

INDEX OF DRAWINGS

ARCHITECTURAL

DRAWING NO.	TITLE
0 - 1	COVER SHEET
1 - 1	SURVEY & SOIL EXPLORATION
2 - 1	SITE PLAN
2 - 2	CONTOURS AND GRADING PLAN
2 - 3	STREET PLANS AND PROFILES
2 - 4	STREET PLANS AND PROFILES
2 - 5	STREET PLANS AND PROFILES
2 - 6	STREET PLANS AND PROFILES
3 - 1	FIRST FLOOR PLAN - ENTRANCE LEVEL - CENTRAL UNIT
3 - 2	FIRST FLOOR PLAN - LOWER LEVEL - CENTRAL UNIT
3 - 3	SECOND FLOOR PLAN - CENTRAL UNIT
3 - 4	SECOND FLOOR PLAN - WING UNITS 1 & 2
3 - 5	THIRD FLOOR PLAN - CENTRAL UNIT
3 - 6	THIRD FLOOR PLAN - WING UNIT 3
3 - 7	THIRD FLOOR PLAN - WING UNIT 4
3 - 8	FOURTH FLOOR PLAN - CENTRAL UNIT
3 - 9	PENTHOUSE AND MISCELLANEOUS PLANS - CENTRAL UNIT
3 - 10	ROOF PLAN
4 - 1	ELEVATIONS AND SECTIONS - CENTRAL UNIT
4 - 2	ELEVATIONS AND SECTION - CENTRAL UNIT
4 - 3	SECTIONS - CENTRAL UNIT
4 - 4	ELEVATIONS AND SECTIONS - CENTRAL UNIT
4 - 5	ELEVATIONS AND SECTIONS - CENTRAL UNIT
4 - 6	SECTION - CENTRAL UNIT
4 - 7	ELEVATIONS AND SECTION - WING UNITS 1 & 2
4 - 8	ELEVATIONS AND SECTION - WING UNITS 1 & 2
4 - 9	ELEVATIONS AND SECTIONS - WING UNITS 3 & 4
4 - 10	ELEVATIONS AND SECTIONS - WING UNITS 3 & 4
4 - 11	ELEVATIONS AND SECTIONS - WING UNITS 1, 2, 3, & 4
5 - 1	FINISH SCHEDULES
5 - 2	FINISH SCHEDULES
5 - 3	WALL SECTIONS
5 - 4	WALL SECTIONS
5 - 5	WALL SECTIONS
5 - 6	EXTERIOR DETAILS
5 - 7	WALL SECTIONS
5 - 8	WALL SECTIONS
5 - 9	WALL SECTIONS
5 - 10	WALL SECTIONS
5 - 11	LOBBY ENTRANCE
5 - 12	LOBBY ENTRANCE DETAILS
5 - 13	FOYER AND AUDITORIUM ENTRANCES
5 - 14	WING ENTRANCES
5 - 15	STAIRS NO.4 & NO.6 - MISCELLANEOUS DETAILS
5 - 16	SEISMIC JOINTS
5 - 17	ROOF & MISCELLANEOUS DETAILS
5 - 18	WINDOW SCHEDULE AND DETAILS
5 - 19	WINDOW DETAILS
5 - 20	DOOR SCHEDULE AND DETAILS
5 - 21	STAIRS NO.1 & NO.1-A
5 - 22	STAIRS NO.1 & NO.1-A
5 - 23	STAIR NO.2 & ELEVATOR NO.1
5 - 24	STAIR NO.2 & ELEVATOR NO.1
5 - 25	STAIRS NO.3 & NO.5
5 - 26	LOBBY INTERIORS
5 - 27	FOYER INTERIORS
5 - 28	LECTURE ROOM INTERIORS
5 - 29	AUDITORIUM INTERIORS
5 - 30	AUDITORIUM INTERIORS
5 - 31	AUDITORIUM INTERIORS
5 - 32	LIBRARY INTERIORS
5 - 33	LOBBY - FOYER - LIBRARY FLOOR AND CEILING PLANS
5 - 34	OFFICE AND LABORATORY INTERIORS
5 - 35	MISCELLANEOUS INTERIOR DETAILS
5 - 36	MISCELLANEOUS INTERIOR DETAILS
5 - 37	STAIRS NO.7, NO.8, & NO.9
5 - 38	TOILET ROOM DETAILS
5 - 39	TOILET ROOM DETAILS
2-1 EXT.1	SITE PLAN
2-2 EXT.1	CONTOURS AND GRADING PLAN
3-1 EXT.1	THIRD AND FOURTH FLOOR PLANS
3-2 EXT.1	ROOF PLAN AND SECTIONS
4-1 EXT.1	ELEVATIONS AND SECTION
5-1 EXT.1	SCHEDULES
5-2 EXT.1	ENTRANCE DETAILS
5-3 EXT.1	STAIR NO.10 AND TOILETS
2-1 EXT.2	SITE PLAN
2-2 EXT.2	CONTOURS AND GRADING PLAN
3-1 EXT.2	FOURTH FLOOR PLAN - WING UNIT 5
3-2 EXT.2	FOURTH FLOOR PLAN - WING UNIT 6
3-3 EXT.2	ROOF PLAN - ELEVATIONS - TOILET ROOMS
4-1 EXT.2	ELEVATIONS - WING UNITS 5 & 6
4-2 EXT.2	ELEVATIONS AND SECTIONS - WING UNITS 5 & 6
5-1 EXT.2	SCHEDULES

STRUCTURAL

DRAWING NO.	TITLE
7-1-1	SLABS ON GRADE
7-2-1	FOUNDATION PLAN - ENTRANCE LEVEL
7-2-2	FOUNDATION PLAN - CENTRAL UNIT
7-2-3	FOUNDATION PLAN - CENTRAL UNIT
7-2-4	FOUNDATION PLAN - WING UNIT 1
7-2-5	FOUNDATION PLAN - WING UNIT 2
7-2-6	FOUNDATION PLAN - WING UNIT 3
7-2-7	FOUNDATION PLAN - WING UNIT 4
7-2-8	FOUNDATION DETAILS
7-2-9	FOUNDATION DETAILS
7-2-10	FOUNDATION DETAILS
7-2-11	FOUNDATION DETAILS
7-3-1	ROOF FRAMING - ENTRANCE LEVEL
7-3-2	ROOF FRAMING - ENTRANCE LEVEL
7-3-3	SECOND FLOOR FRAMING - CENTRAL UNIT
7-3-4	THIRD FLOOR FRAMING - CENTRAL UNIT
7-3-5	FOURTH FLOOR FRAMING - CENTRAL UNIT
7-3-6	ROOF & PENTHOUSE FRAMING
7-3-7	ROOF FRAMING - WING UNIT 1
7-3-8	ROOF FRAMING - WING UNIT 2
7-3-9	ROOF FRAMING - WING UNIT 3
7-3-10	ROOF FRAMING - WING UNIT 4
7-4-1	COLUMN SCHEDULE
7-4-2	COLUMN SCHEDULE
7-4-3	COLUMN SCHEDULE
7-4-4	COLUMN SCHEDULE
7-4-5	BEAM SCHEDULE
7-4-6	BEAM SCHEDULE
7-4-7	BEAM SCHEDULE
7-4-8	JOIST & SLAB SCHEDULE
7-4-9	GRADE BEAM SCHEDULE
7-4-10	GRADE BEAM SCHEDULE
7-5-1	FRAMING DETAILS - ENTRANCE LEVEL
7-5-2	FRAMING DETAILS - ENTRANCE LEVEL
7-5-3	FRAMING DETAILS - ENTRANCE LEVEL
7-5-4	FRAMING DETAILS - CENTRAL UNIT
7-5-5	FRAMING DETAILS - CENTRAL UNIT
7-5-6	FRAMING DETAILS - CENTRAL UNIT
7-5-7	FRAMING DETAILS - CENTRAL UNIT
7-5-8	FRAMING DETAILS - CENTRAL UNIT
7-5-9	FRAMING DETAILS - WINGS
7-5-10	FRAMING DETAILS - WING CONNECTIONS
7-6-1	STAIRS NO.1, 1A, & 5 - TYPICAL DETAILS
7-6-2	STAIR NO. 2
7-6-3	STAIRS NO. 3, 4, & 6
7-7-1	TYPICAL DETAILS
7-7-2	TYPICAL DETAILS
7-8-1	SUB-DRAINAGE PLAN
7-2-1 EXT.1	PLANS
7-2-2 EXT.1	FOUNDATION DETAILS
7-4-1 EXT.1	COLUMN SCHEDULE
7-5-1 EXT.1	FRAMING DETAILS - SLAB ON GRADE
7-5-2 EXT.1	FRAMING DETAILS - STAIR NO.10
7-1-1 EXT.2	SLABS ON GRADE
7-2-1 EXT.2	FOUNDATION PLAN - WING UNIT 5
7-2-2 EXT.2	FOUNDATION PLAN - WING UNIT 6
7-2-3 EXT.2	FOUNDATION DETAILS
7-3-1 EXT.2	ROOF FRAMING - WING UNIT 5
7-3-2 EXT.2	ROOF FRAMING - WING UNIT 6
7-4-1 EXT.2	COLUMN SCHEDULE

MECHANICAL

DRAWING NO.	TITLE
9-0S-1	UTILITIES PLAN
9-0S-2	STORM DRAINAGE
9-P-1	FIRST FLOOR PLAN - ENTRANCE LEVEL CENTRAL UNIT
9-P-2	FIRST FLOOR PLAN - LOWER LEVEL CENTRAL UNIT
9-P-3	SECOND FLOOR PLAN - CENTRAL UNIT
9-P-4	THIRD FLOOR PLAN - CENTRAL UNIT
9-P-5	FOURTH FLOOR PLAN - CENTRAL UNIT
9-P-6	SECOND FLOOR PLAN - WING UNITS 1 & 2
9-P-7	THIRD FLOOR PLAN - WING UNIT 3
9-P-8	THIRD FLOOR PLAN - WING UNIT 4
9-P-9	TOILET ROOM DETAILS
9-P-10	SANITARY RISER DIAGRAMS
9-P-11	STANDPIPE RISER DIAGRAMS
9-H-V-1	FIRST FLOOR PLAN - ENTRANCE LEVEL CENTRAL UNIT
9-H-V-2	FIRST FLOOR PLAN - LOWER LEVEL CENTRAL UNIT
9-H-V-3	FAN ROOM NO.1 TYPICAL DETAILS
9-H-V-4	FAN ROOM NO.2 TYPICAL DETAILS
9-H-V-5	SECOND FLOOR PLAN - CENTRAL UNIT
9-H-V-6	THIRD FLOOR PLAN - CENTRAL UNIT
9-H-V-7	FOURTH FLOOR PLAN - CENTRAL UNIT
9-H-V-8	SECOND FLOOR PLAN - WING UNITS 1 & 2
9-H-V-9	THIRD FLOOR PLAN - WING UNIT 3
9-H-V-10	THIRD FLOOR PLAN - WING UNIT 4
9-H-V-11	SECTIONS & DETAILS
9-E-1	UNDERGROUND SERVICES PLAN
9-E-2	FIRST FLOOR PLAN - ENTRANCE LEVEL CENTRAL UNIT
9-E-3	FIRST FLOOR PLAN - LOWER LEVEL CENTRAL UNIT
9-E-4	SECOND FLOOR PLAN - CENTRAL UNIT
9-E-5	THIRD FLOOR PLAN - CENTRAL UNIT
9-E-6	FOURTH FLOOR PLAN - CENTRAL UNIT
9-E-7	SECOND FLOOR PLAN - WING UNITS 1 & 2
9-E-8	THIRD FLOOR PLAN - WING UNIT 3
9-E-9	THIRD FLOOR PLAN - WING UNIT 4
9-E-10	PANEL SCHEDULE
9-E-11	PANEL SCHEDULE
9-E-12	SYMBOLS & FIXTURE SCHEDULE
9-E-13	DETAILS
9-E-14	LIGHTING FIXTURE DETAILS
9-E-15	LIGHTING FIXTURE DETAILS
9-P-1 EXT.1	THIRD & FOURTH FLOOR PLAN - CENTRAL UNIT
9-H-V-1 EXT.1	THIRD & FOURTH FLOOR PLAN - CENTRAL UNIT
9-E-1 EXT.1	THIRD & FOURTH FLOOR PLAN - CENTRAL UNIT
9-P-1 EXT.2	FOURTH FLOOR PLAN - WING UNIT 5
9-P-2 EXT.2	FOURTH FLOOR PLAN - WING UNIT 6
9-H-V-1 EXT.2	FOURTH FLOOR PLAN - WING UNIT 5
9-H-V-2 EXT.2	FOURTH FLOOR PLAN - WING UNIT 6
9-E-1 EXT.2	FOURTH FLOOR PLAN - WING UNIT 5
9-E-2 EXT.2	FOURTH FLOOR PLAN - WING UNIT 6
10-1-1A	10-8-5A
10-1-2A	10-8-7
10-1-3A	10-8-8A
10-1-4	10-2-14
10-1-5	10-2-4
10-2-1A	
10-2-2	10-8-12B
10-2-3	10-8-20F MOD.
10-3-1A	10-8-29C MOD.
10-3-3A	10-8-6A
	10-8-20F
10-3-6A	10-8-29C
10-3-7	
10-4-1A	
10-4-2	
10-4-3	
10-4-4	
10-5-1	
10-6-1	
10-6-2A	
10-6-3A	
10-8-25C SHT 1	
10-8-25C SHT 2	
10-2-8B	
10-3-2A	
10-3-3	
10-3-4A	
10-8-1A	
10-8-2A	
10-8-3A	
10-8-4A	

STANDARD - DETAILS

Abbreviation "mod" means that for this project, the Contractor shall modify the Standard Detail to the extent explained below.

ARCHITECTURAL

MODIFICATIONS TO BE MADE BY CONTRACTOR

6-1-1 MOD	6-15-2	6-1-1	Wood stud partition symbol to be used for indicating metal stud partitions.
6-1-2B MOD	6-15-7	6-2-15	Detail modified for following conditions: 1 Where catch basin is located in grass area no concrete slab occurs around it. Top of catch basin to be 2 inches below finish grade. 2 Where catch basin is located in grass area at sidewalk, top of catch basin to be 2 inches below top of sidewalk.
6-2-6	6-15-12		Modify to include added abbreviation on Dwg. 3-1.
6-2-15 MOD	6-15-16 MOD		Modify for asphalt paving.
6-2-16A MOD	6-15-19 MOD		Cheeks to be 1 inch minimum above finish grade.
6-2-19A MOD	6-15-24A		Modified as per Dwg. 5-6.
6-3-10	6-17-1 MOD	6-1-2B	Modify height from top of loading platform to pavement of Wing Unit 3 as per Dwg. 5-15.
6-4-10	6-19-2A MOD	6-2-16A	Modified only where handrail at head of Stair No.4 is anchored to top of concrete retaining wall. Use SD 6-10-2 & 3. Modified as per Dwg. 5-15.
6-6-1 MOD	6-19-4		
6-8-3A MOD	6-21-1A		
6-10-1B MOD	6-22-1		
6-10-2 MOD	6-22-10		
6-10-3	6-25-9 MOD		
6-10-4 MOD	6-50-2D MOD	6-2-19	Use steel handrail in lieu of aluminum.
6-10-5B MOD	SHTS 1-2-3 & 4 MOD.	6-6-1	Modify railing of East & West entrances of Wing Unit Nos. 1, 2 & 5 to be removable & set free in tubular pipe, sleeves 12 inches long.
6-10-10A		6-8-3A	Welded connection to be used in lieu of standard Tee fitting at loading platform stair Wing Unit 3. Det. @ Dwg. 5-15.
6-11-7	6-2-18		Anchorage modified at all Wing Unit entrances to receive tubular railing S.D. 6-11-9 at top end.
6-11-19 MOD	6-19-5	6-10-1B	Modify size of roof scuttles over Fan Rooms Nos. 1 & 2 to 5'-0" x 6'-0" and over Impedance Room 334 to 5'-0" x 6'-0".
6-11-20	6-19-7		All roof scuttles over 3'-0" wide to have double doors in lieu of single door.
6-11-22 MOD	6-13-1 MOD.	6-12-2A	Modified as per Dwg. 5-17.
6-12-1 MOD	6-13-4 MOD.	6-13-30	Modify to delete phrase "Furnished by Gov't."
6-12-2B MOD	6-13-5	6-13-15	Steel water closet enclosure used as dressing room enclosure in Locker Rooms 343, 344, & 136. Modify dimensions as per Det. C Dwg. 5-39 & Det. C Dwg. 5-38, and omit paper holder.
6-13-3 MOD	6-13-7 MOD.	6-15-16	Modified as per Dwg. 5-20.
6-13-11	6-11-18	6-15-19	Modify for concrete block walls in lieu of structural tile.
6-13-12		6-19-2A	Modify as required for wall types other than that shown on detail. Wood door in lieu of metal to be used in Reception Room 113 as per Det. @ Dwg. 5-26 - Type 1.
6-13-15 MOD		6-25-9	Modify dimensions to fit space allotted in Storage Room 137. See Dwg. 3-2.
		6-50-2d	Modified as per Dwg. 5-2.
6-13-26A		Shts. 1, 2, 3, & 4	
6-13-30 MOD		6-13-40	Modify as per Finish Schedule for tile & joint color & painting, and as per Dwgs. 5-38 & 5-39.
6-13-31		6-13-1	Modify as per Dwgs. 5-38 & 5-39. Slate in lieu of marble & steel partition in lieu of marble in dressing room
6-13-32		6-13-3	
6-13-40 MOD		6-13-4	Omit L.C.C. joint cover in parapet. Omit L.C.C. joint cover at windows when sash frame extends beyond outside face of conc. sill.
		8-5-4	Modified copper flashing to C.R.M. flashing.
		6-17-1	Modify to delete phrase "Furnished by Gov't."
		10-8-20F	Modify as covered in light fixture spec.
		10-8-29C	

STRUCTURAL

8-2-1B MOD	(B, E)		
8-2-2		6-12-2A	
8-2-3B		6-13-30	
8-2-4		6-13-15	
8-3-2A			
8-4-2	(A)	6-15-16	
8-5-4 MOD.		6-15-19	
8-6-11A		6-19-2A	
8-6-12			
8-6-13			
8-7-2			
8-8-1C	(A), (C), (F)	6-25-9	
8-10-1	(A)		
8-30-3		6-50-2d	
8-60-1		Shts. 1, 2, 3, & 4	
8-60-2		6-13-40	
8-60-3			
8-60-4A		6-13-1	
8-60-5		6-13-3	
8-60-6		6-13-4	
8-60-9		8-5-4	

MECHANICAL


10-1-1A	10-8-5A		
10-1-2A	10-8-7		
10-1-3A	10-8-8A		
10-1-4	10-2-14		
10-1-5	10-2-4		
10-2-1A			
10-2-2	10-8-12B		
10-2-3	10-8-20F MOD.		
10-3-1A	10-8-29C MOD.		
10-3-3A	10-8-6A		
	10-8-20F		
10-3-6A	10-8-29C		
10-3-7			
10-4-1A			
10-4-2			
10-4-3			
10-4-4			
10-5-1			
10-6-1			
10-6-2A			
10-6-3A			
10-8-25C SHT 1			
10-8-25C SHT 2			
10-2-8B			
10-3-2A			
10-3-3			
10-3-4A			
10-8-1A			
10-8-2A			
10-8-3A			
10-8-4A			

PEREIRA & LUCKMAN
AND
J. E. STANTON
ARCHITECTS AND ENGINEERS
LOS ANGELES, CALIFORNIA
ROBERT W. DITZEN
ASSOCIATE ARCHITECT
BOULDER, COLORADO

ME 13 19F 100 1AD


PROPOSED

PUBLIC BUILDINGS SERVICE
GENERAL SERVICES ADMINISTRATION, WASHINGTON, D. C.

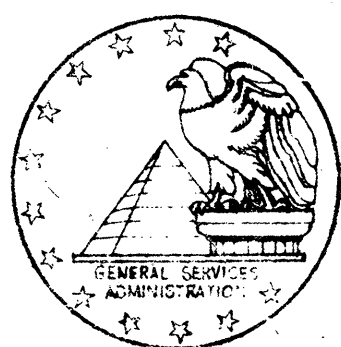



GENERAL SERVICES ADMINISTRATION
Public Buildings Service Washington 25, D. C.

PEREIRA & LUCKMAN AND J. E. STANTON ARCHITECTS AND ENGINEERS LOS ANGELES, CALIFORNIA ROBERT W. DITZEN ASSOCIATE ARCHITECT BOULDER, COLORADO			
<i>1/2" x 1/4"</i> 1/2" x 1/4"	<i>3/4" x 1/2"</i> 3/4" x 1/2"	1/2"	<i>1/2" x 1/4"</i> 1/2" x 1/4"
1/2"	3/4"	1/2"	1/2"
PUBLIC BUILDINGS SERVICE GENERAL SERVICE ADMINISTRATION, WASHINGTON, D.C.			
PROJECT	BOULDER LABORATORIES NATIONAL BUREAU OF STANDARDS		
LOCATION	BOULDER, COLORADO		
STREET	STATE HIGHWAY 170		
PROJ. NO.	3-044	FILE NO.	
DRAWN BY	H. T. C.	CHECKED BY	E. M. G.
DRAWING TITLE	COVER SHEET		
DRAWING NO.	O-1-172000		

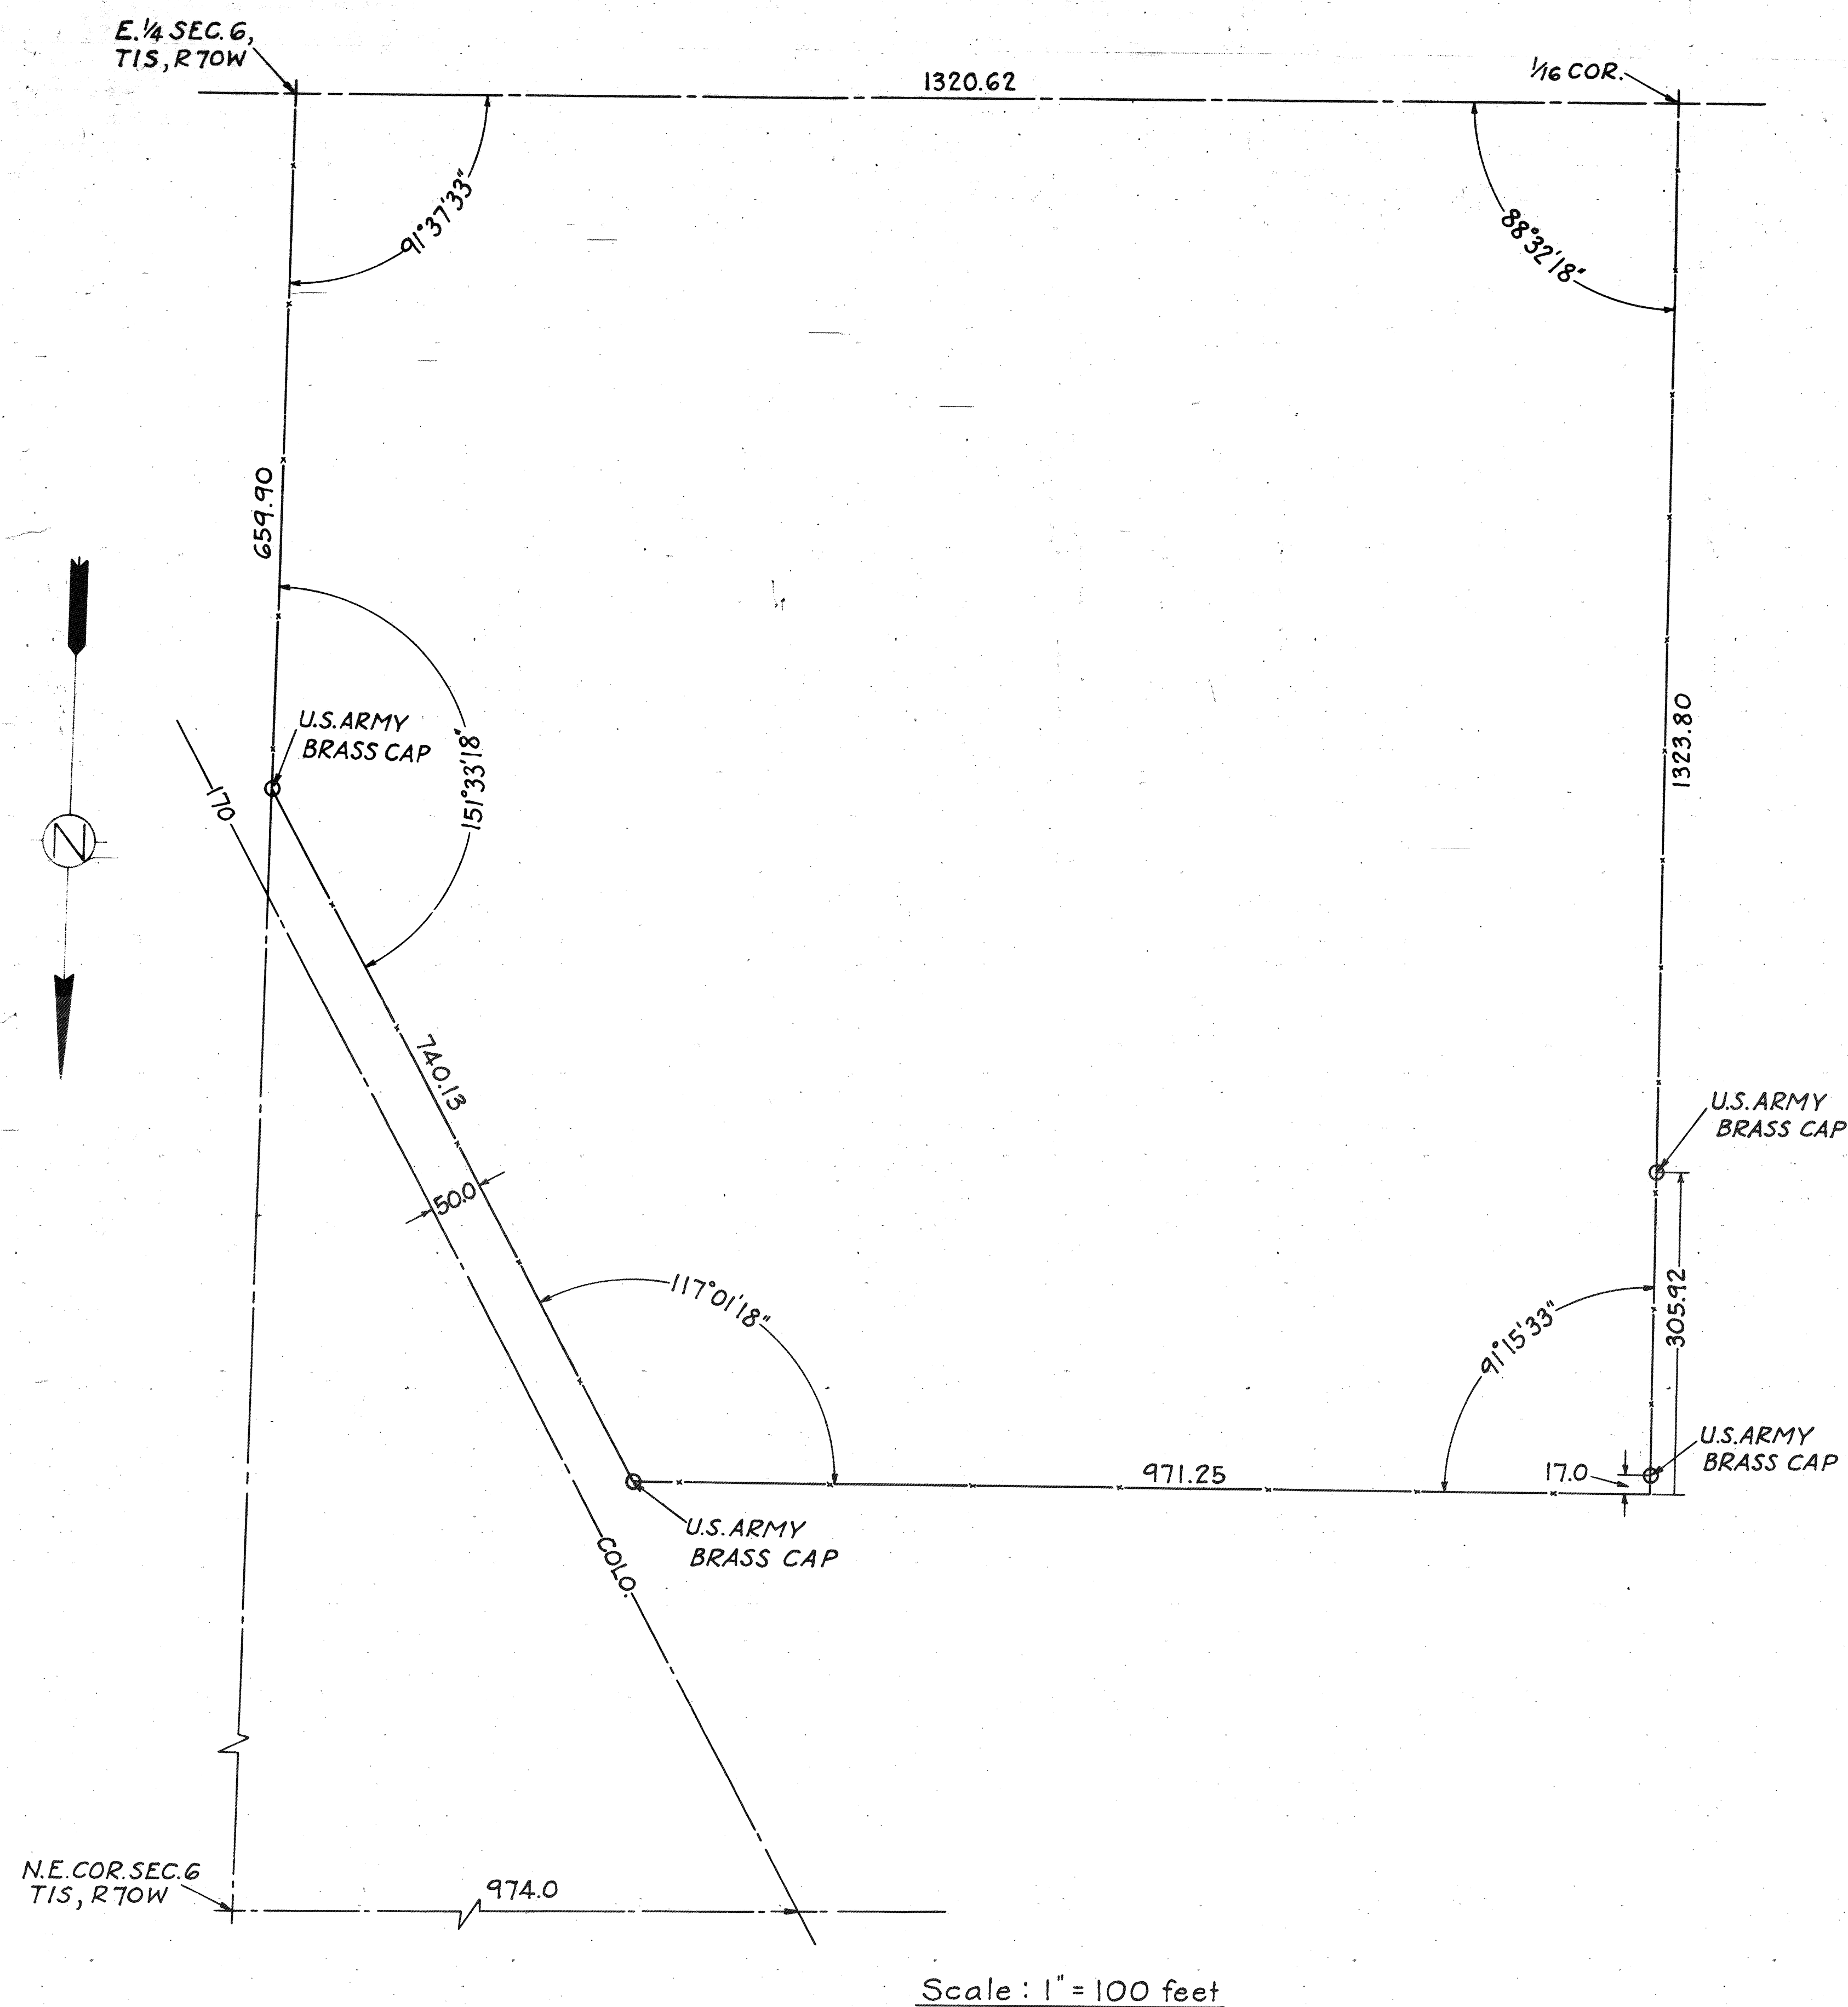

BOUNDARY LINE PLOT

(As prepared by Office of the Corps of Engineers, Dep't. of the Army, Denver, Colorado)

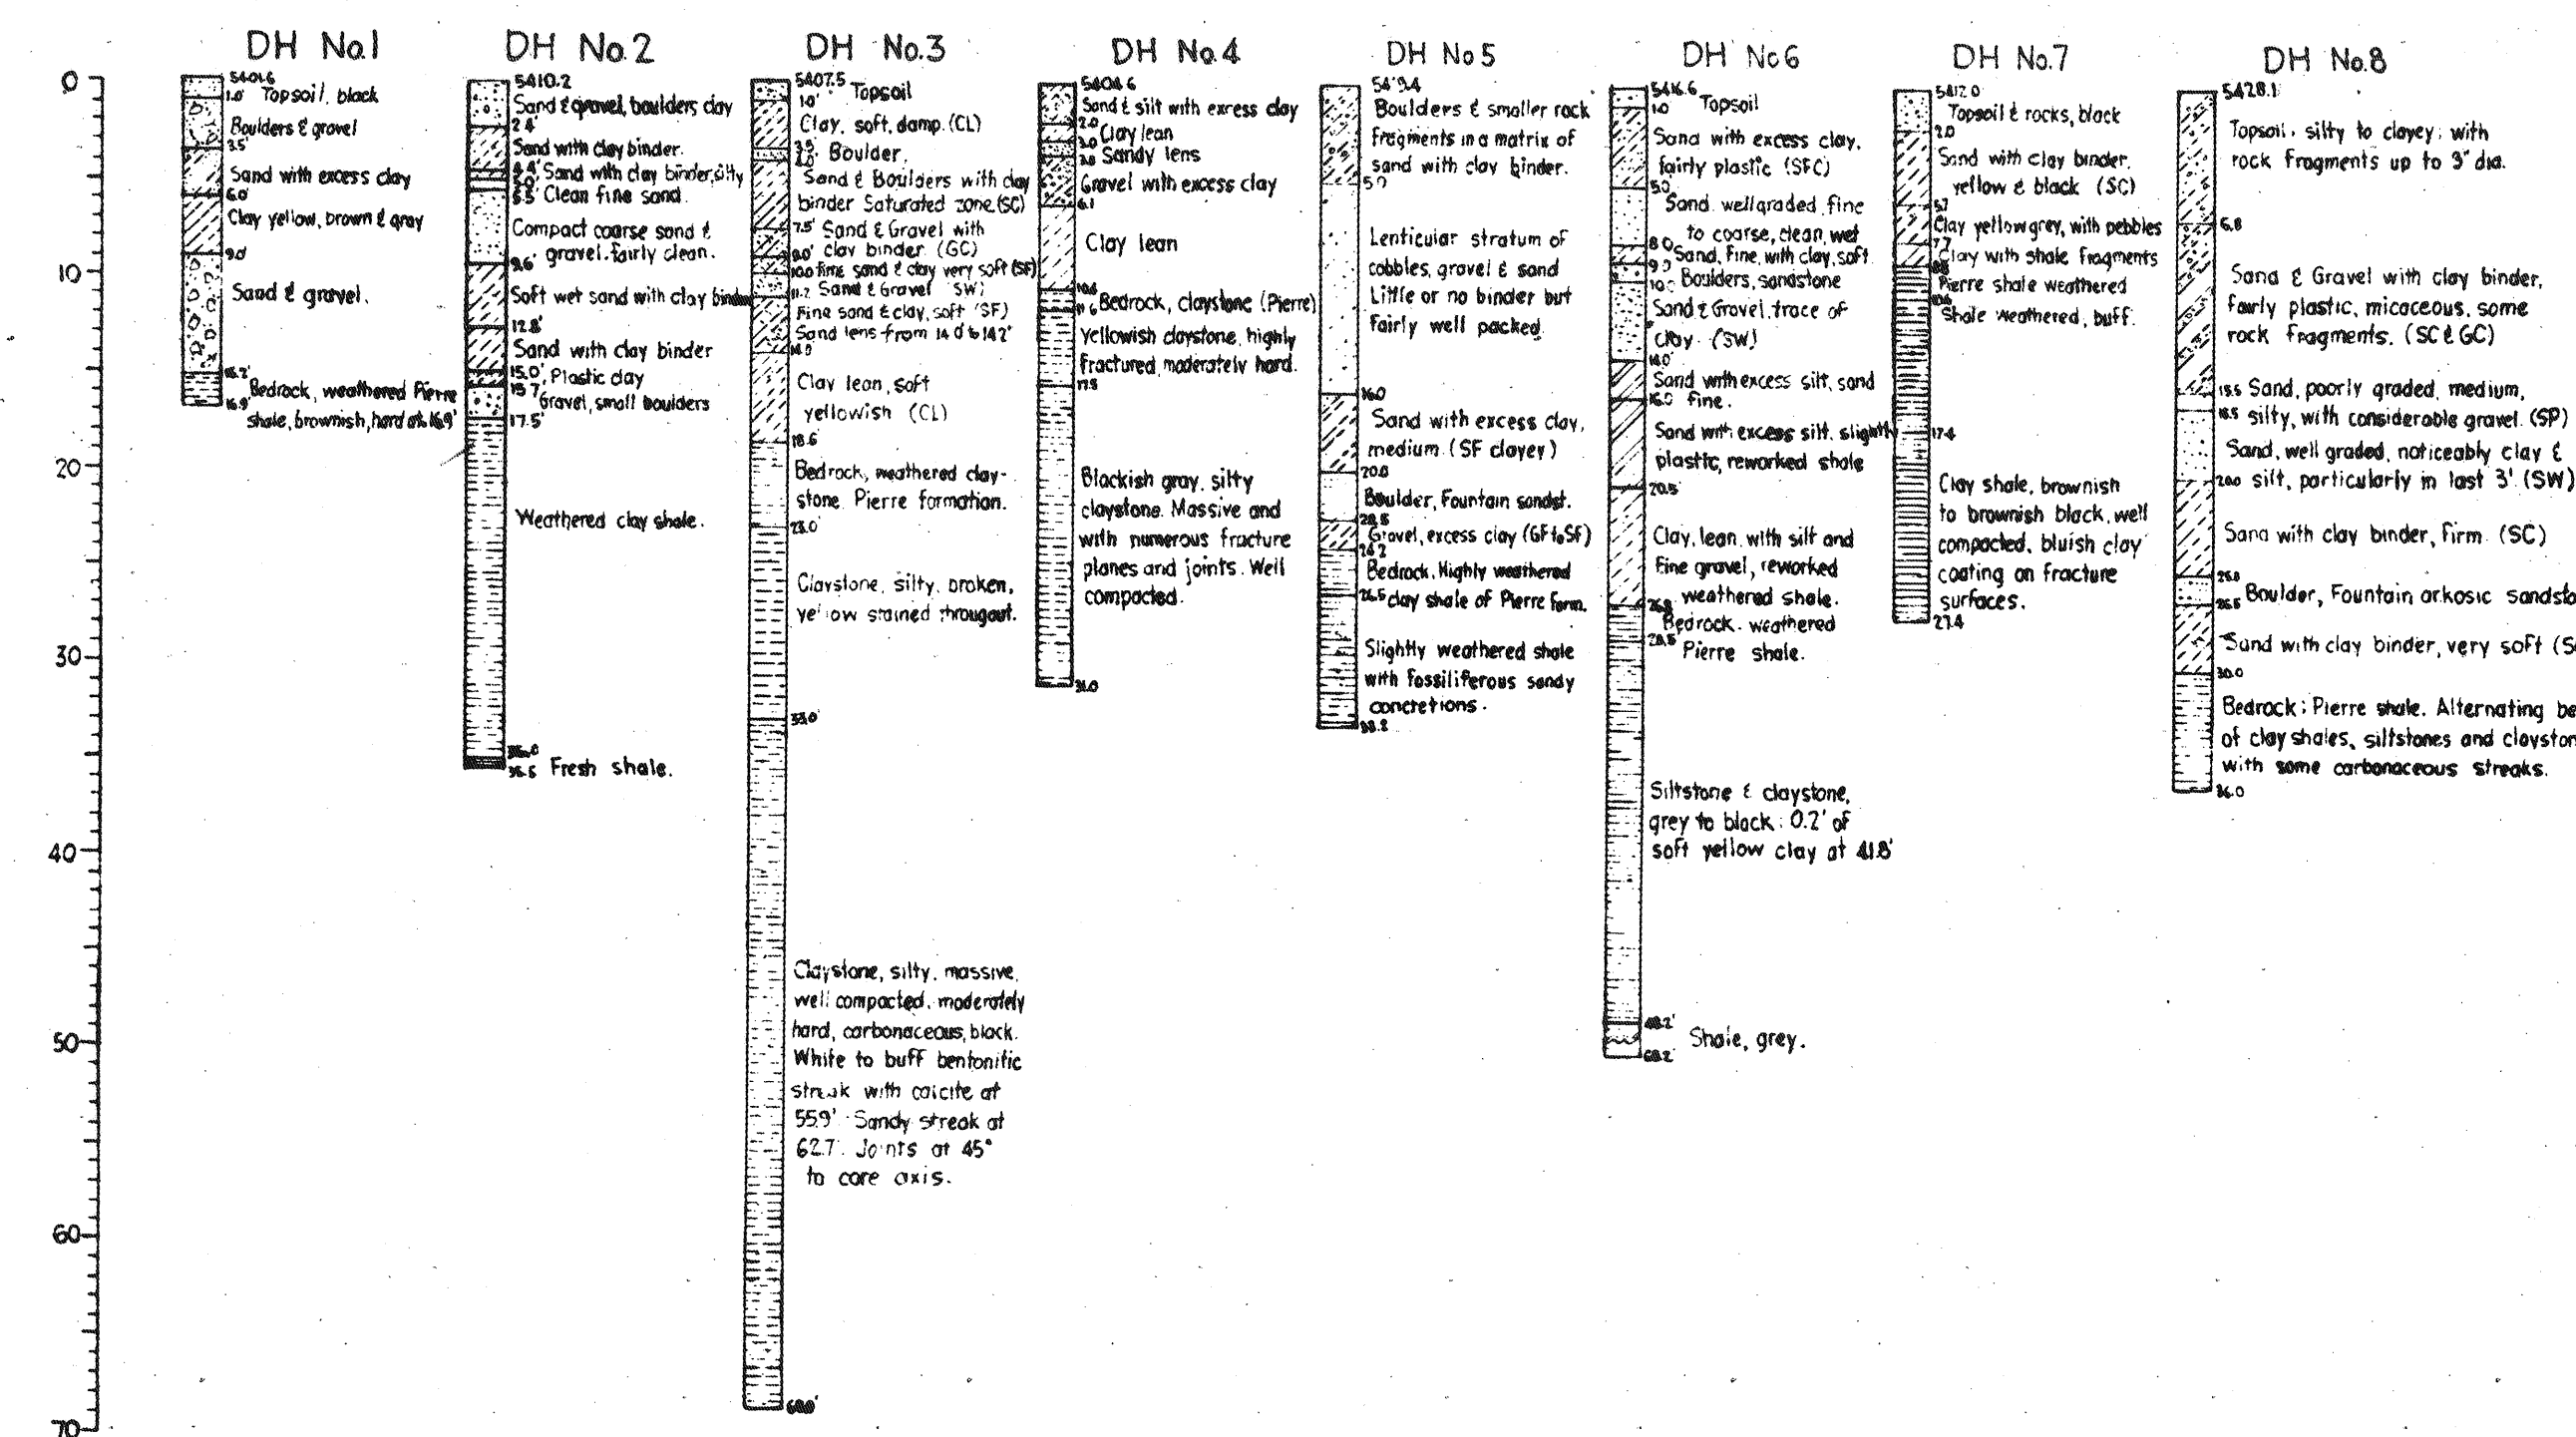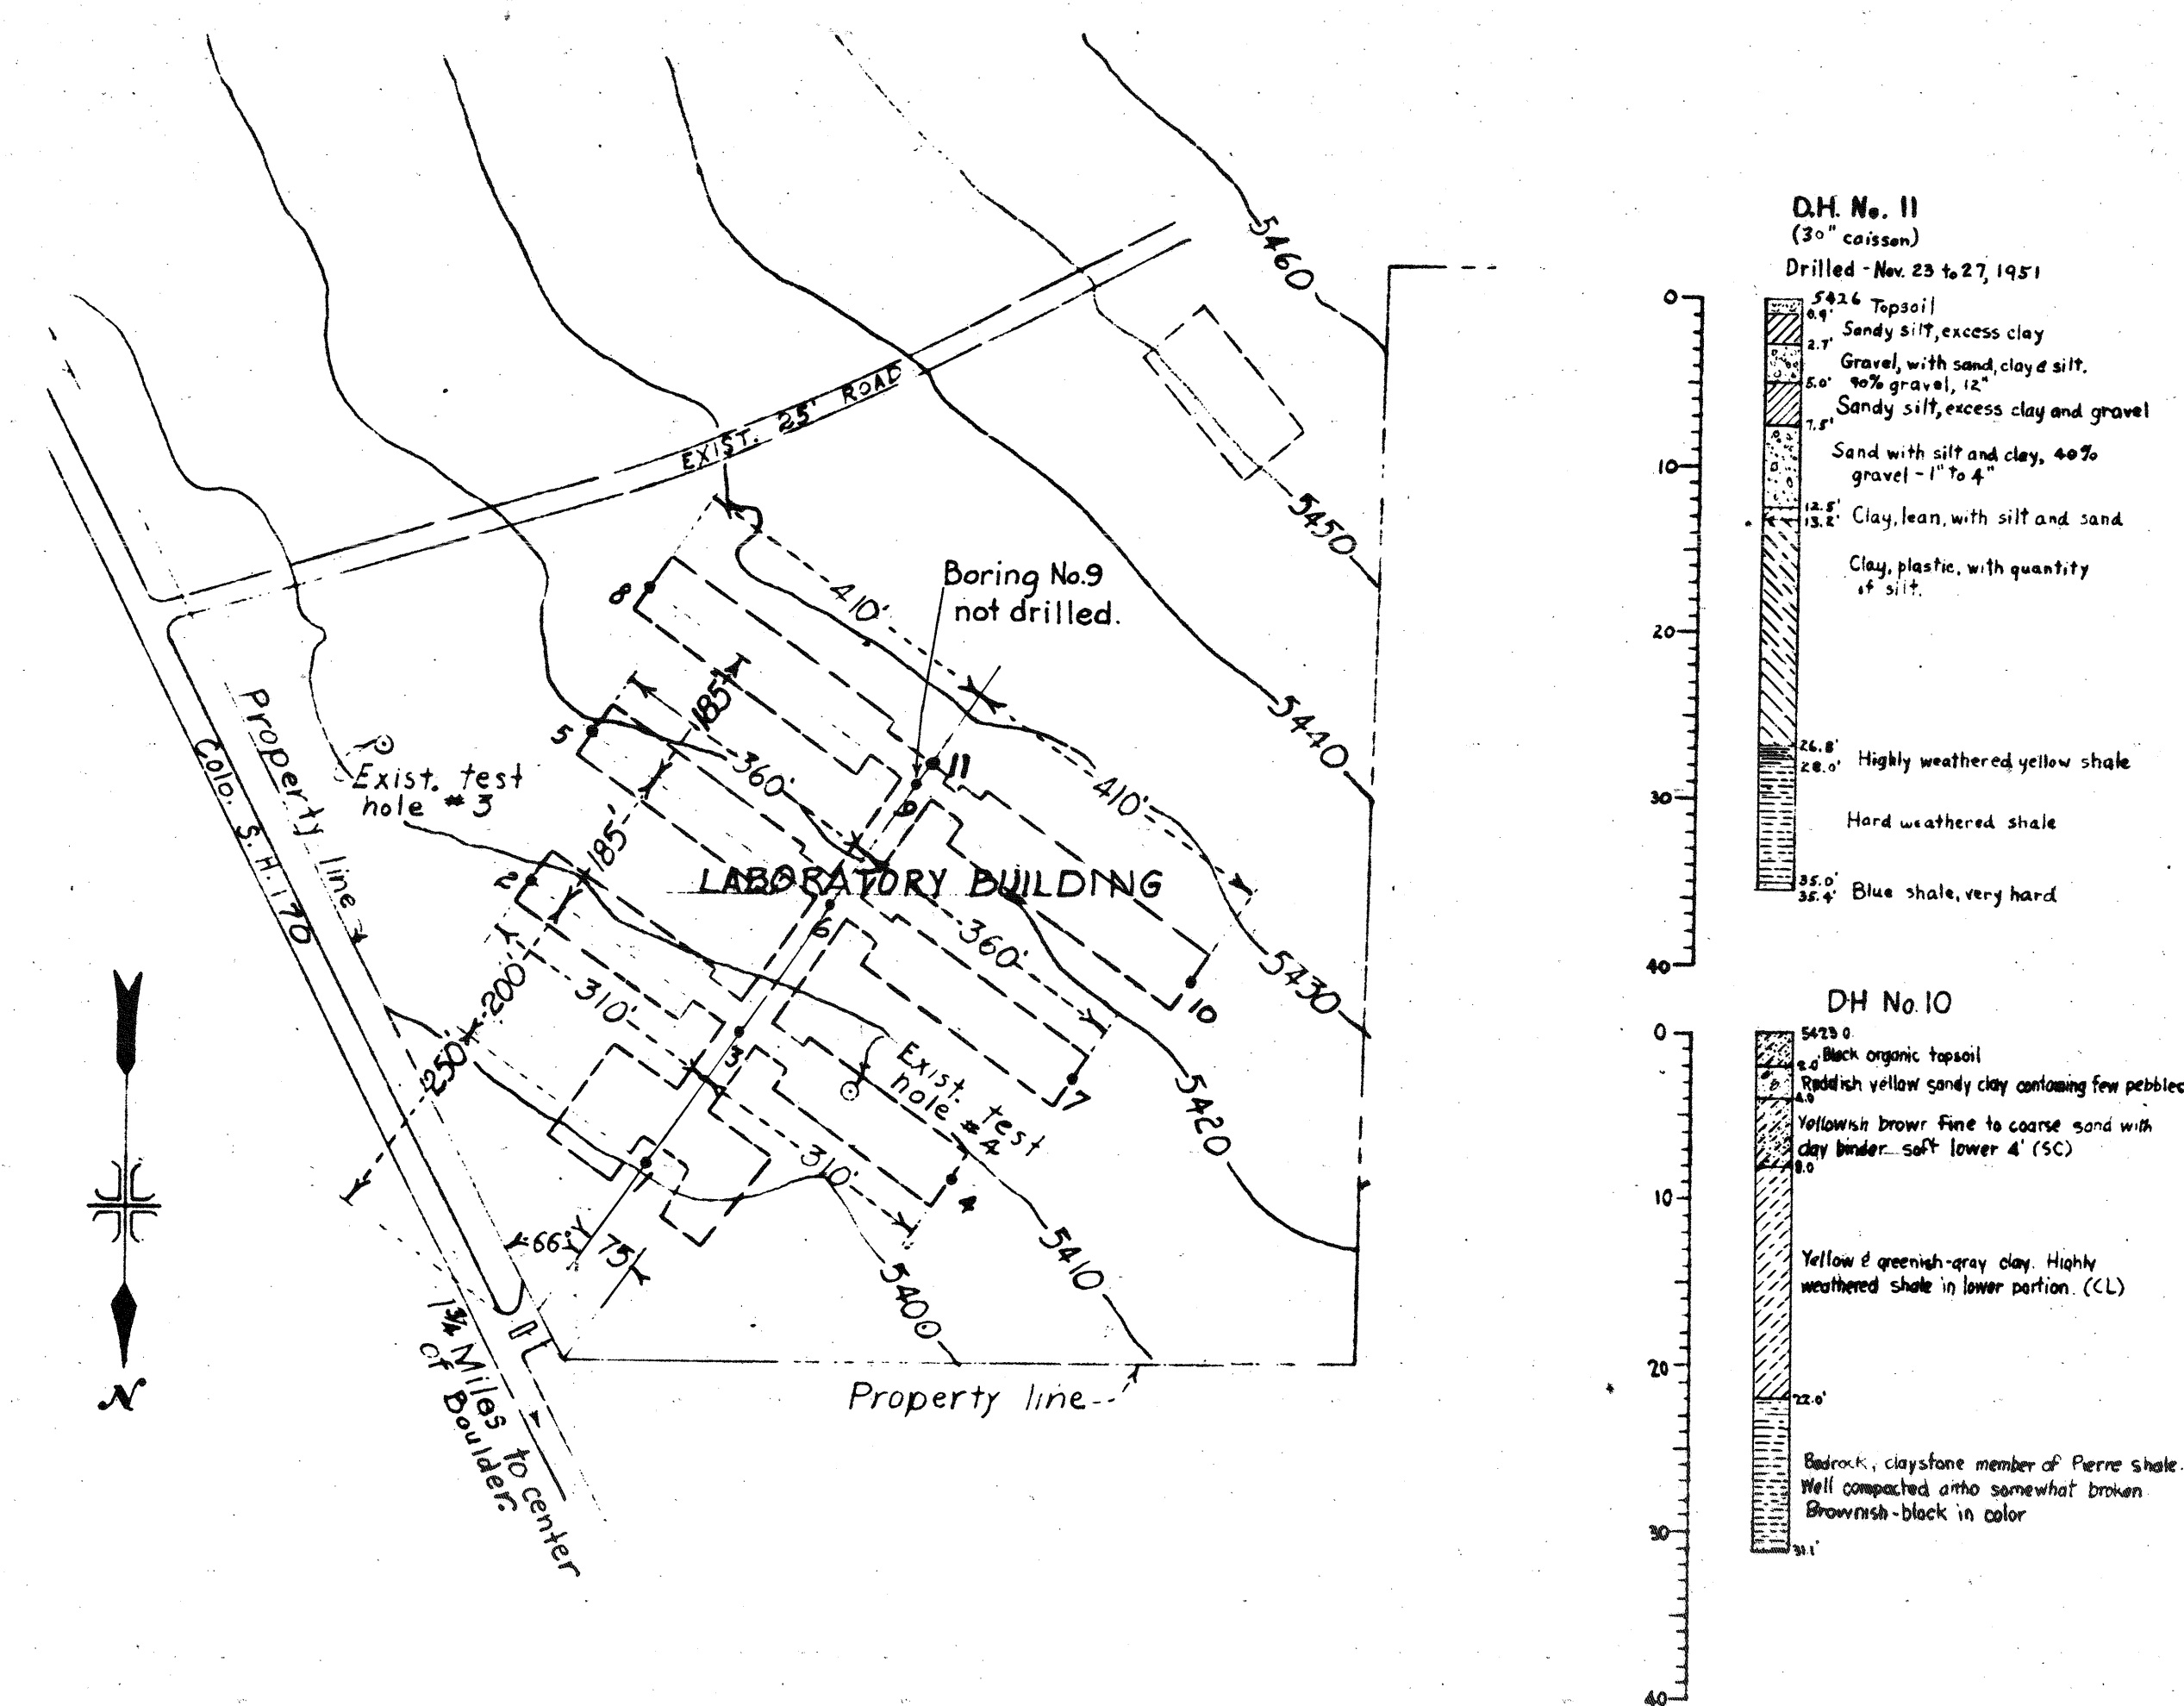

SOIL EXPLORATION

(As prepared by Bureau of Reclamation, Interior Dept.)


MAR 7 3 REC'D
MICROFILMED
MAR 23

PEREIRA & LUCKMAN
AND
J. E. STANTON
ARCHITECTS AND ENGINEERS
LOS ANGELES, CALIFORNIA
ROBERT W. DITZEN
ASSOCIATE ARCHITECT
BOULDER, COLORADO

PUBLIC BUILDINGS SERVICE
GENERAL SERVICES ADMINISTRATION, WASHINGTON, D.C.

PROJECT: BOULDER LABORATORIES
NATIONAL BUREAU OF STANDARDS
LOCATION: BOULDER, COLORADO
STREET: STATE HIGHWAY 170
PROJ. NO. 5-044 FILE NO.
DRAWN BY: 2-22-52 CHECKED BY:
DRAWING TITLE: SURVEY & SOIL EXPLORATION
ARCHITECTURAL
DRAWING NO. 1-B-12003

RETURN TO U & C DRAWING FILES UNIT

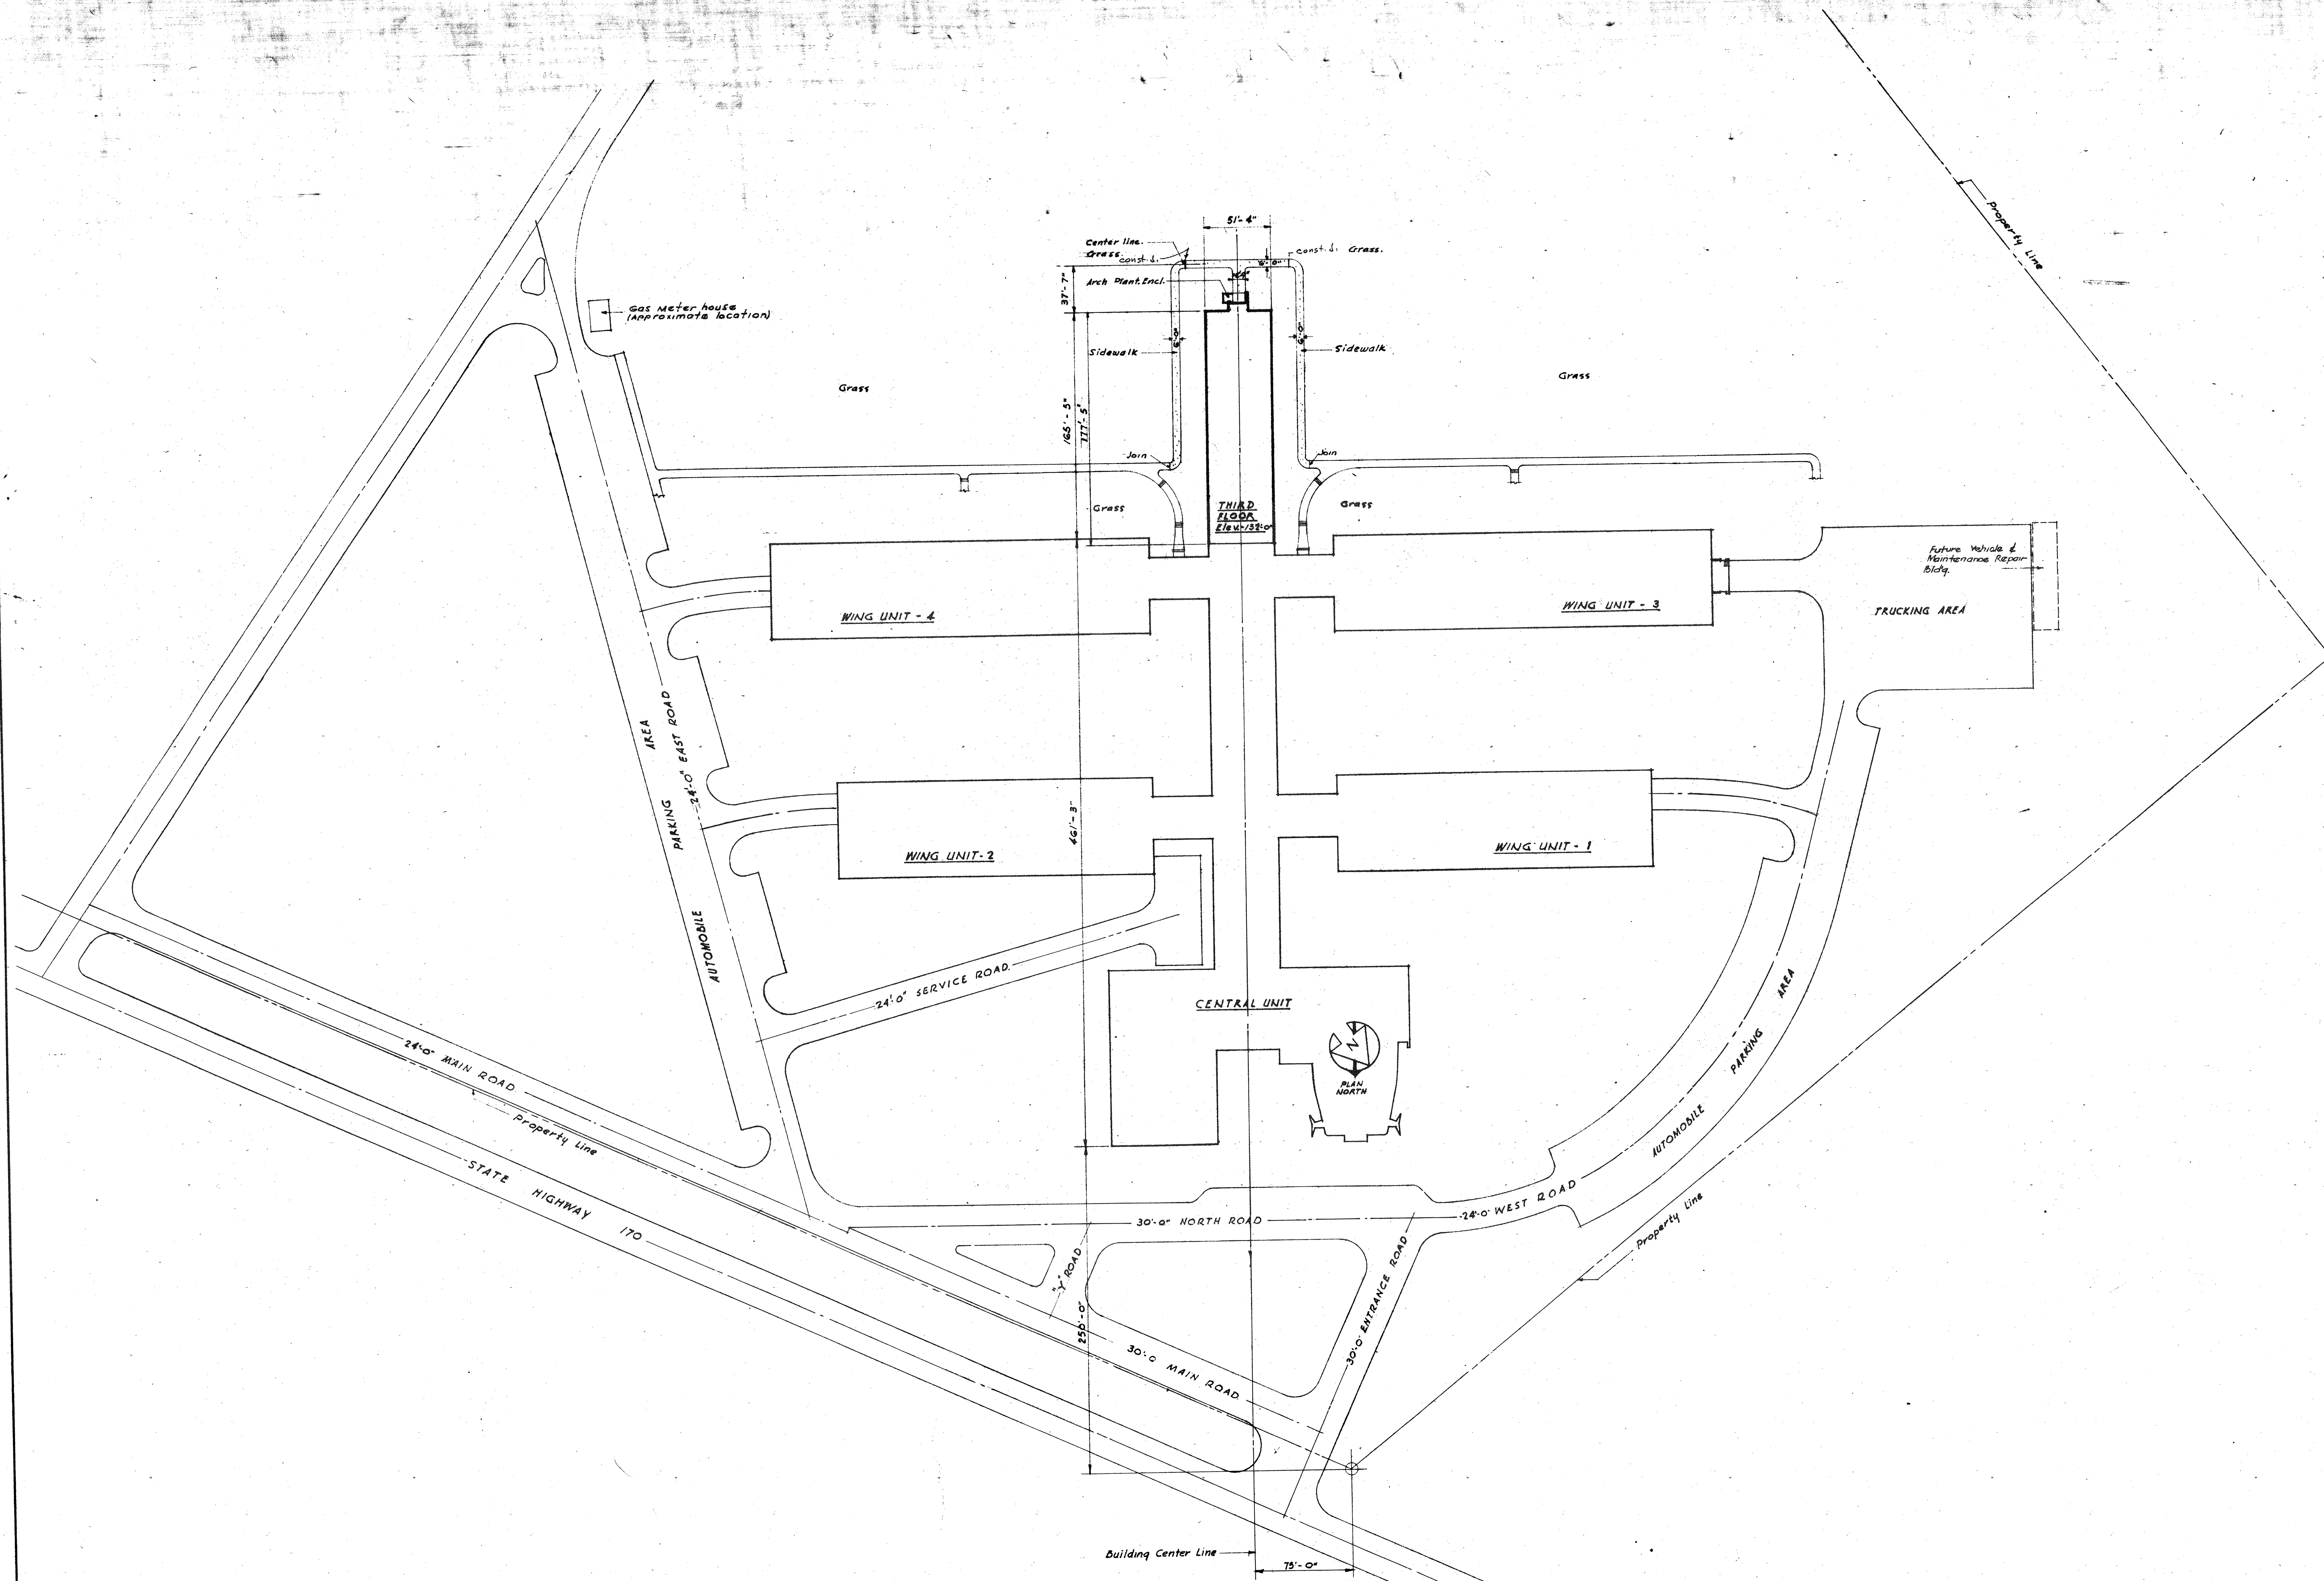

ALTERNATES

ALTERNATE 'A'
 1. Construction as described in the specifications.
 2. Omit knockout panels, sunshade and roof eave ends of flashings and utility caps, valves, etc., at location where extension joins existing building.
 3. Omit sidewalks, curbs & driveways shown on dug. 2-1, and not shown on dug. 2-1 Ext. 1.

ALTERNATE 'B'
 1. Construction of Alternate 'A', with the omission of interior concrete block partitions from col's 28 to 48 except those enclosing S.W.C. rooms and F.M.C. See dug. 3-1 Ext. 1.

NOTE:
 1. See dug 2-1 for General Notes.
 2. See dug 2-1 for work not shown.


PEREIRA & LUCKMAN
 J. E. STANTON
 ARCHITECTS AND ENGINEERS
 LOS ANGELES, CALIFORNIA
 ROBERT W. DITZEN
 ASSOCIATE ARCHITECT
 BOULDER, COLORADO

PUBLIC BUILDINGS SERVICE
 GENERAL SERVICES ADMINISTRATION, WASHINGTON, D. C.

PROJECT BOULDER LABORATORIES
LOCATION BOULDER, COLORADO
STREET STATE HIGHWAY 170
PROJ. NO. 8-044 **FILE NO.**
DRAWN BY A.G. **2-22-52** **CHECKED BY** E.M.S.
DRAWING TITLE SITE PLAN **B20001A**
ARCHITECTURAL
DRAWING NO. 2-1 EXT. 1

SITE PLAN

Scale
 1" = 50'

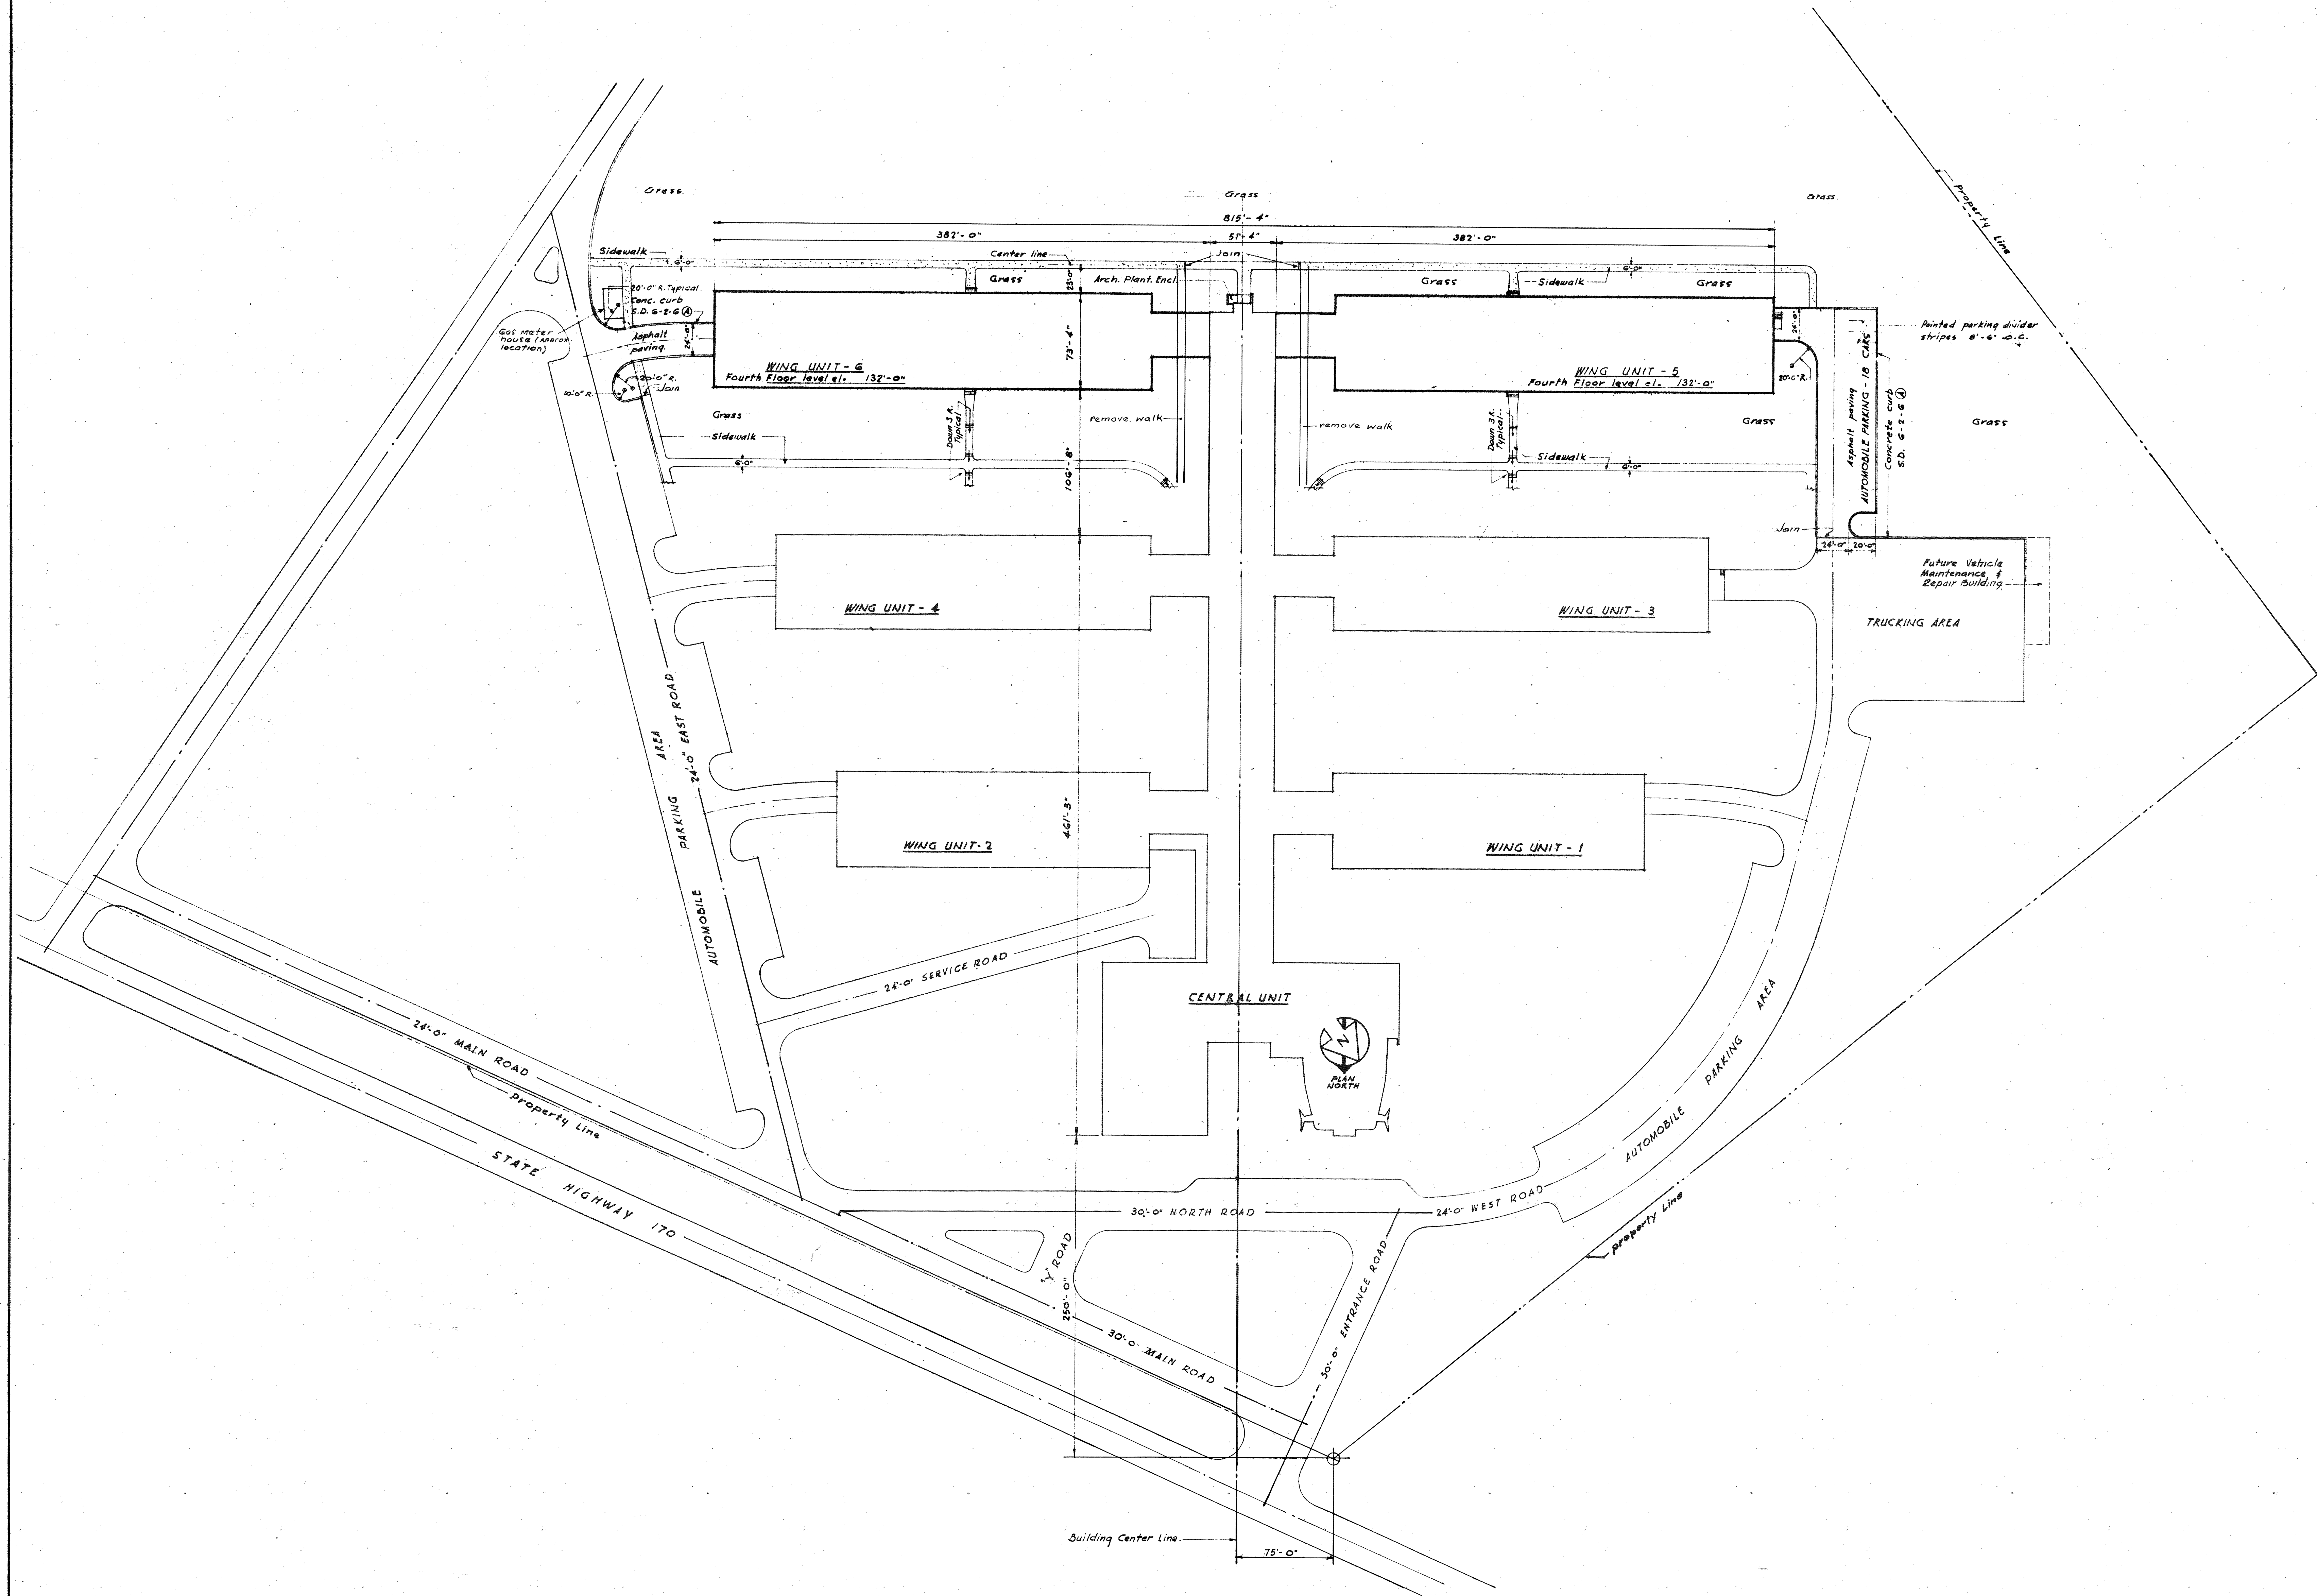

ALTERNATES
ALTERNATE "C" & "D"
1. Construction as described in the specifications.
2. Omit knock-out panels, roof eave curbs, flashings, and utility caps, valves etc. at locations where Extension 2 joins Extension 1.
3. Omit sidewalks, curbs and driveways shown on dug 2-1 Ext. 1 and not on dug 2-1 Ext. 2.

NOTES
1. See dug 2-1 for General Notes.
2. See dug 2-1 for work not shown.

MICROFILMED
MAR 73 REO

PEREIRA & LUCKMAN
AND
J. E. STANTON
ARCHITECTS AND ENGINEERS
LOS ANGELES, CALIFORNIA
ROBERT W. DITZEN
ASSOCIATE ARCHITECT
BOULDER, COLORADO

DATE	3/4/54	BY	J.E.S.	CHKD	C.P.S.	DATE	3/24/54
SCALE	"1" = "50"	DATE	3/24/54	DATE	3/24/54	DATE	3/24/54


PUBLIC BUILDINGS SERVICE
GENERAL SERVICES ADMINISTRATION, WASHINGTON, D. C.
PROJECT BOULDER LABORATORIES
NATIONAL BUREAU OF STANDARDS
LOCATION BOULDER, COLORADO
STREET STATE HIGHWAY 170
PROJ. NO. 5-044 FILE NO.
DRAWN BY R.O. 2-22-52 CHECKED BY E.M.S.

DRAWING TITLE SITE PLAN
DRAWING NO. B-22001 ARCHITECTURAL
2-1 EXT 2

SITE PLAN

Scale
1" = 50'

RETURN TO D & C DRAWING FILES UNIT

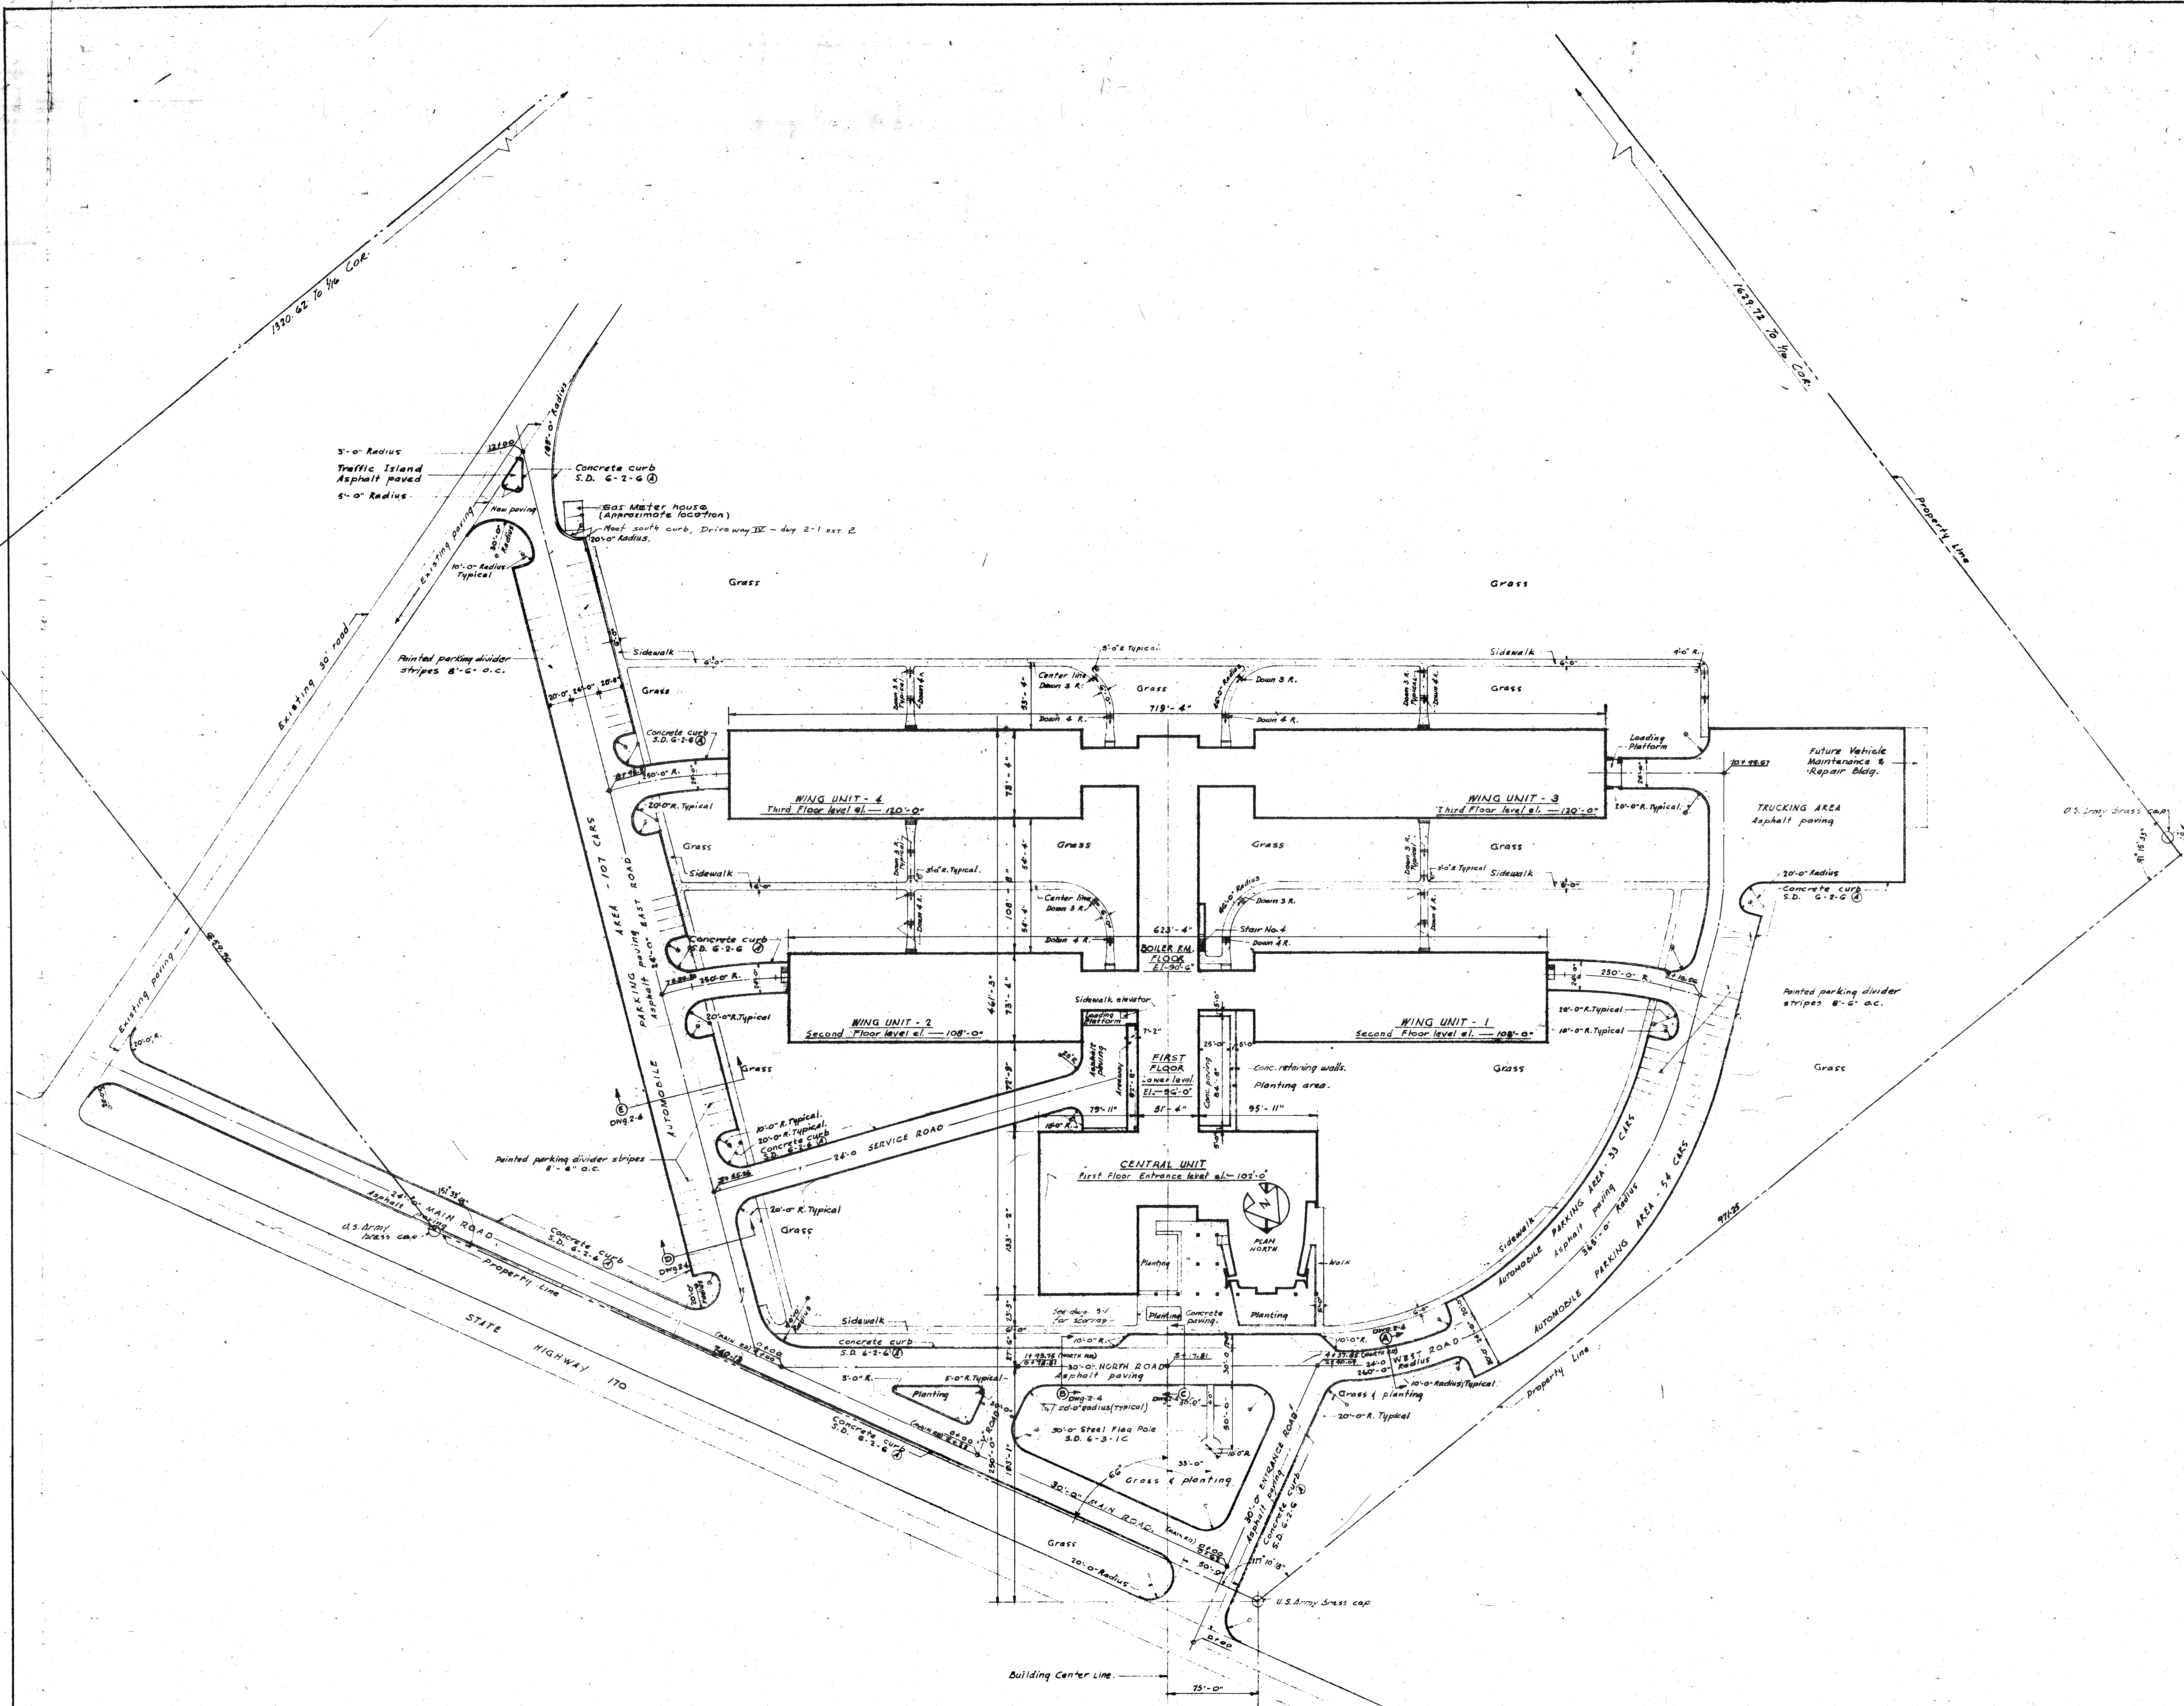

- GENERAL NOTES:**
1. All building dimensions are given to exterior face of columns.
 2. All sidewalks shall be 4" concrete with spacing of 24" c/c's, contraction joints at 18'-0" c/c's and expansion joints at 48'-0" c/c's. Expansion & contraction joints S.D. 6-2-6.
 3. All conc. driveway curbs shall be 6" minimum on S.D. 6-2-6 (A) and shall have scoring and expansion and contraction joints at same spacing as sidewalks. Expansion & contraction joints similar to S.D. 6-2-6.
 4. Refer to S.D. 6-2-10 for Hagpole details. Poles to be 50'-0" high, base to be conc. & footing to be type no. 1.
 5. All steps in sidewalks shall be 2" sloped on S.D. 6-2-19 (A) max. 12" deep 2'-2" for sidewalk elev. 5'.


MICROFILMED

PEREIRA & LUCKMAN
AND
J. E. STANTON
ARCHITECTS AND ENGINEERS
LOS ANGELES, CALIFORNIA
ROBERT W. DITZEN
ASSOCIATE ARCHITECT
BOULDER, COLORADO

PROJECT	BOULDER LABORATORIES
LOCATION	BOULDER, COLORADO
STREET	STATE HIGHWAY 170
PROJ. NO.	S-044
DRAWN BY	J.E.
CHECKED BY	E.M.S.
DRAWING TITLE	SITE PLAN
ARCHITECTURAL	

SITE PLAN

2-1B-20001

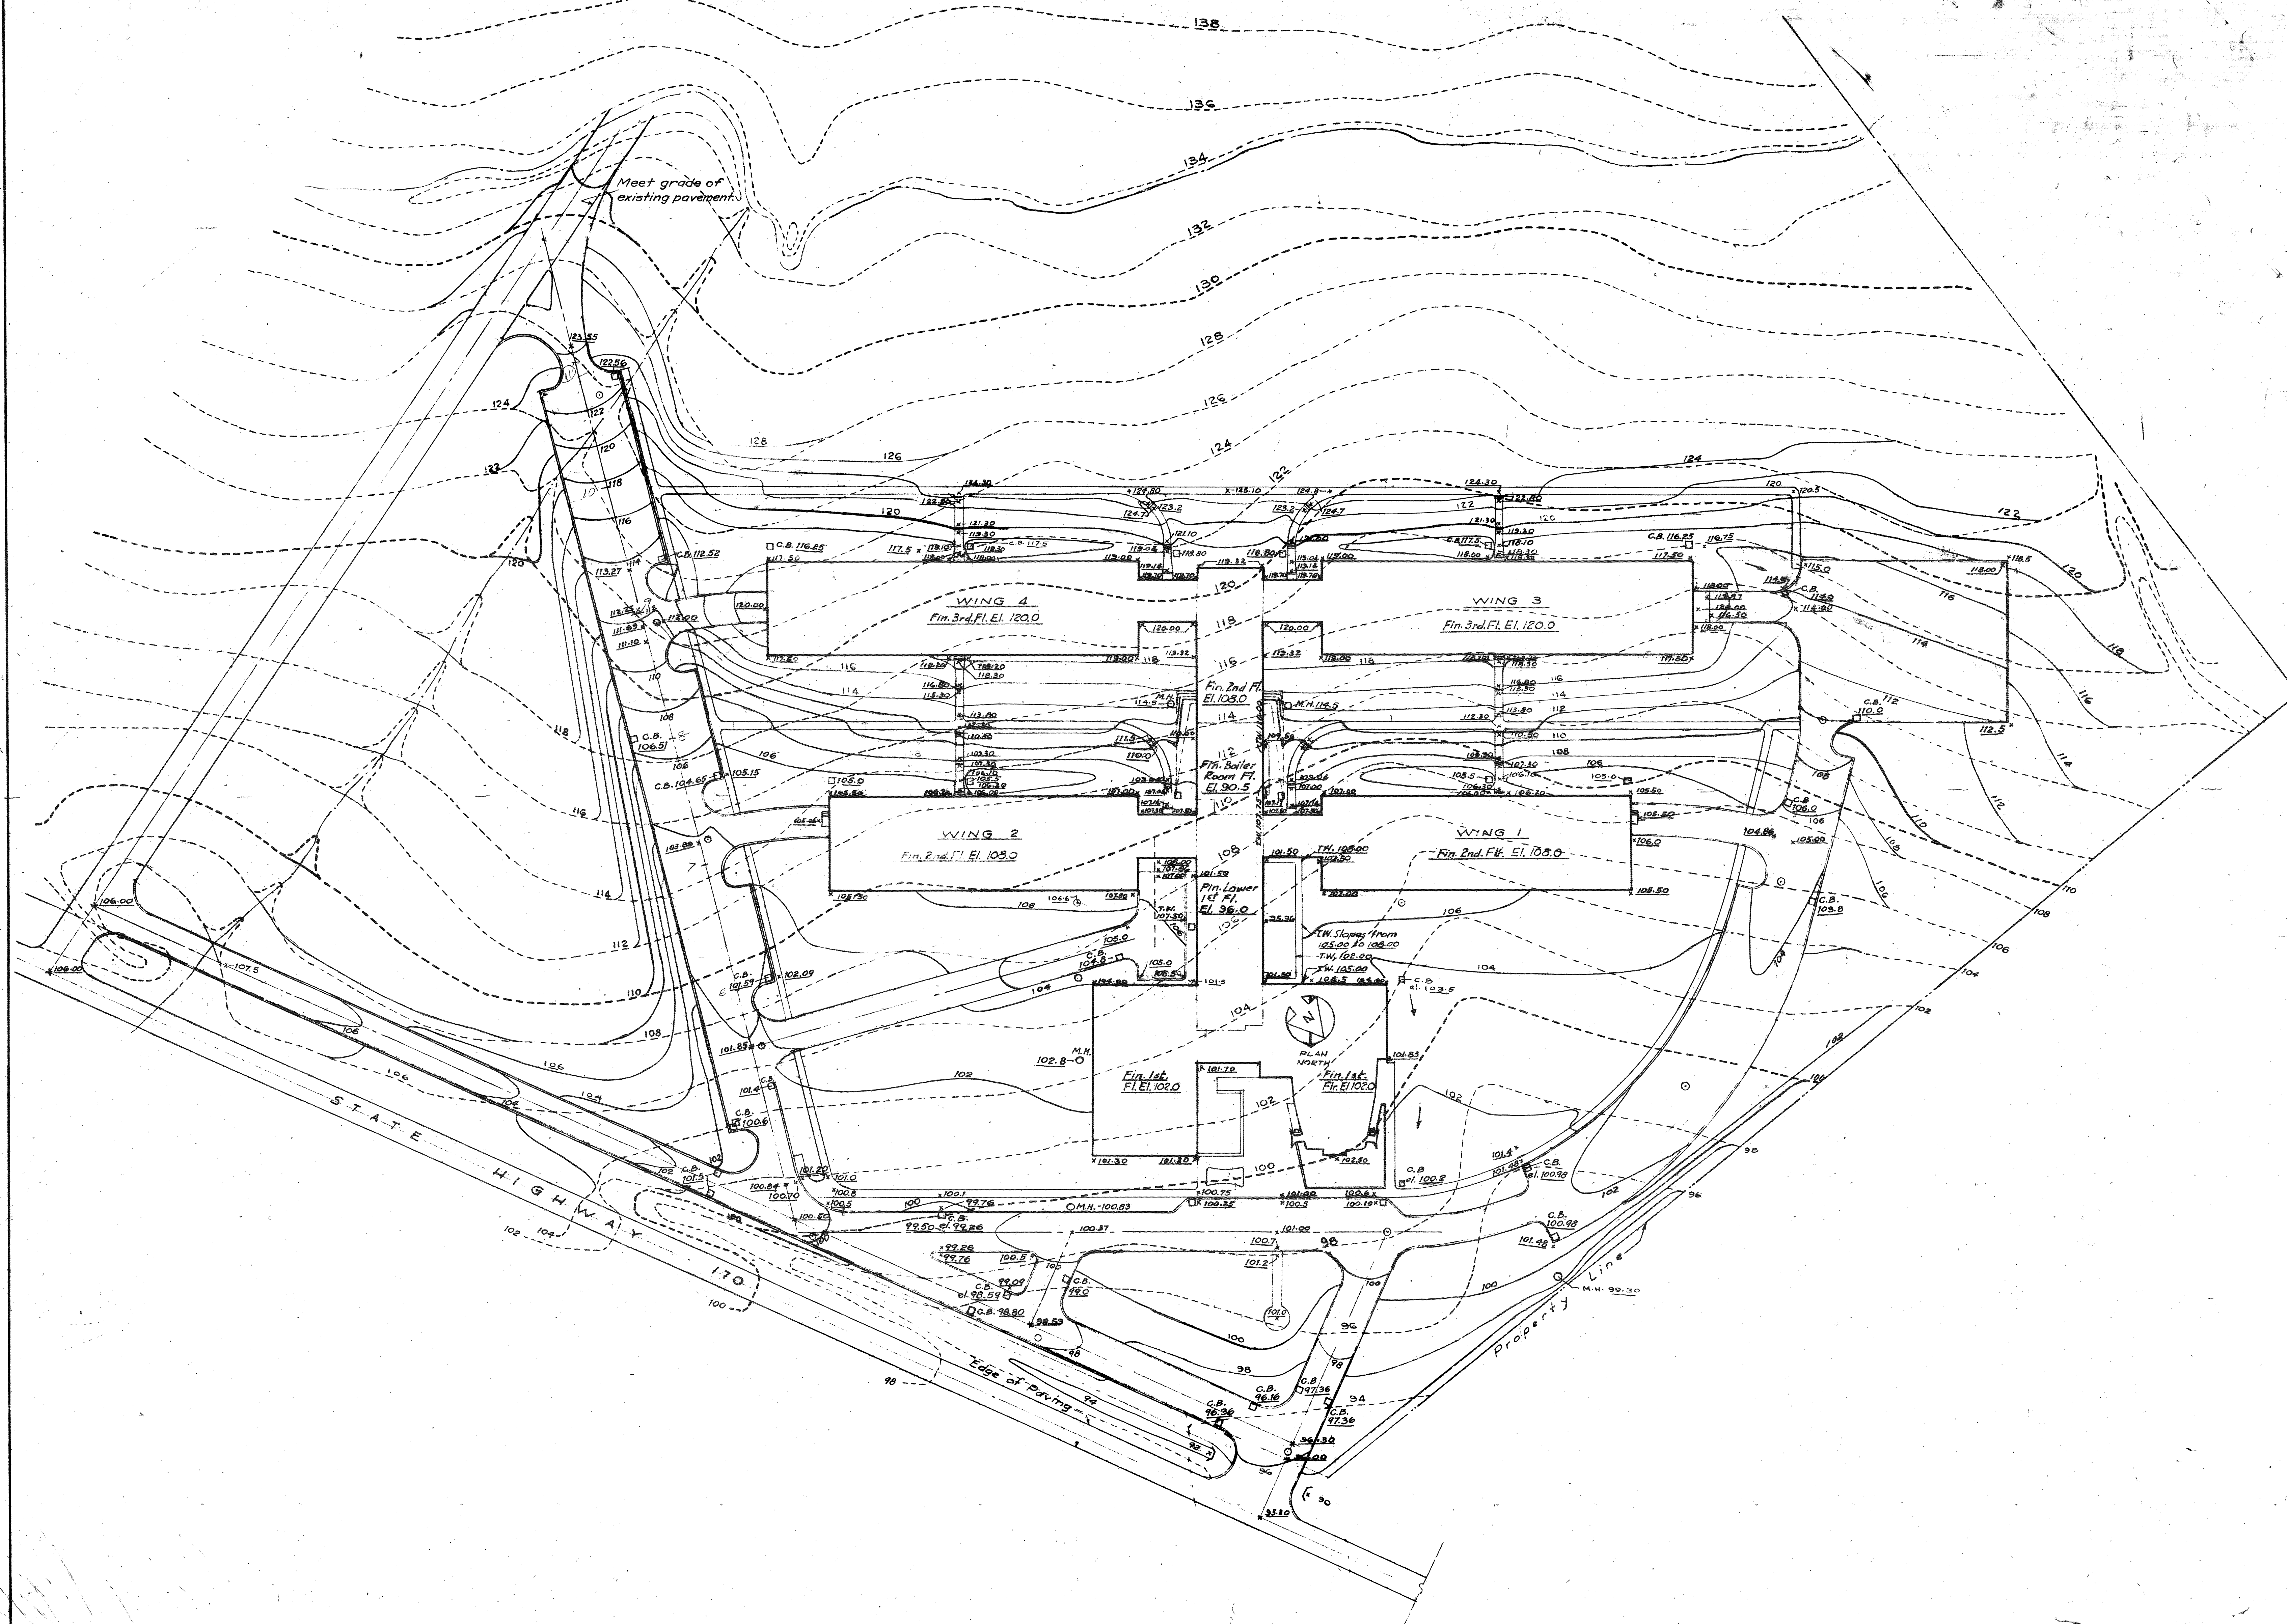

LEGEND

- Existing Ground
- Finished Grade
- Catch Basin
- Manhole

PEREIRA & LUCKMAN
J. E. STANTON
 ARCHITECTS AND ENGINEERS
 LOS ANGELES, CALIFORNIA
ROBERT W. DITZEN
 ASSOCIATE ARCHITECT
 BOULDER, COLORADO


DATE	BY	REVISION
10/1/54	J.E.S.	1
10/1/54	J.E.S.	2
PUBLIC BUILDINGS SERVICE
 GENERAL SERVICES ADMINISTRATION, WASHINGTON, D. C.

PROJECT	LOCATION	STREET	PROJ. NO.	FILE NO.
BOULDER LABORATORIES	BOULDER, COLORADO	STATE HIGHWAY 170	5-044	

CONTOURS & GRADING PLAN
 ARCHITECTURAL

2-2B-20002

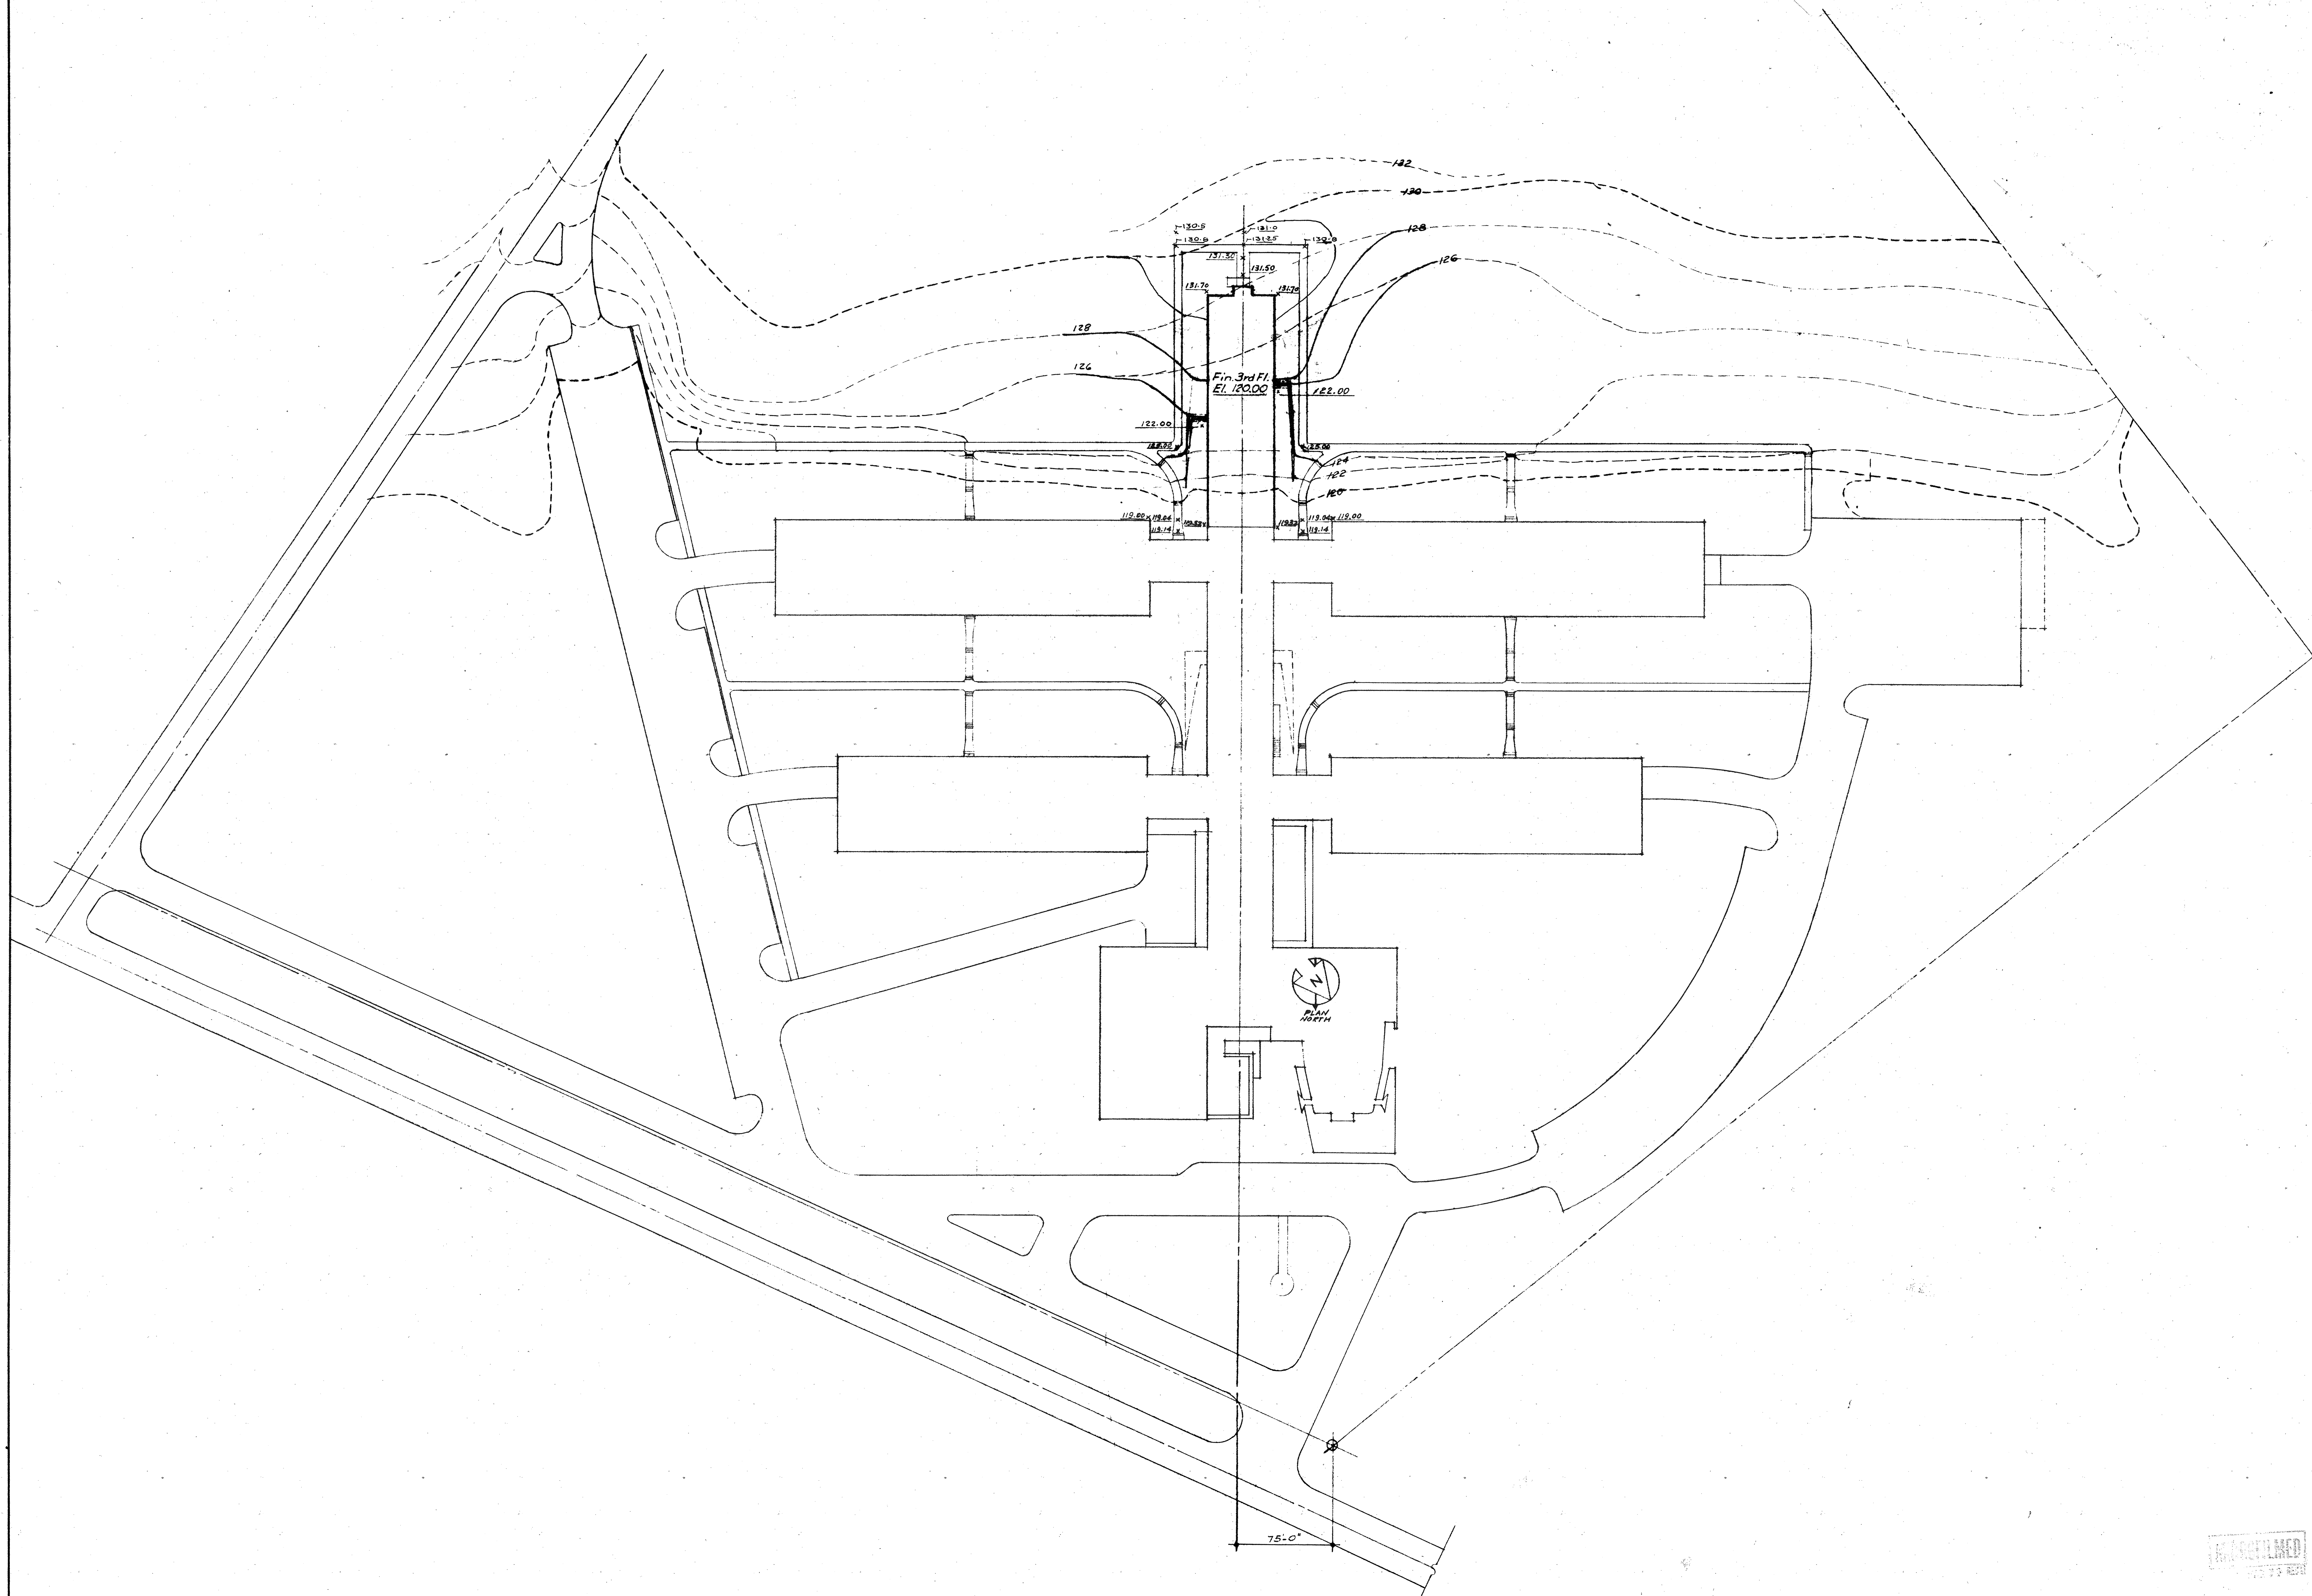

LEGEND
 RD. Roof Drain
 --- Existing Ground
 --- Finished Grade
 Existing ground contours
 for Extension 1 correspond
 with finished grade con-
 tours for Dwg. No. 2-2, Ext. 2

MICROFILMED

PEREIRA & LUCKMAN
 AND
J. E. STANTON
 ARCHITECTS AND ENGINEERS
 LOS ANGELES, CALIFORNIA
ROBERT W. DITZEN
 ASSOCIATE ARCHITECT
 BOULDER, COLORADO

DATE	BY	CHKD.	REVISED	BY	CHKD.
11/15/51	J.E.S.		11/15/51	J.E.S.	
11/15/51	J.E.S.		11/15/51	J.E.S.	
11/15/51	J.E.S.		11/15/51	J.E.S.	
11/15/51	J.E.S.		11/15/51	J.E.S.	

PUBLIC BUILDINGS SERVICE
 GENERAL SERVICES ADMINISTRATION, WASHINGTON, D. C.

PROJECT BOULDER LABORATORIES
LOCATION NATIONAL BUREAU OF STANDARDS
STREET BOULDER, COLORADO
STATE STATE HIGHWAY 170
PROJ. NO. S-044
FILE NO. 11/15/51
DRAWN BY J.M.
CHECKED BY C.S.

DRAWING TITLE CONTOURS & GRADING PLAN

B-20002A ARCHITECTURAL


DRAWING NO. 2-2 EXT 1

RETURN TO D & C DRAWING FILES UNIT


CONTOURS & GRADING - EXTENSION-1

SCALE
 1"=50'

A

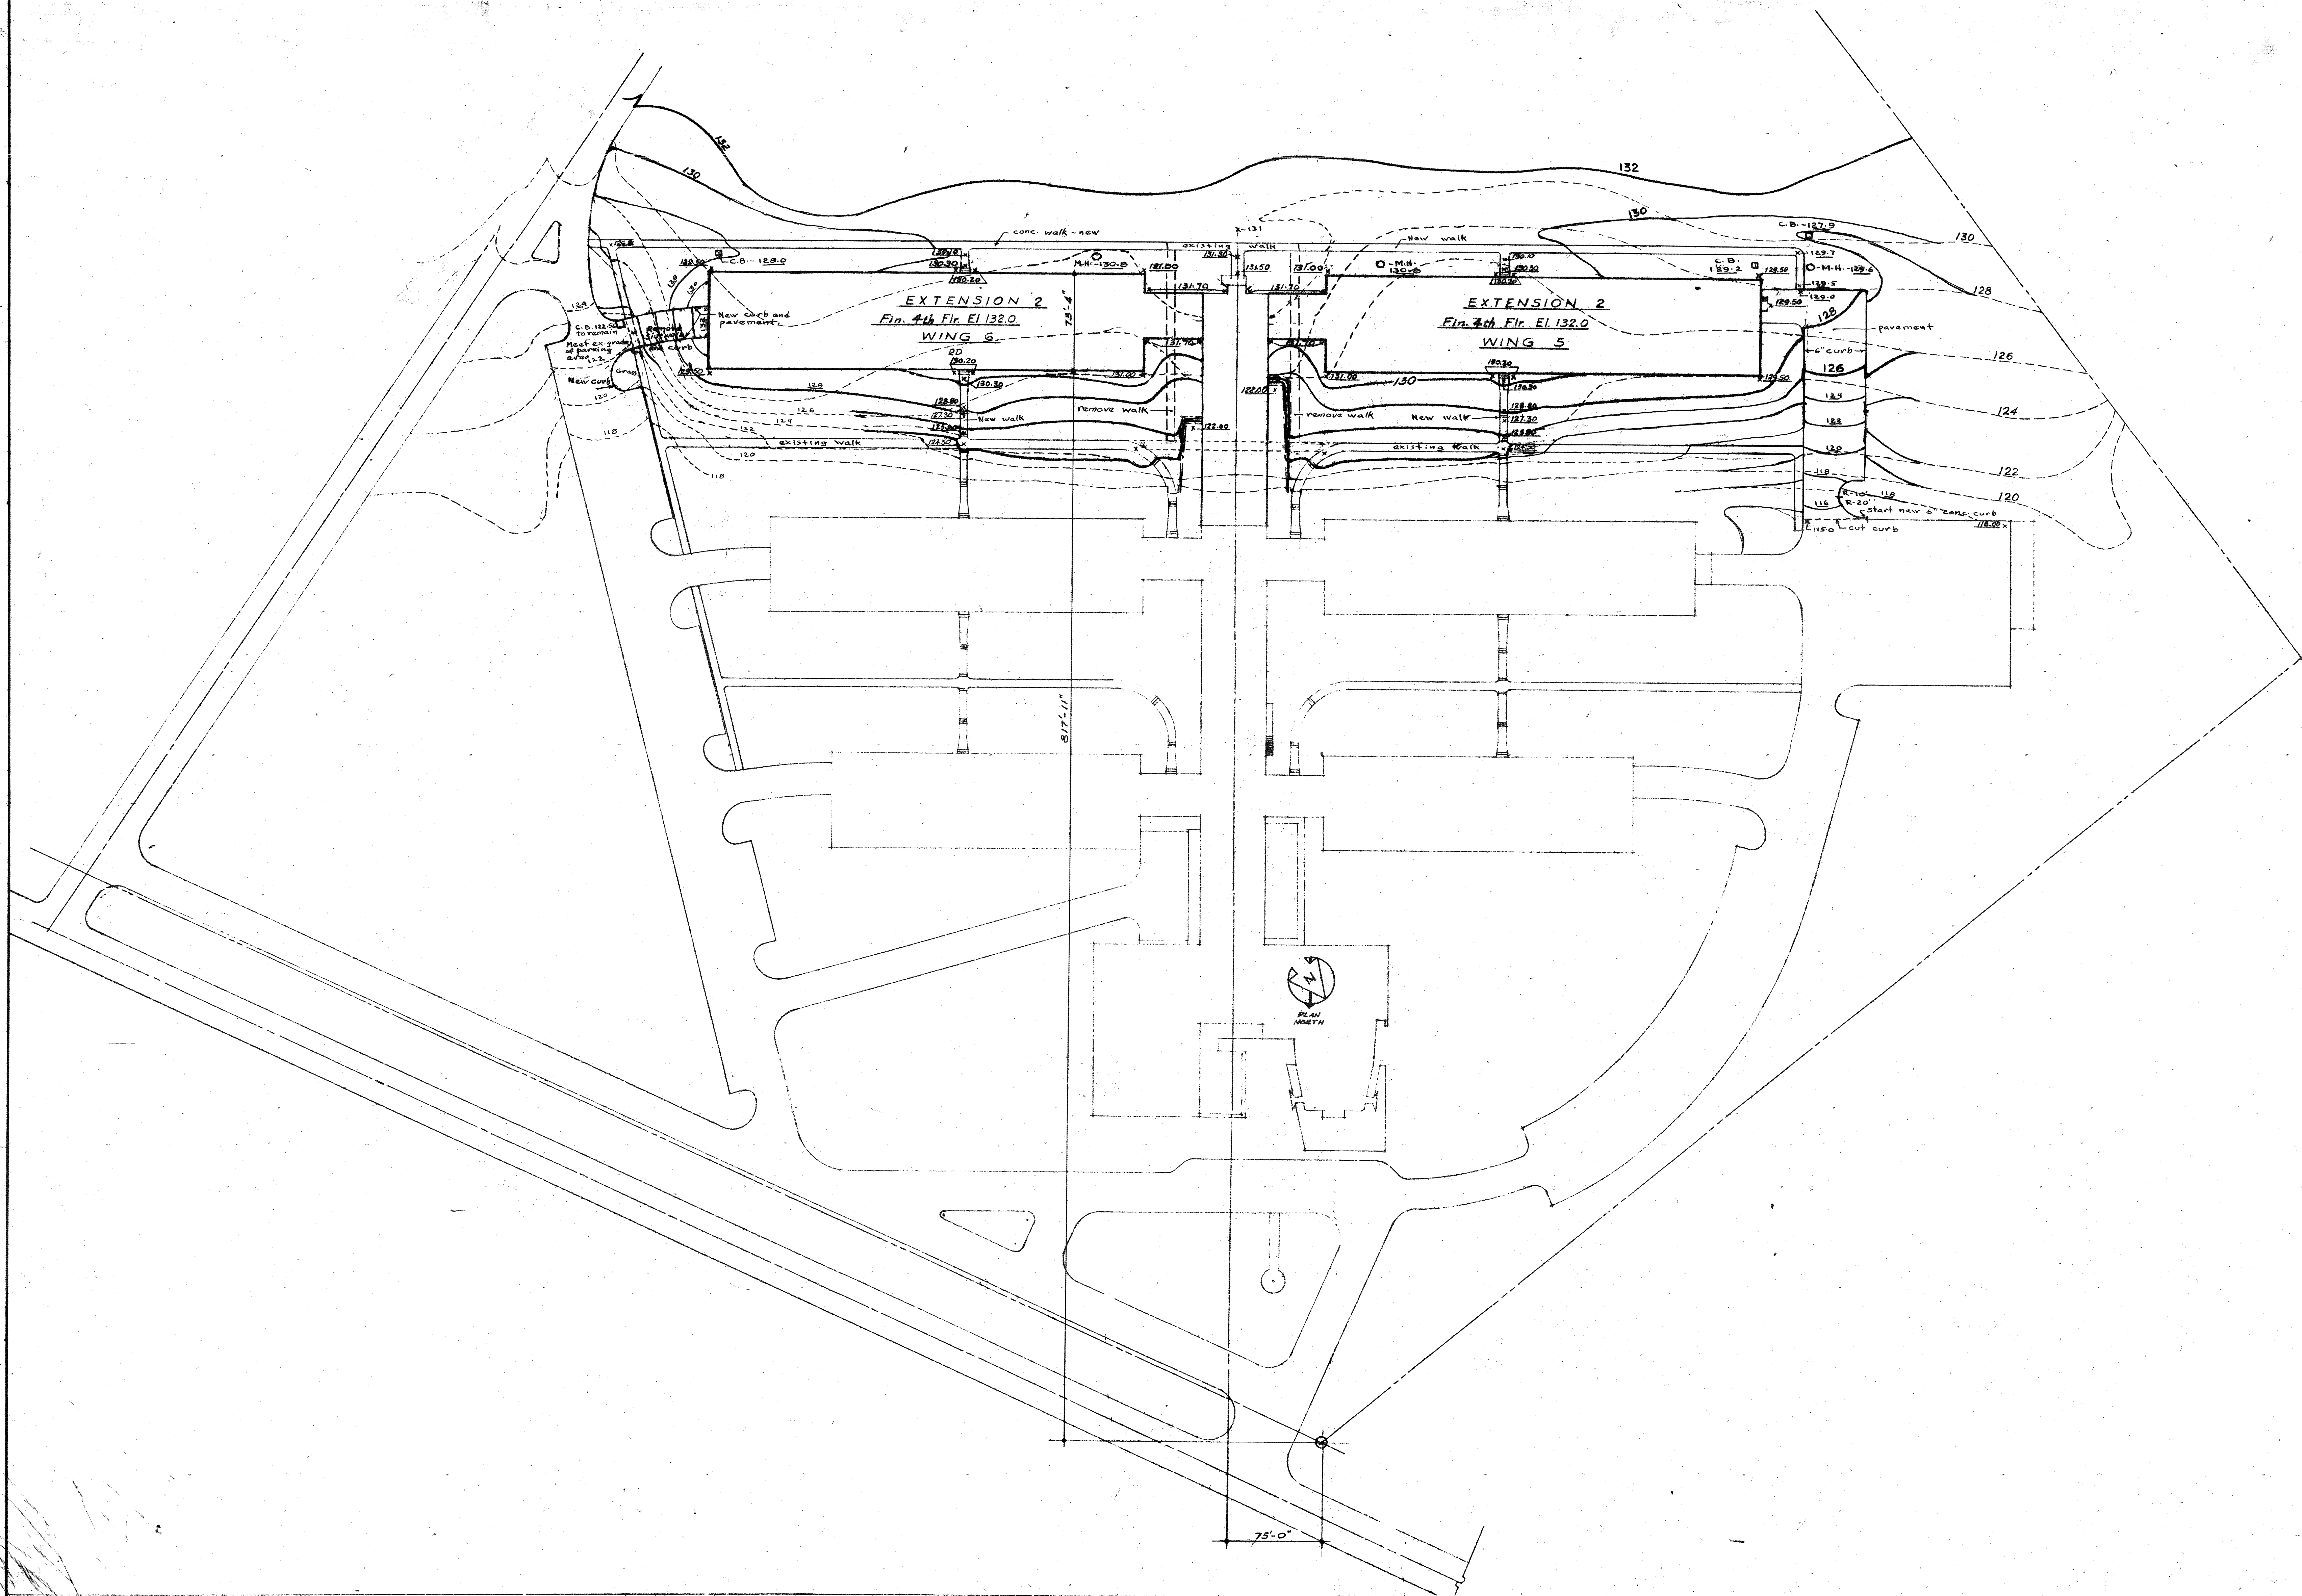

~LEGEND~
 ■ Catch Basin (Detail 6-2-15 mod 462/154 mod)
 ○ Manhole Storm Drain
 SE - Vitrified Clay Pipe
 RD - Roof Drain
 Existing ground contours for Extension 2 correspond with finish grade contours for Drwg. No. 2-2 Ext. 1.

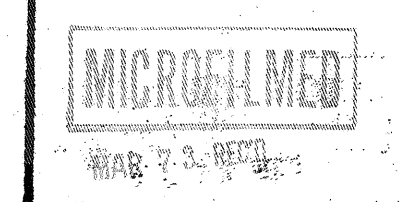



PEREIRA & LUCKMAN
 AND
J. E. STANTON
 ARCHITECTS AND ENGINEERS
 608 ARBELLER, CALIFORNIA
ROBERT W. DITZEN
 ASSOCIATE ARCHITECT
 BOULDER, COLORADO

PROJECT	BOULDER LABORATORIES
LOCATION	NATIONAL BUREAU OF STANDARDS
STREET	BOULDER, COLORADO
STATE	STATE HIGHWAY 170
PROJ. NO.	8-044
FILE NO.	2-22-52
DRAWN BY	J.M.
CHECKED BY	C.S.
TITLE	CONTOURS & GRADING PLAN

B22002 ARCHITECTURAL
 2-2 EXT 2


GRADING PLAN - EXTENSION 2

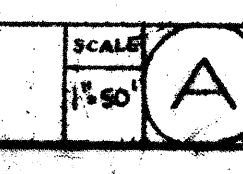

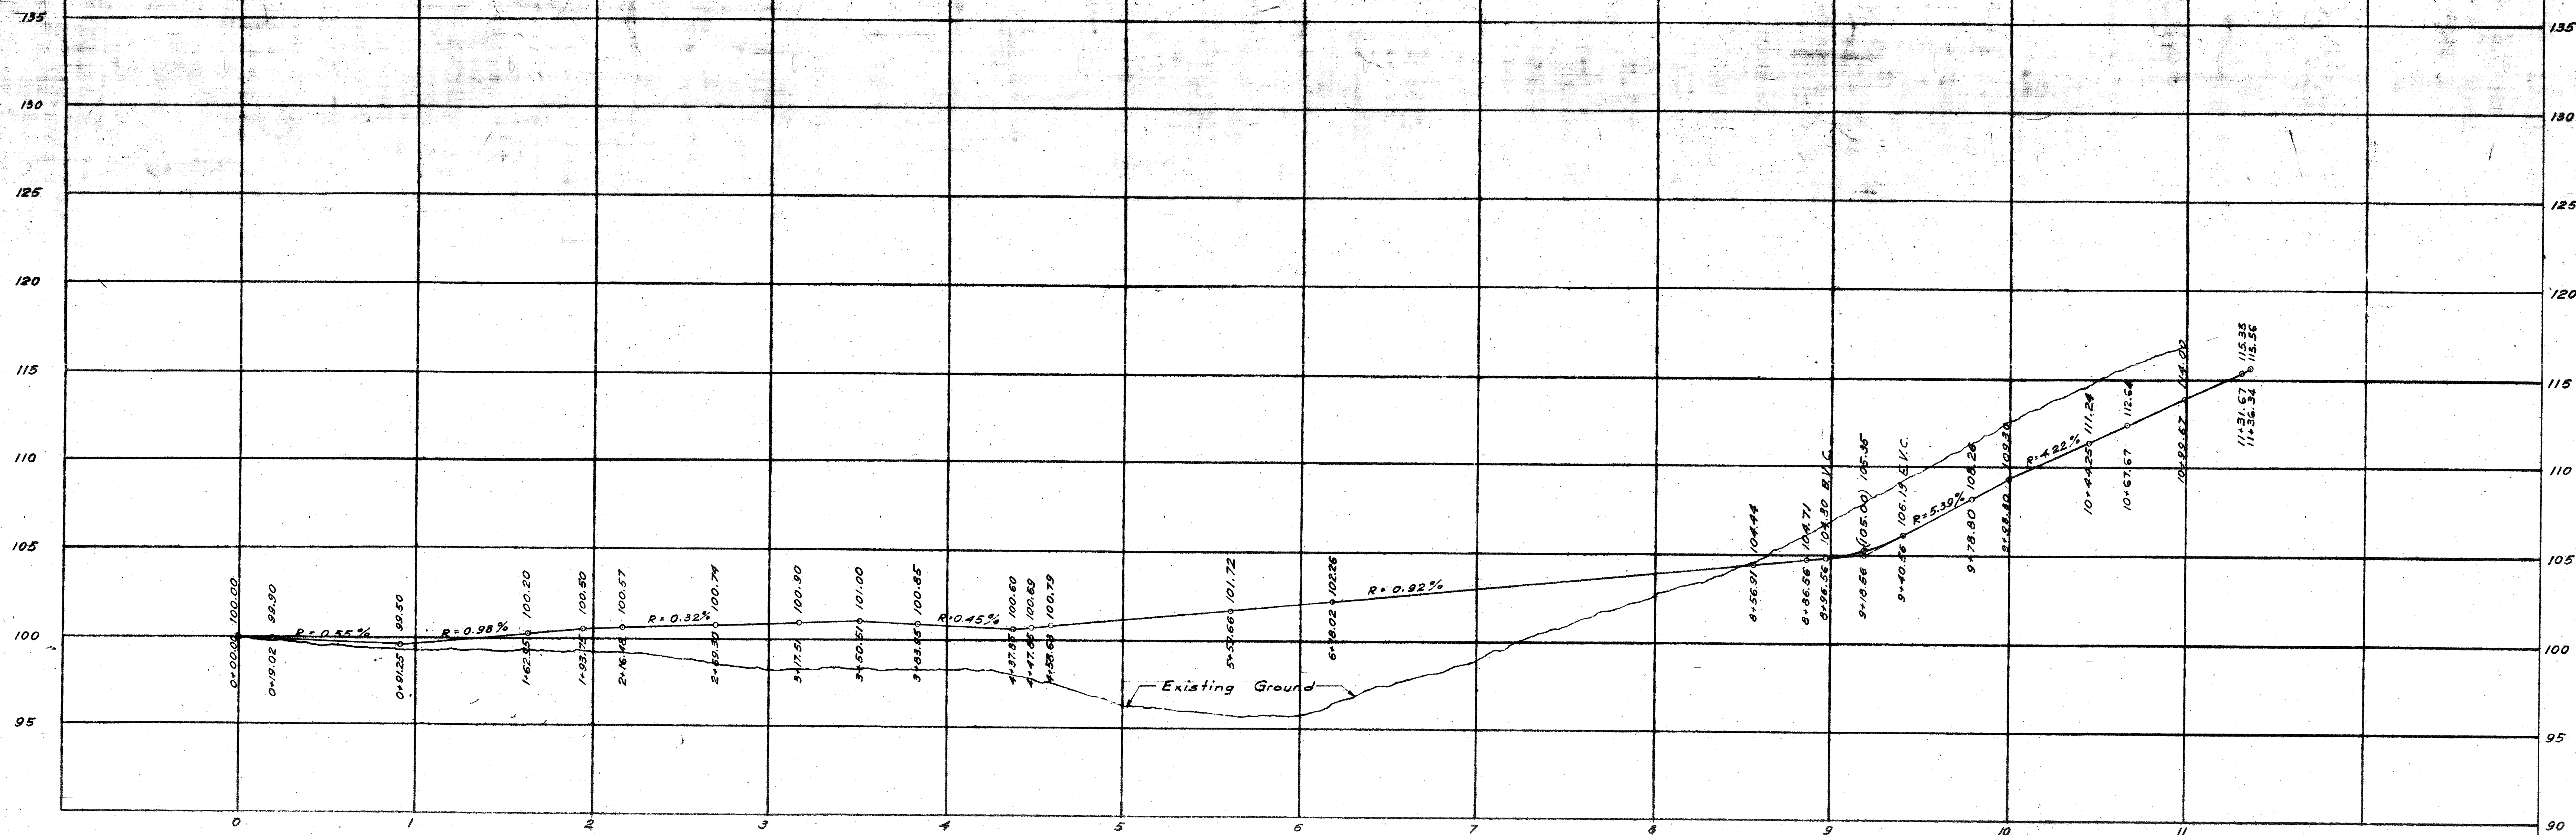


PROFILE


Scale
H. 1"=40'
V. 1"=4'

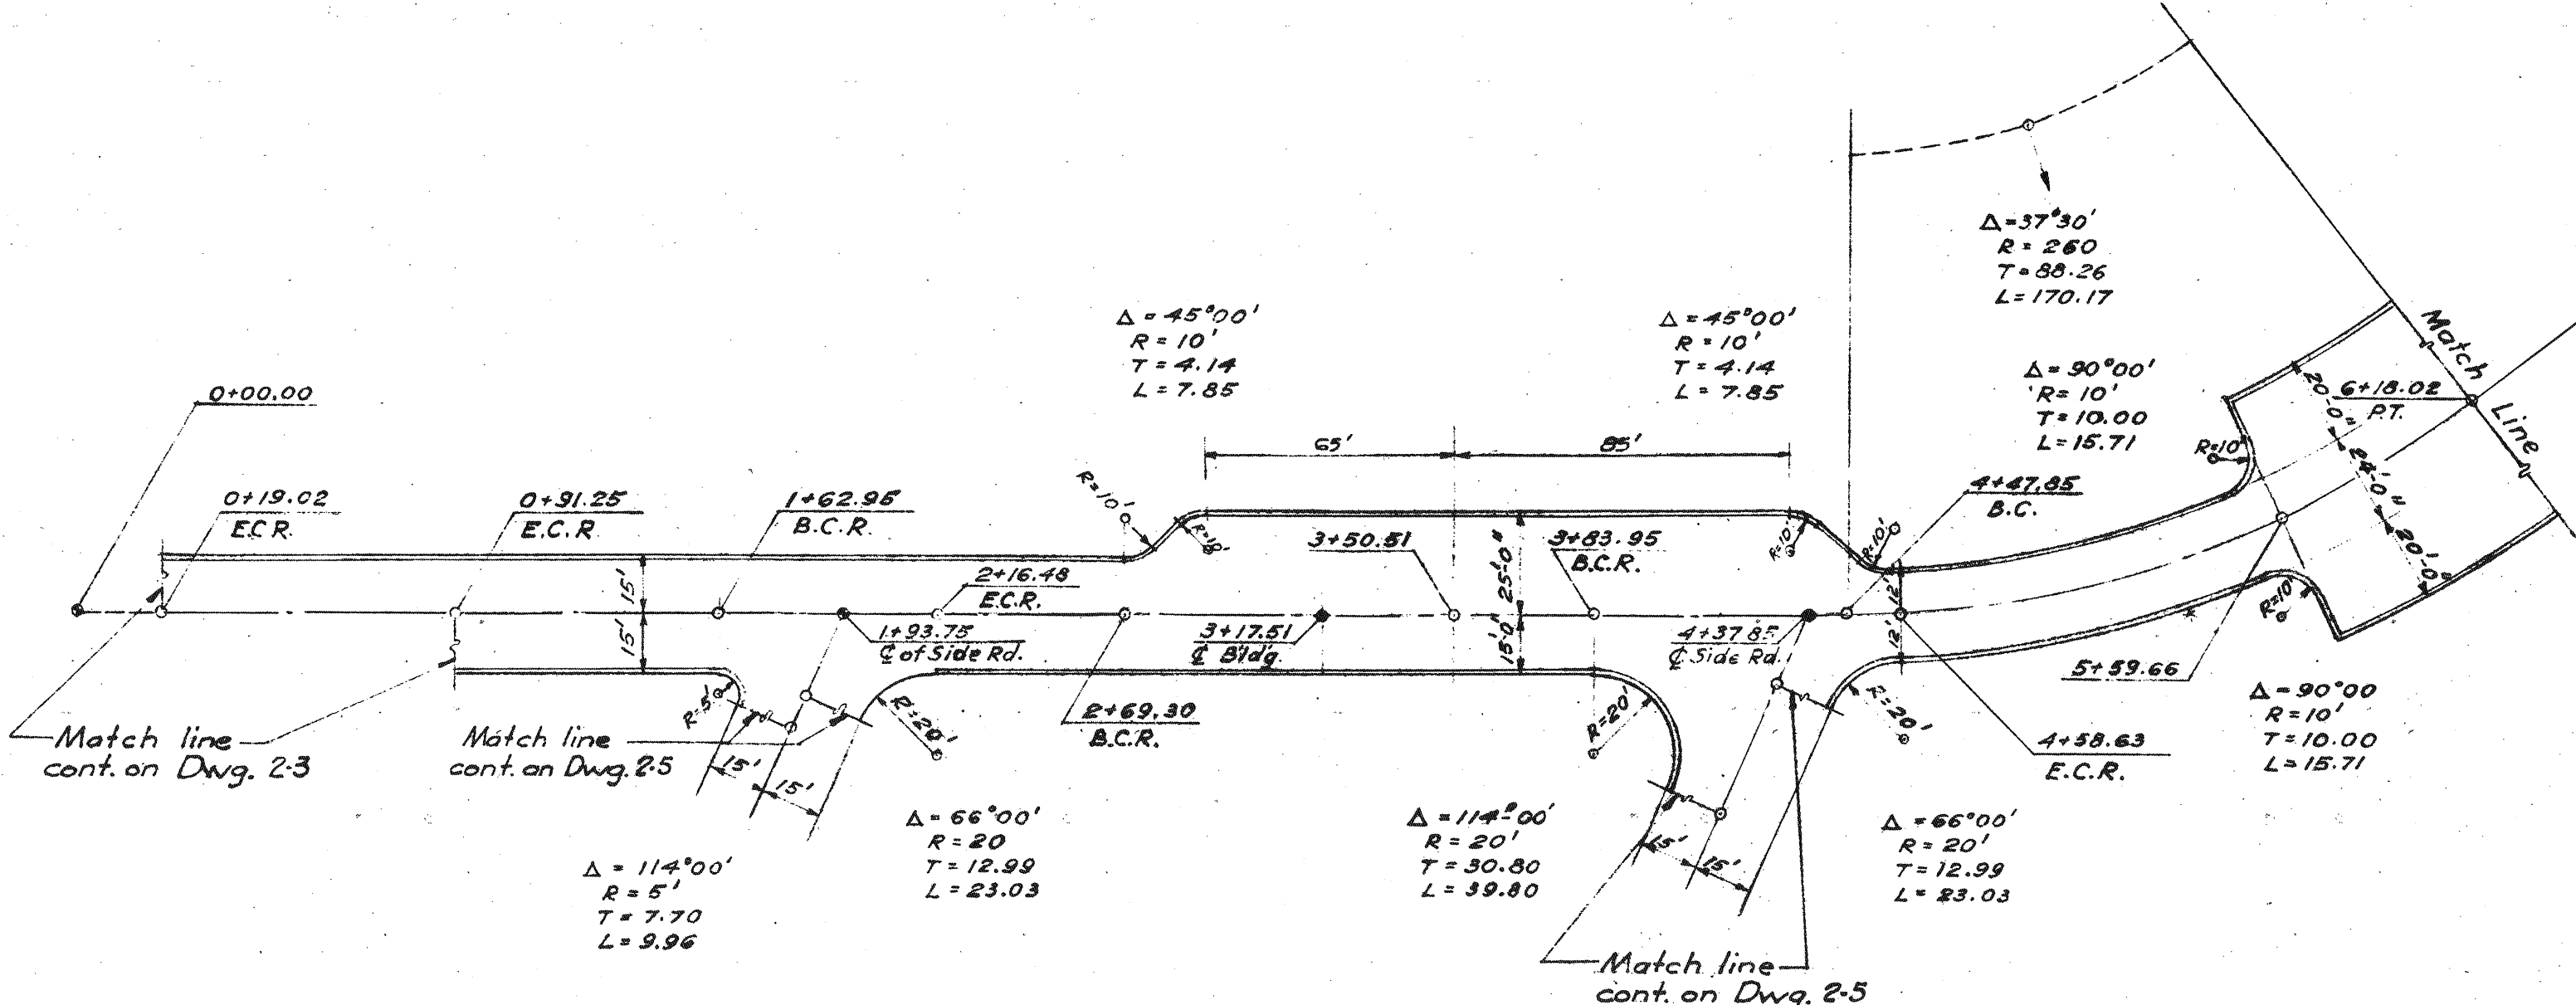

NORTH ROAD PLAN
Scale: 1"=40'

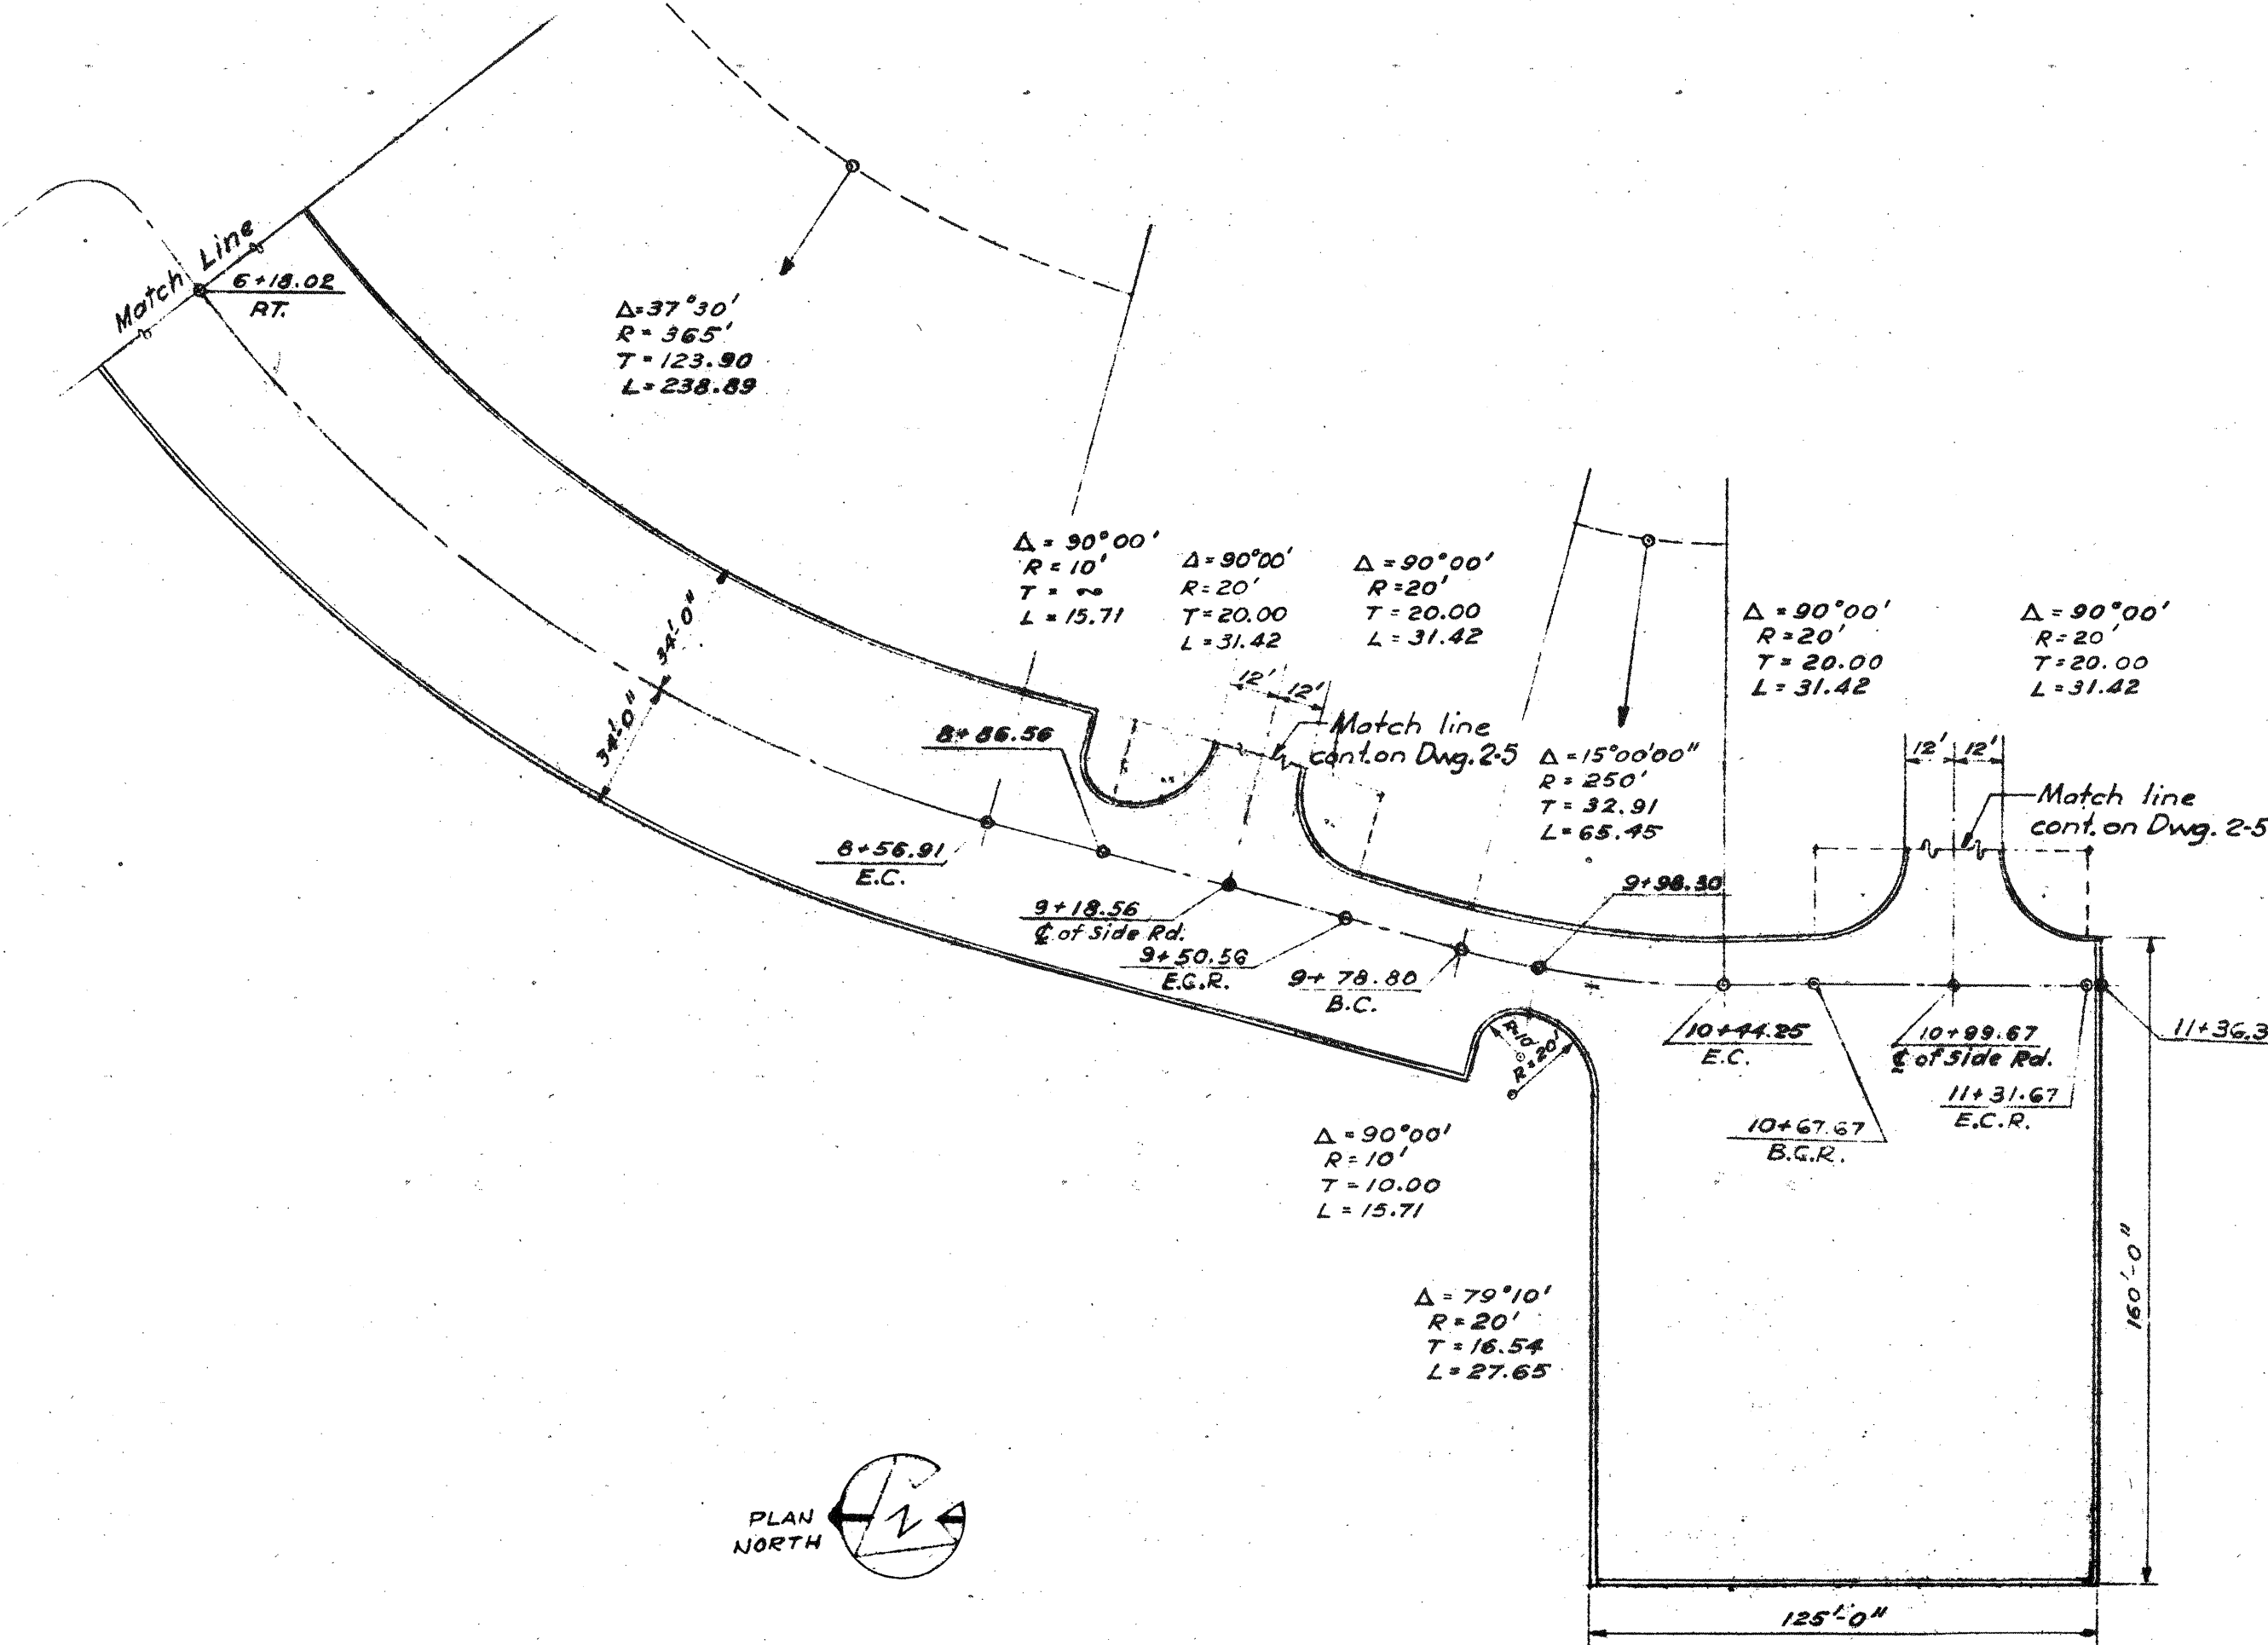

WEST ROAD PLAN
Scale: 1"=40'

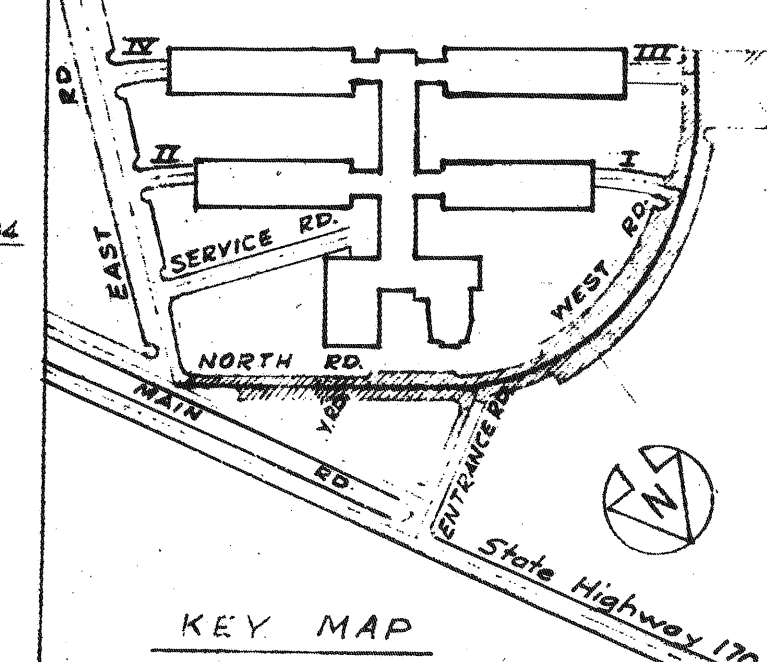


PEREIRA & LUCKMAN
AND
J. E. STANTON
ARCHITECTS AND ENGINEERS
LOS ANGELES, CALIFORNIA
ROBERT W. DITZEN
ASSOCIATE ARCHITECT
BOULDER, COLORADO

DATE	BY	CHKD	APPD	DATE	BY	CHKD	APPD
3-18-52	J.M.	J.M.	J.M.	3-22-52	J.M.	J.M.	J.M.
1"=40'	1"=40'	1"=40'	1"=40'	1"=40'	1"=40'	1"=40'	1"=40'
PUBLIC BUILDINGS SERVICE							
GENERAL SERVICES ADMINISTRATION, WASHINGTON, D. C.							
PROJECT	BOULDER LABORATORIES						
LOCATION	BOULDER, COLORADO						
STREET	STATE HIGHWAY 170						
PROJ. NO.	S-044						
DRAWN BY	J.M.						
CHECKED BY	J.M.						
DRAWING TITLE	STREET PLANS & PROFILES						
DRAWING NO.	B-20004						
ARCHITECTURAL	2-4						



STREET PLAN

Scale
1"=40'

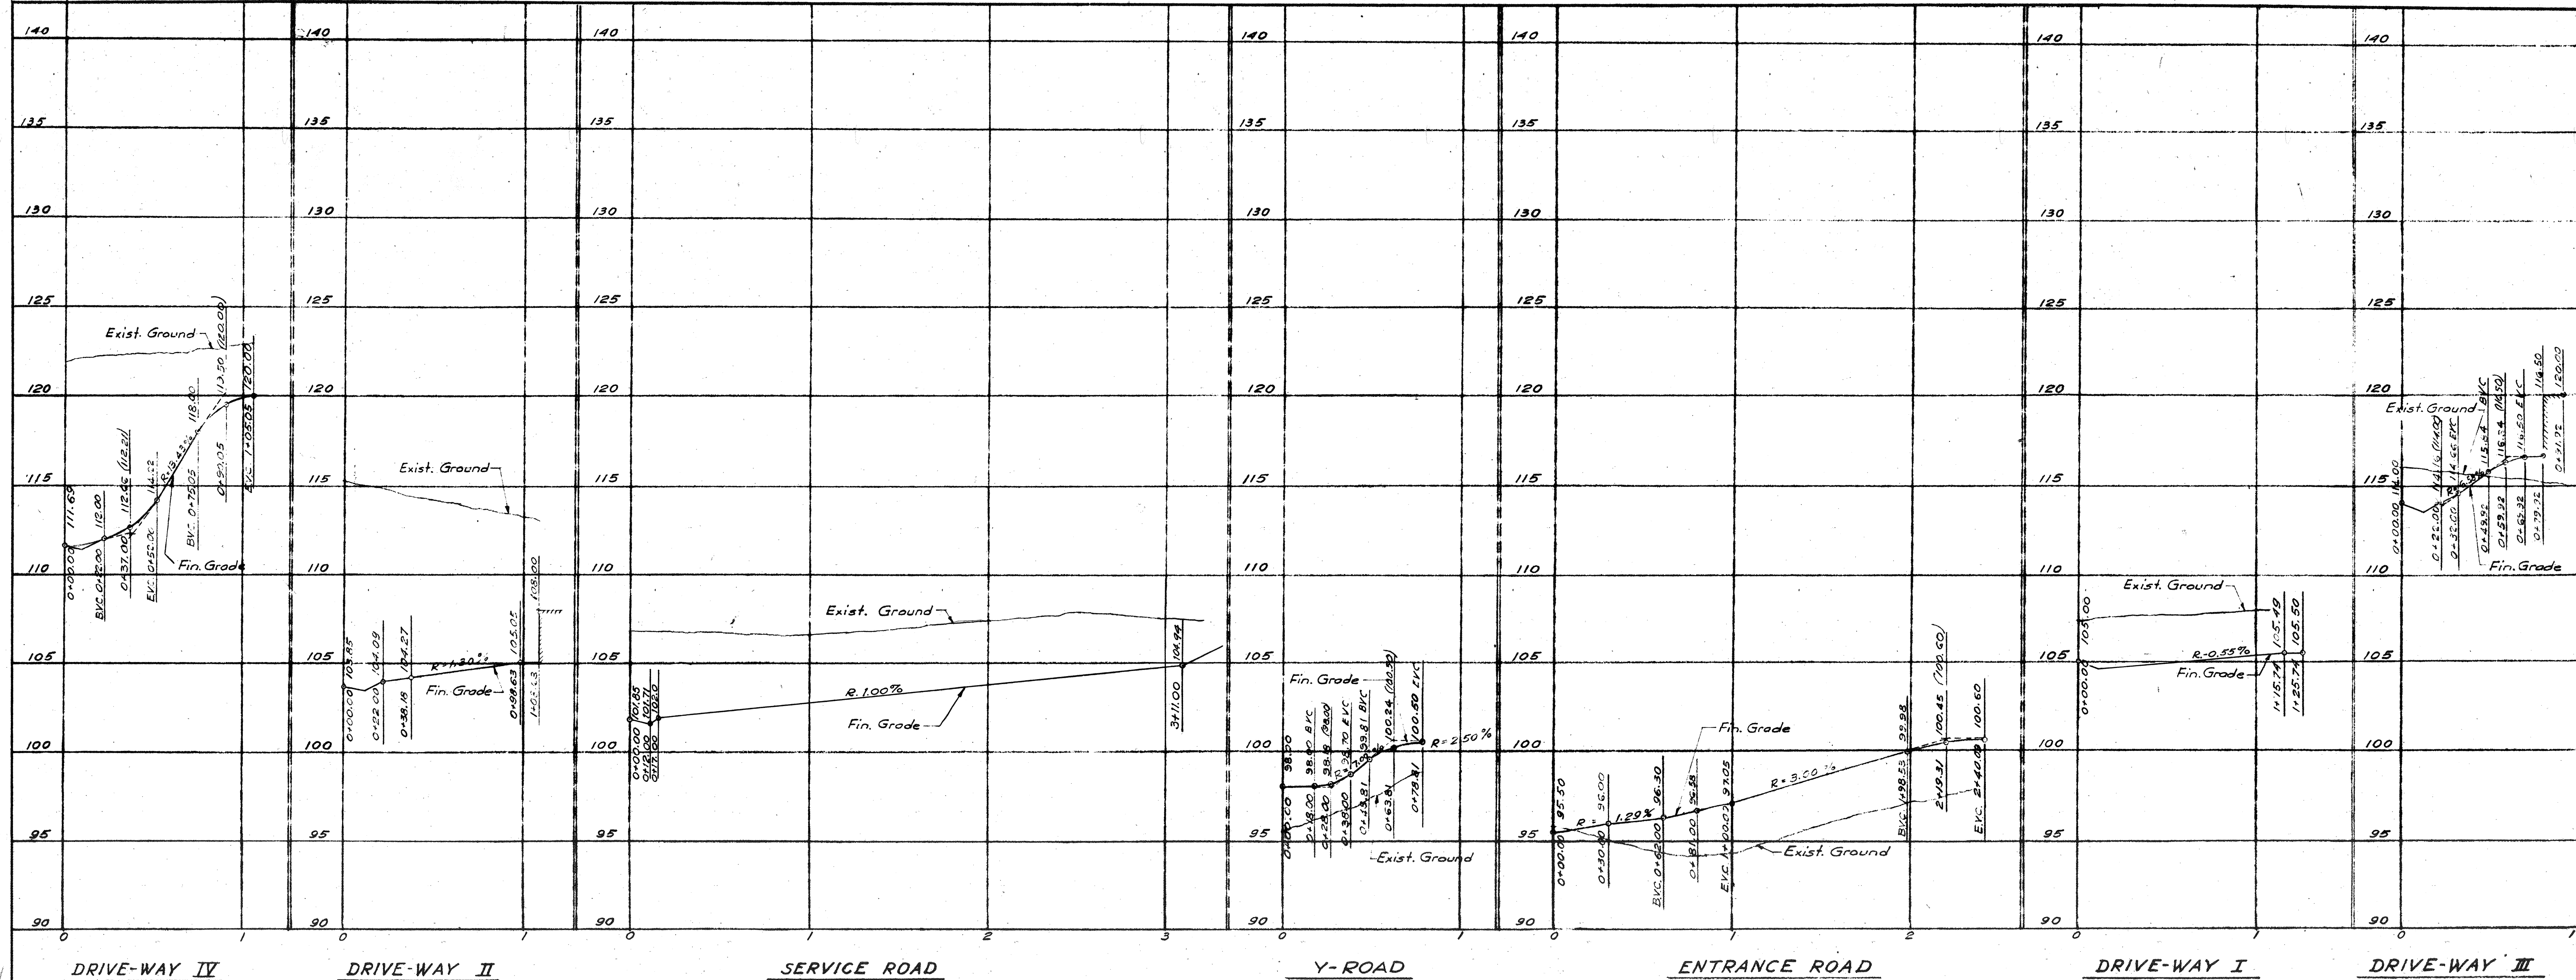

PROFILE

Scale
HORIZ.
1"=40'
VERT.
1"=4'

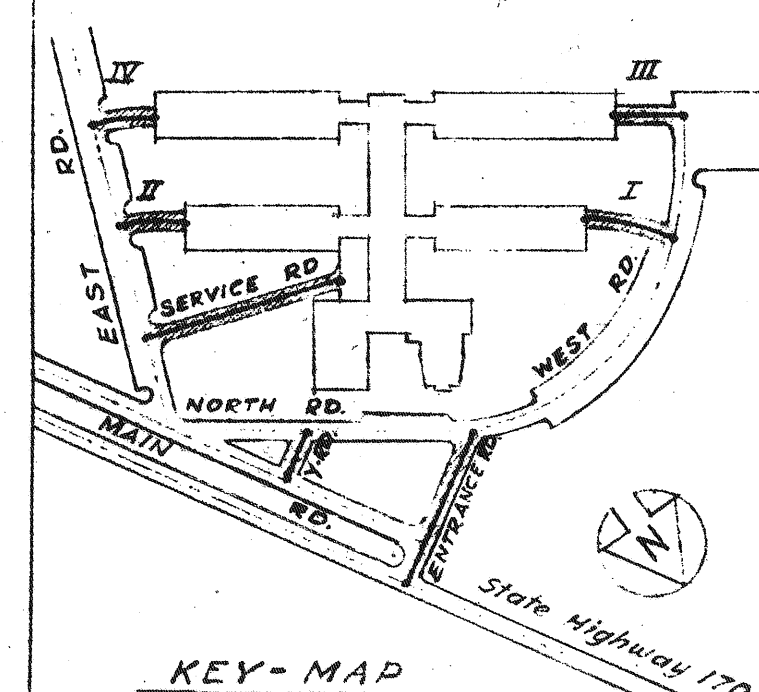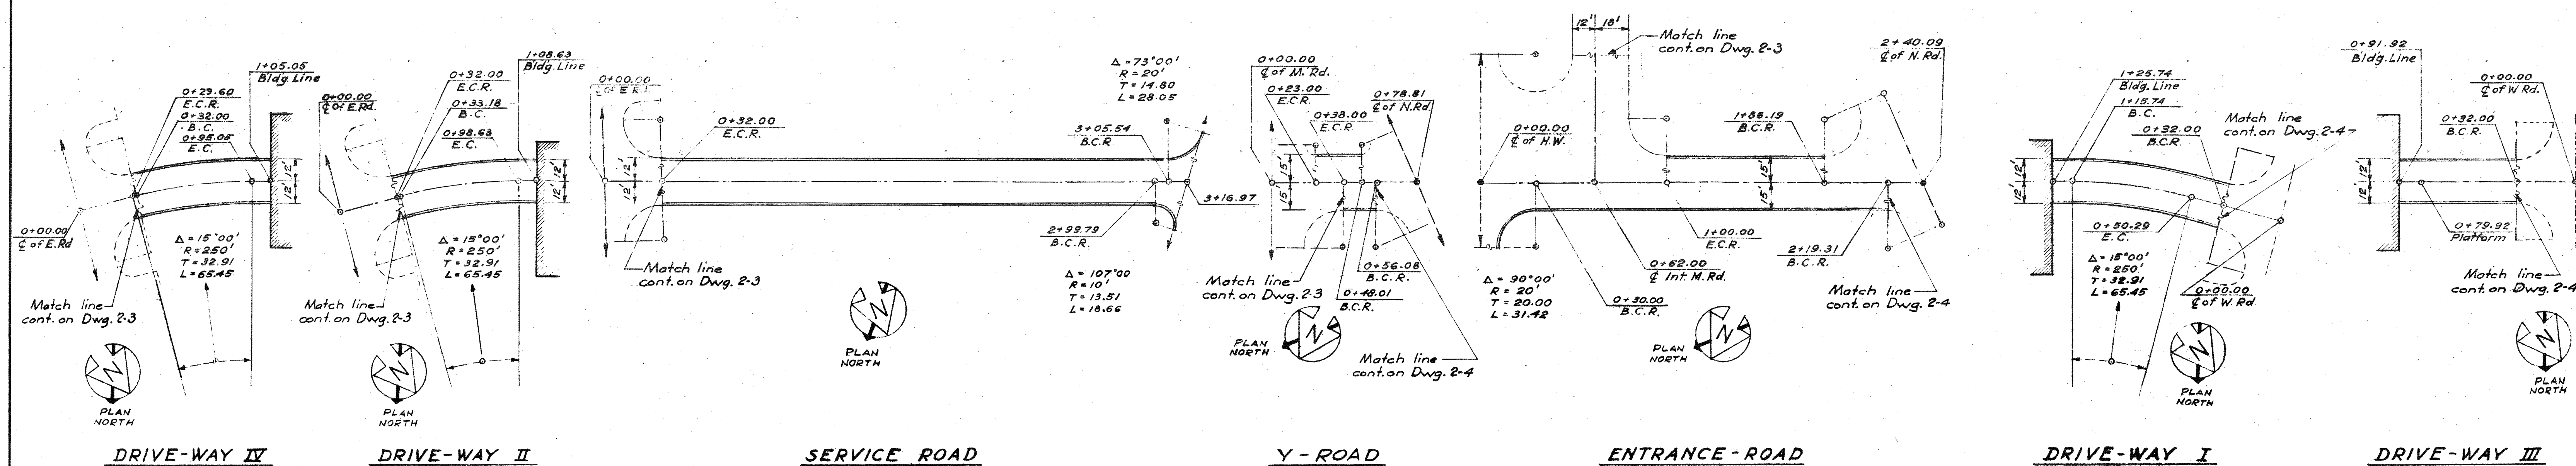


PEREIRA & LUCKMAN
AND
J. E. STANTON
ARCHITECTS AND ENGINEERS
LOS ANGELES, CALIFORNIA
ROBERT W. DITZEN
ASSOCIATE ARCHITECT
BOULDER, COLORADO

PROJECT	BOULDER LABORATORIES
LOCATION	BOULDER, COLORADO
STREET	STATE HIGHWAY 170
PROJ. NO.	5-044
FILE NO.	2-22-52
DRAWN BY	J.M.
CHECKED BY	C.S.
DRAWING TITLE	STREET PLANS & PROFILES
DRAWING NO.	B20005
ARCHITECTURAL	2-5

STREET PLAN


Scale
1"=40'

RETURN TO D & C DRAWING FILES UNIT

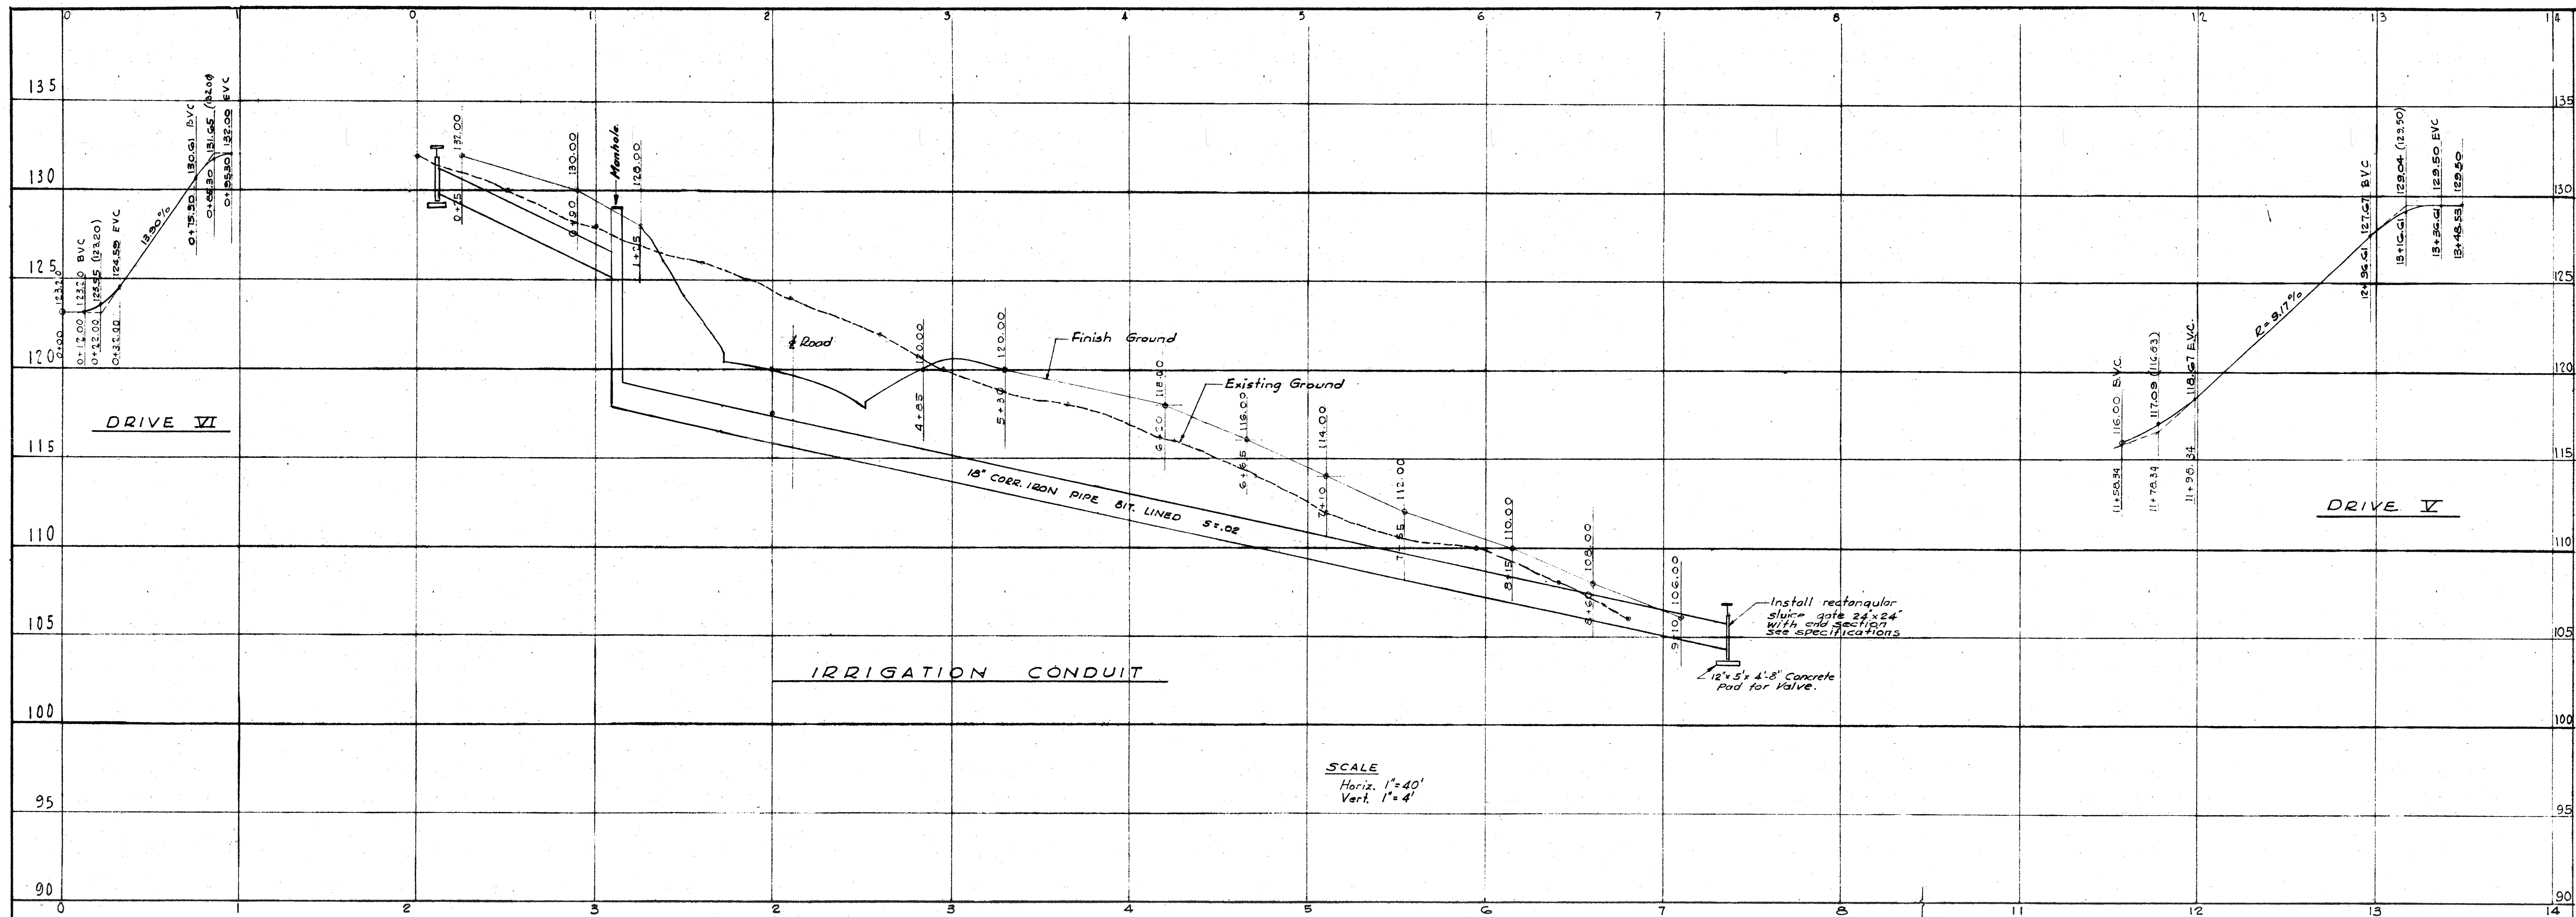


PROFILE

Scale
H. 1"=40'
V. 1"=4'

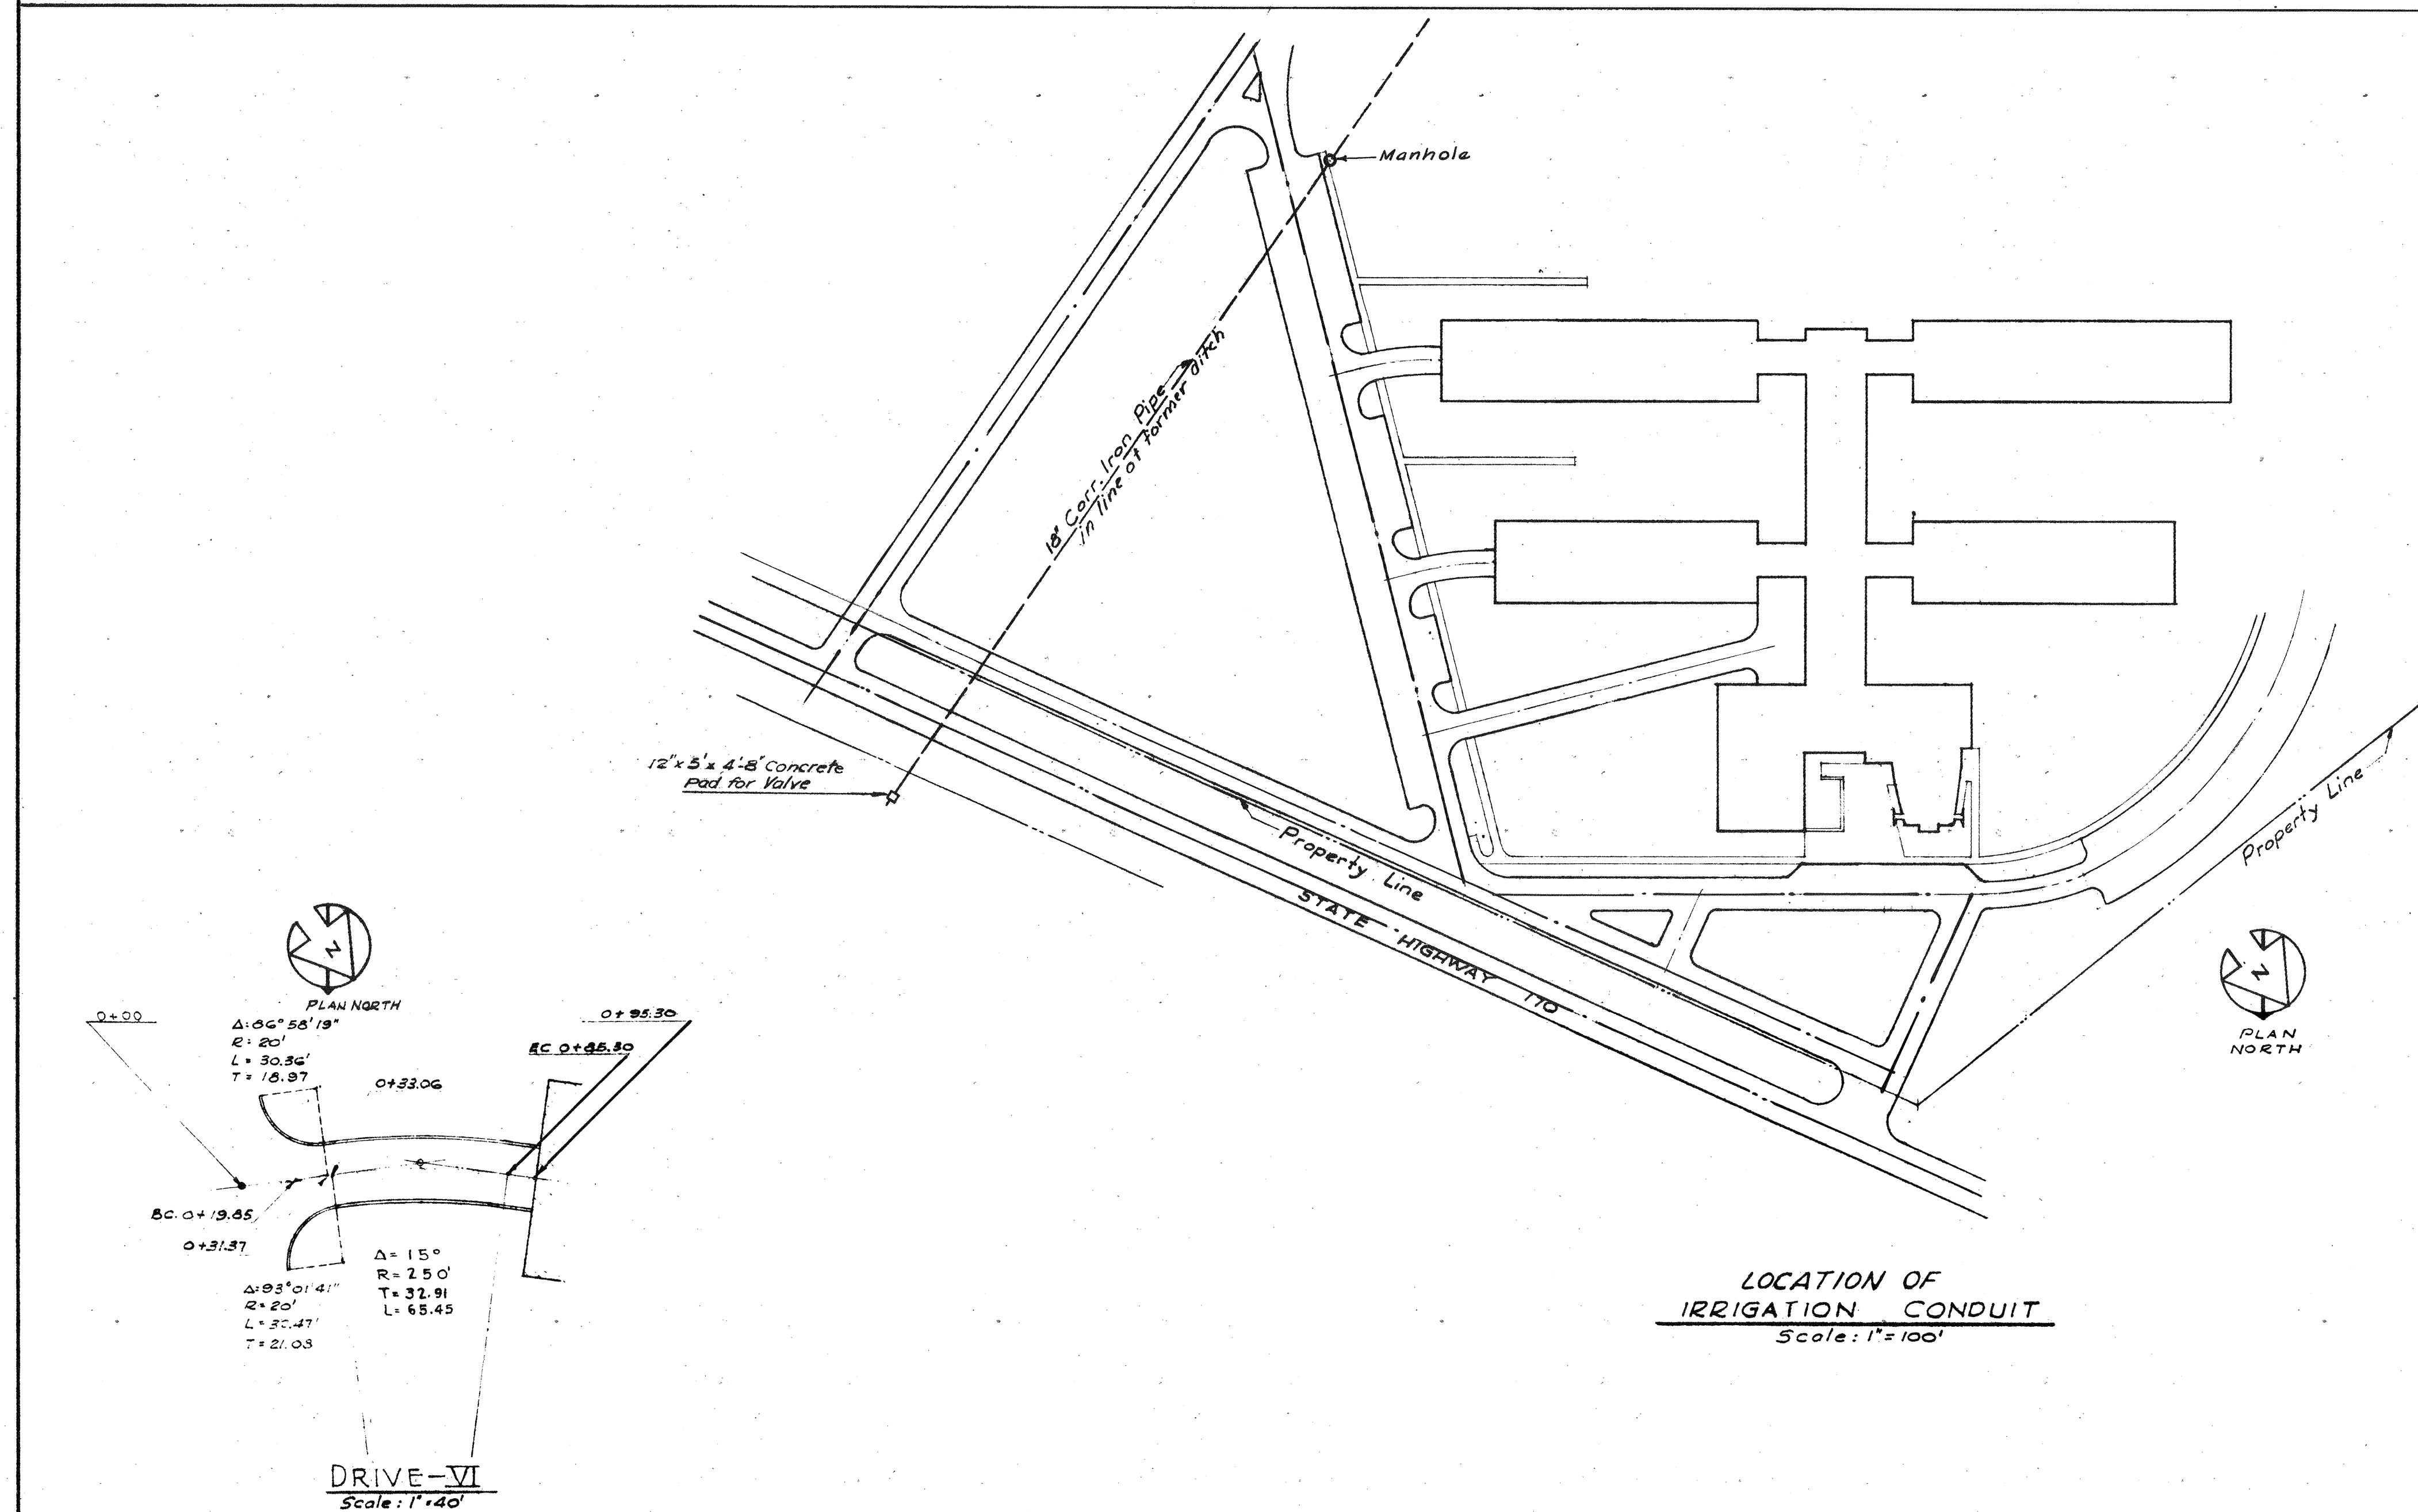

Note: 18" conduit will provide capacity for maximum flow of existing ditch.

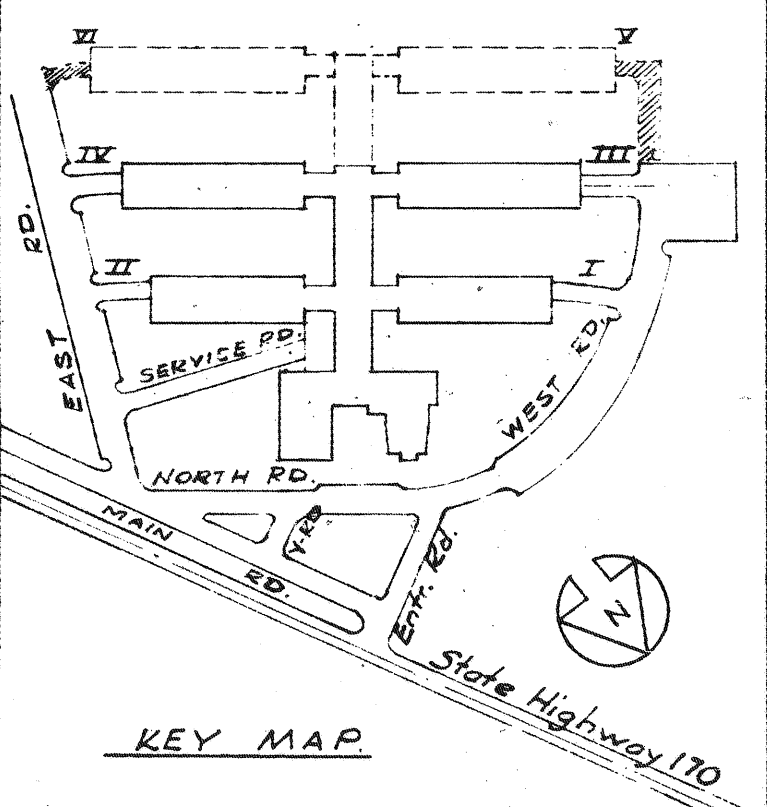


PEREIRA & LUCKMAN AND J. E. STANTON ARCHITECTS AND ENGINEERS LOS ANGELES, CALIFORNIA	
ROBERT W. DITZEN REGISTERED ARCHITECT BOULDER, COLORADO	
PROJECT	BOULDER LABORATORIES
LOCATION	BOULDER, COLORADO
STREET	STATE HIGHWAY 170
PROJ. NO.	9-044
FILE NO.	
DRAWN BY	J.M.
CHECKED BY	C.S.
DRAWING TITLE	STREET PLANS & PROFILES
DRAWING NO.	2-6

STREET PLAN


Scale
1"=40'

RETURN TO D & C DRAWING FILES UNIT

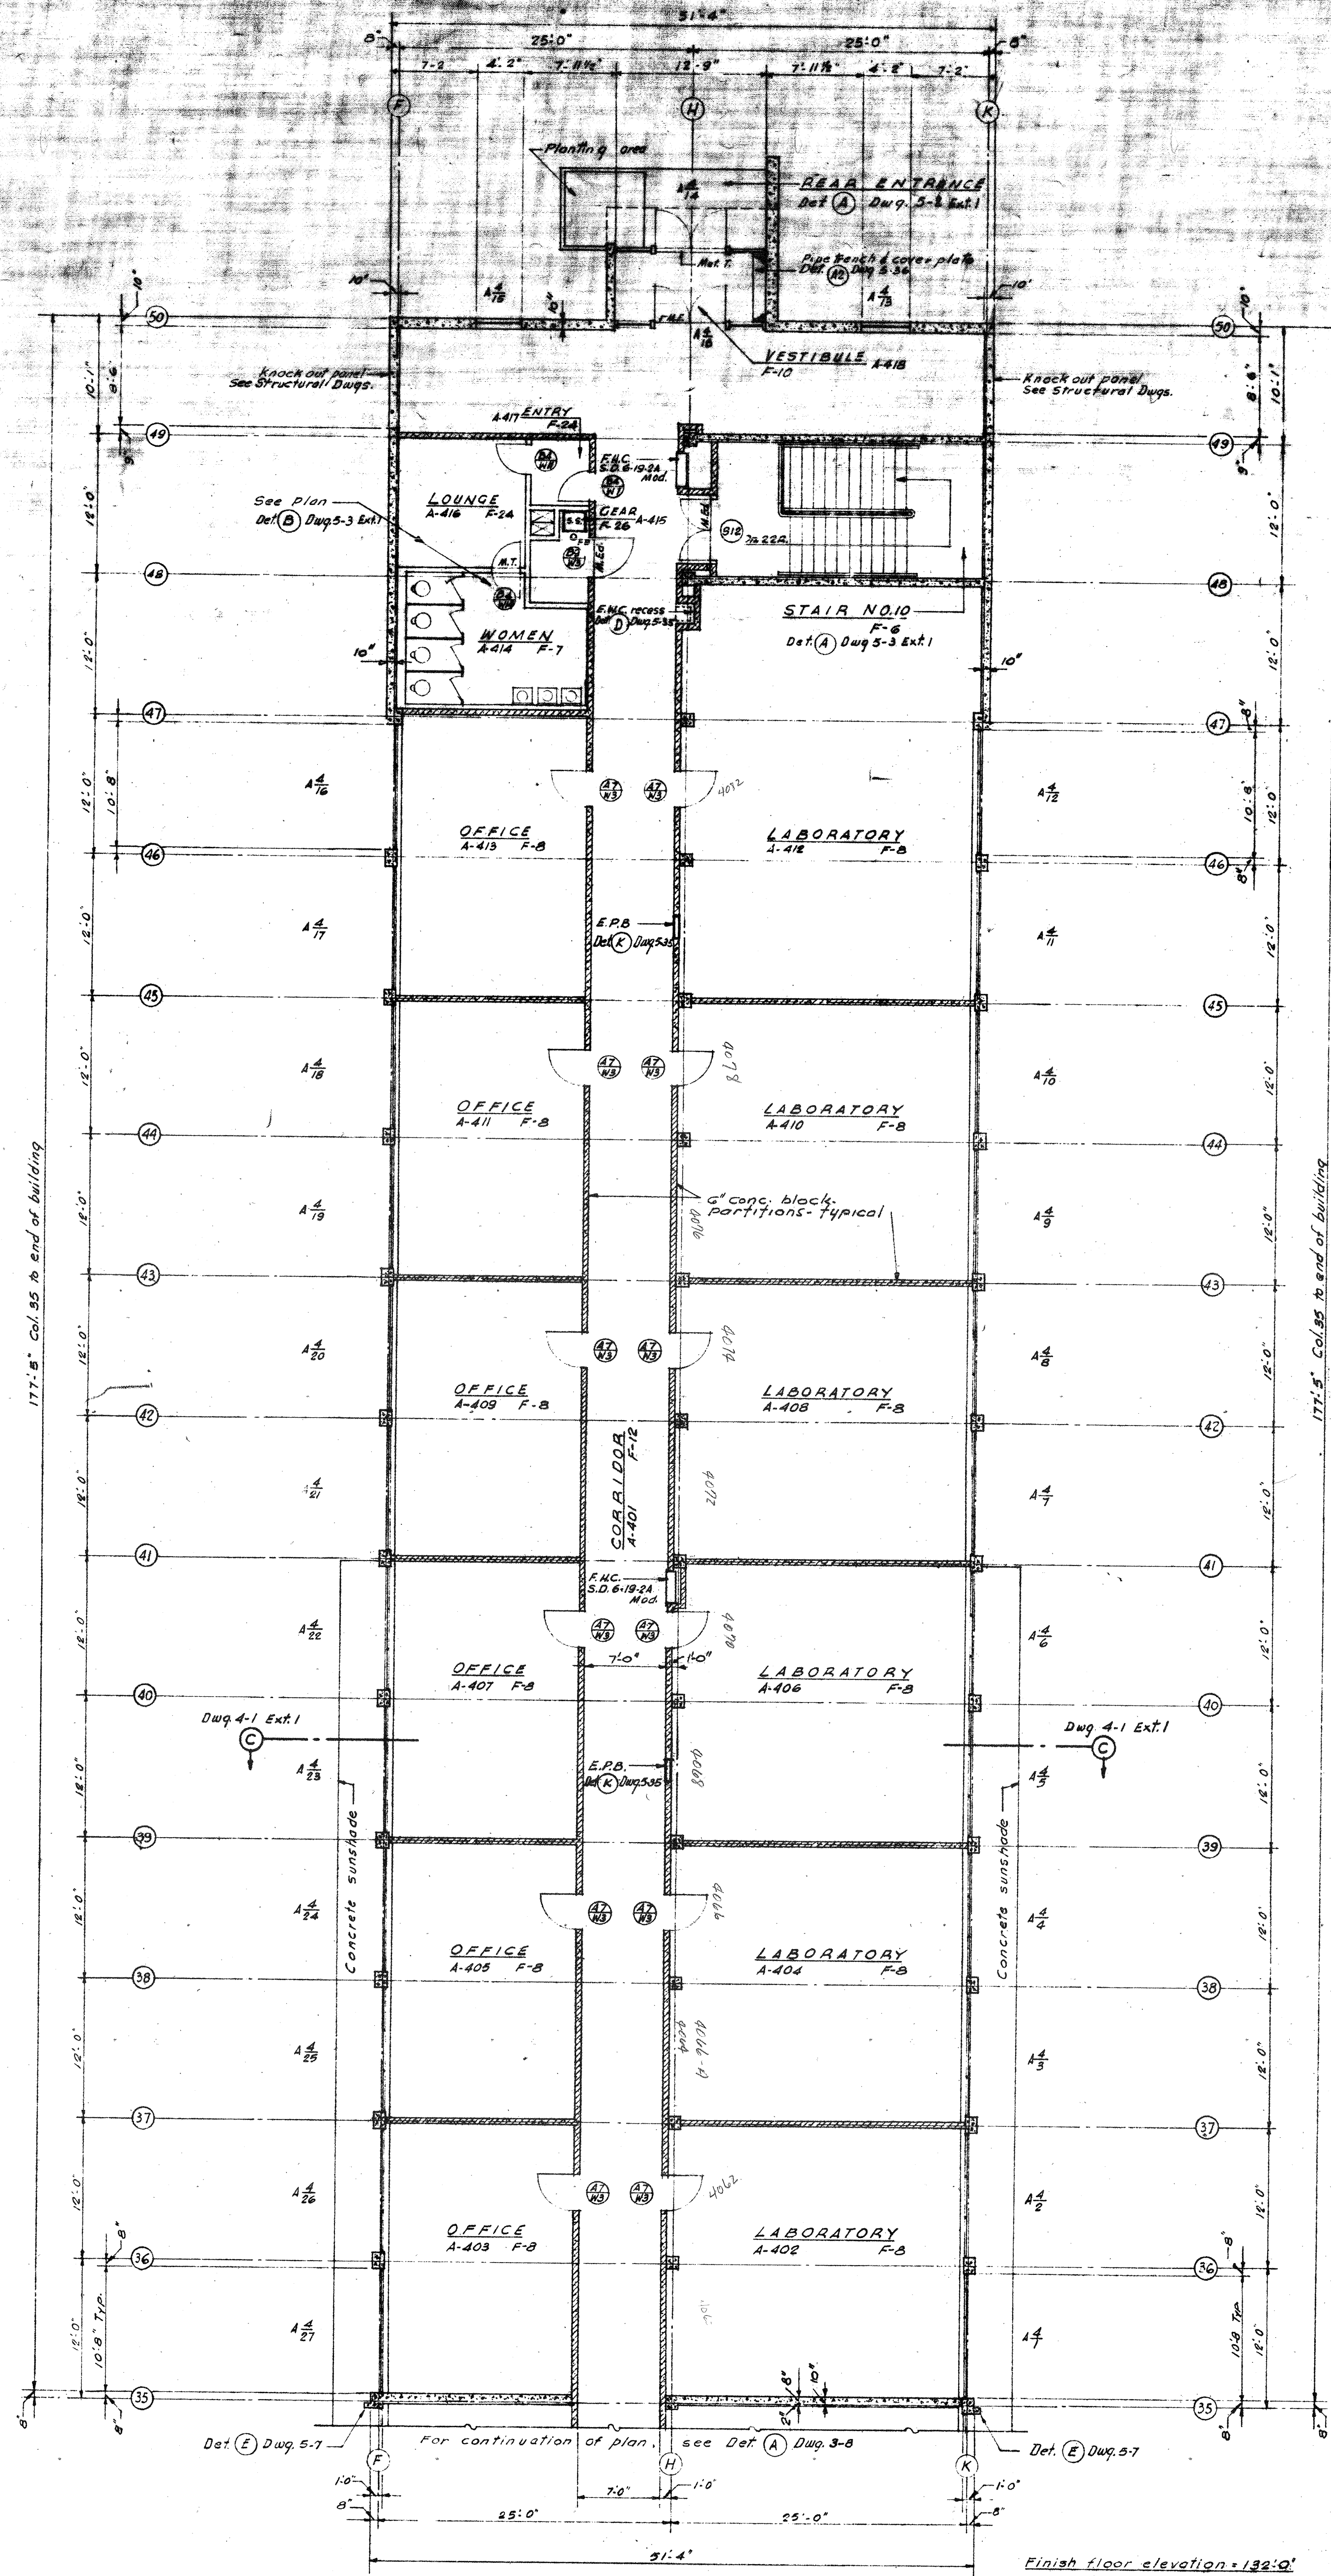

FOURTH FLOOR PLAN - CENTRAL UNIT


Scale 1/8" = 1'-0"

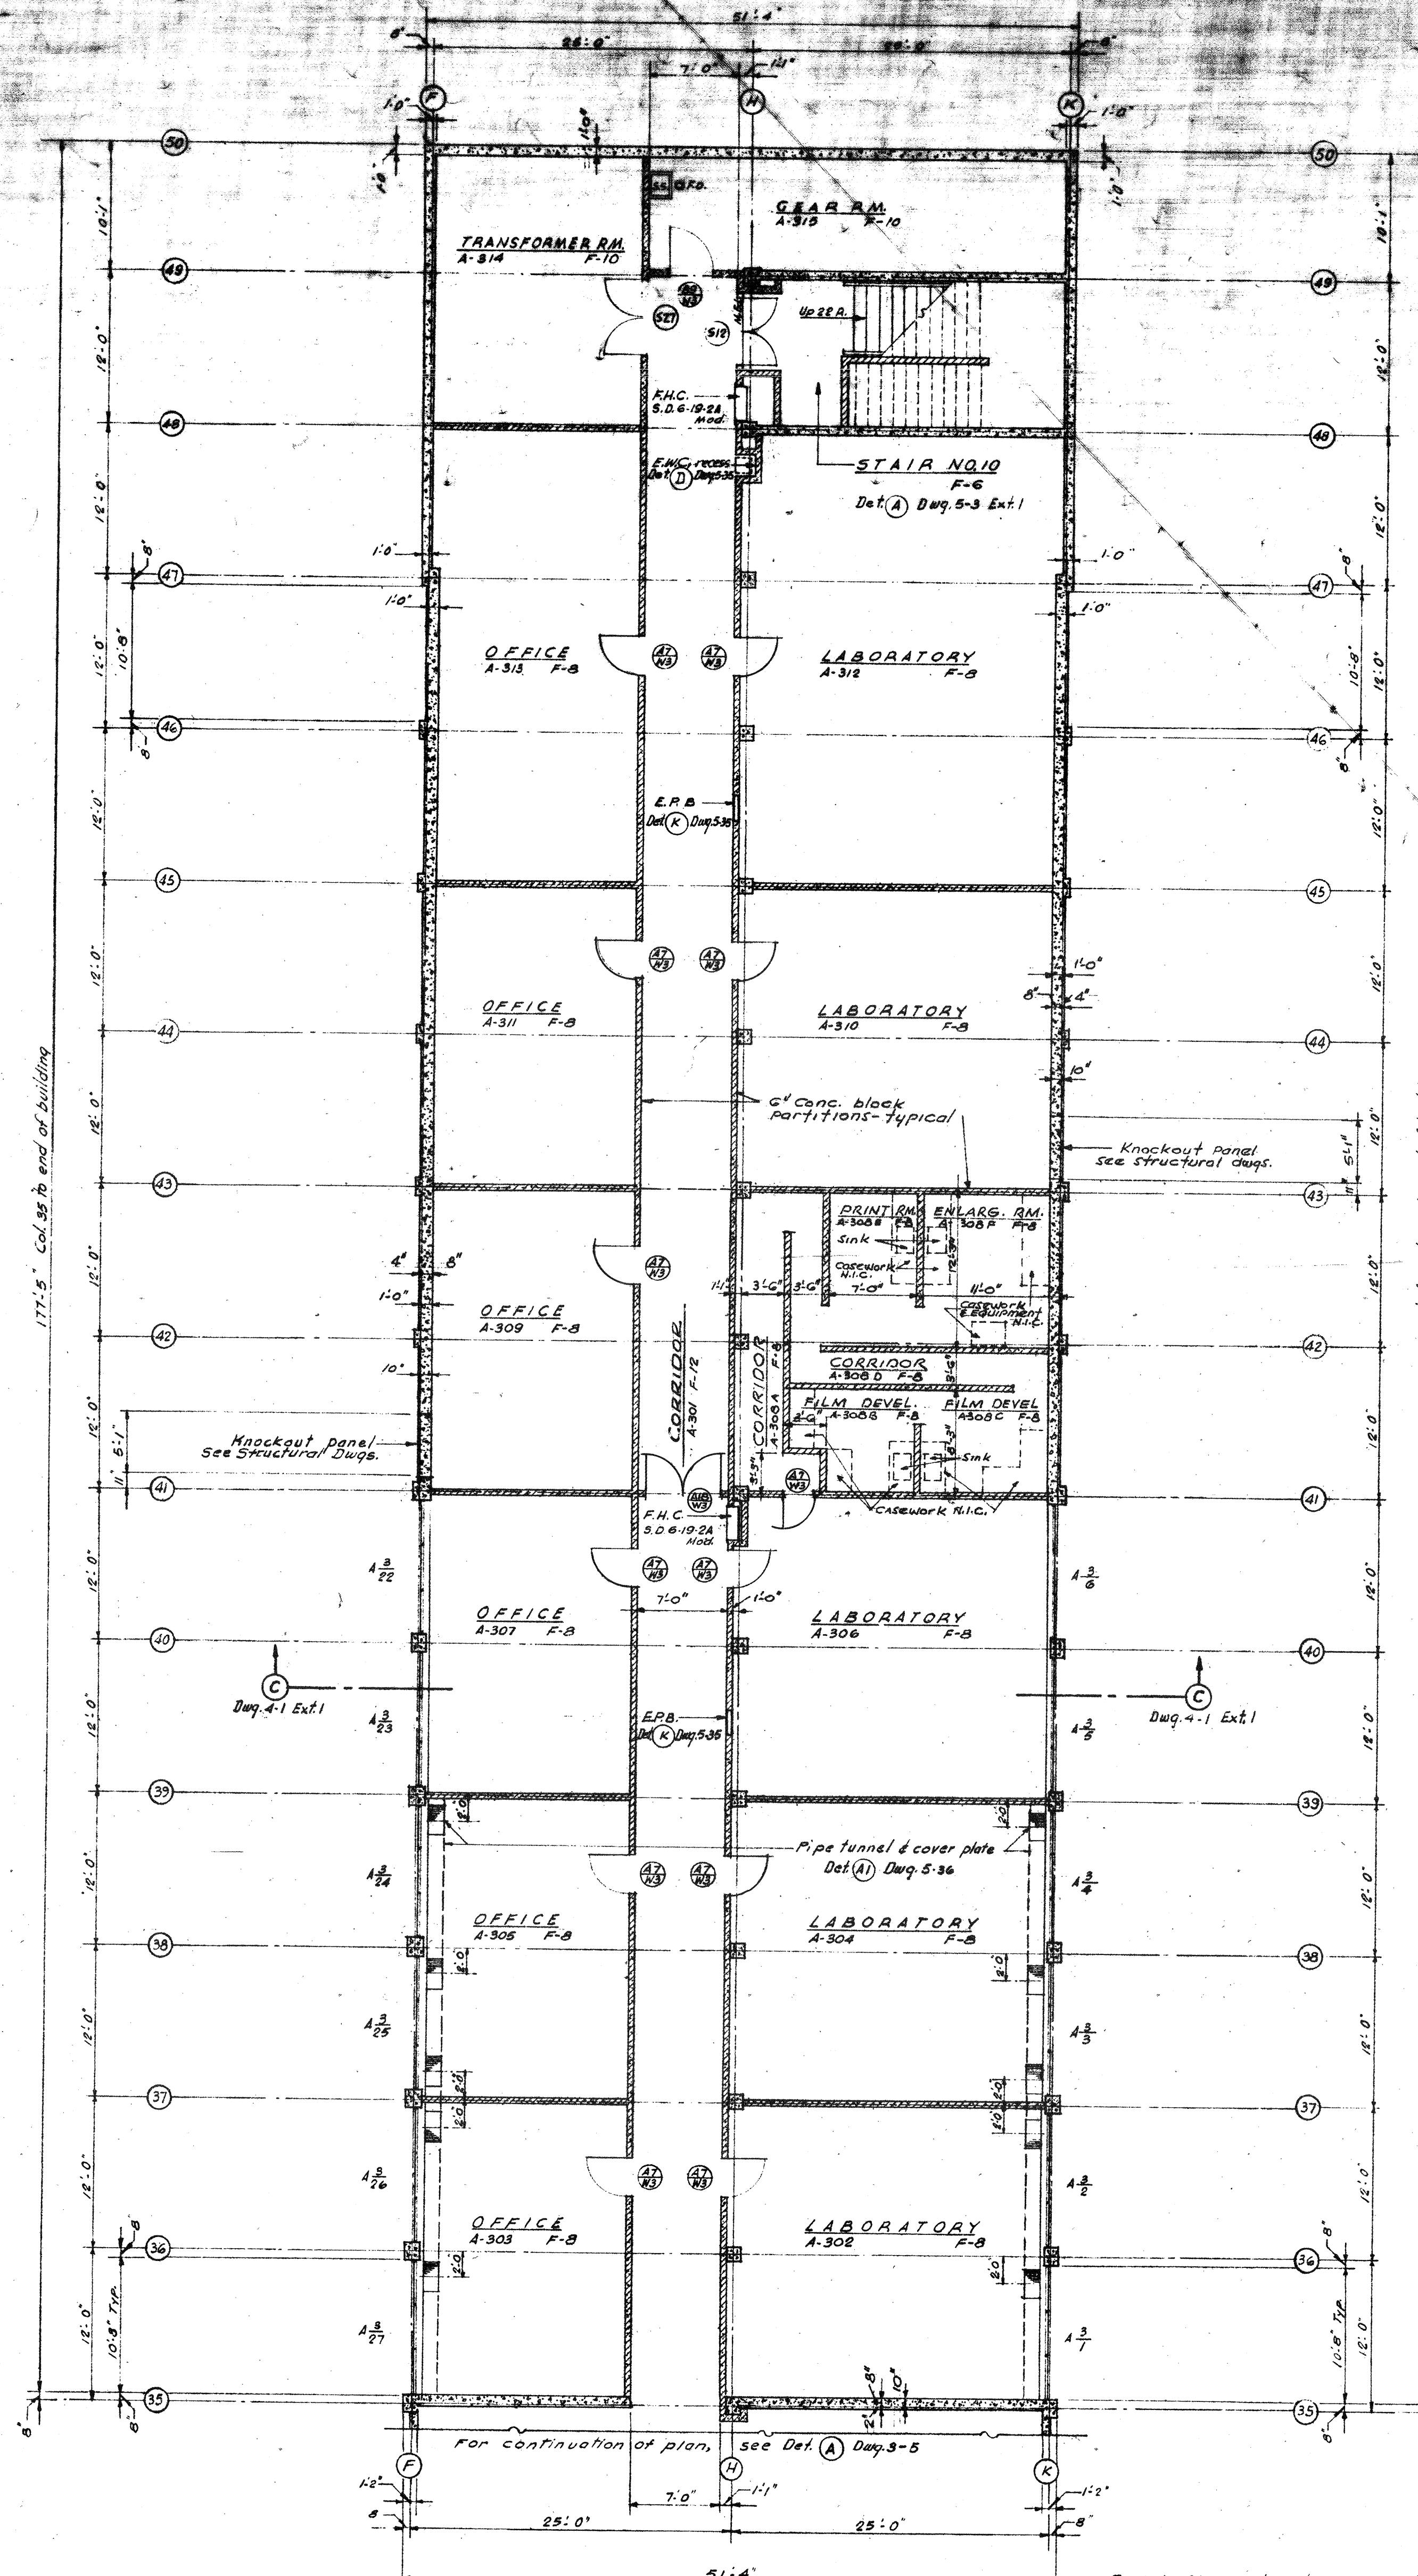

THIRD FLOOR PLAN - CENTRAL UNIT

Scale 1/8" = 1'-0"


- NOTES:
1. See General Notes, Dwg. 3-1
 2. For Abbreviations, Material Symbols, Typical Partitions, Typical Partitions, and Structural Dwg. References, see Dwg. 3-1

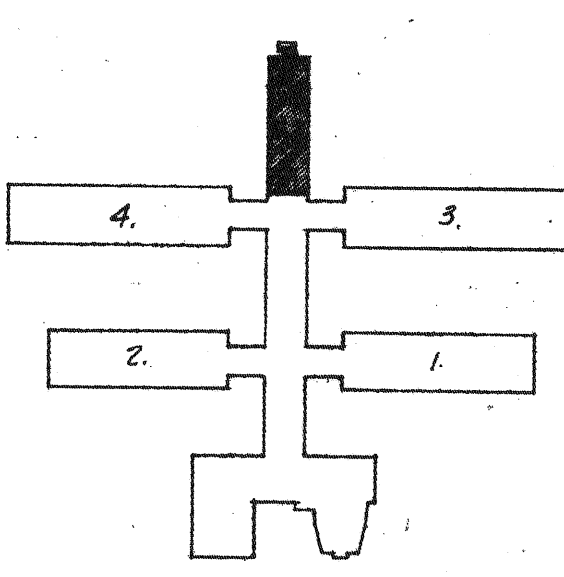

PEREIRA & LUCKMAN
AND
J. E. STANTON
ARCHITECTS AND ENGINEERS
LOS ANGELES, CALIFORNIA
ROBERT W. DITZEN
ASSOCIATE ARCHITECT
BOULDER, COLORADO

PUBLIC BUILDINGS SERVICE
GENERAL SERVICES ADMINISTRATION, WASHINGTON, D. C.

PROJECT: BOULDER LABORATORIES
LOCATION: BOULDER, COLORADO
STREET: STATE HIGHWAY 170
PROJ. NO.: 5-044
FILE NO.:
DRAWN BY: C.H.C. 2-22-52
CHECKED BY: E.M.S.
DRAWING TITLE: THIRD & FOURTH FLOOR PLAN
DRAWING NO.: B 20011A ARCHITECTURAL
3-1 EXT 1

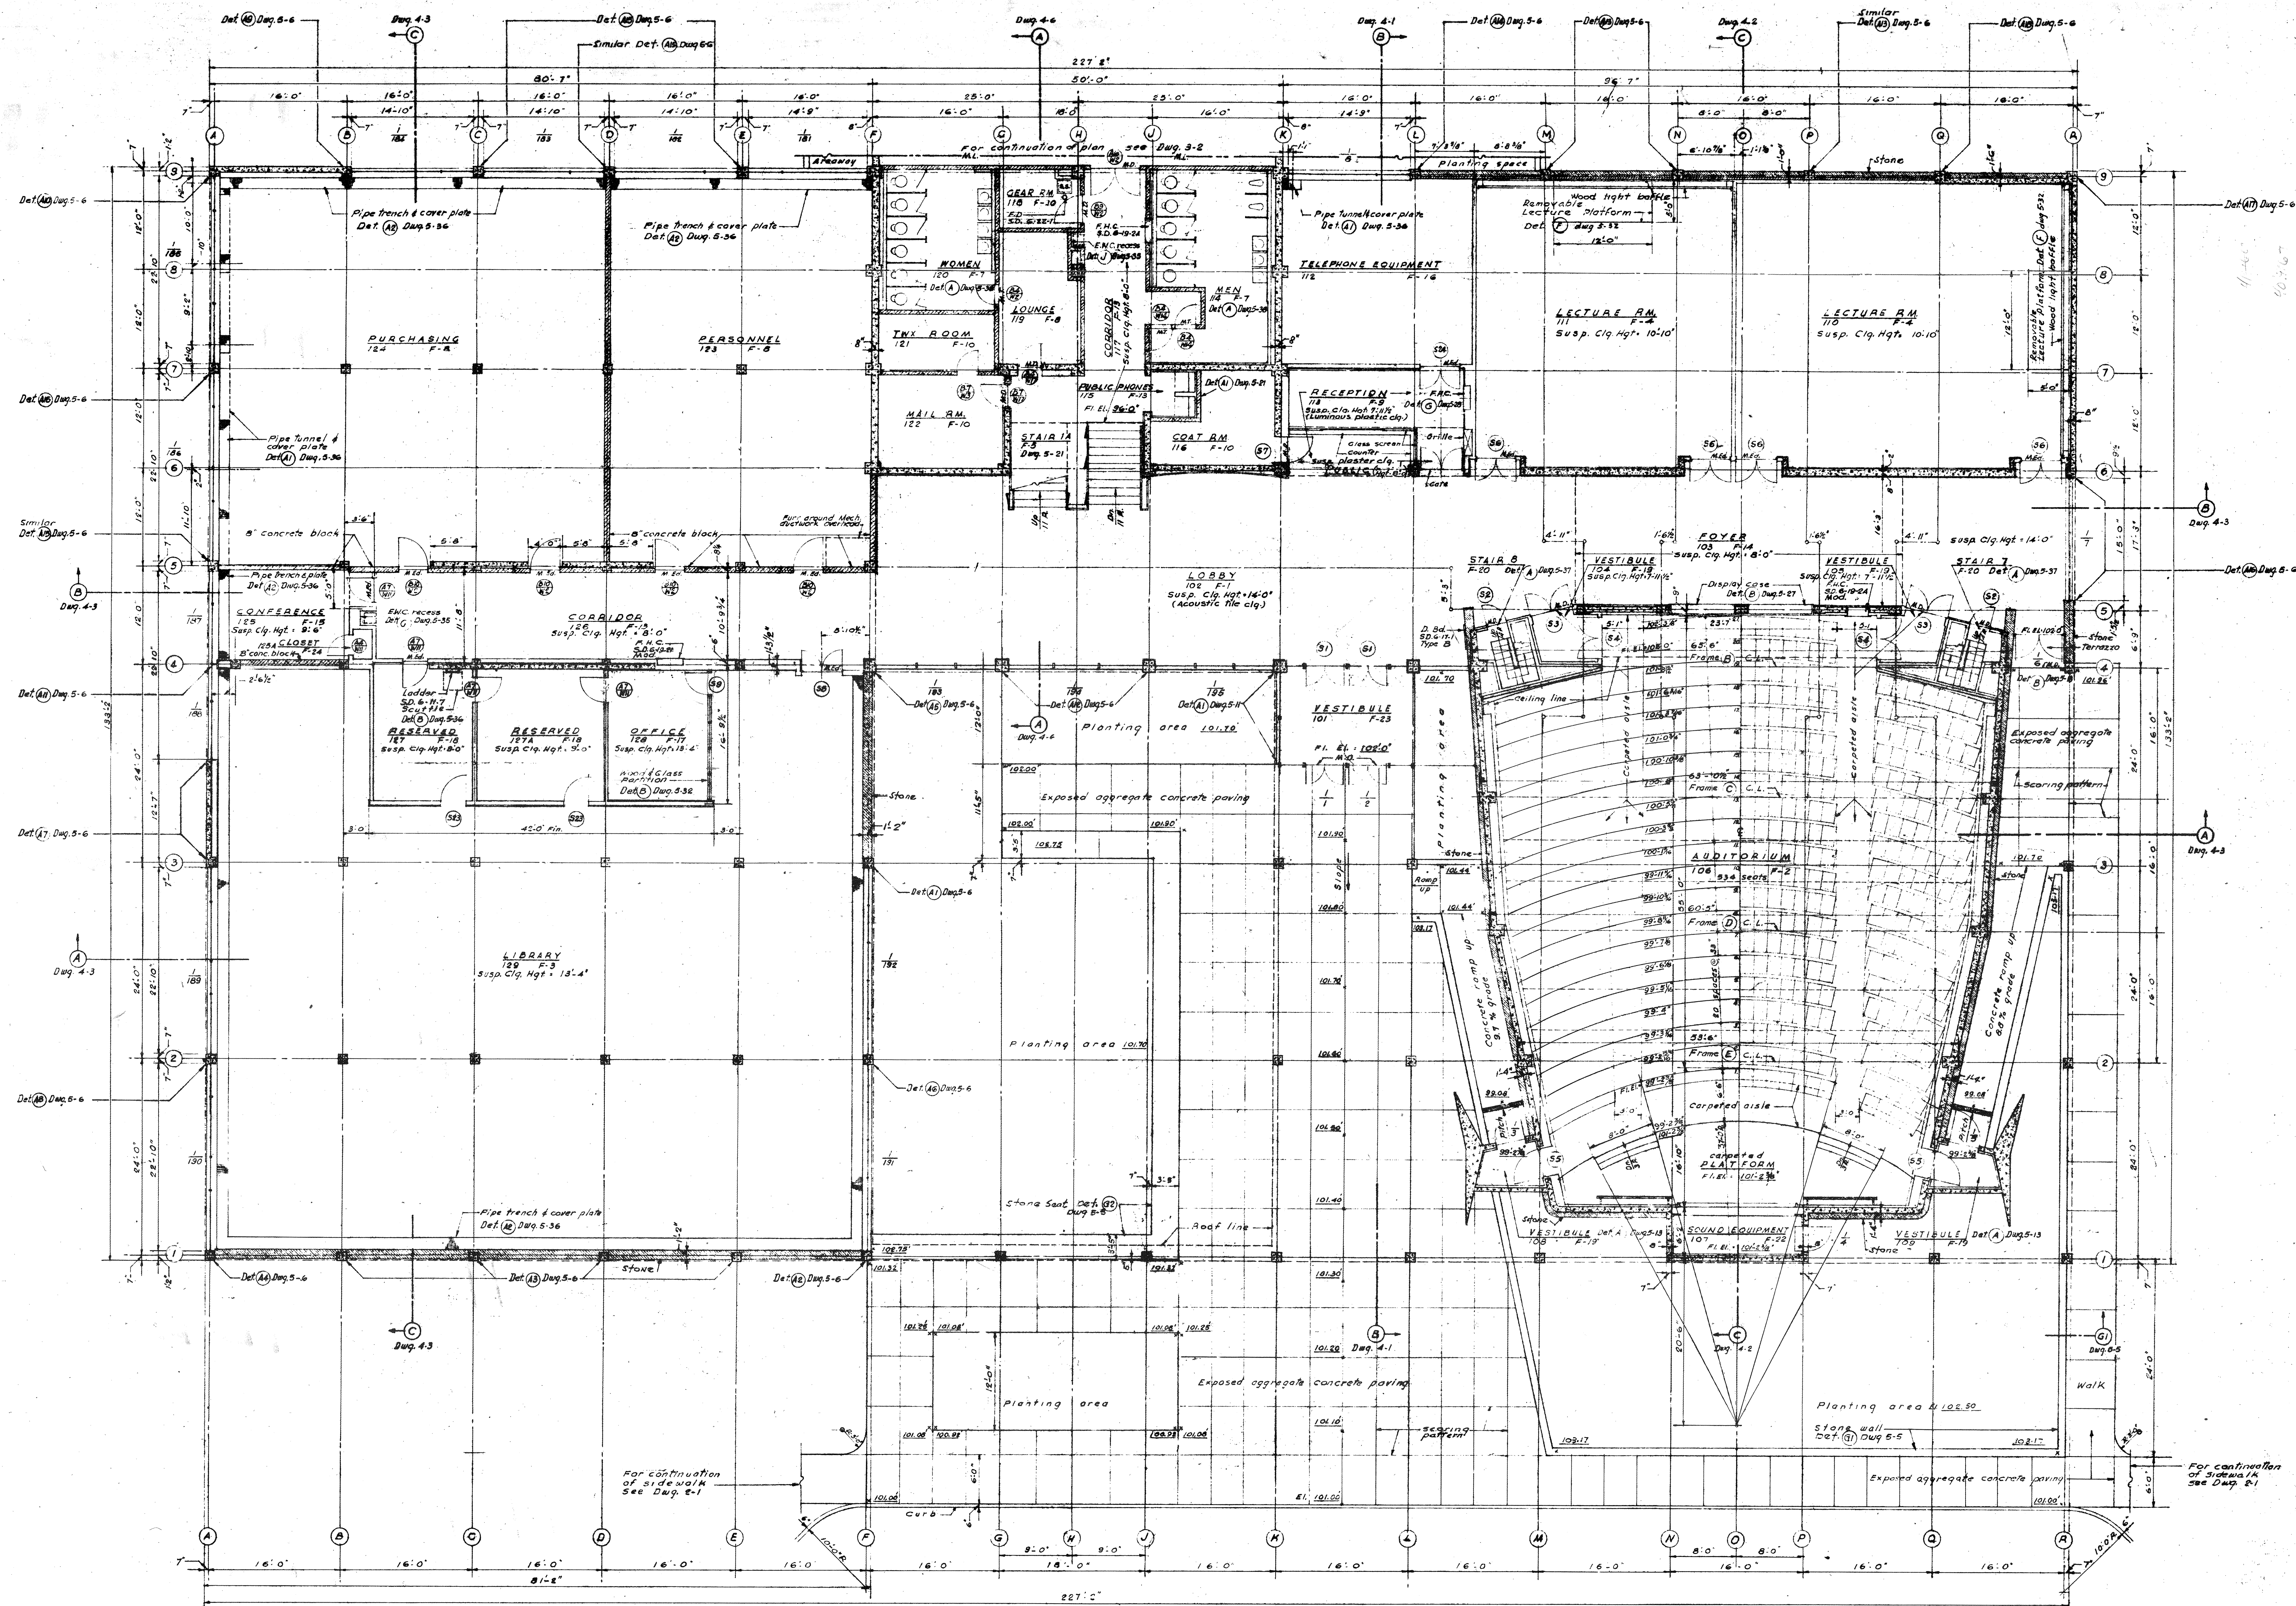

DRAWING REFERENCES	
Drawing Index	Dwg. 0-1
Site Plan	Dwg. 1-1
Sections & Elevations	Dwgs. 1-1 to 1-11
Finish Schedules	Dwg. 5-1 & 5-2
Restroom Entrance	Dwg. 5-11
Window Schedule	Dwg. 5-12
Lobby Interiors	Dwg. 5-13
Reception Room Interiors	Dwg. 5-14
Lecture Room Interiors	Dwg. 5-15
Library Interiors	Dwg. 5-16
Office Interiors	Dwg. 5-17
Lobby Power Library	Dwg. 5-18
Reception Room	Dwg. 5-19

ABBREVIATIONS	
Architectural Abbreviations	S.D. 6-1-28
C. J. L.	Control Joint
G. S. T.	Galvanized Steel
J. L.	Joiner
M. D.	Metal Divider Strip
M. T.	Metal Threshold
M. L.	Metal Line
P. J.	Plaster Joint
S. J.	Seismic Joint
E. R. B.	Electric Panel Board
M. C.	Masonry of concrete masonry
L. D.	Leaky Dimension
M. D.	Window Dimension

MATERIAL SYMBOLS	
Material Symbols	S.D. 6-1-100
Concrete Block	
Metal (Steel) Studs	

TYPICAL PARTITIONS	
Concrete Block Partitions	
1. Nominal 8" thickness, 11' 0" height	
2. Nominal 8" thickness, where noted	

TYPICAL FURRING	
Steel	
1. 3/4" steel studs	
2. 3/4" steel channels	

STRUCTURAL DRAWING REFERENCES	
1. See Dwg. 7-7-1 for details of:	
(a) Concrete block partitions	
(b) Steel stud partitions	

GENERAL NOTES	
1. Exterior thresholds indicated - S.D. 6-15-24	
2. Metal Edging indicated - S.D. 6-15-7 (1)	
3. Marble Threshold indicated - S.D. 6-15-7 (2)	
4. Metal Dividing Strip indicated - S.D. 6-15-7 (3)	
5. For list of items and quantities see Dwg. 5-1	
6. Elevator references:	
(a) Elevator No. 1 - Passenger Elevator	
(b) Elevator No. 2 - Freight Elevator	

KEY PLAN	
1. See Dwg. 7-7-1 for details of:	

FIRST FLOOR PLAN - ENTRANCE LEVEL - CENTRAL UNIT

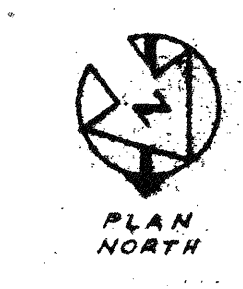


Scale 1/8" = 1'-0" A
Drawing No. 3-1B-20007

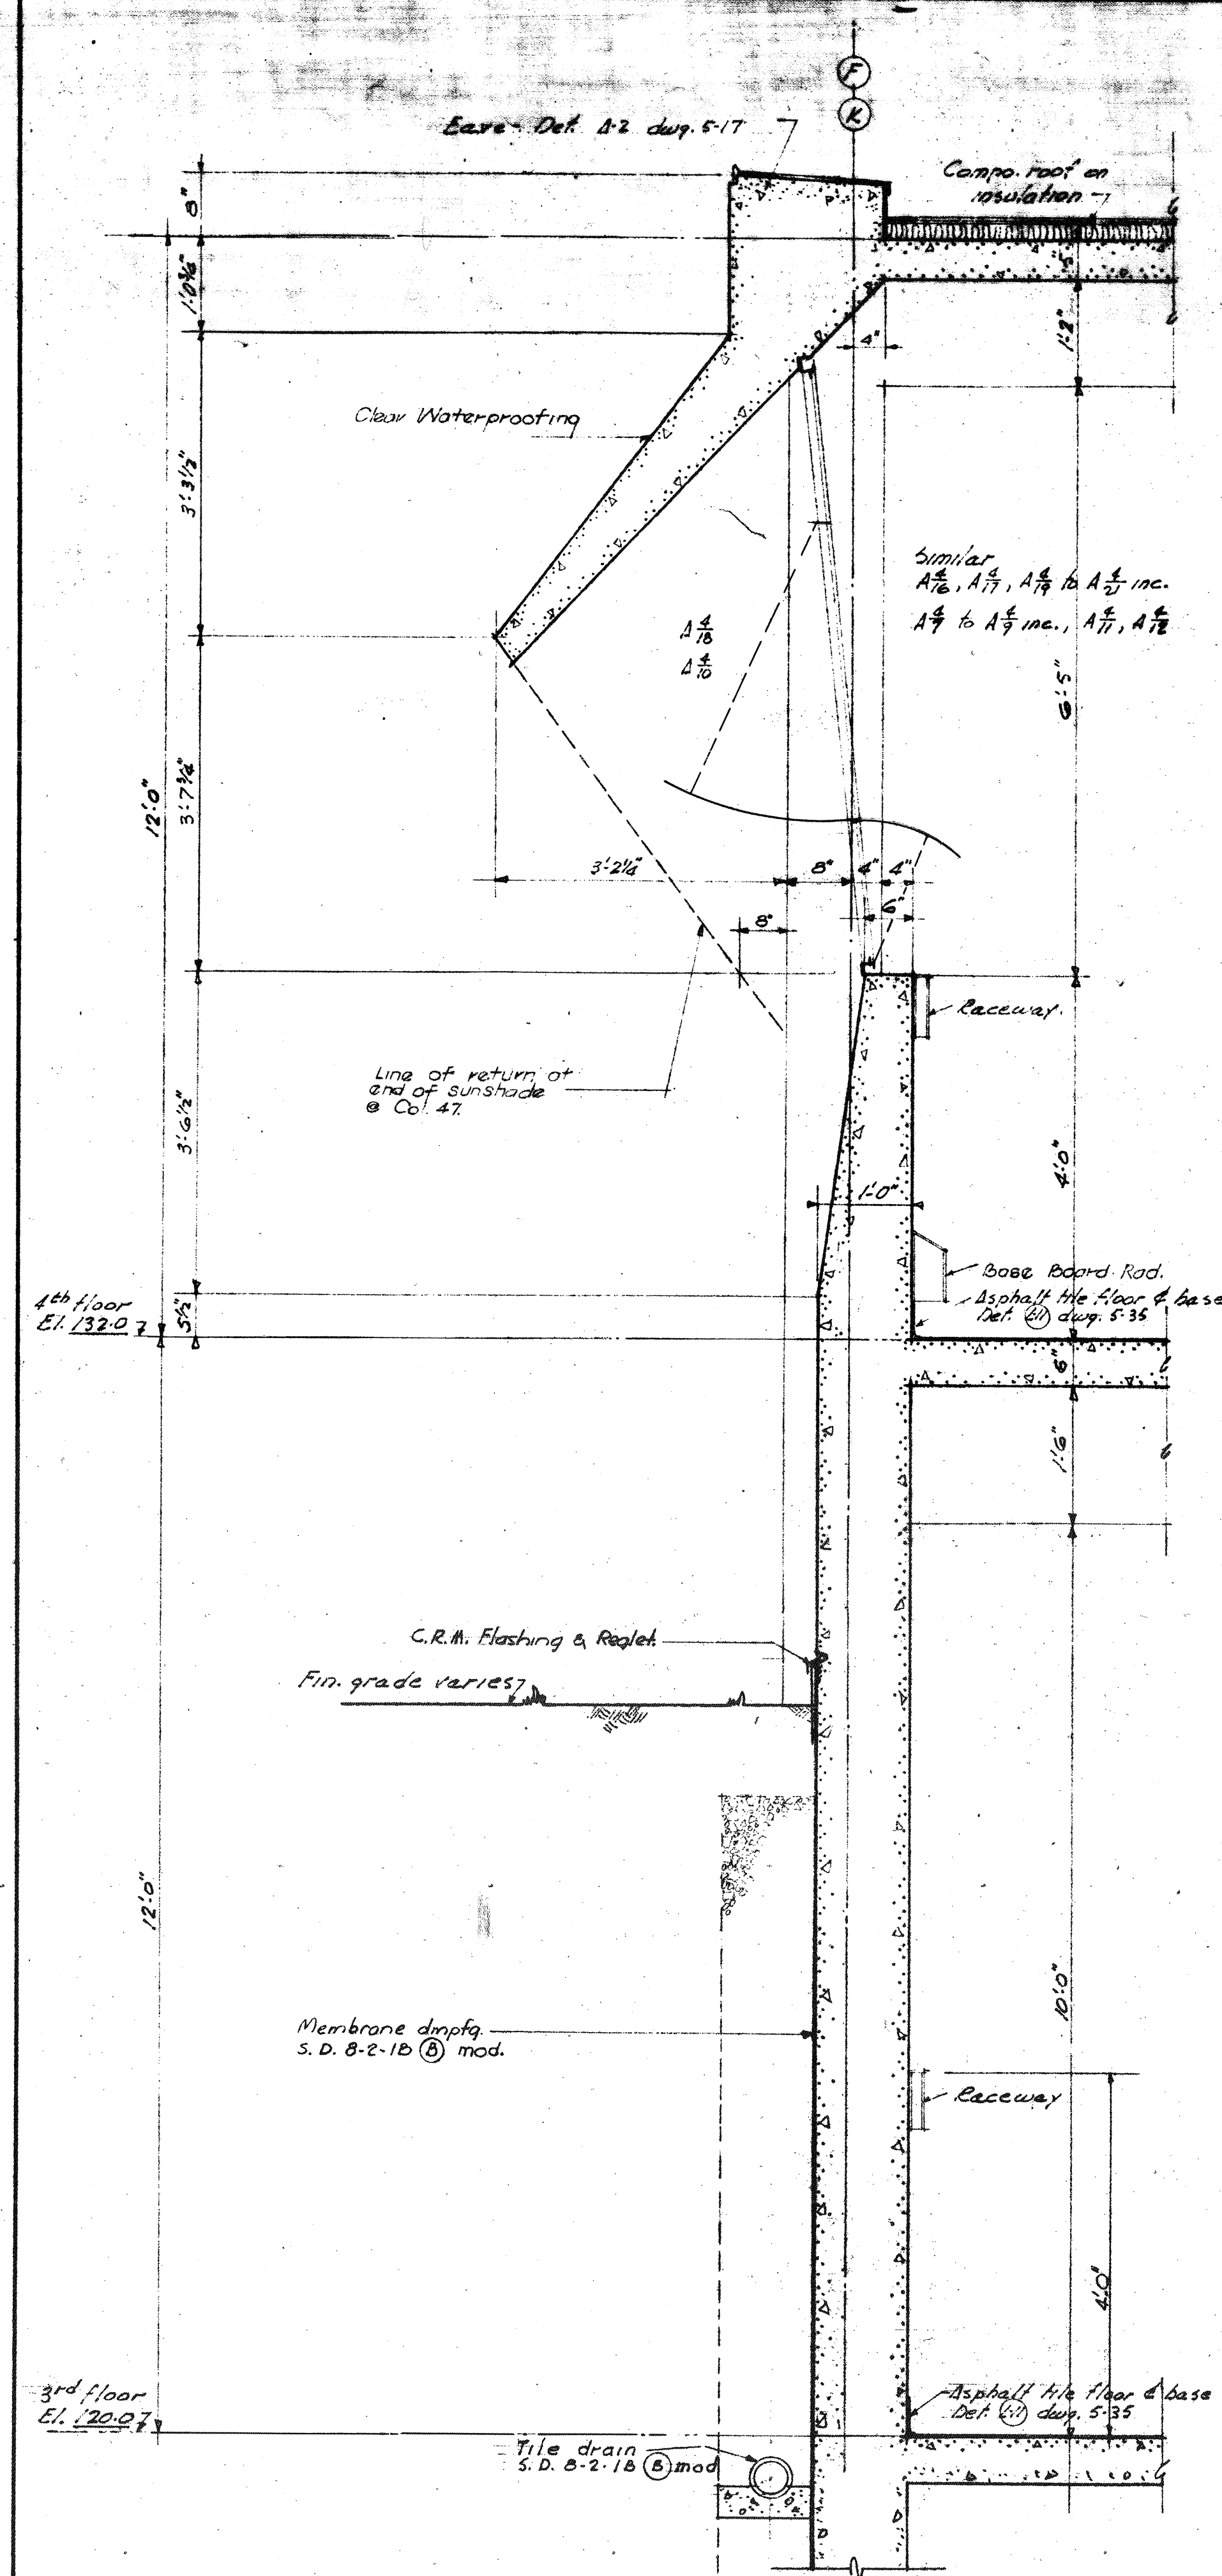


SECTION - COL'S F41 to F47 & K41 to K47

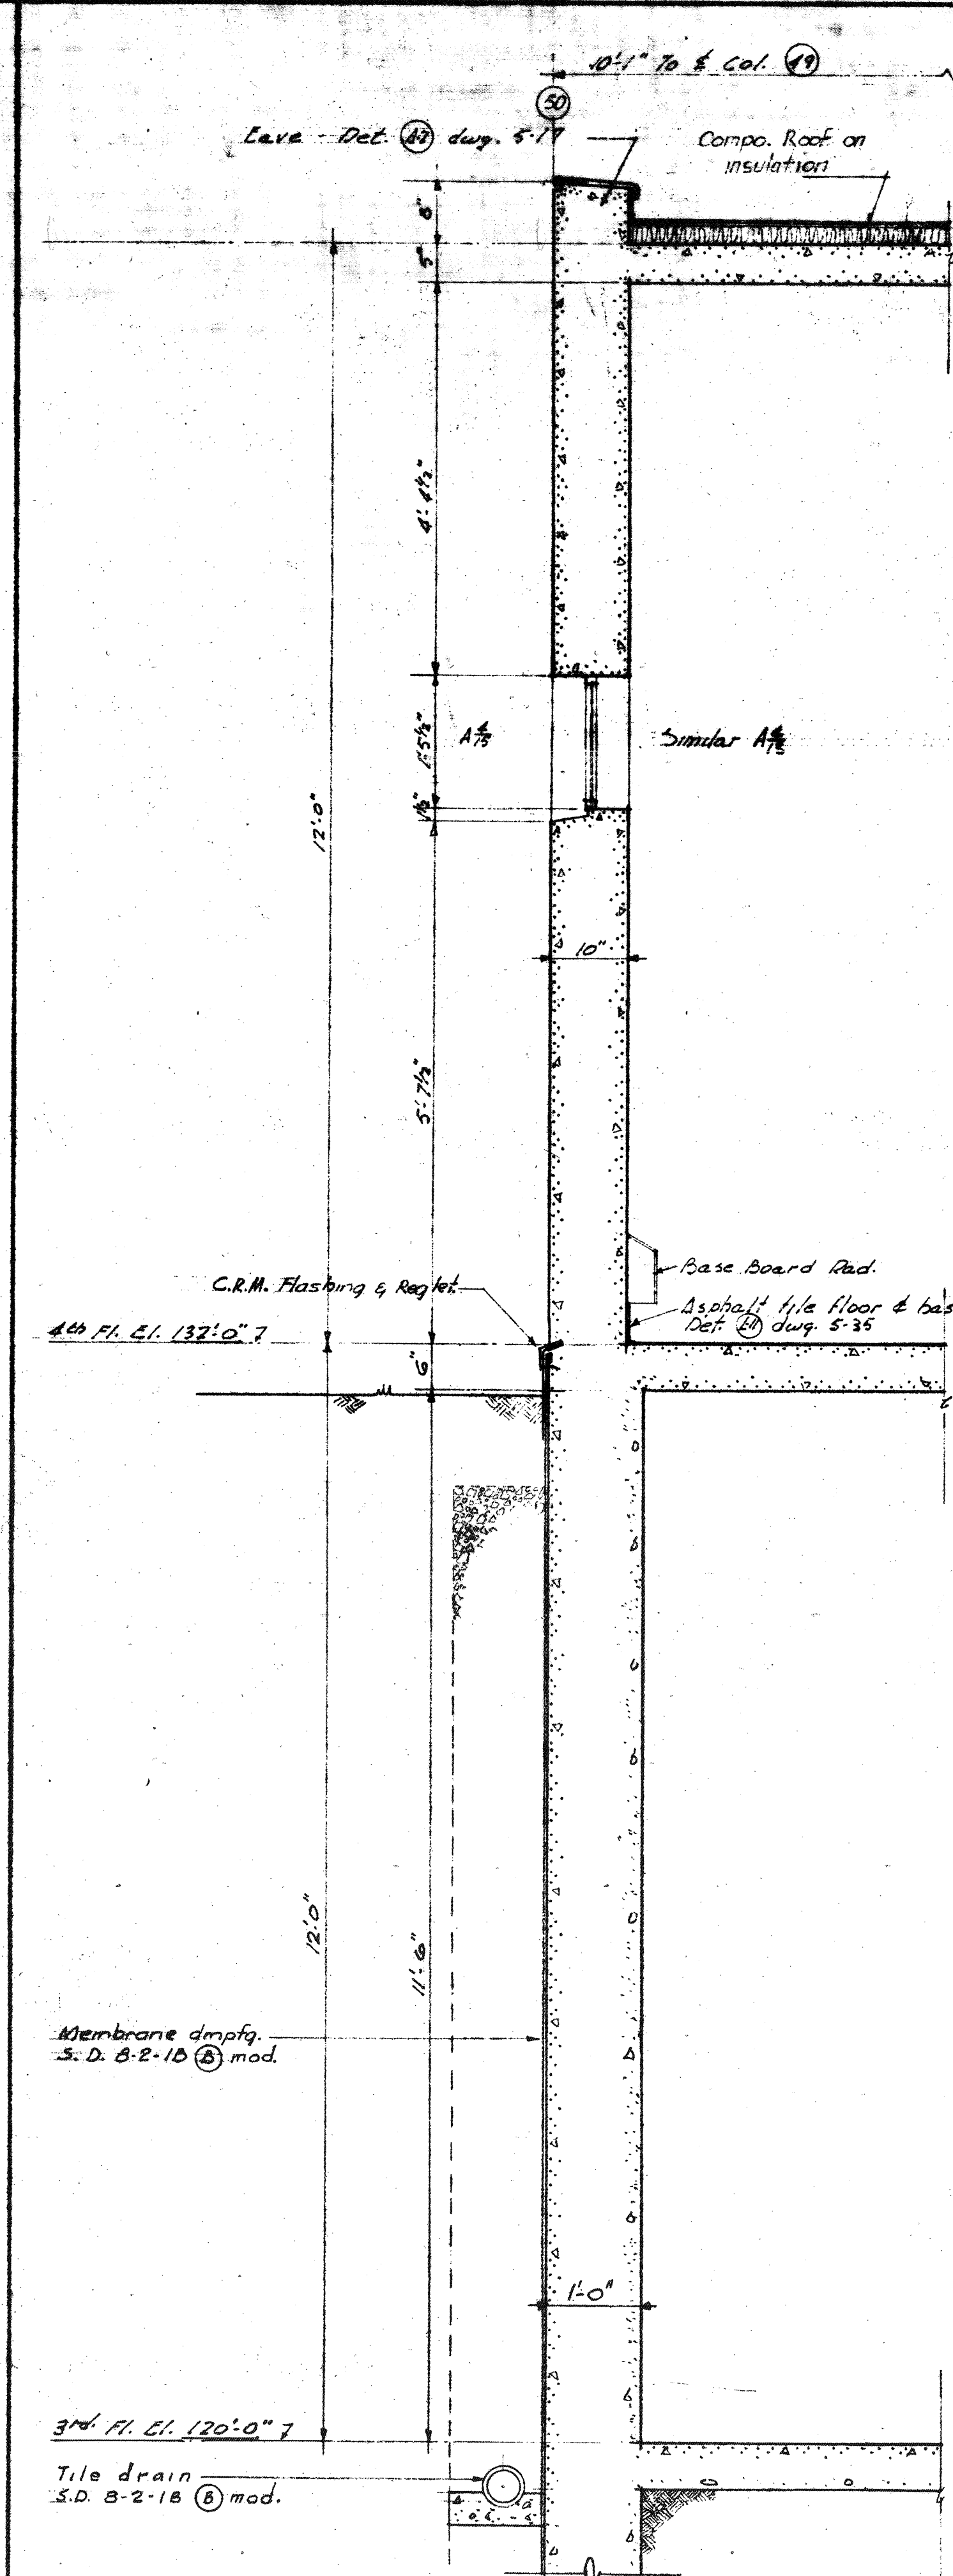


SECTION - SOUTH WALL BCTW COL'S F48 & K48

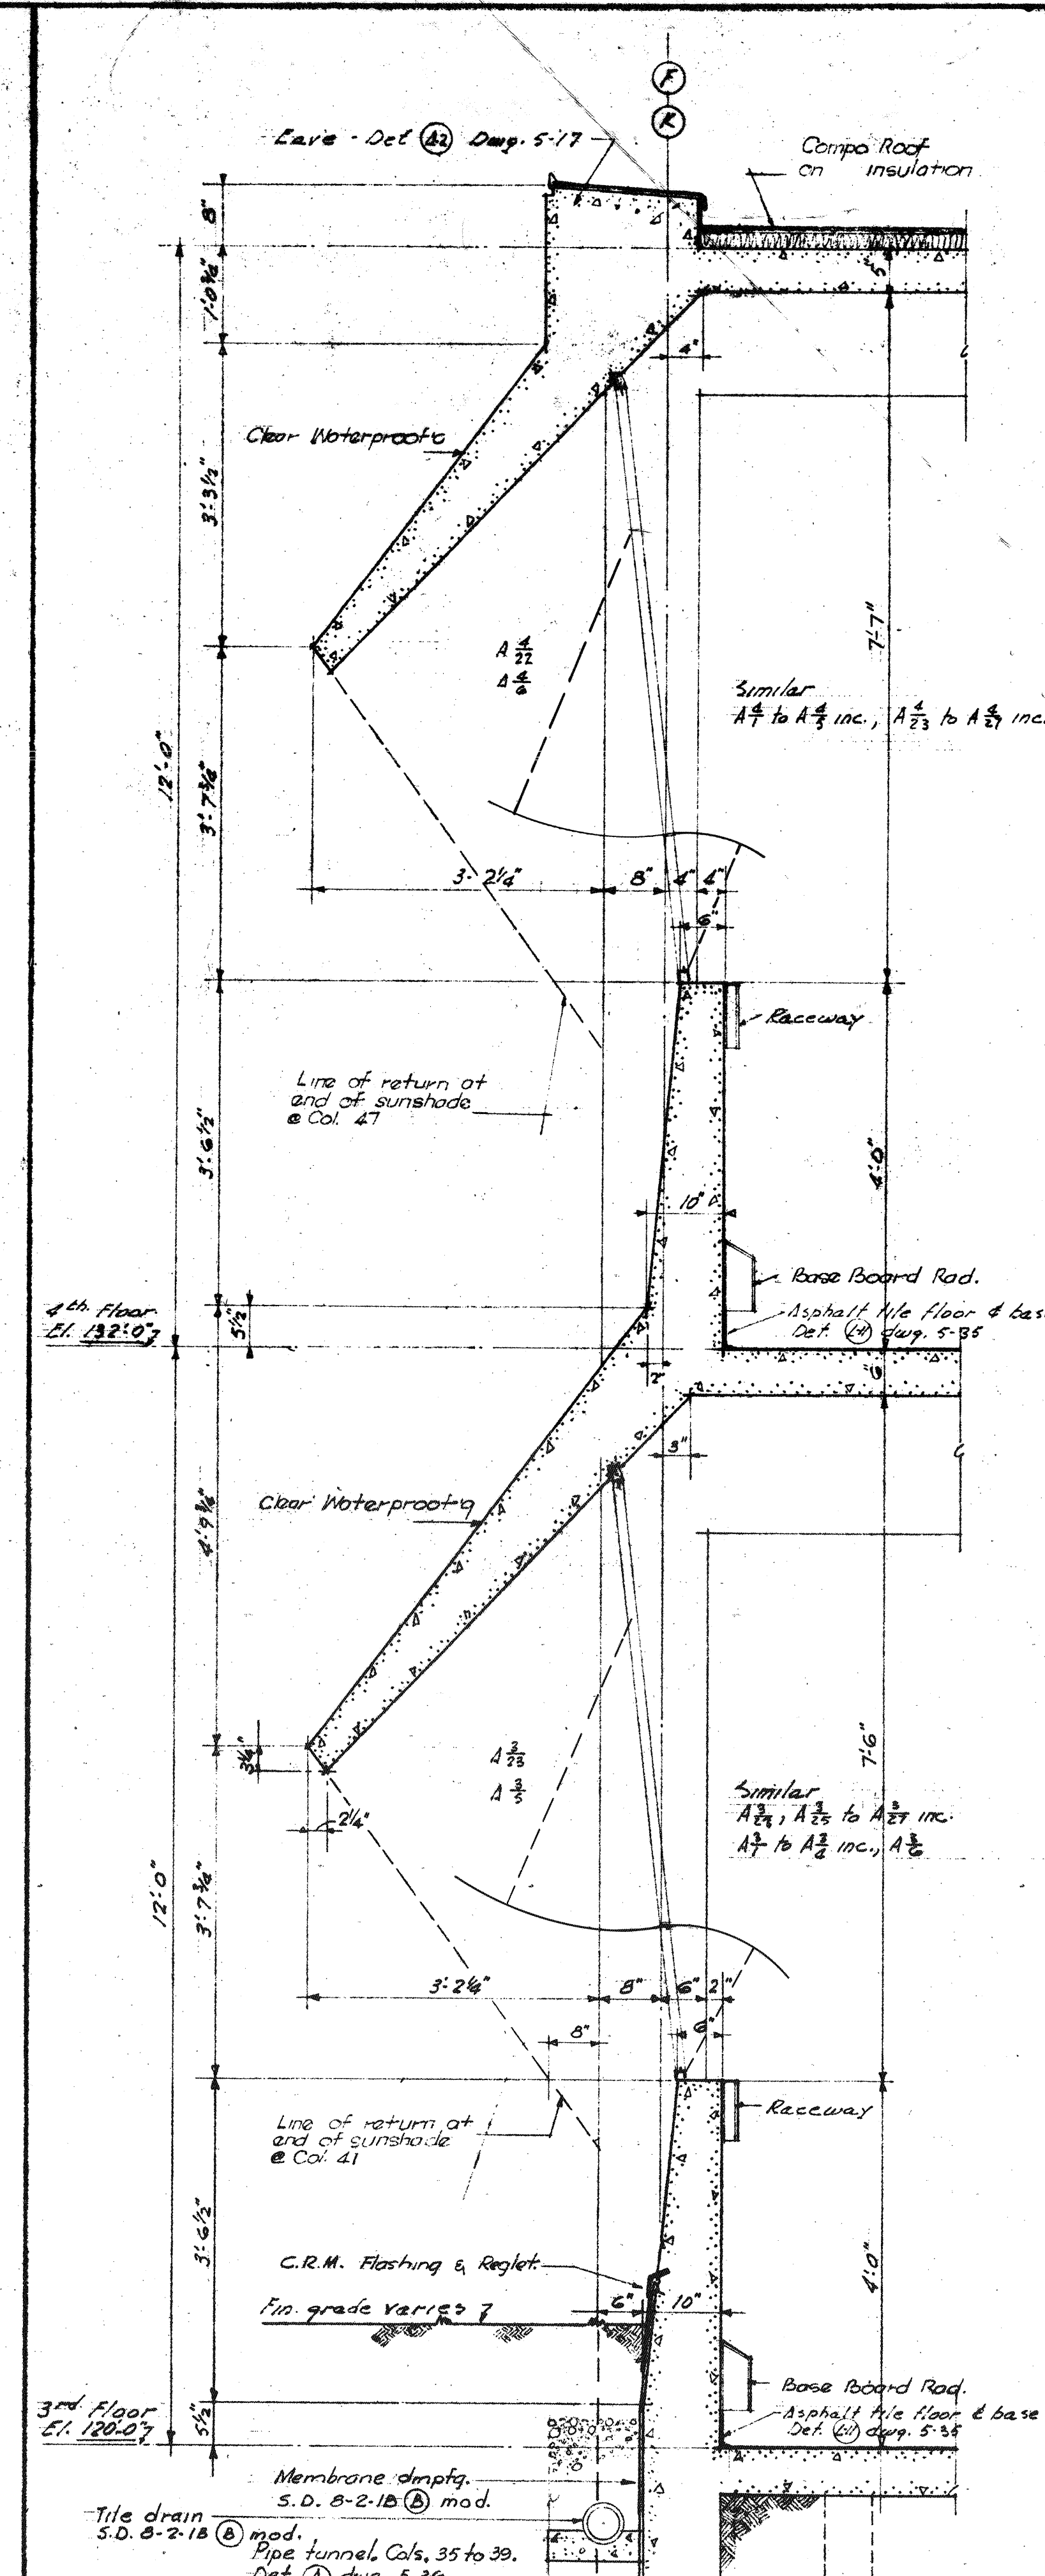

SECTION - COL'S F35 to F41 & K35 to K41

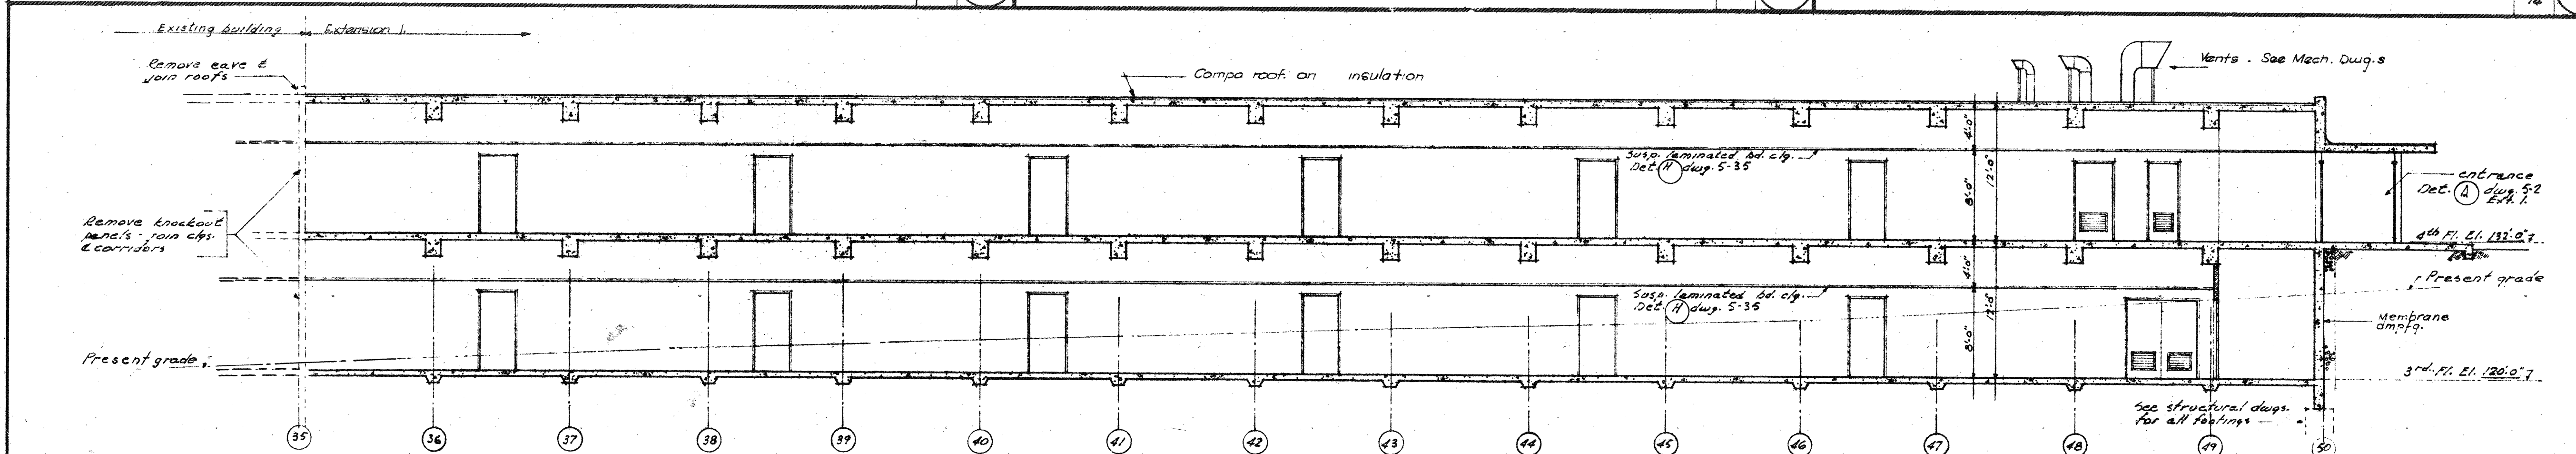


SECTION

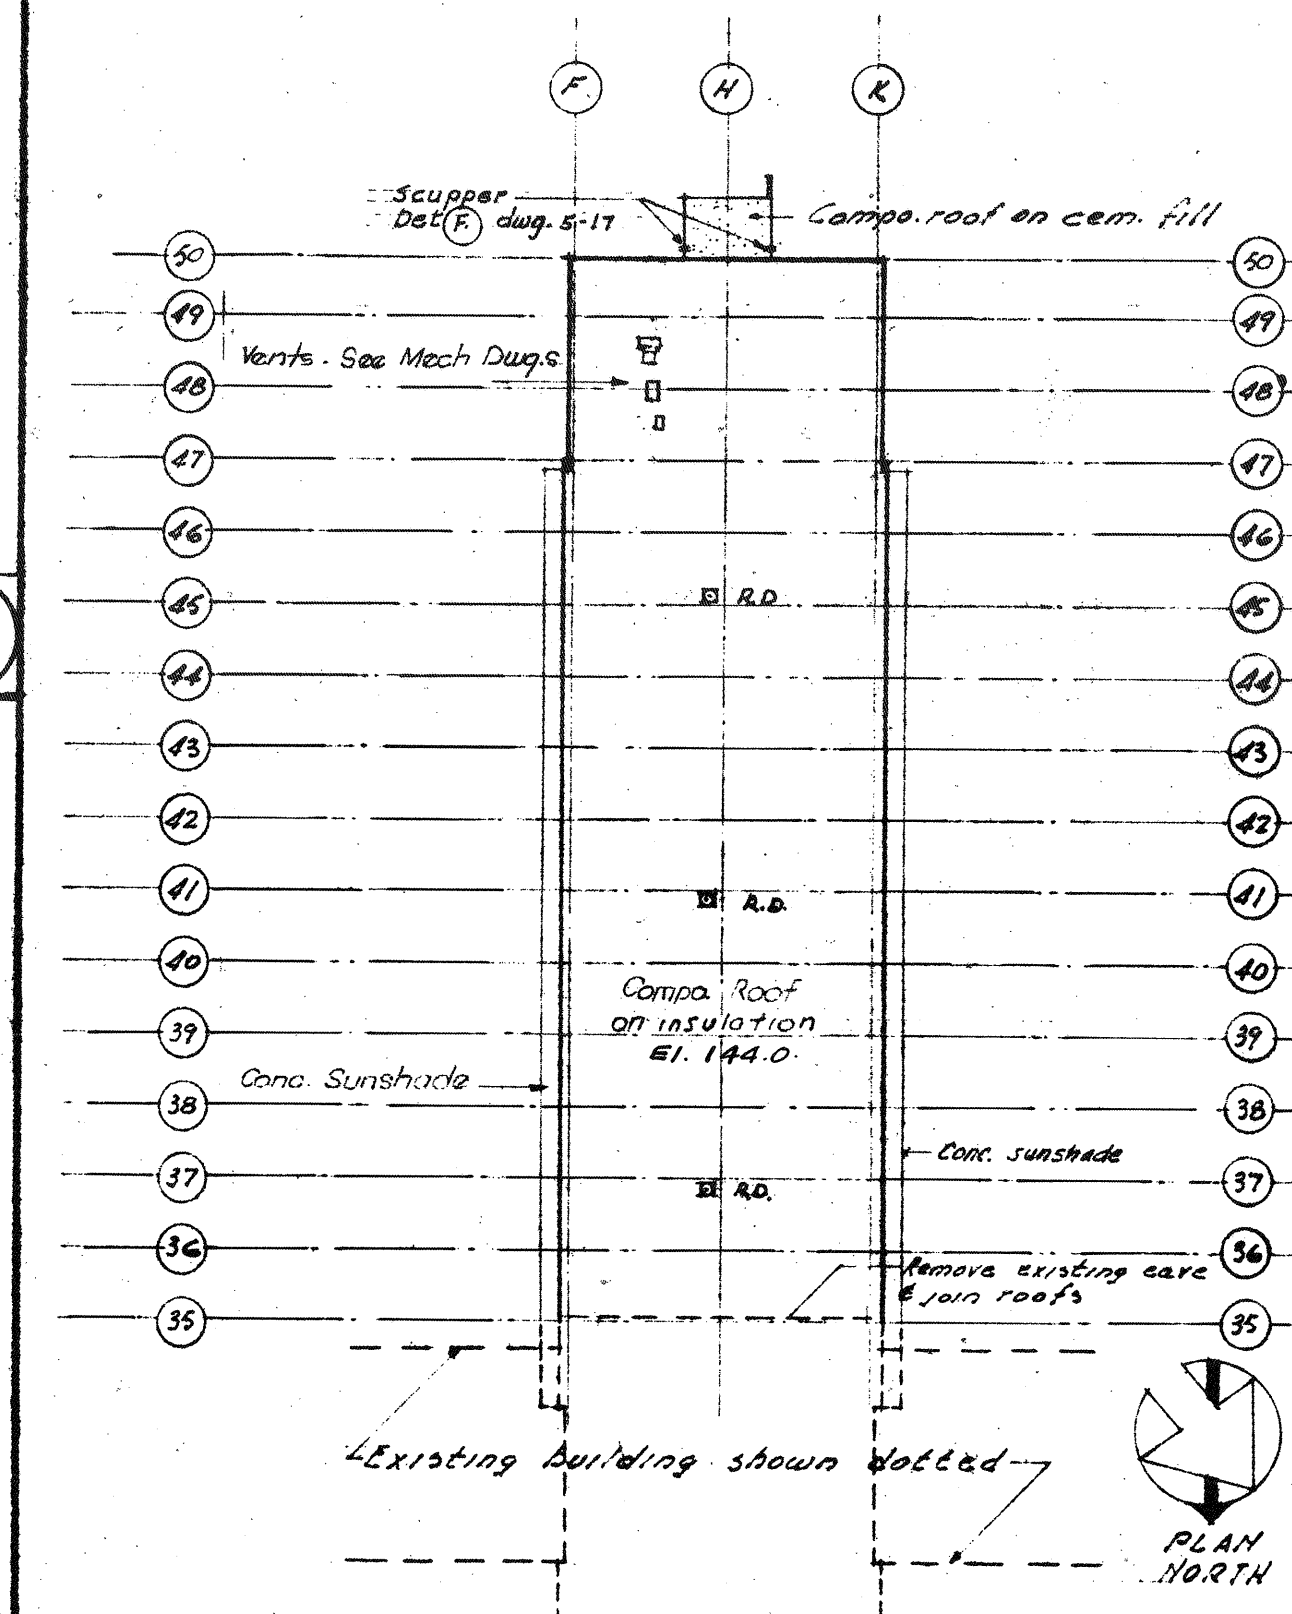



ROOF PLAN

NOTE
Provide anchor bars and pipe sleeves at all roofs. See detail 40 dup. 5-36. Anchor bars to be located at each exterior and interior column. Pipe sleeves to be located at alternate exterior columns.

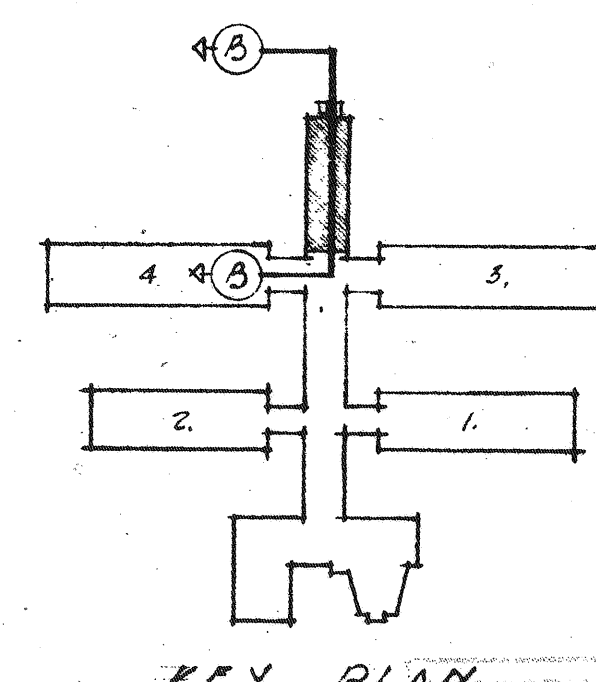


PEREIRA & LUCKMAN
J. E. STANTON
ARCHITECTS AND ENGINEERS
LOS ANGELES, CALIFORNIA
ROBERT W. DITZEN
ASSOCIATE ARCHITECT
BOULDER, COLORADO

PROJECT	BOULDER LABORATORIES
LOCATION	BOULDER, COLORADO
STREET	STATE HIGHWAY 170
PROJ. NO.	9-044
DRAWN BY	L.T.
CHECKED BY	B.M.S.
DRAWING TITLE	RO. PLAN & SECTIONS
DRAWING NO.	B20044
ARCHITECTURAL	
3-2 EXT 1	

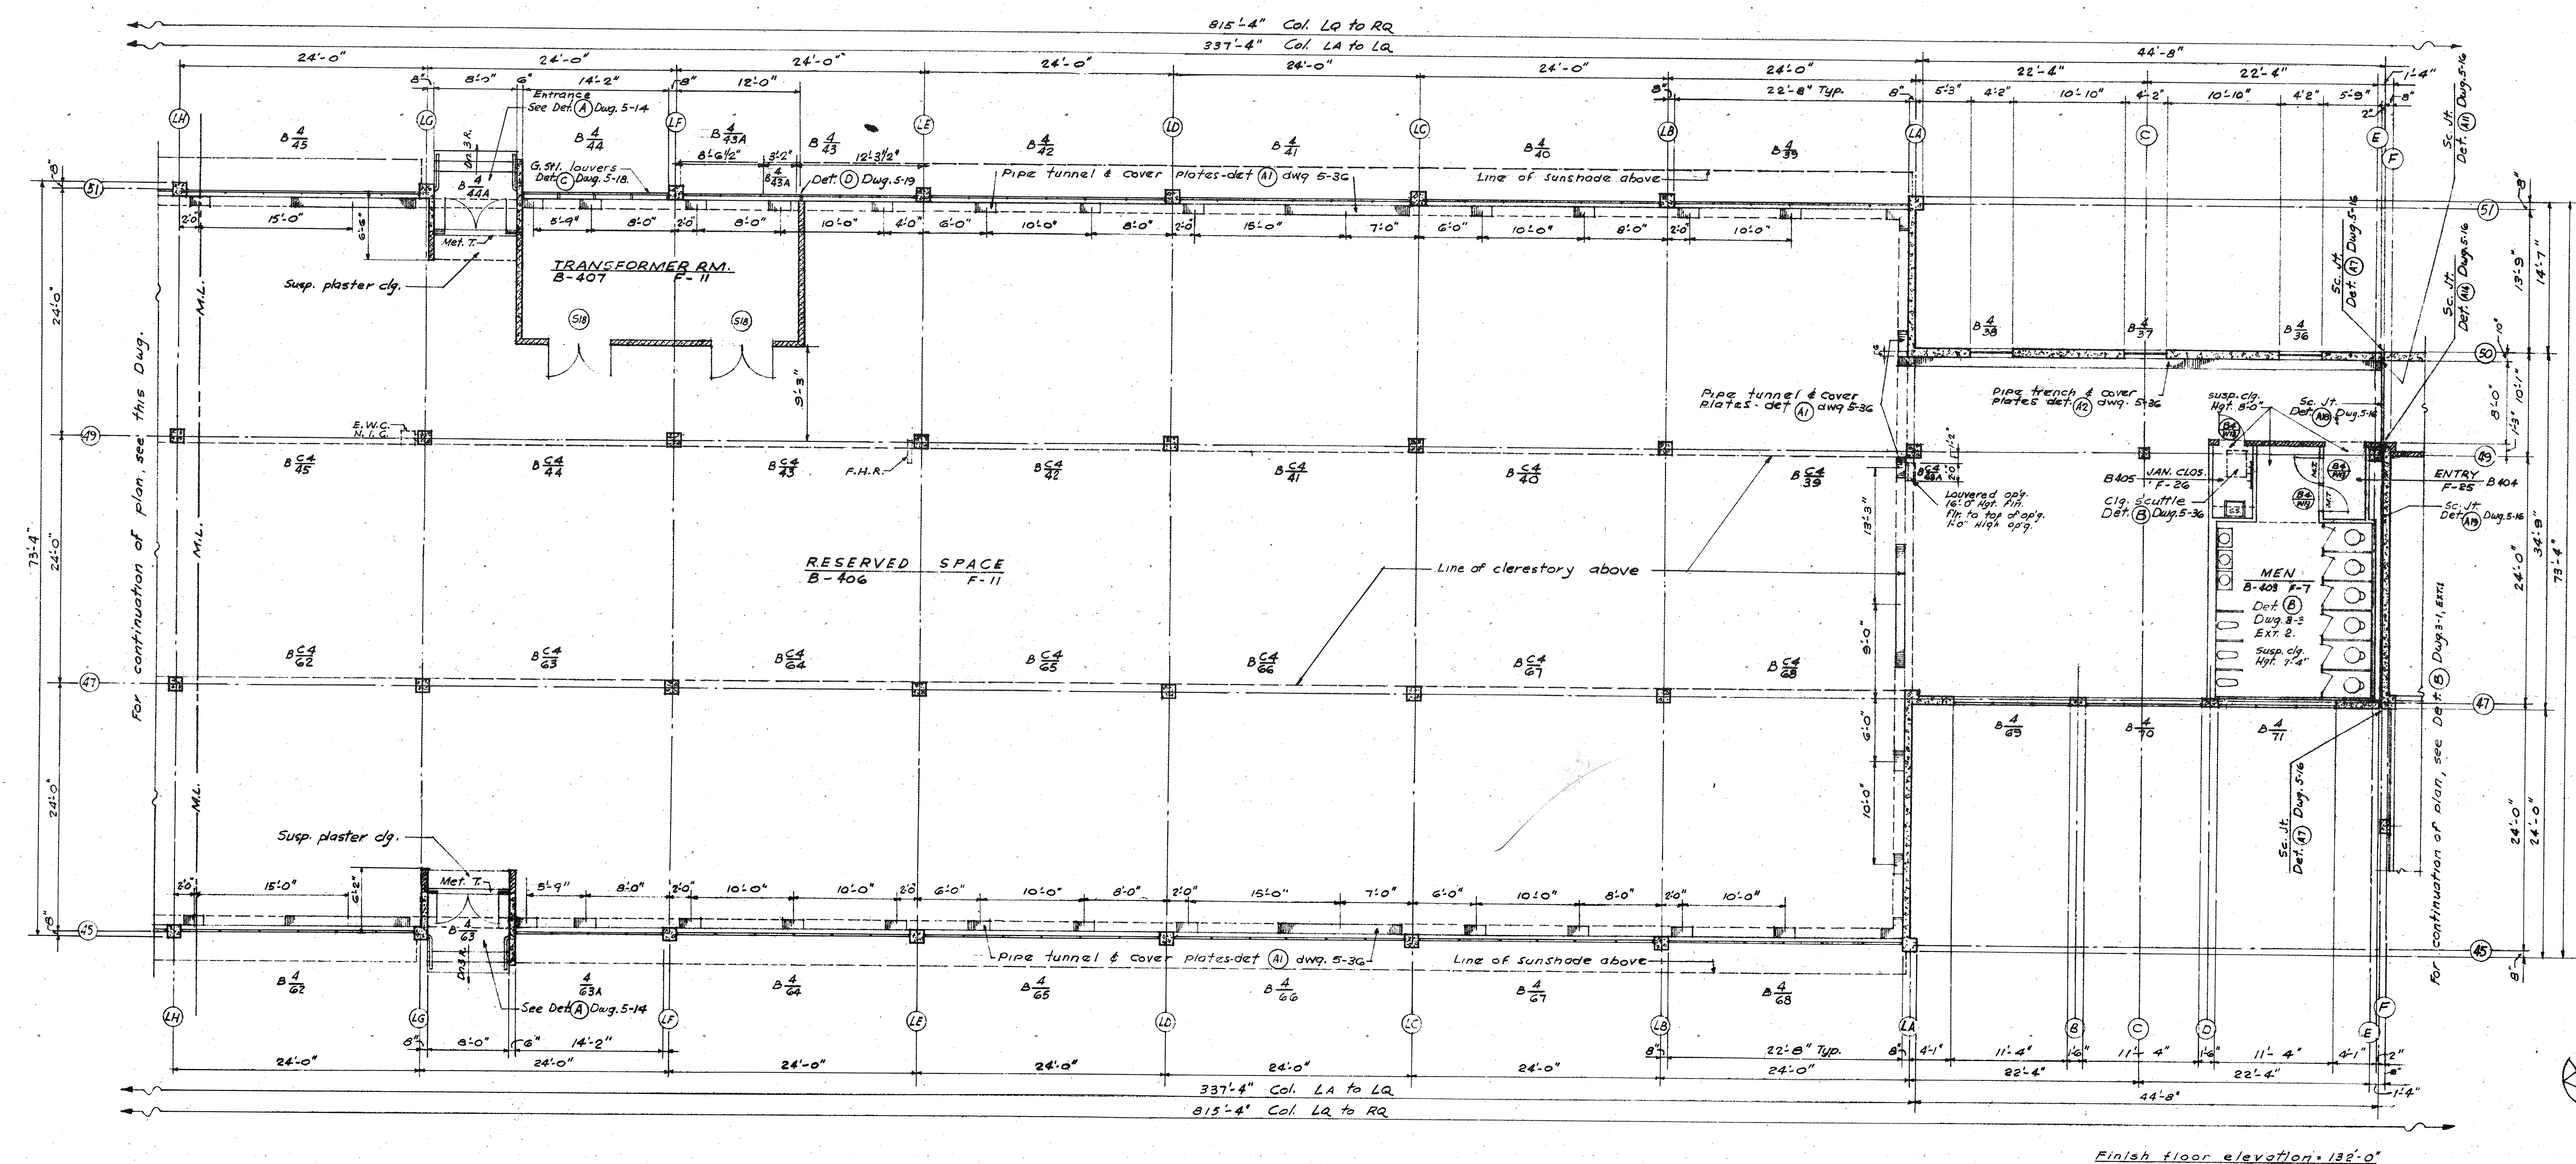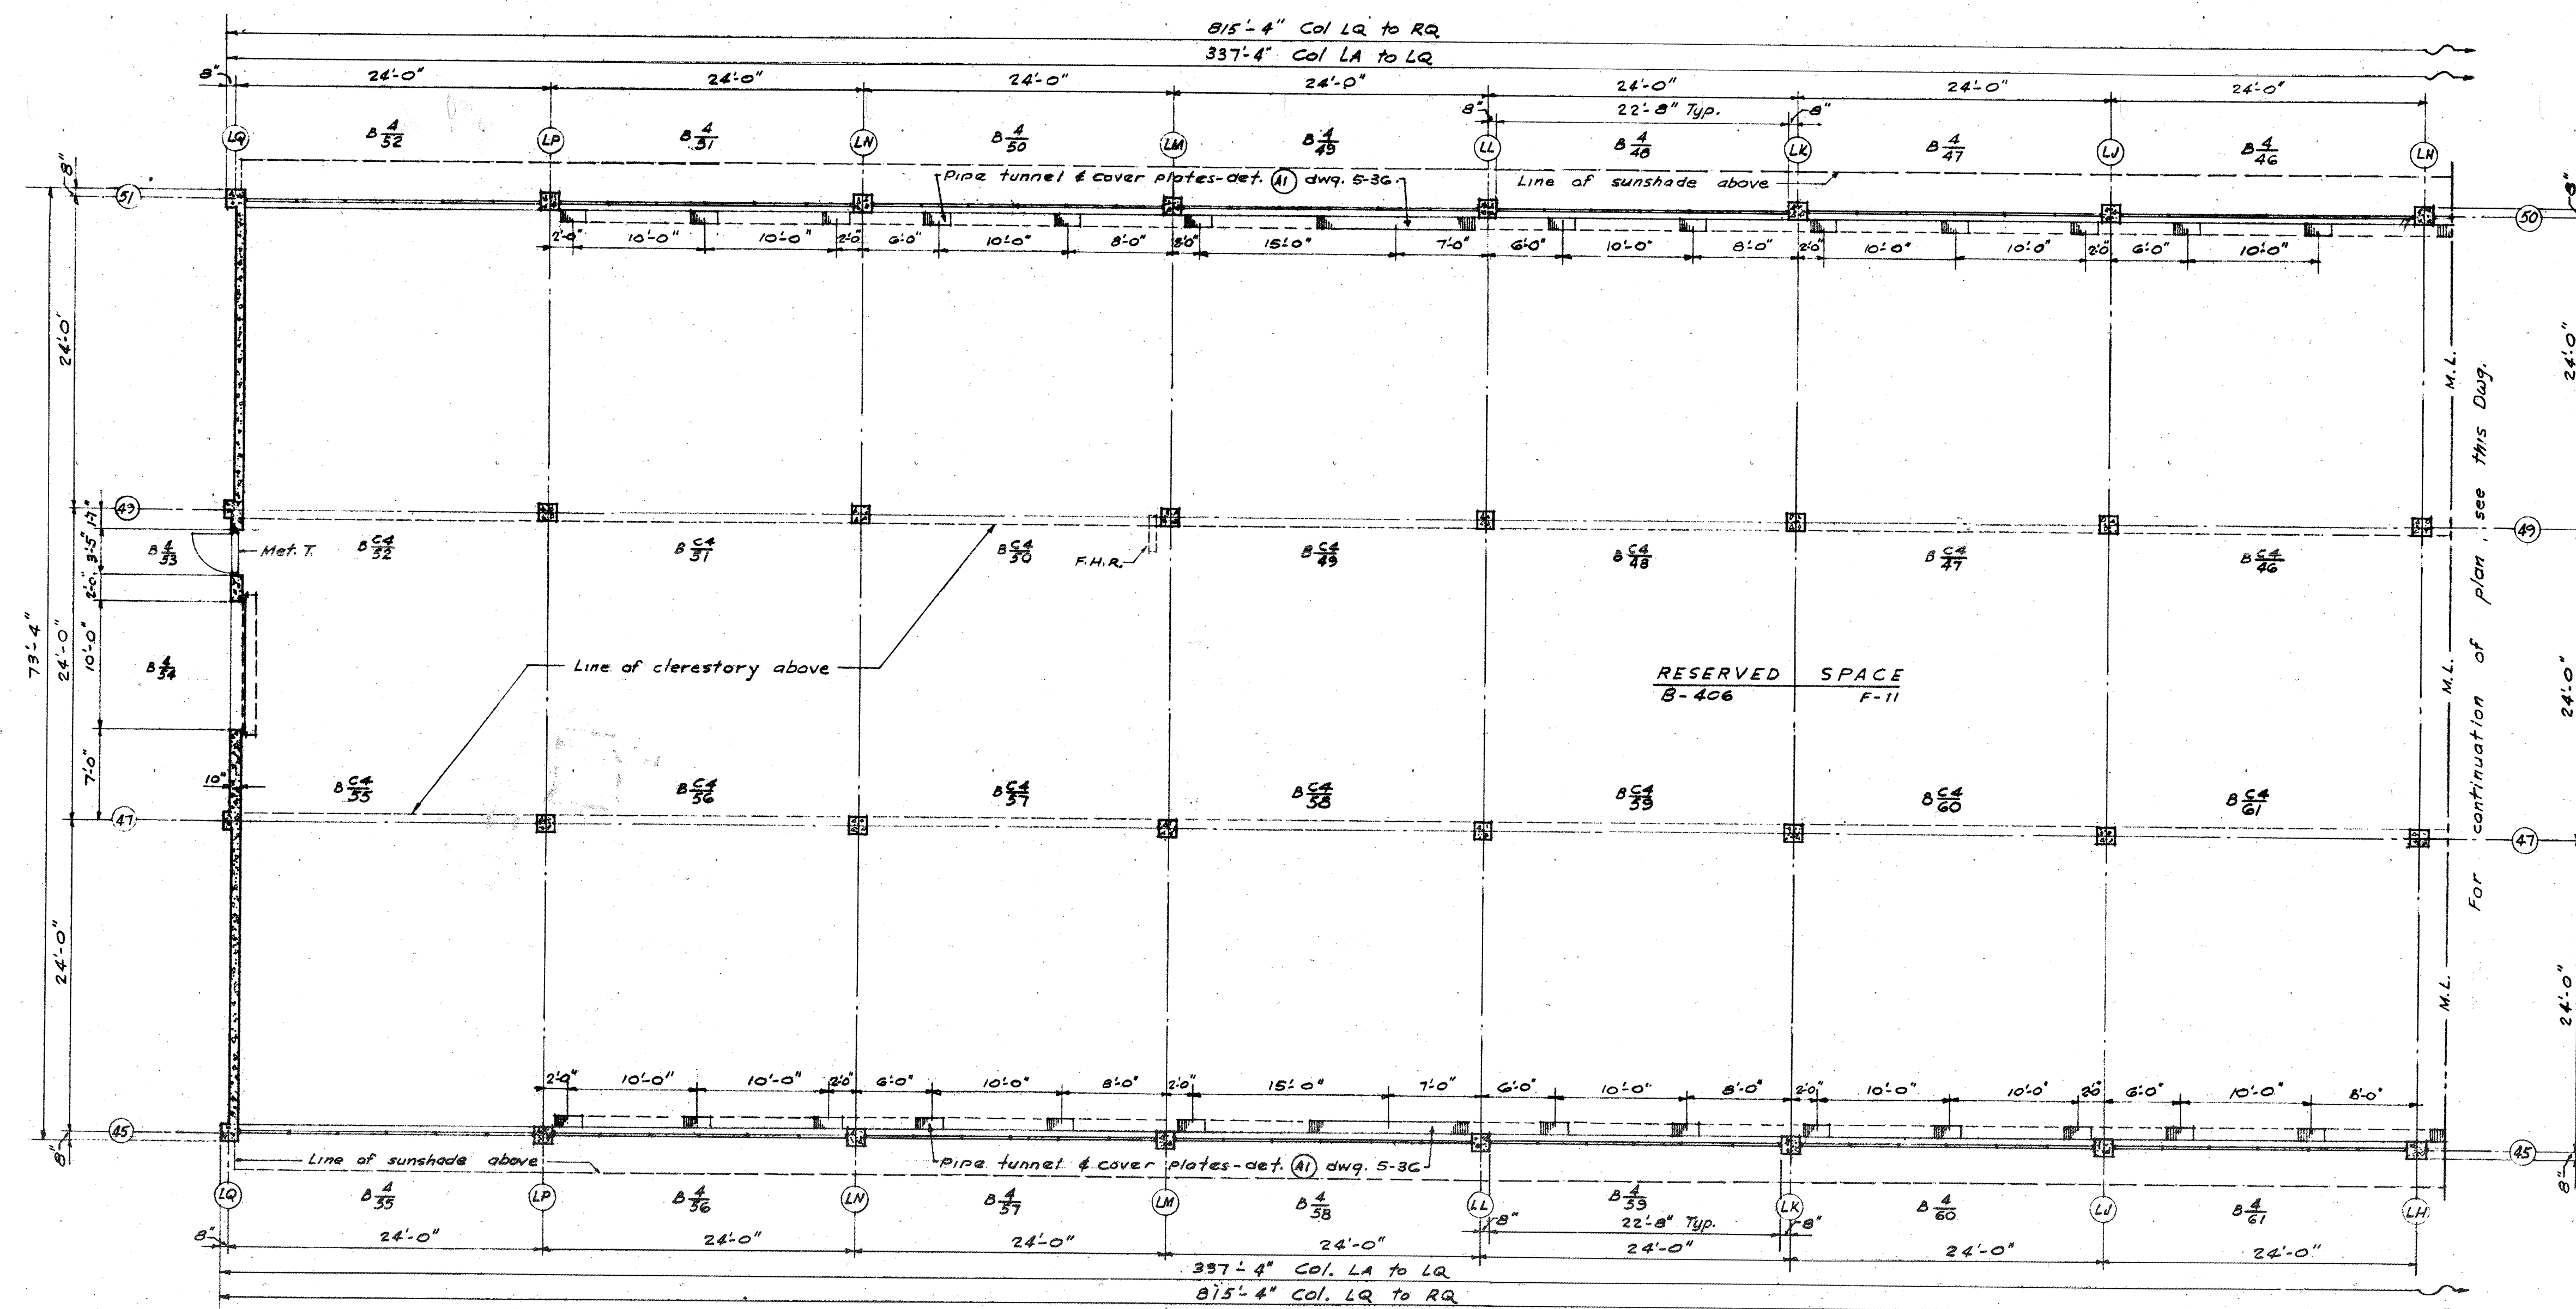

FOURTH FLOOR PLAN - WING UNIT 6

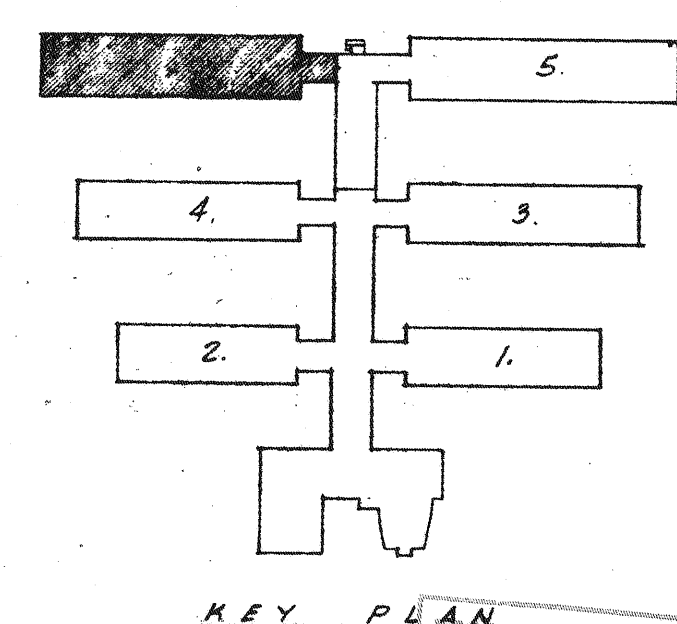

PEREIRA & LUCKMAN
J. E. STANTON
ARCHITECTS AND ENGINEERS
LOS ANGELES, CALIFORNIA
ROBERT W. DITZEN
ASSOCIATE ARCHITECT
BOULDER, COLORADO

PROJECT: BOULDER LABORATORIES
LOCATION: BOULDER, COLORADO
STREET: STATE HIGHWAY 170
PROJ. NO.: S-044
DRAWN BY: L.P.
CHECKED BY: E.M.S.

PUBLIC BUILDINGS SERVICE
GENERAL SERVICES ADMINISTRATION, WASHINGTON, D.C.


FILE NO.: 8-044
DRAWING NO.: 3-2 EXT 2

FOURTH FLOOR PLAN
WING UNIT 6

B23003 ARCHITECTURAL

3-2 EXT 2


RETURN TO D & C DRAWING FILES UNIT

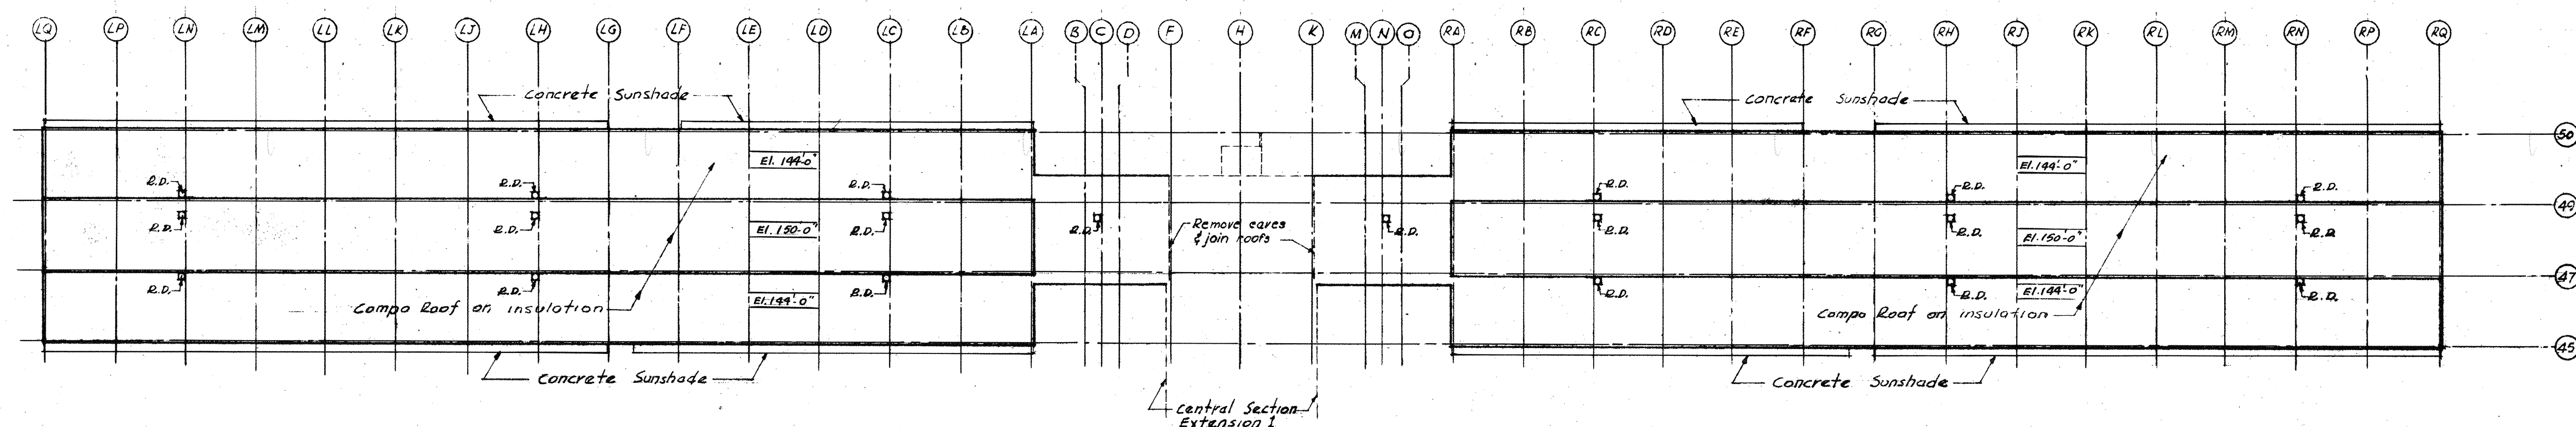

ROOF PLAN - WING UNITS 5 & 6

Scale 1/32" = 1'-0"

E

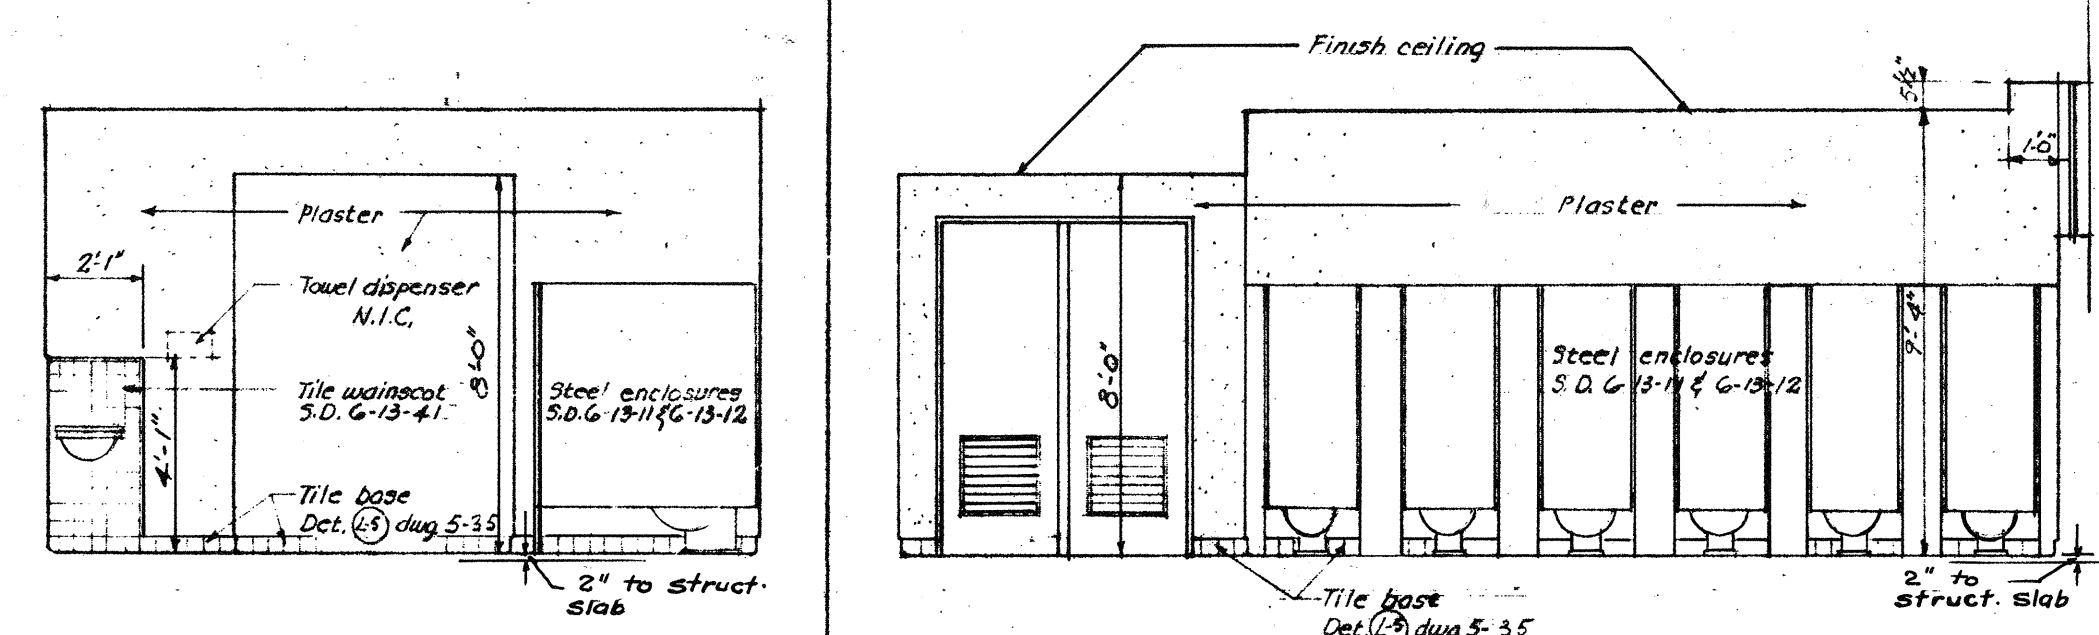


SOUTH WALL MEN B-403

B7


WEST WALL MEN B-403

B6

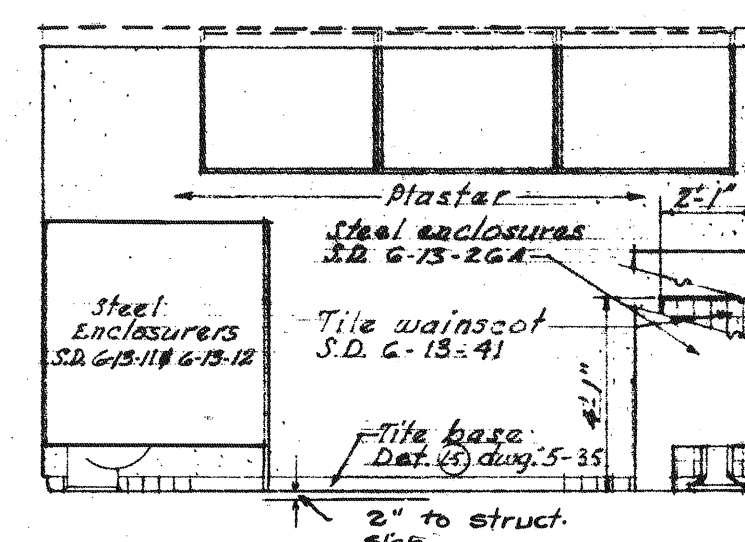


NORTH WALL MEN B-403

B5

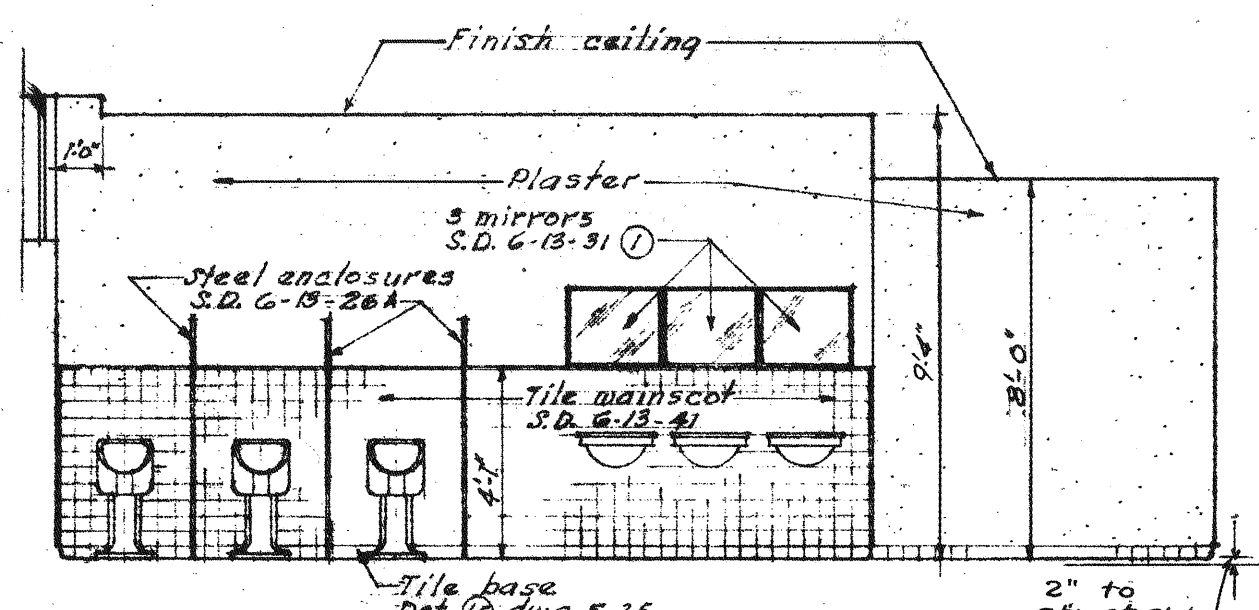


EAST WALL MEN B-403

B4

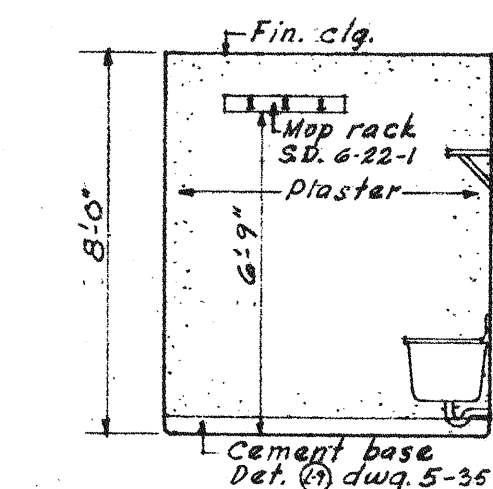


WEST WALL JAN. B-405

B3

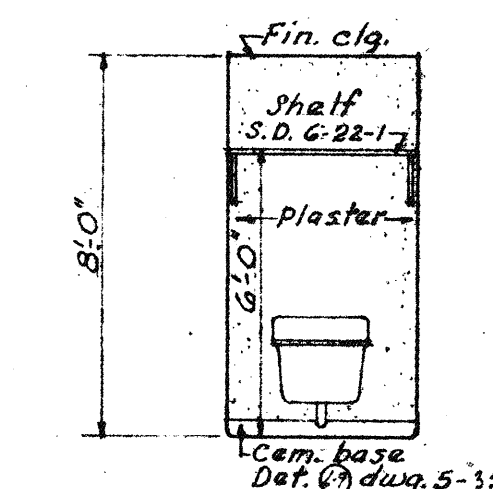

NORTH WALL JAN. B-405


B2

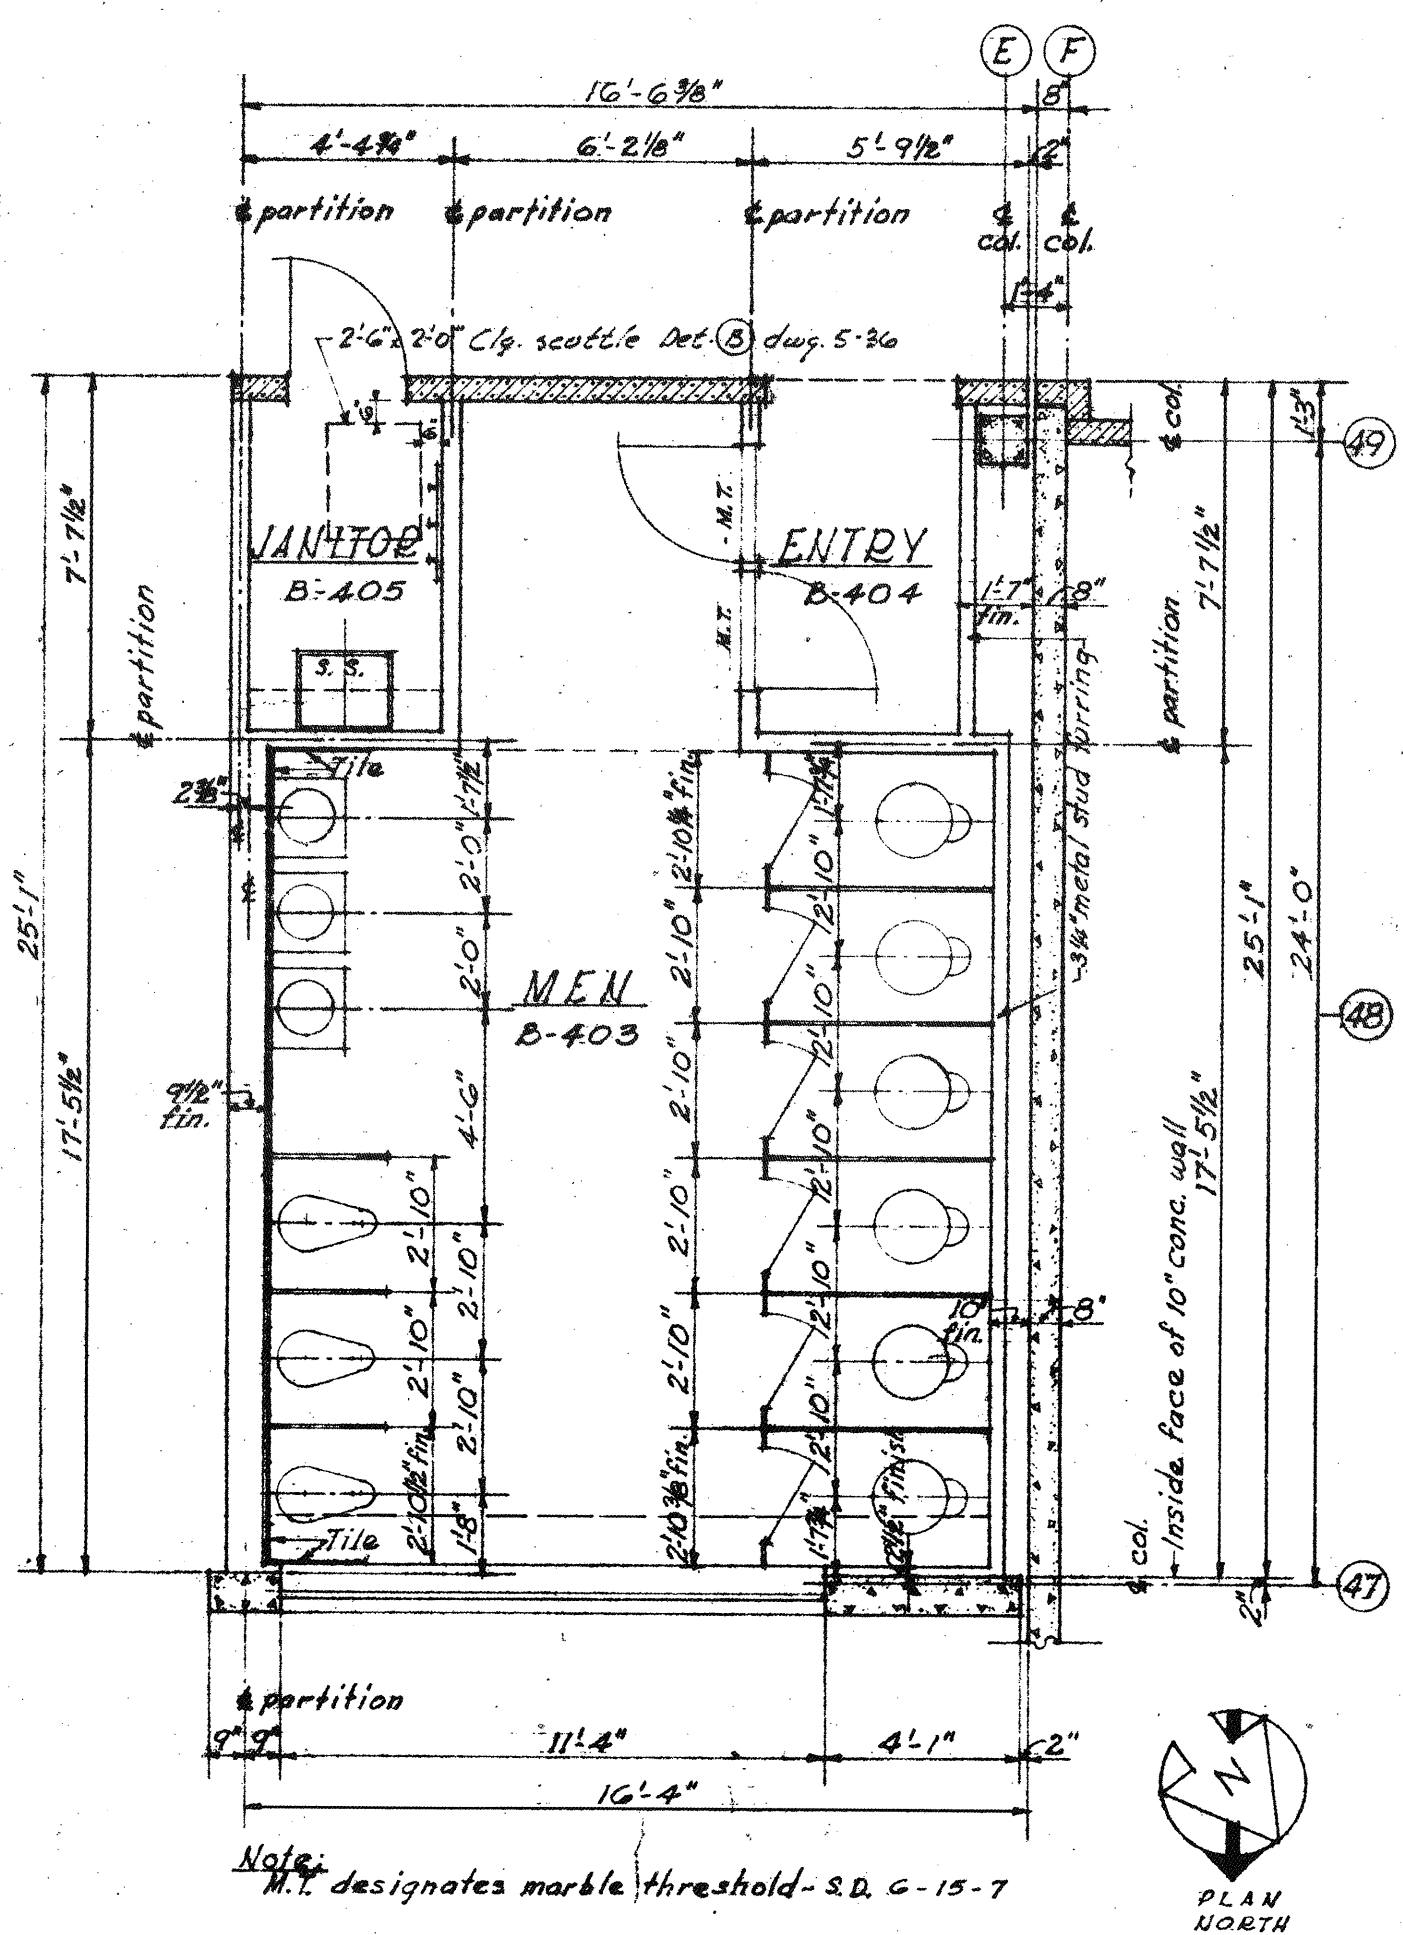

TOILET ROOM - MEN B-403

PLAN


B1

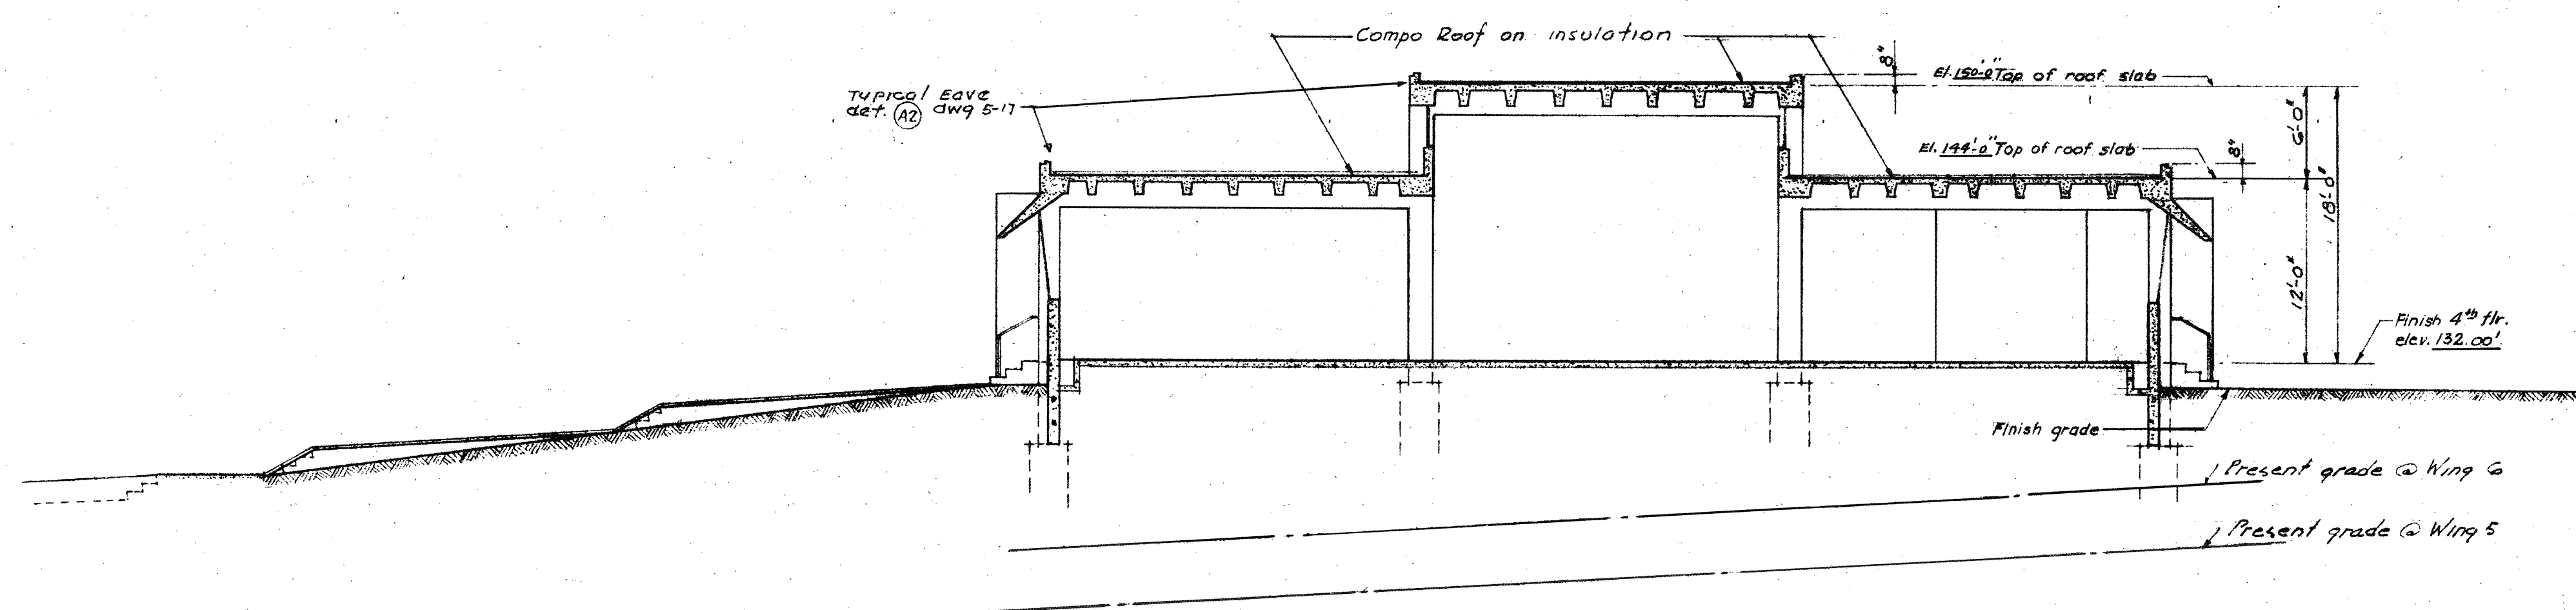

CROSS-SECTION - WING UNIT 5

Scale 1/8" = 1'-0"


D

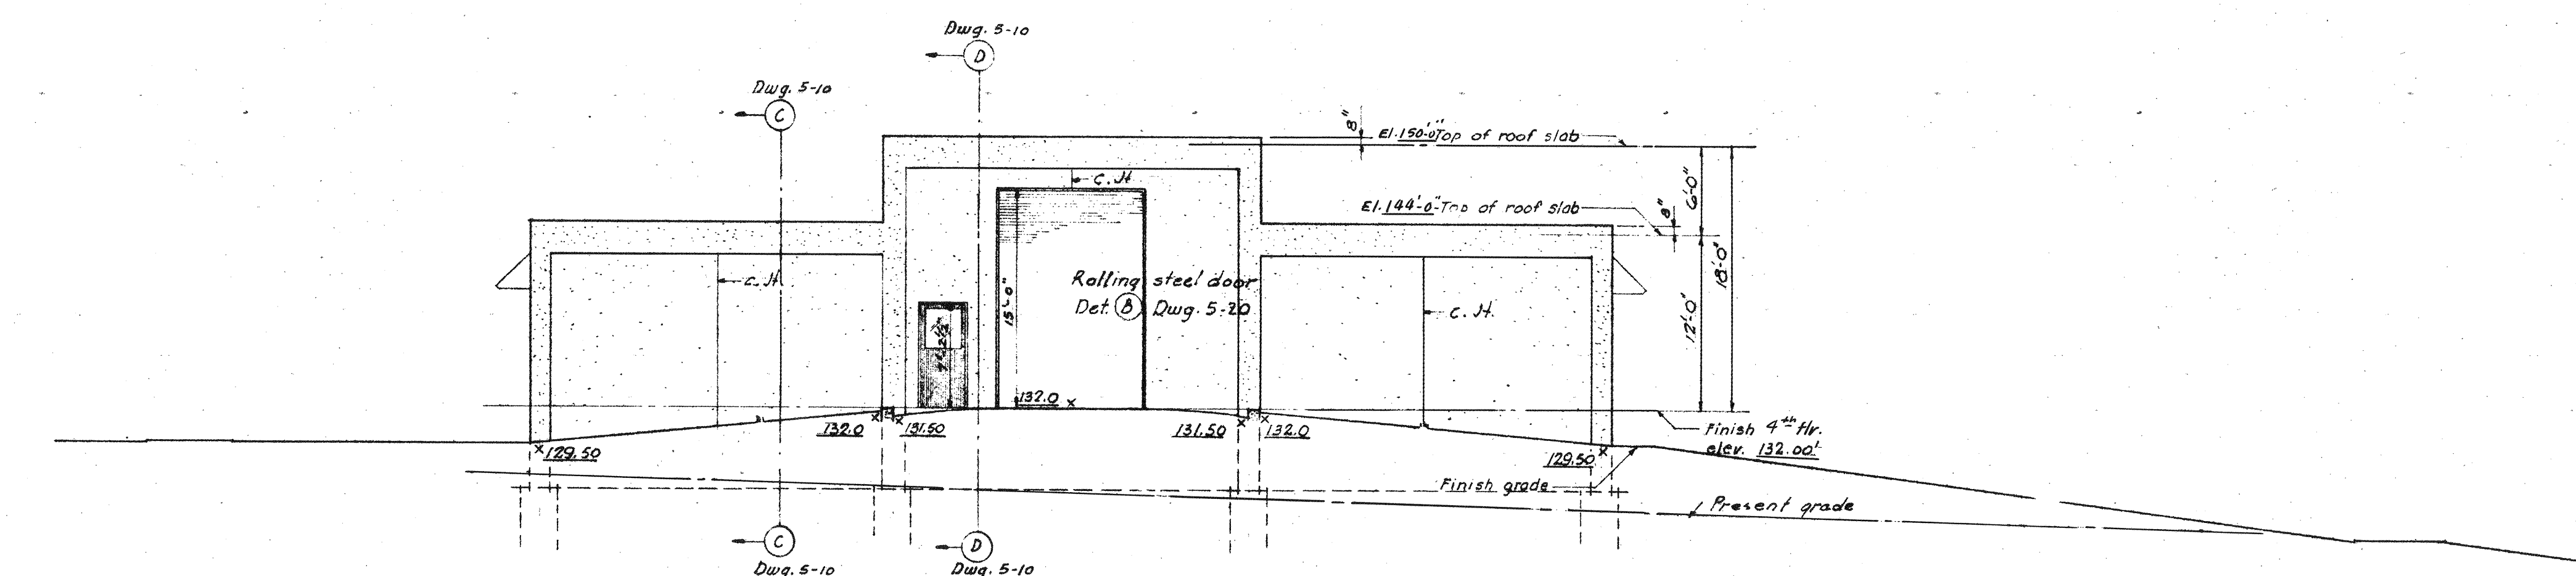

EAST ELEVATION - WING UNIT 6

Scale 1/8" = 1'-0"

C

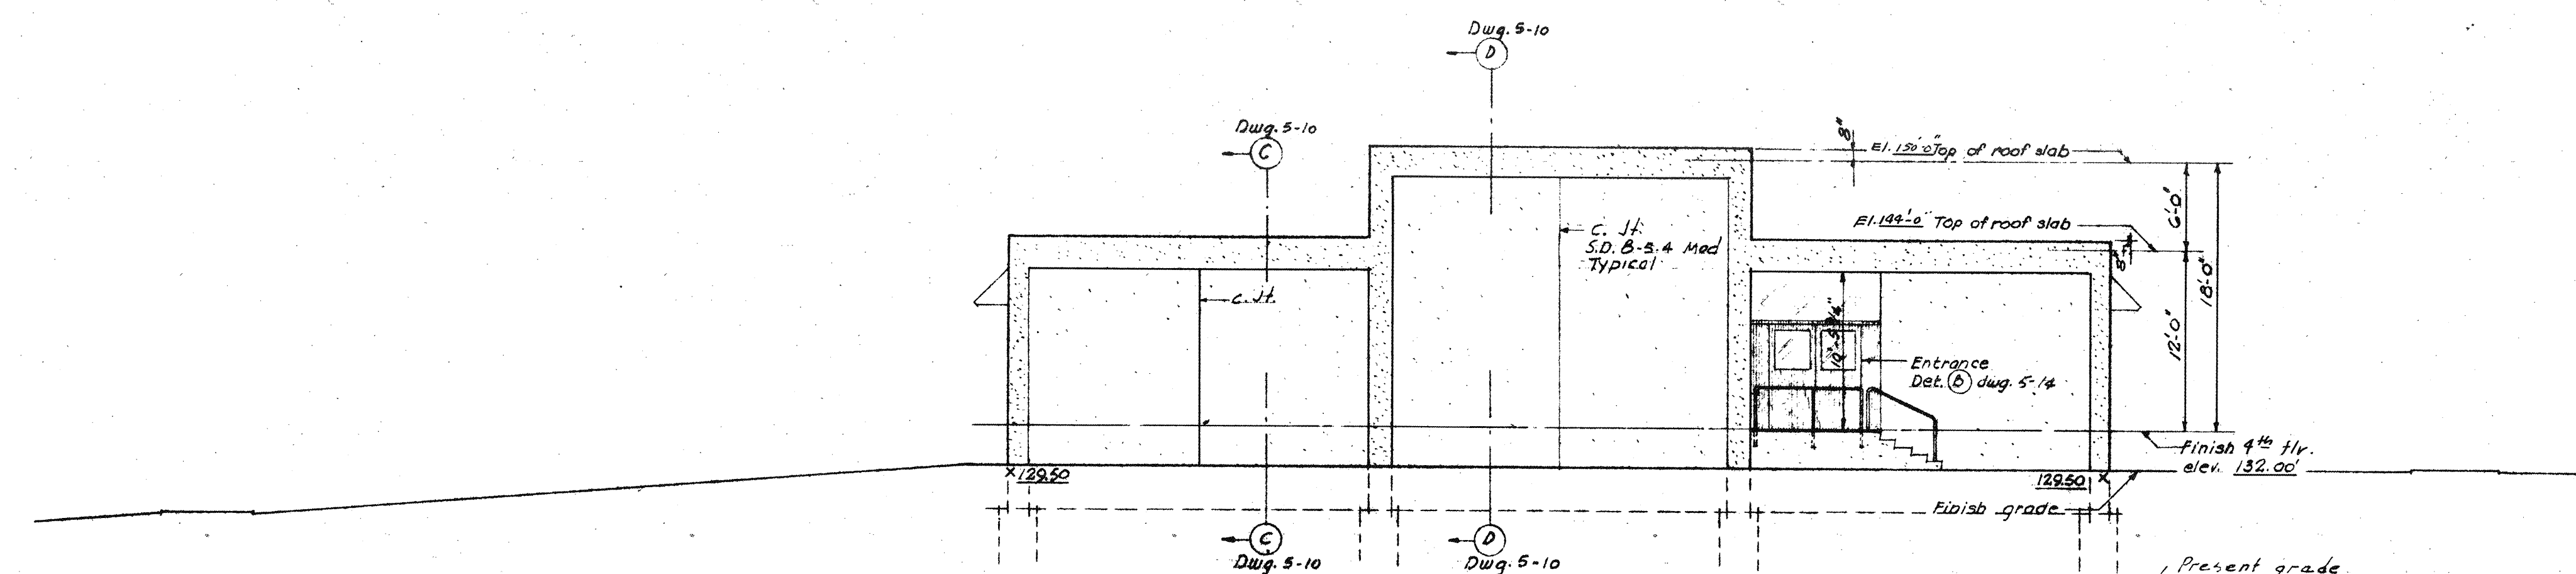


WEST ELEVATION - WING UNIT 5

Scale 1/8" = 1'-0"

A



NOTE:
Provide anchor bars & pipe sleeves at all roofs. See det. (D) dwg. 5-32. Anchor bars to be located at each exterior & interior col. Pipe sleeves to be located at alternate exterior col.

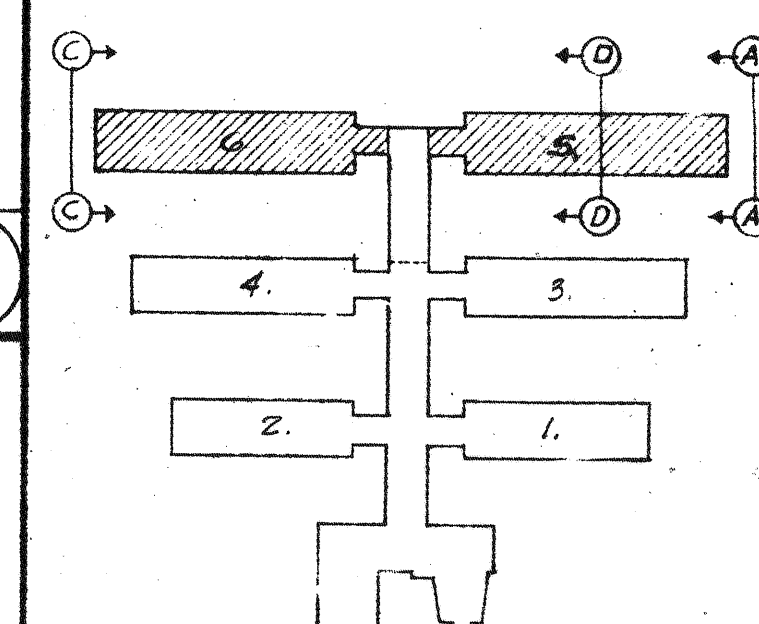

KEY PLAN

PEREIRA & LUCKMAN
AND
J. E. STANTON
ARCHITECTS AND ENGINEERS
LOS ANGELES, CALIFORNIA
ROBERT W. DITZEN
ASSOCIATE ARCHITECT
BOULDER, COLORADO

PUBLIC BUILDINGS SERVICE
GENERAL SERVICES ADMINISTRATION, WASHINGTON, D. C.
PROJECT: BOULDER LABORATORIES
LOCATION: BOULDER, COLORADO
STREET: STATE HIGHWAY 170
PROJ. NO.: 5-044 FILE NO.:
DRAWN BY: V.L.D., L.P. 2-22-52 CHECKED BY: E.M.S.
DRAWING TITLE: ROOF PLAN ELEVATIONS
TOILET ROOMS
B-22004
B-23004 ARCHITECTURAL
DRAWING NO.: 3-3 EXT 2

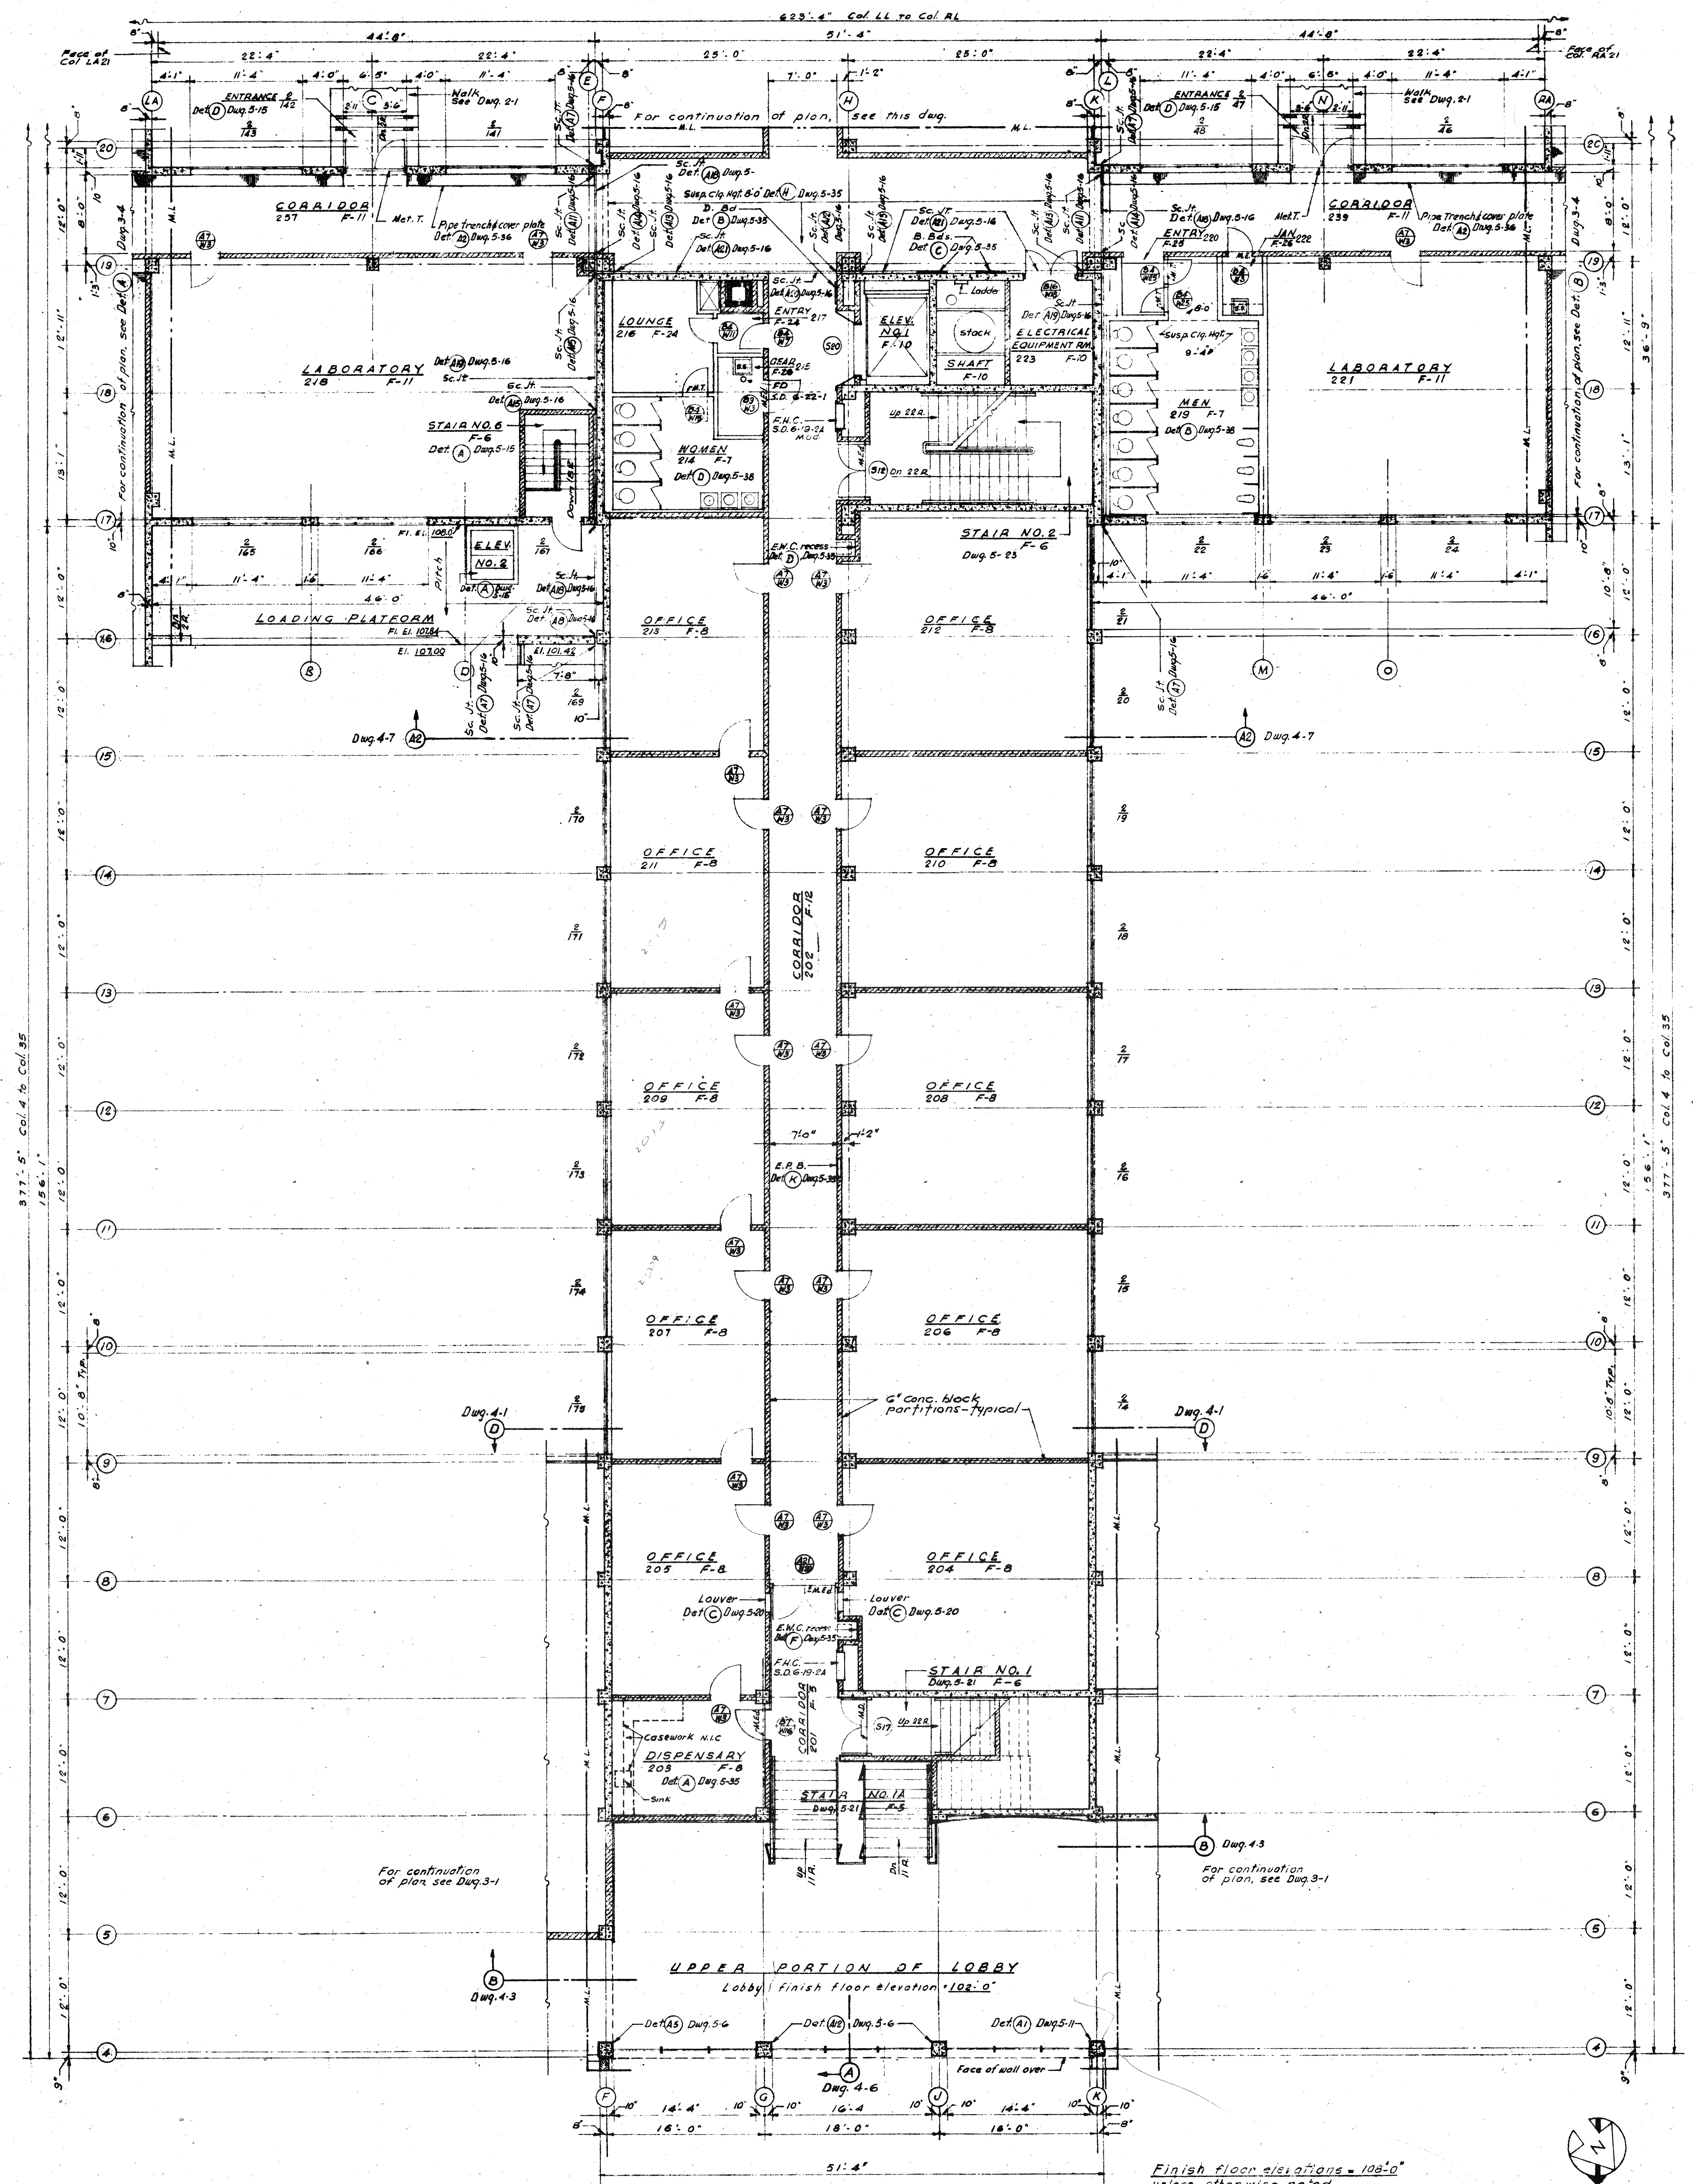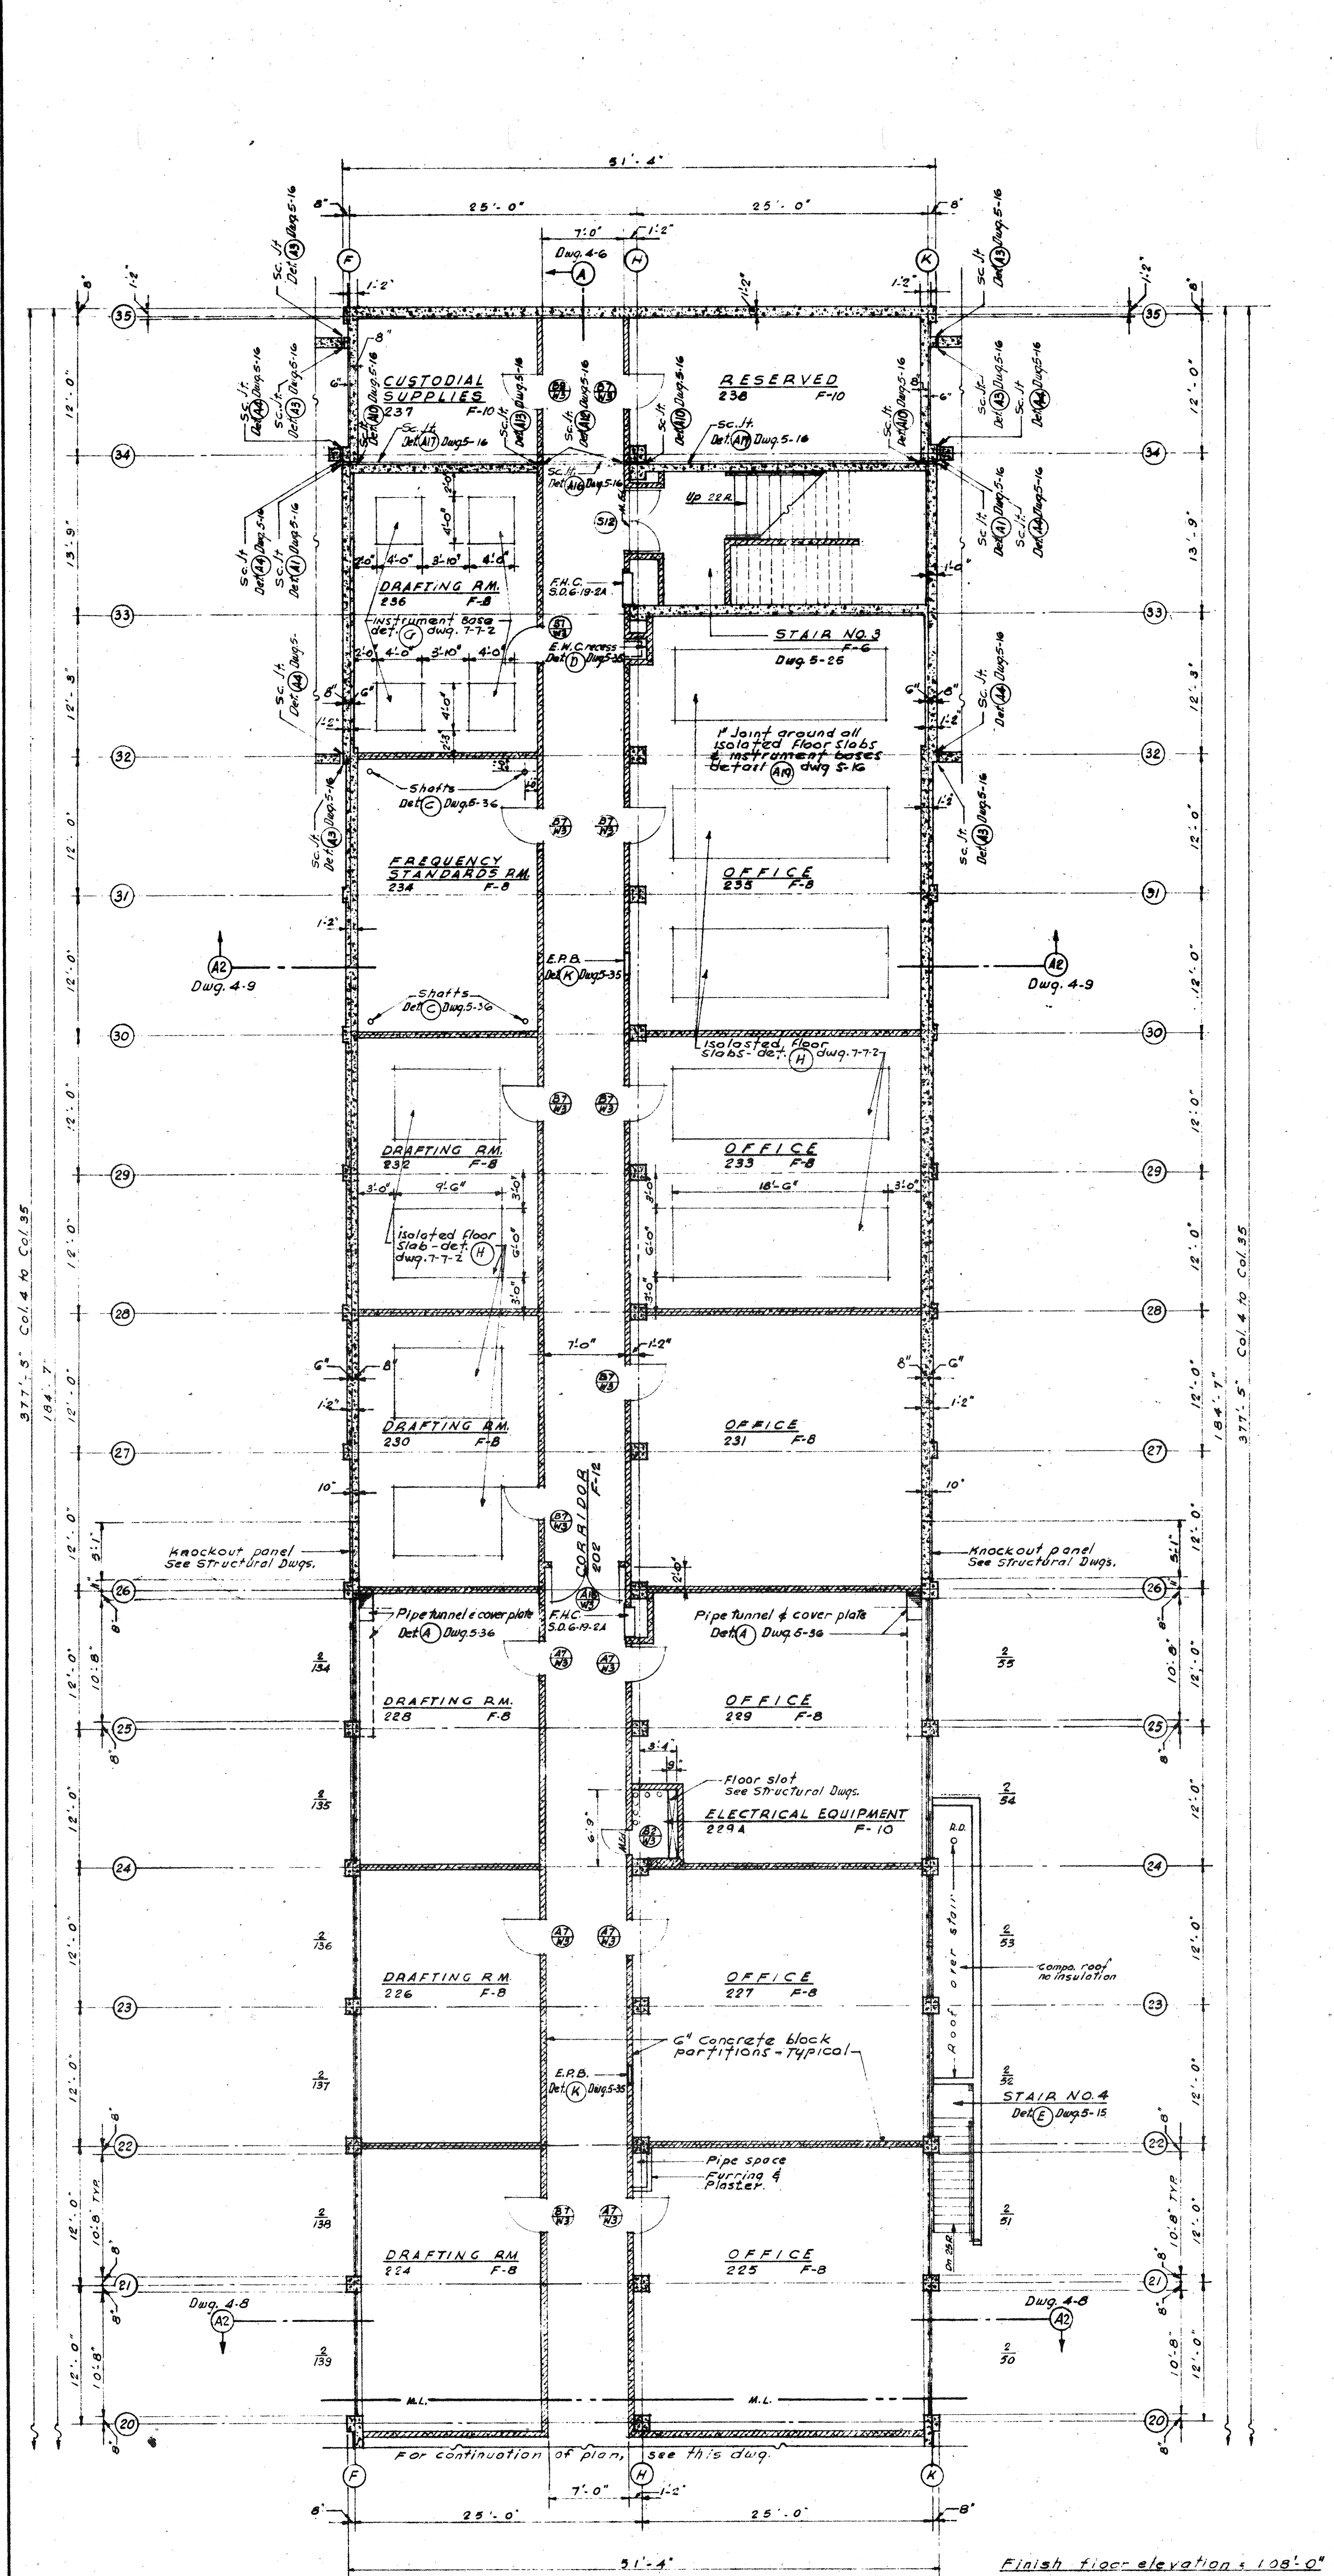

SECOND FLOOR PLAN - CENTRAL UNIT

KEY PLAN



PEREIRA & LUCKMAN
J. E. STANTON
ARCHITECTS AND ENGINEERS
LOS ANGELES, CALIFORNIA
ROBERT W. DITZEN
ASSOCIATE ARCHITECT
BOULDER, COLORADO

PUBLIC BUILDINGS SERVICE
GENERAL SERVICES ADMINISTRATION, WASHINGTON, D.C.


PROJECT BOULDER LABORATORIES
LOCATION BOULDER, COLORADO
STREET STATE HIGHWAY 170
PROJ. NO. 6-044
FILE NO. 100-100-100
DRAWN BY C.M.C. 12-22-52
CHECKED BY E.M.S.
DATE 12-22-52

SECOND FLOOR PLAN
CENTRAL UNIT
ARCHITECTURAL

3-3B-20009

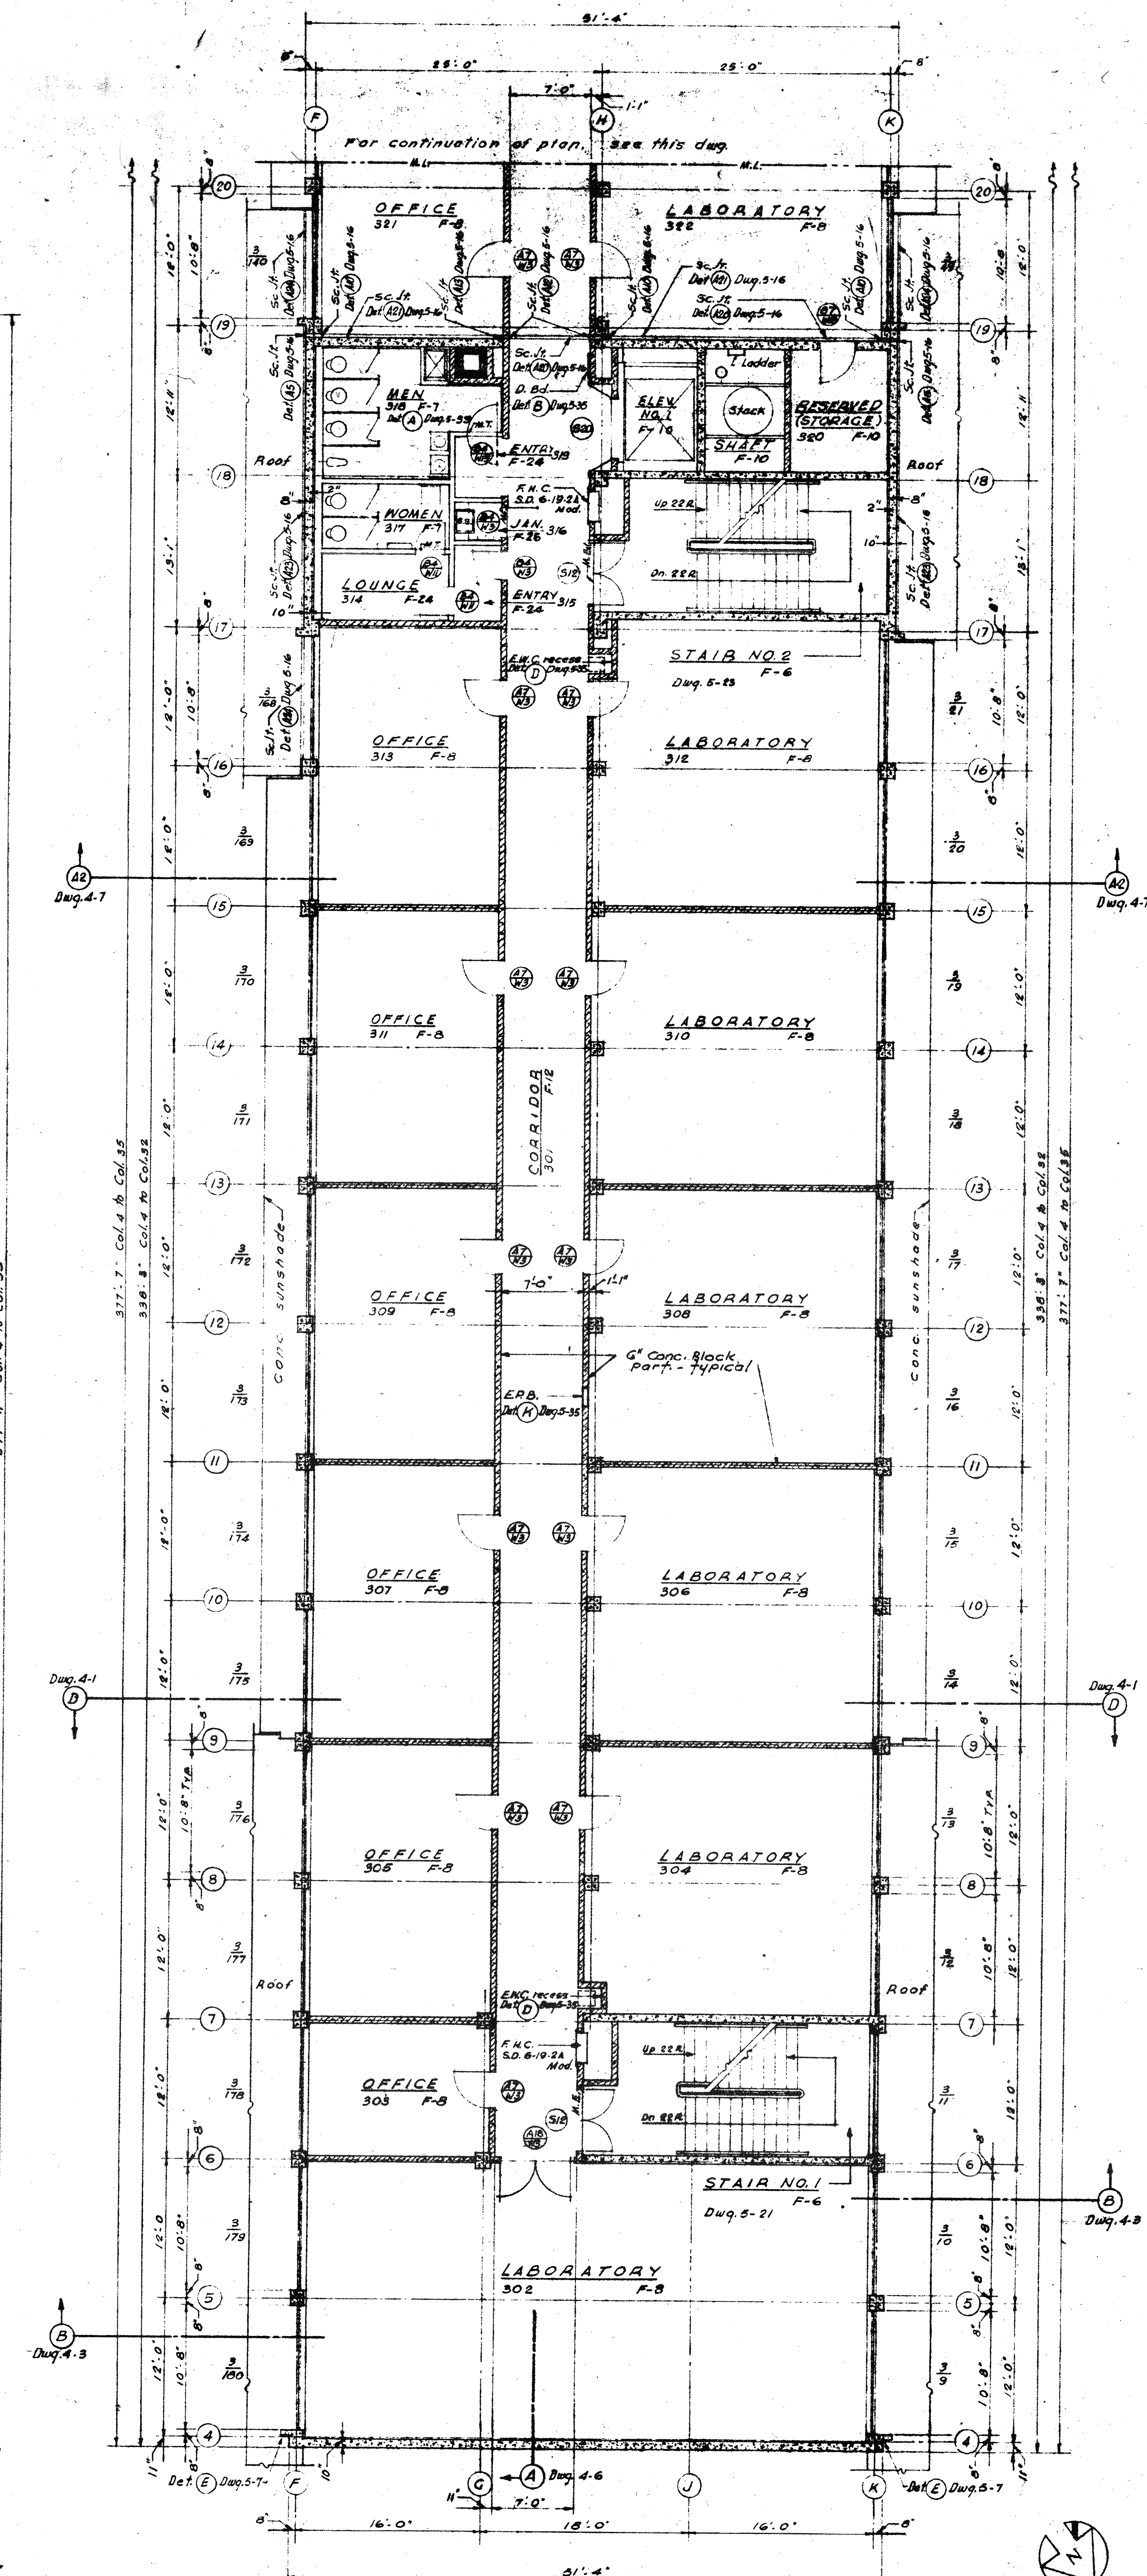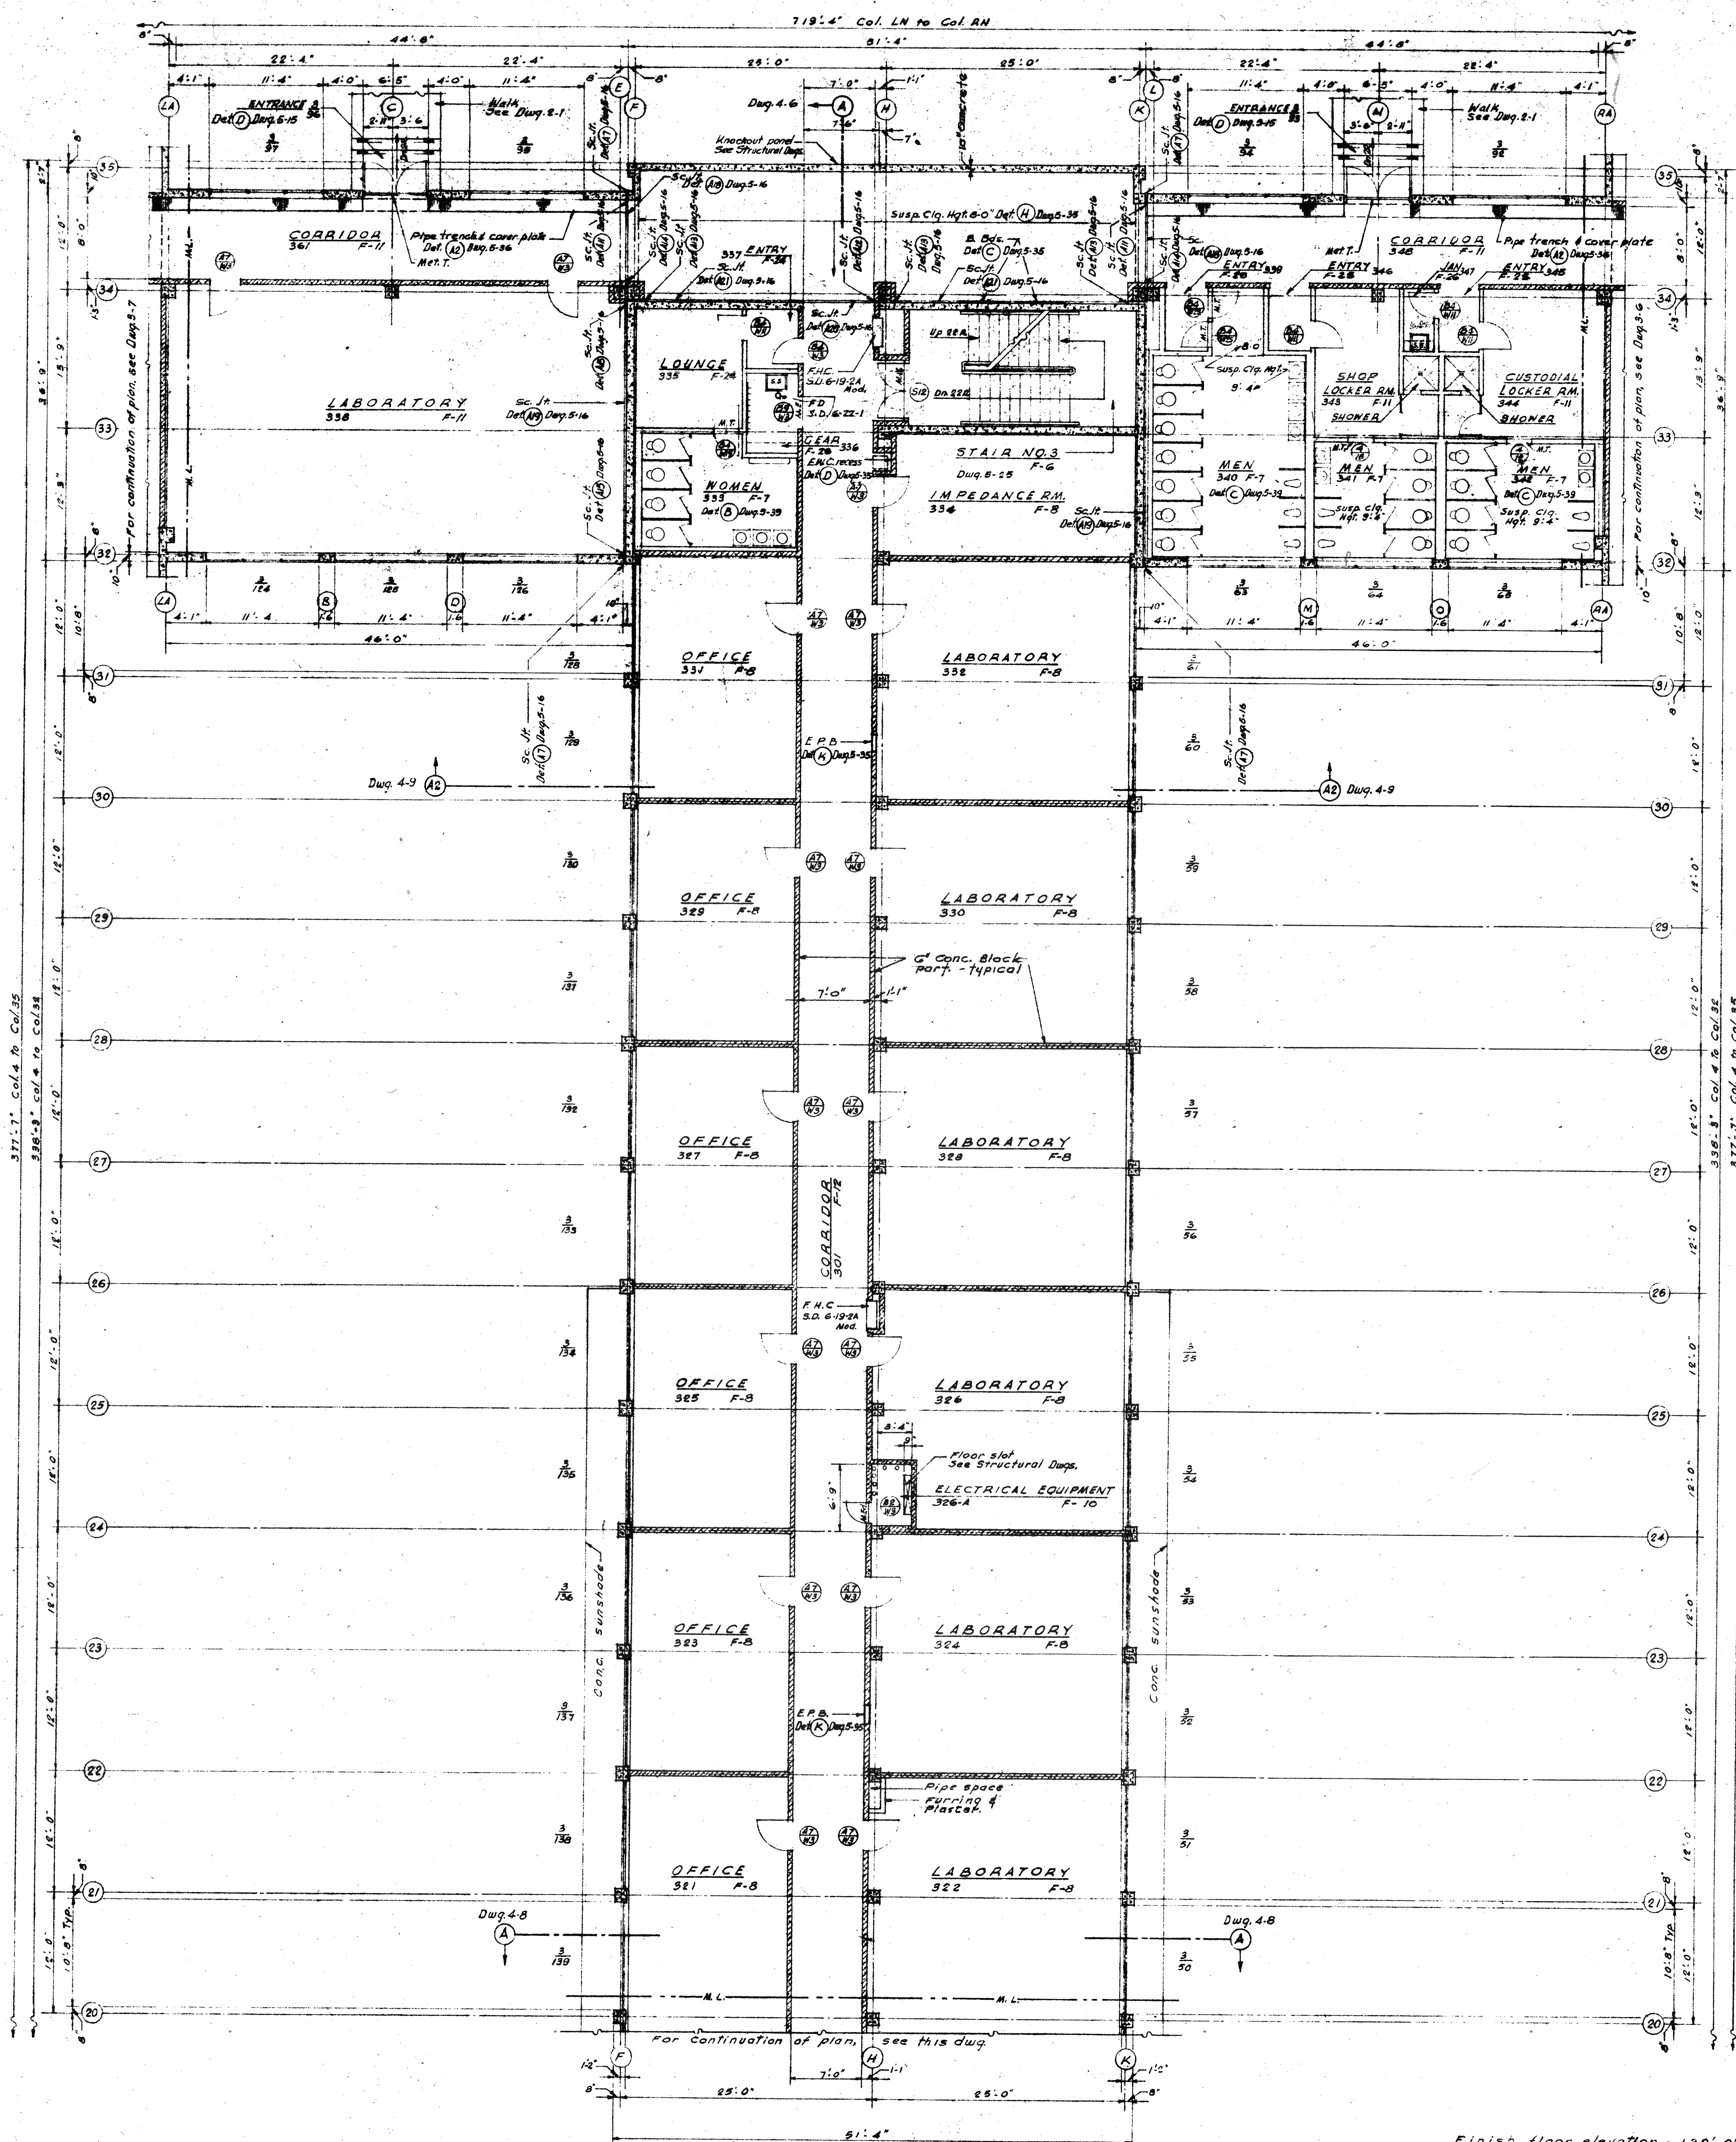



THIRD FLOOR PLAN - CENTRAL UNIT

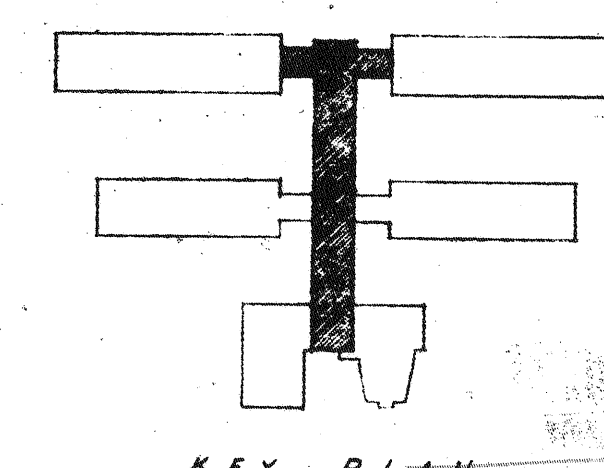


PEREIRA & LUCKMAN
J. E. STANTON
ARCHITECTS AND ENGINEERS
LOS ANGELES, CALIFORNIA
ROBERT W. DITZEN
ASSOCIATE ARCHITECT
BOULDER, COLORADO

PROJECT	BOULDER LABORATORIES NATIONAL BUREAU OF STANDARDS
LOCATION	BOULDER, COLORADO
STREET	STATE HIGHWAY 170
PROJ. NO.	S-044
FILE NO.	2-11-52
DRAWN BY	C.H.C.
CHECKED BY	E.M.S.
TITLE	THIRD FLOOR PLAN CENTRAL UNIT
ARCHITECTURAL	
DRAWING NO.	3-5B20011

RETURN TO D & C DRAWING FILES UNIT

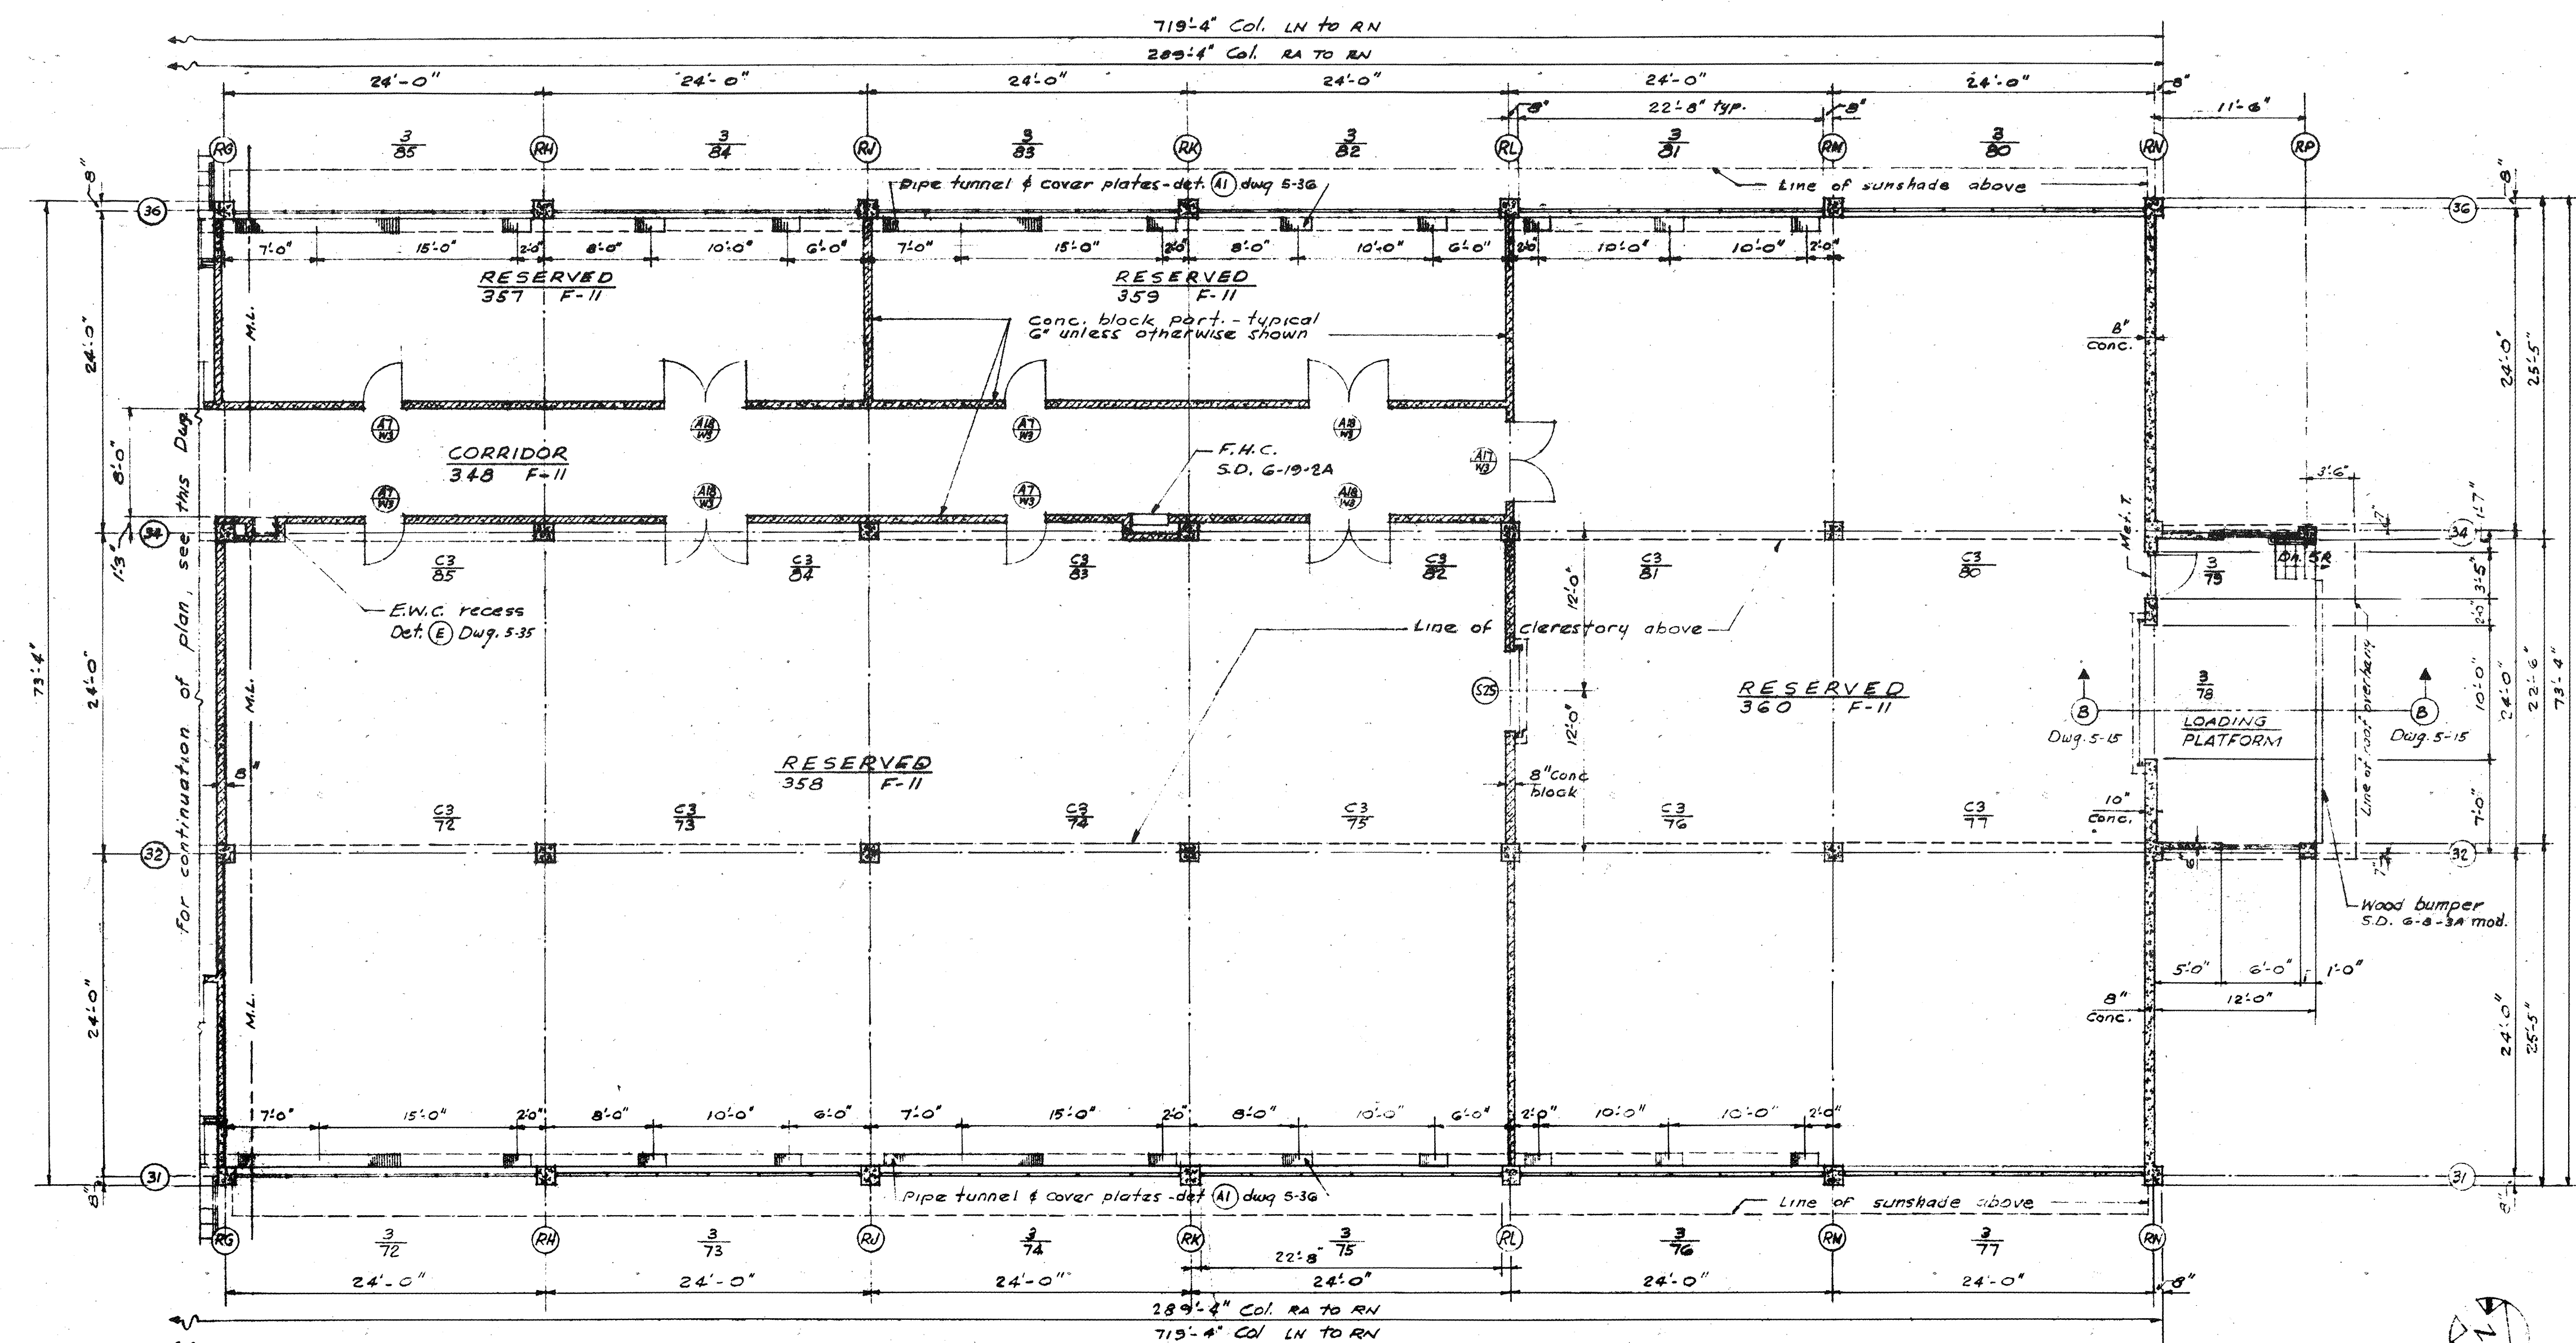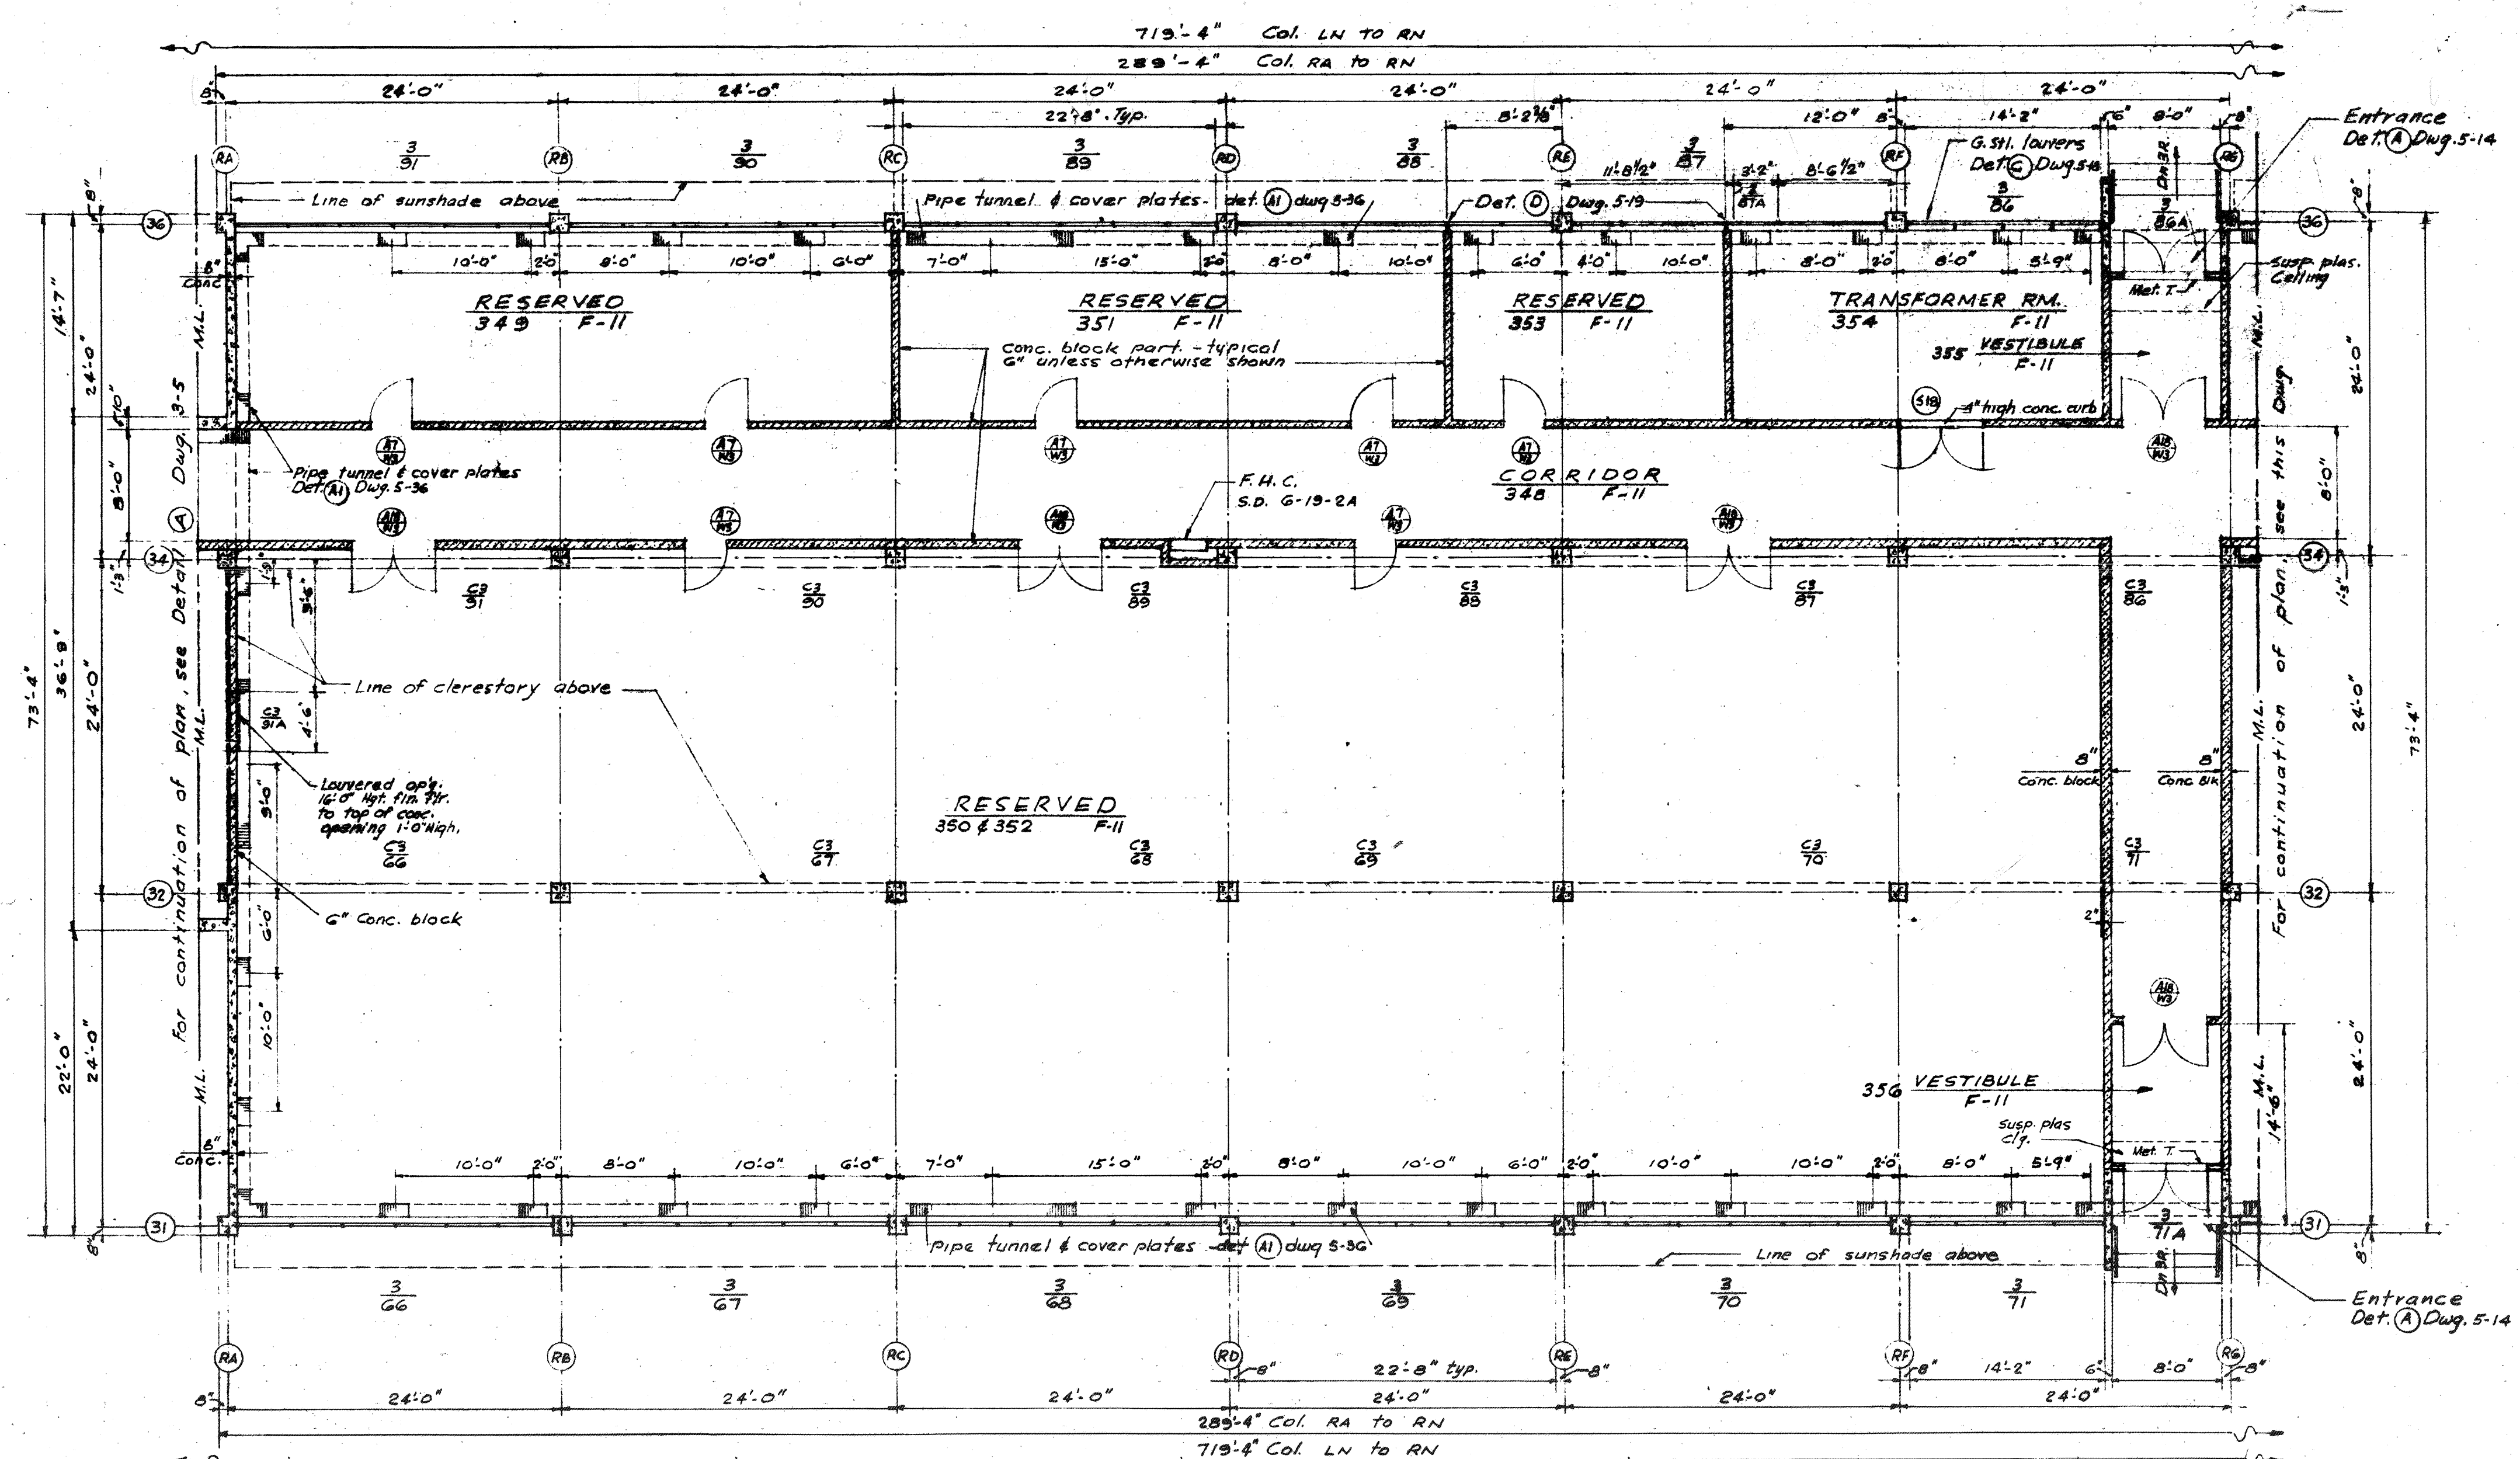



THIRD FLOOR PLAN - WING UNIT 3

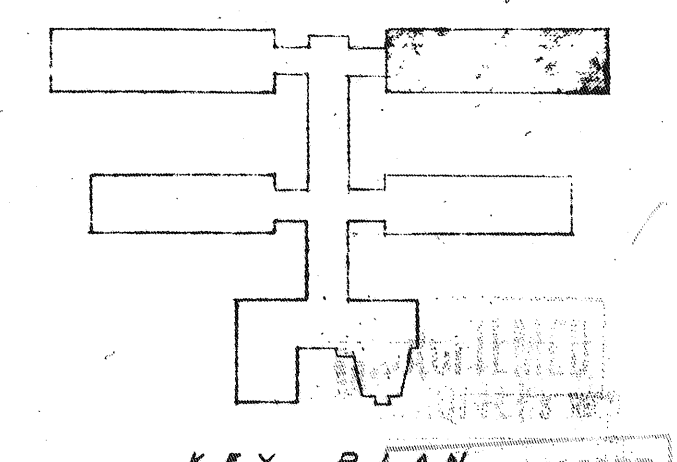


PEREIRA & LUCKMAN
J. E. STANTON
ARCHITECTS AND ENGINEERS
LOS ANGELES, CALIFORNIA
ROBERT W. DITZEN
ASSOCIATE ARCHITECT
BOULDER, COLORADO

PUBLIC BUILDINGS SERVICE
GENERAL SERVICES ADMINISTRATION, WASHINGTON, D. C.
PROJECT: BOULDER LABORATORIES
LOCATION: BOULDER, COLORADO
STREET: STATE HIGHWAY 170
PROJ. NO. 5-044
FILE NO. 222-52
DRAWN BY: L.R.
CHECKED BY: E.M.S.
TITLE: THIRD FLOOR PLAN
WING UNIT 3

ARCHITECTURAL
DRAWING NO. 3-6B-20012
RETURN TO D & C DRAWING FILES UNIT 1

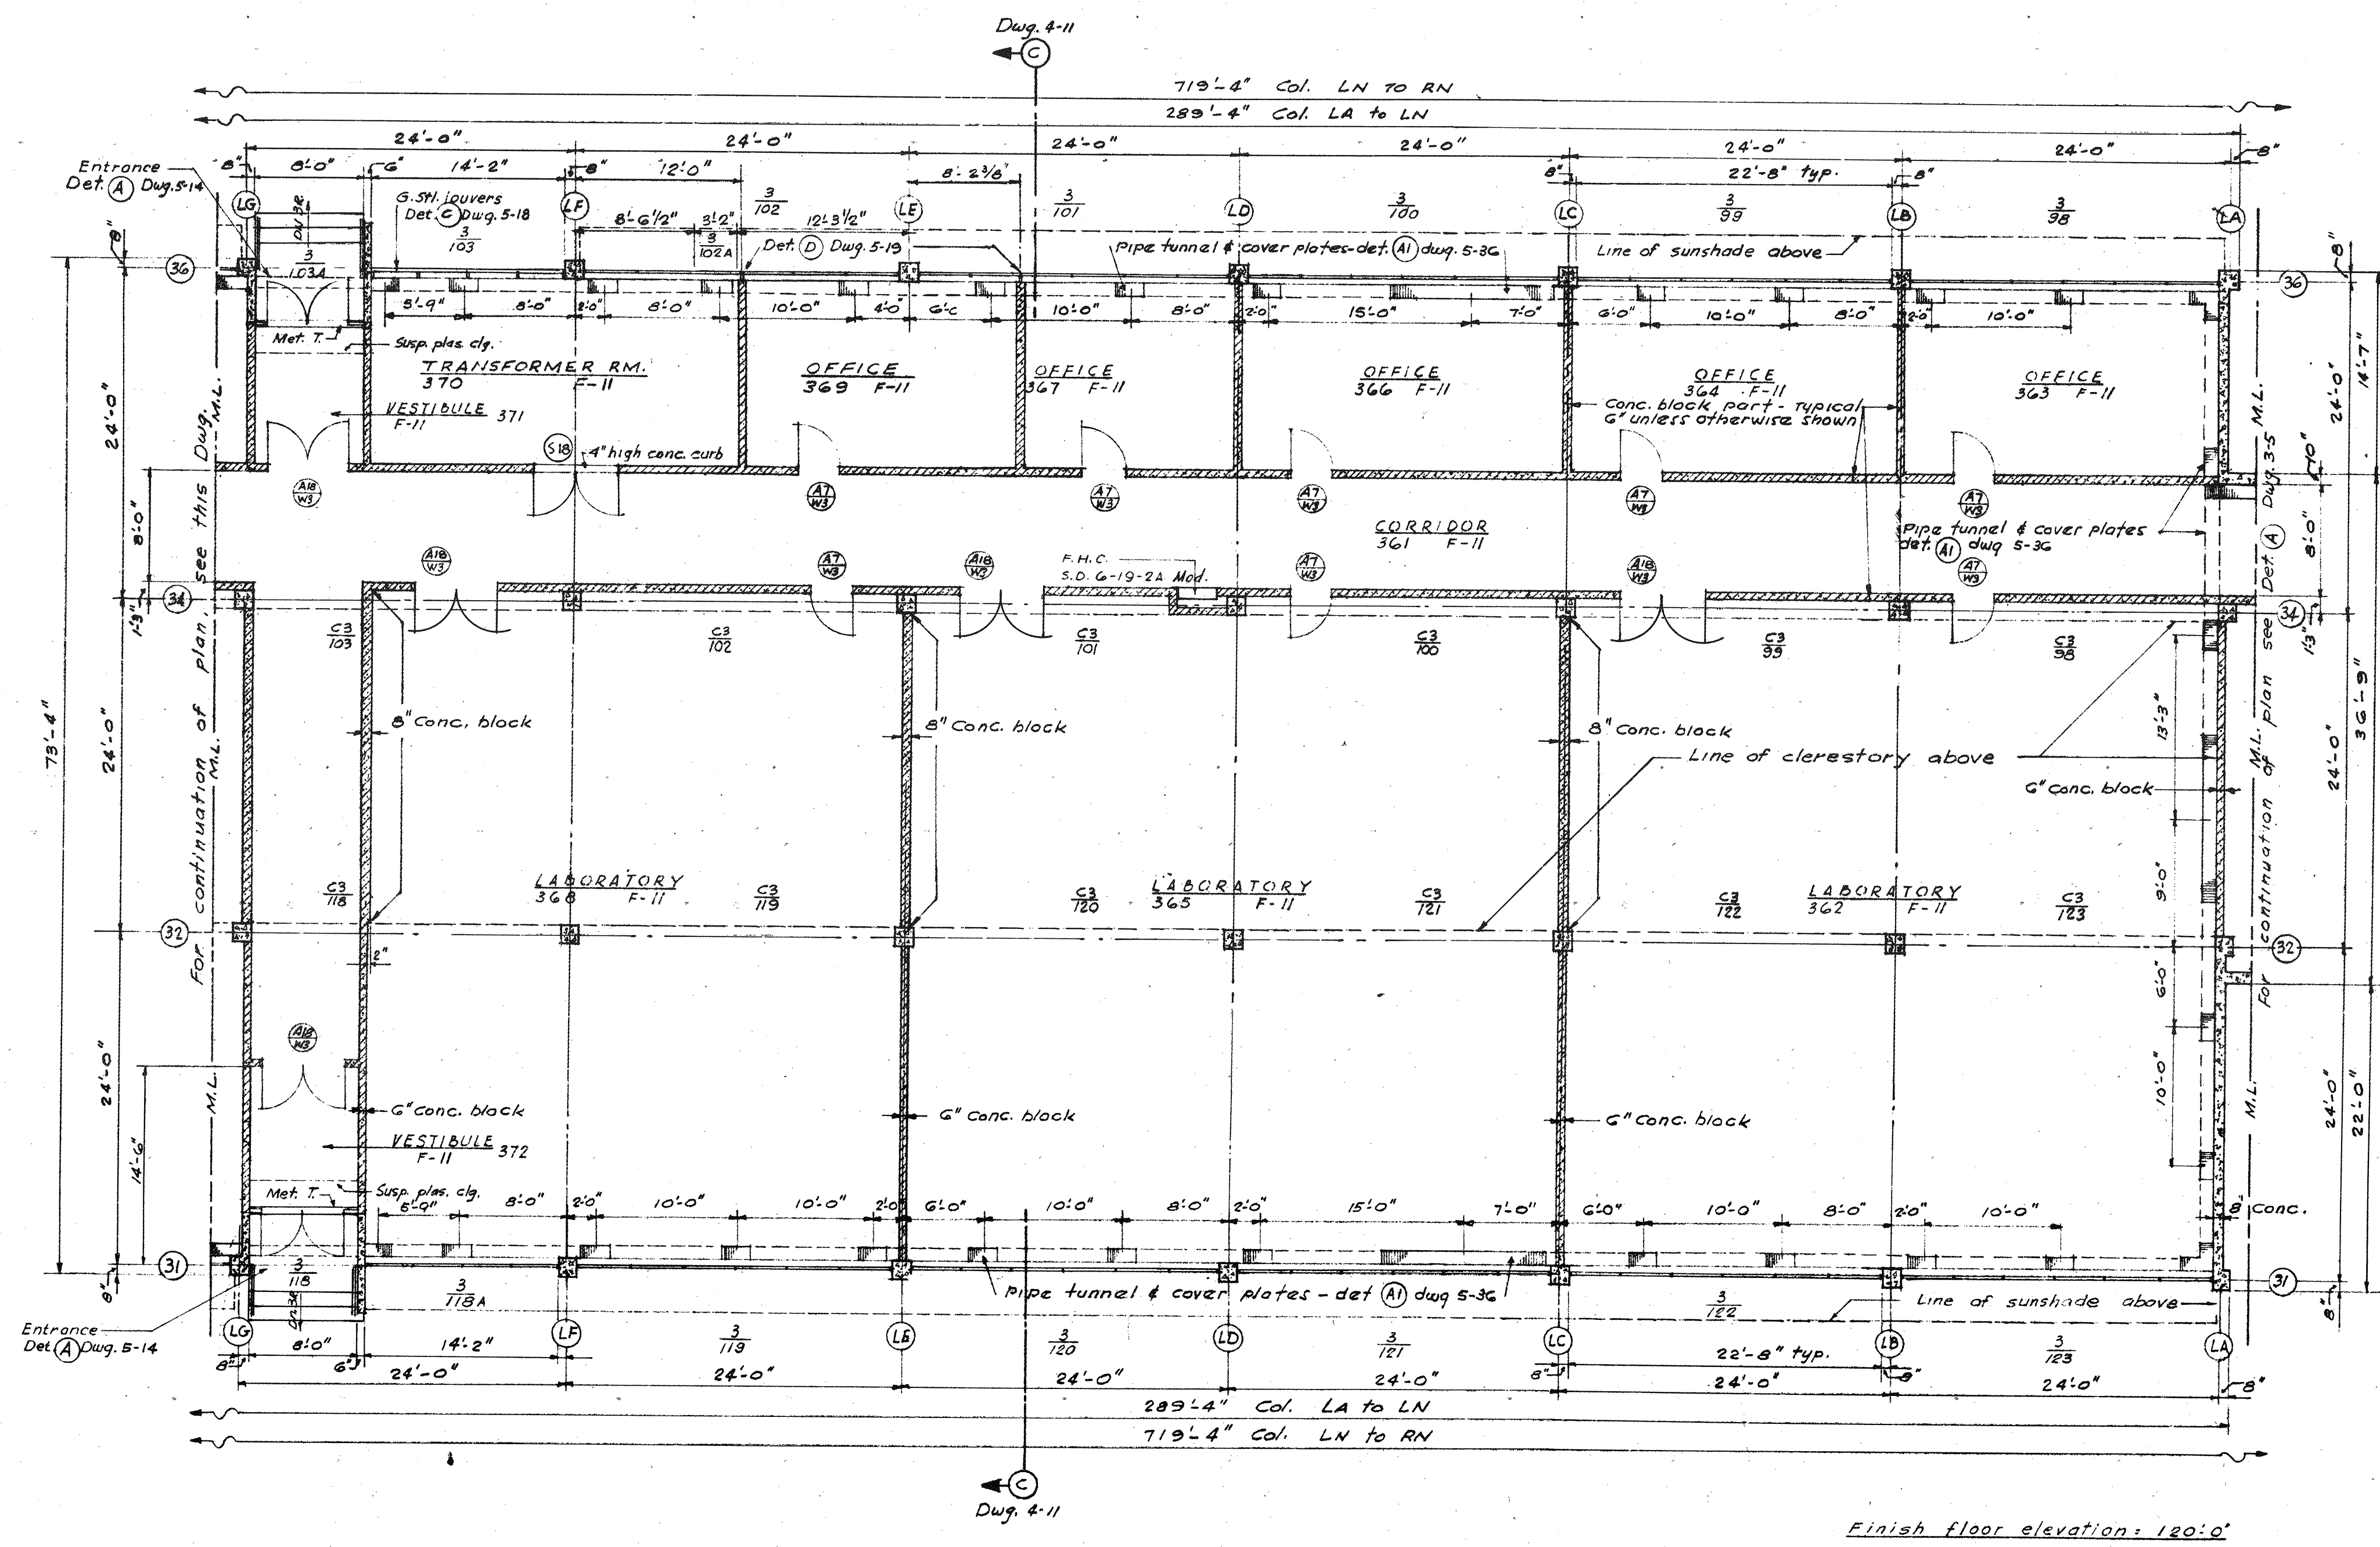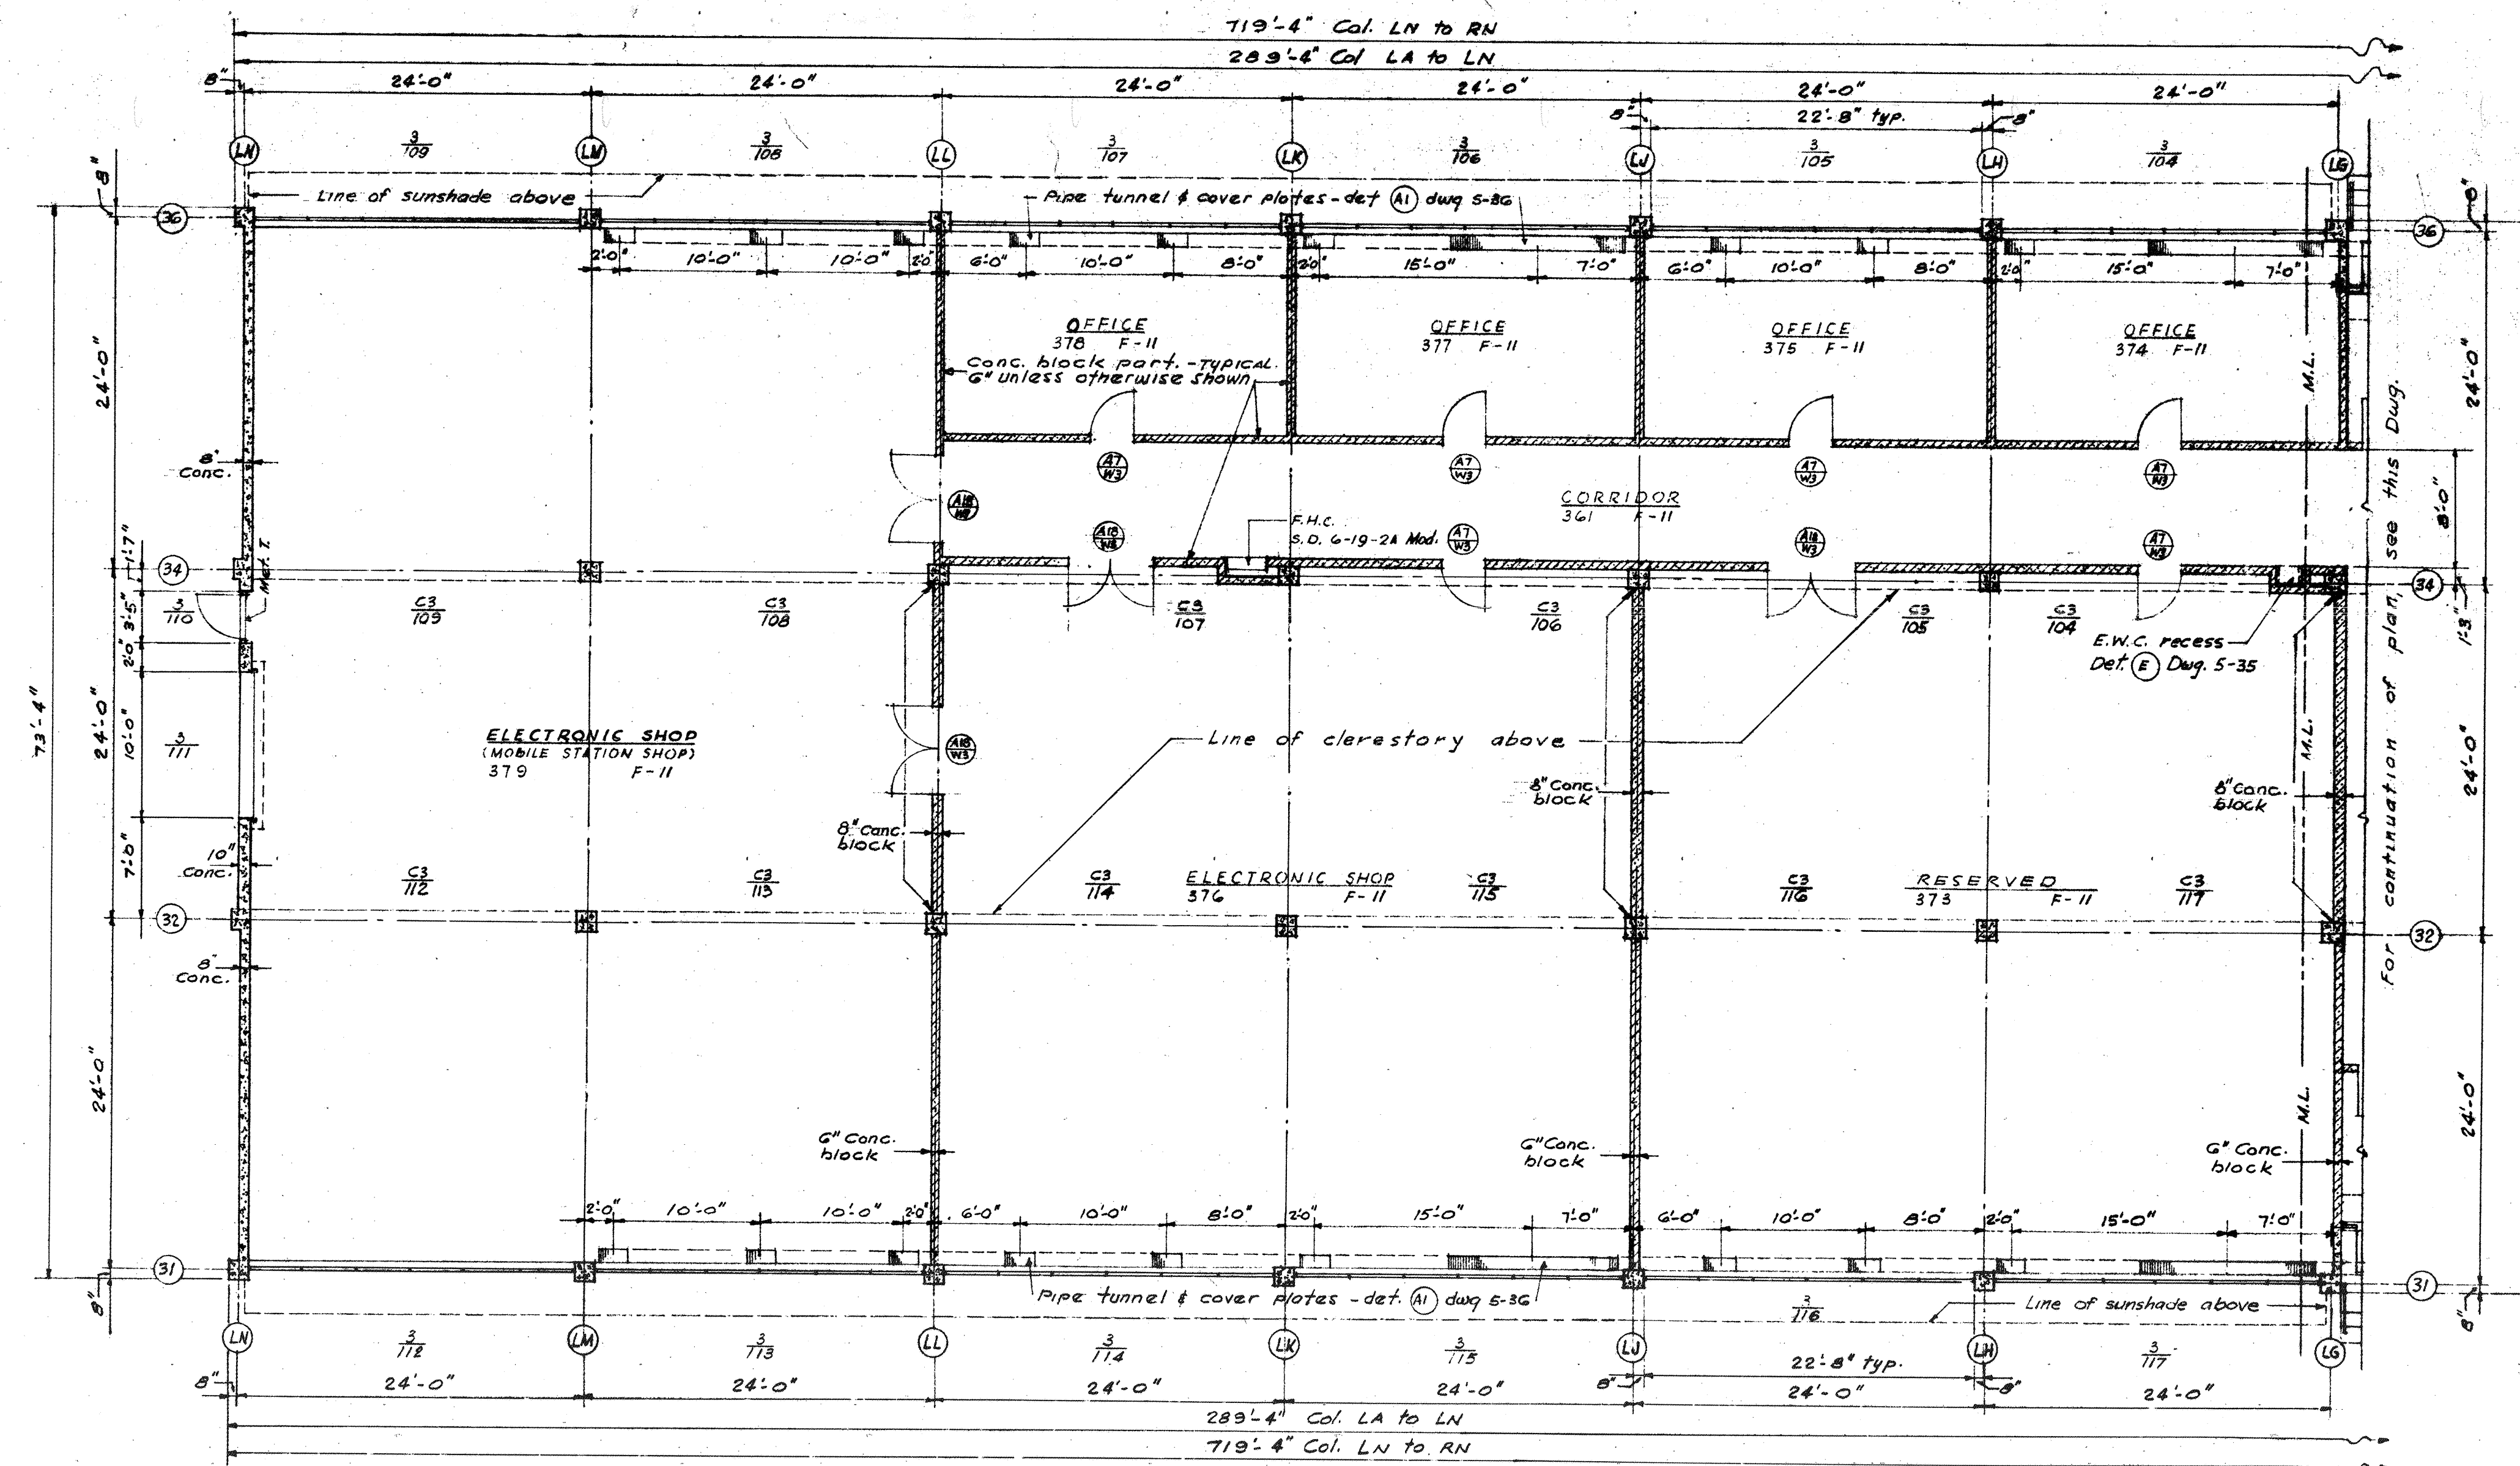

THIRD FLOOR PLAN - WING UNIT 4

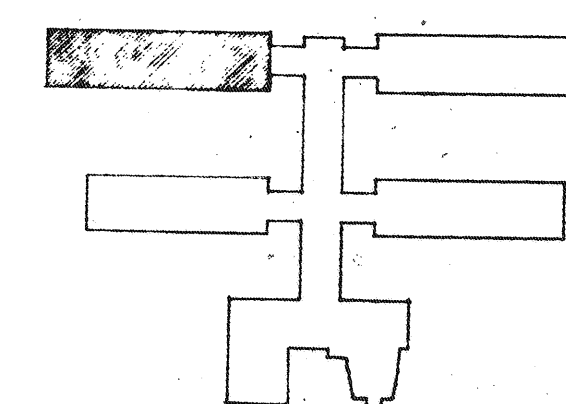

KEY PLAN

PEREIRA & LUCKMAN
AND
J. E. STANTON
ARCHITECTS AND ENGINEERS
LOS ANGELES, CALIFORNIA
ROBERT W. DITZEN
ASSOCIATE ARCHITECT
BOULDER, COLORADO

DATE: 3-28-52
BY: J.E.S.
CHECKED BY: R.W.D.
SCALE: 1/8" = 1'-0"

PUBLIC BUILDINGS SERVICE
GENERAL SERVICES ADMINISTRATION, WASHINGTON, D. C.

PROJECT: BOULDER LABORATORIES
LOCATION: BOULDER, COLORADO
STREET: STATE HIGHWAY 170


PROJ. NO. S-044
FILE NO. 170
DRAWN BY L.P.C.H.C. 2-22-52
CHECKED BY E.M.S.

DRAWING TITLE: THIRD FLOOR PLAN - WING UNIT 4

ARCHITECTURAL

DRAWING NO. 3-7B20013

RETURN TO D & C DRAWINGS FILES UNIT

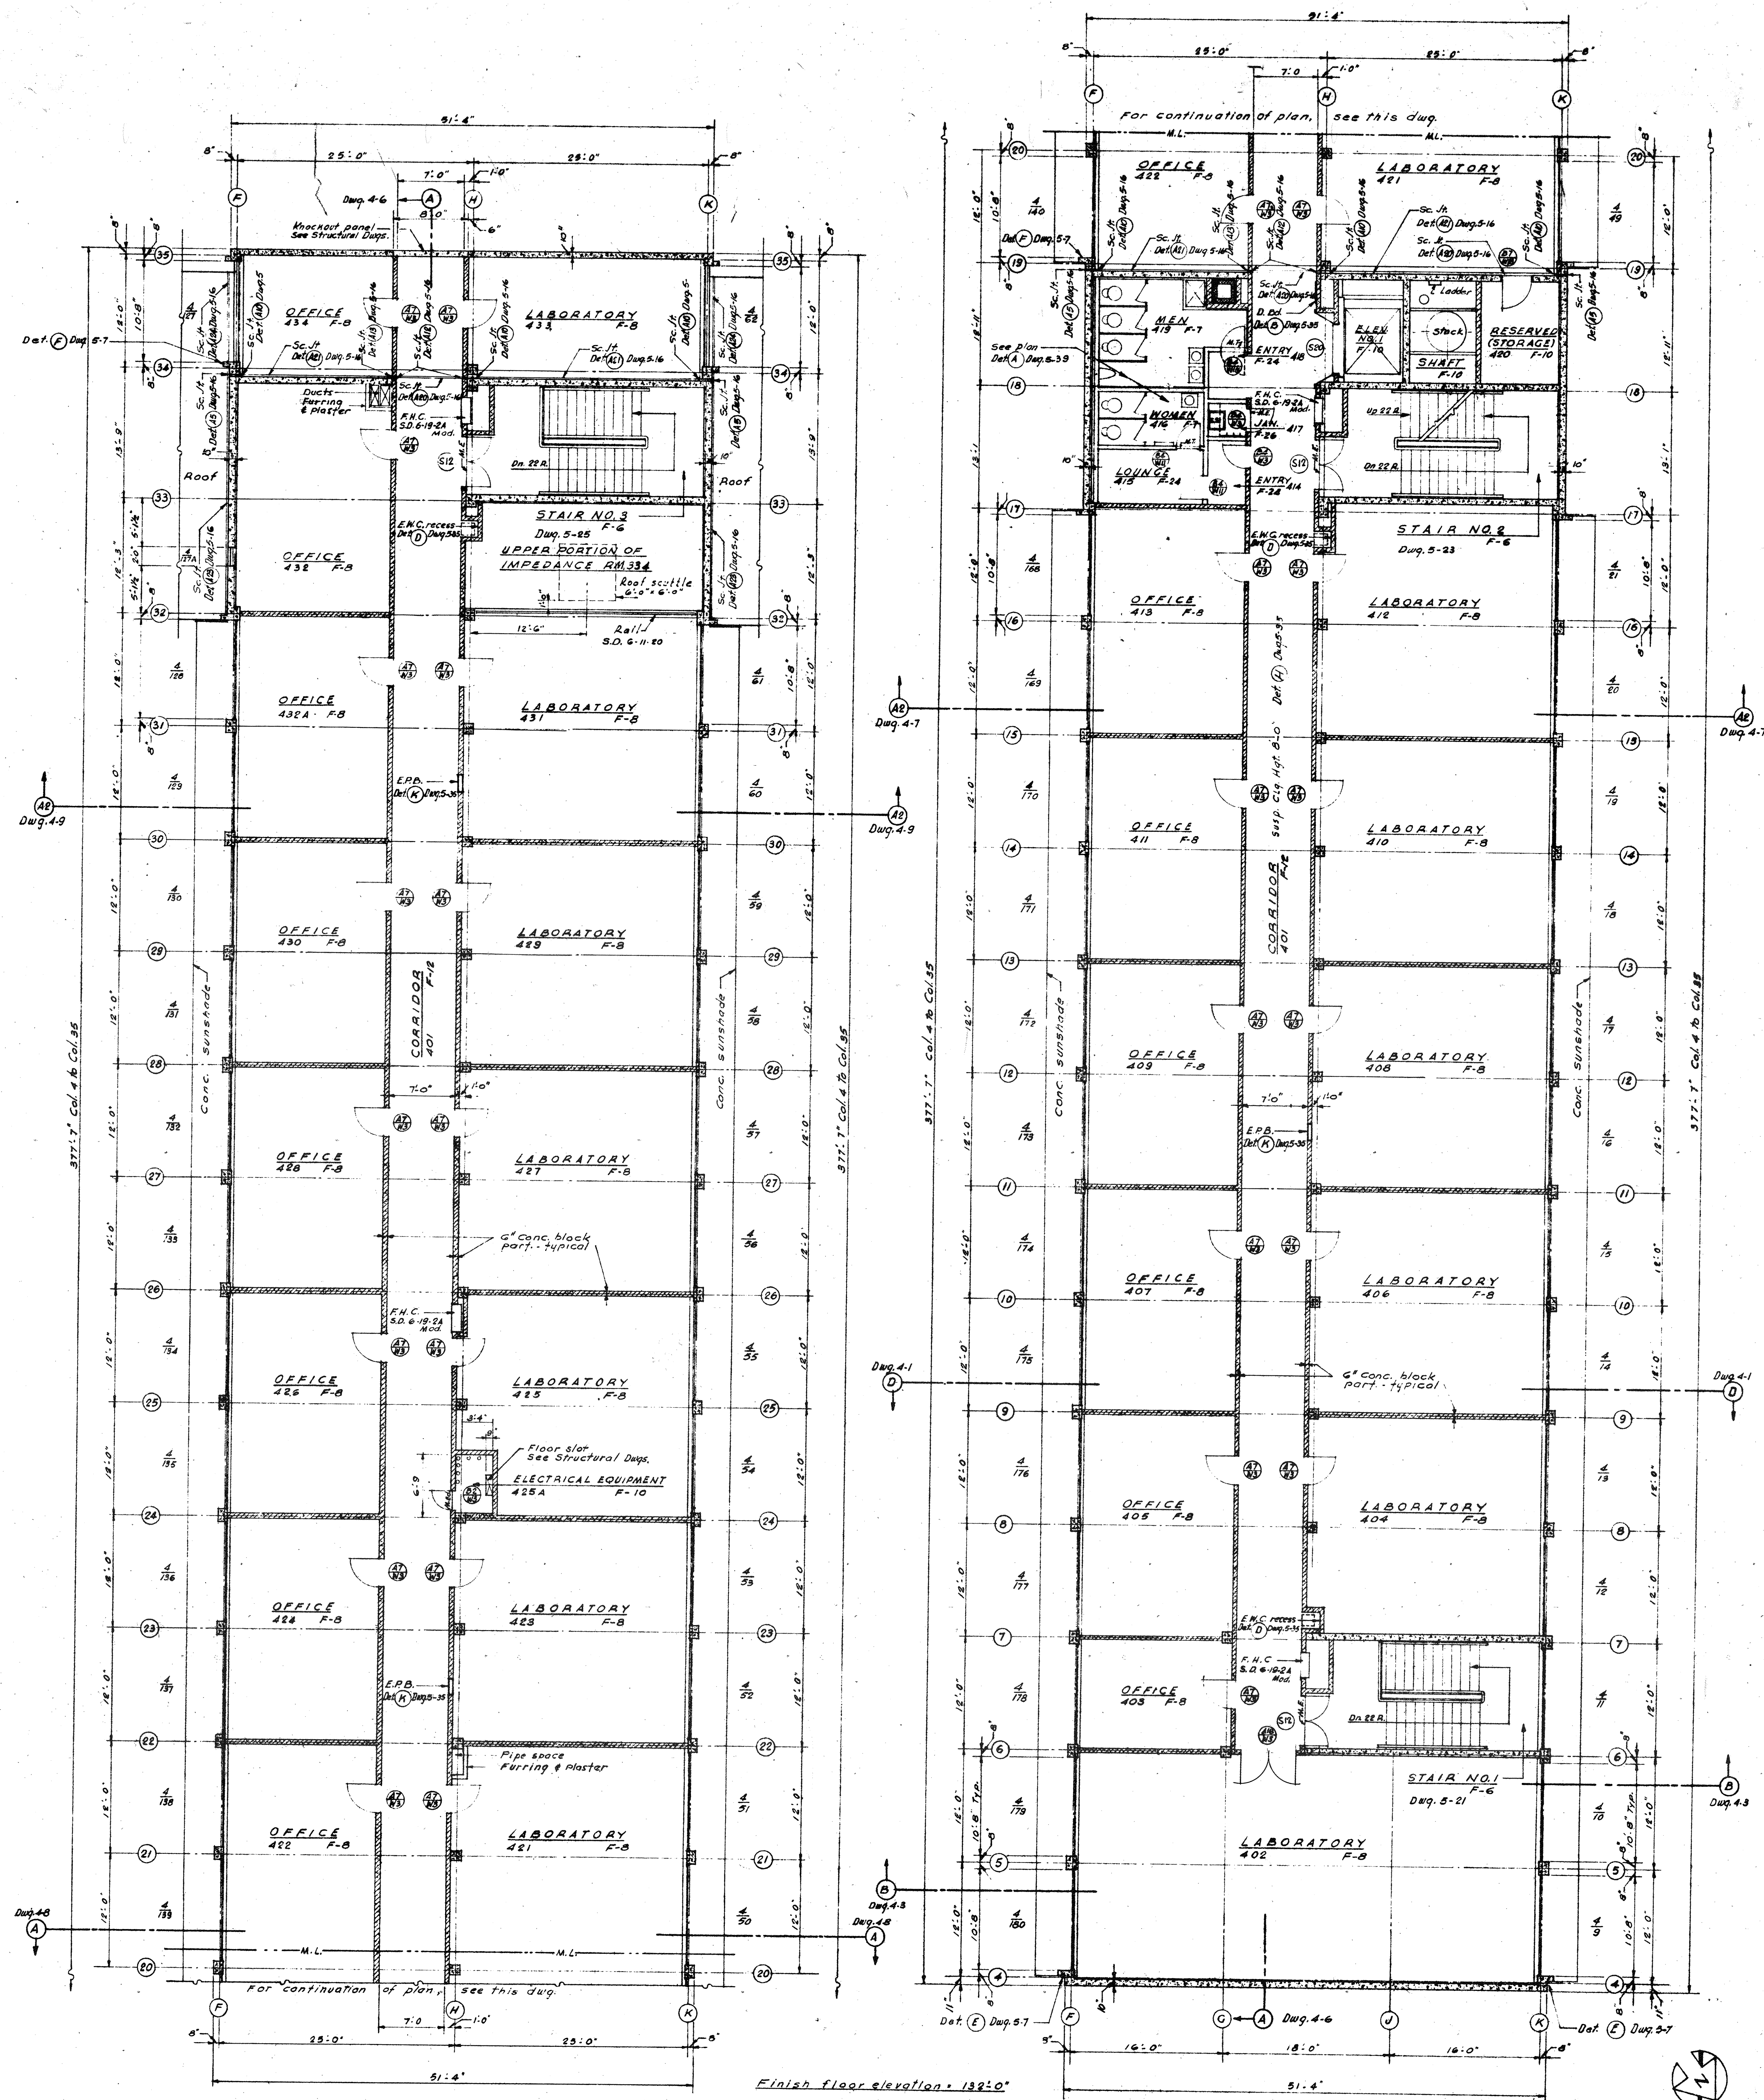

FOURTH FLOOR PLAN - CENTRAL UNIT


KEY PLAN MAR 73 RECD

PEREIRA & LUCKMAN
J. E. STANTON
 ARCHITECTS AND ENGINEERS
 LOS ANGELES, CALIFORNIA
ROBERT W. DITZEN
 ASSOCIATE ARCHITECT
 BOULDER, COLORADO

PROJECT	BOULDER LABORATORIES
LOCATION	BOULDER, COLORADO
STREET	STATE HIGHWAY 170
PROJ. NO.	8-044
DRAWN BY	C.H.C.
CHECKED BY	R.M.S.
TITLE	FOURTH FLOOR PLAN CENTRAL UNIT
ARCHITECTURAL	
DRAWING NO.	3-8 B-20014


RETURN TO D & C DRAWING FILES UNIT

Provide Anchor Bolt & Pipe Sleeves at Roof Slab - See Det. (B) Aug. 5-31

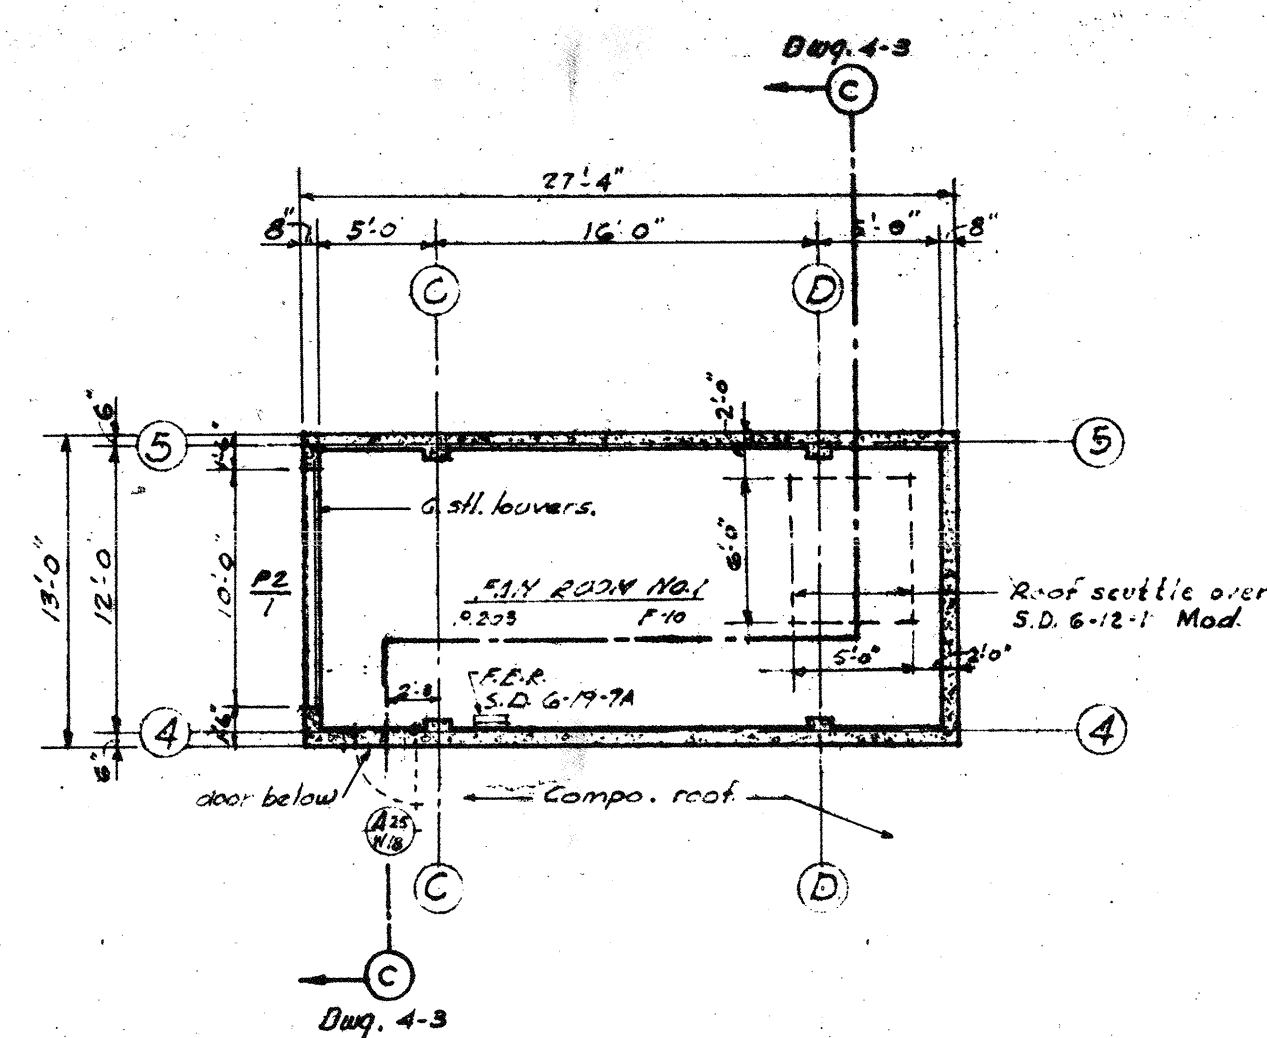


Finish floor elevation - 111'-6"

FAN ROOM NO. 1-CENTRAL UNIT

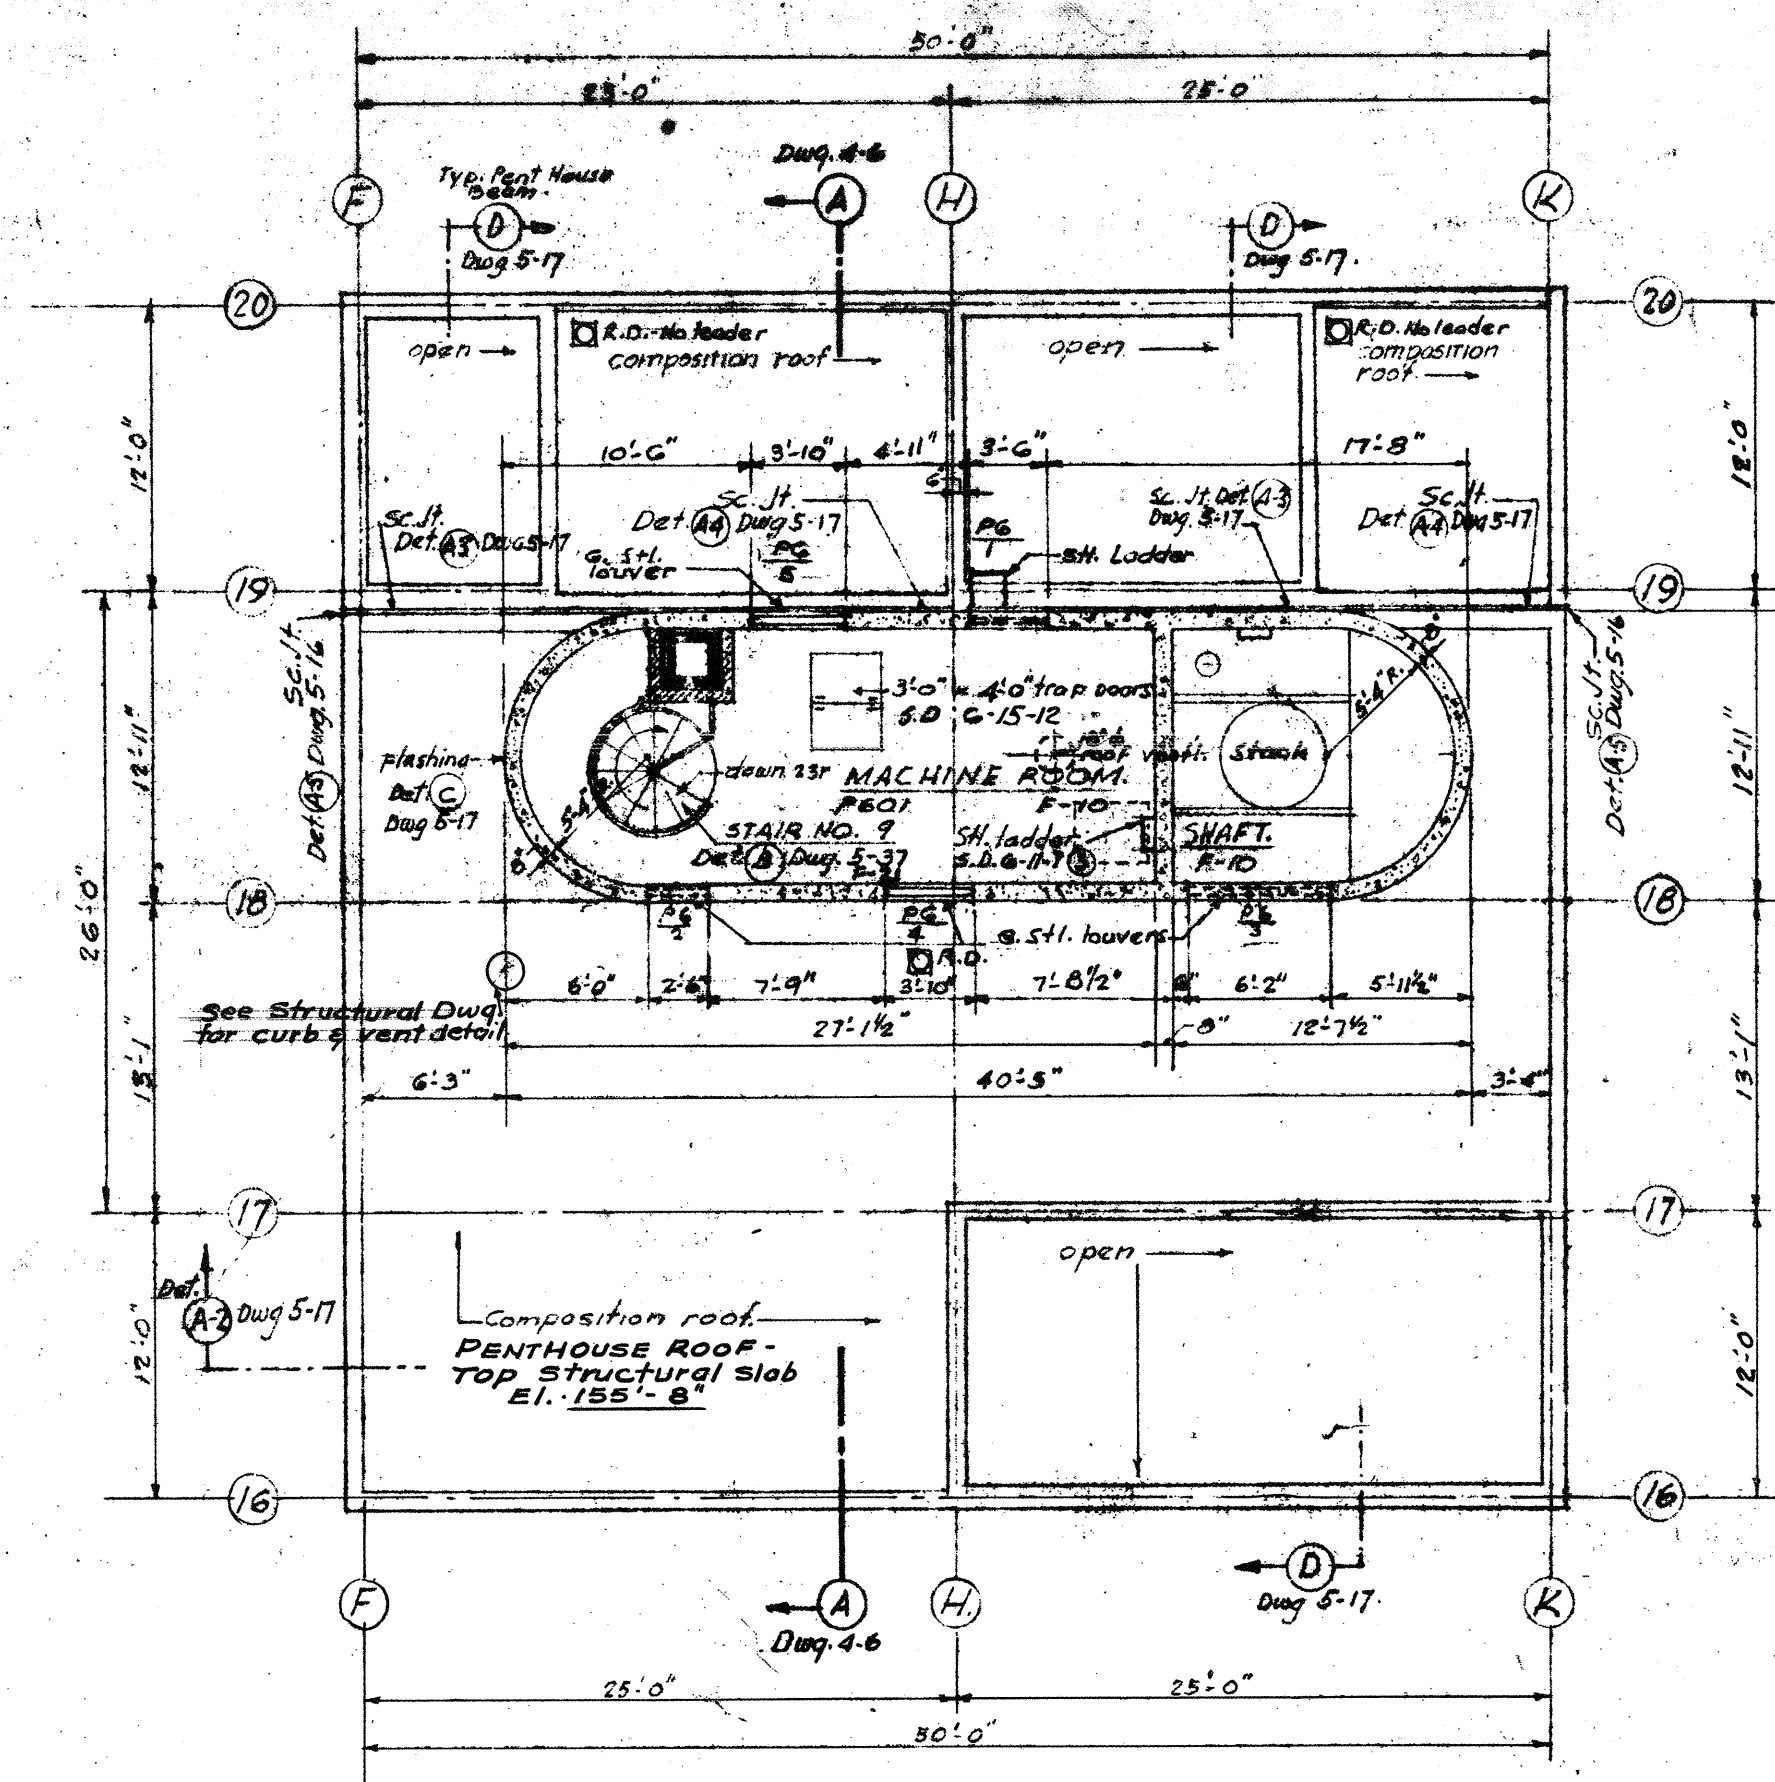


Finish floor elevation - 111'-6"

ELEVATOR MACHINE RM FL. PLAN-CENTRAL UNIT

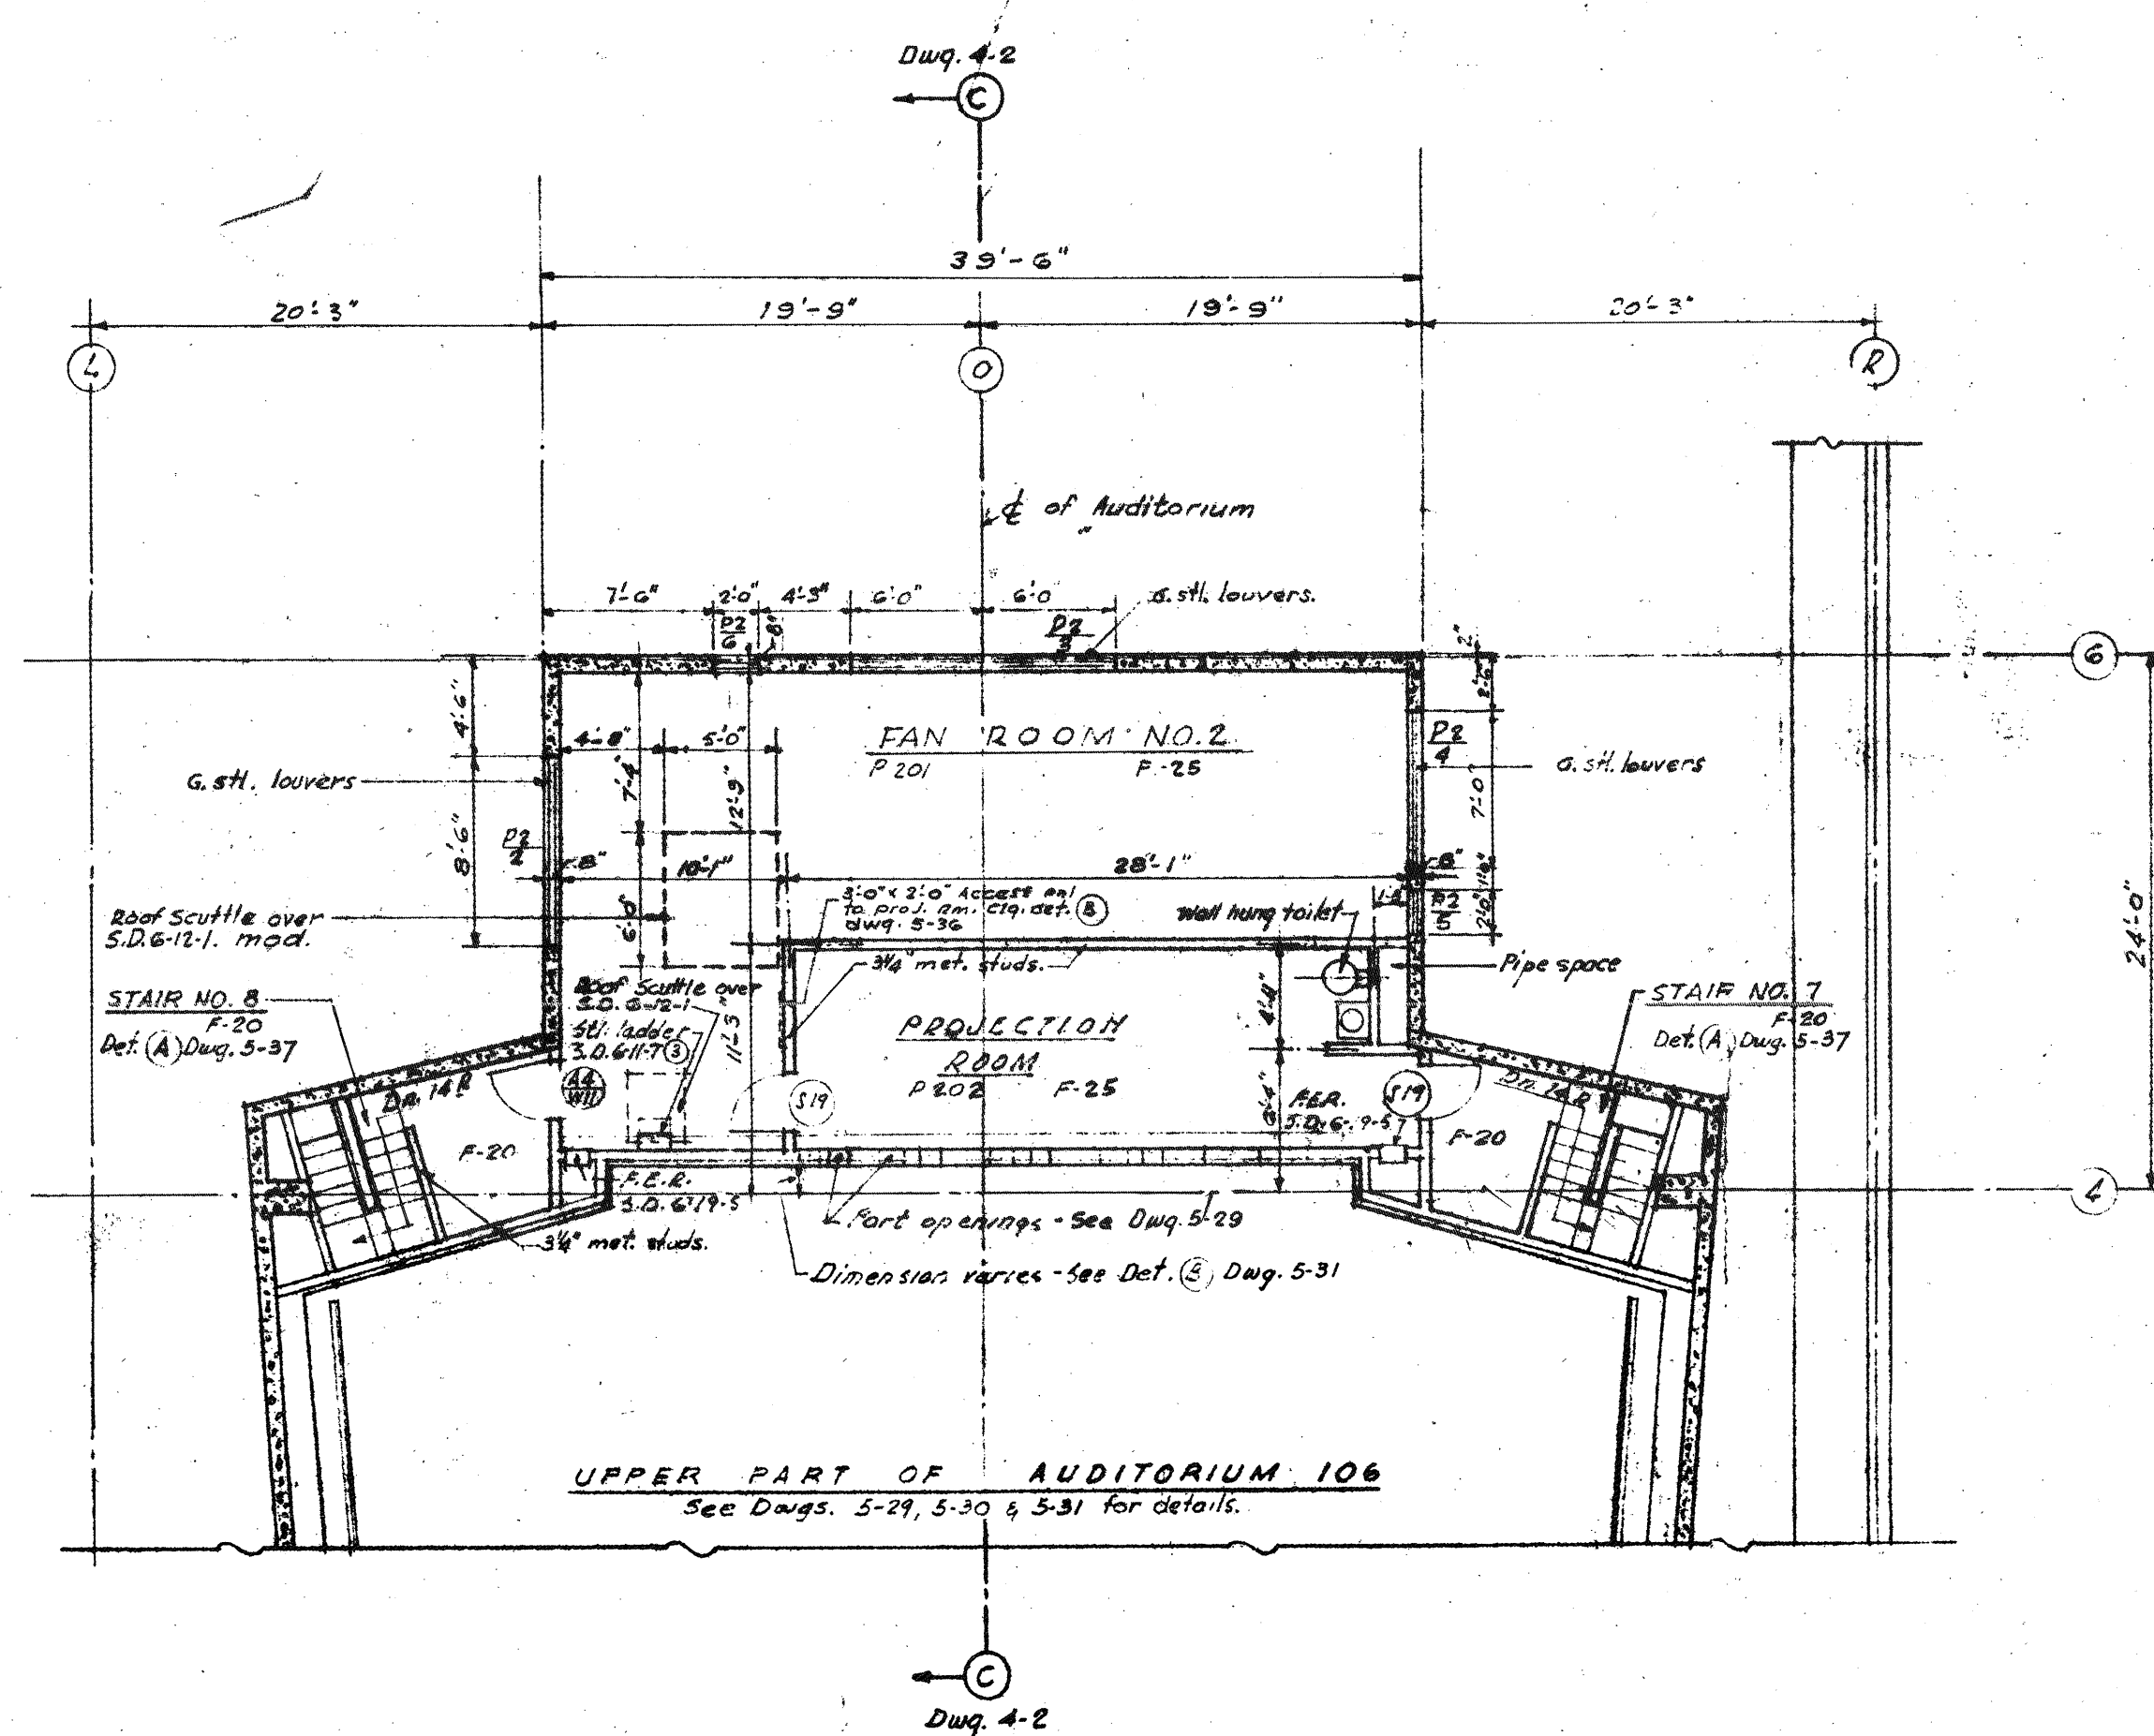


Finish floor elevation - 111'-6"

PROJECTION ROOM & FAN ROOM NO. 2 FLOOR PLAN-CENTRAL UNIT

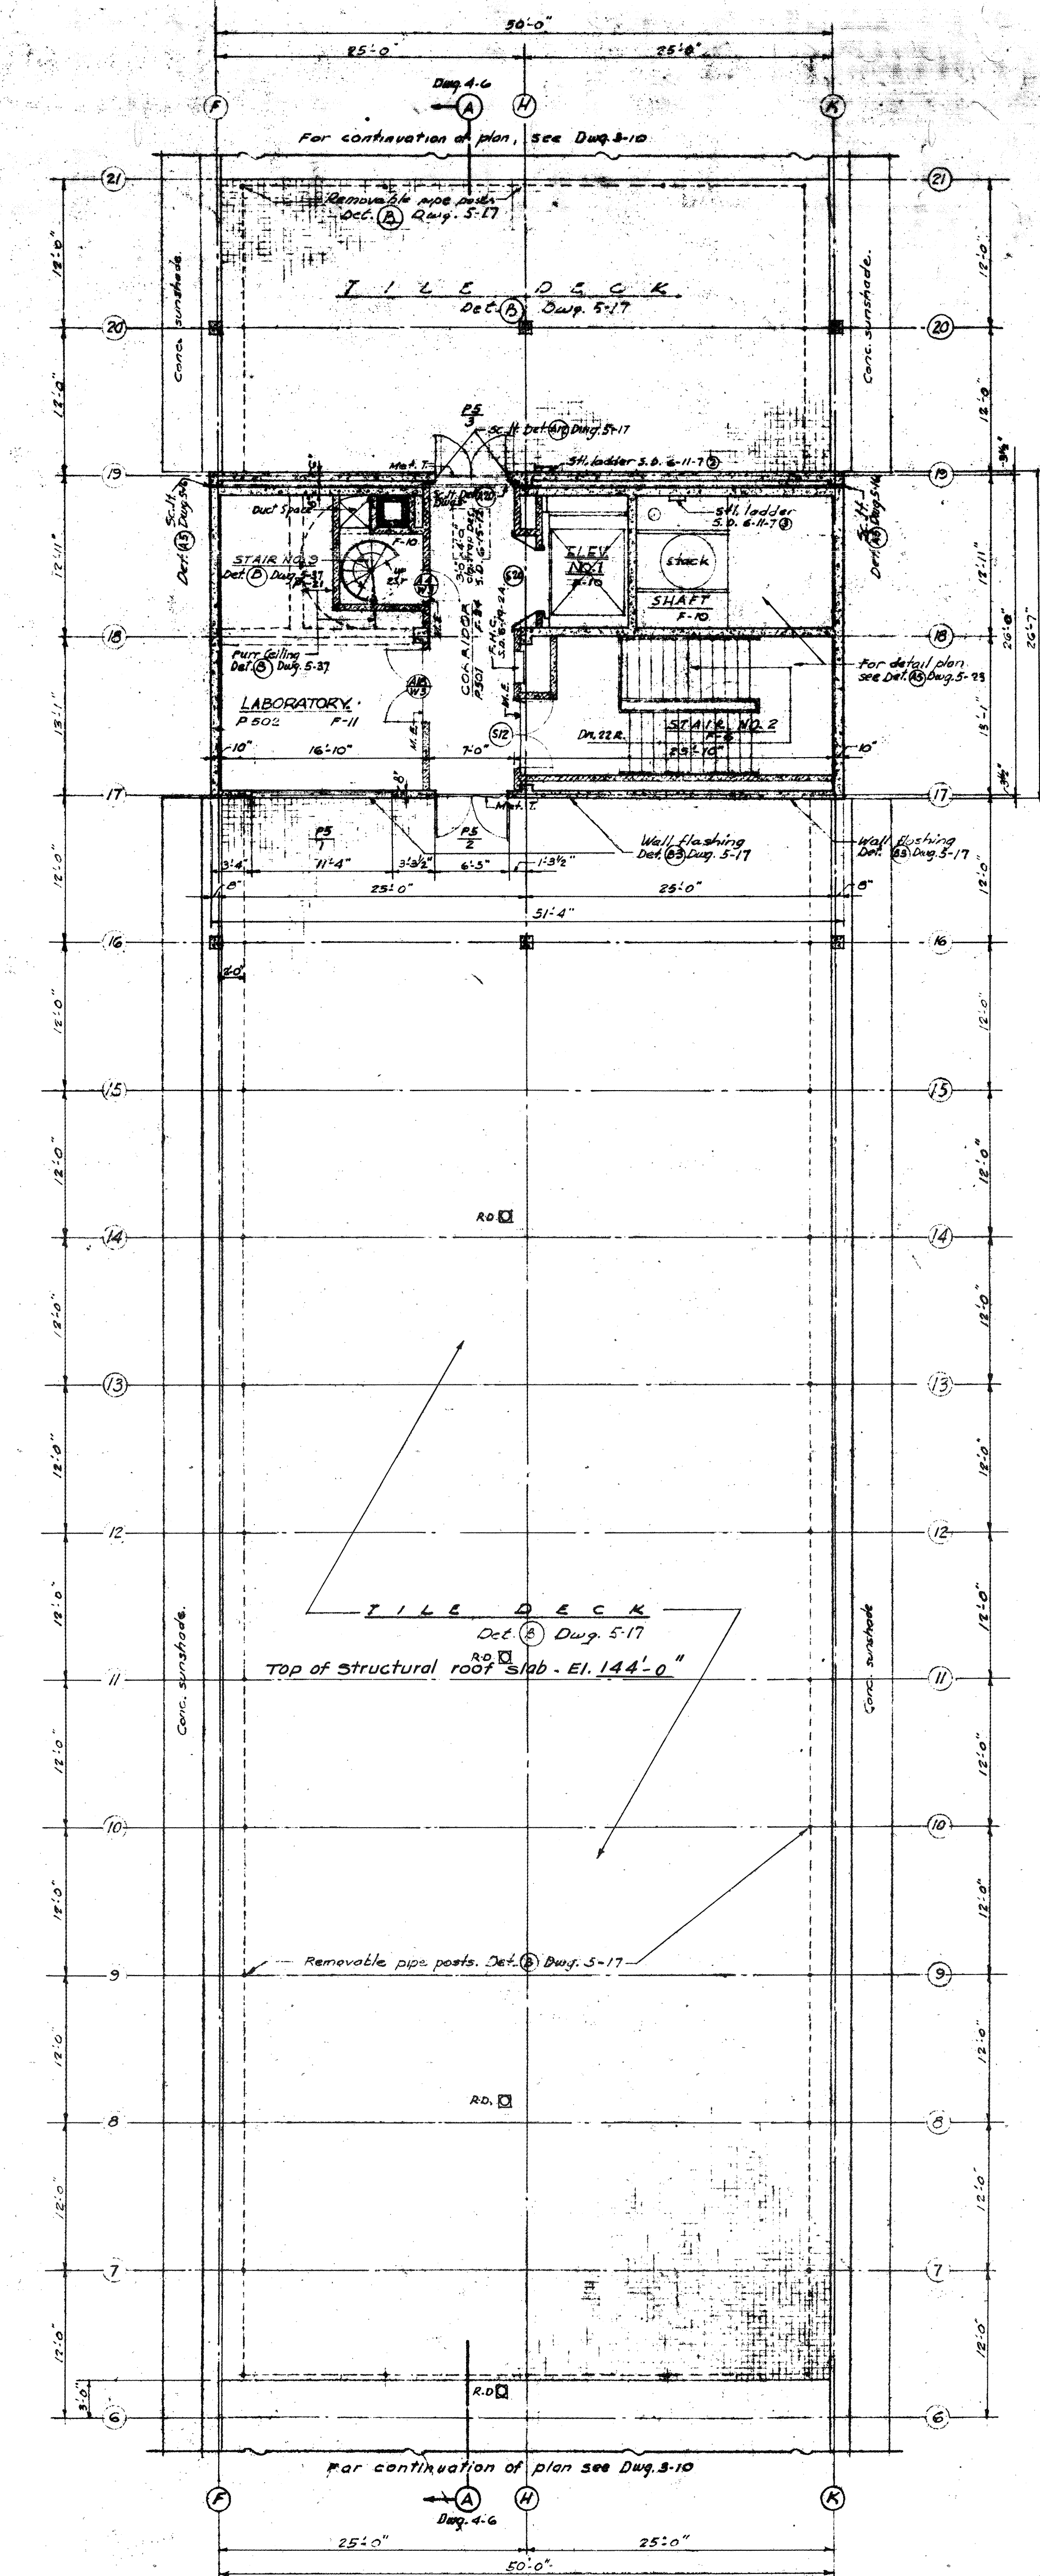

Finish floor elevation - 144'-6"

PENT HOUSE & ROOF DECK PLAN-CENTRAL UNIT

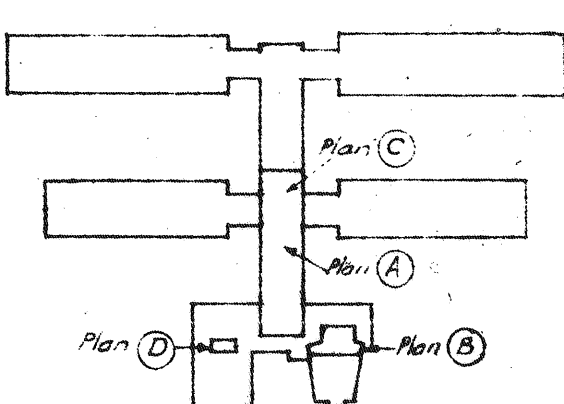


PEREIRA & LUCKMAN
AND
J. E. STANTON
ARCHITECTS AND ENGINEERS
LOS ANGELES, CALIFORNIA
ROBERT W. DITZEN
ASSOCIATE ARCHITECT
BOULDER, COLORADO

PUBLIC BUILDINGS SERVICE
GENERAL SERVICES ADMINISTRATION, WASHINGTON, D. C.
PROJECT BOULDER LABORATORIES
LOCATION BOULDER COLORADO
STREET STATE HIGHWAY 170
PROJ. NO. 5-044 FILE NO.
DRAWN BY G.M.T.B. 2-22-52 CHECKED BY E.M.C.
DRAWING TITLE PENTHOUSE & MISC. PLANS
CENTRAL UNIT
ARCHITECTURAL


3-9 B20015

RETURN TO D & C DRAWING FILES UNIT

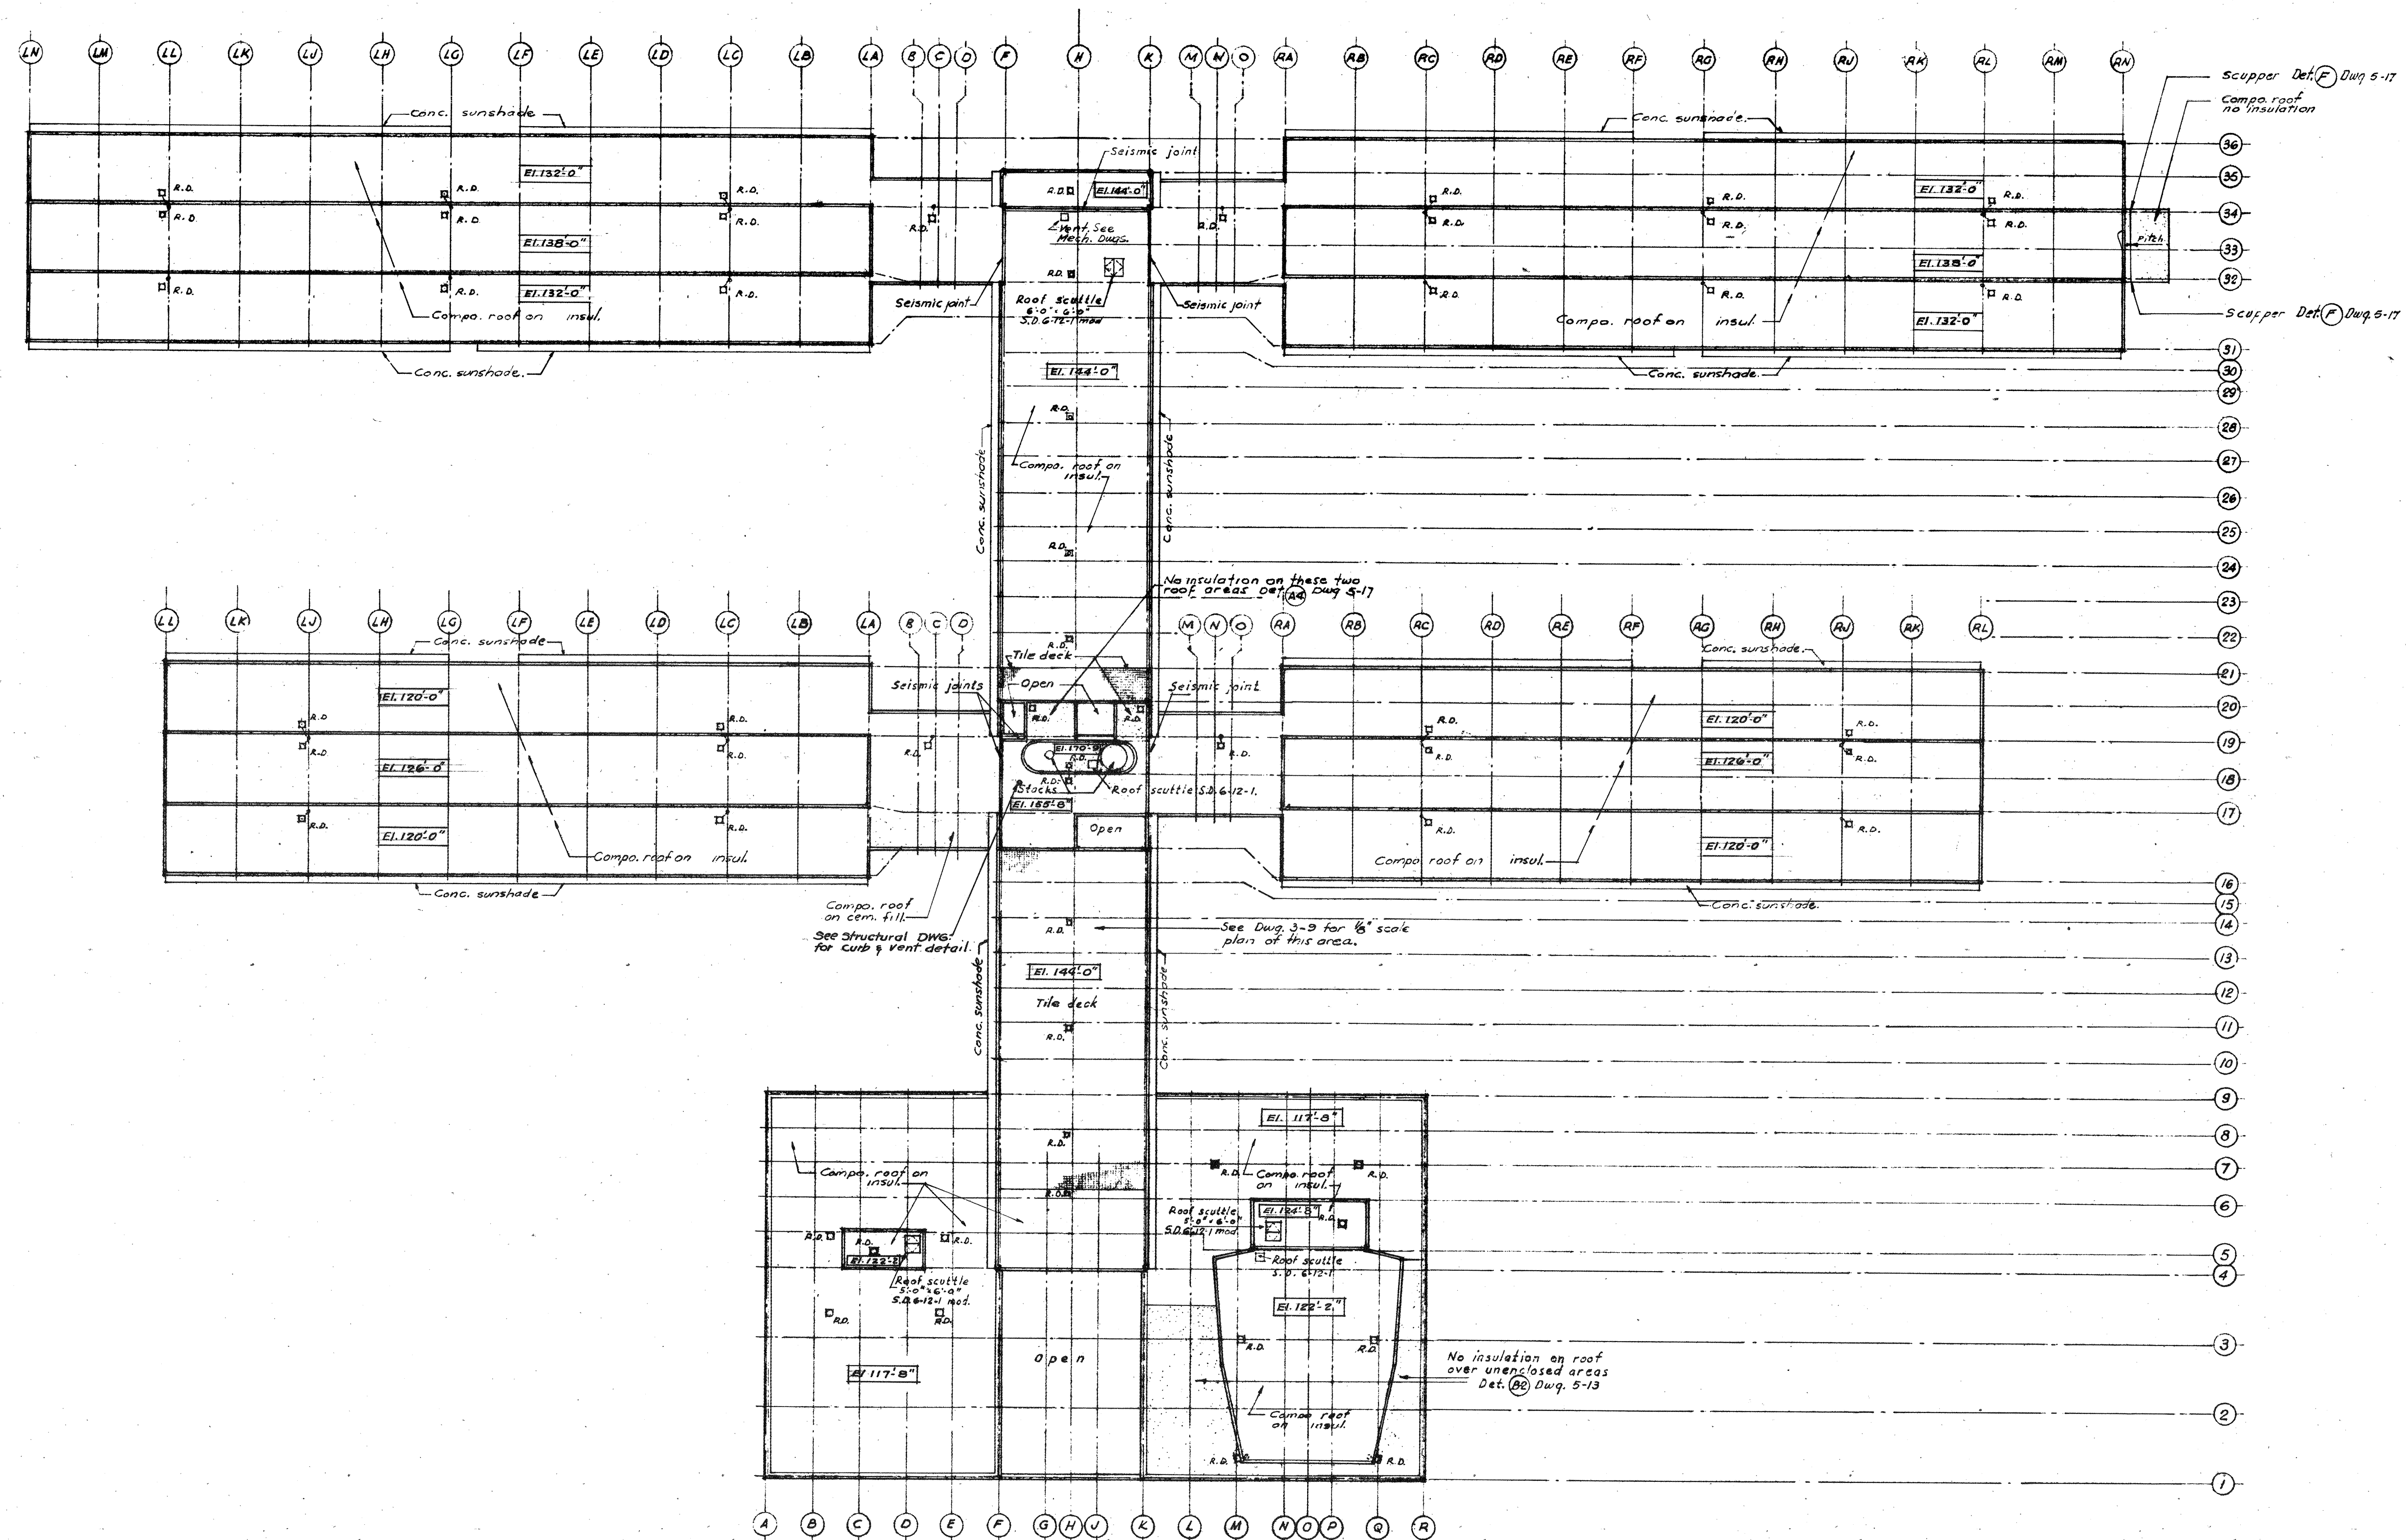

NOTE:
Provide anchor bars and pipe sleeves at roots of wing units and at portions of central unit roof. See Det. (D) Dwg. 5-36.

NOTE:
EL. 122'-2" indicates elevation of tops of structural roof slabs.

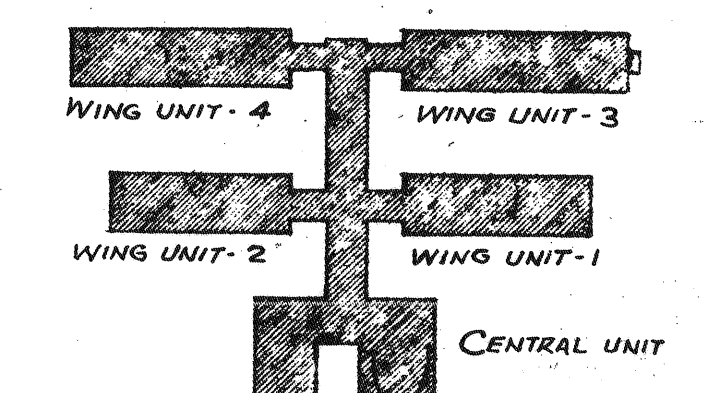

MICROFILMED
PLAN NORTH

PEREIRA & LUCKMAN
AND
J. E. STANTON
ARCHITECTS AND ENGINEERS
LOS ANGELES, CALIFORNIA
ROBERT W. DITZEN
ASSOCIATE ARCHITECT
BOULDER, COLORADO

DATE: 11/11/51
BY: J.E.S.
CHECKED: R.W.D.
SCALE: 1/8" = 1'-0"

PUBLIC BUILDINGS SERVICE
GENERAL SERVICES ADMINISTRATION, WASHINGTON, D. C.

PROJECT: BOULDER LABORATORIES
LOCATION: BOULDER, COLORADO

STREET: STATE HIGHWAY 170
PROJ. NO: S-044
FILE NO: 2-22-52

DRAWN BY: J.B. S.C.B. (J) 2-22-52
CHECKED BY: R.W.D.





DRAWING TITLE: ROOF PLAN

ARCHITECTURAL

DRAWING NO: 3-10B-20016


ROOF PLAN

Scale 1/8" = 1'-0"

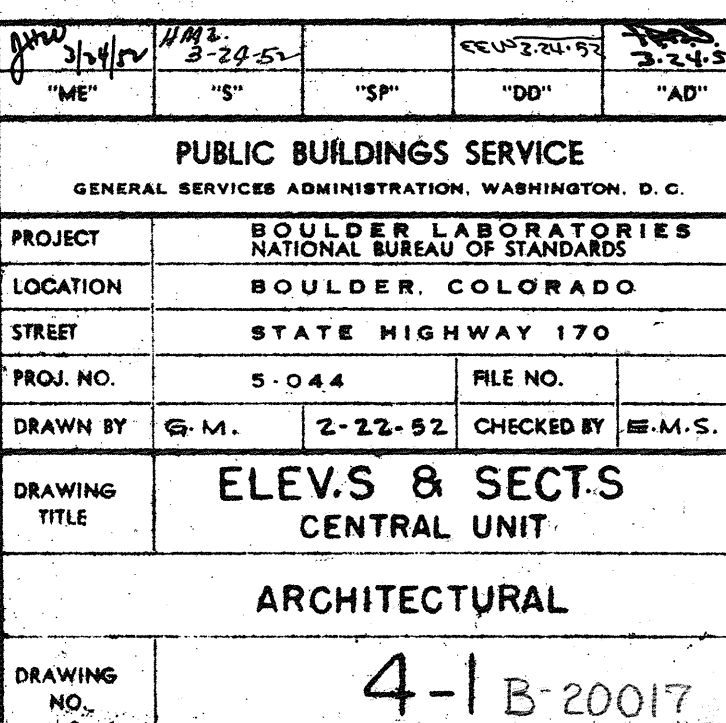   


Note:
For elevations, dimensions, &
operation of windows see Desq. 5-18

RETURN TO D & C DRAWING FILES UNIT

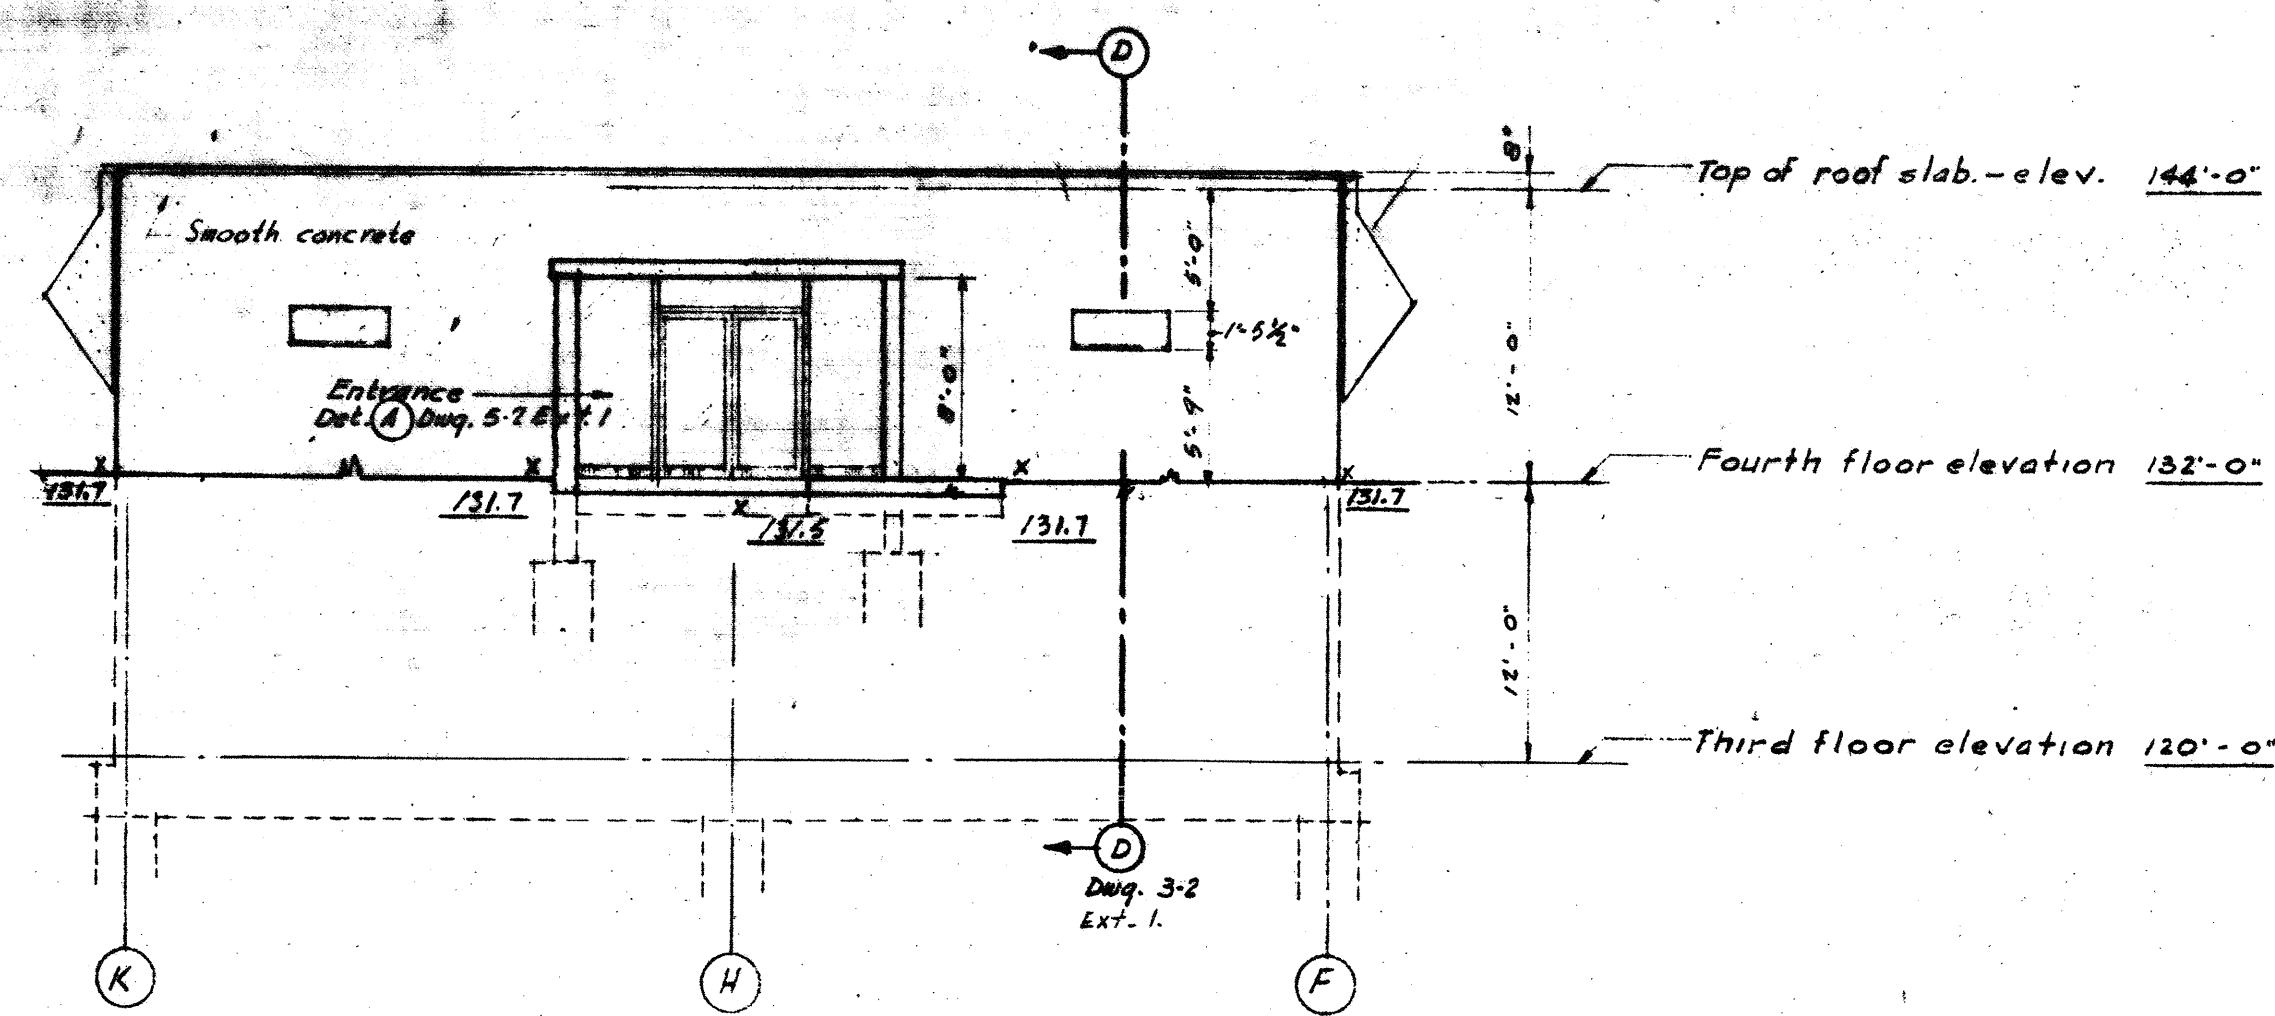


SOUTH ELEVATION

Scale 1/8" = 1'-0"

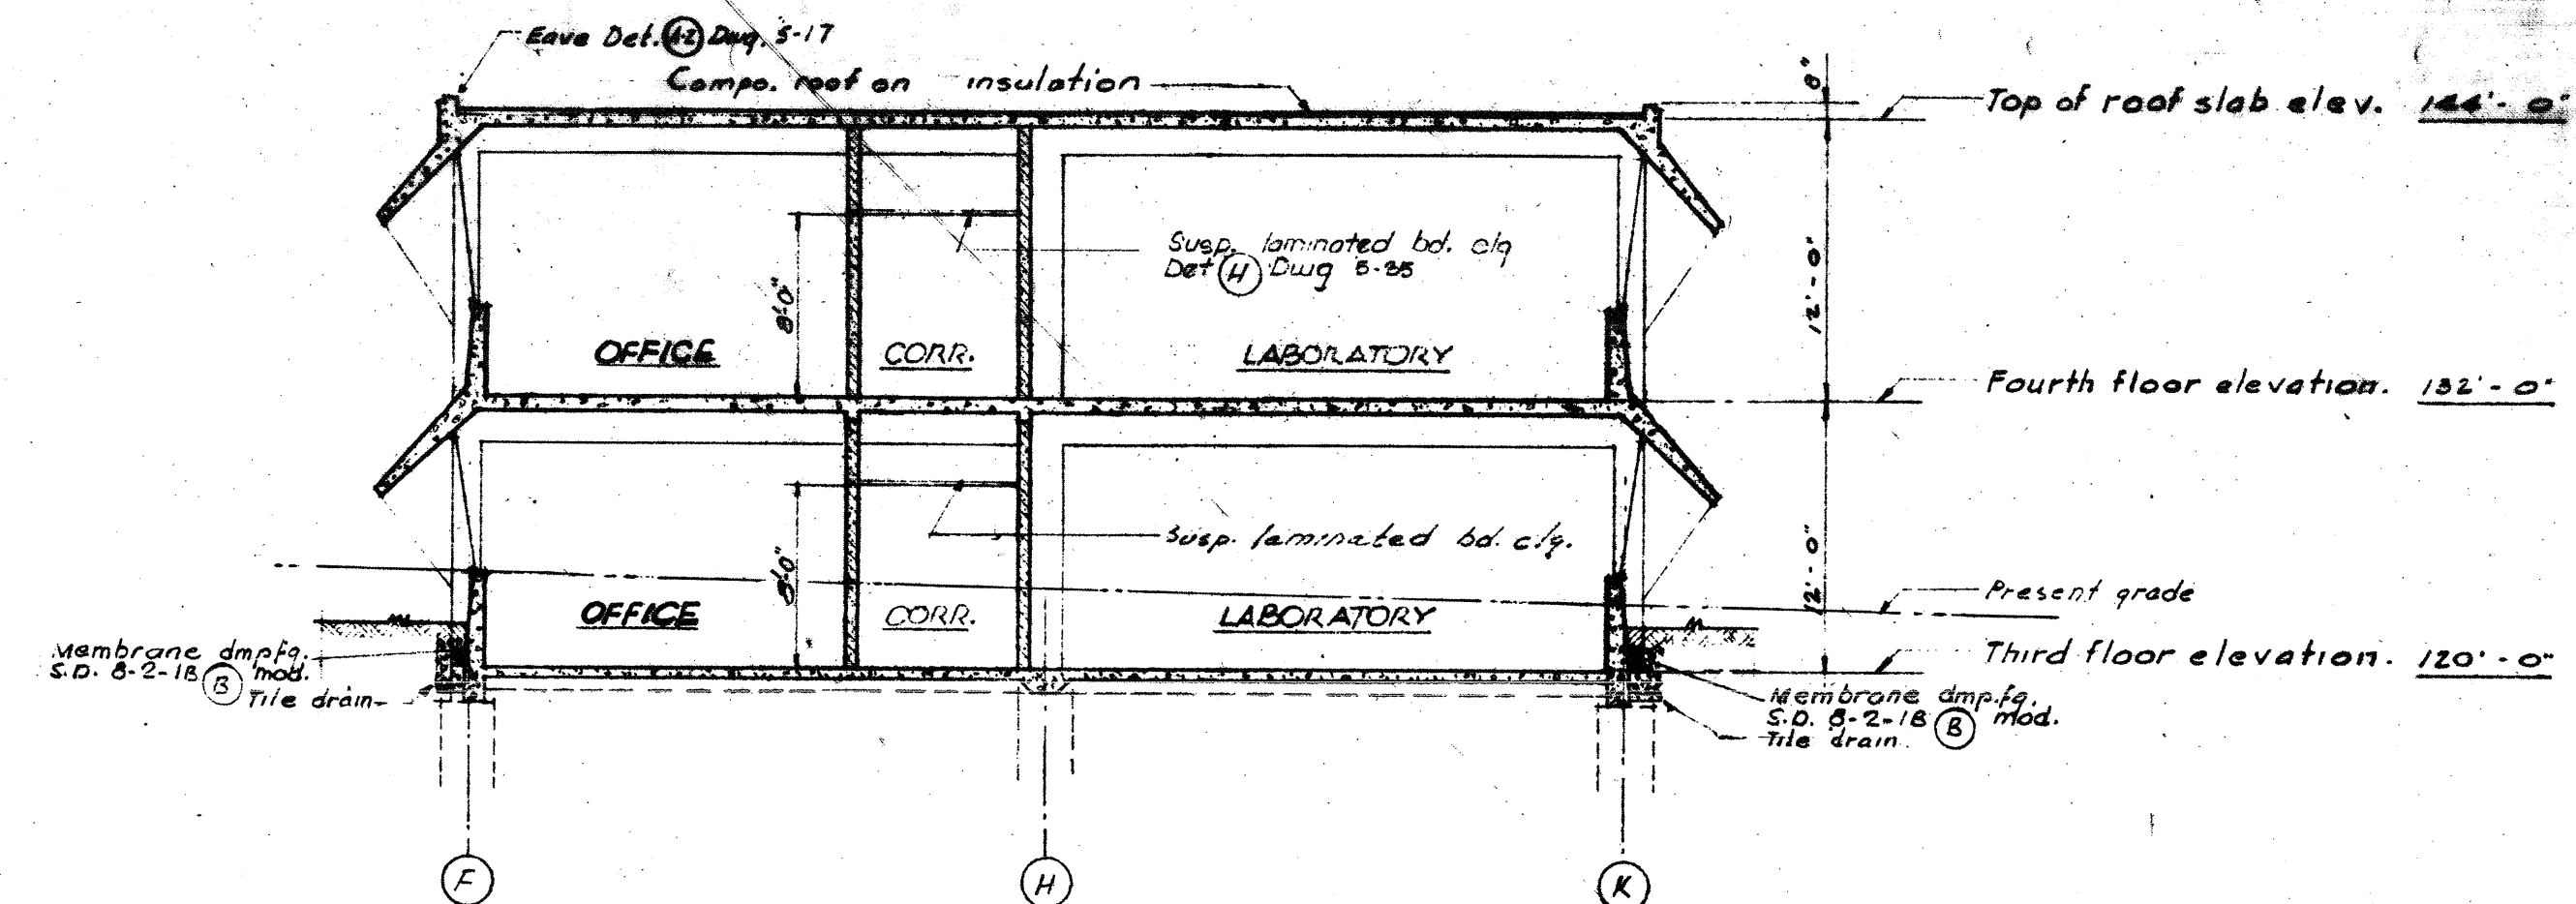


SECTION

Scale 1/8" = 1'-0"

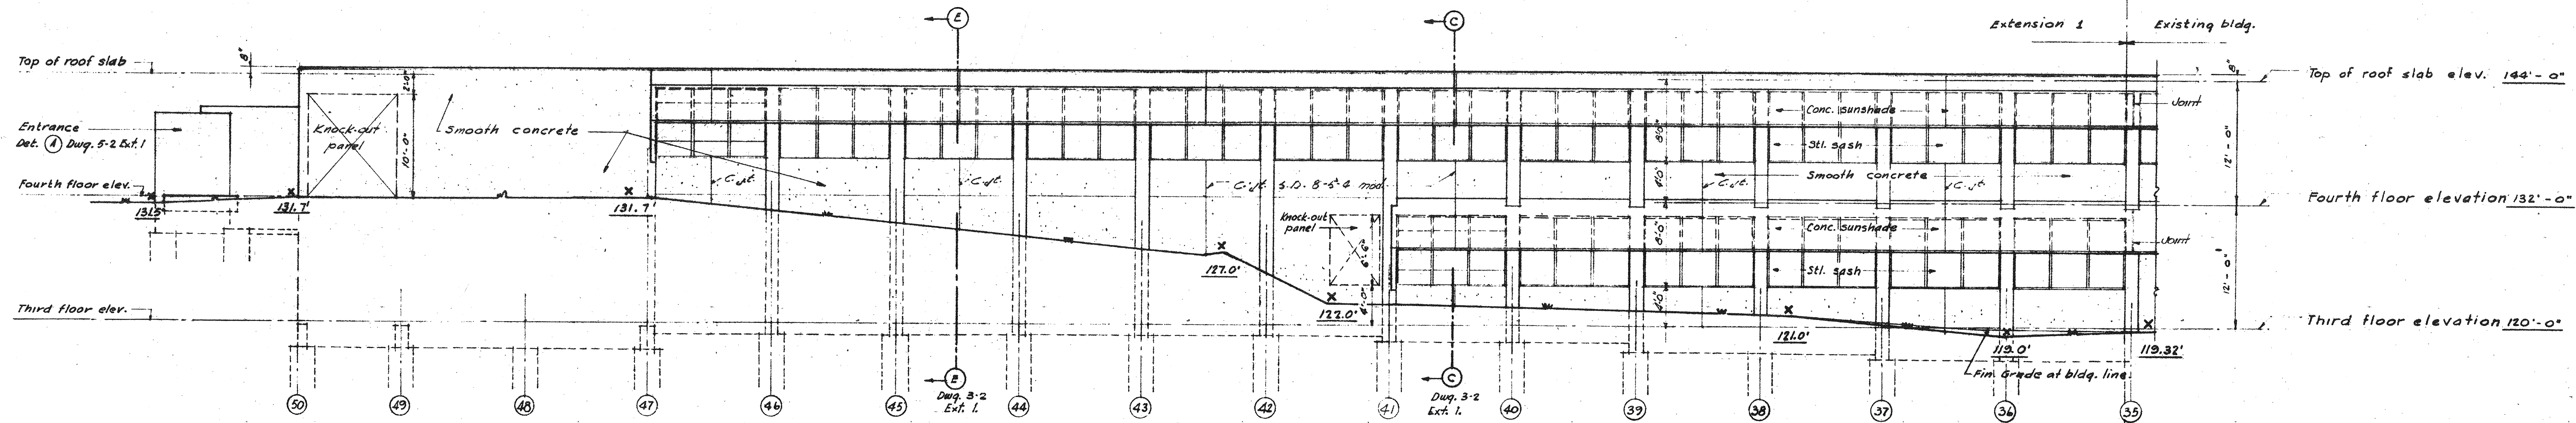

EAST ELEVATION - CENTRAL UNIT


Scale 1/8" = 1'-0"

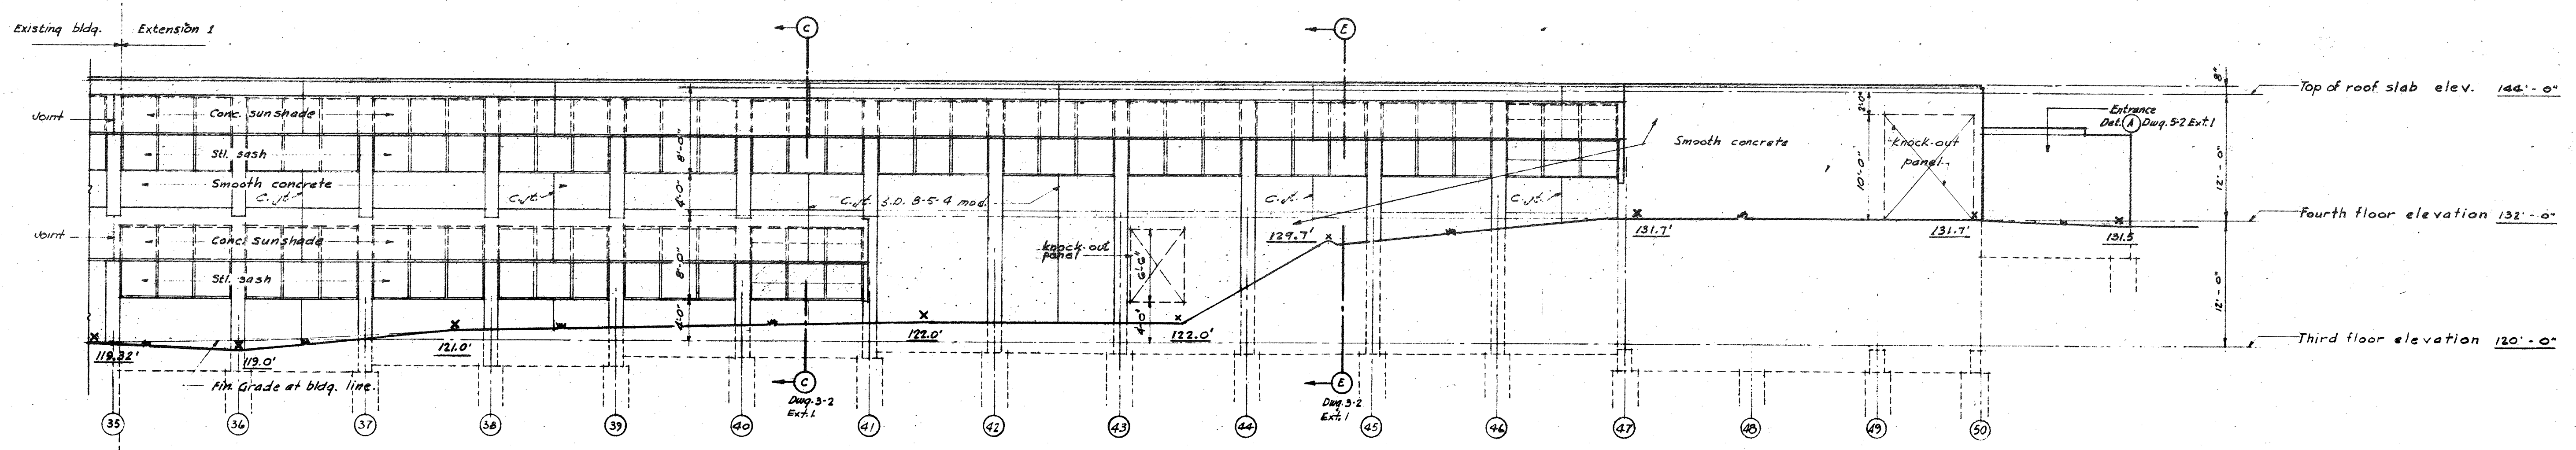

WEST ELEVATION - CENTRAL UNIT

Scale 1/8" = 1'-0"




Note: For elevation, dimensions, & operation of windows, see Dep. 5-18

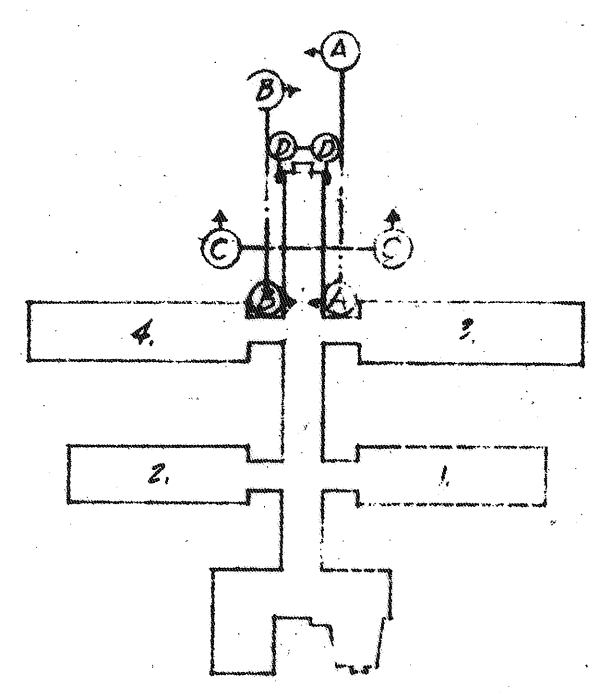


KEY PLAN

PEREIRA & LUCKMAN
AND
J. E. STANTON
ARCHITECTS AND ENGINEERS
LOS ANGELES, CALIFORNIA
ROBERT W. DITZEN
ASSOCIATE ARCHITECT
BOULDER, COLORADO

PROJECT	BOULDER LABORATORIES
LOCATION	BOULDER, COLORADO
STREET	STATE HIGHWAY 170
PROJ. NO.	5-044
DRAWN BY	AG, F.C.R. 2-22-52
CHECKED BY	E.M.S.
DRAWING TITLE	ELEVS & SECT.
DRAWING NO.	B-20067 ARCHITECTURAL
	4-1 EXT 1

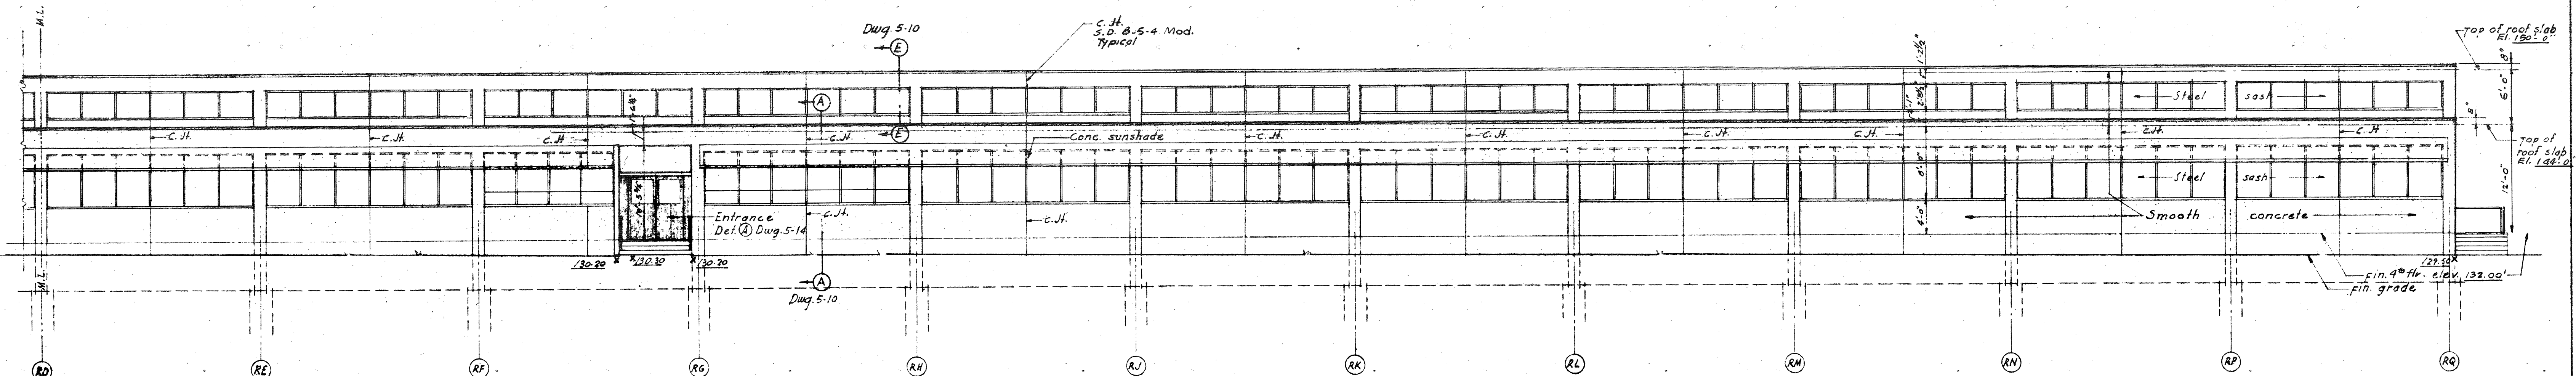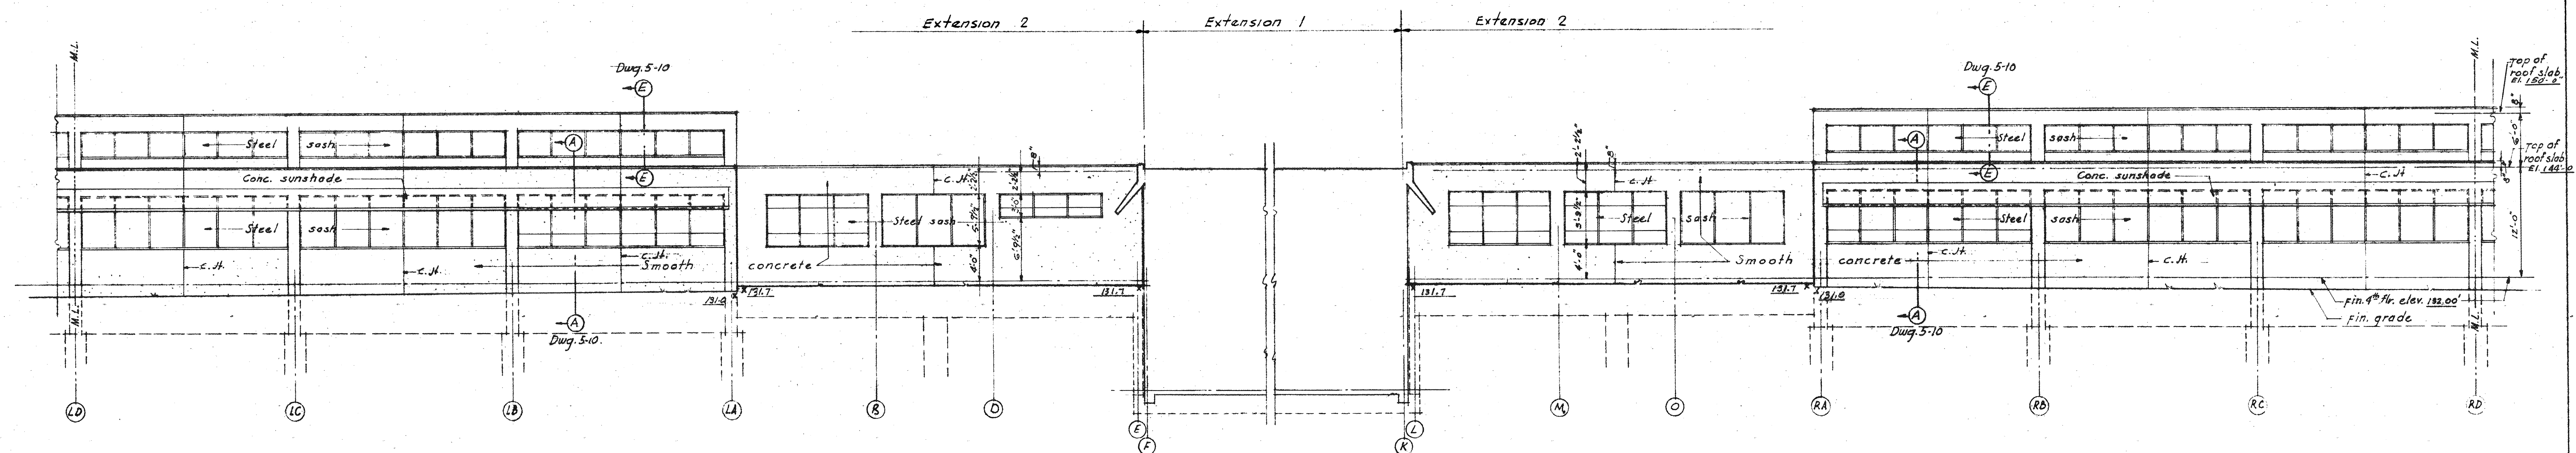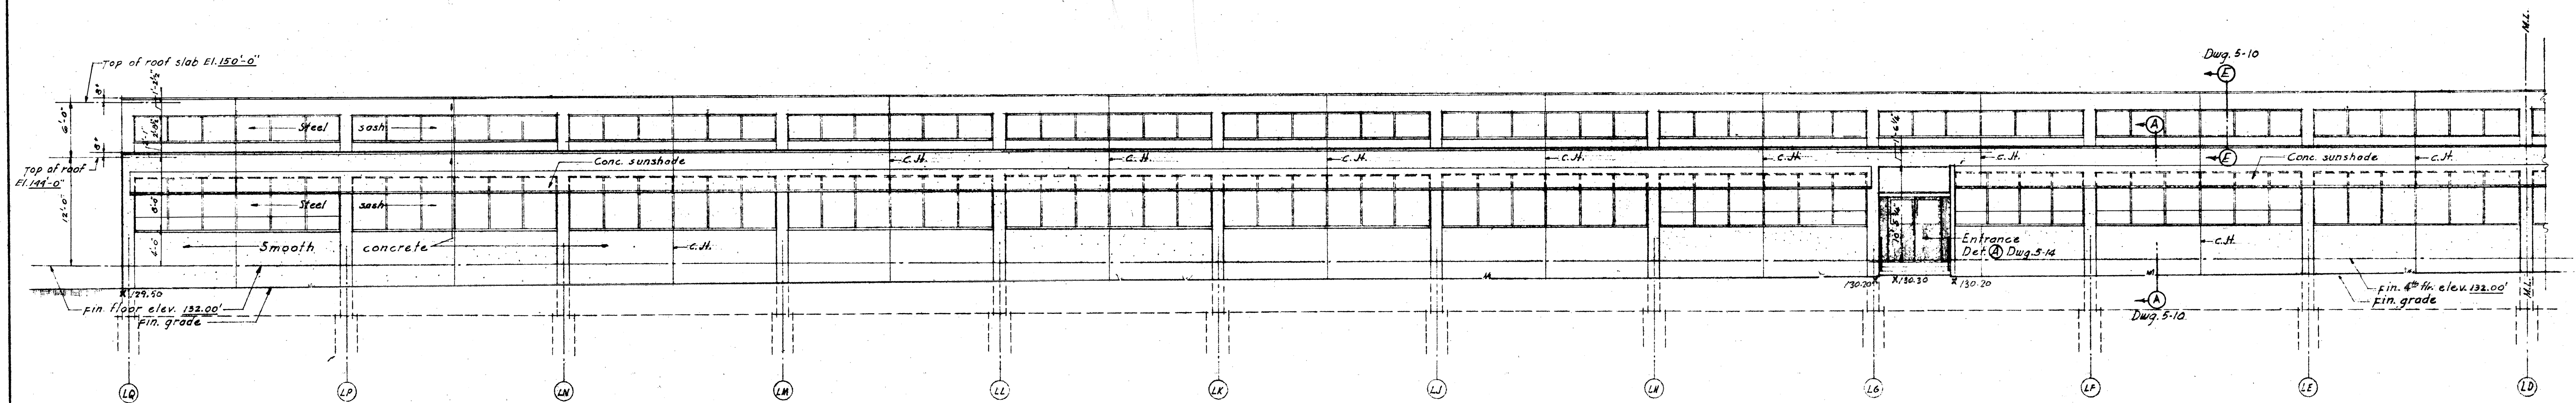

Note:
For elevations, dimensions, &
operation of windows, see Dwg. 5-1B

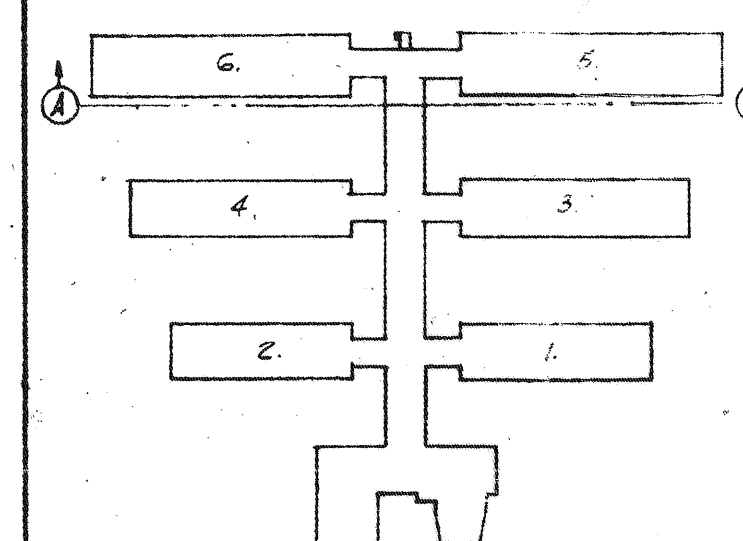

MICROFILMED

PEREIRA & LUCKMAN
AND
J. E. STANTON
ARCHITECTS AND ENGINEERS
LOS ANGELES, CALIFORNIA
ROBERT W. DITZEN
ASSOCIATE ARCHITECT
BOULDER, COLORADO

PROJECT: BOULDER LABORATORIES
NATIONAL BUREAU OF STANDARDS
LOCATION: BOULDER, COLORADO
STREET: STATE HIGHWAY 170
PROJ. NO.: 5-044
FILE NO.:
DRAWN BY: J. D.
CHECKED BY: E.M.S.

PUBLIC BUILDINGS SERVICE
GENERAL SERVICES ADMINISTRATION, WASHINGTON, D.C.

PROJECT: BOULDER LABORATORIES
NATIONAL BUREAU OF STANDARDS
LOCATION: BOULDER, COLORADO
STREET: STATE HIGHWAY 170
PROJ. NO.: 5-044
FILE NO.:
DRAWN BY: J. D.
CHECKED BY: E.M.S.


DRAWING TITLE: ELEVATIONS
WING UNITS 5 & 6

B-22005 ARCHITECTURAL B23005

DRAWING NO.: 4-1 EXT 2


NORTH ELEVATION WING UNITS 5 & 6

RETURN TO D & C DRAWING FILES UNIT

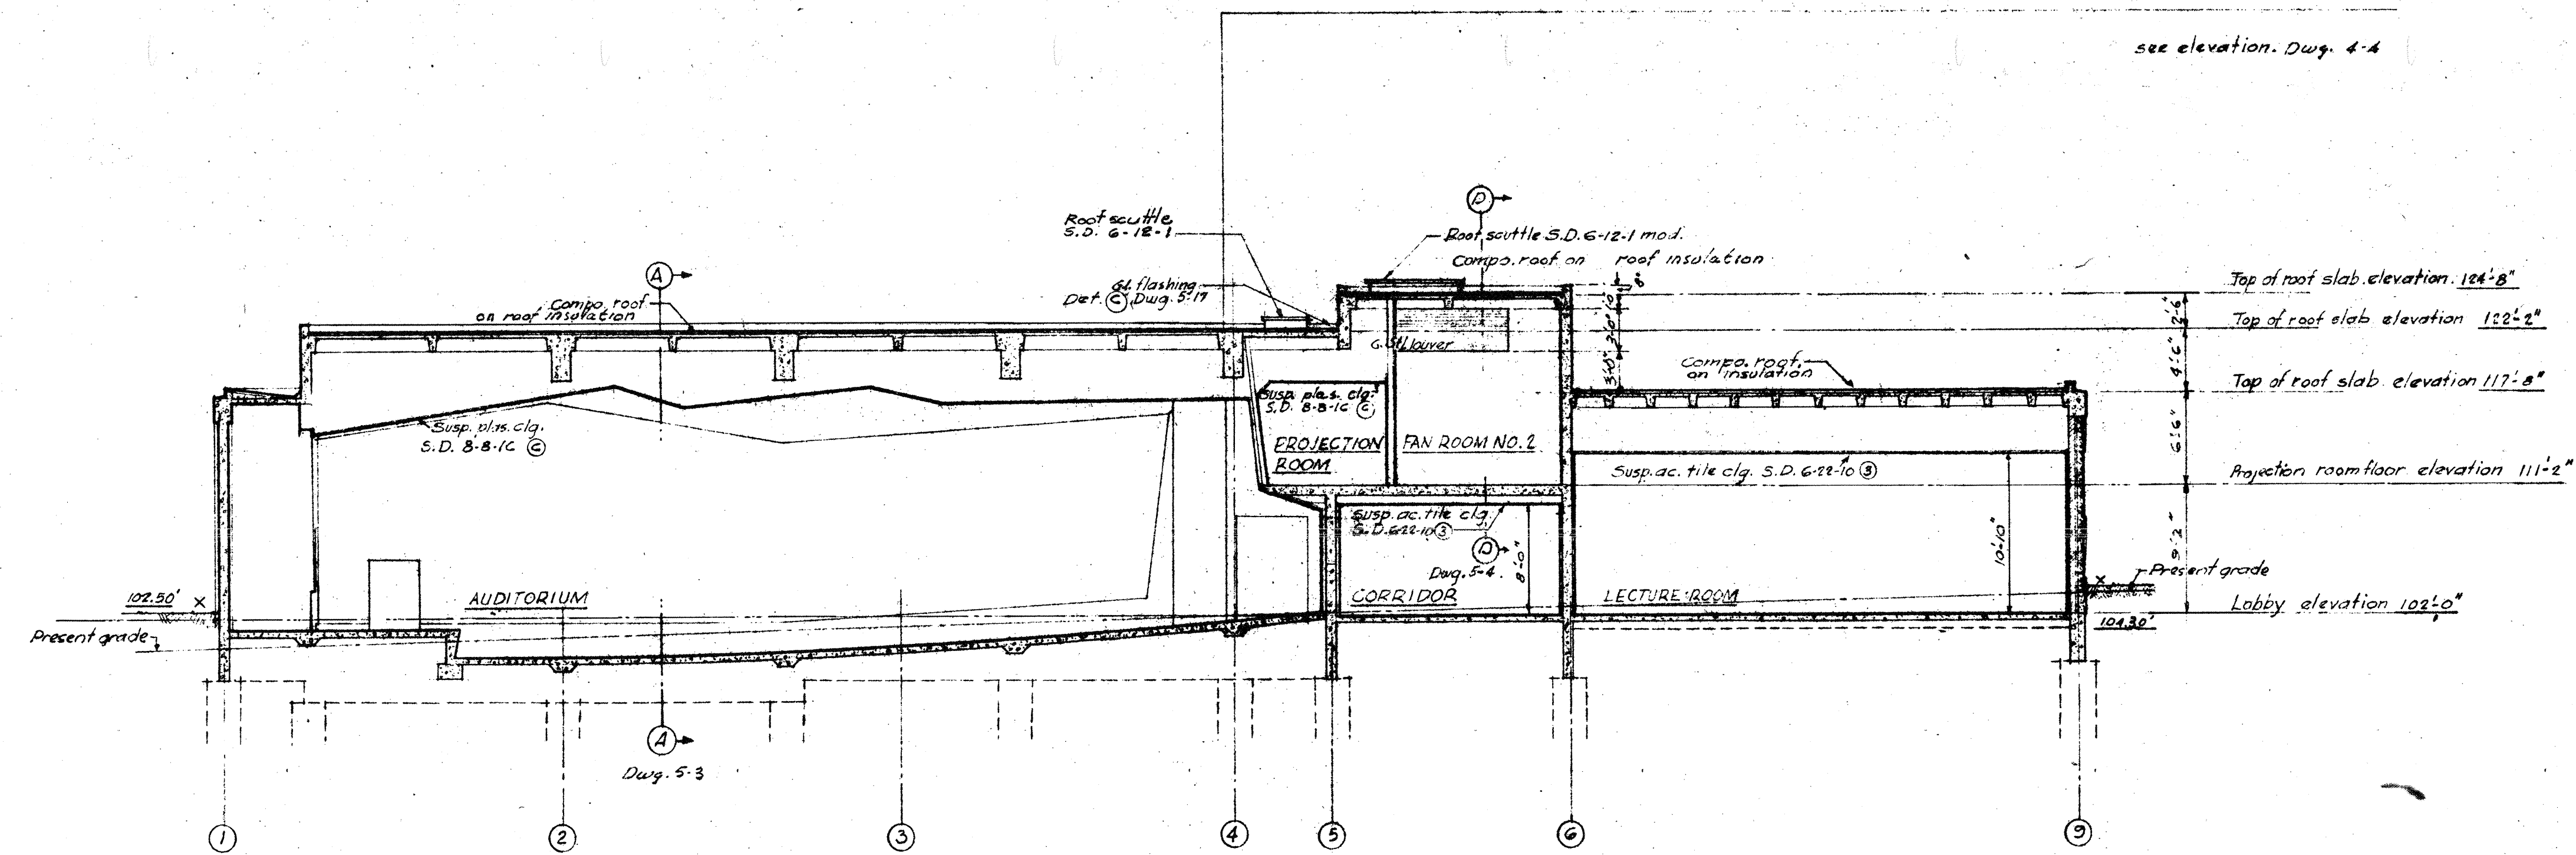

SECTION


Scale 1/8" = 1'-0"

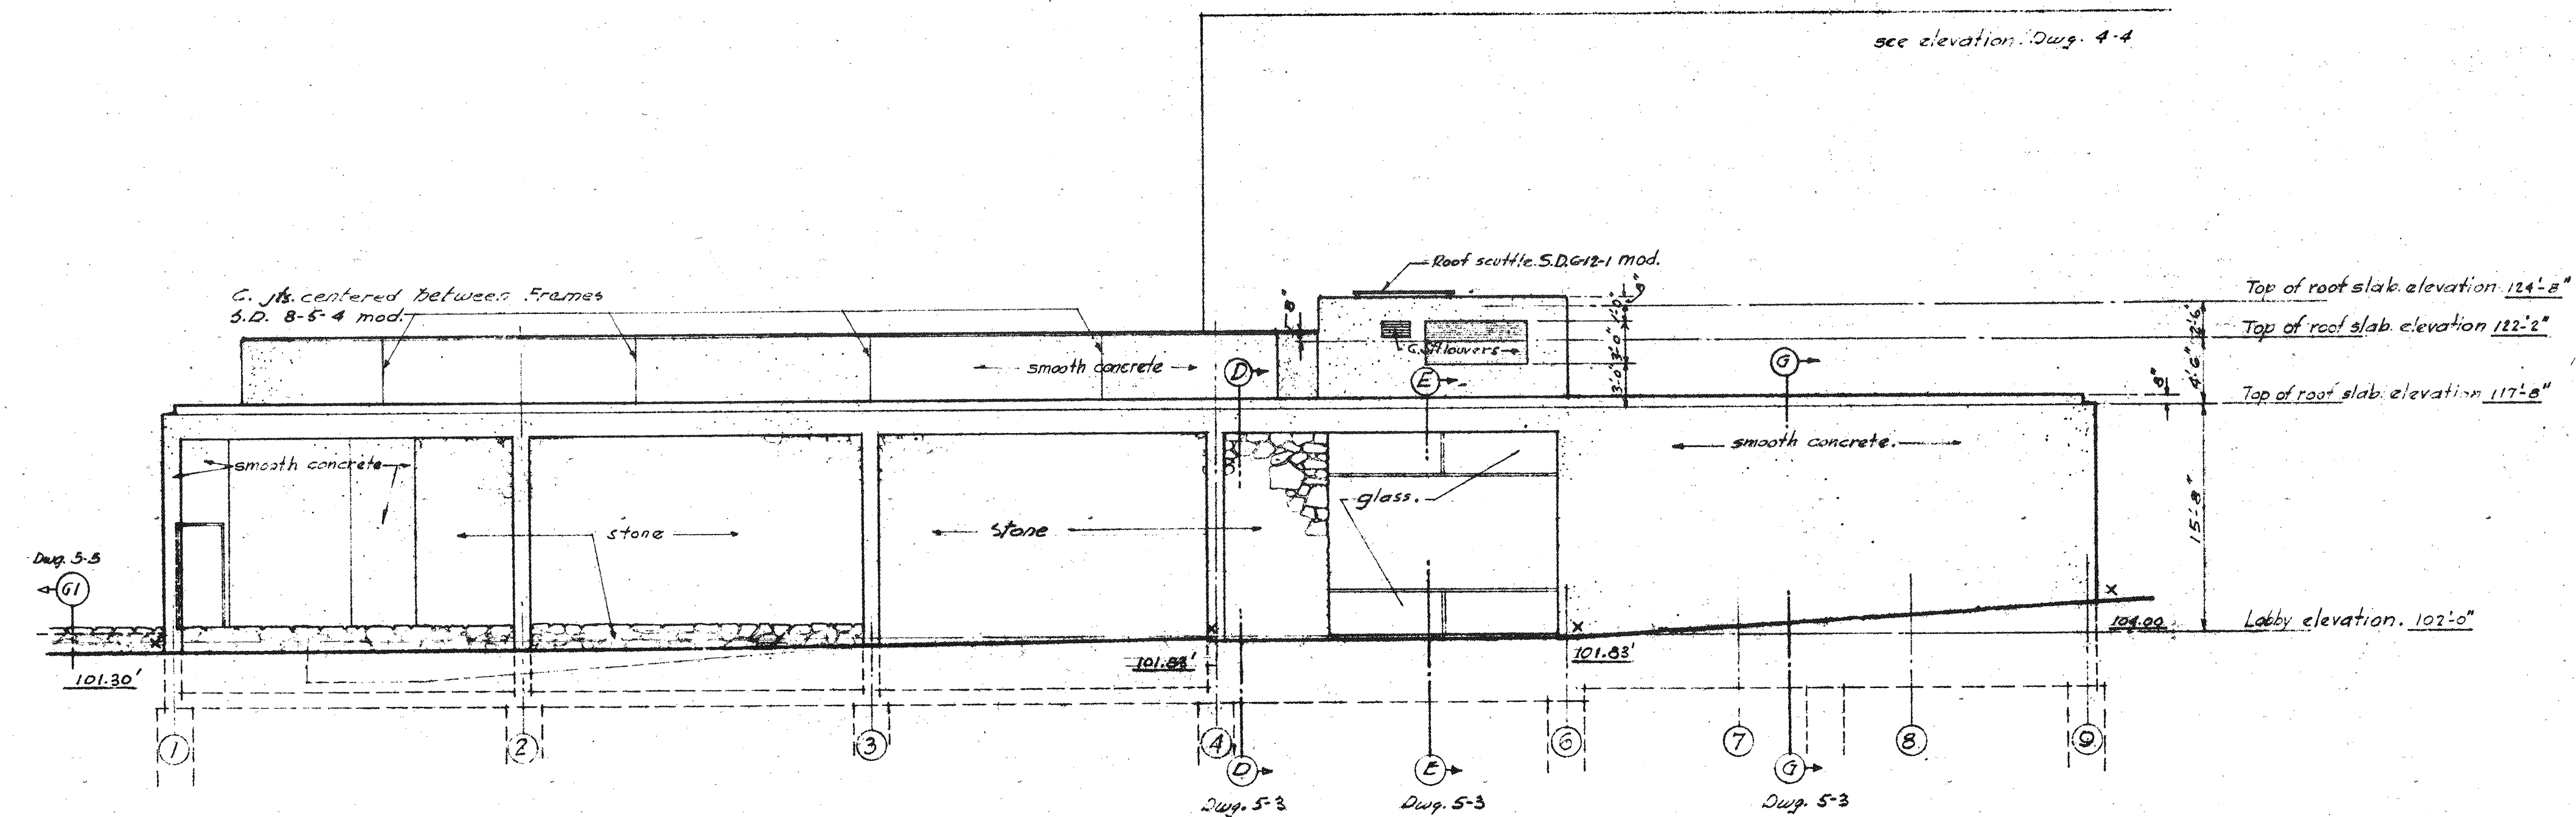

ELEVATION


Scale 1/8" = 1'-0"

Note: For elevations, dimensions, & operation of windows see Dup. 5-1B

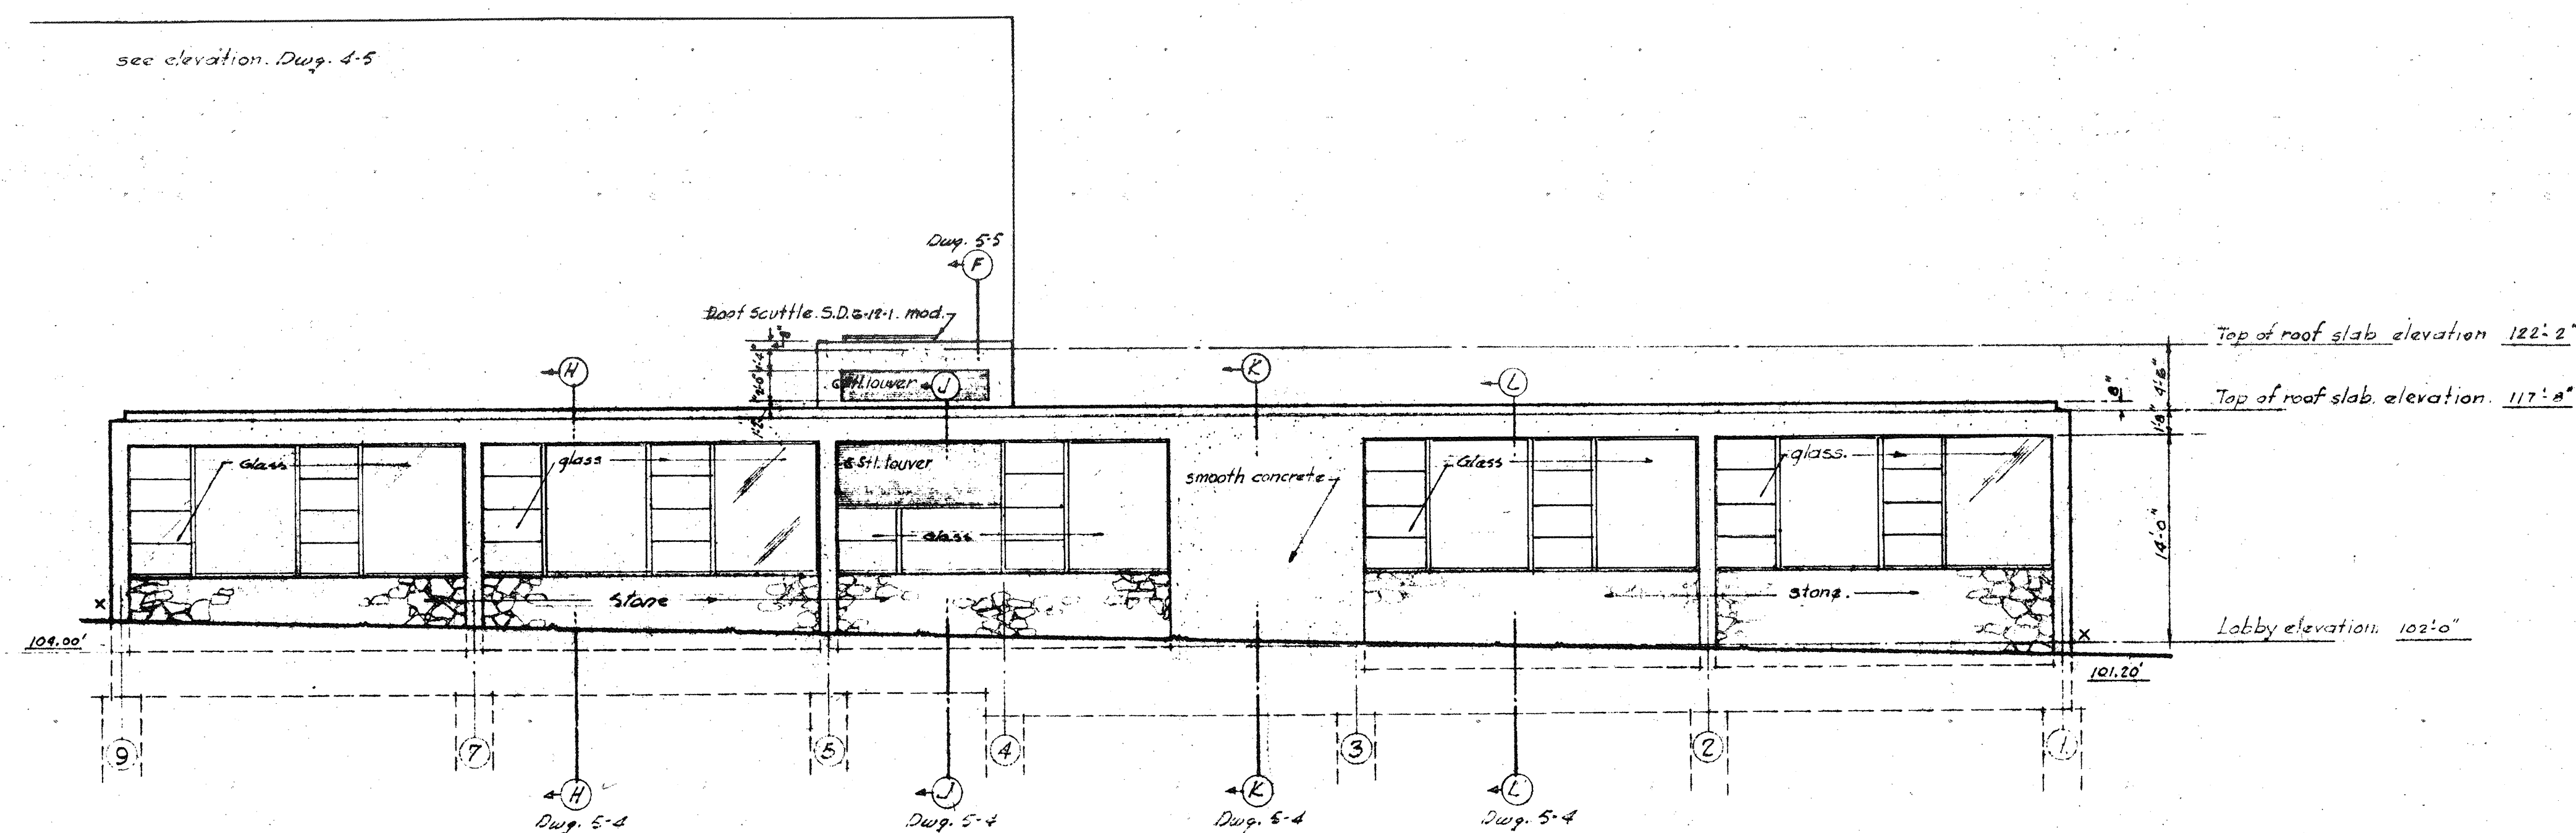

ELEVATION




Scale 1/8" = 1'-0"

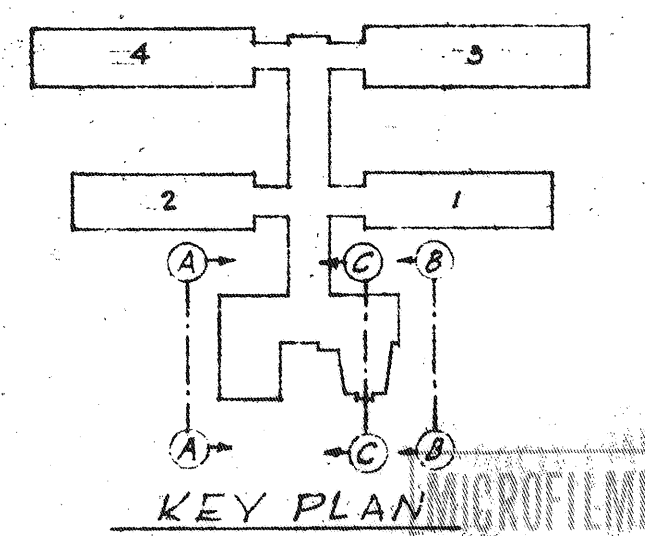


PEREIRA & LUCKMAN
AND
J. E. STANTON
ARCHITECTS AND ENGINEERS
LOS ANGELES, CALIFORNIA
ROBERT W. DITZEN
ASSOCIATE ARCHITECT
BOULDER, COLORADO

PROJECT	GENERAL SERVICES ADMINISTRATION, WASHINGTON, D. C.
LOCATION	BOULDER, COLORADO
STREET	STATE HIGHWAY 170
PROJ. NO.	3-044
FILE NO.	2-22-52
DRAWN BY	G. M.
CHECKED BY	E. M. S.
DRAWING TITLE	ELEVS & SECT. CENTRAL UNIT
ARCHITECTURAL	
DRAWING NO.	4-2 B2001B


RETURN TO D & C DRAWING FILES UNIT

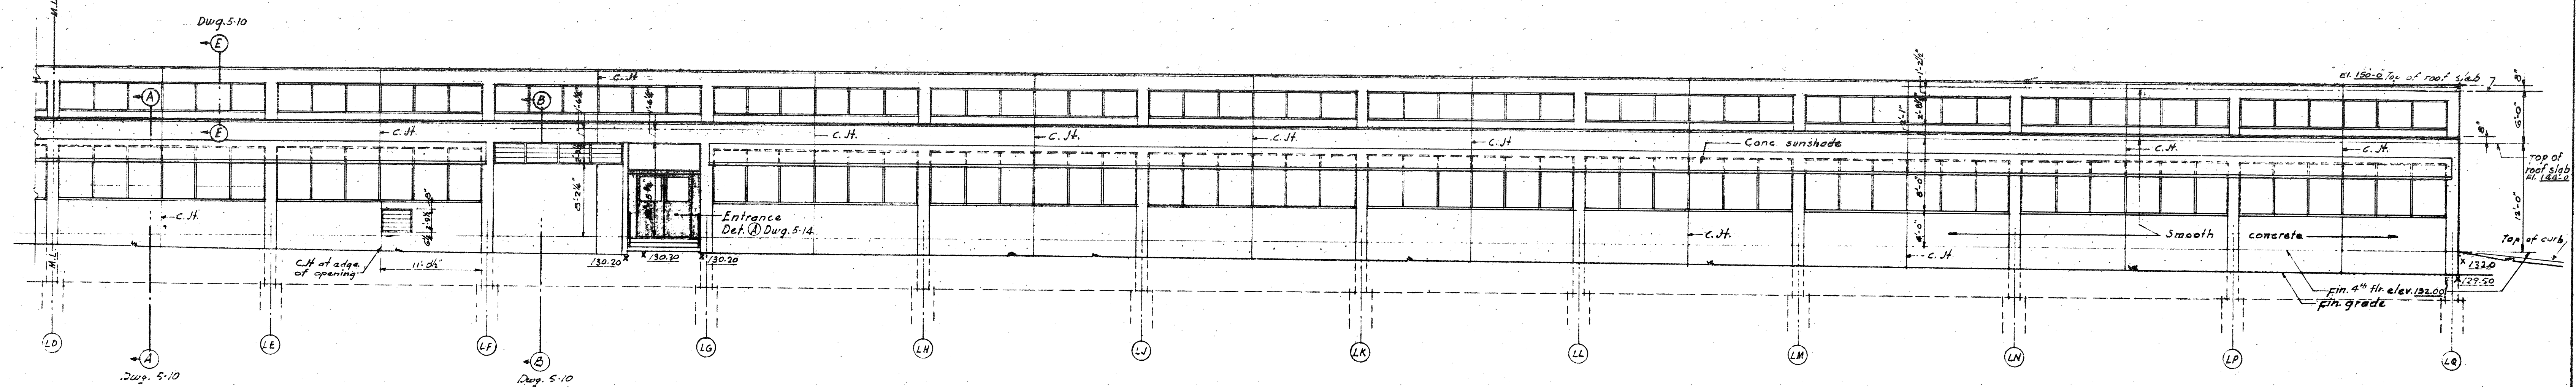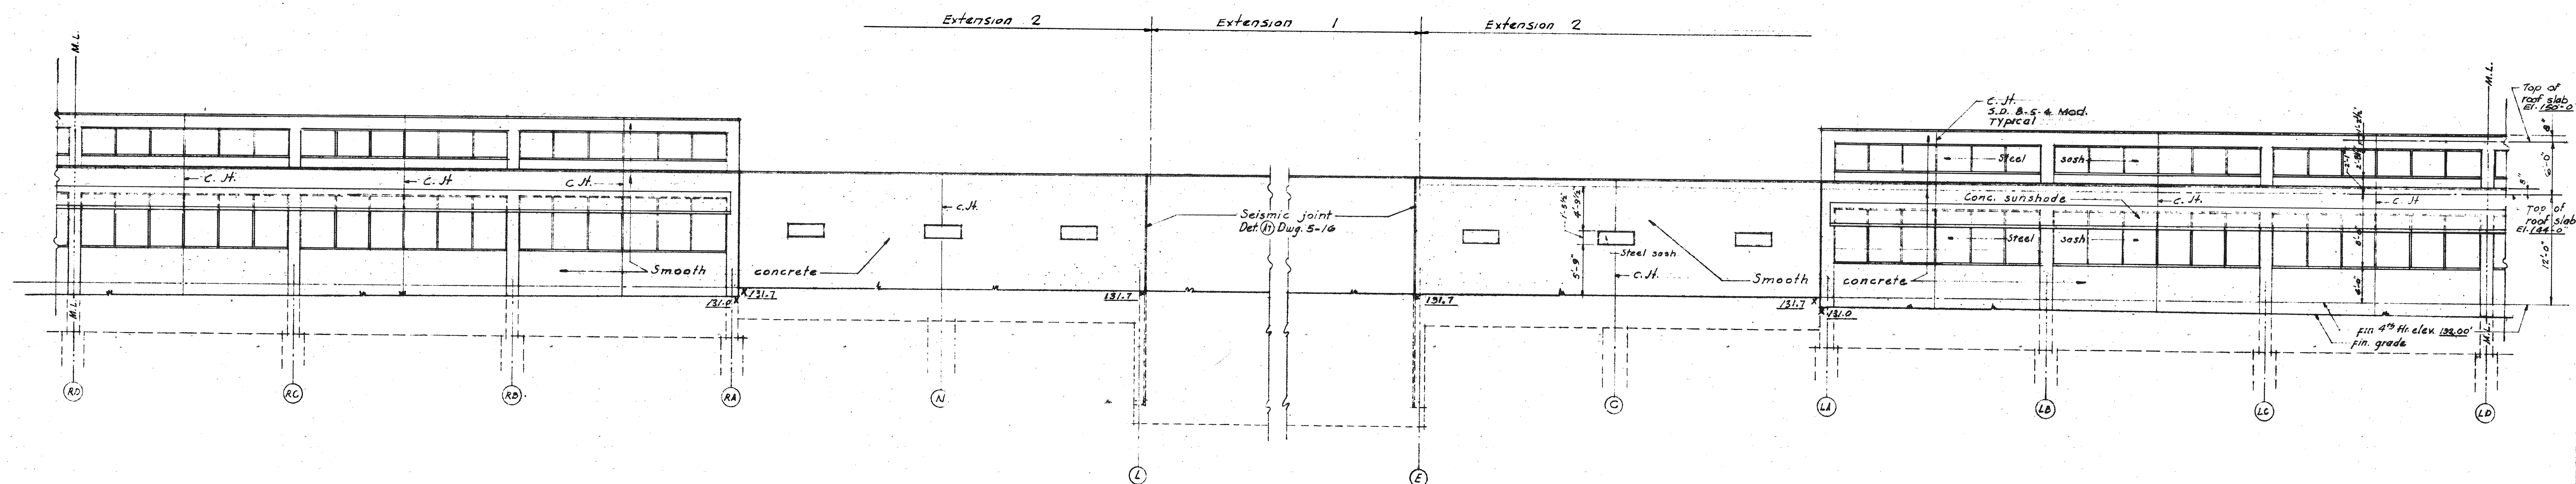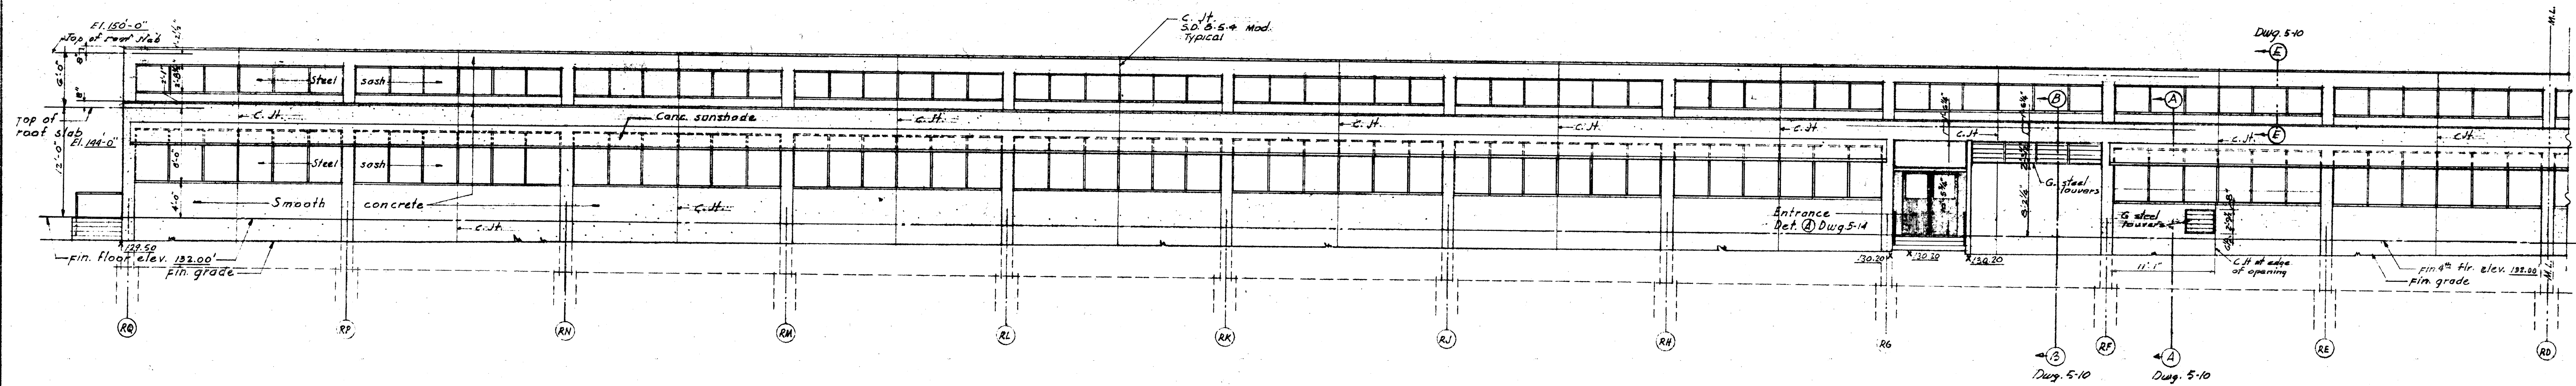

SOUTH ELEVATION WING UNITS 5 & 6

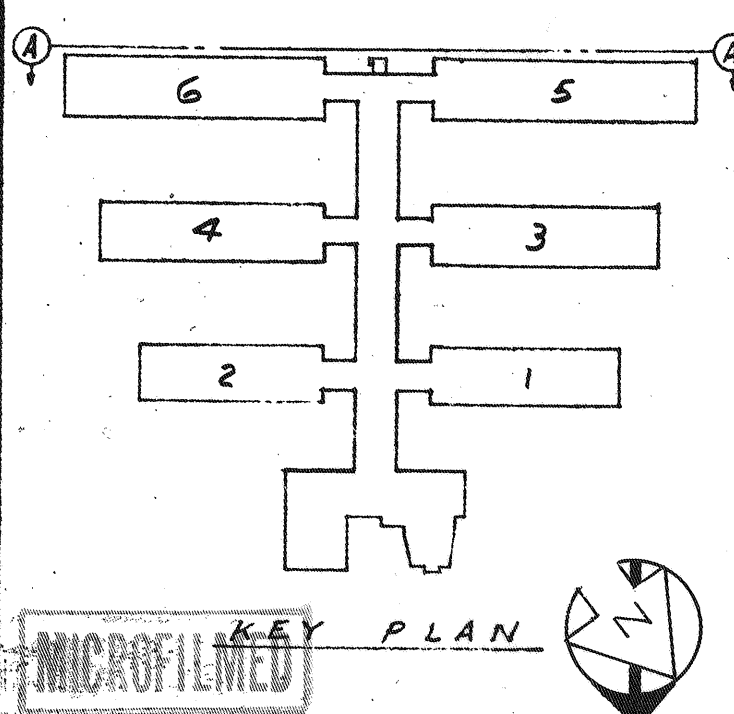


PEREIRA & LUCKMAN AND J. E. STANTON ARCHITECTS AND ENGINEERS LOS ANGELES, CALIFORNIA ROBERT W. DITZEN ASSOCIATE ARCHITECT BOULDER, COLORADO	
PROJECT	BOULDER LABORATORIES NATIONAL BUREAU OF STANDARDS
LOCATION	BOULDER COLORADO
STREET	STATE HIGHWAY 170
PROJ. NO.	5-044
FILE NO.	2-22-52
DRAWN BY	J.E.
CHECKED BY	E.M.S.
DRAWING TITLE	ELEV. S & SECT. S WING UNITS 5 & 6
DRAWING NO.	B-22006 ARCHITECTURAL B-23006
Scale	1/8" = 1'-0"
Sheet	4-2 EXT 2

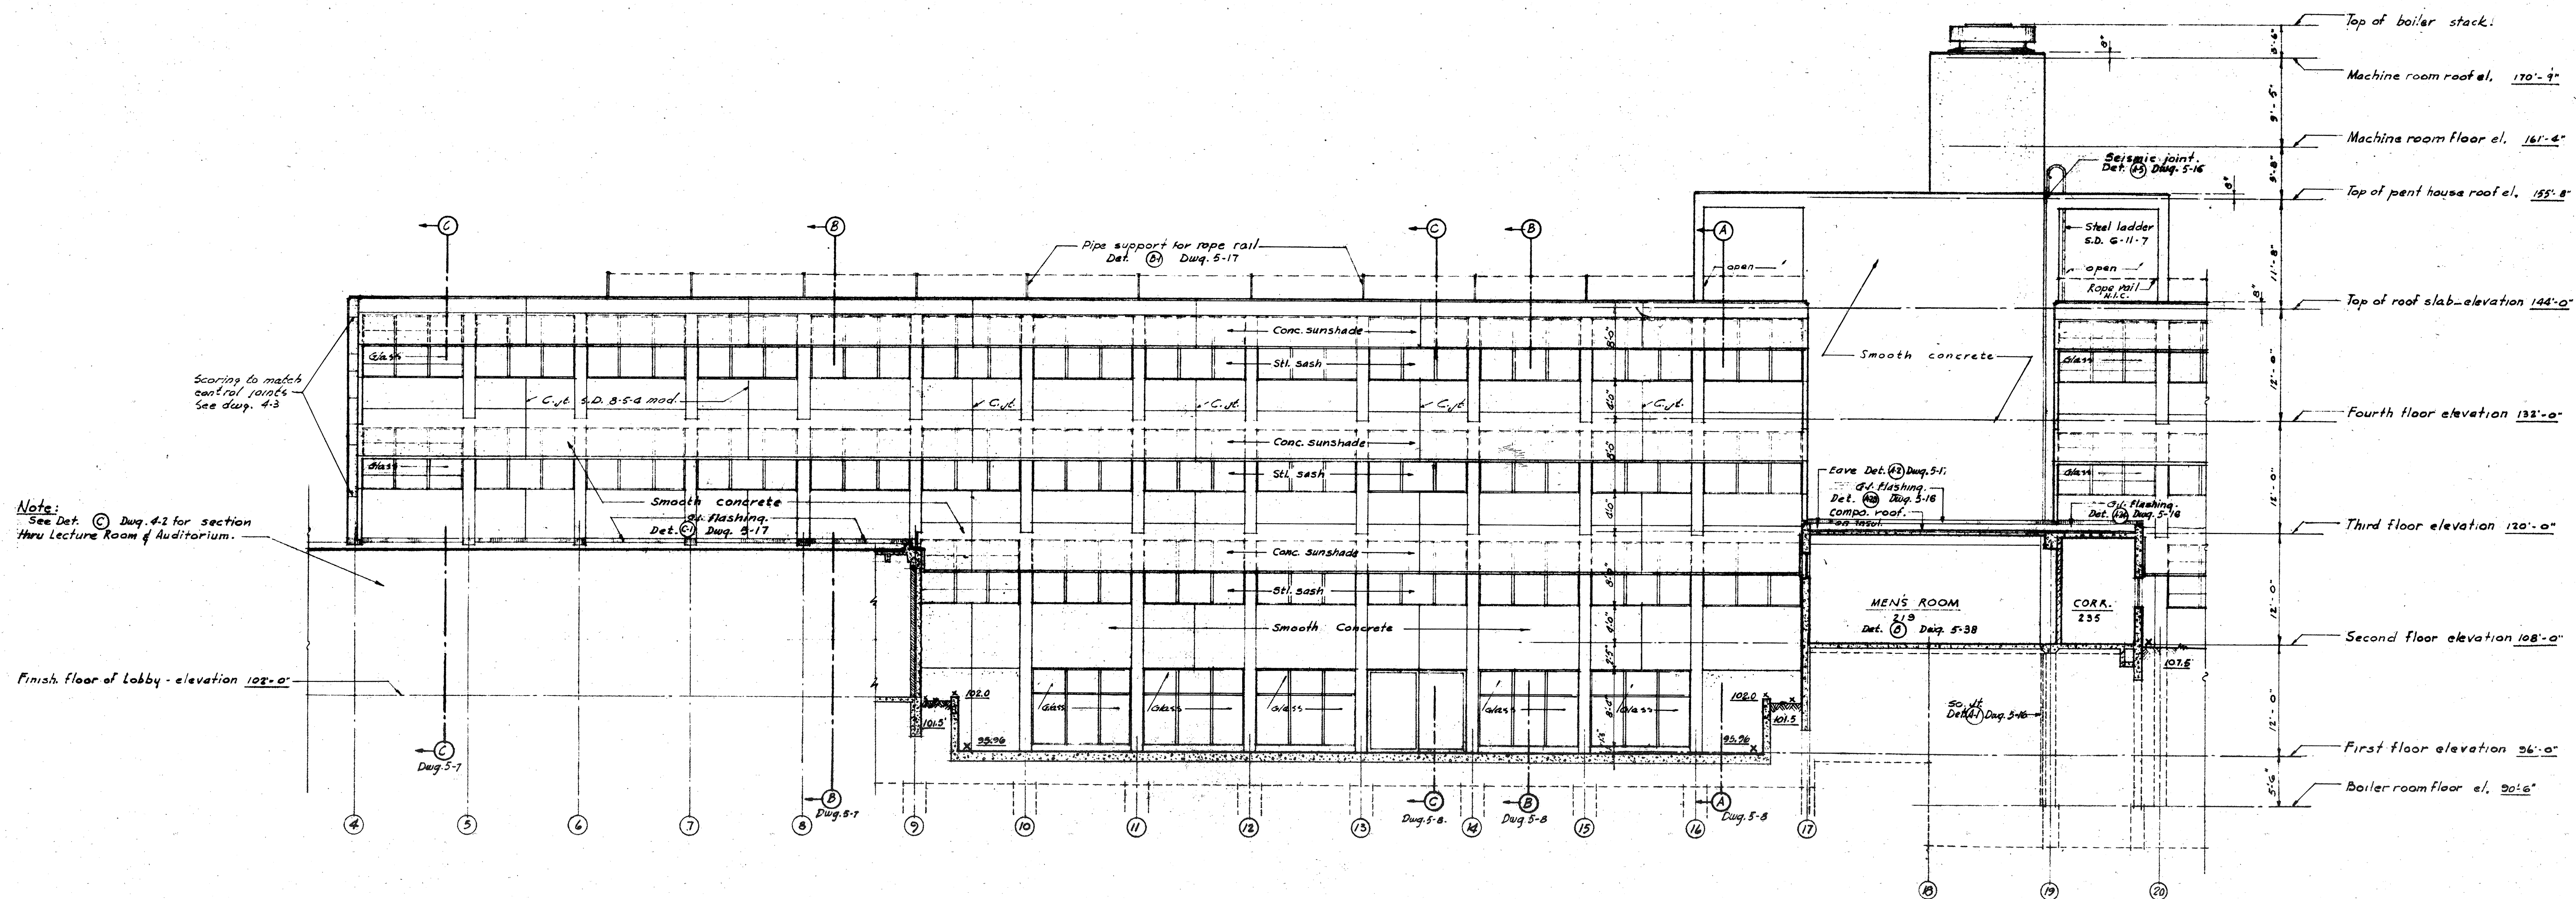

— COLUMN K-4 TO K-20 —

A-2

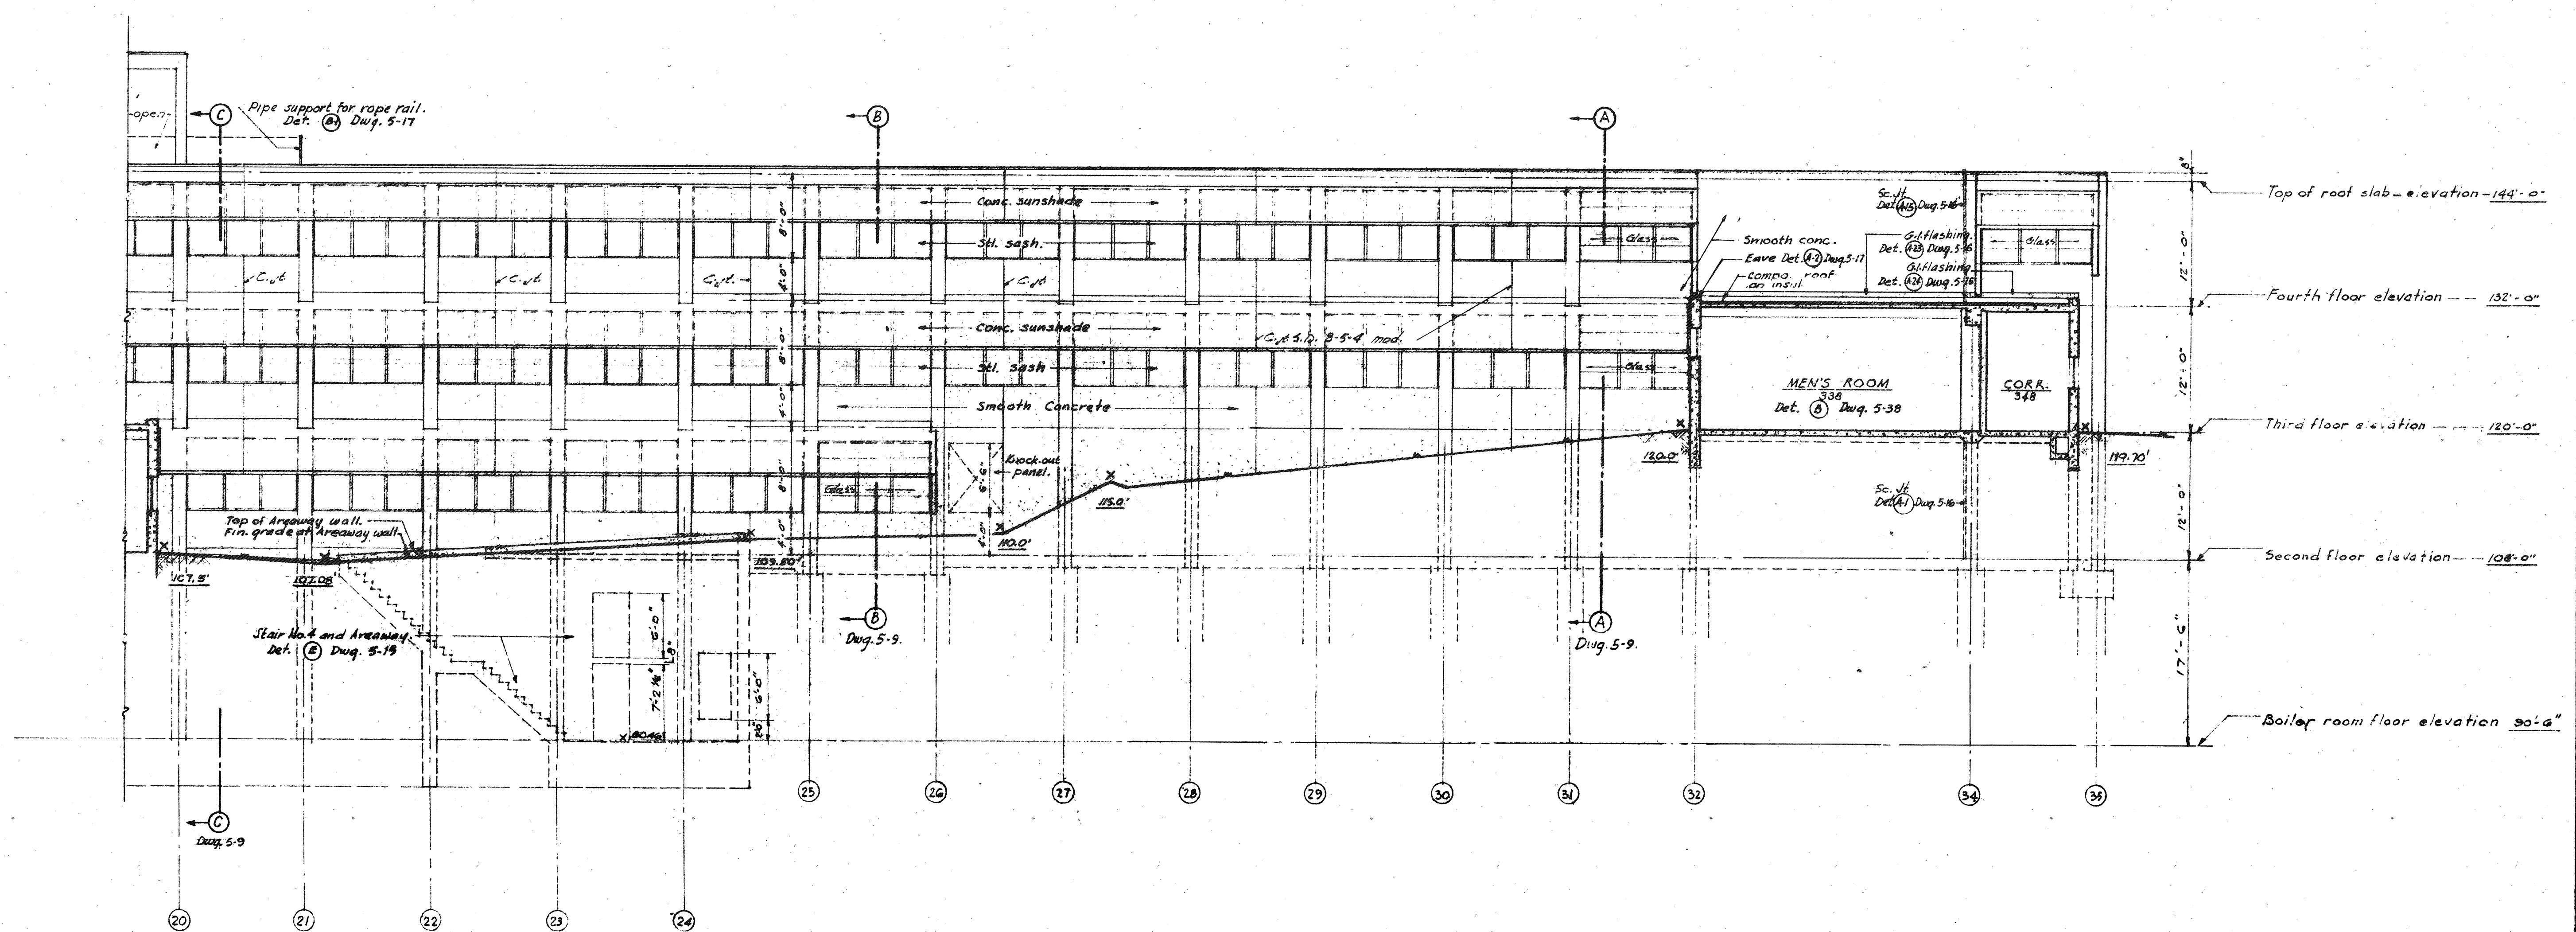


— COLUMN K-20 TO K-35 —

A-1

WEST ELEVATION - CENTRAL UNIT

4


Note:
For elevations, dimensions, &
operation of windows, see Dug. 5-1B

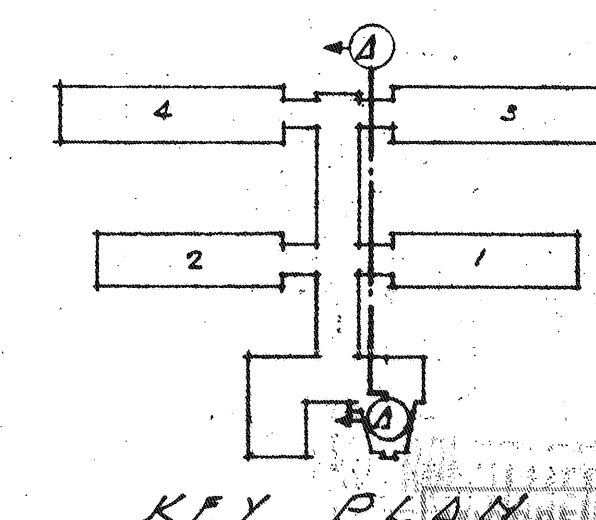


PEREIRA & LUCKMAN
J. E. STANTON
ARCHITECTS AND ENGINEERS
LOS ANGELES, CALIFORNIA
ROBERT W. DITZEN
ASSOCIATE ARCHITECT
BOULDER, COLORADO

PROJECT	BOULDER LABORATORIES
LOCATION	BOULDER, COLORADO
STREET	STATE HIGHWAY 170
PROJ. NO.	5-044
DRAWN BY	A.G.
CHECKED BY	E.M.S.
TITLE	ELEV'S & SECT'S CENTRAL UNIT
DATE	4-4-2002

RETURN TO D & D DRAWING FILE NO. 44

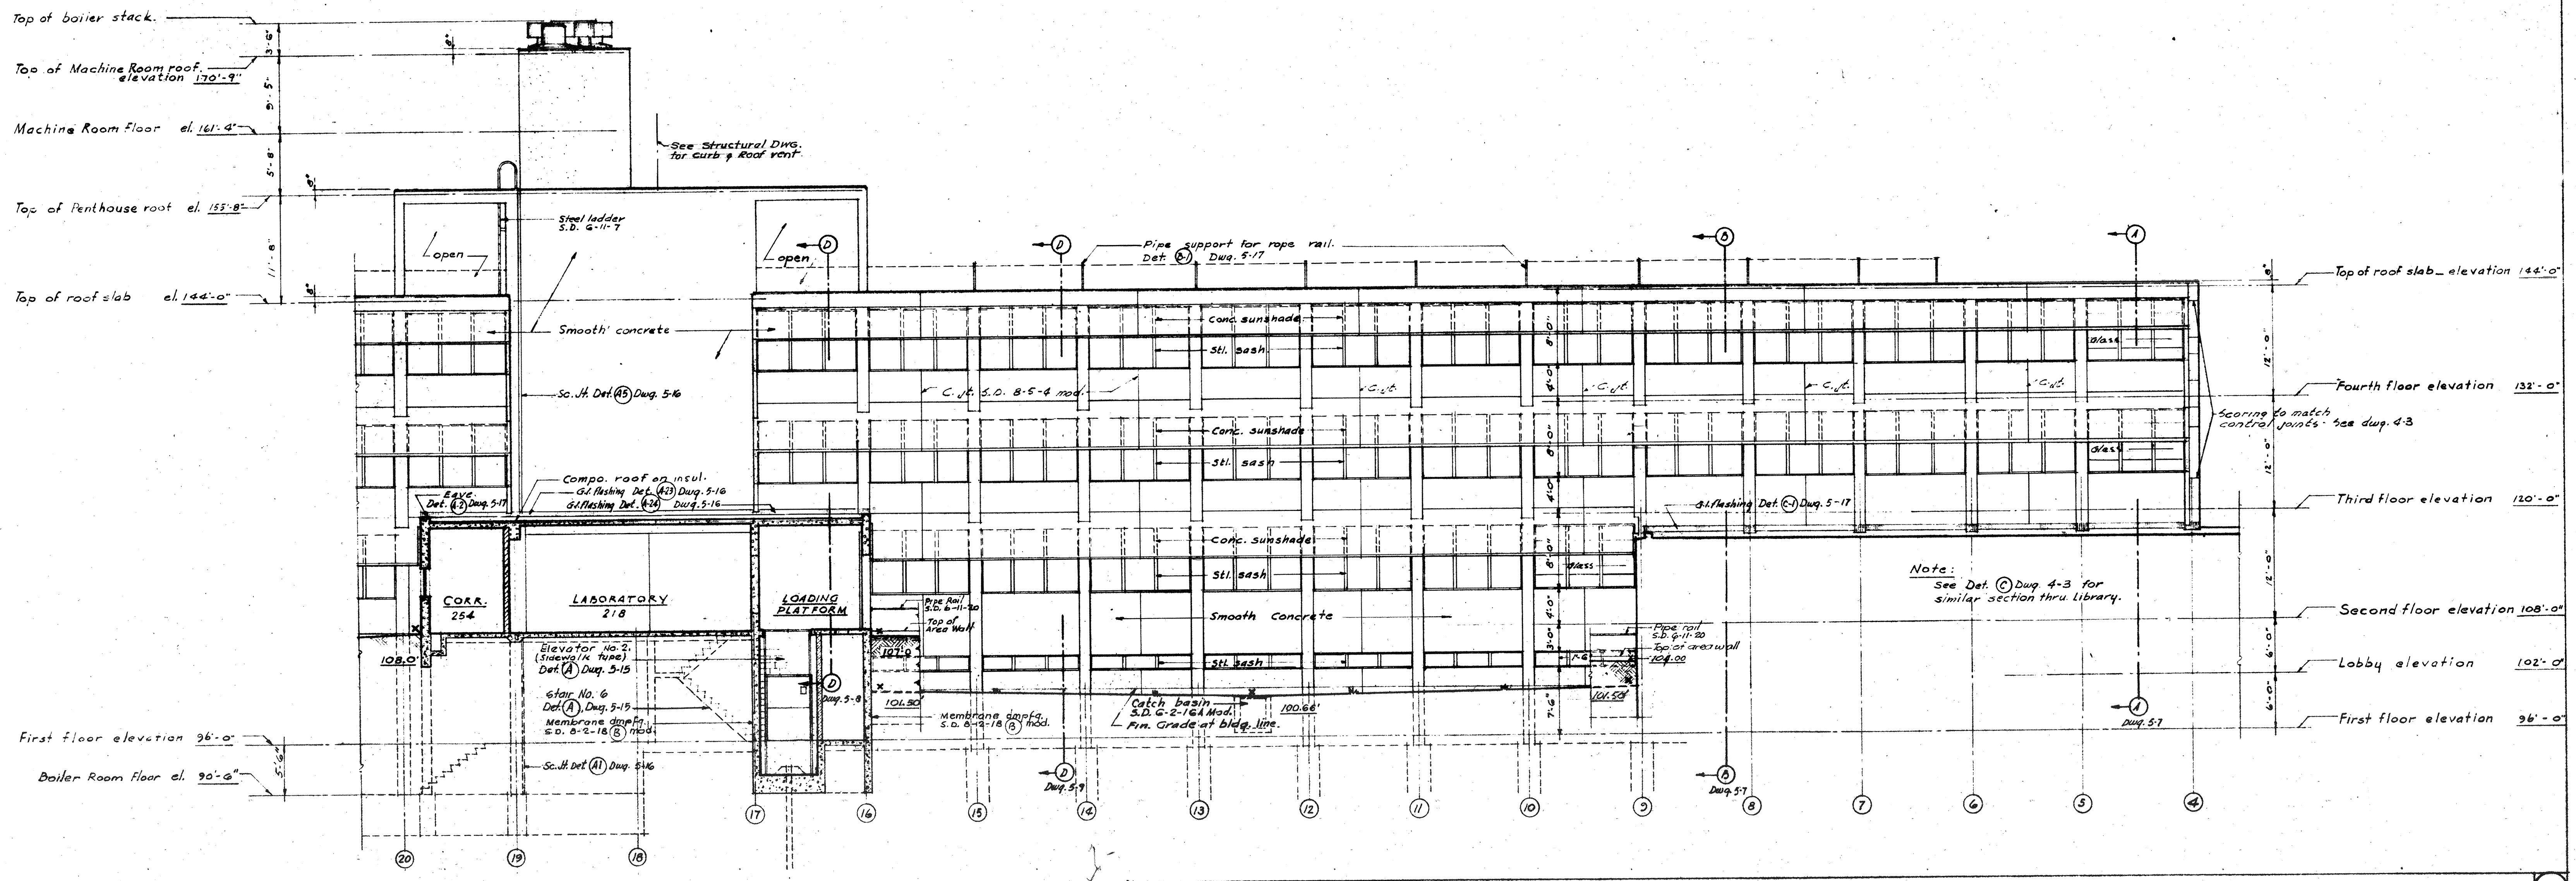


COLUMN F-4 TO F-20

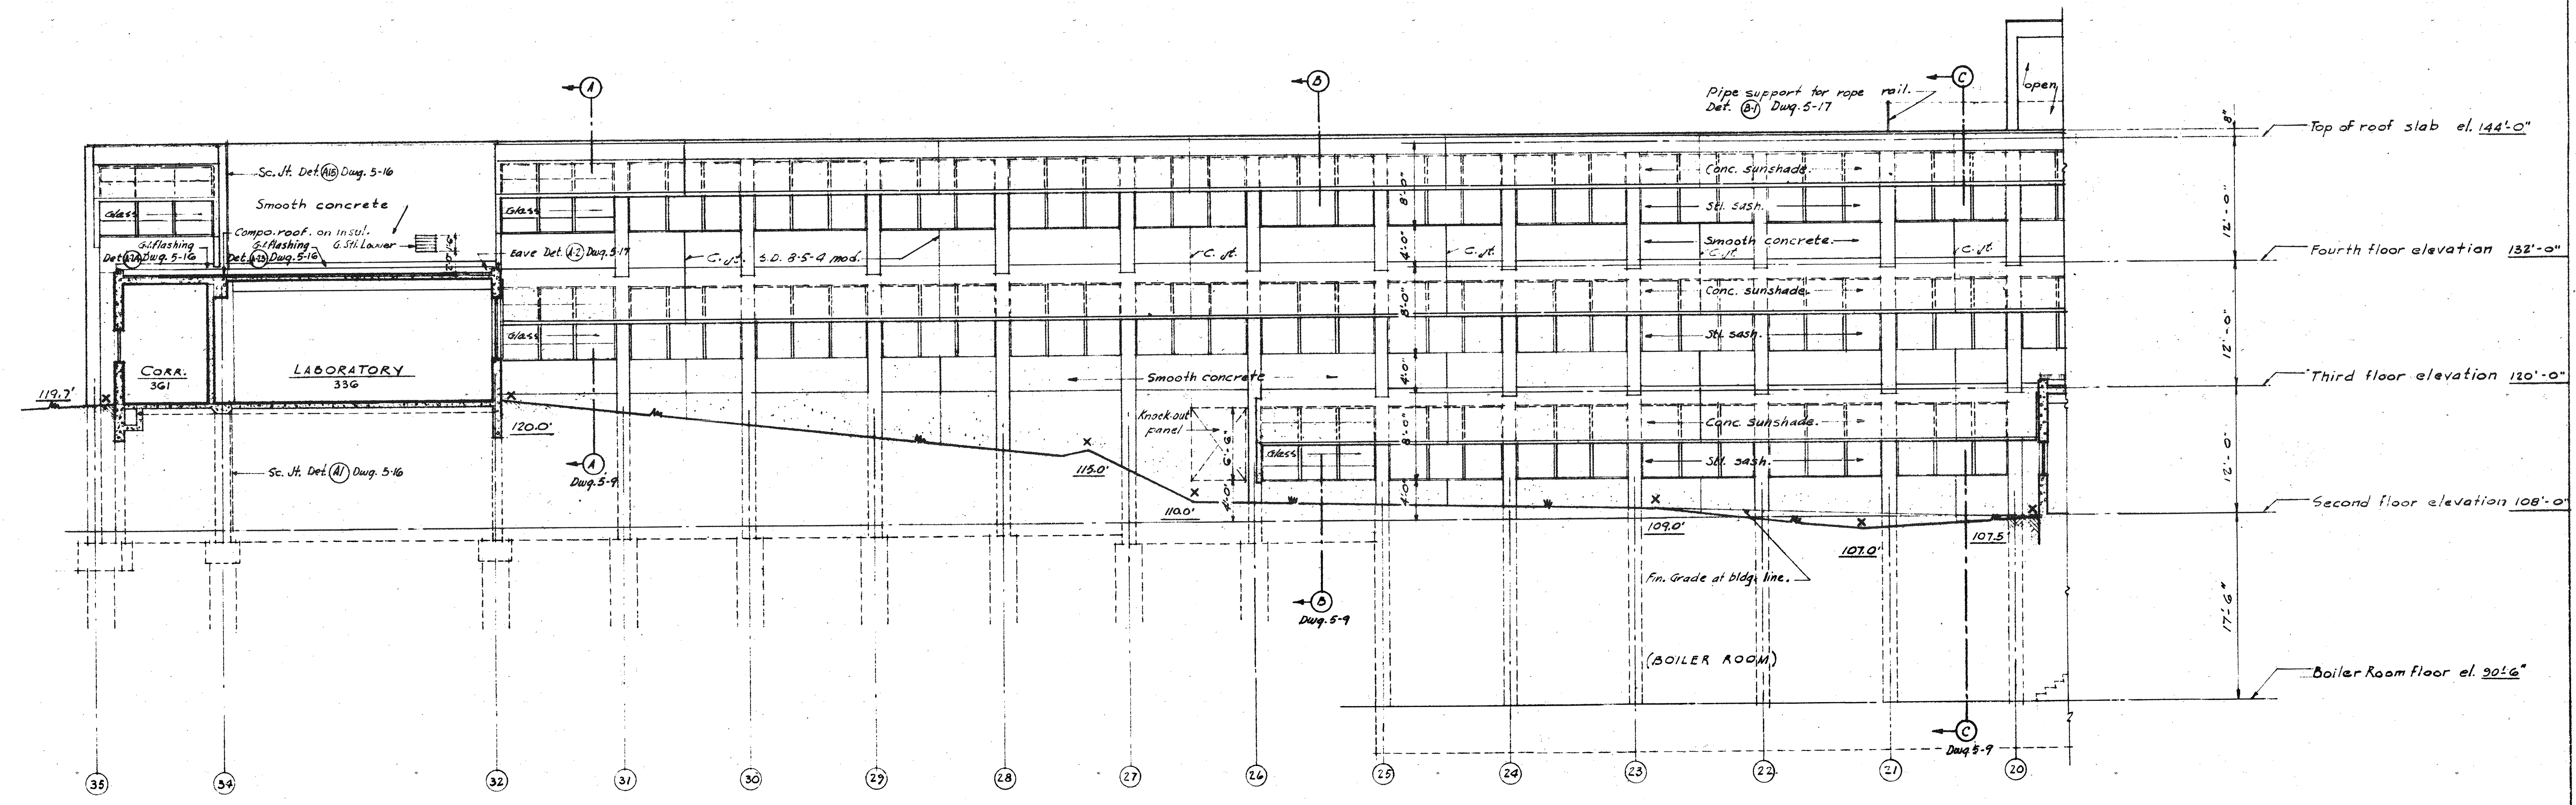

COLUMN F-20 TO F-35

EAST ELEVATION - CENTRAL UNIT

Note:
For elevation dimensions, &
operation of windows see Dwg. 5-18

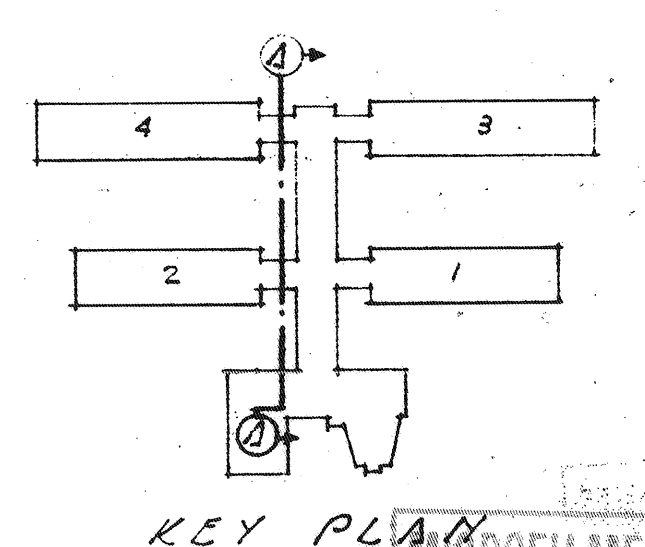

PEREIRA & LUCKMAN
J. E. STANTON
ARCHITECTS AND ENGINEERS
LOS ANGELES, CALIFORNIA
ROBERT W. DITZEN
ASSOCIATE ARCHITECT
BOULDER, COLORADO


PUBLIC BUILDINGS SERVICE
GENERAL SERVICES ADMINISTRATION, WASHINGTON, D. C.

PROJECT: BOULDER LABORATORIES
LOCATION: BOULDER, COLORADO
STREET: STATE HIGHWAY 170
PROJ. NO. 5-044
FILE NO. 2-21-52
DRAWN BY: A.G.
CHECKED BY: E.M.S.


ELEV. 5 & SECT. 5
CENTRAL UNIT

ARCHITECTURAL

DRAWING NO. 4-5B-20021

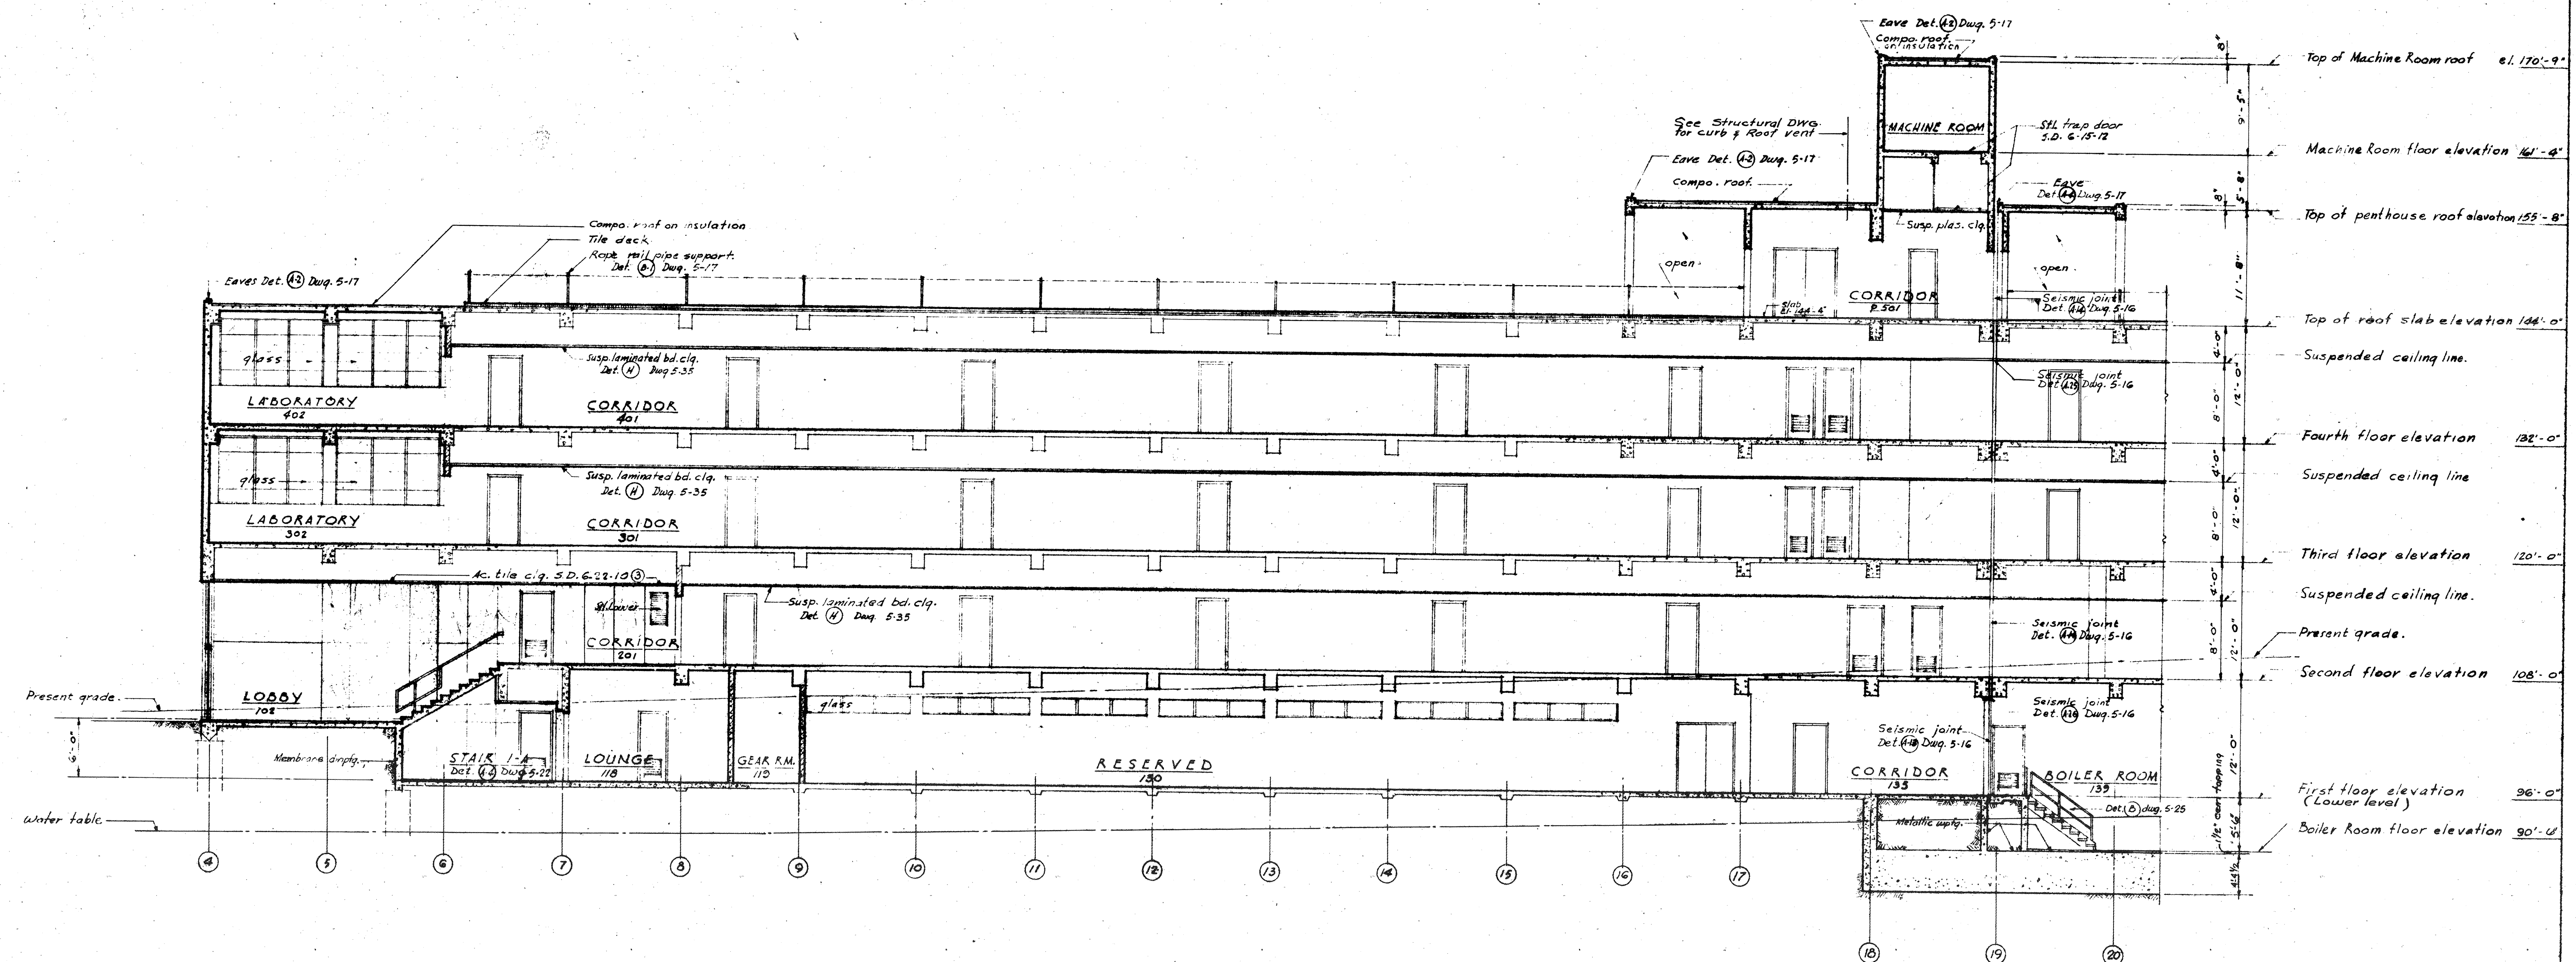


COLUMN 4 TO 20

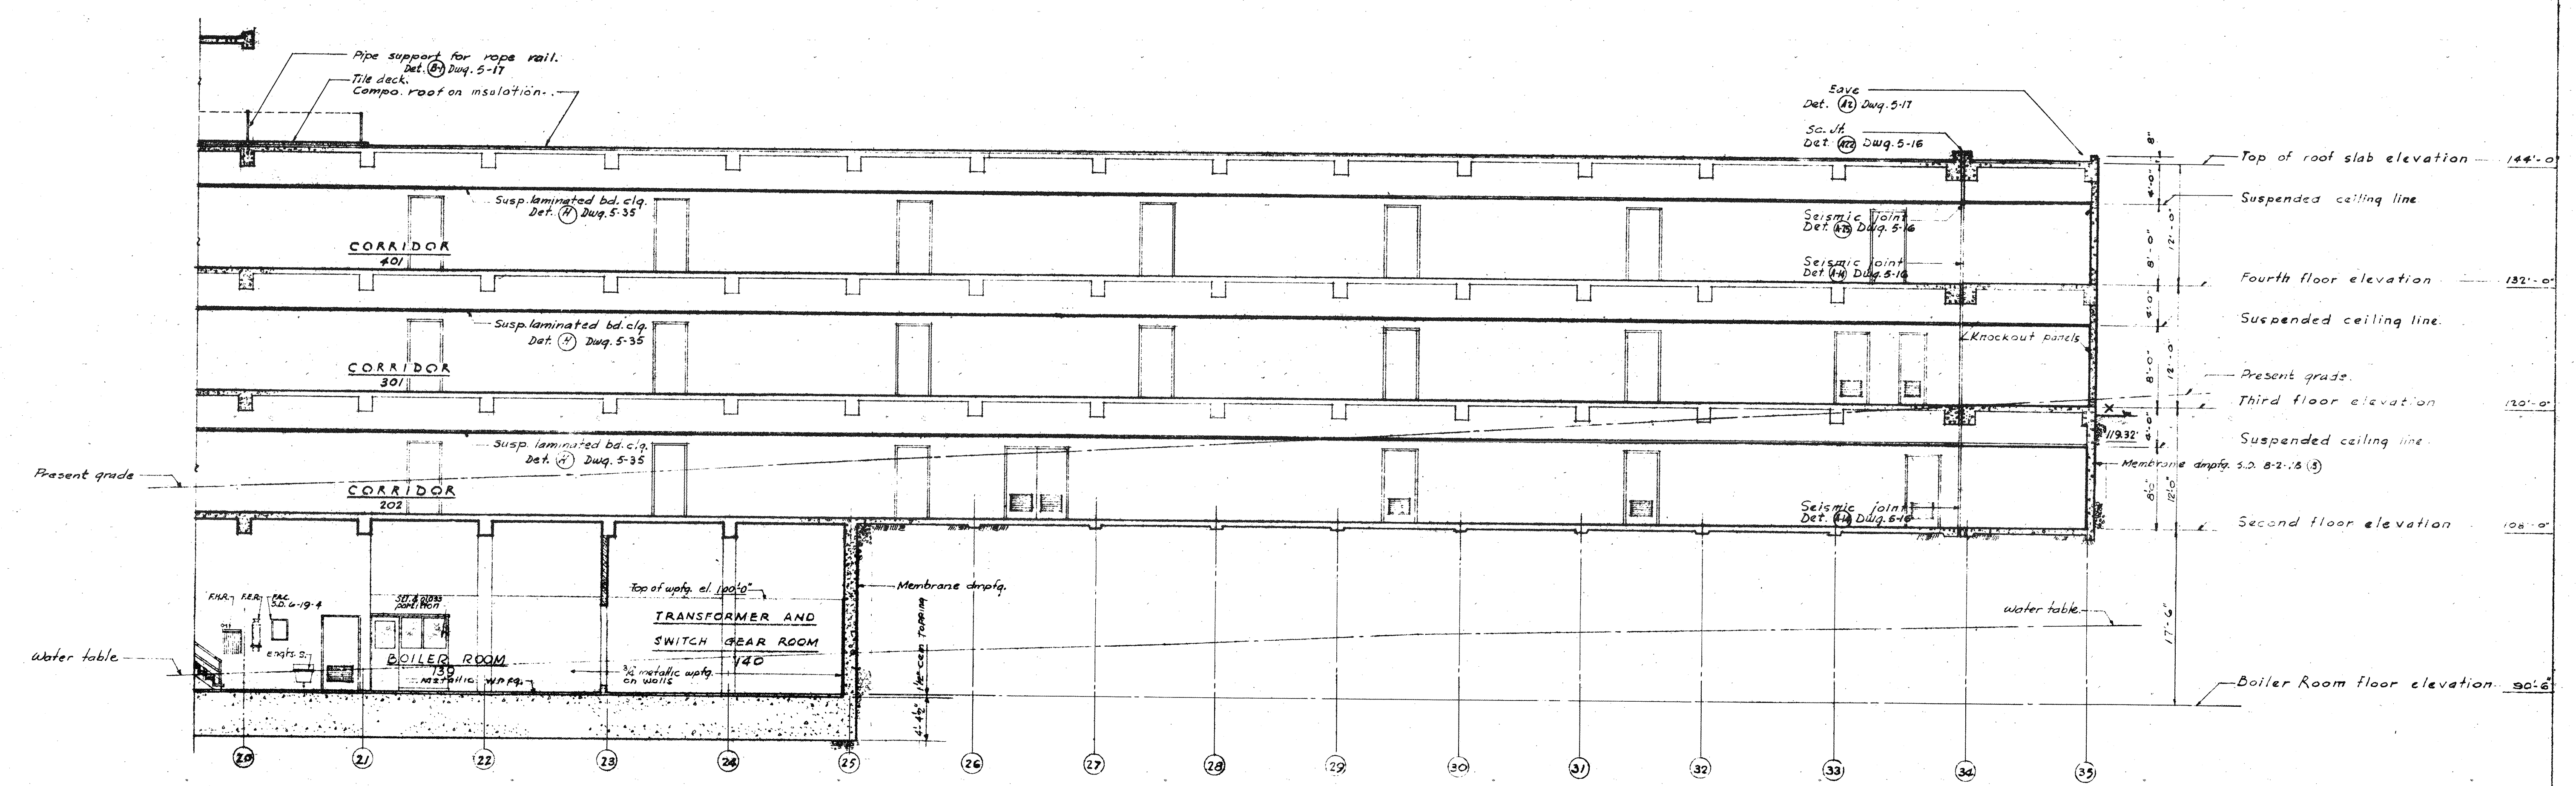

COLUMN 20 TO 35



LONGITUDINAL SECTION — CENTRAL UNIT

Note: For elevations, dimensions, & operation of windows, see Dwg. 5-1B

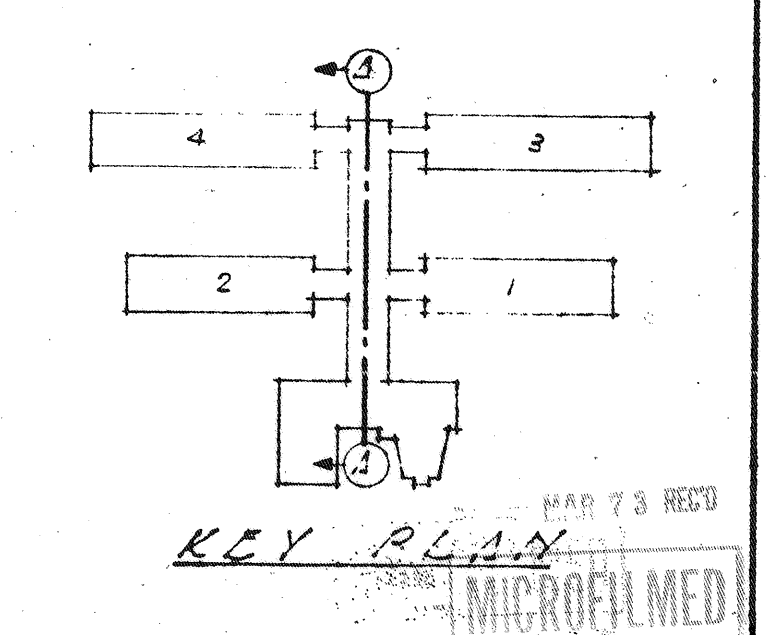


PEREIRA & LUCKMAN
J. E. STANTON
 ARCHITECTS AND ENGINEERS
 LOS ANGELES, CALIFORNIA
ROBERT W. DITZEN
 ASSOCIATE ARCHITECT
 BOULDER, COLORADO

PROJECT: BOULDER LABORATORIES
 NATIONAL BUREAU OF STANDARDS
 LOCATION: BOULDER, COLORADO
 STREET: STATE HIGHWAY 170
 PROJ. NO. 3-044 FILE NO. 1
 DRAWN BY: A.G. 2-22-51 CHECKED BY: H.A.S.
 DRAWING TITLE: SECTION CENTRAL UNIT
 ARCHITECTURAL
 4-6B-20022

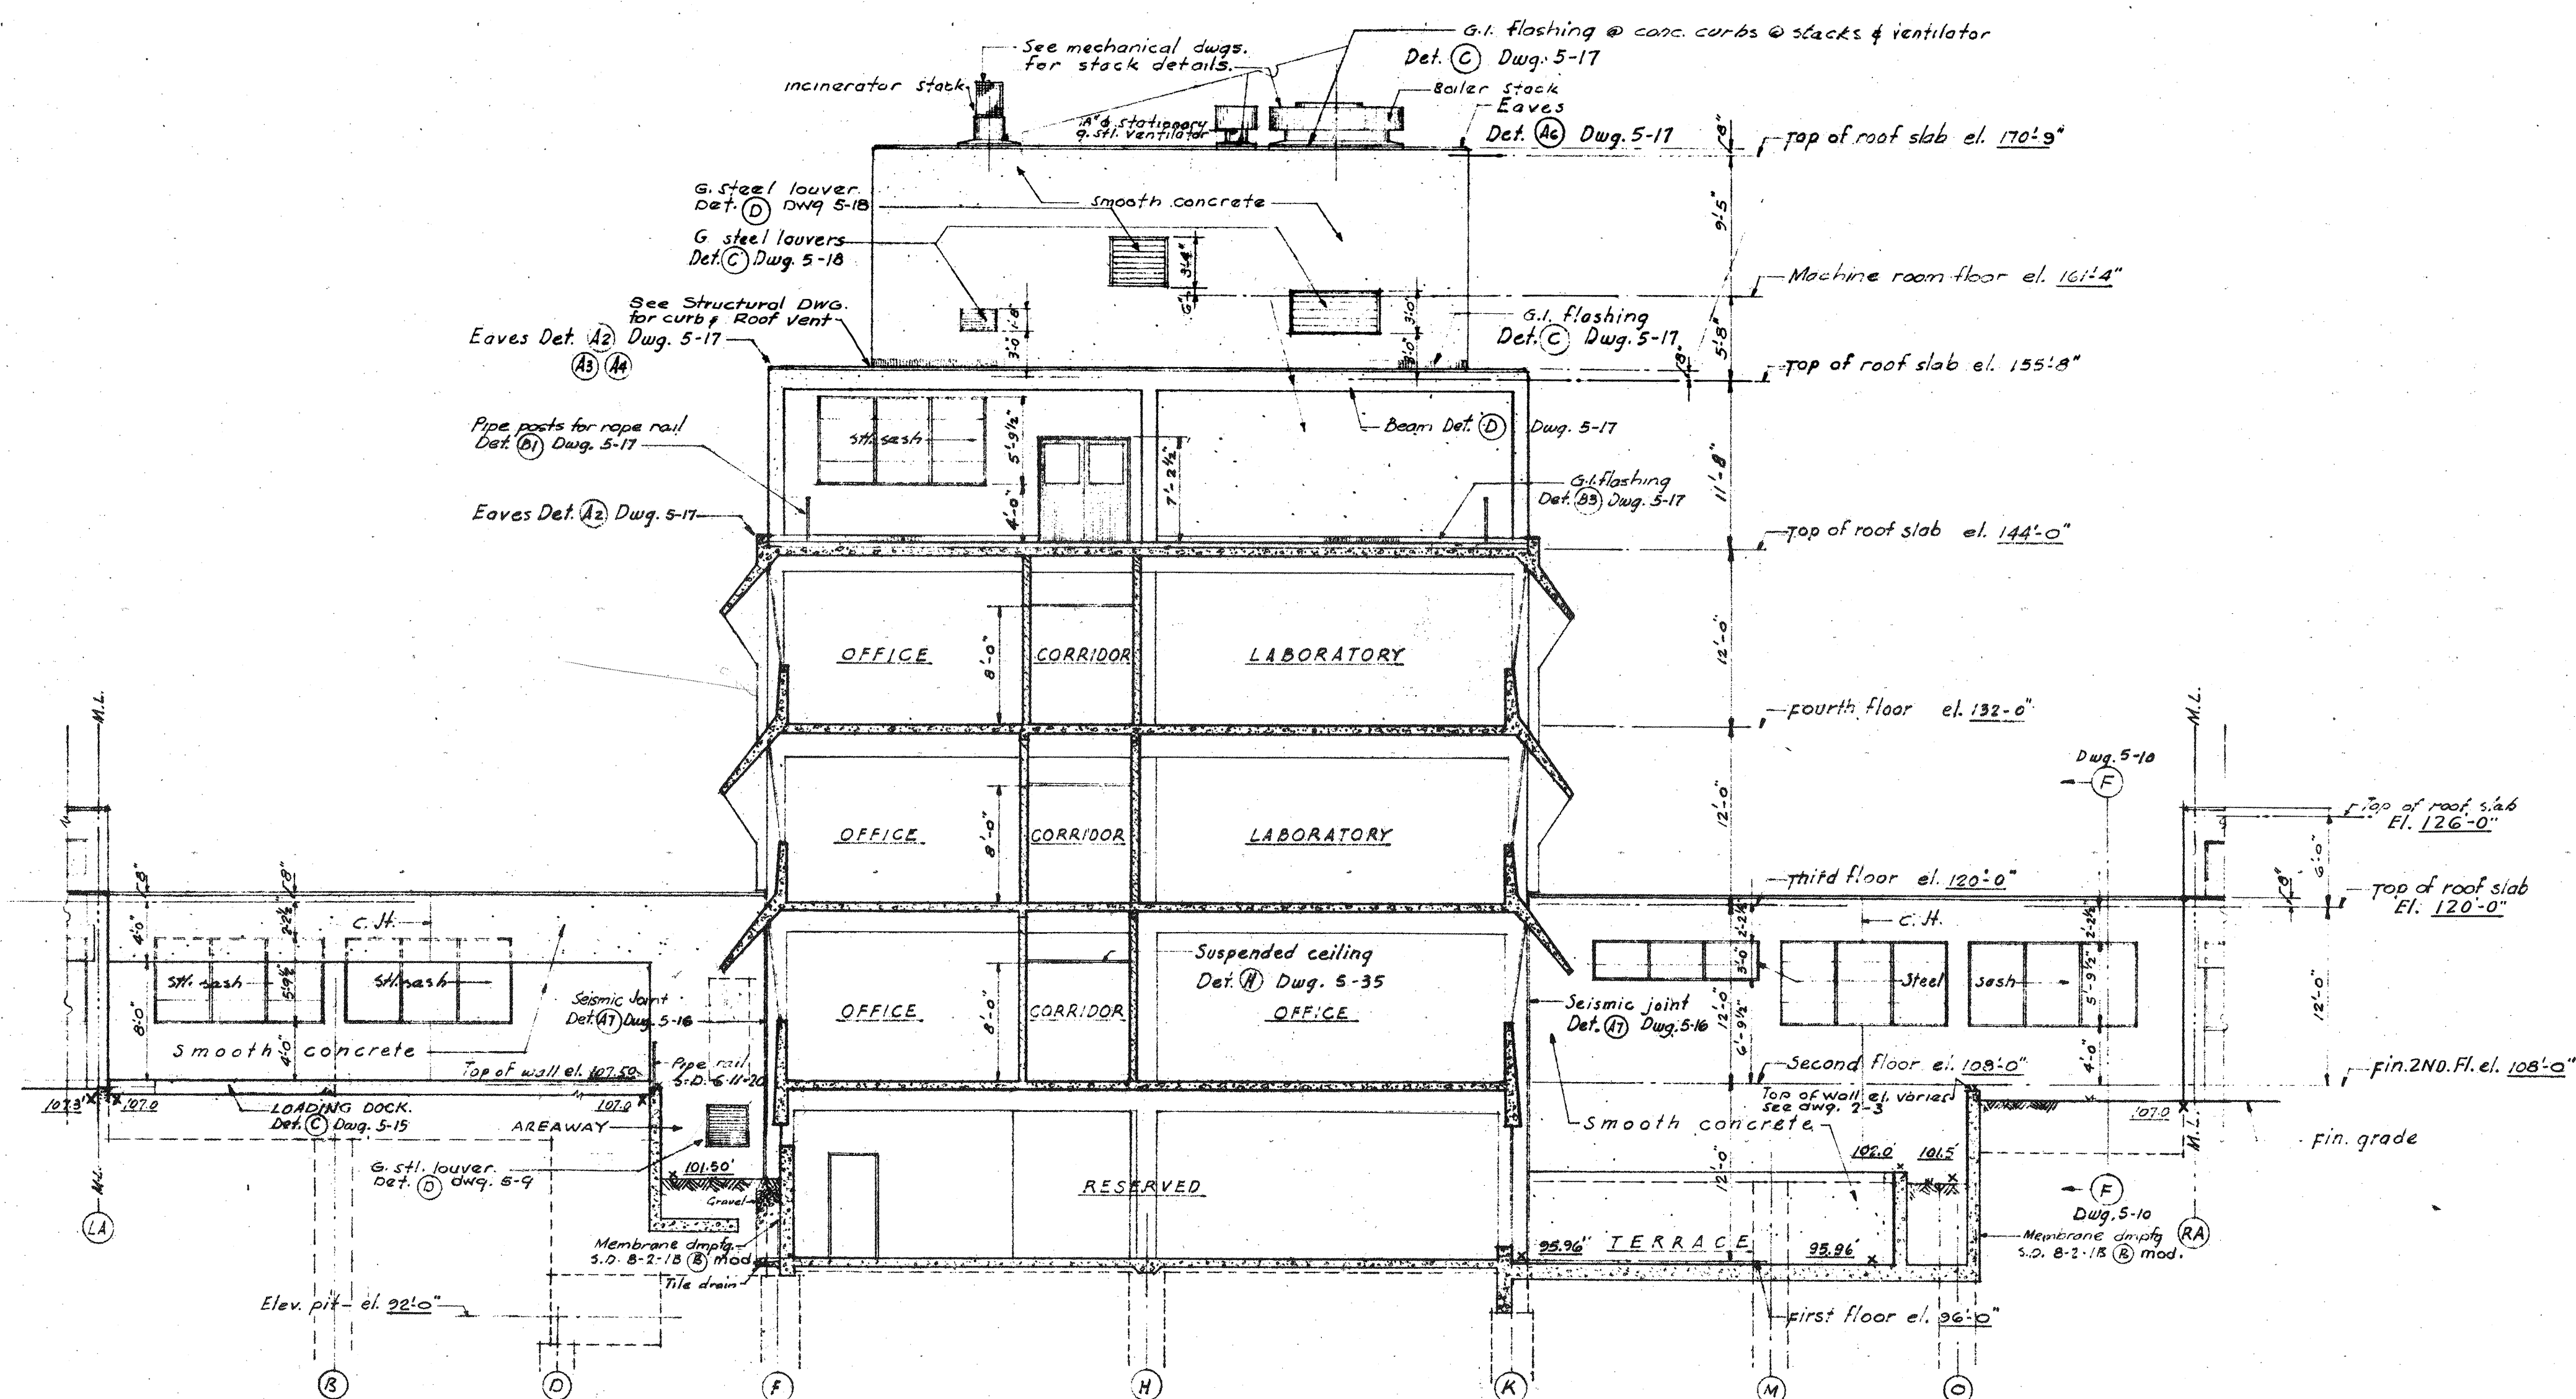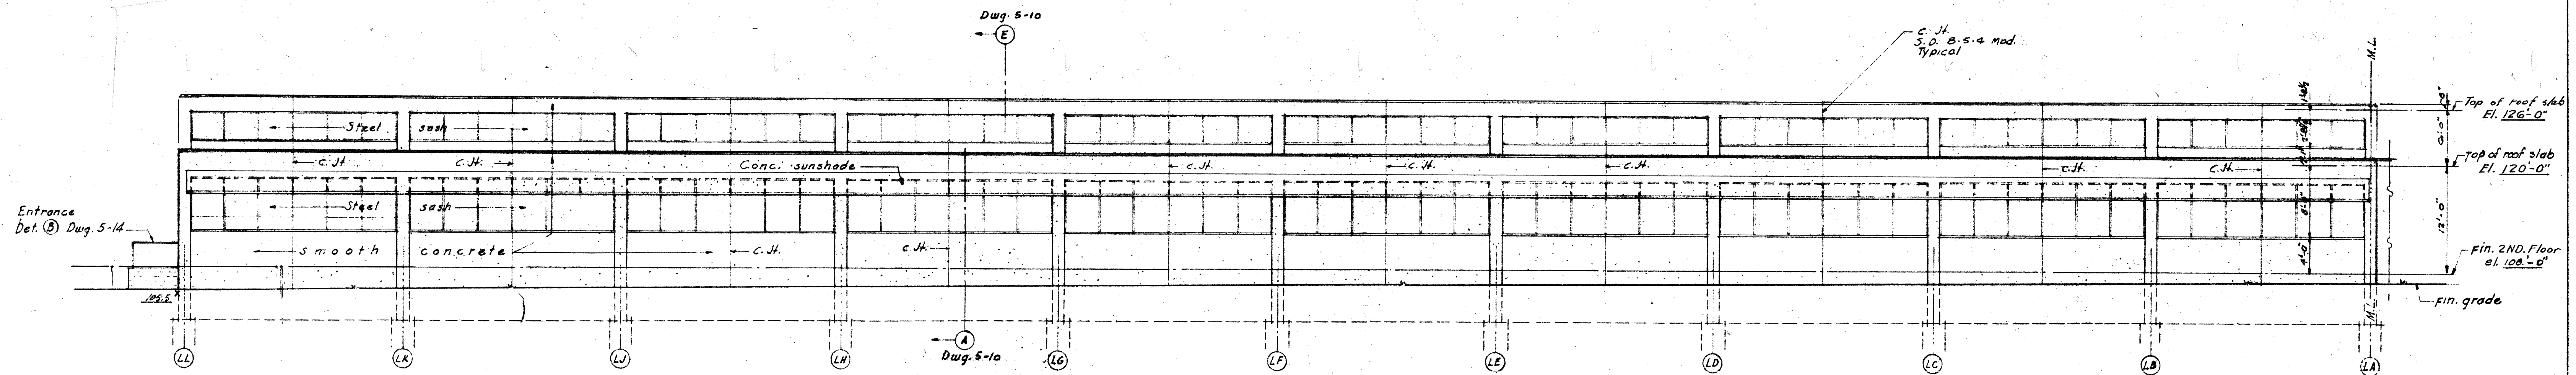

Note: For elevations, dimensions, & operation of windows, see Dwg. 5-10.

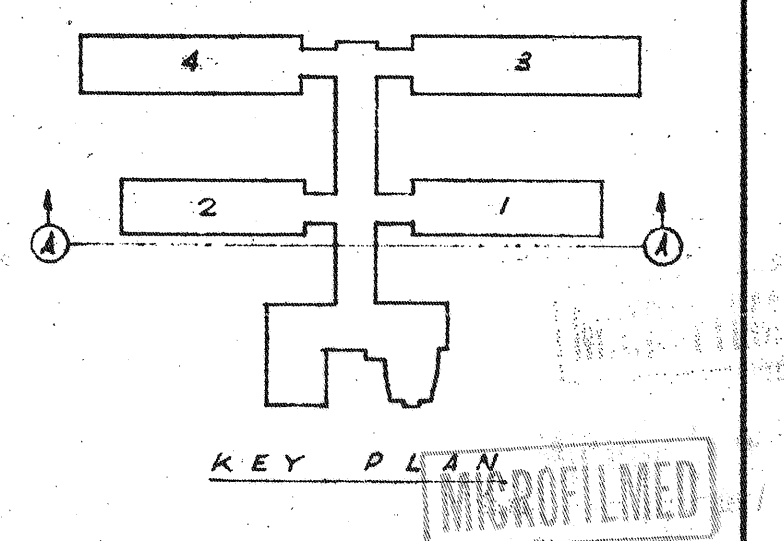

PEREIRA & LUCKMAN
J. E. STANTON
ARCHITECTS AND ENGINEERS
LOS ANGELES, CALIFORNIA
ROBERT W. DITZEN
ASSOCIATE ARCHITECT
BOULDER, COLORADO

PROJECT		GENERAL SERVICES ADMINISTRATION, WASHINGTON, D. C.	
PROJECT	BOULDER LABORATORIES	PROJECT	BOULDER LABORATORIES
LOCATION	BOULDER, COLORADO	LOCATION	BOULDER, COLORADO
STREET	STATE HIGHWAY 170	STREET	STATE HIGHWAY 170
PROJ. NO.	5-044	FILE NO.	
DRAWN BY	J.D.	CHECKED BY	E.W.S.
DRAWING TITLE	ELEV'S & SECT. WING UNITS 1 & 2		
ARCHITECTURAL			




NORTH ELEVATIONS WING UNITS 1 & 2

Scale
1/8"

A

DRAWING NO. 4-7B20023

RETURN TO B & B DRAWING FILMS UNIT

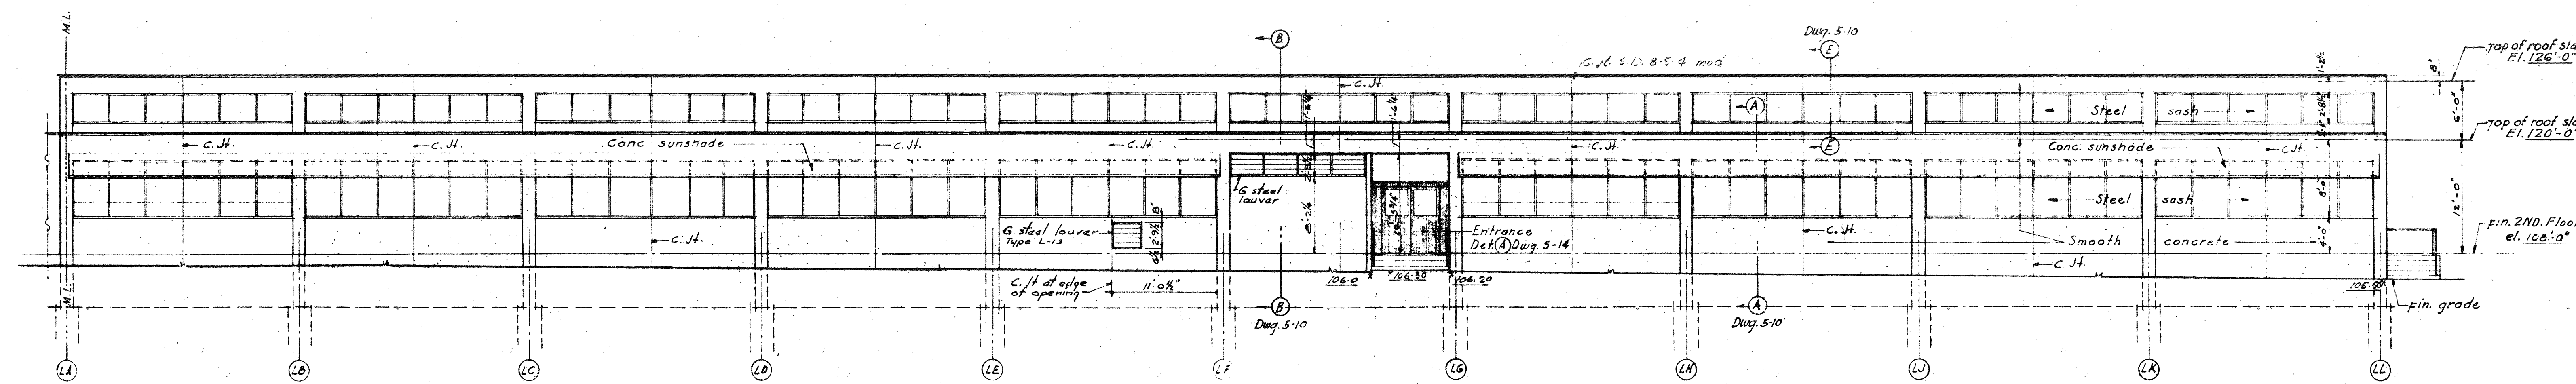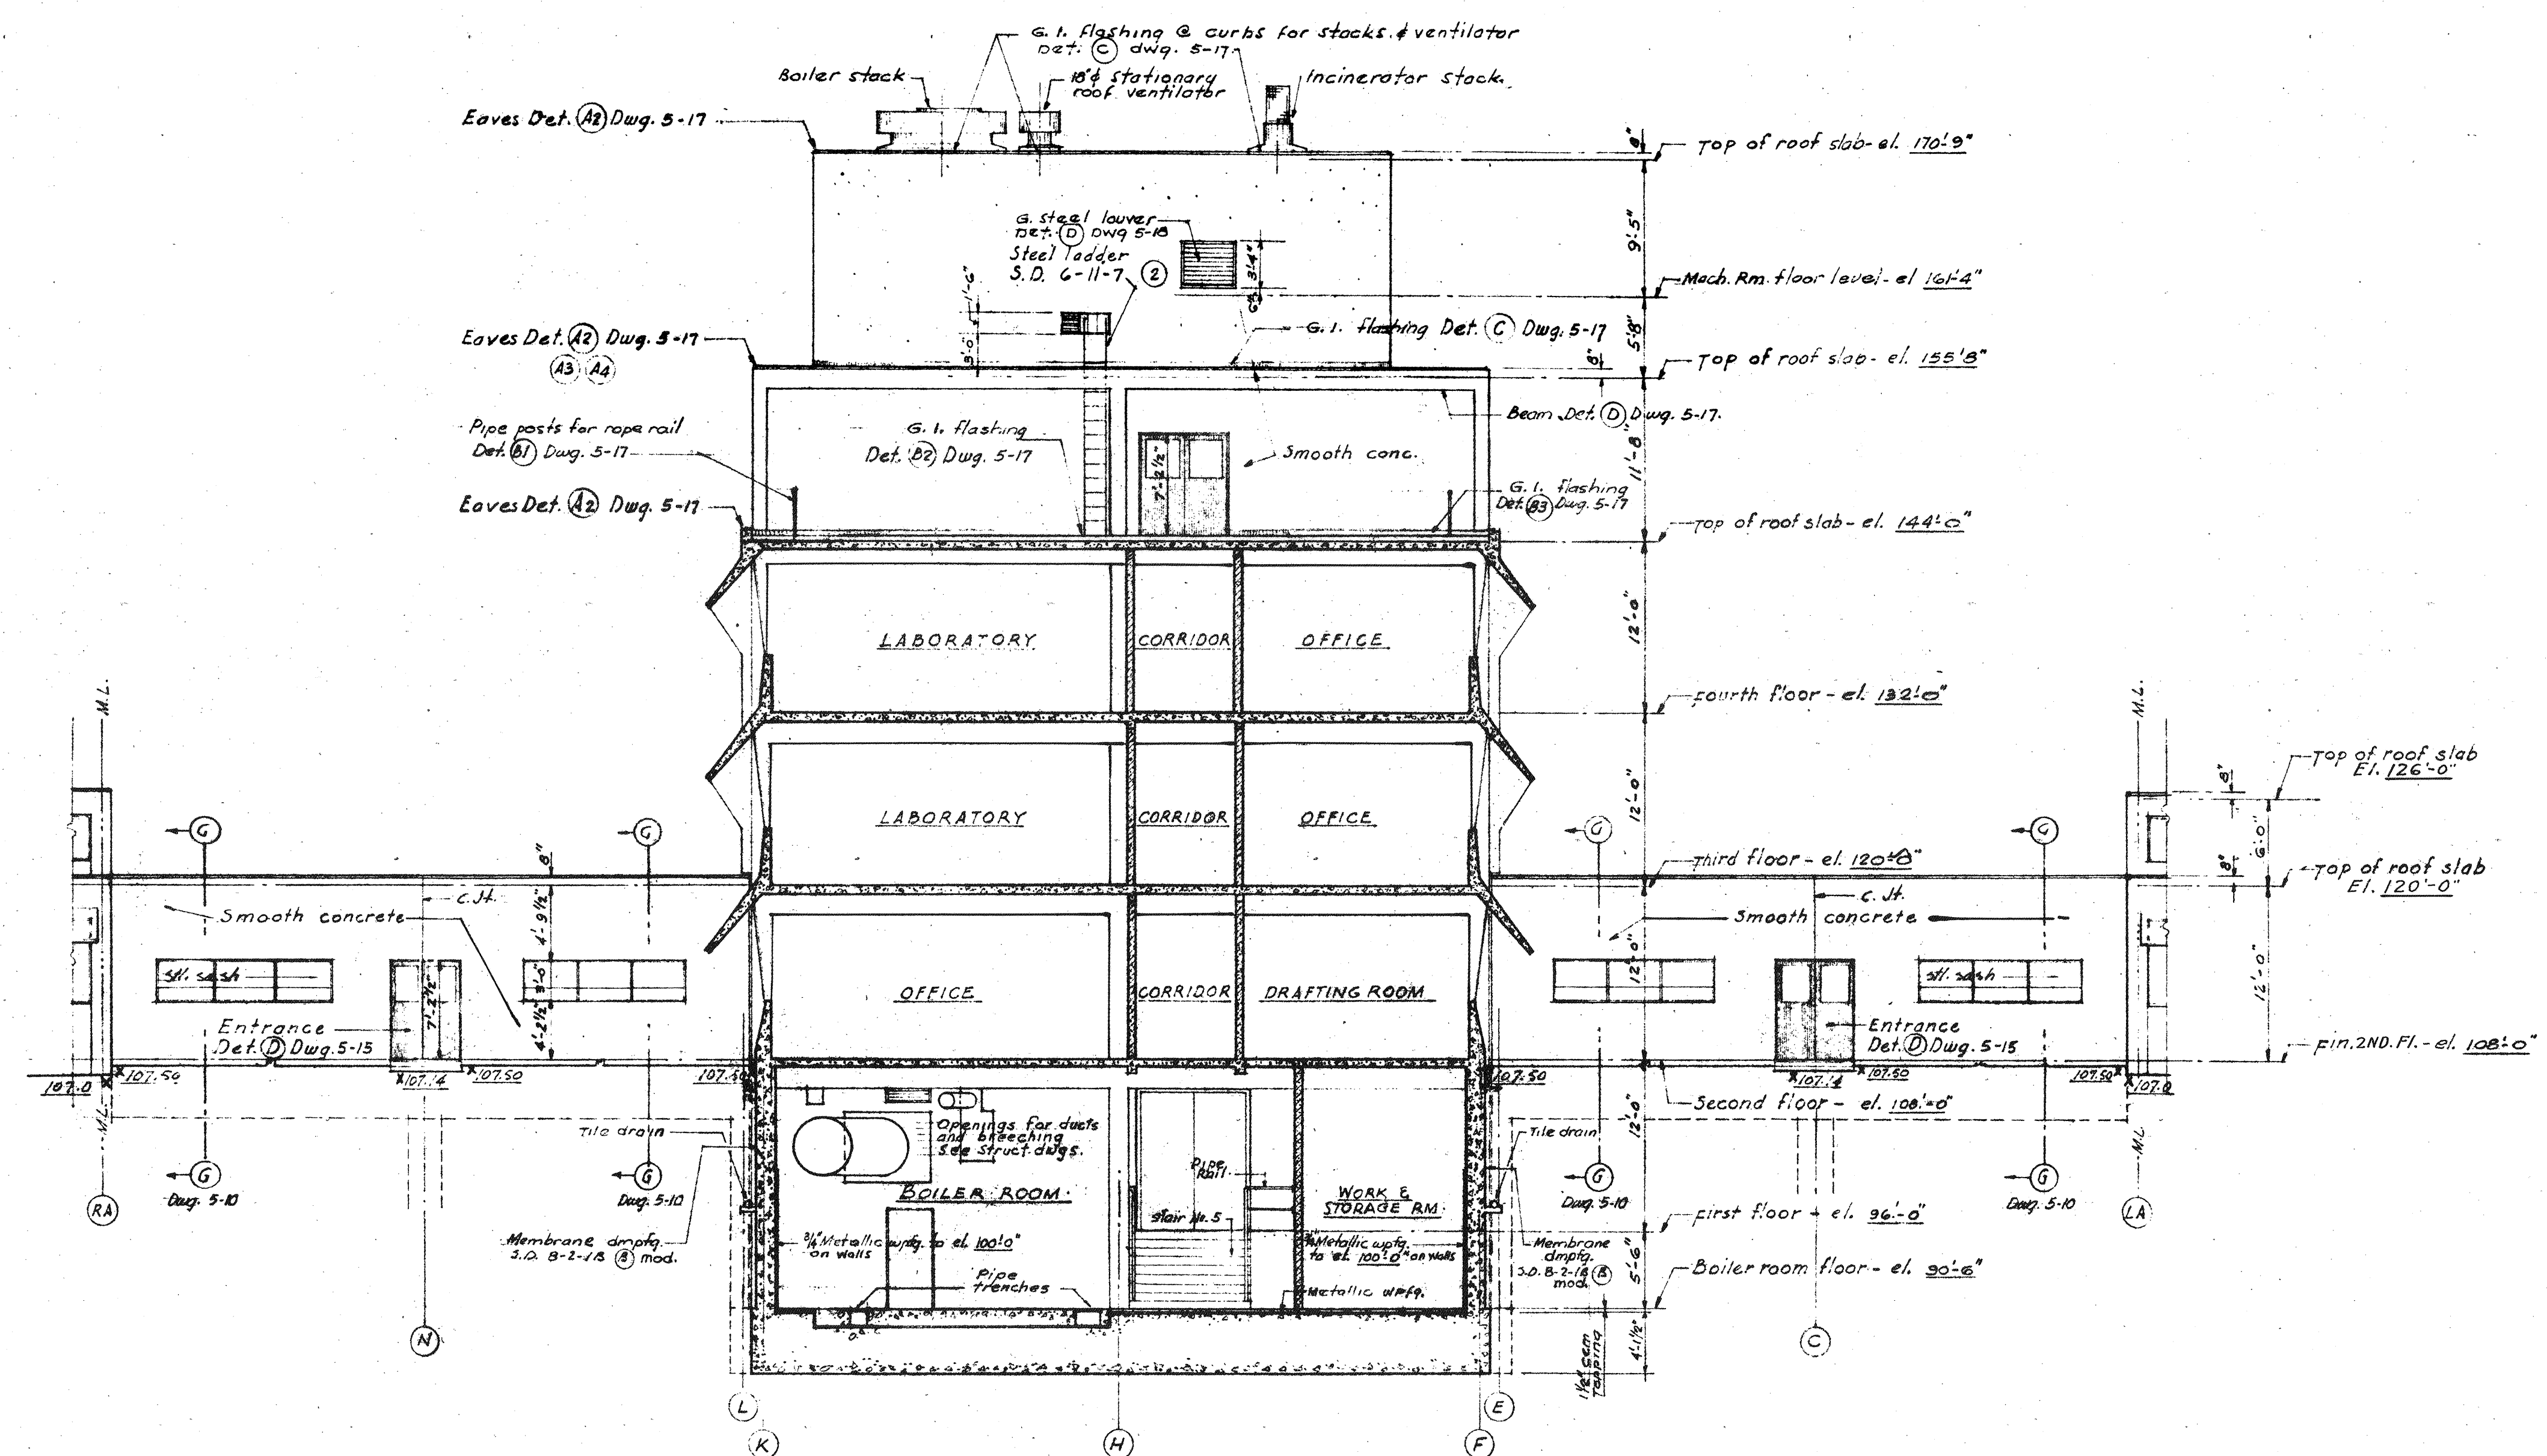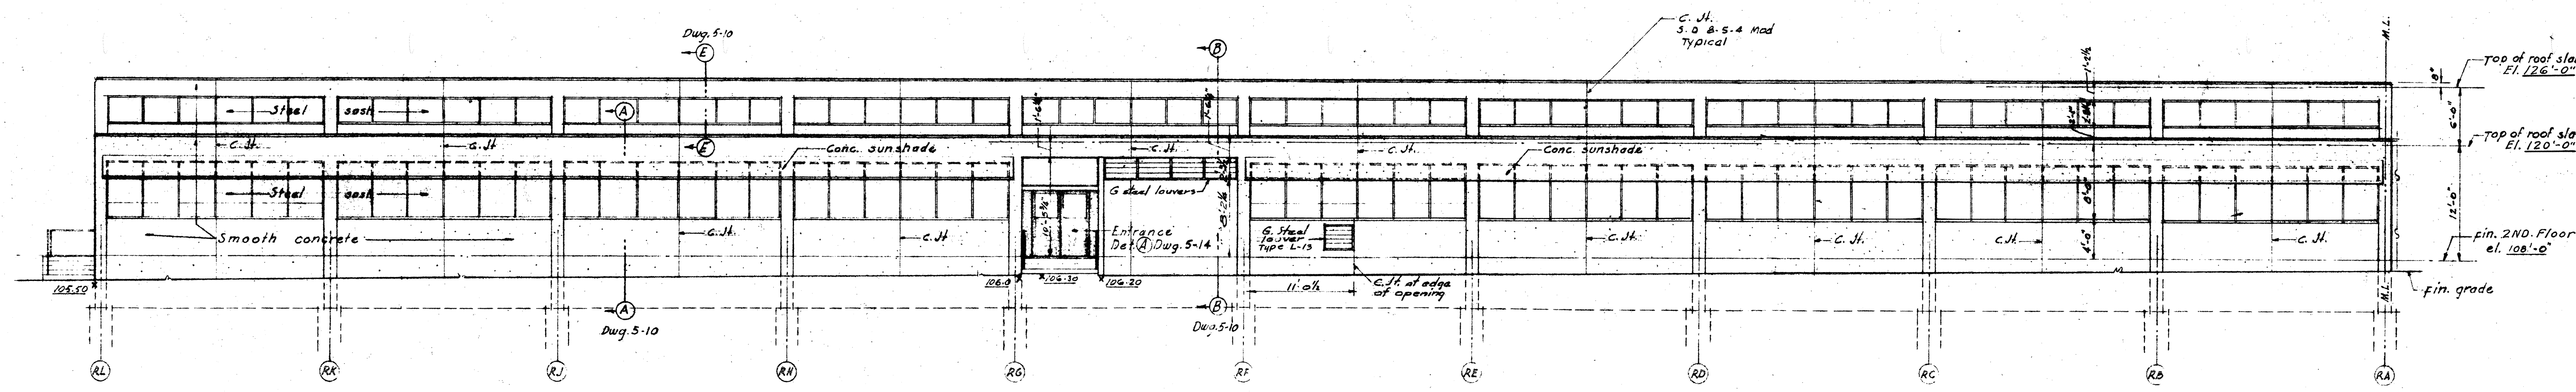

SOUTH ELEVATION WING UNITS 1 & 2

Note: For elevations, dimensions, & operation of windows, see Dwg. 5-18

KEY PLAN




PEREIRA & LUCKMAN
AND
J. E. STANTON
ARCHITECTS AND ENGINEERS
LOS ANGELES, CALIFORNIA
ROBERT W. DITZEN
ASSOCIATE ARCHITECT
BOULDER, COLORADO

PUBLIC BUILDINGS SERVICE
GENERAL SERVICES ADMINISTRATION, WASHINGTON, D. C.

PROJECT: BOULDER LABORATORIES
LOCATION: BOULDER, COLORADO
STREET: STATE HIGHWAY 170
PROJ. NO.: S-044
FILE NO.:
DRAWN BY: J.A.
CHECKED BY: B.M.S.


DRAWING TITLE: ELEV. S & SECT.
WING UNITS 1 & 2
ARCHITECTURAL

DRAWING NO.: 4-8B-20024

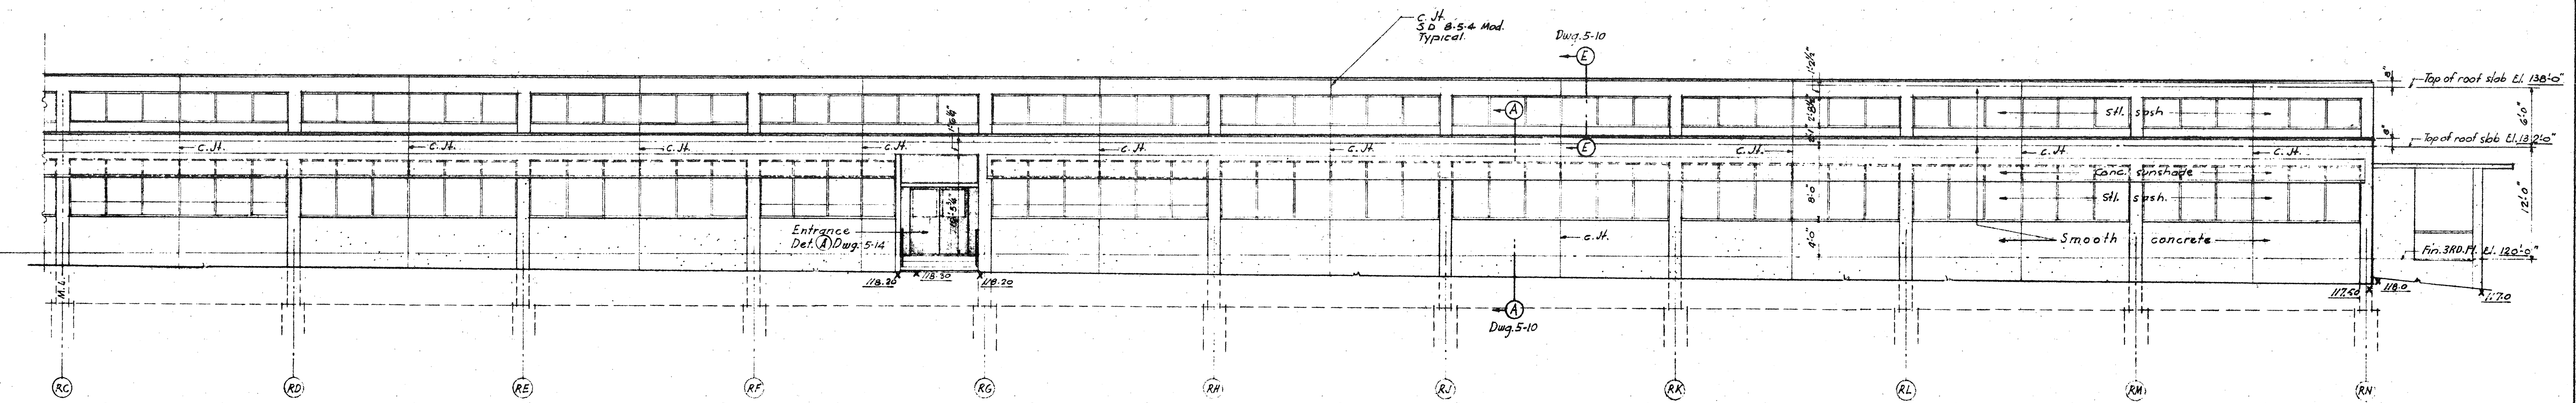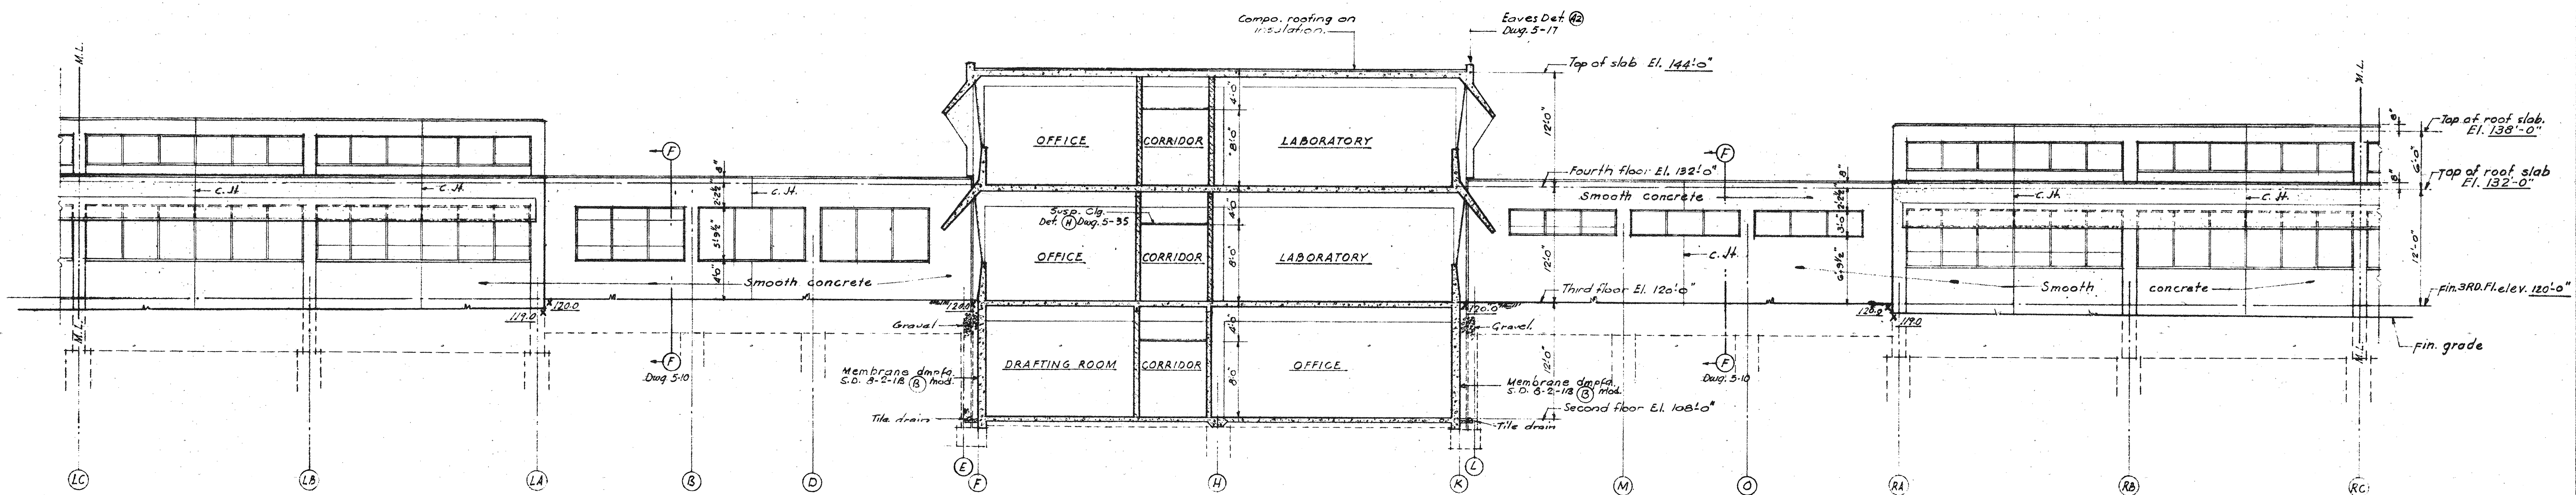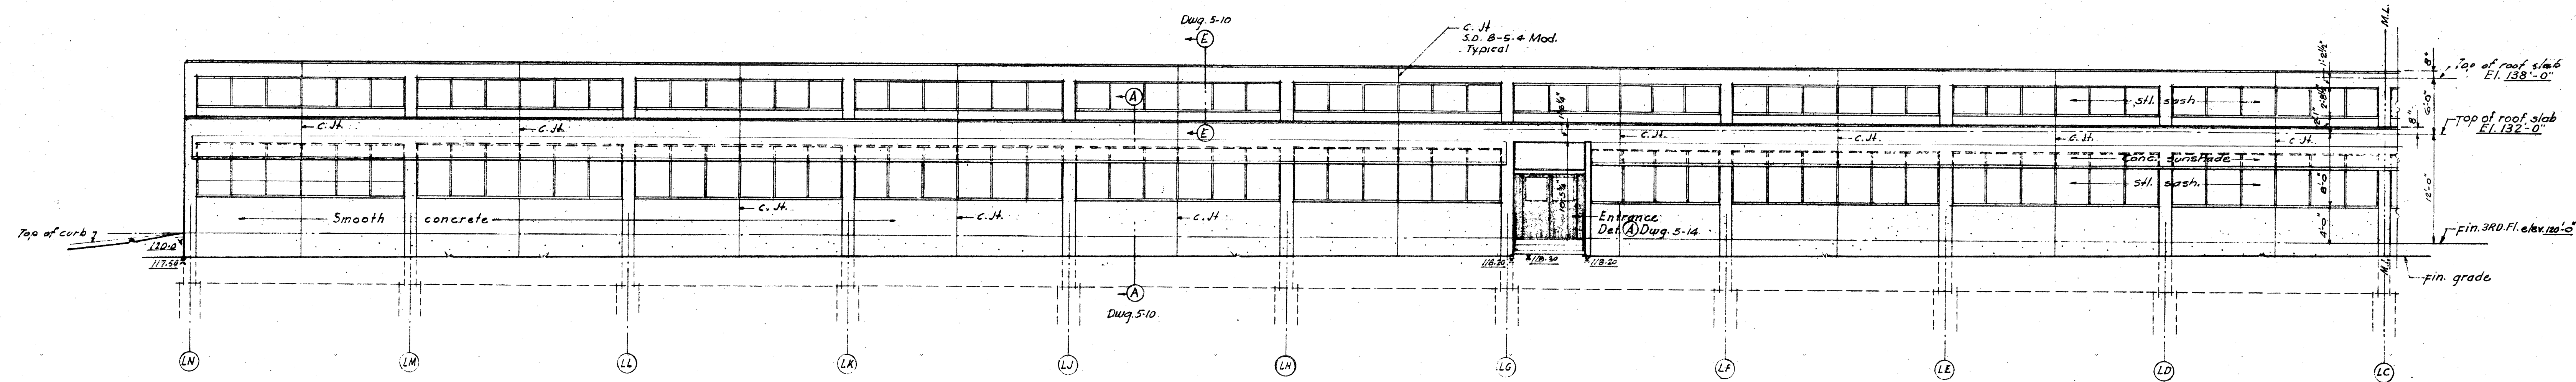

NORTH ELEVATION - WING UNITS 3 & 4

Note: For elevations, dimensions, & operation of windows, see Dwg. 5-1B

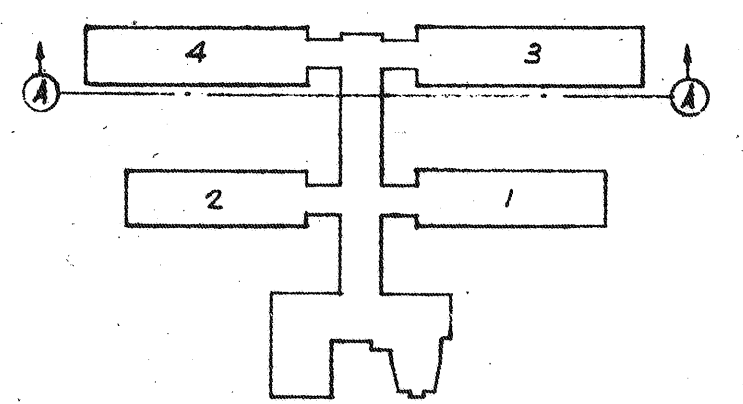


PEREIRA & LUCKMAN
AND
J. E. STANTON
ARCHITECTS AND ENGINEERS
LOS ANGELES, CALIFORNIA
ROBERT W. DITZEN
ASSOCIATE ARCHITECT
BOULDER, COLORADO

PROJECT	BOULDER LABORATORIES NATIONAL BUREAU OF STANDARDS
LOCATION	BOULDER, COLORADO
STREET	STATE HIGHWAY 170
PROJ. NO.	5-044
DRAWN BY	J.G.
CHECKED BY	E.M.S.
DRAWING TITLE	ELEV'S & SECT'S WING UNITS 3 & 4
ARCHITECTURAL	


4-9 B-20025

RETURN TO D & C DRAWING FILES UNIT

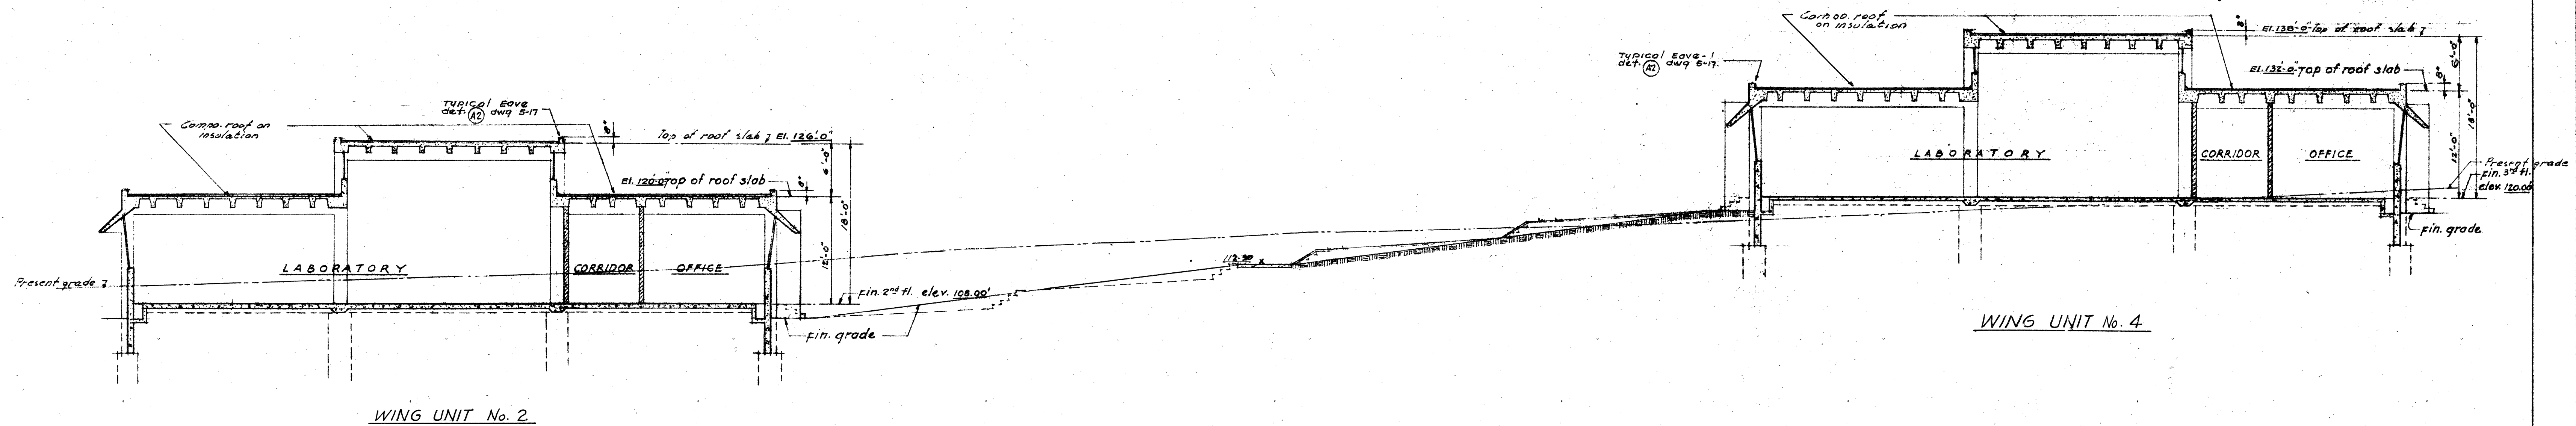


CROSS SECTIONS WING UNITS 2 & 4

Scale
1/8" = 1'-0"

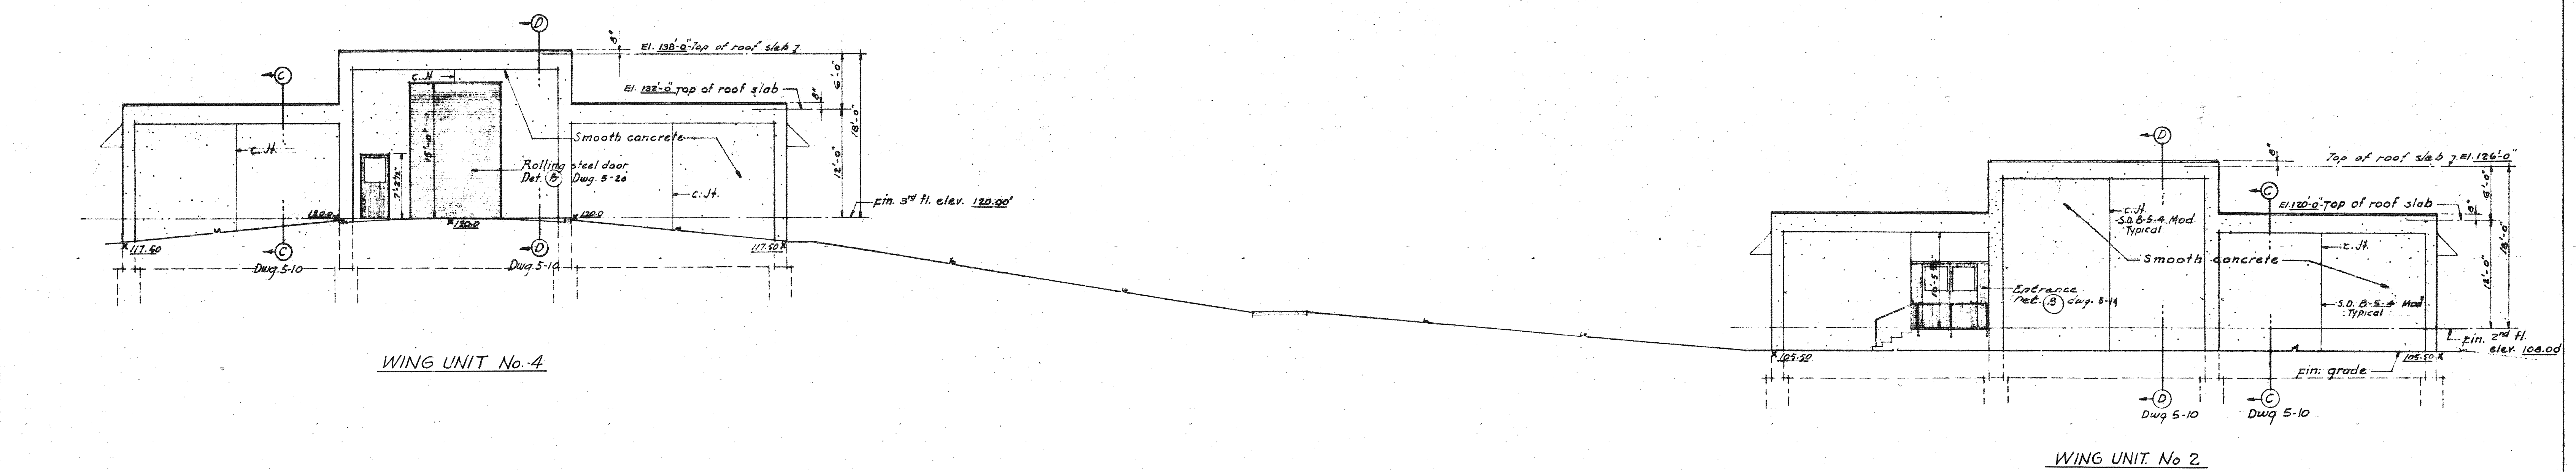

EAST ELEVATION WING UNITS 2 & 4

Scale
1/8" = 1'-0"

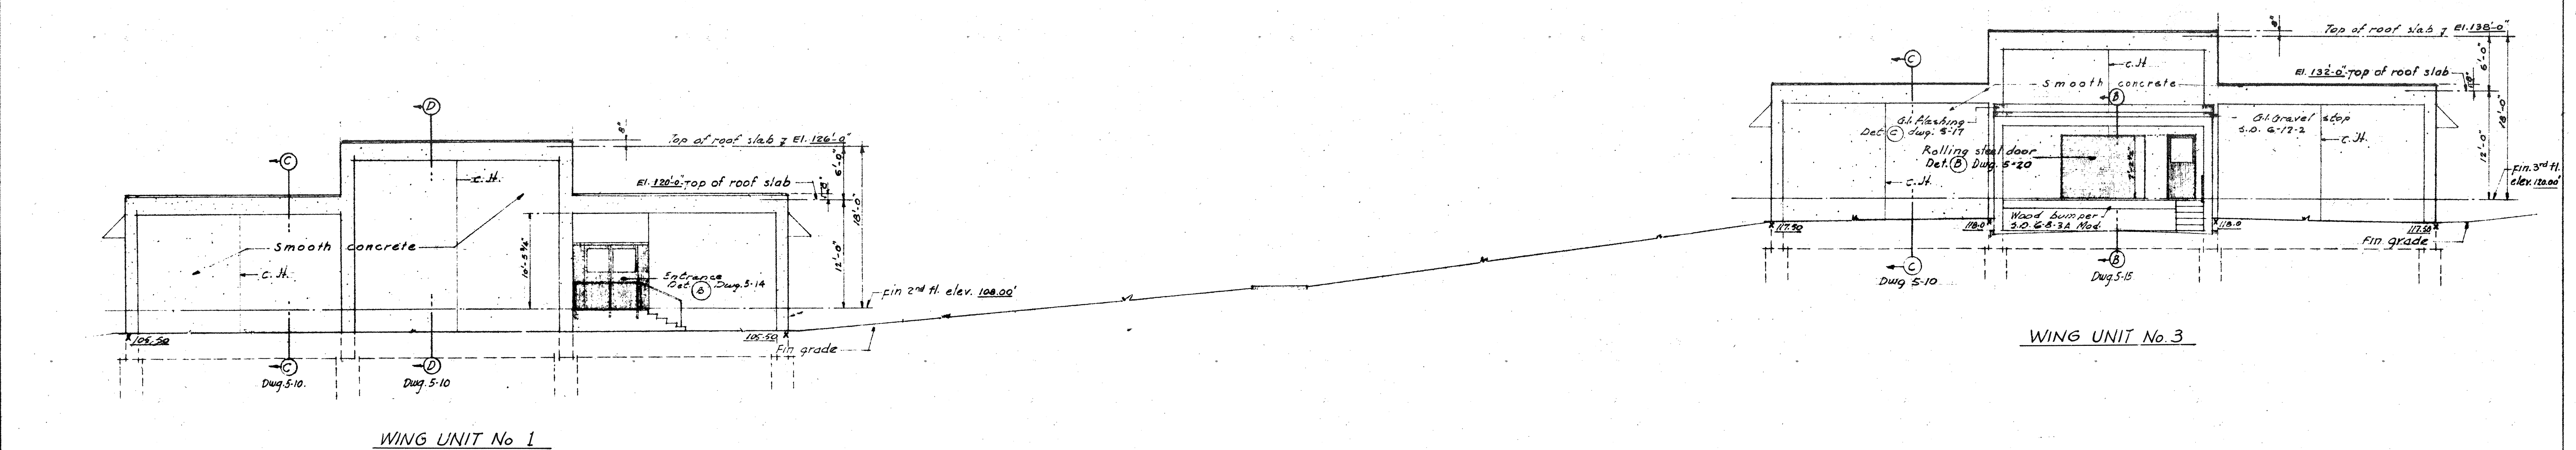

WEST ELEVATION WING UNITS 1 & 3

Scale
1/8" = 1'-0"

KEY PLAN

PLAN NORTH

PEREIRA & LUCKMAN

J. E. STANTON
ARCHITECTS AND ENGINEERS
LOS ANGELES, CALIFORNIA

ROBERT W. DITZEN
ASSOCIATE ARCHITECT
BOULDER, COLORADO

DATE	BY	REVISION
12-22-52	J.E.S.	1







PUBLIC BUILDINGS SERVICE
GENERAL SERVICES ADMINISTRATION, WASHINGTON, D. C.

PROJECT BOULDER LABORATORIES
LOCATION BOULDER, COLORADO
STREET STATE HIGHWAY 170
PROJ. NO. S-044
DRAWN BY J.E.S.
CHECKED BY R.W.D.

ELEV. & SECT. S
WING UNITS 1, 2, 3 & 4

ARCHITECTURAL

DRAWING NO. 4-11B-20027

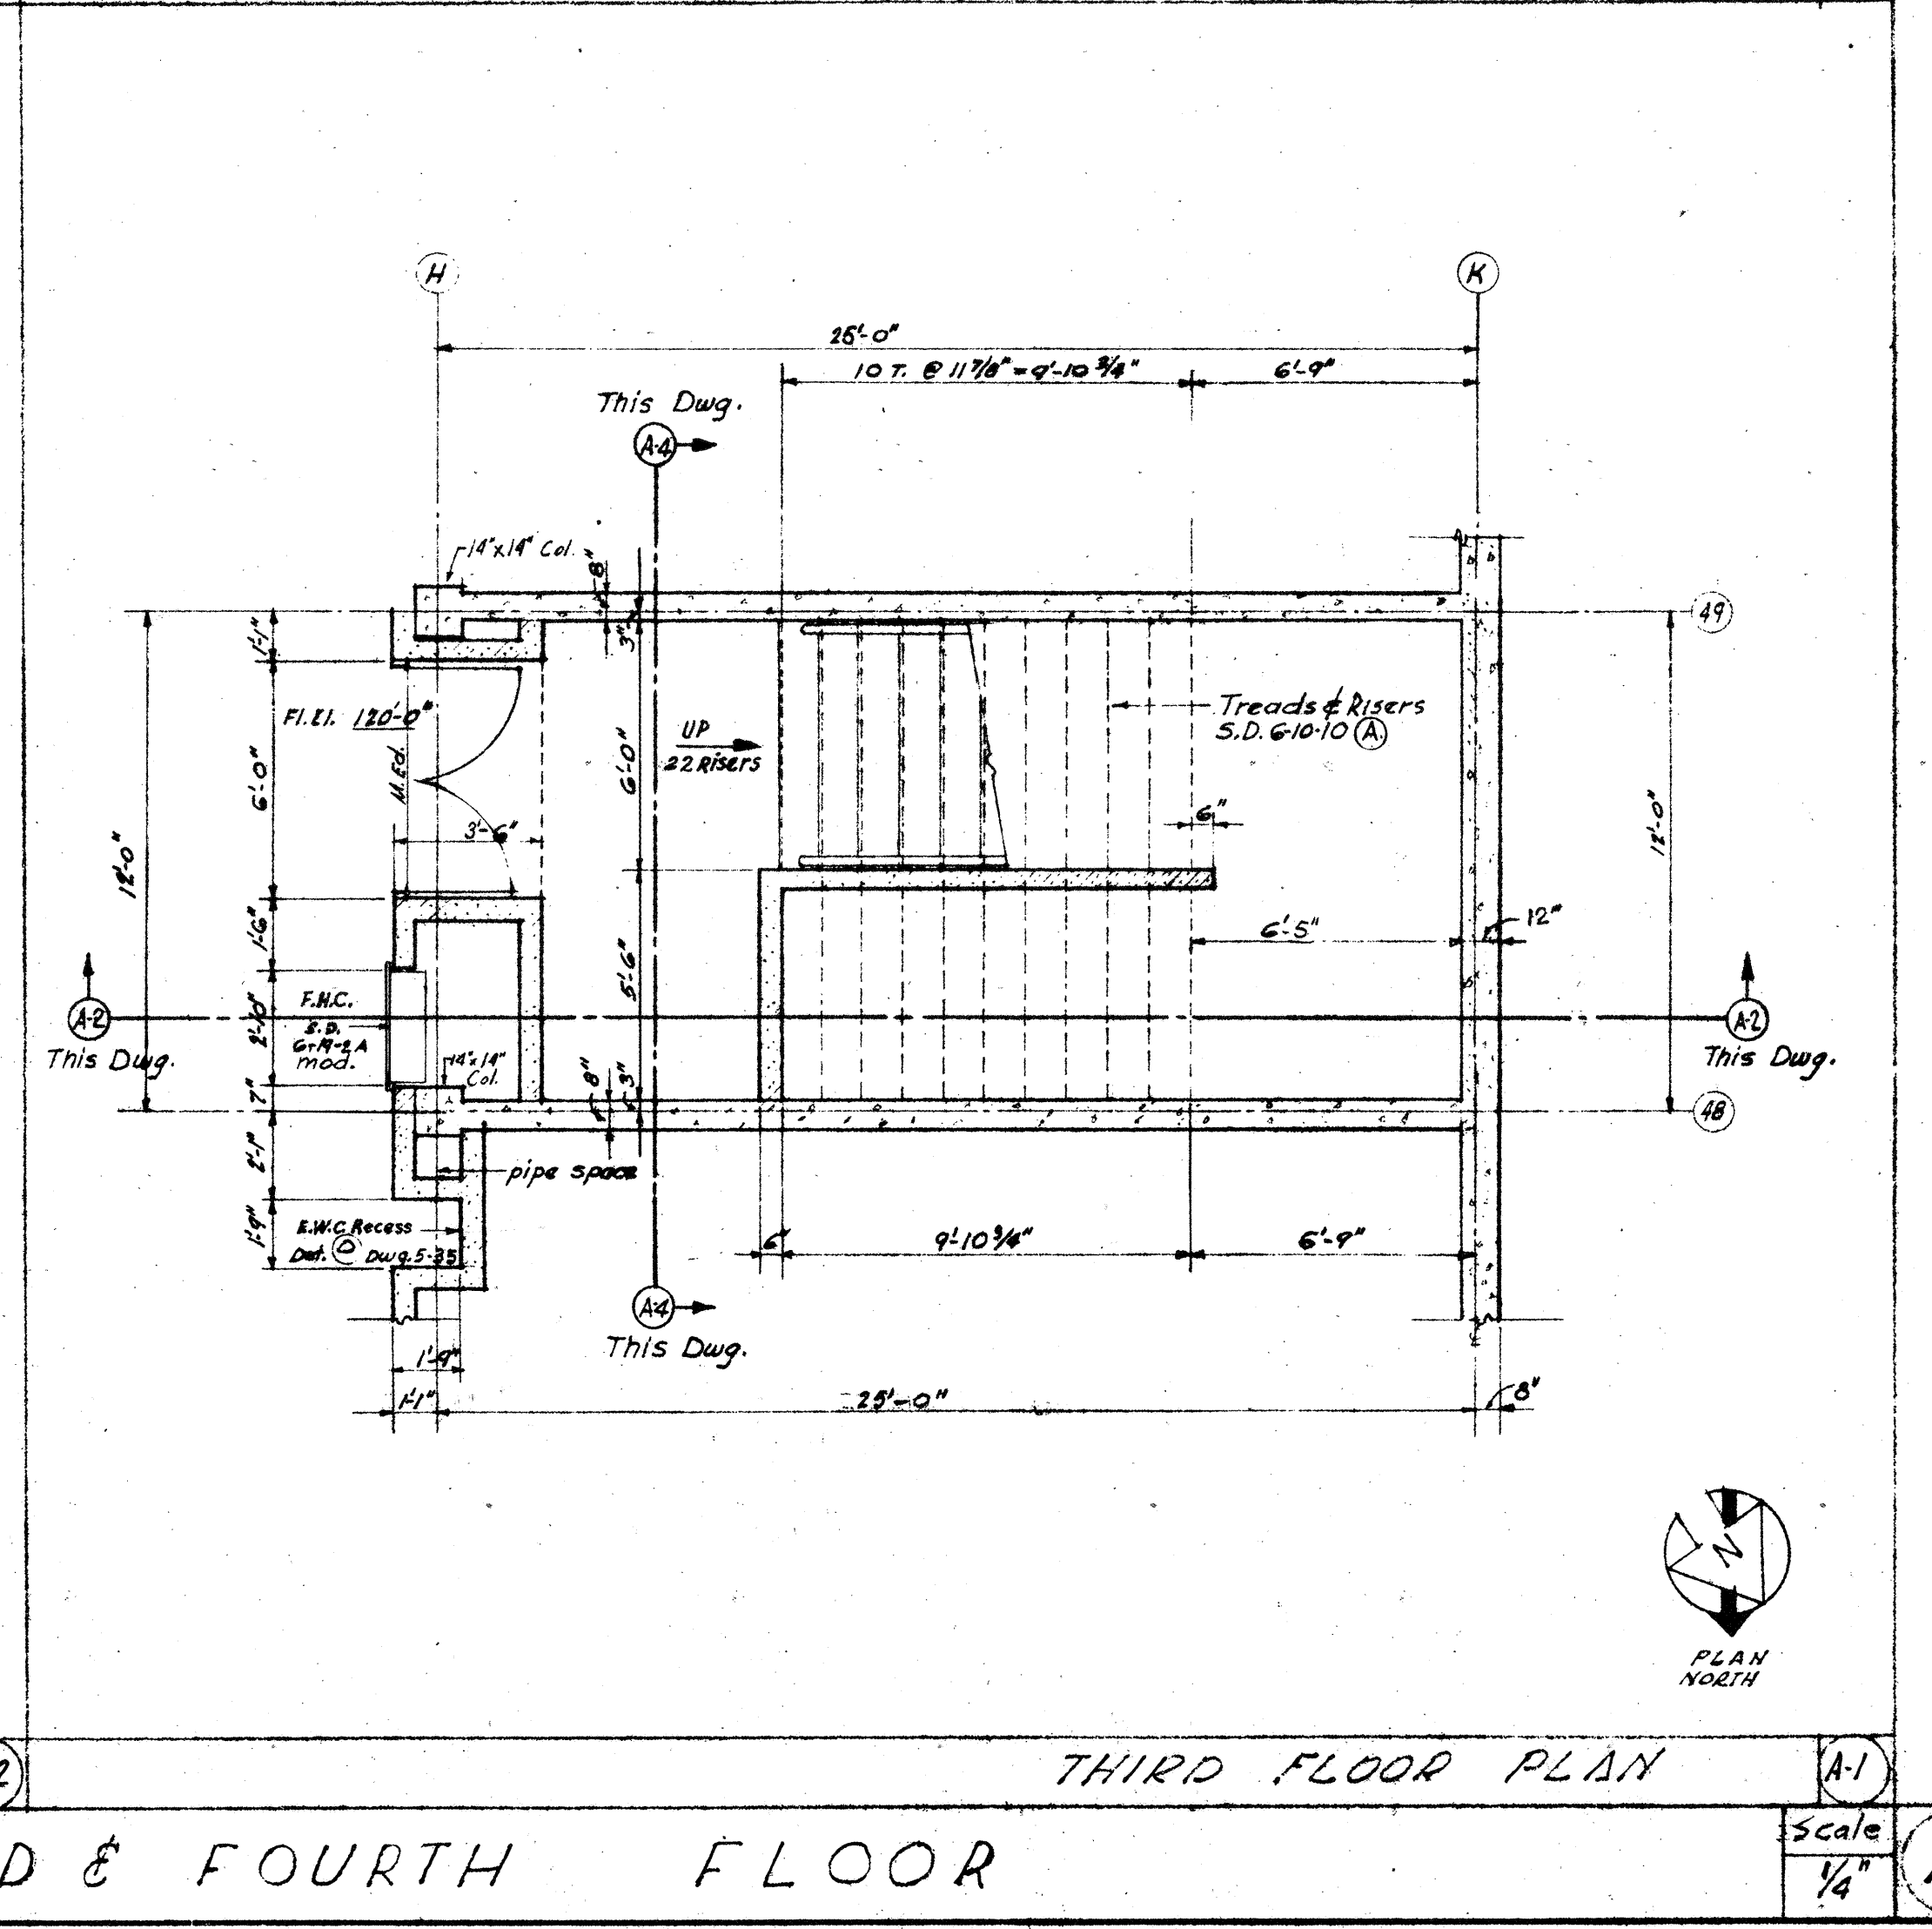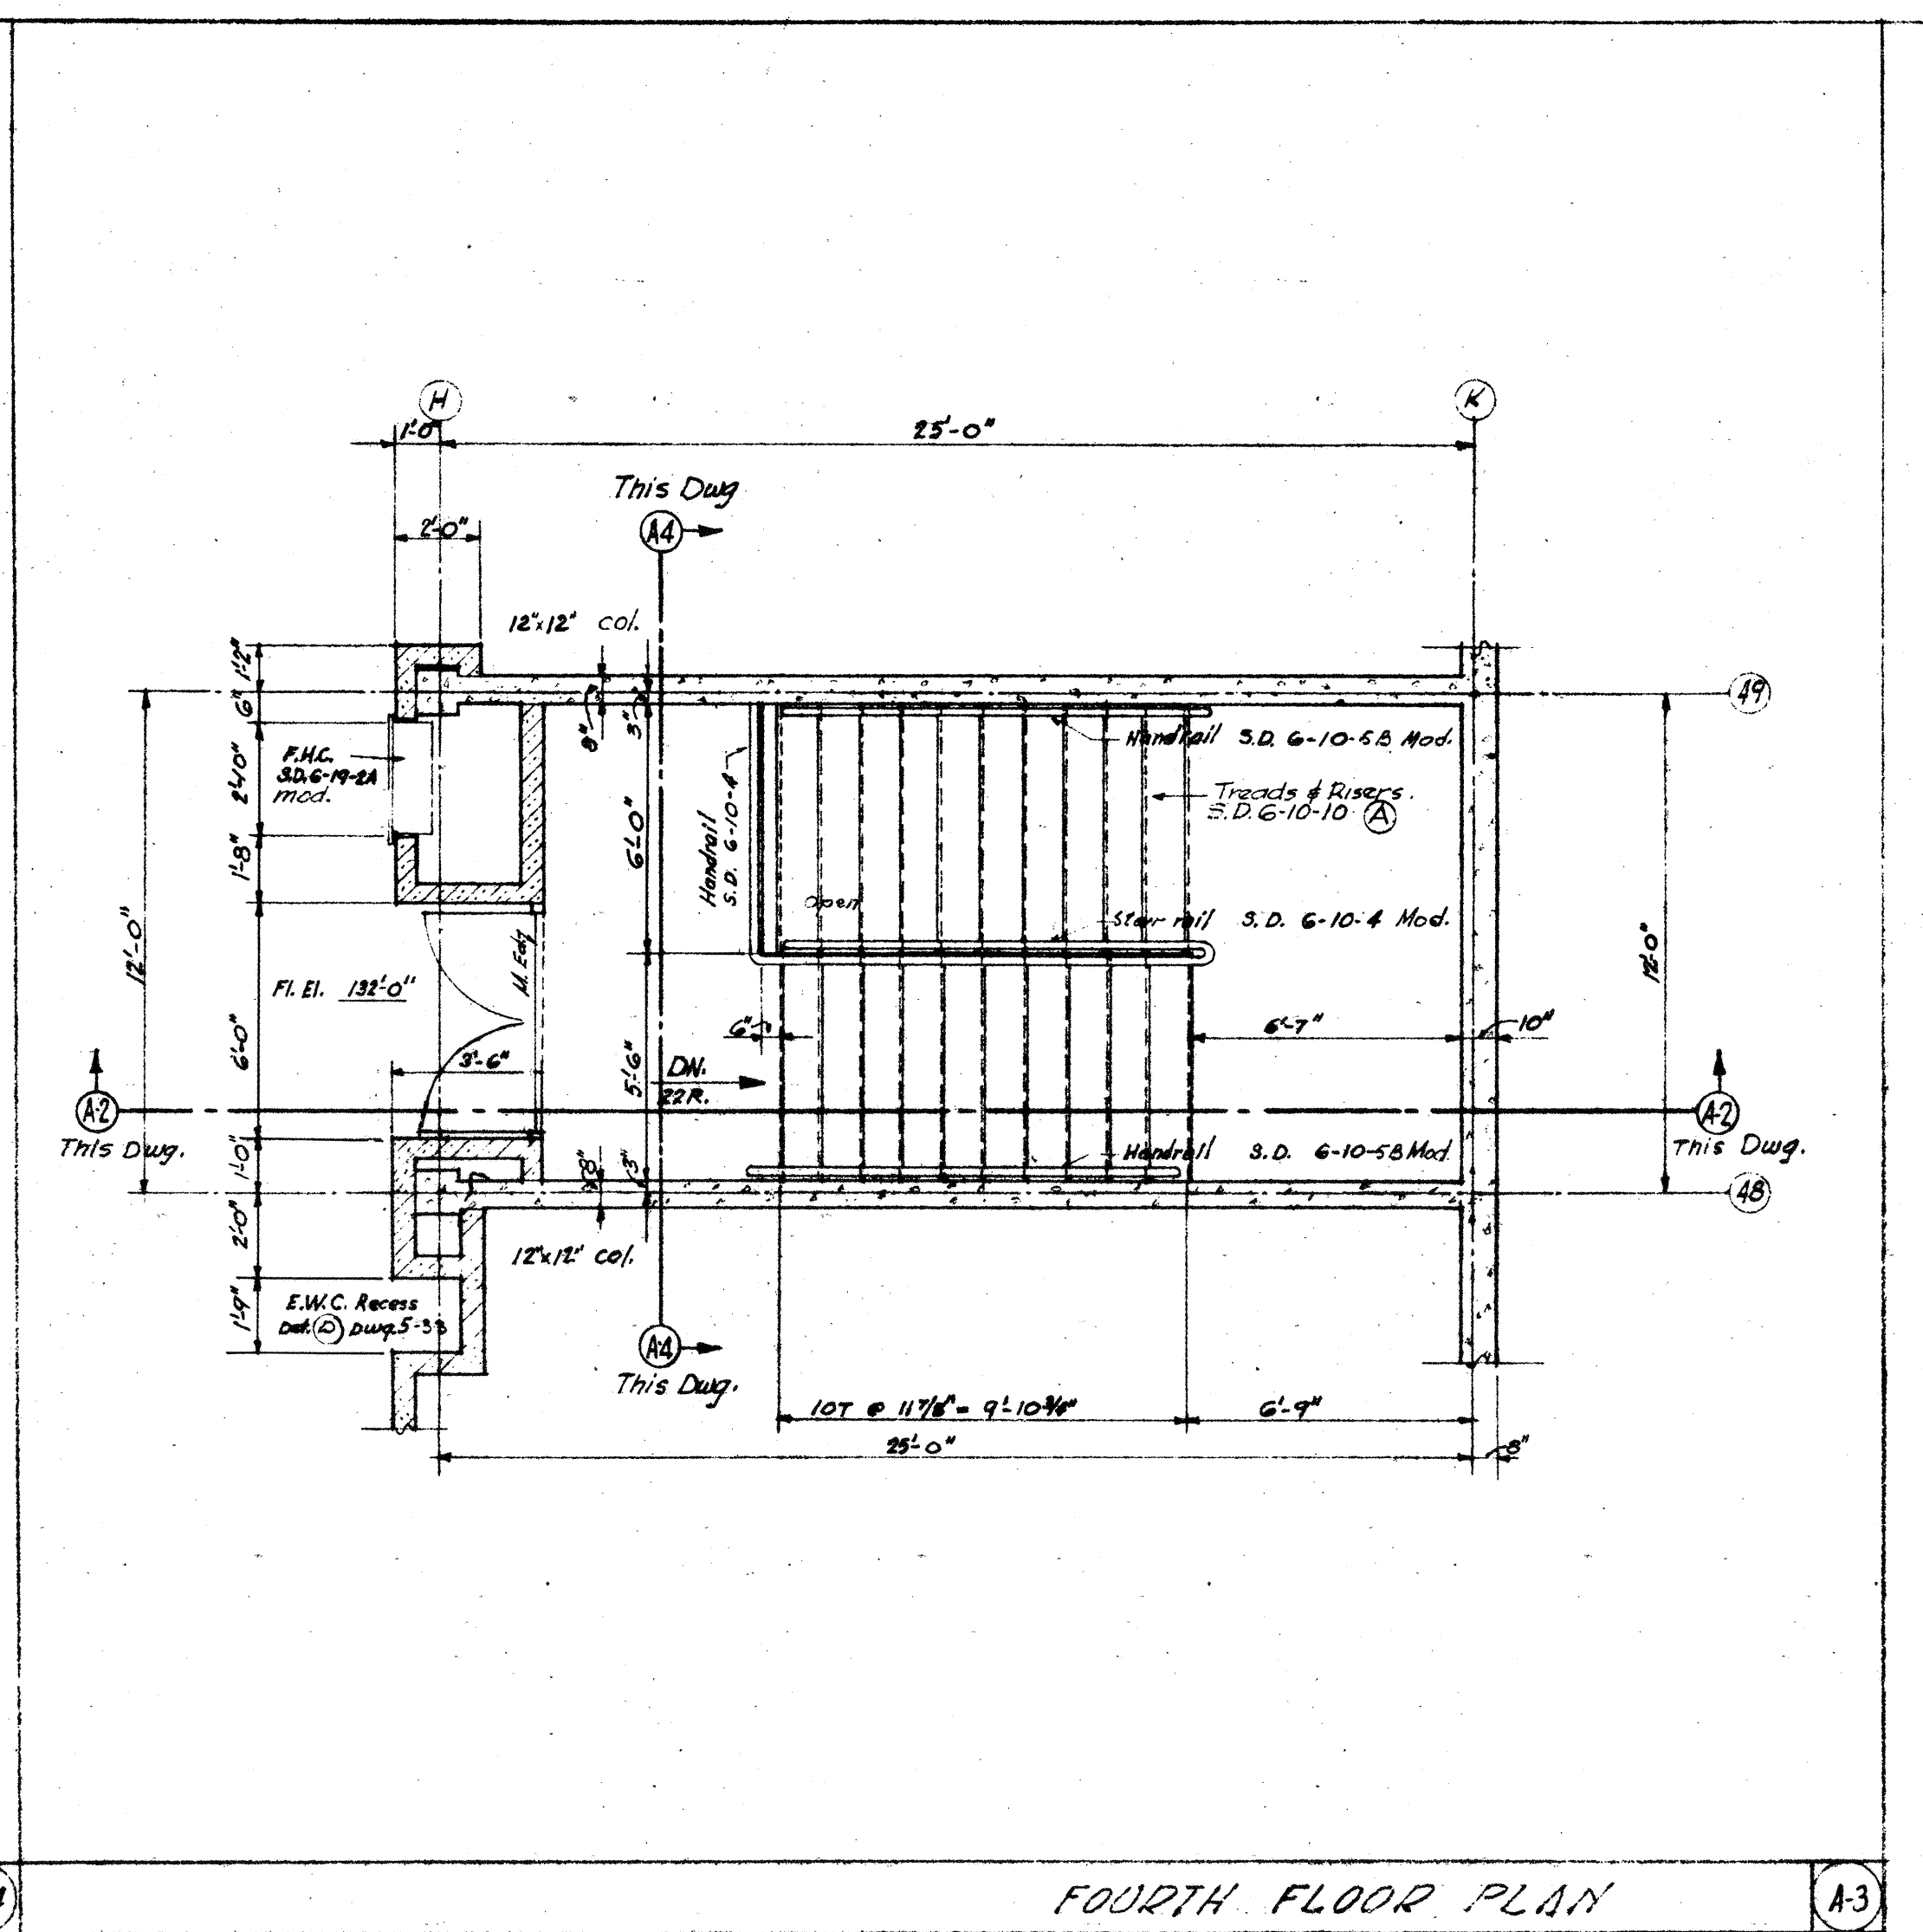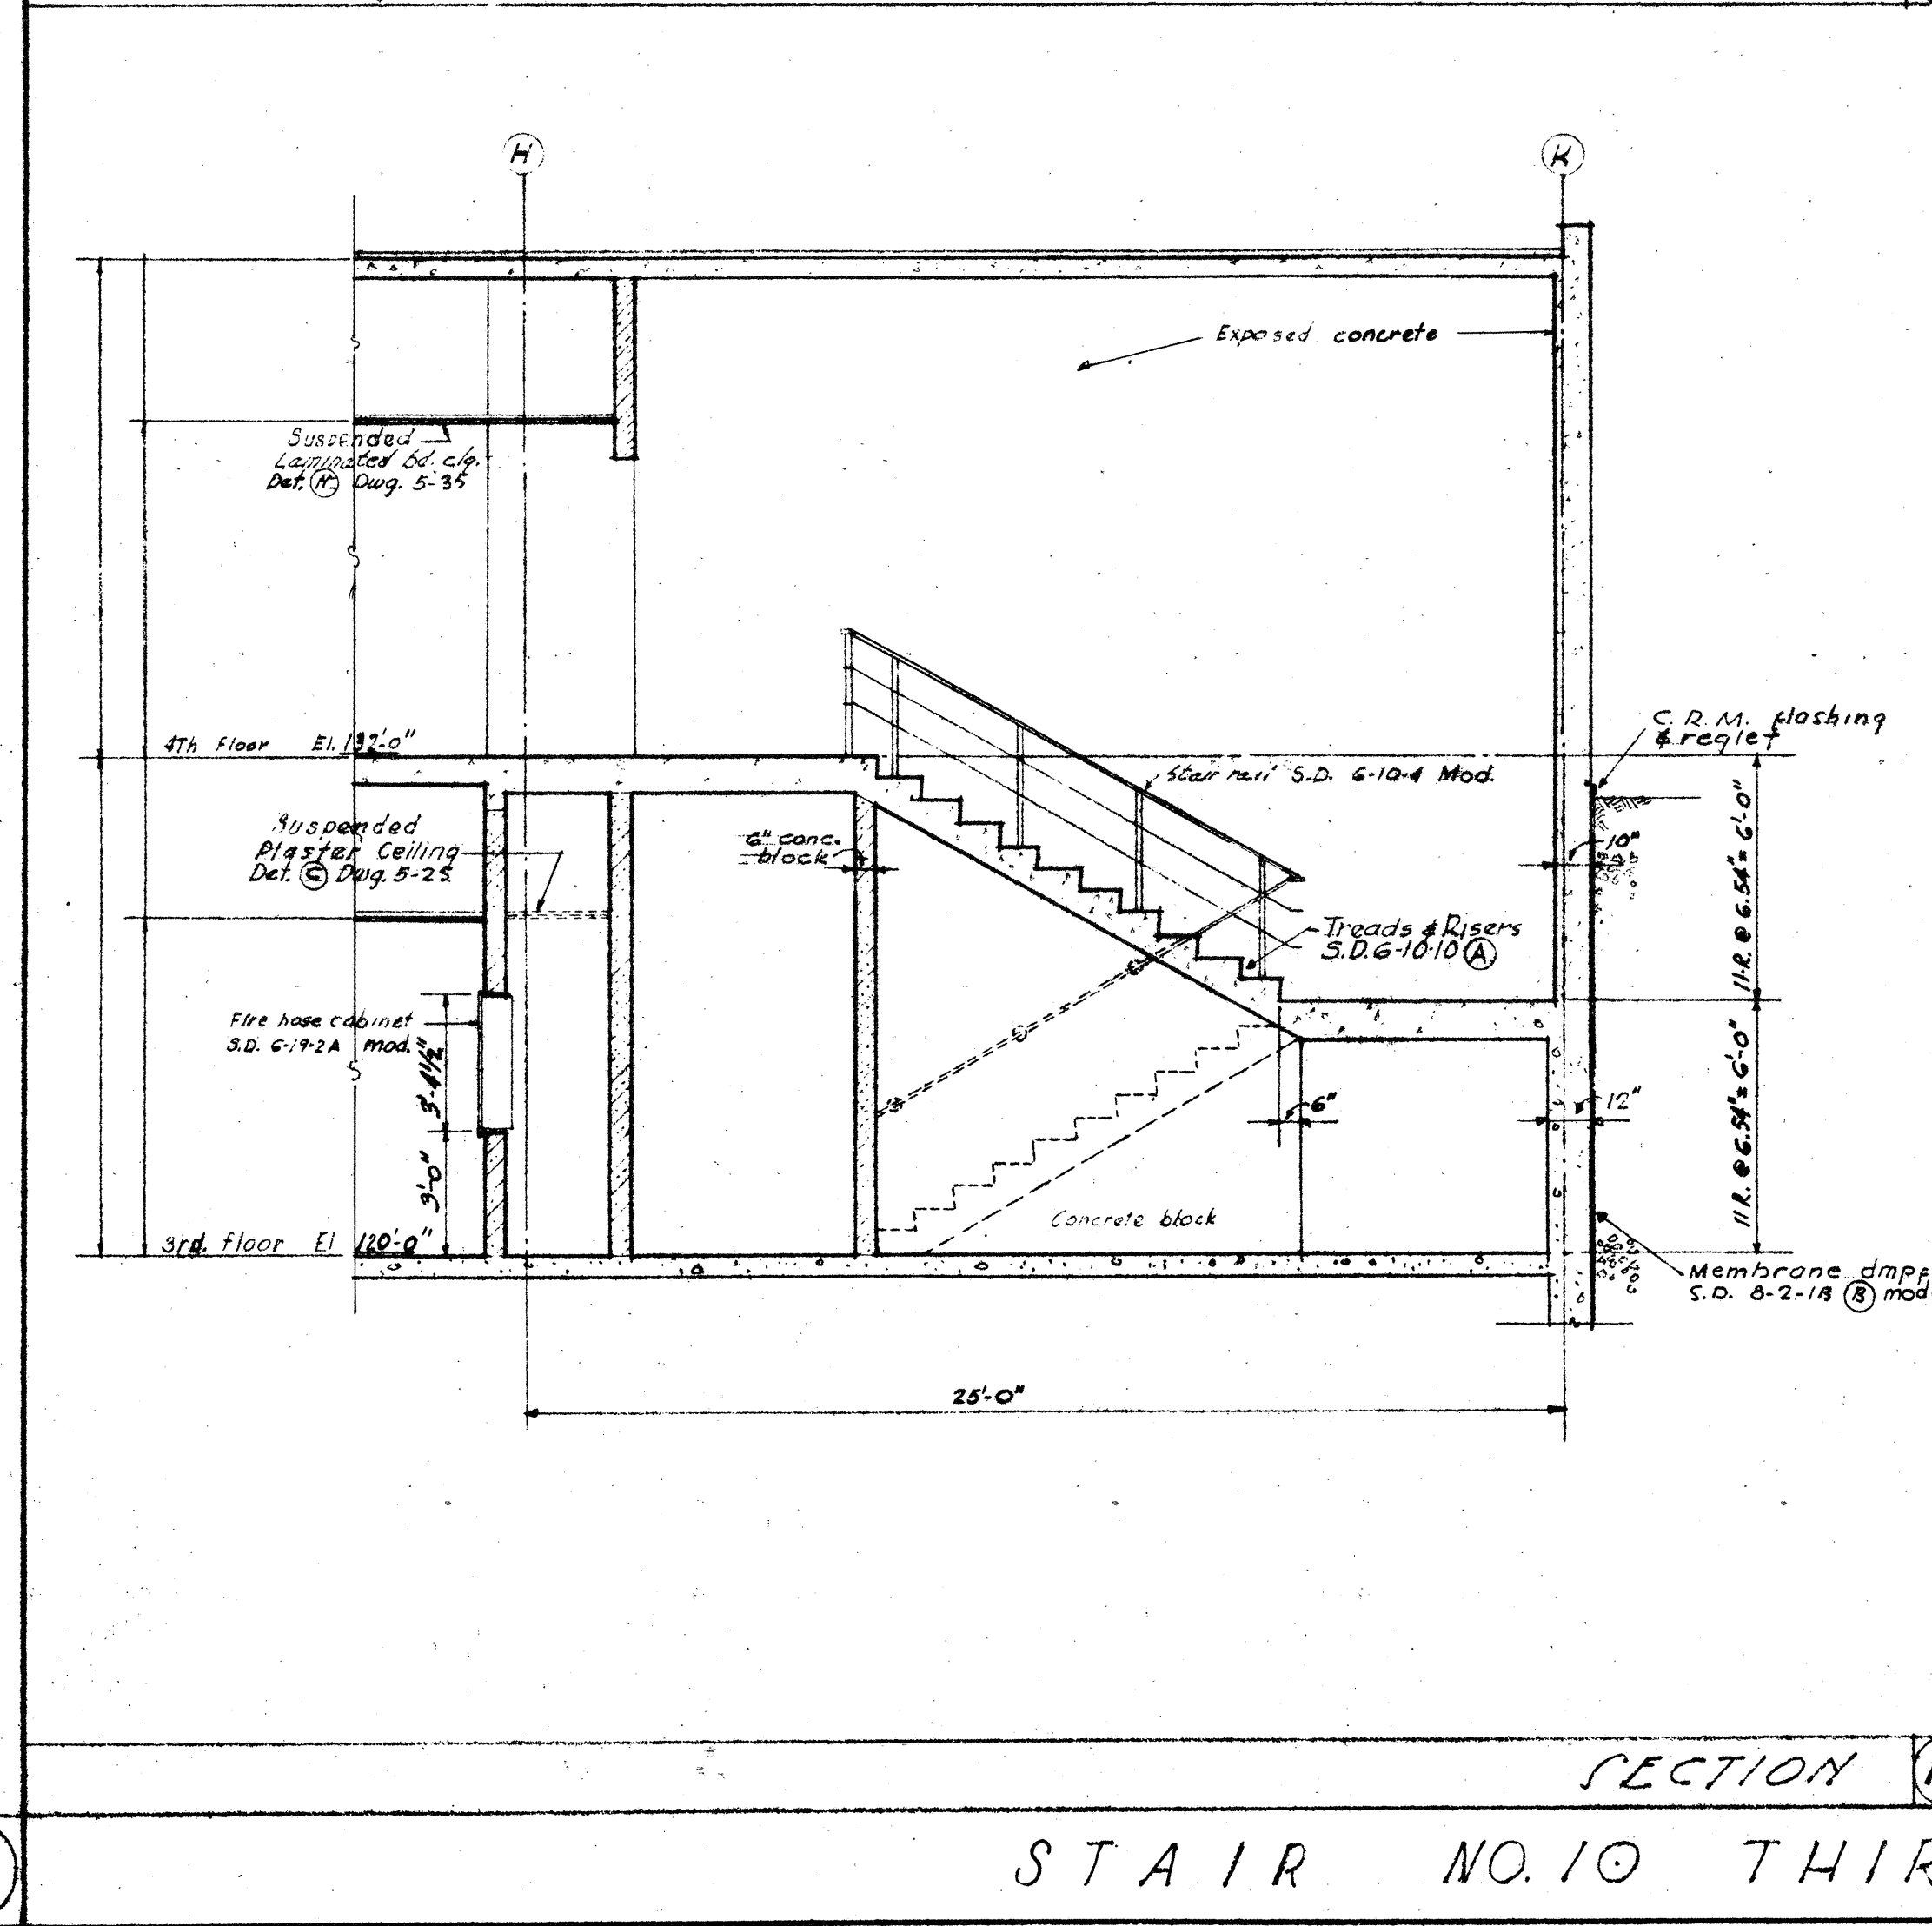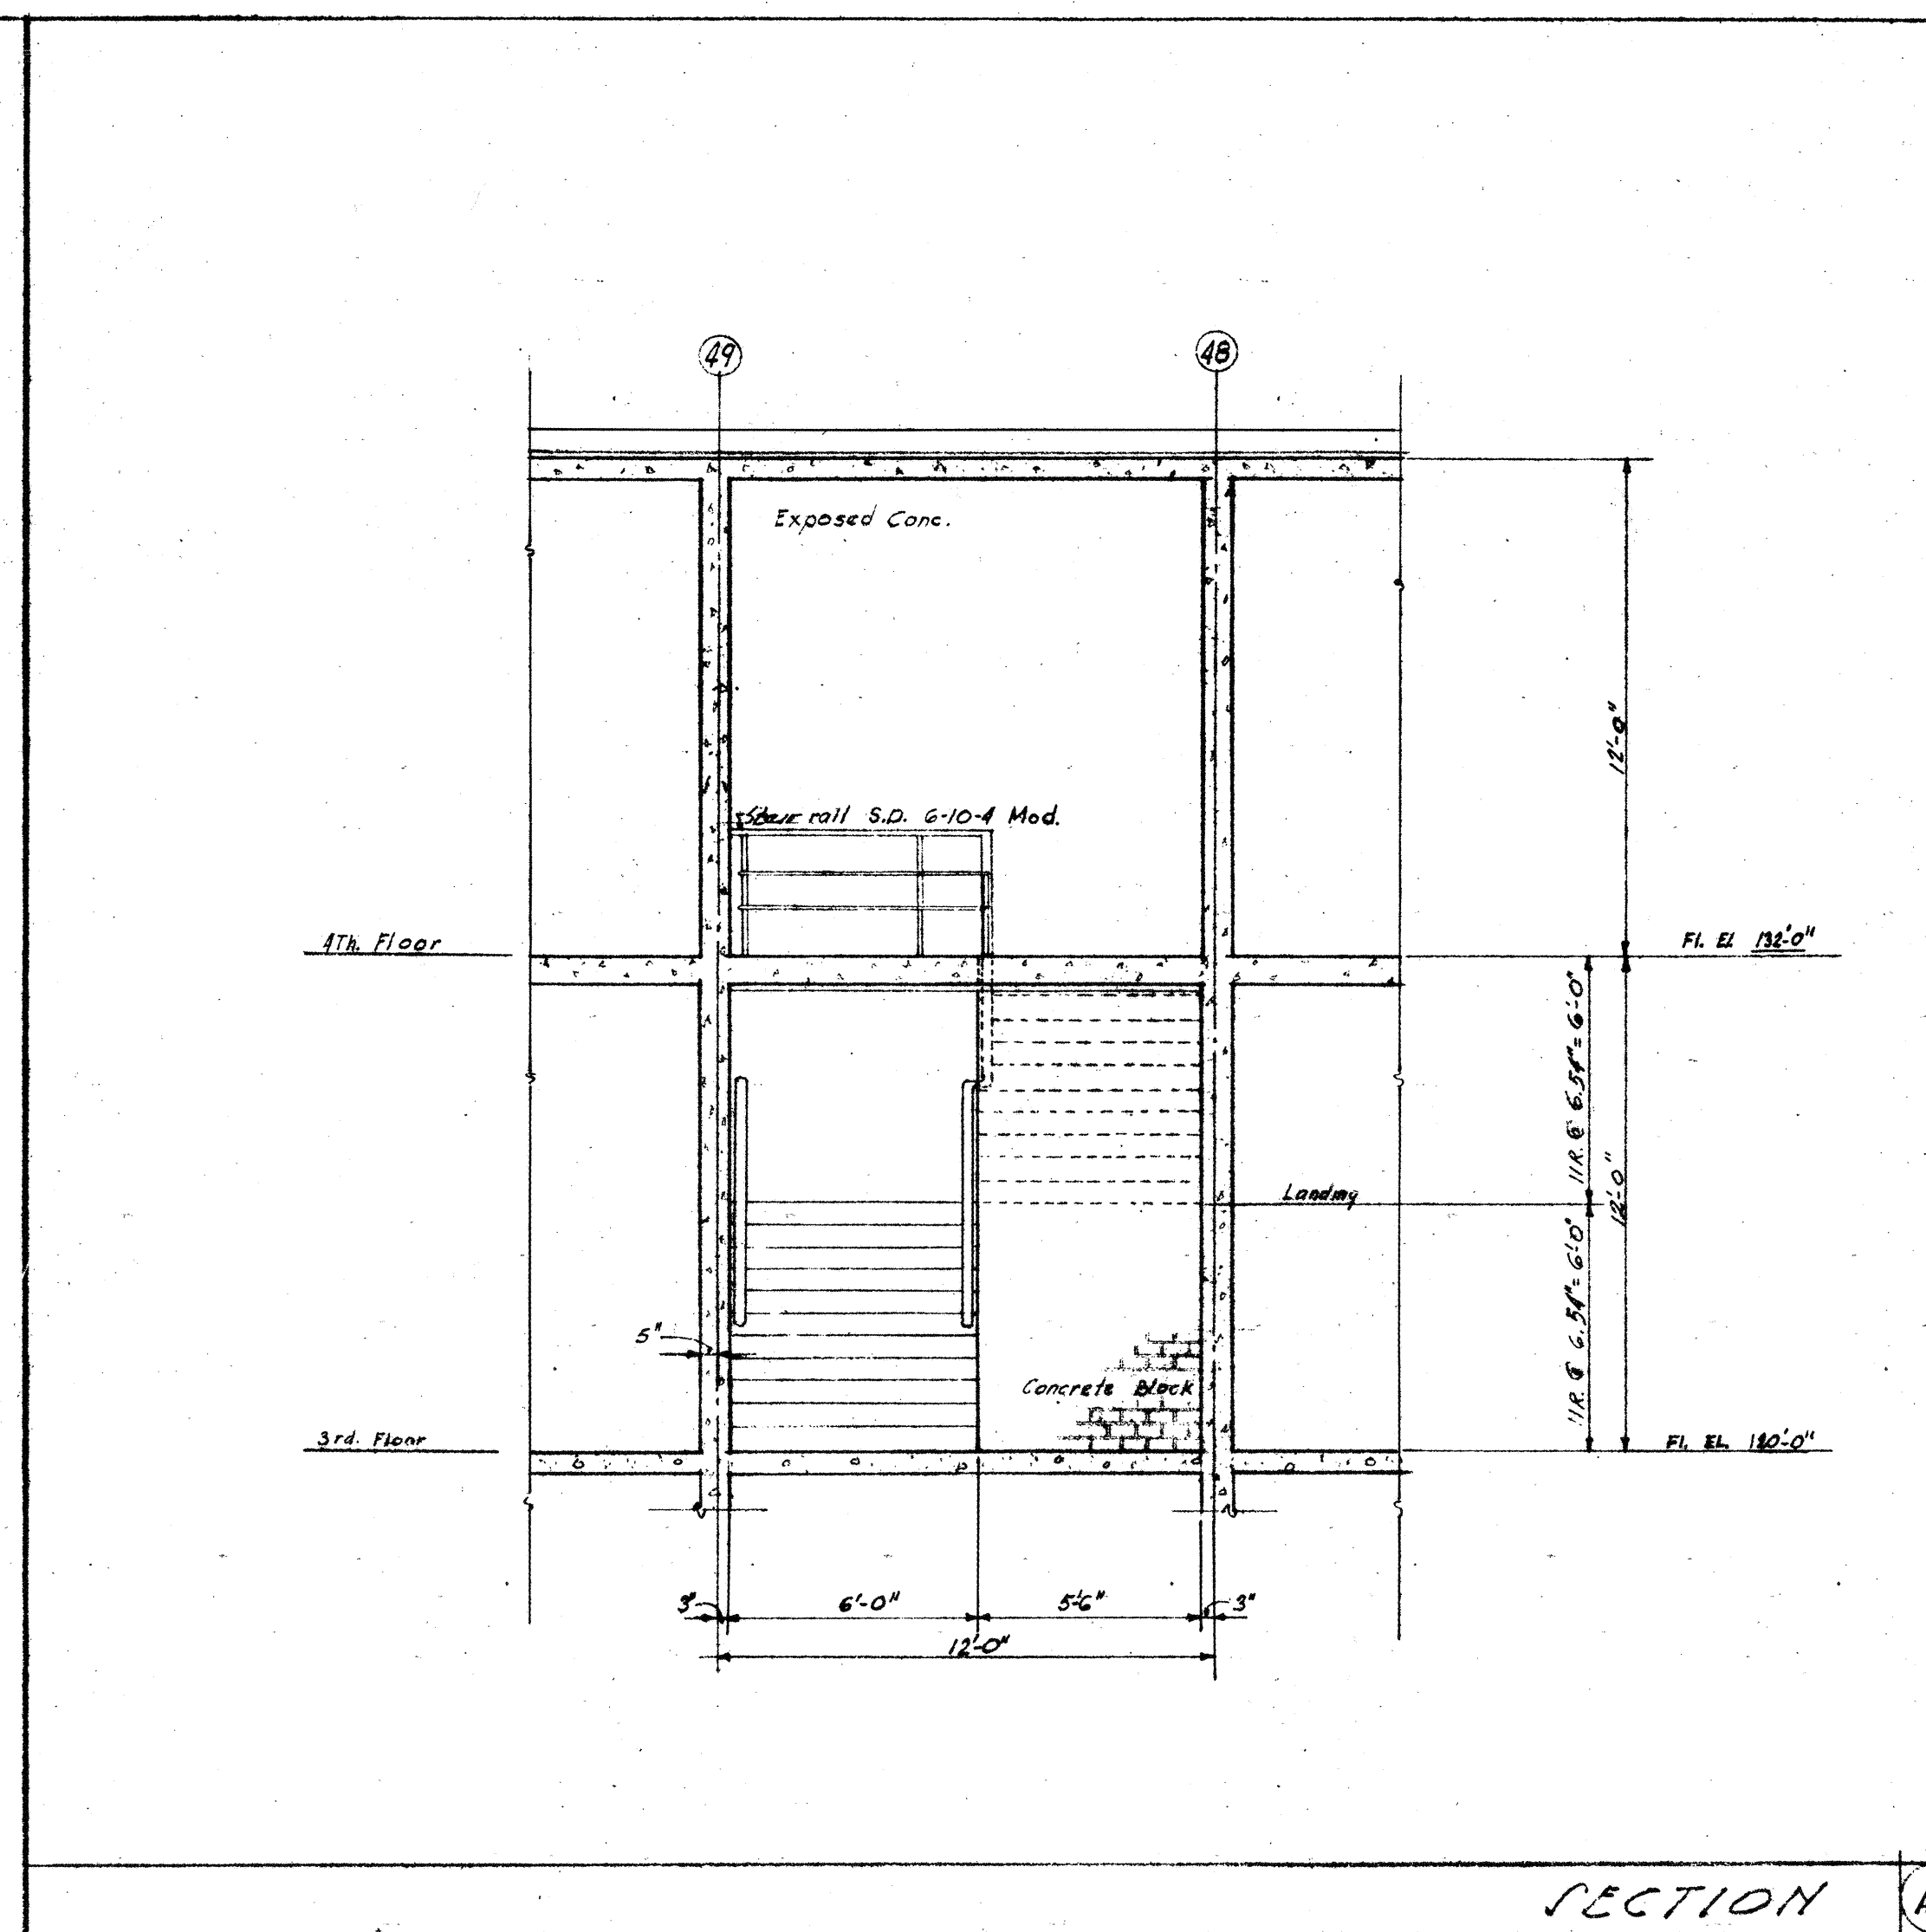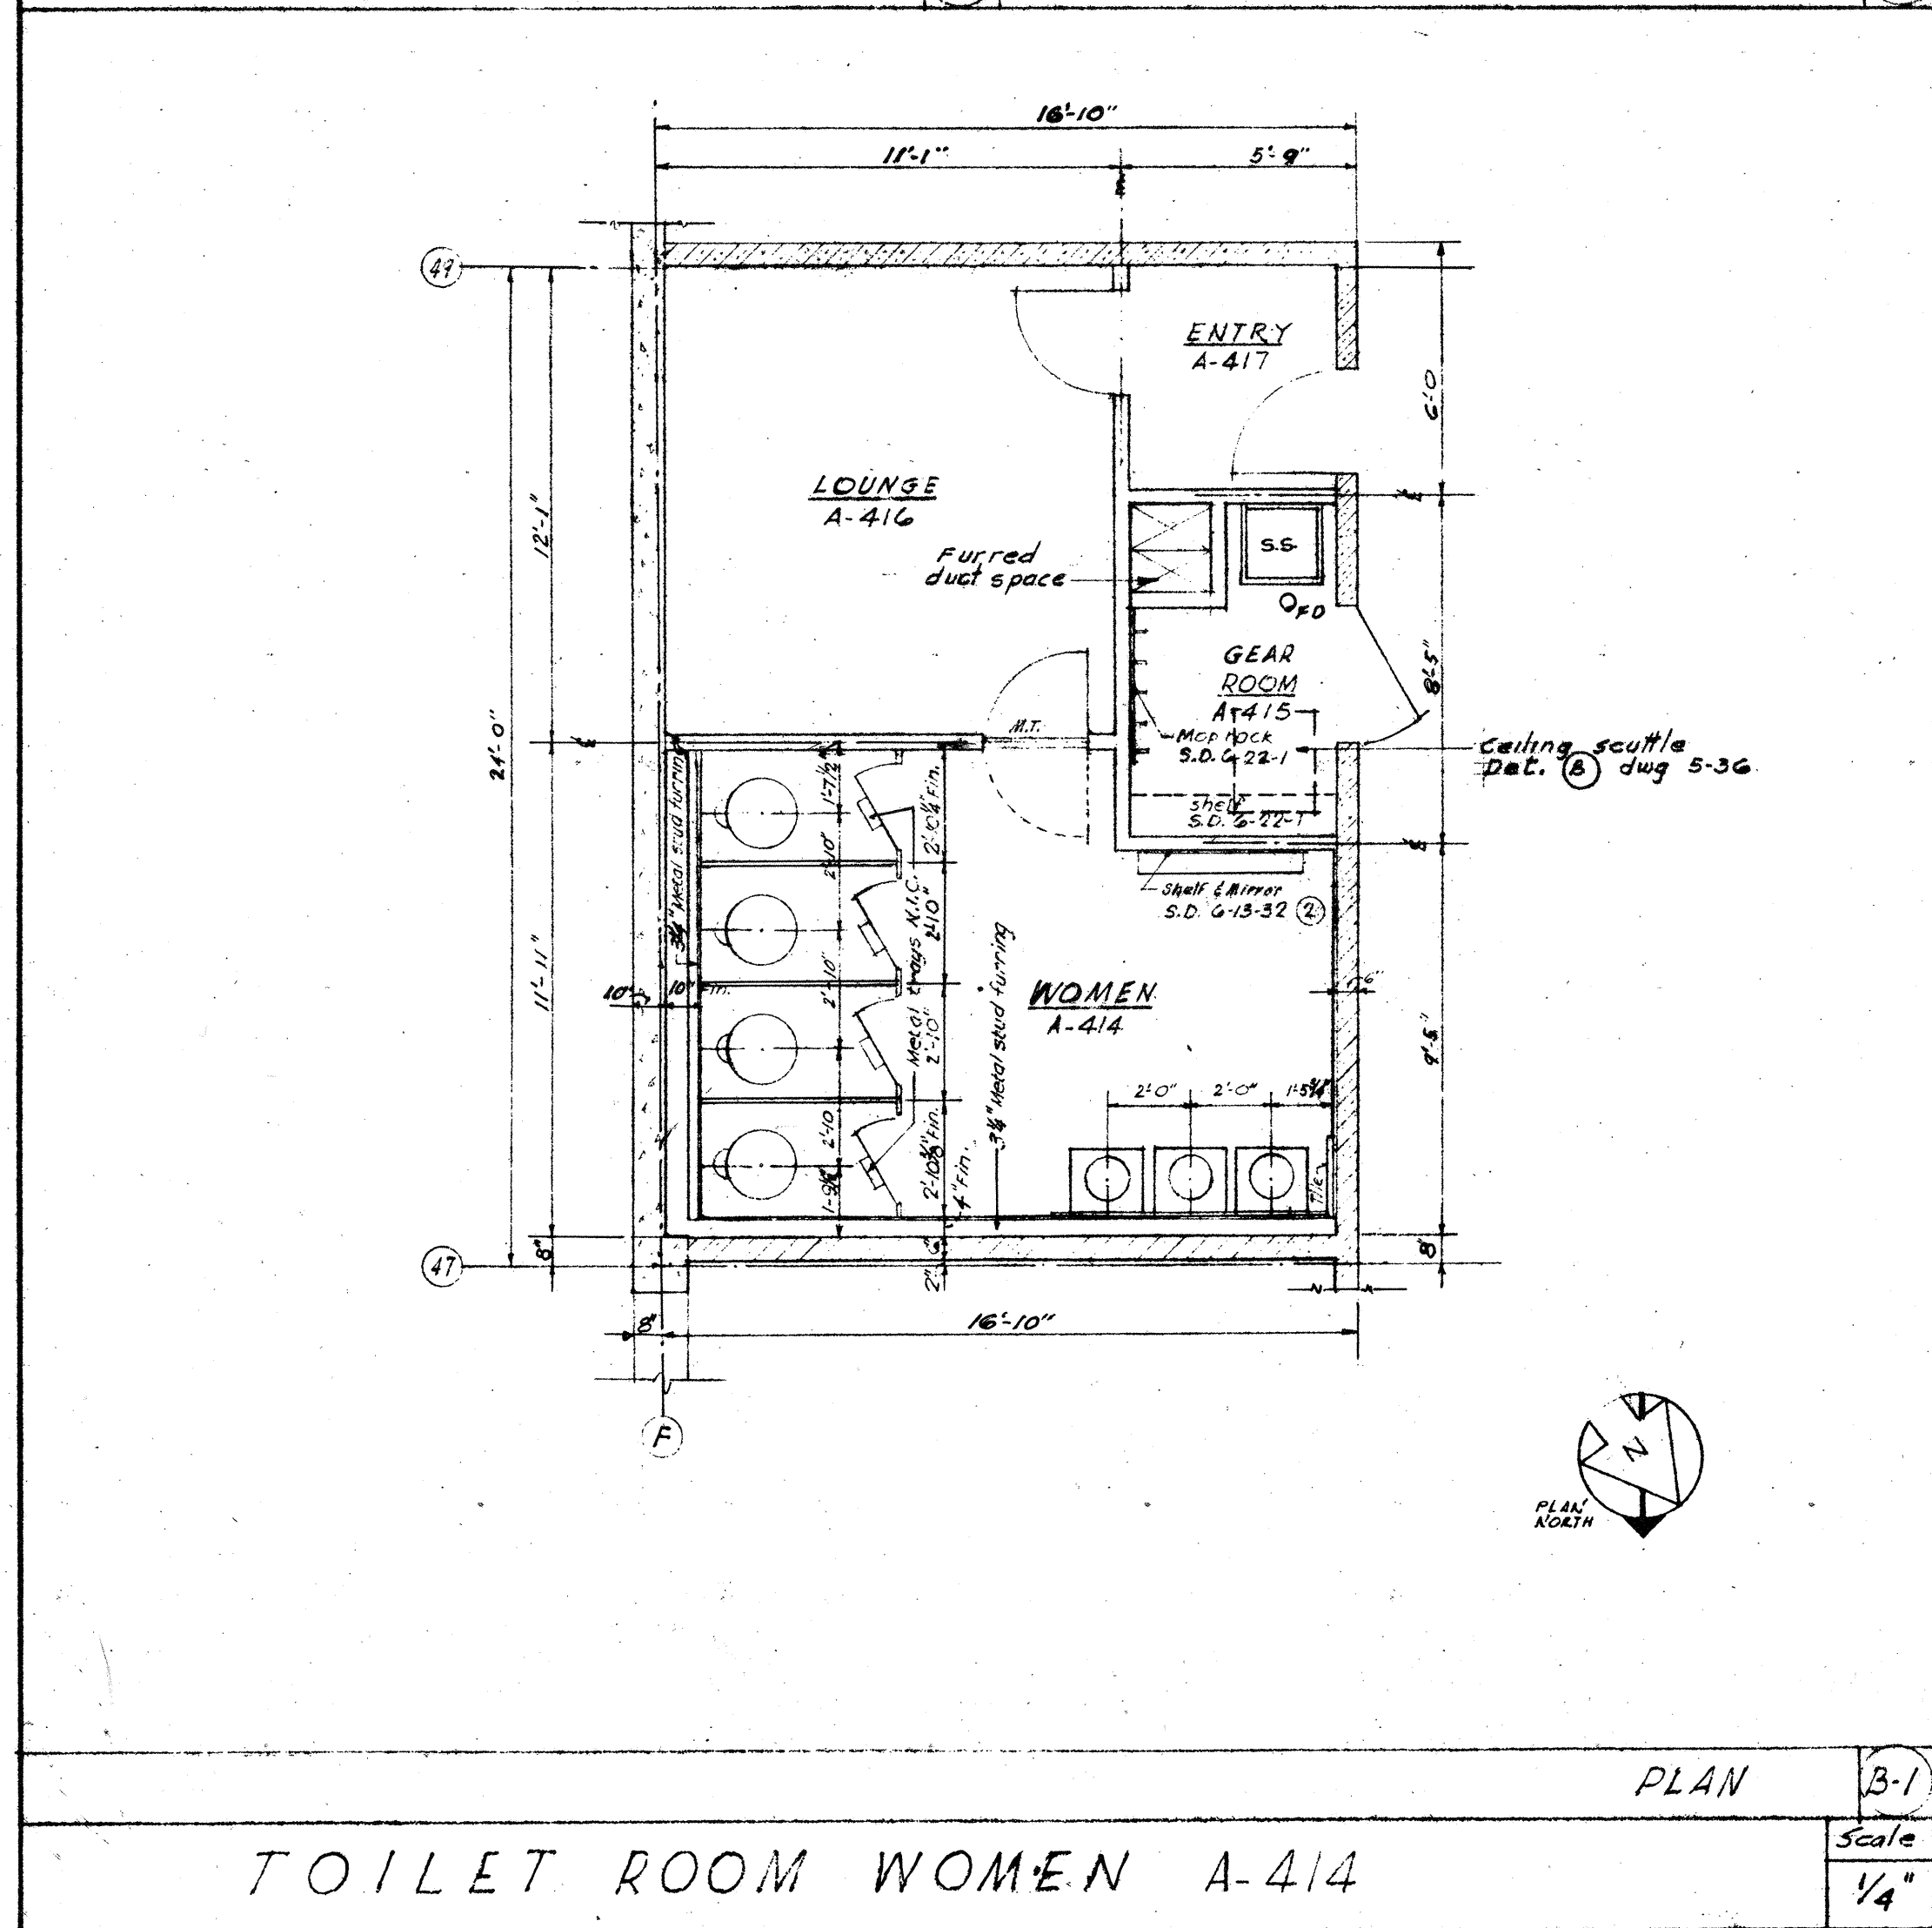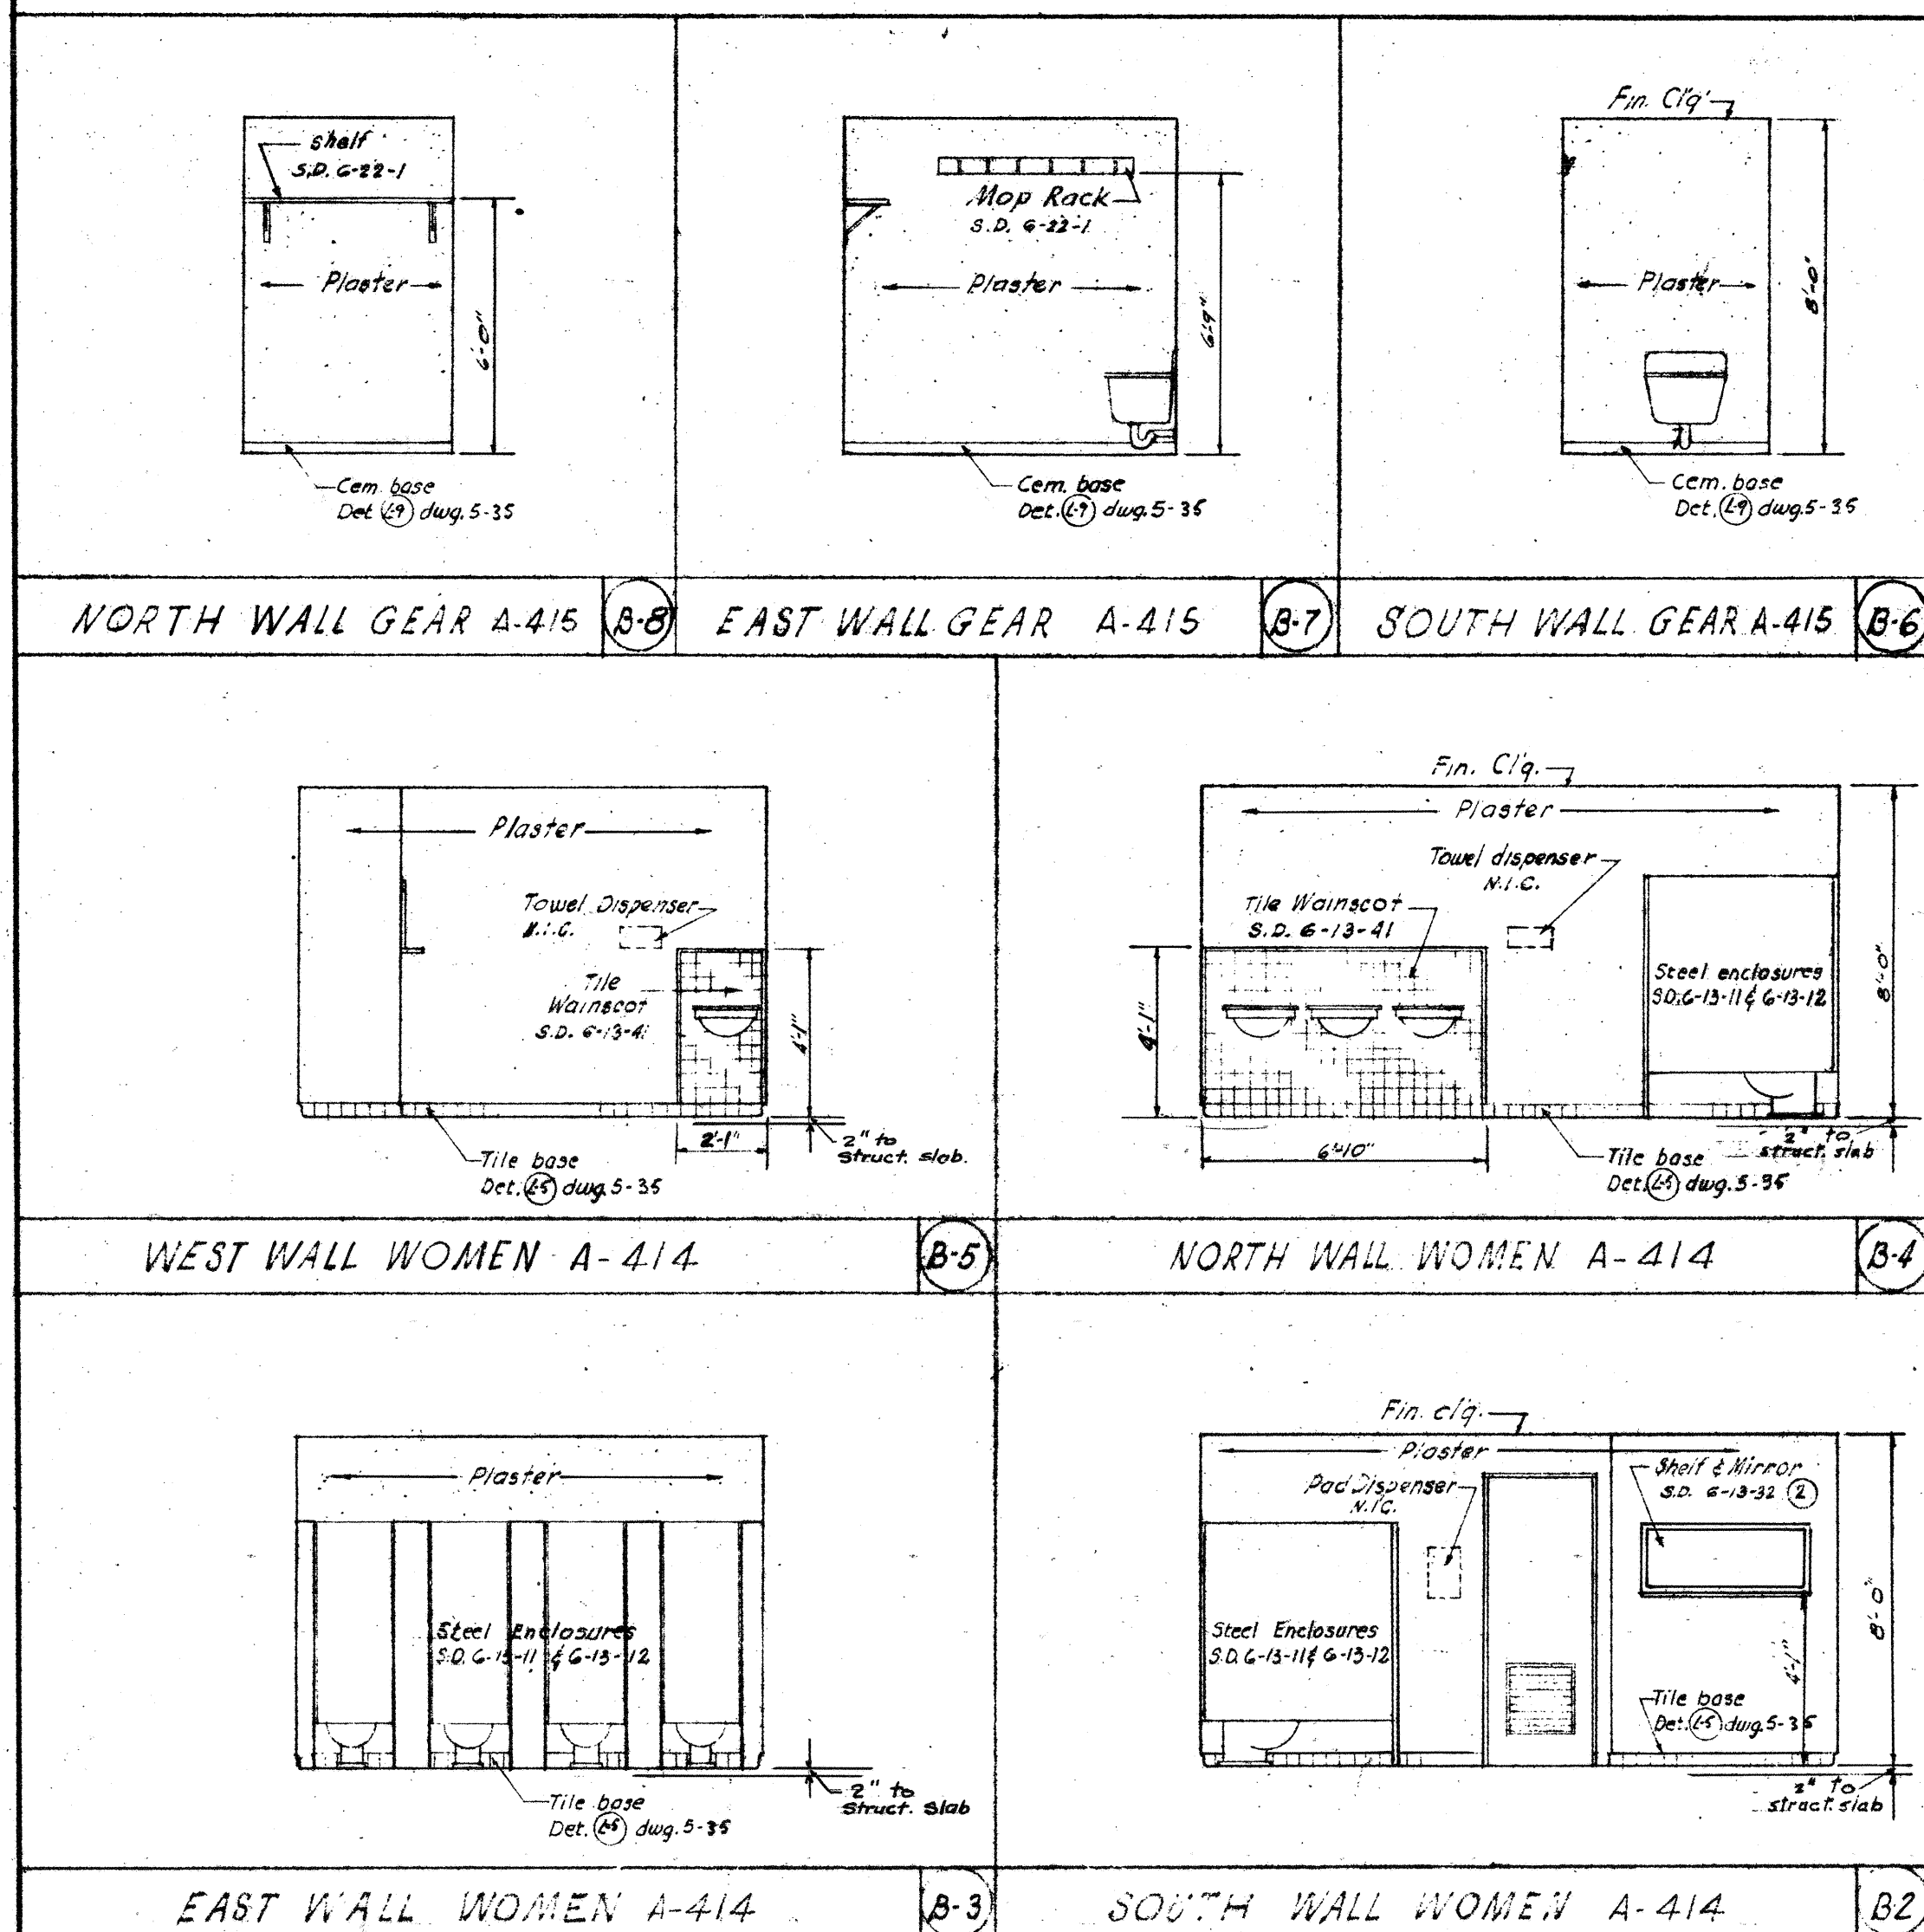

MICROFILMED


N.T. Designated Marking Threshold
 S.D. 6-15-7
 All ceilings noted as Fin. Clg. - Det. 8
 of this dwg. are to be suspended
 plaster dgs. S.D. 8-8-12

PEREIRA & LUCKMAN
 AND
J. E. STANTON
 ARCHITECTS AND ENGINEERS
 LOS ANGELES, CALIFORNIA
ROBERT W. DITZEN
 ASSOCIATE ARCHITECT
 BOULDER, COLORADO


PUBLIC BUILDINGS SERVICE
 GENERAL SERVICES ADMINISTRATION, WASHINGTON, D.C.

PROJECT BOULDER LABORATORIES
LOCATION BOULDER, COLORADO
STREET STATE HIGHWAY 170
PROJ. NO. B-044 **FILE NO.**
DRAWN BY J.W. **CHECKED BY** B.M.S.
DRAWING TITLE STAIR NO. 10
8 TOILETS
B-20069 ARCHITECTURAL
DRAWING NO. 5-3 EXT 1


RETURN TO D & C DRAWING FILES UNIT

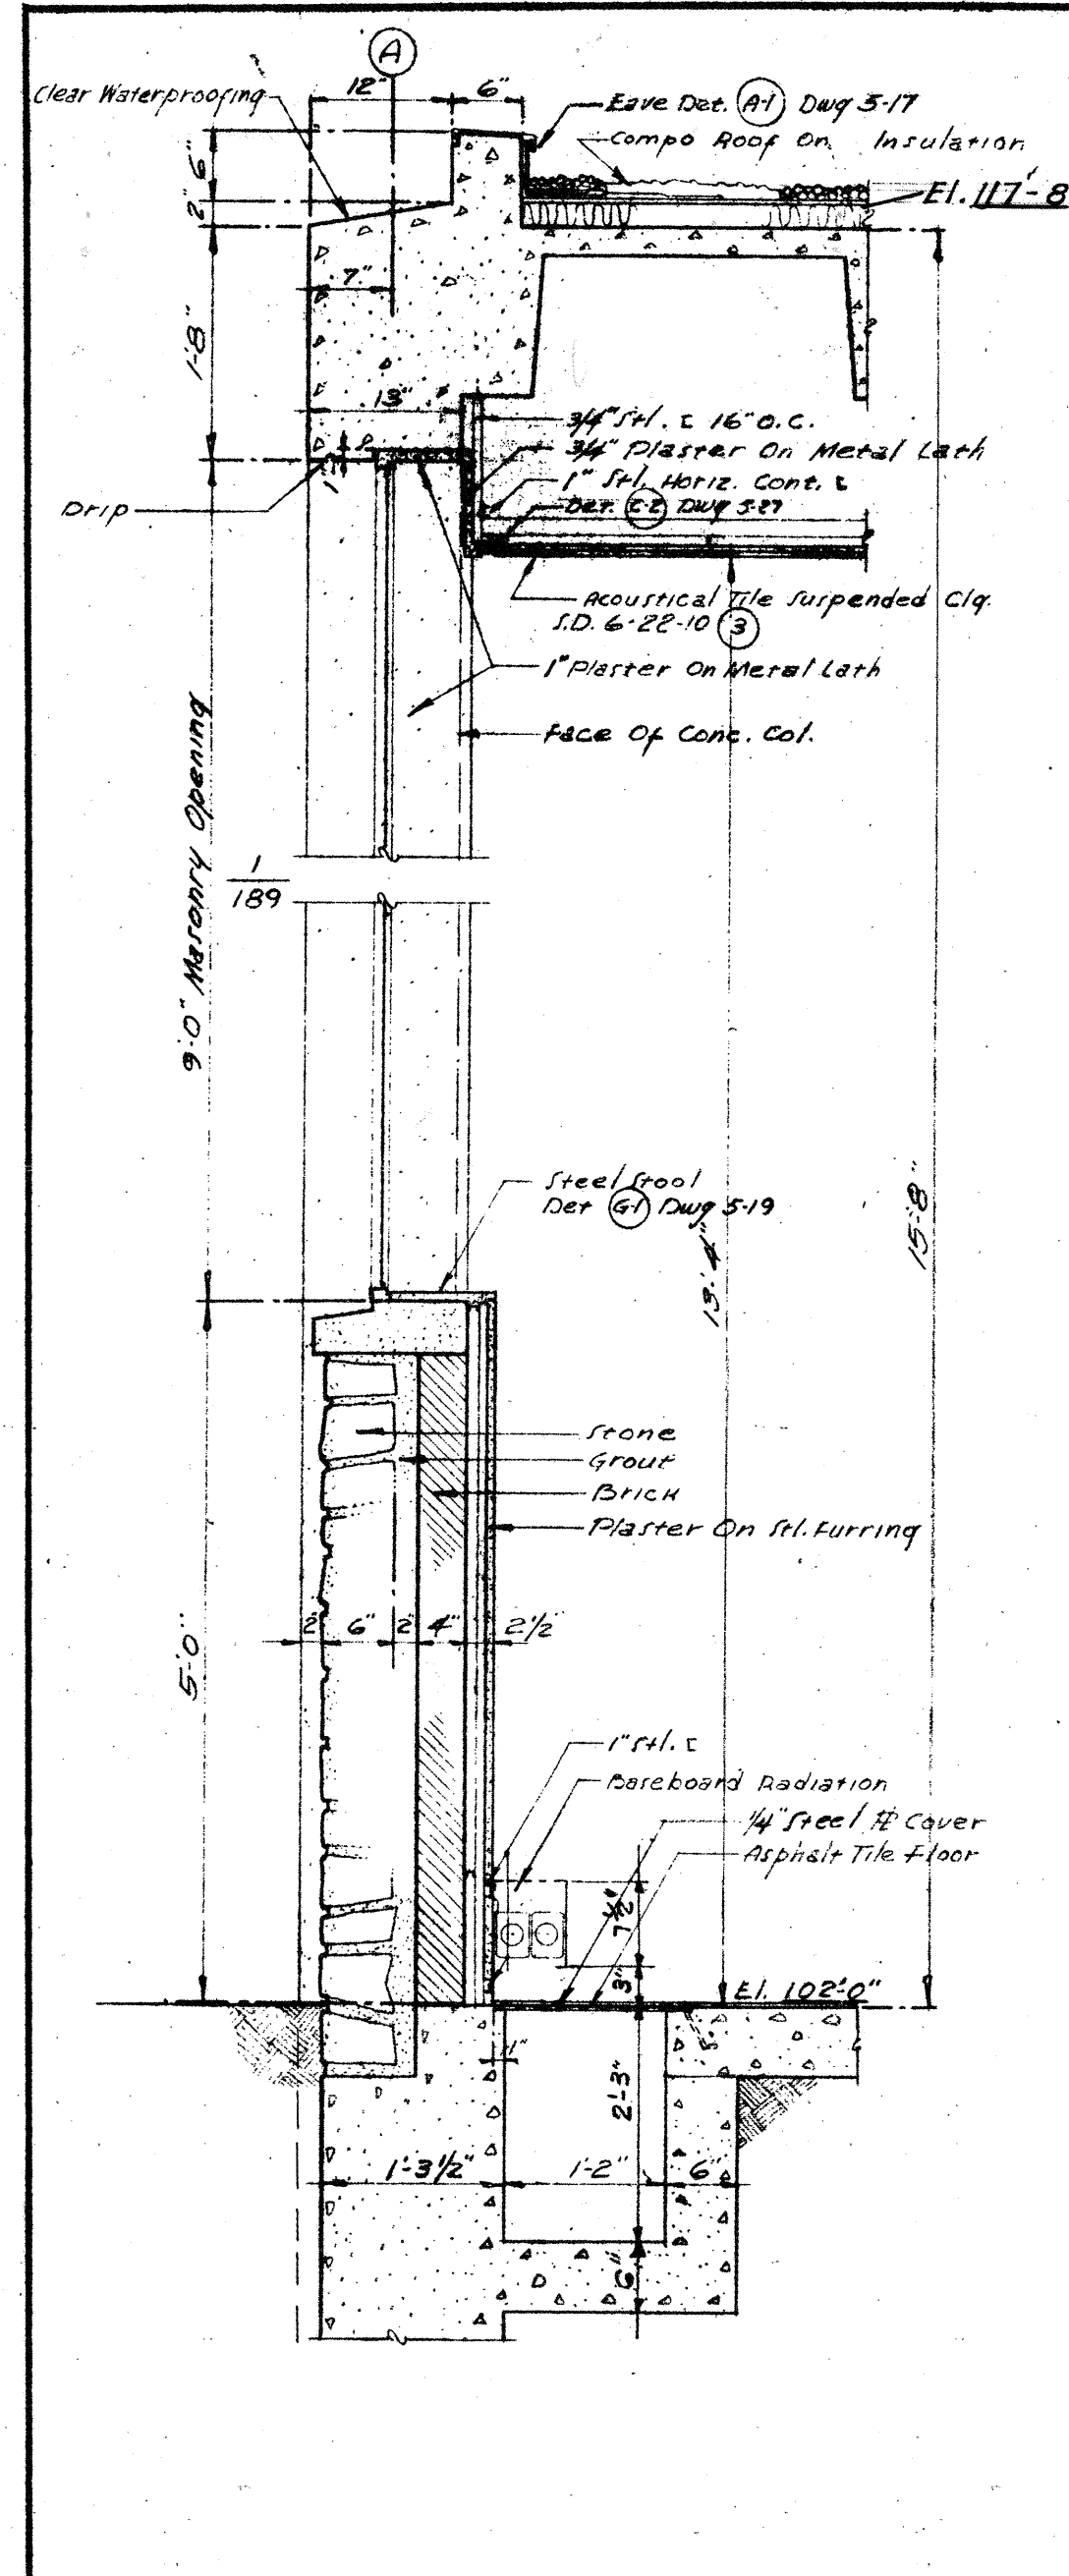


EAST WALL - LIBRARY
COLS NOS 1-TO-3

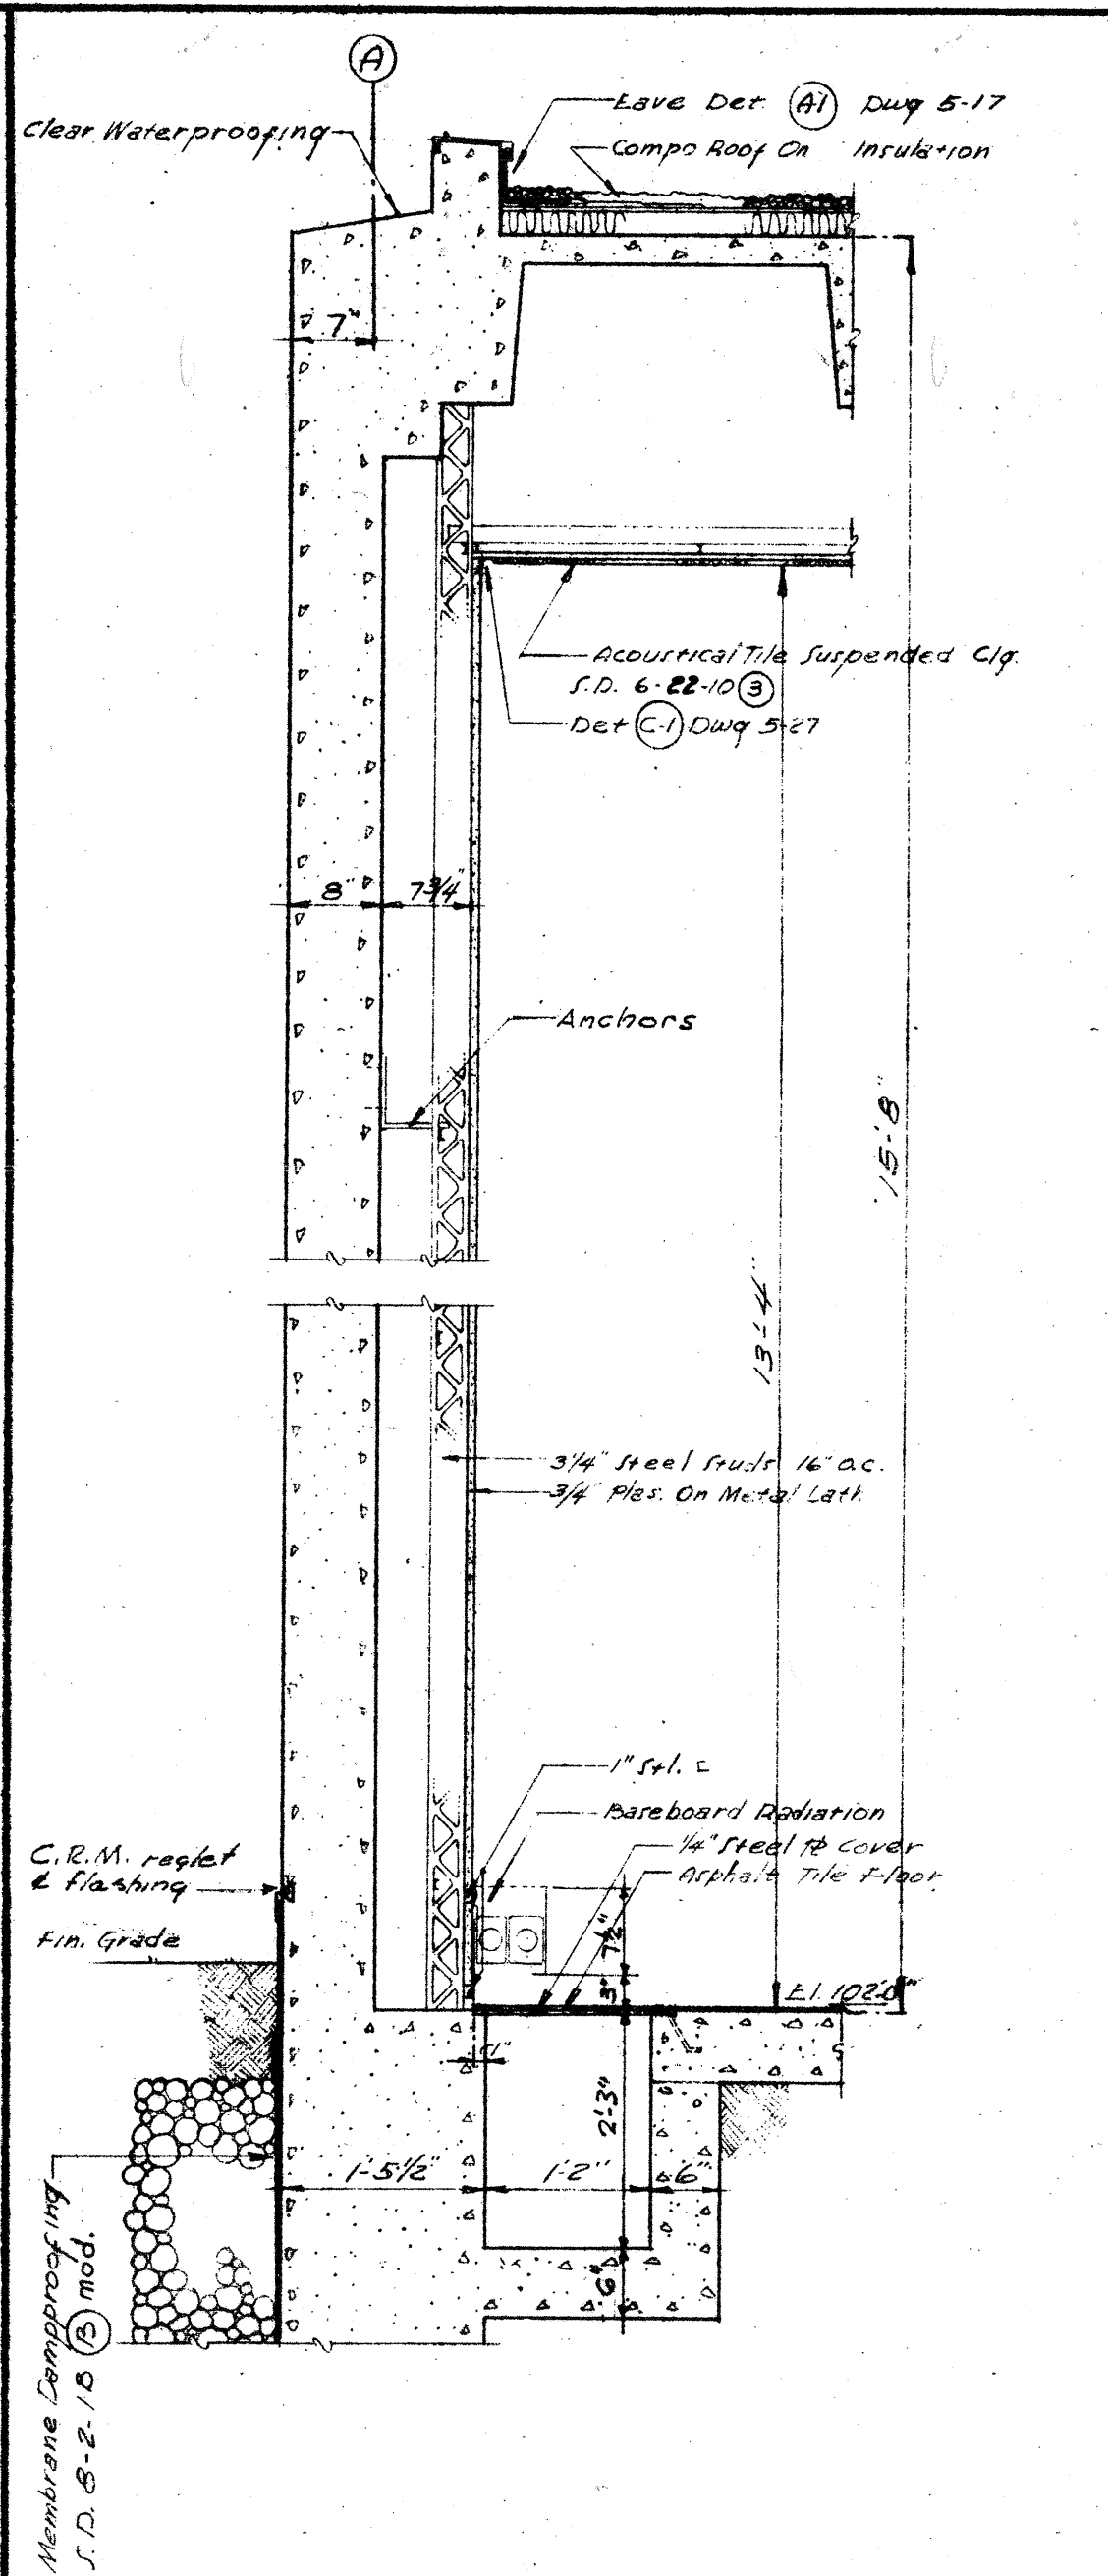


EAST WALL - LIBRARY
NORTH OF COL. NO. 3

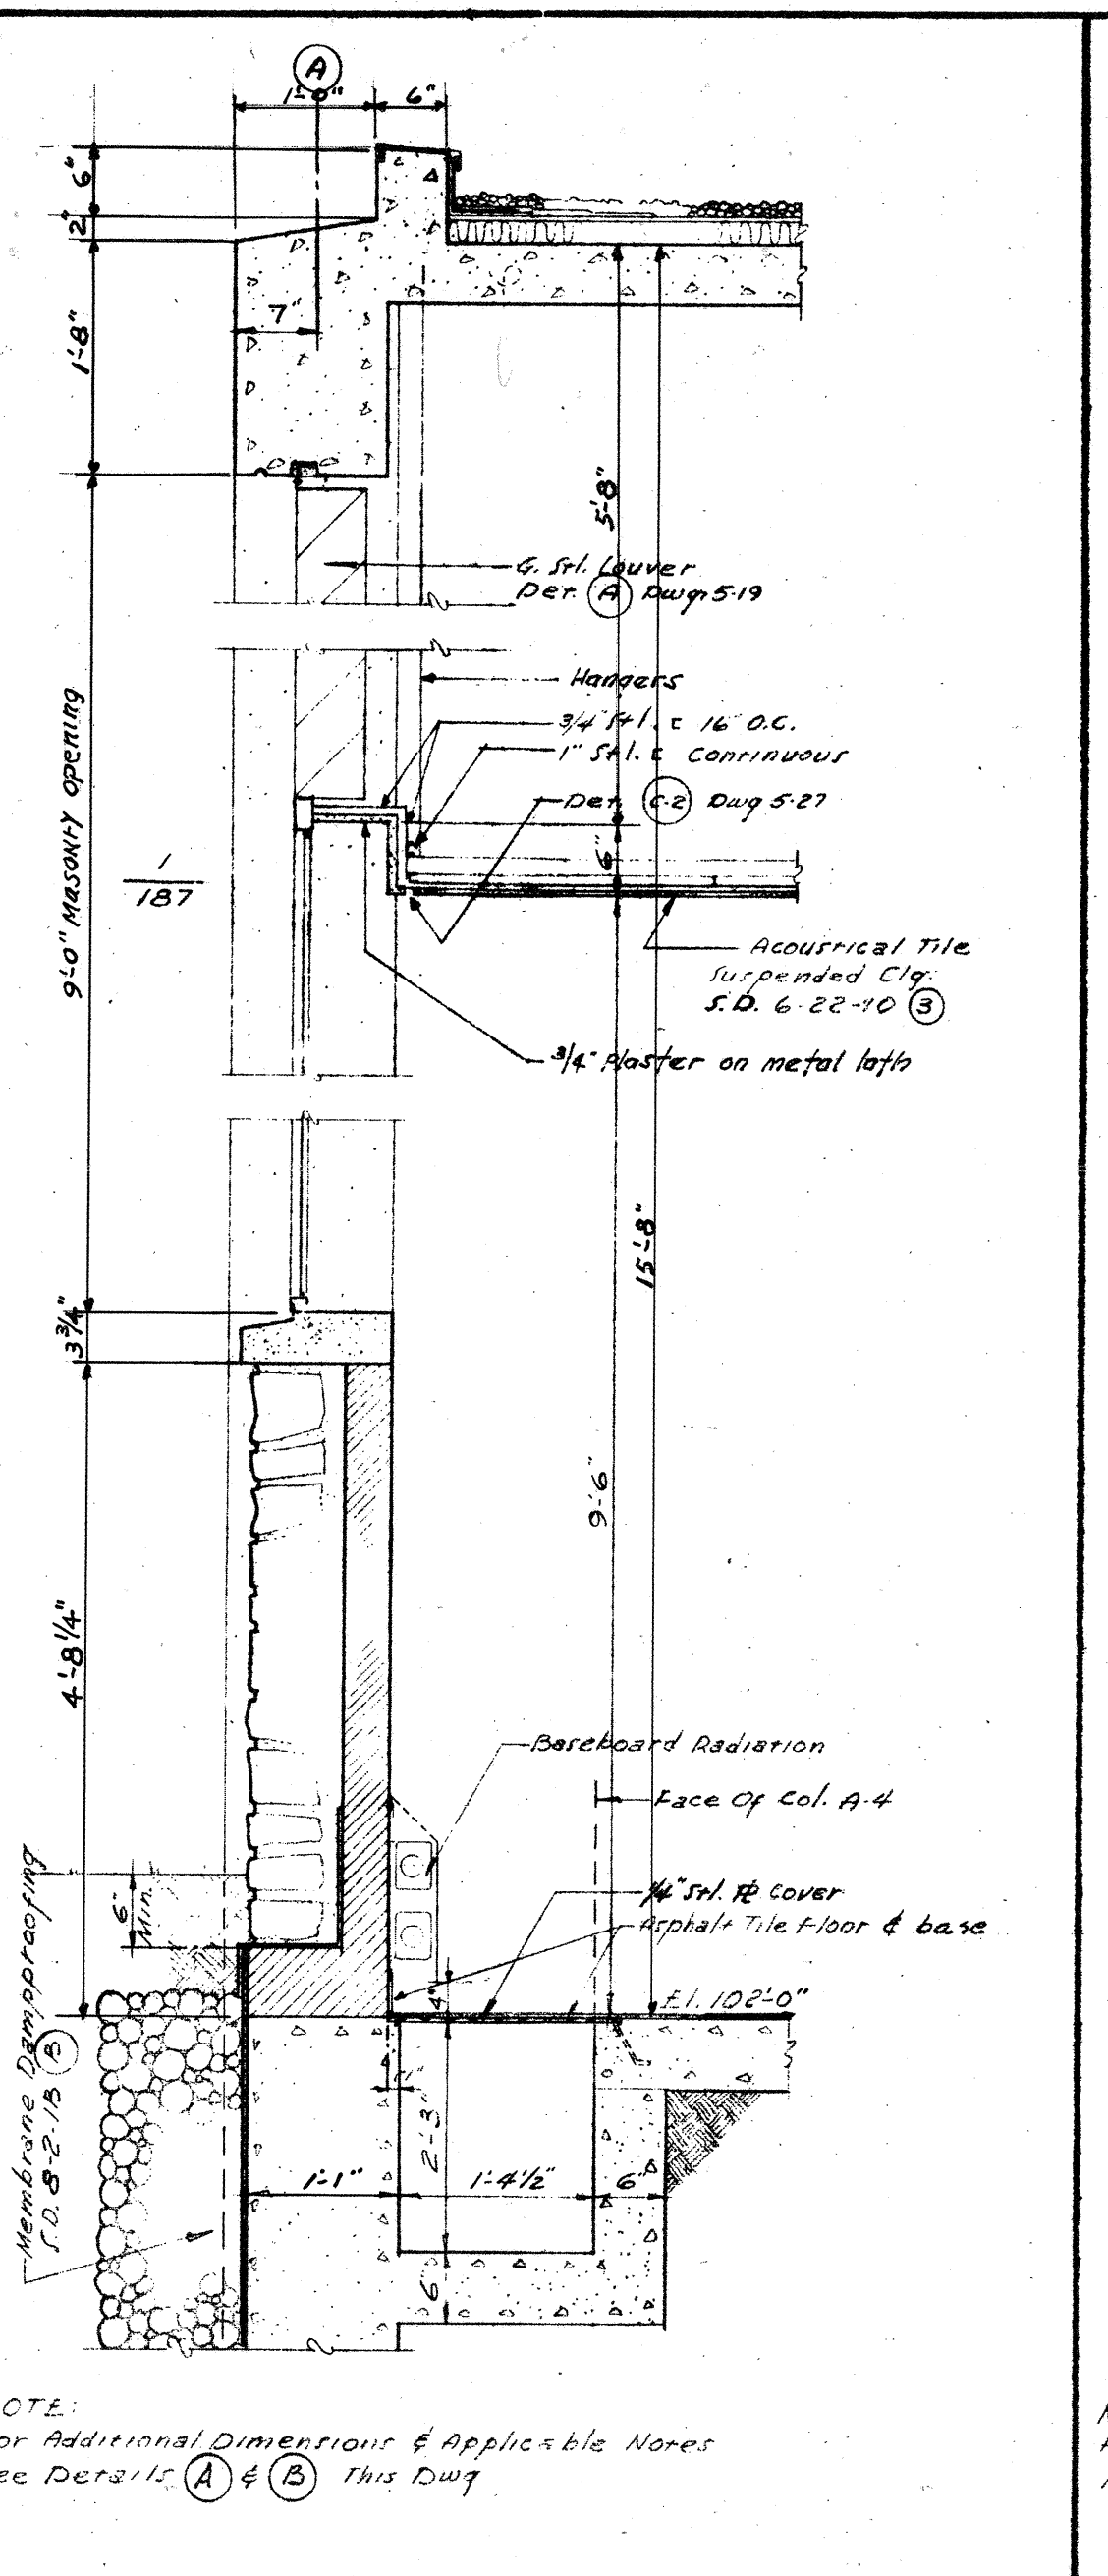


EAST WALL - CONFERENCE
COL'S NOS. 4 TO 5

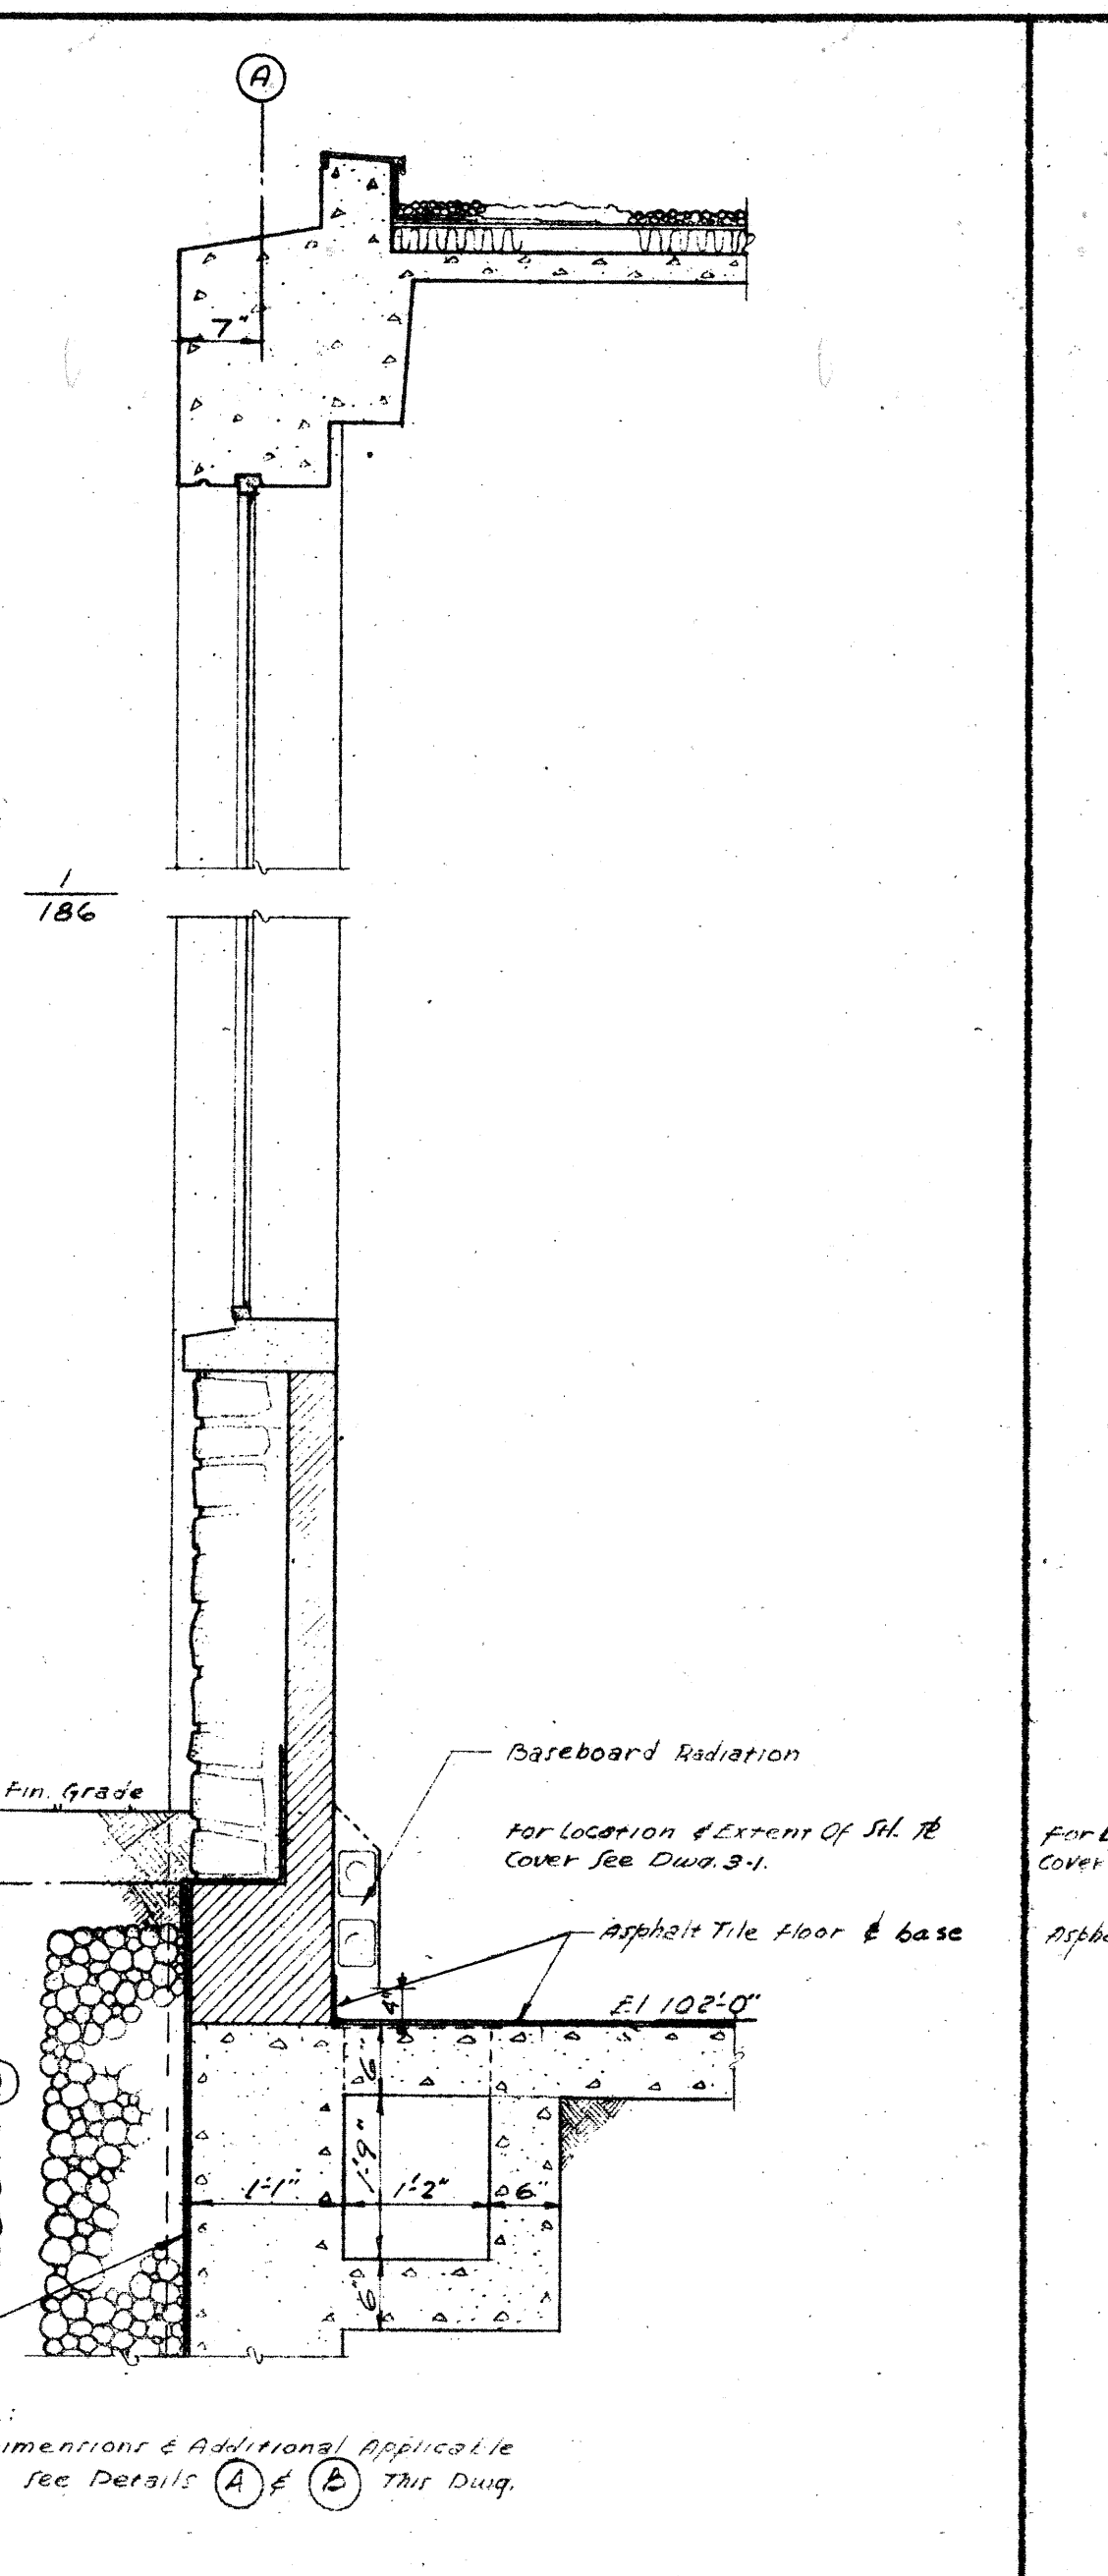


EAST OR SOUTH WALL - PURCHASING
COL'S NOS 5 TO 9 & B TO E

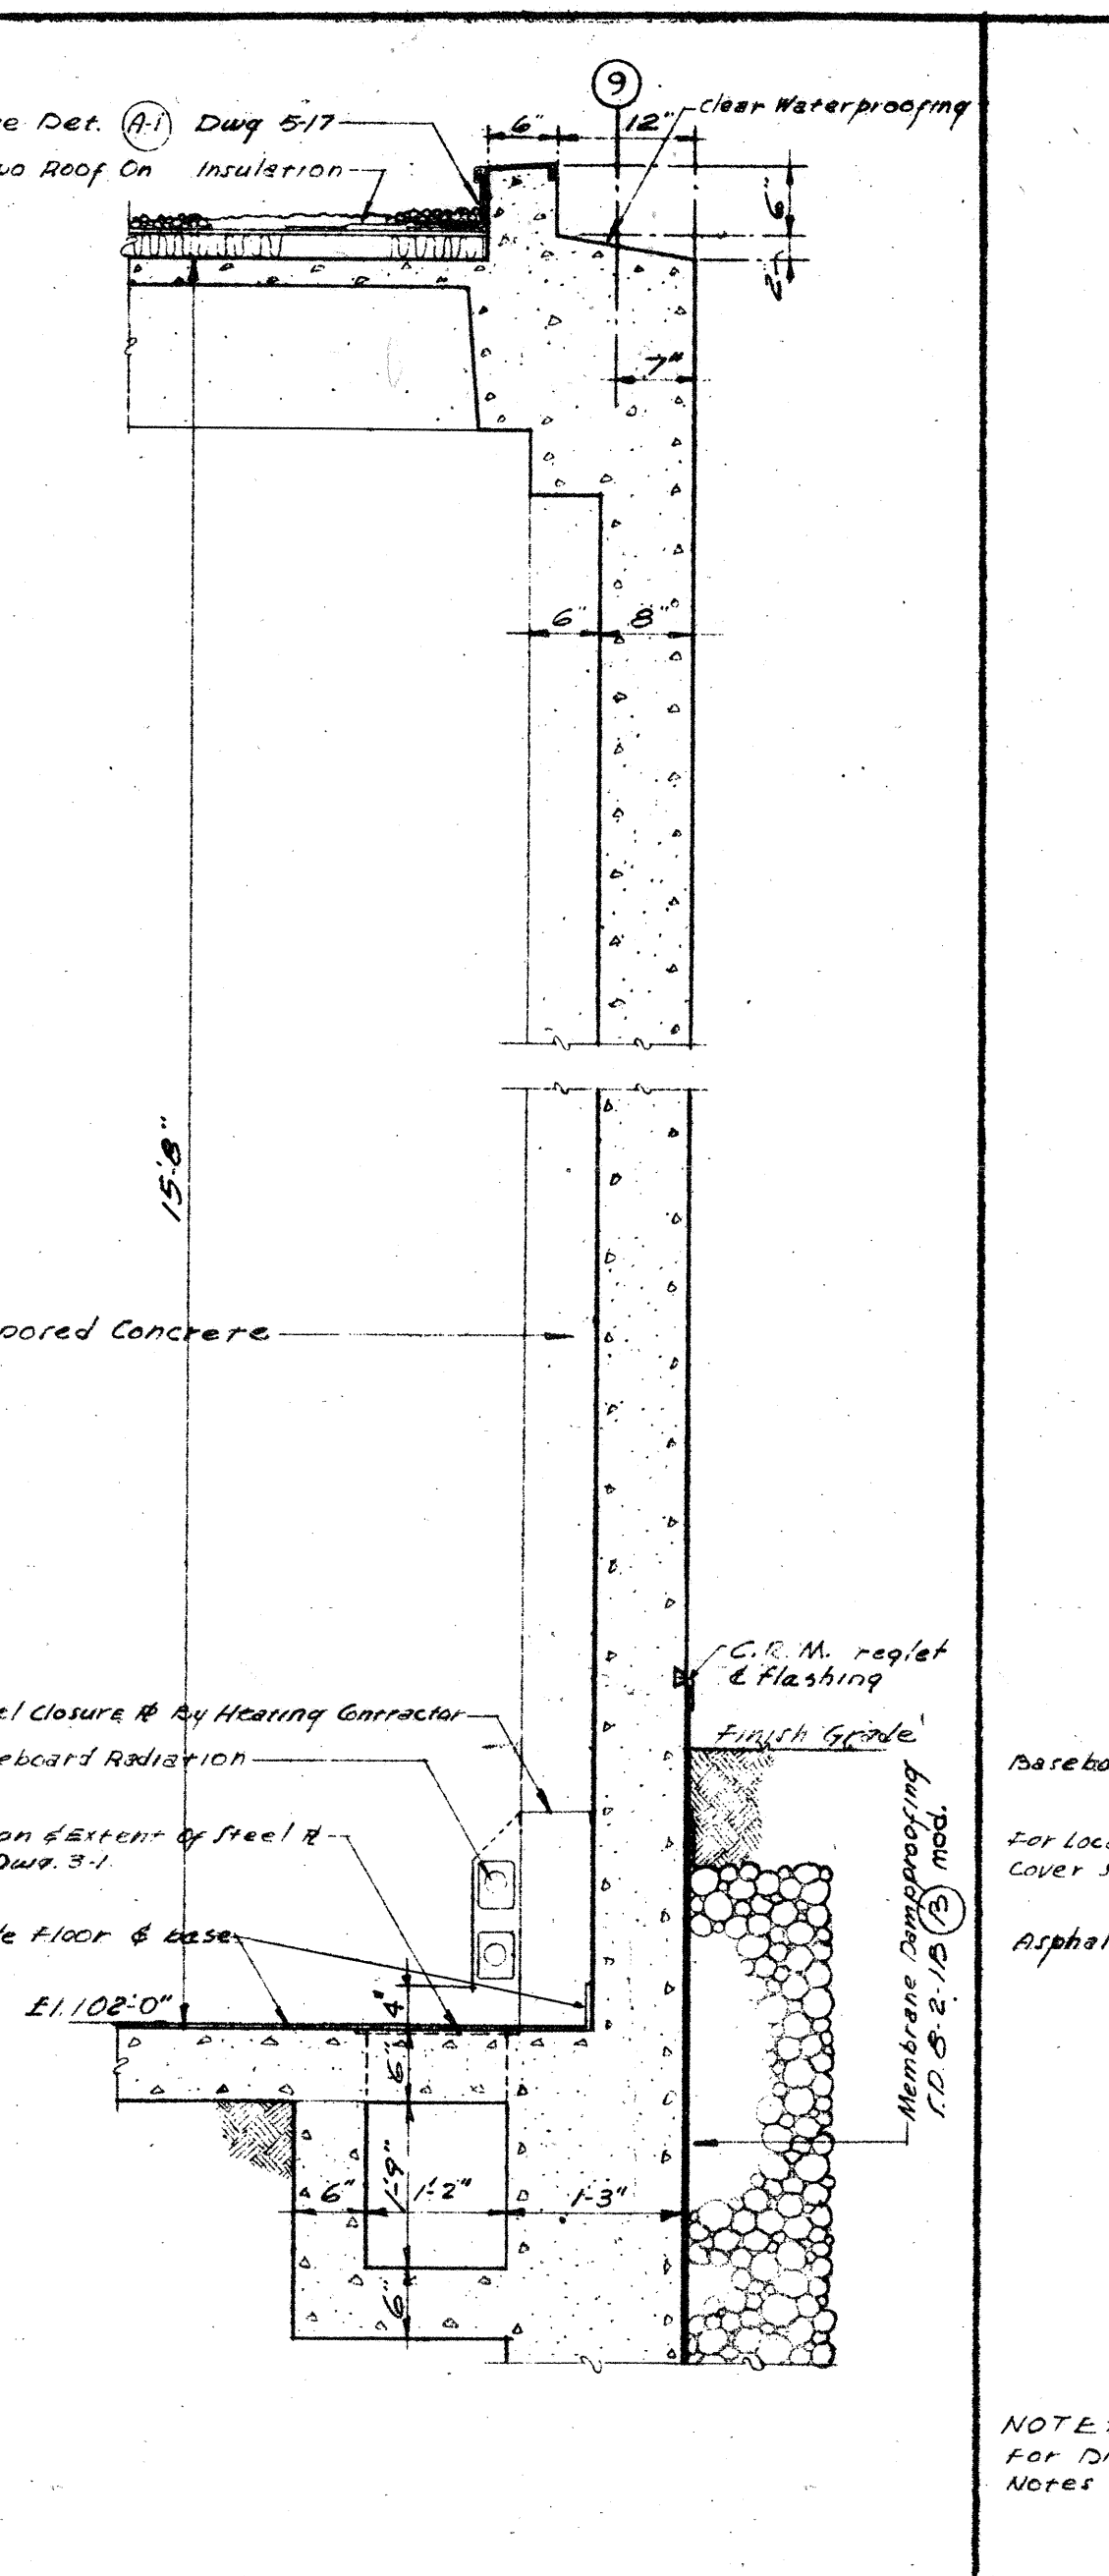


SOUTH WALL - PURCHASING
BETWEEN COL'S A & B

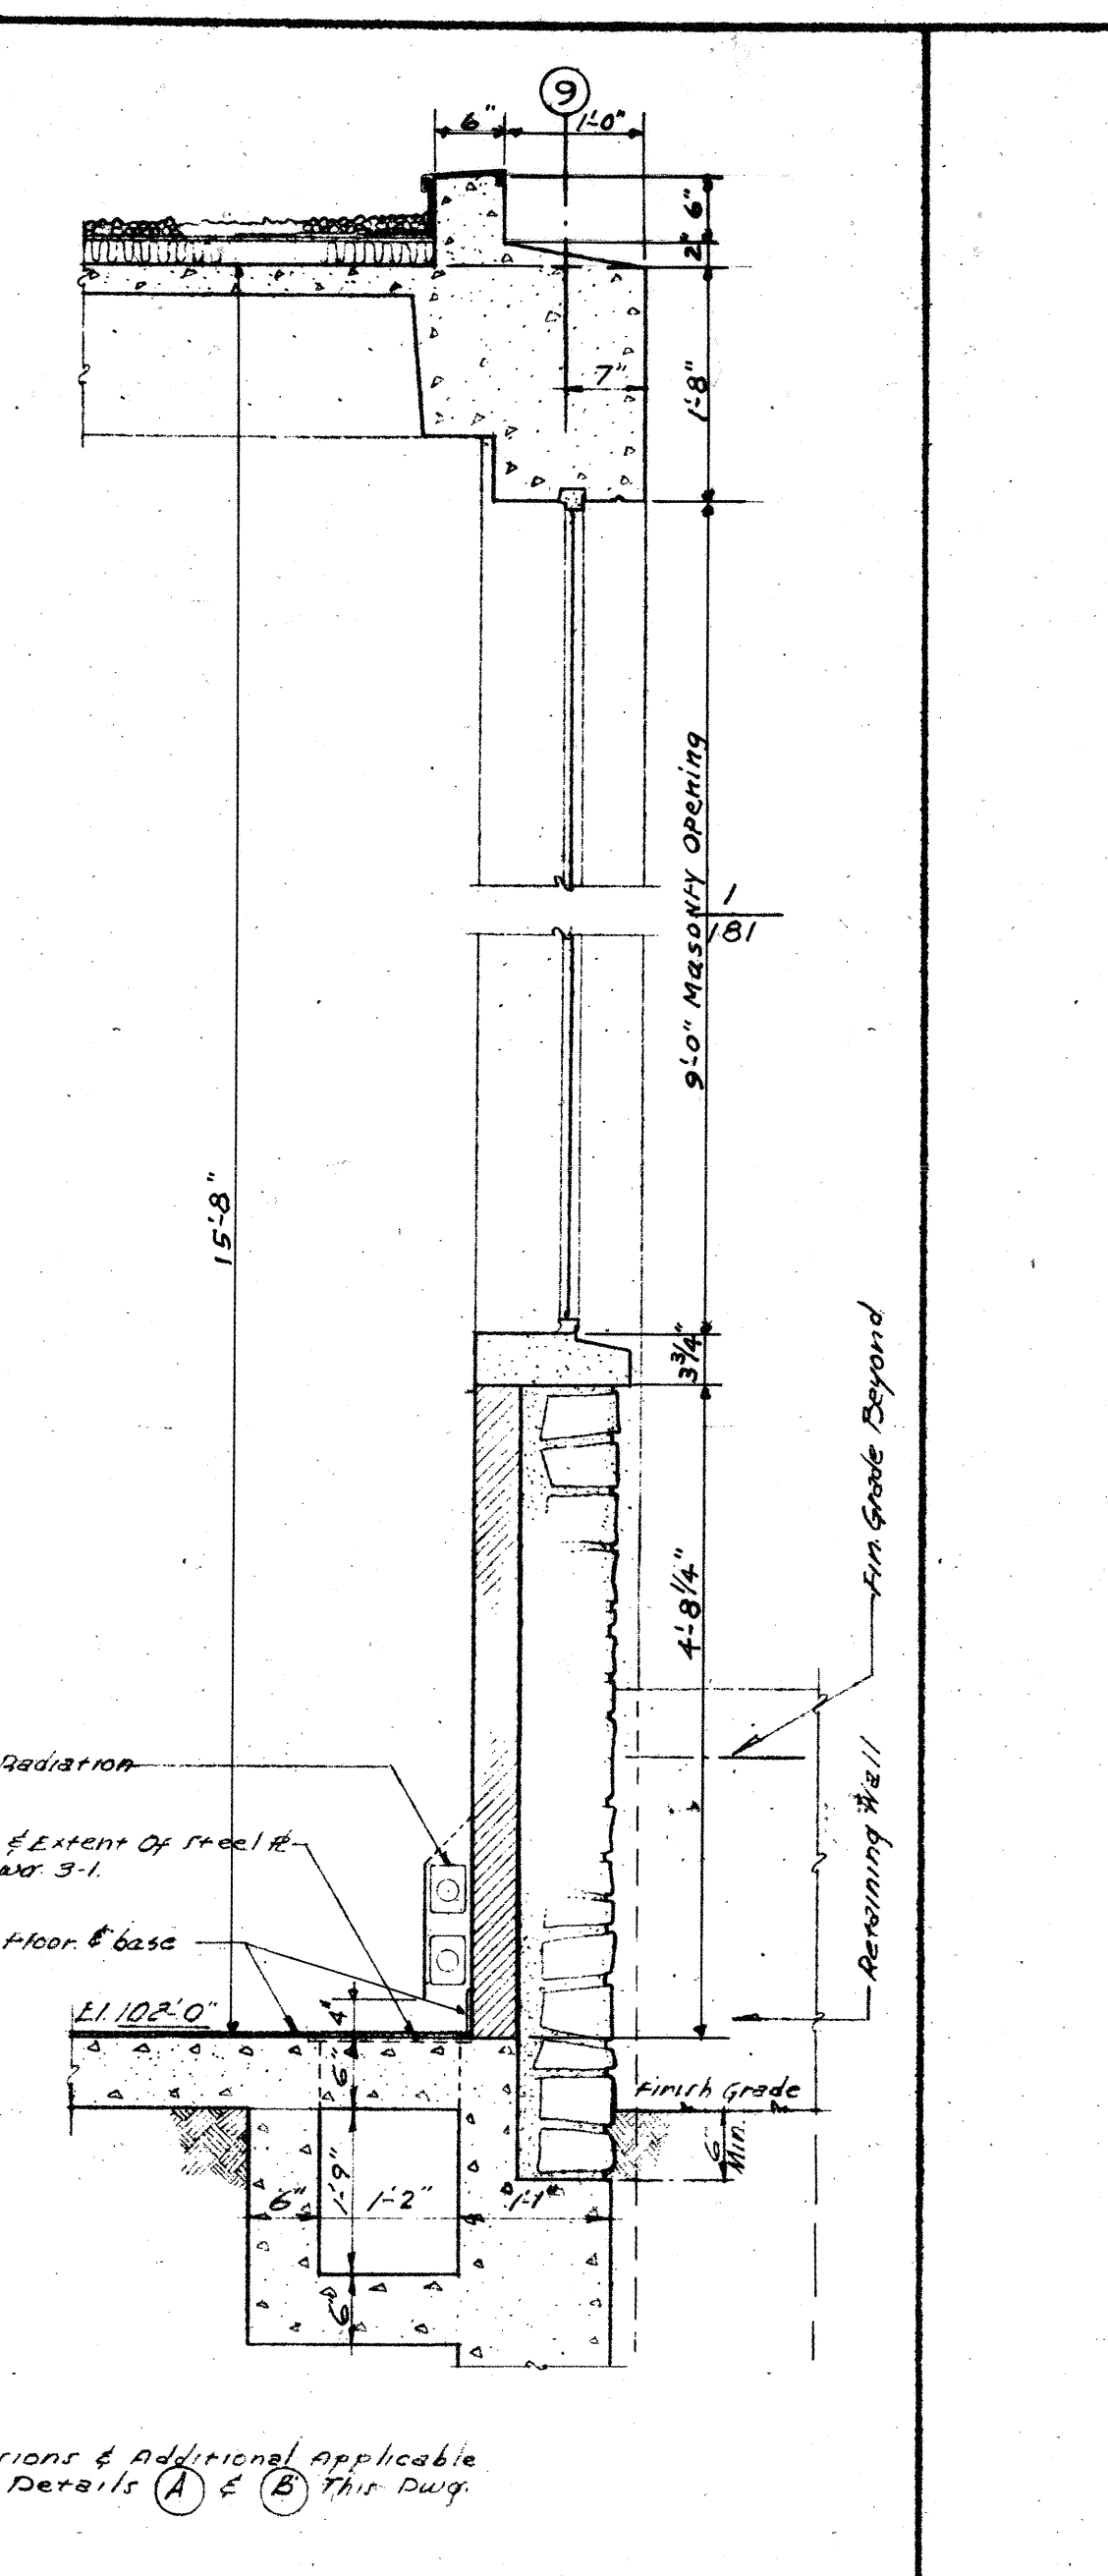


SOUTH WALL - PERSONNEL
COLS. E TO F

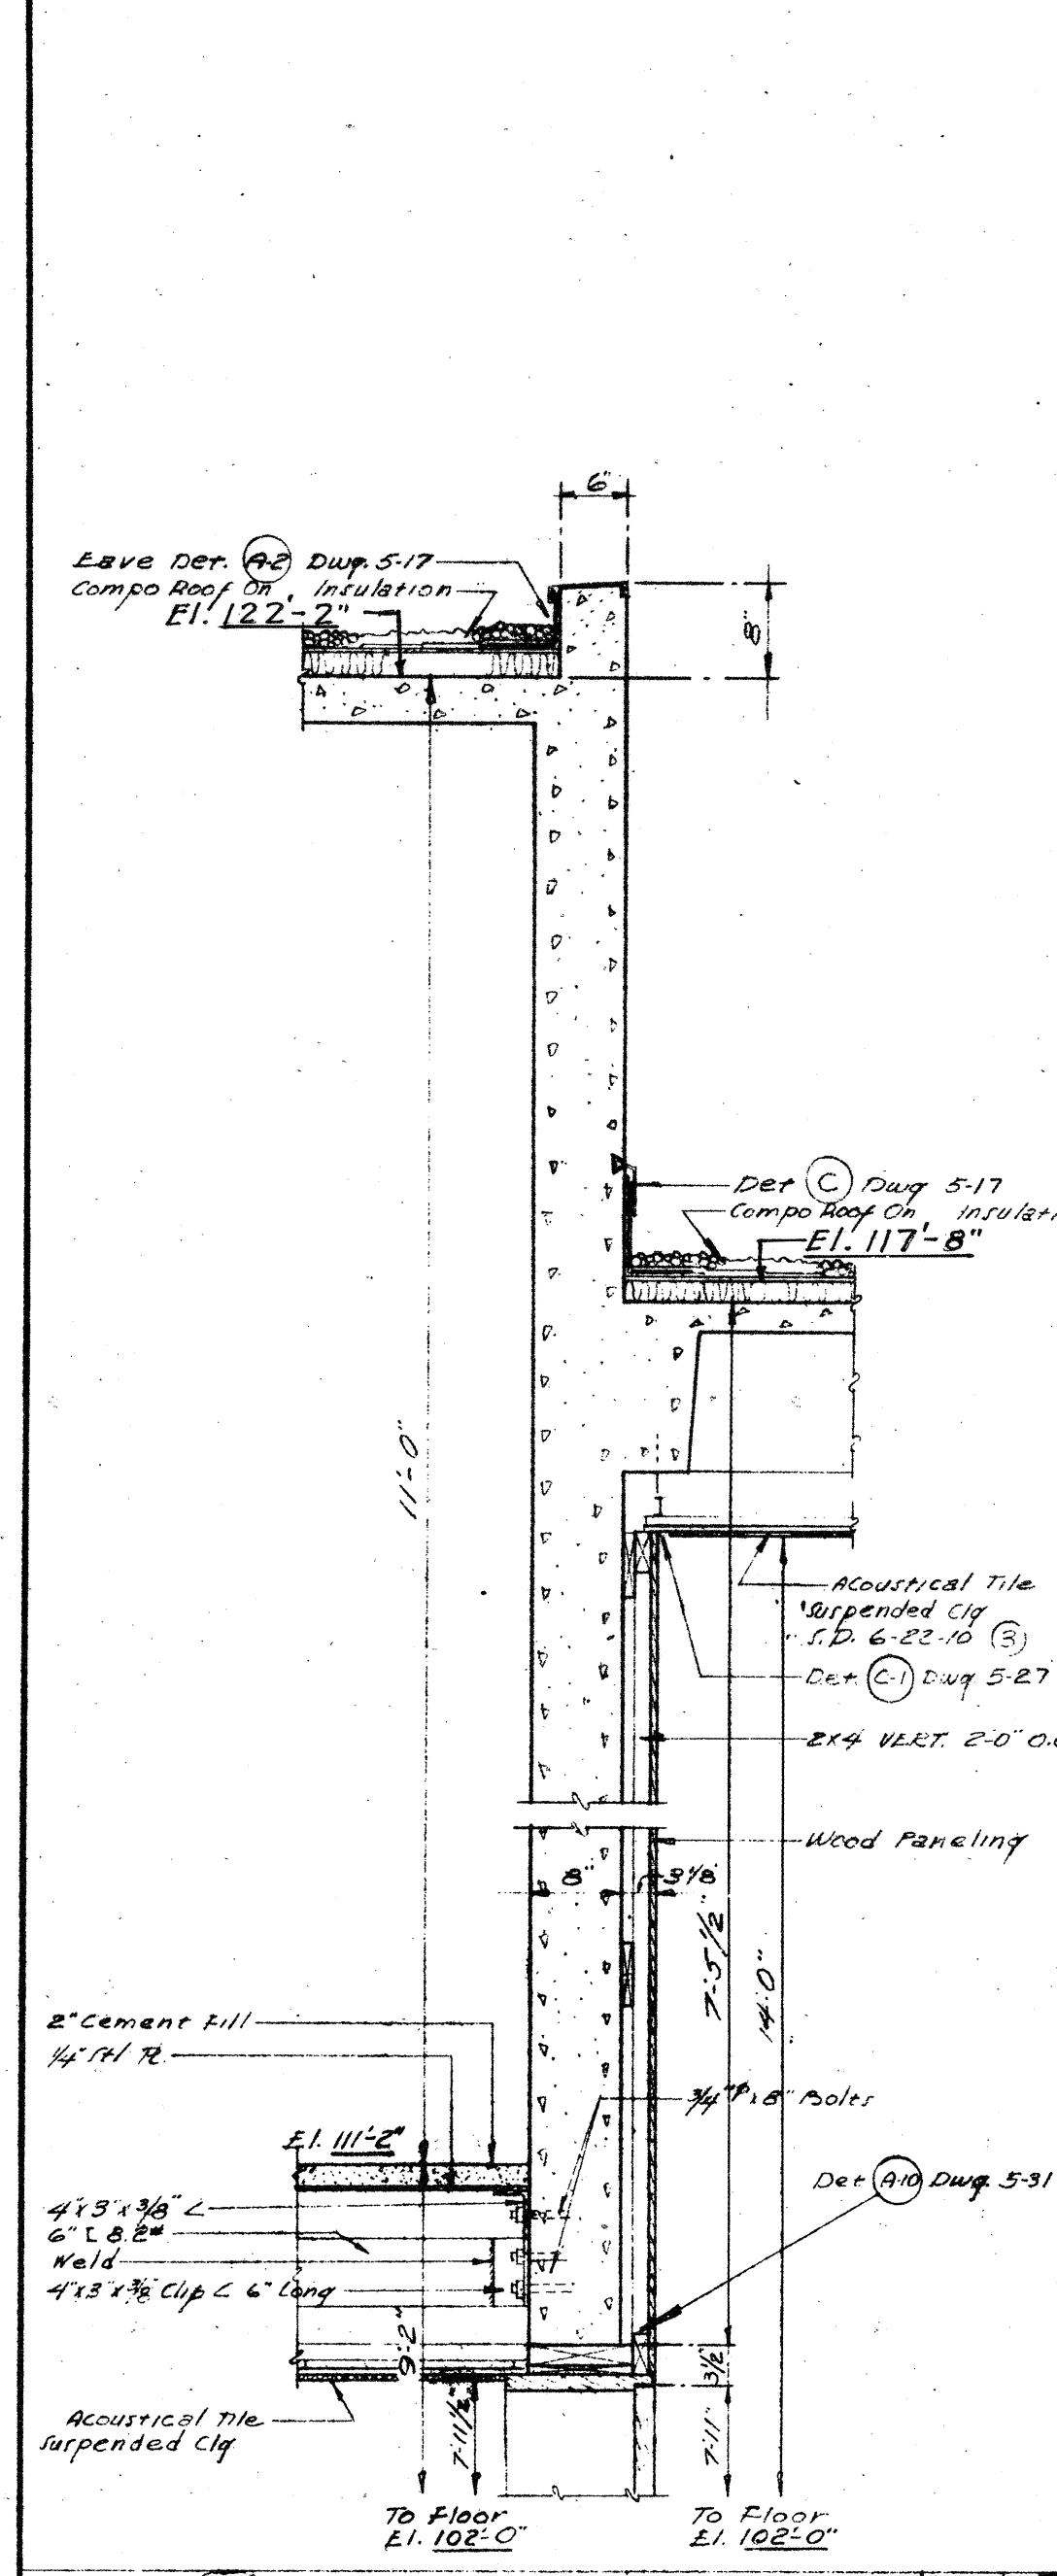


SOUTH WALL AT VESTIBULES 104 & 105

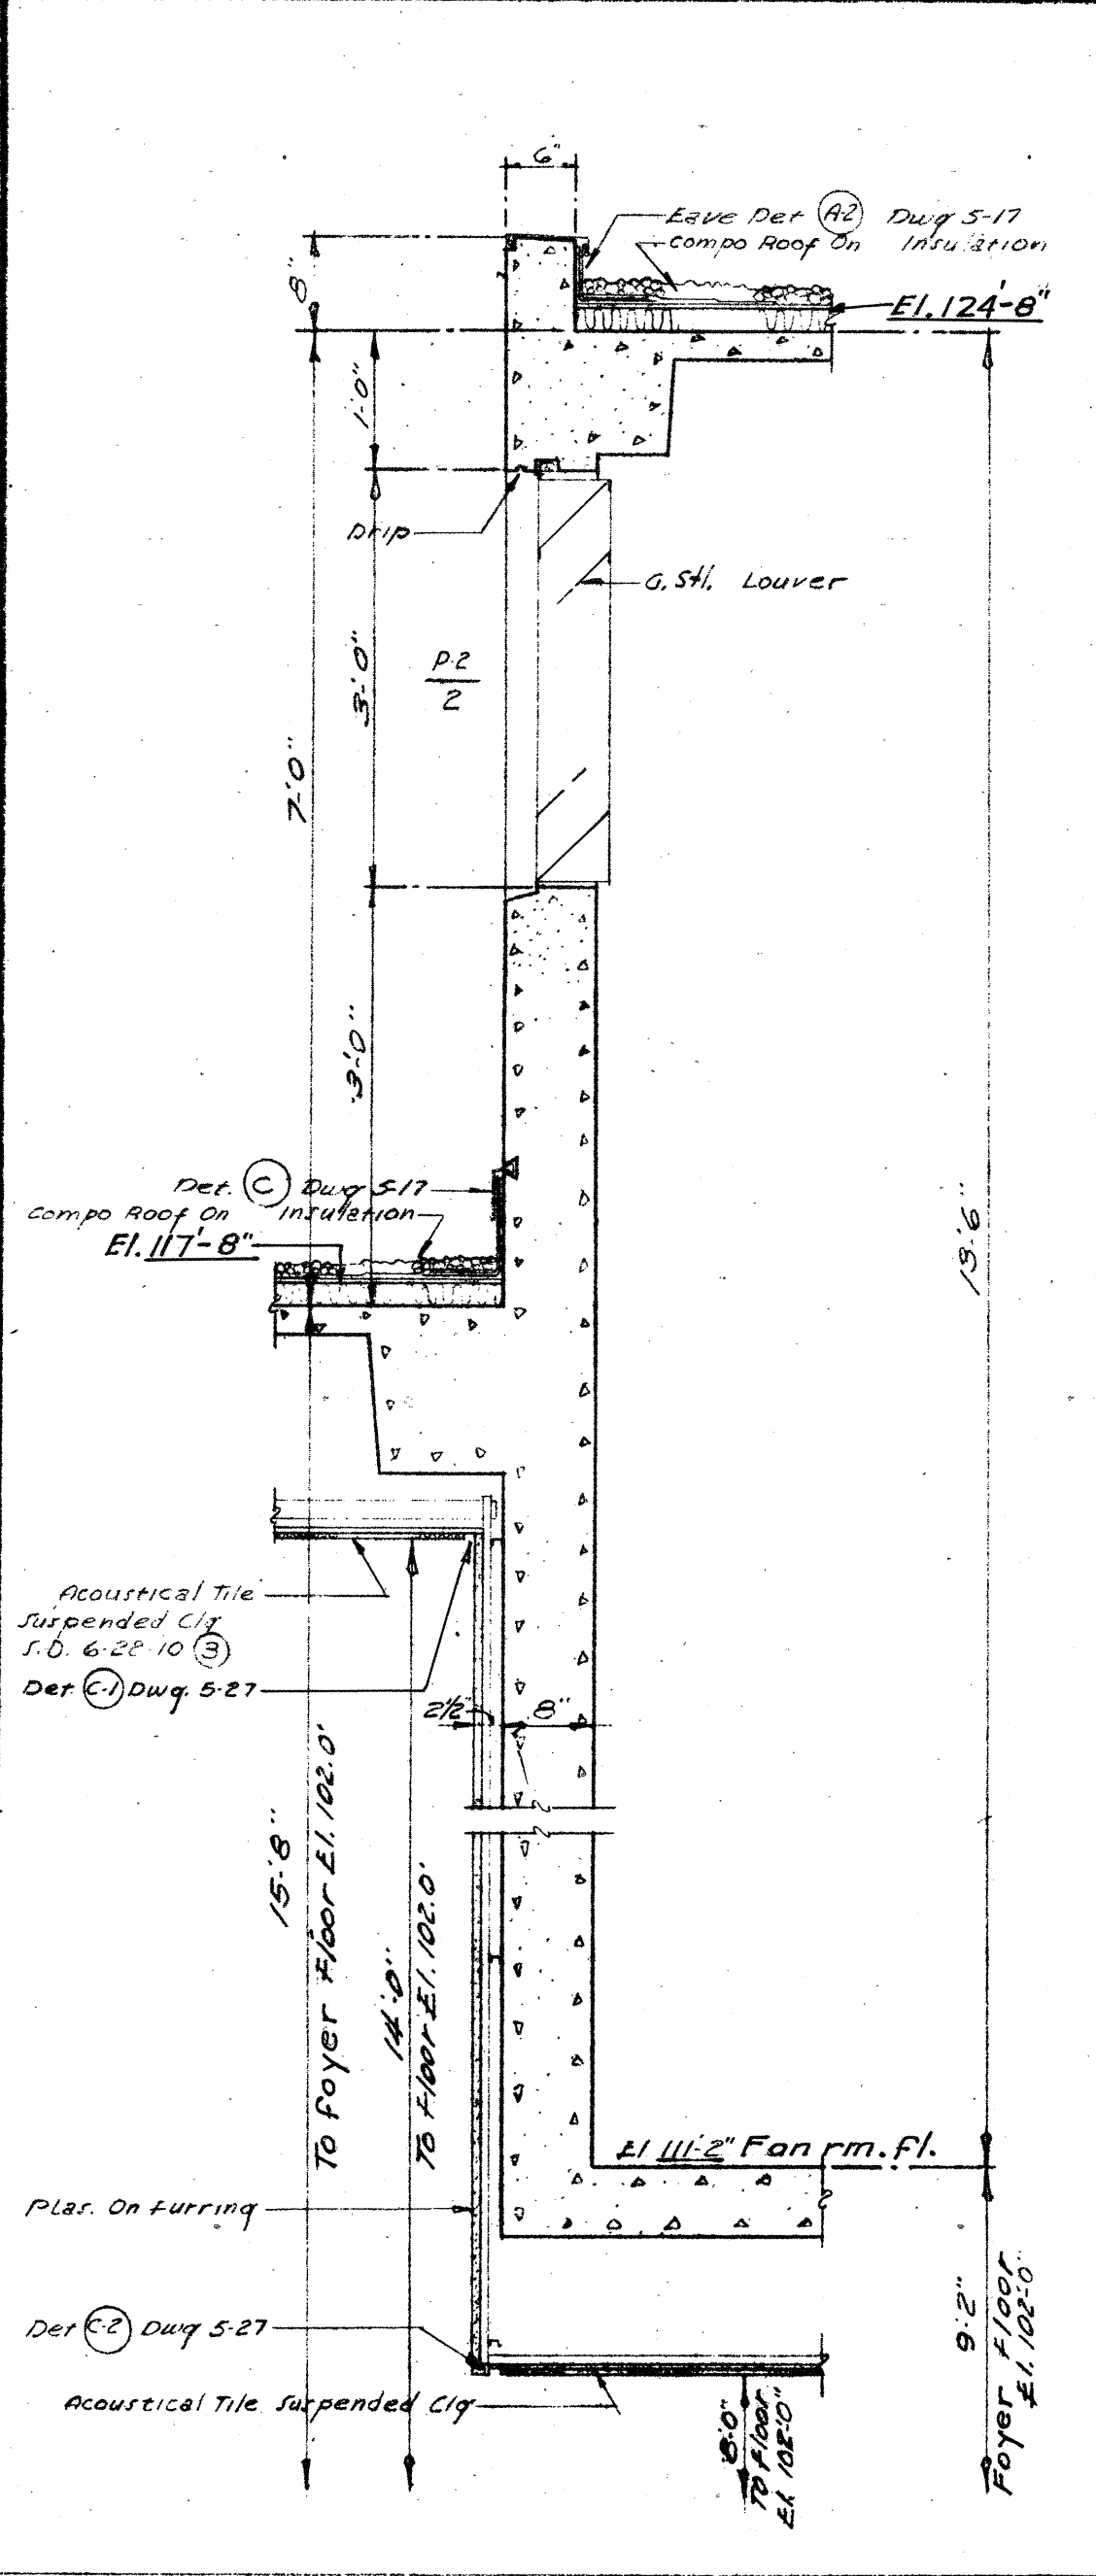


EAST WALL - FAN ROOM No. 2

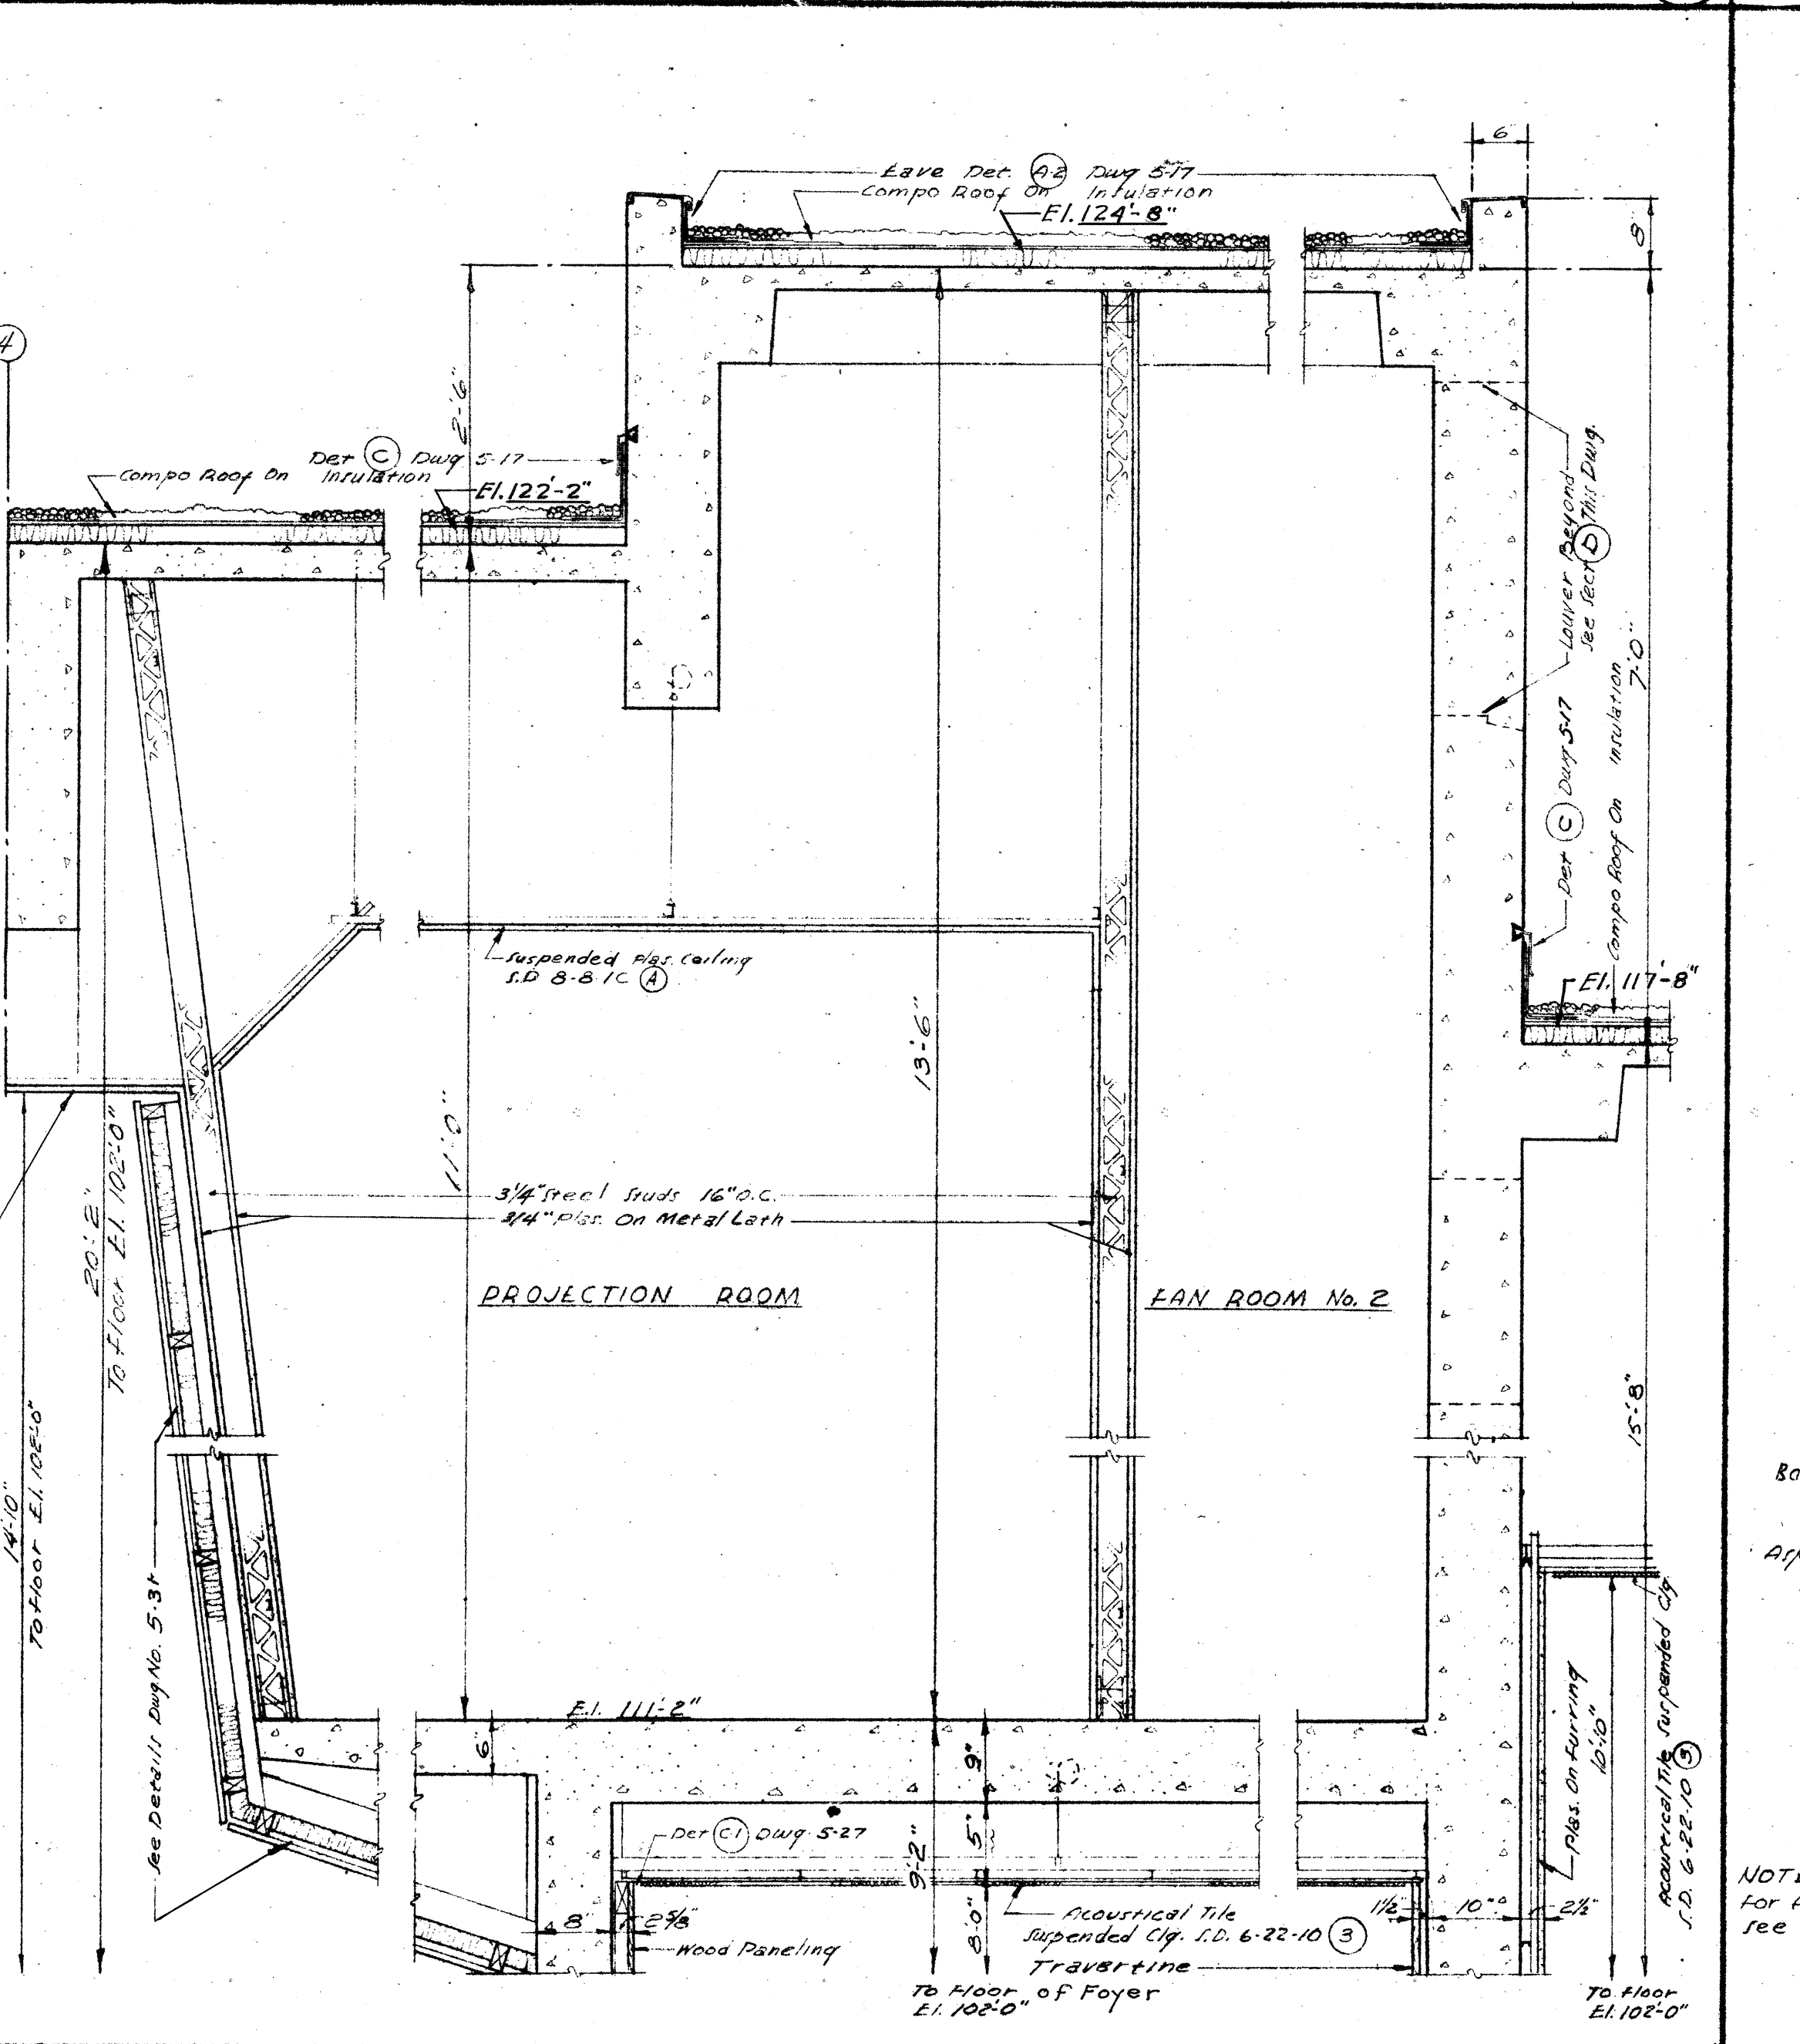

NORTH-SOUTH SECTION THRU PROJECTION & FAN ROOM No. 2

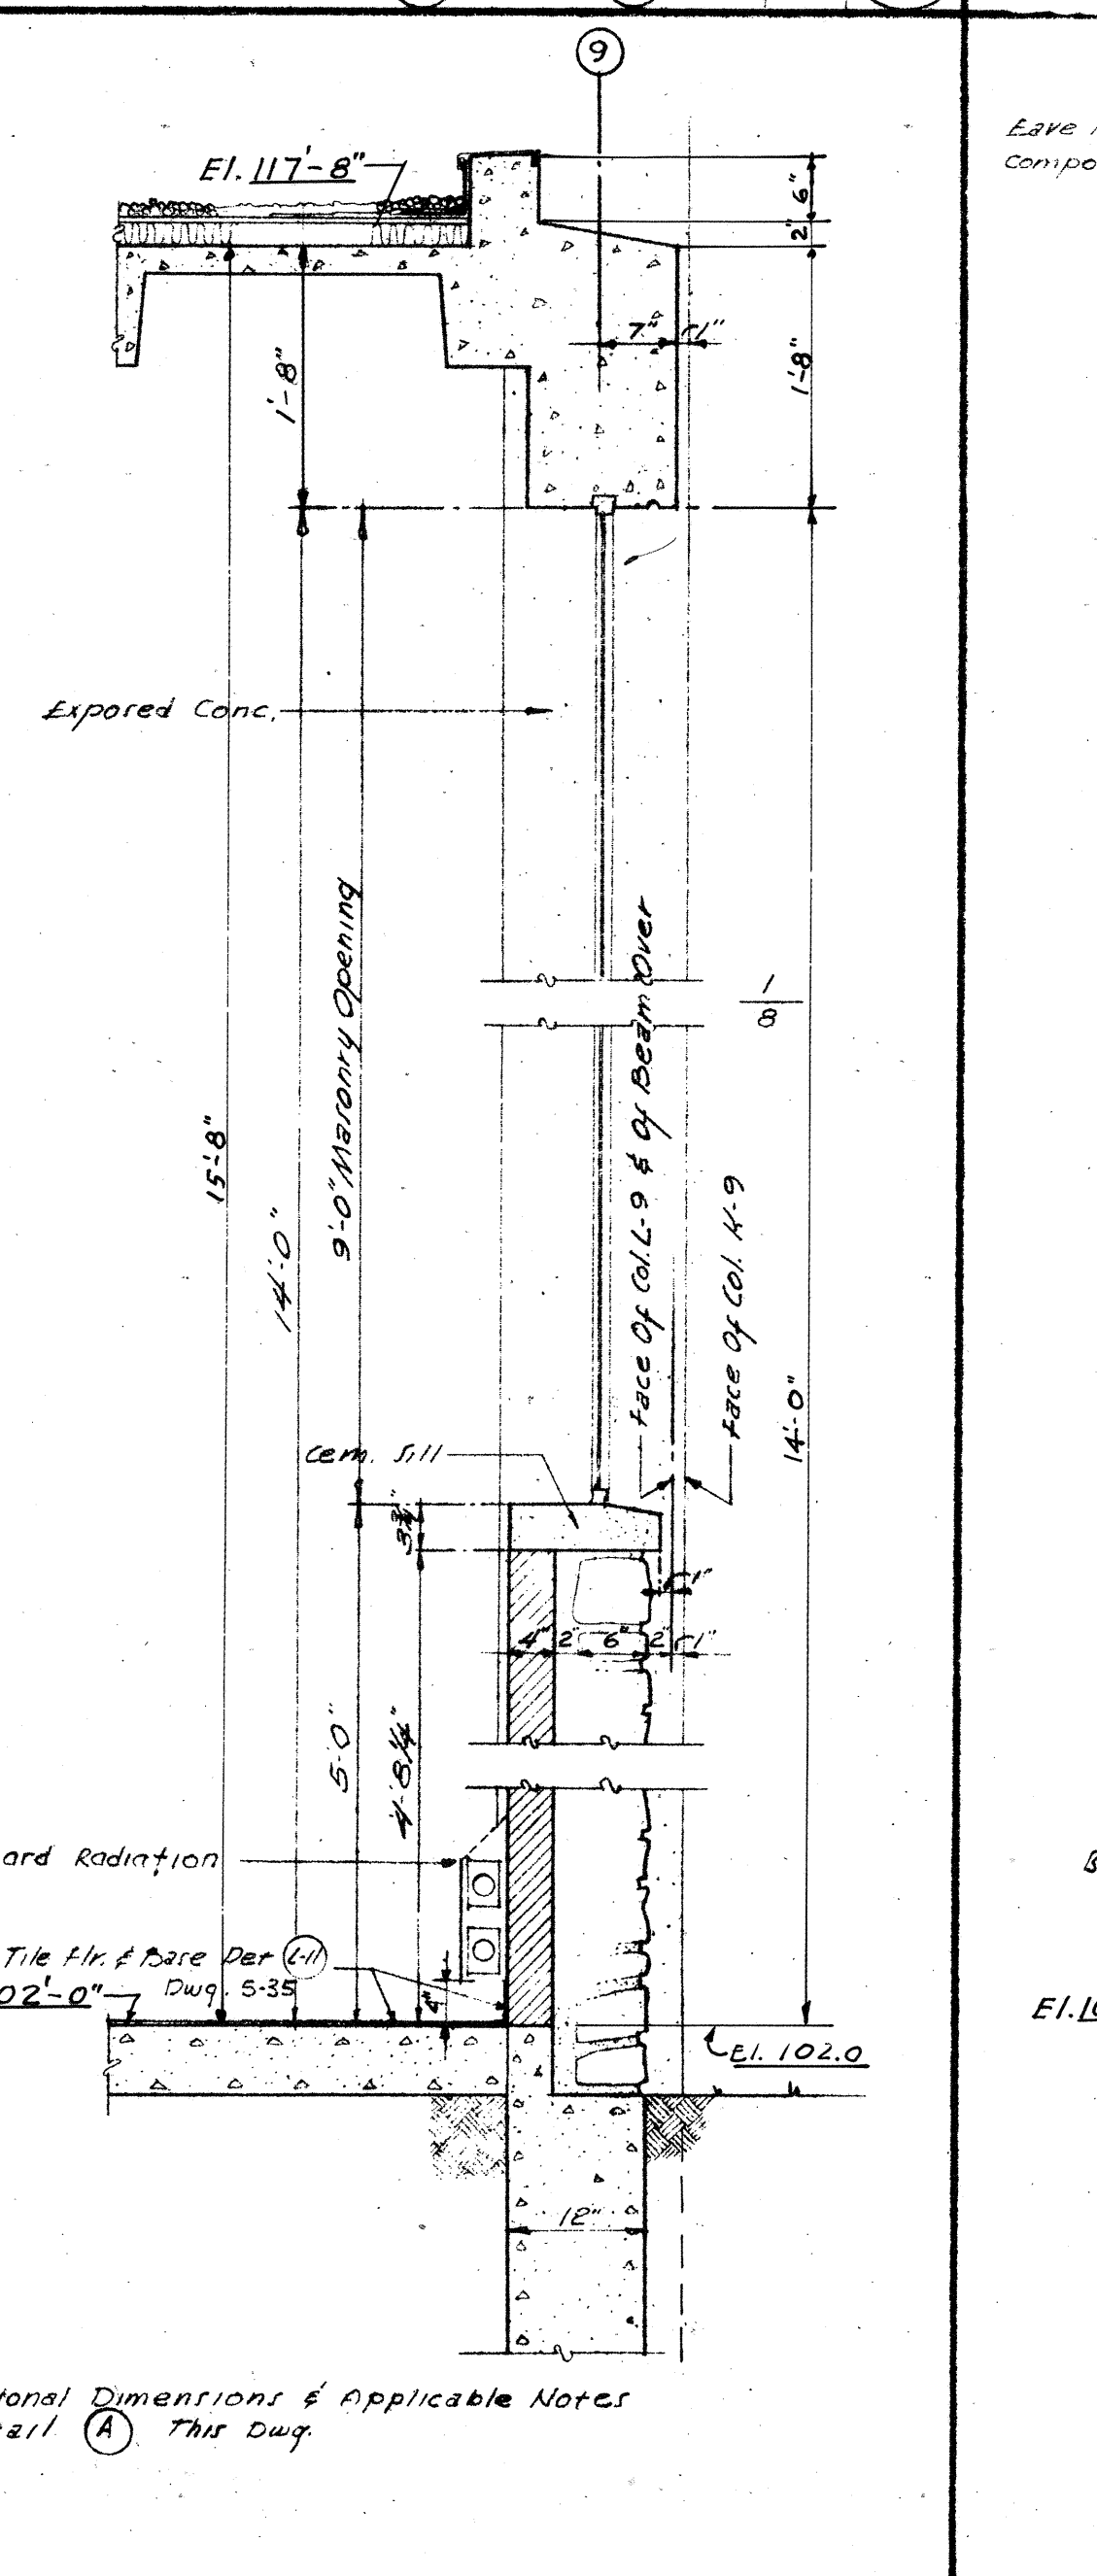

SOUTH WALL - TELEPHONE EQUIP.

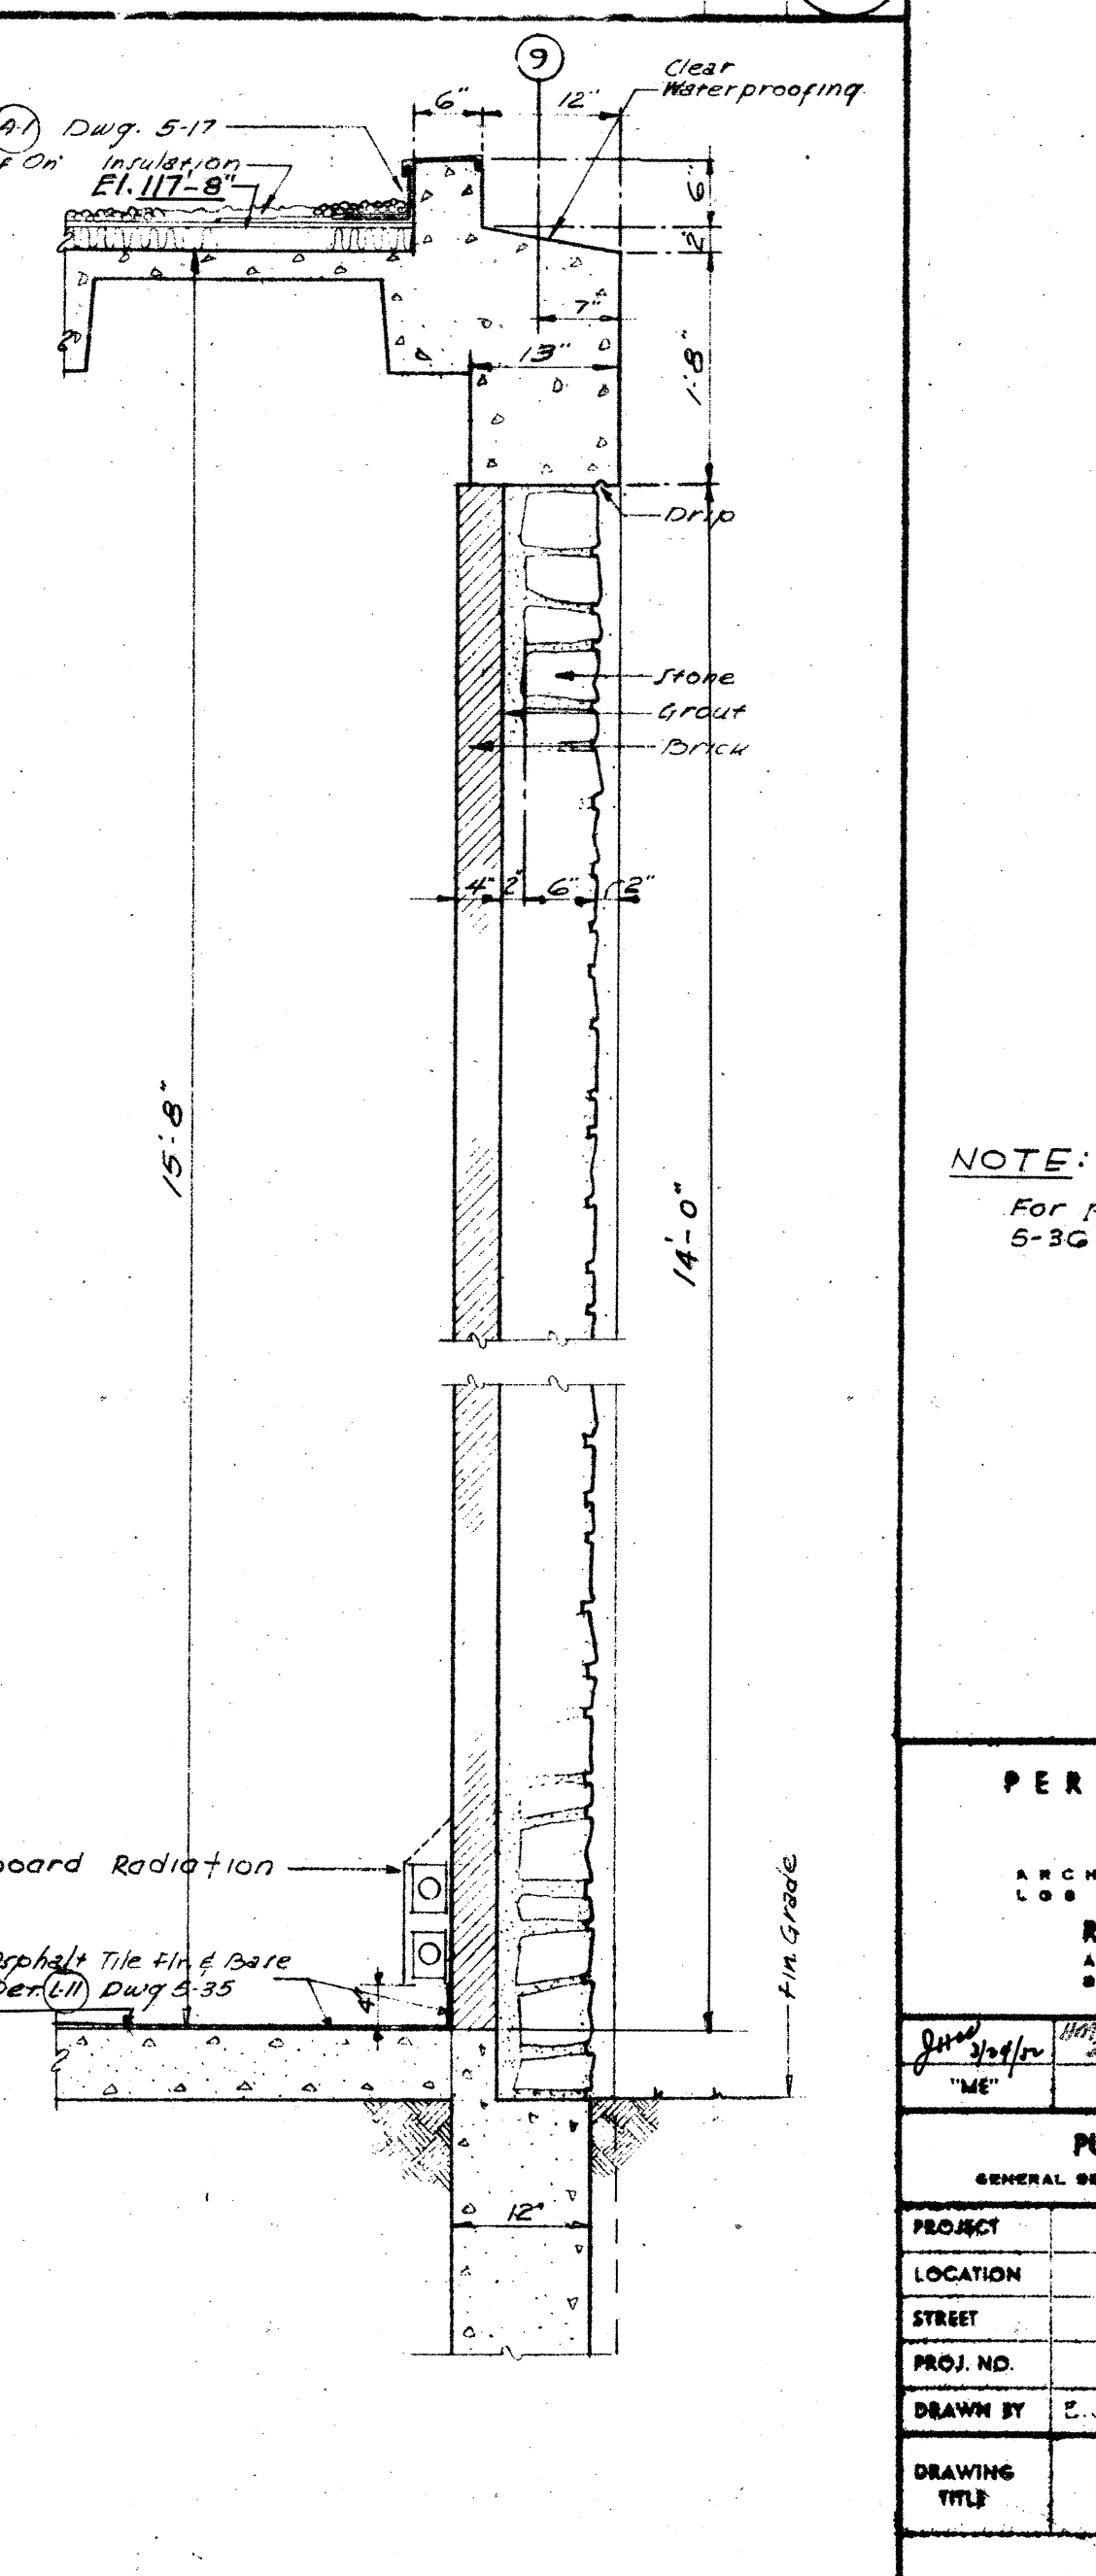


SOUTH WALL - TELEPHONE EQUIP. & LECTURE RM. #111 EXCEPT WALL IS PLASTERED

NOTE:
For pipe trench details see dwg. 5-3G & floor plans.

PEREIRA & LUCKMAN
J. E. STANTON
ARCHITECTS AND ENGINEERS
100 ANNE STREET, SUITE 100
BOULDER, COLORADO
ROBERT W. DITZEN
ASSOCIATE ARCHITECT
BOULDER, COLORADO

PROJECT	BOULDER LABORATORIES
LOCATION	BOULDER, COLORADO
STREET	STATE HIGHWAY 170
PROJ. NO.	8-044
DRAWN BY	J. E. STANTON
CHECKED BY	R. W. DITZEN
WALL SECTIONS	
ARCHITECTURAL	
DRAWING NO.	5-4B-20031

RETURN TO D & C DRAWING FIRM

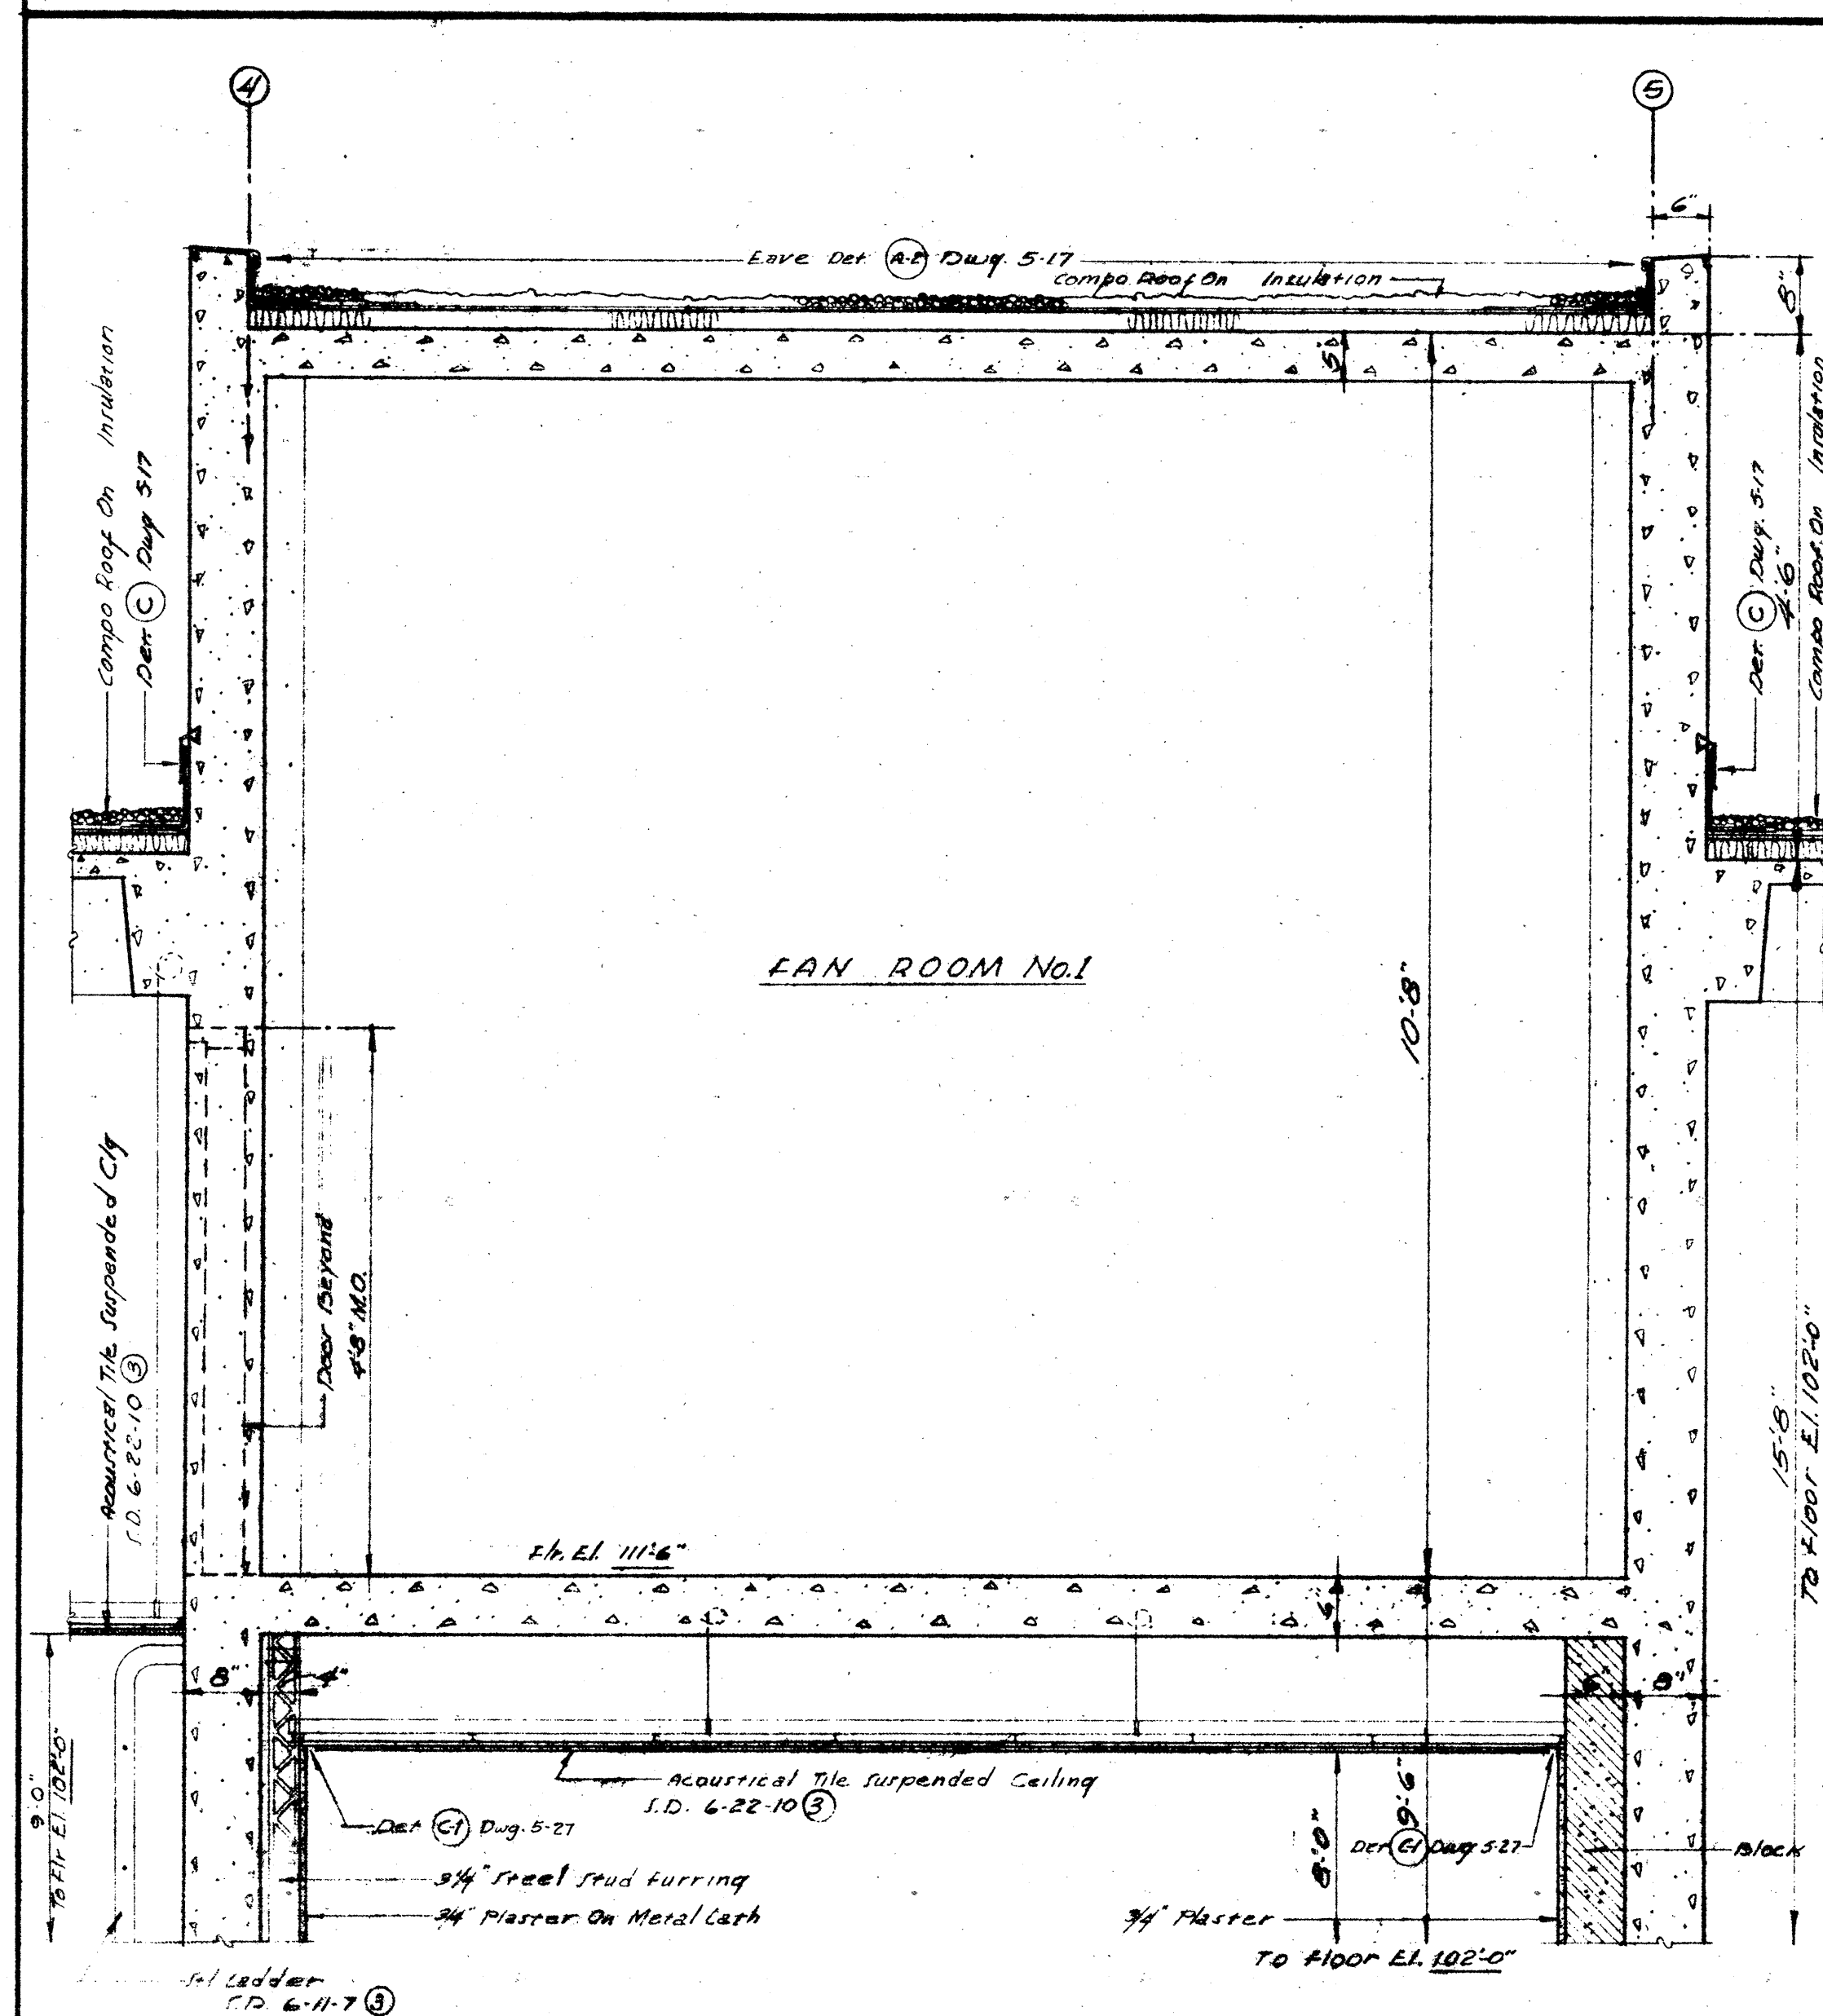

SECTION THRU FAN ROOM No.1

Scale 3/4"

NORTH WALL LOBBY

Scale 3/4"

WEST WALL-LIBRARY


Scale 3/4"

WEST WALL-LIBRARY

Scale 3/4"


NORTH WALL-LIBRARY

Scale 3/4"

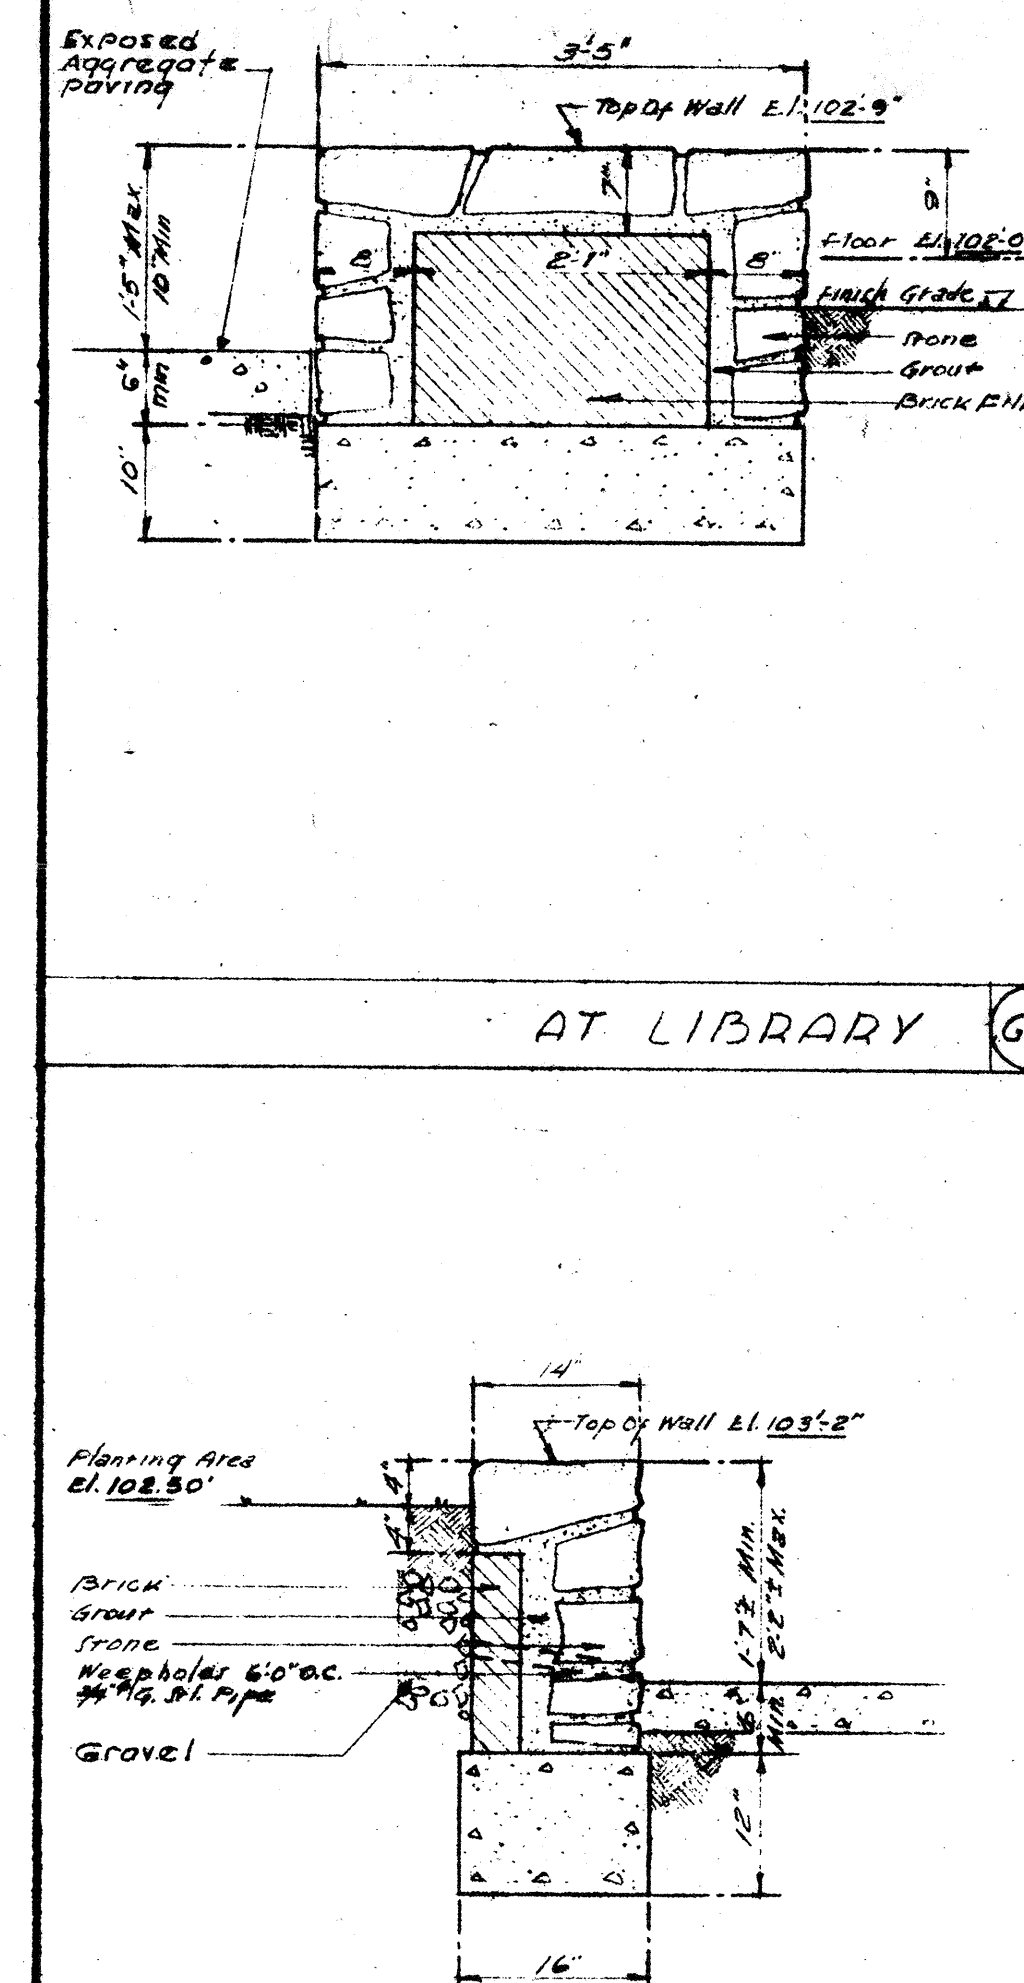

AT LIBRARY G2

AT AUDITORIUM G1

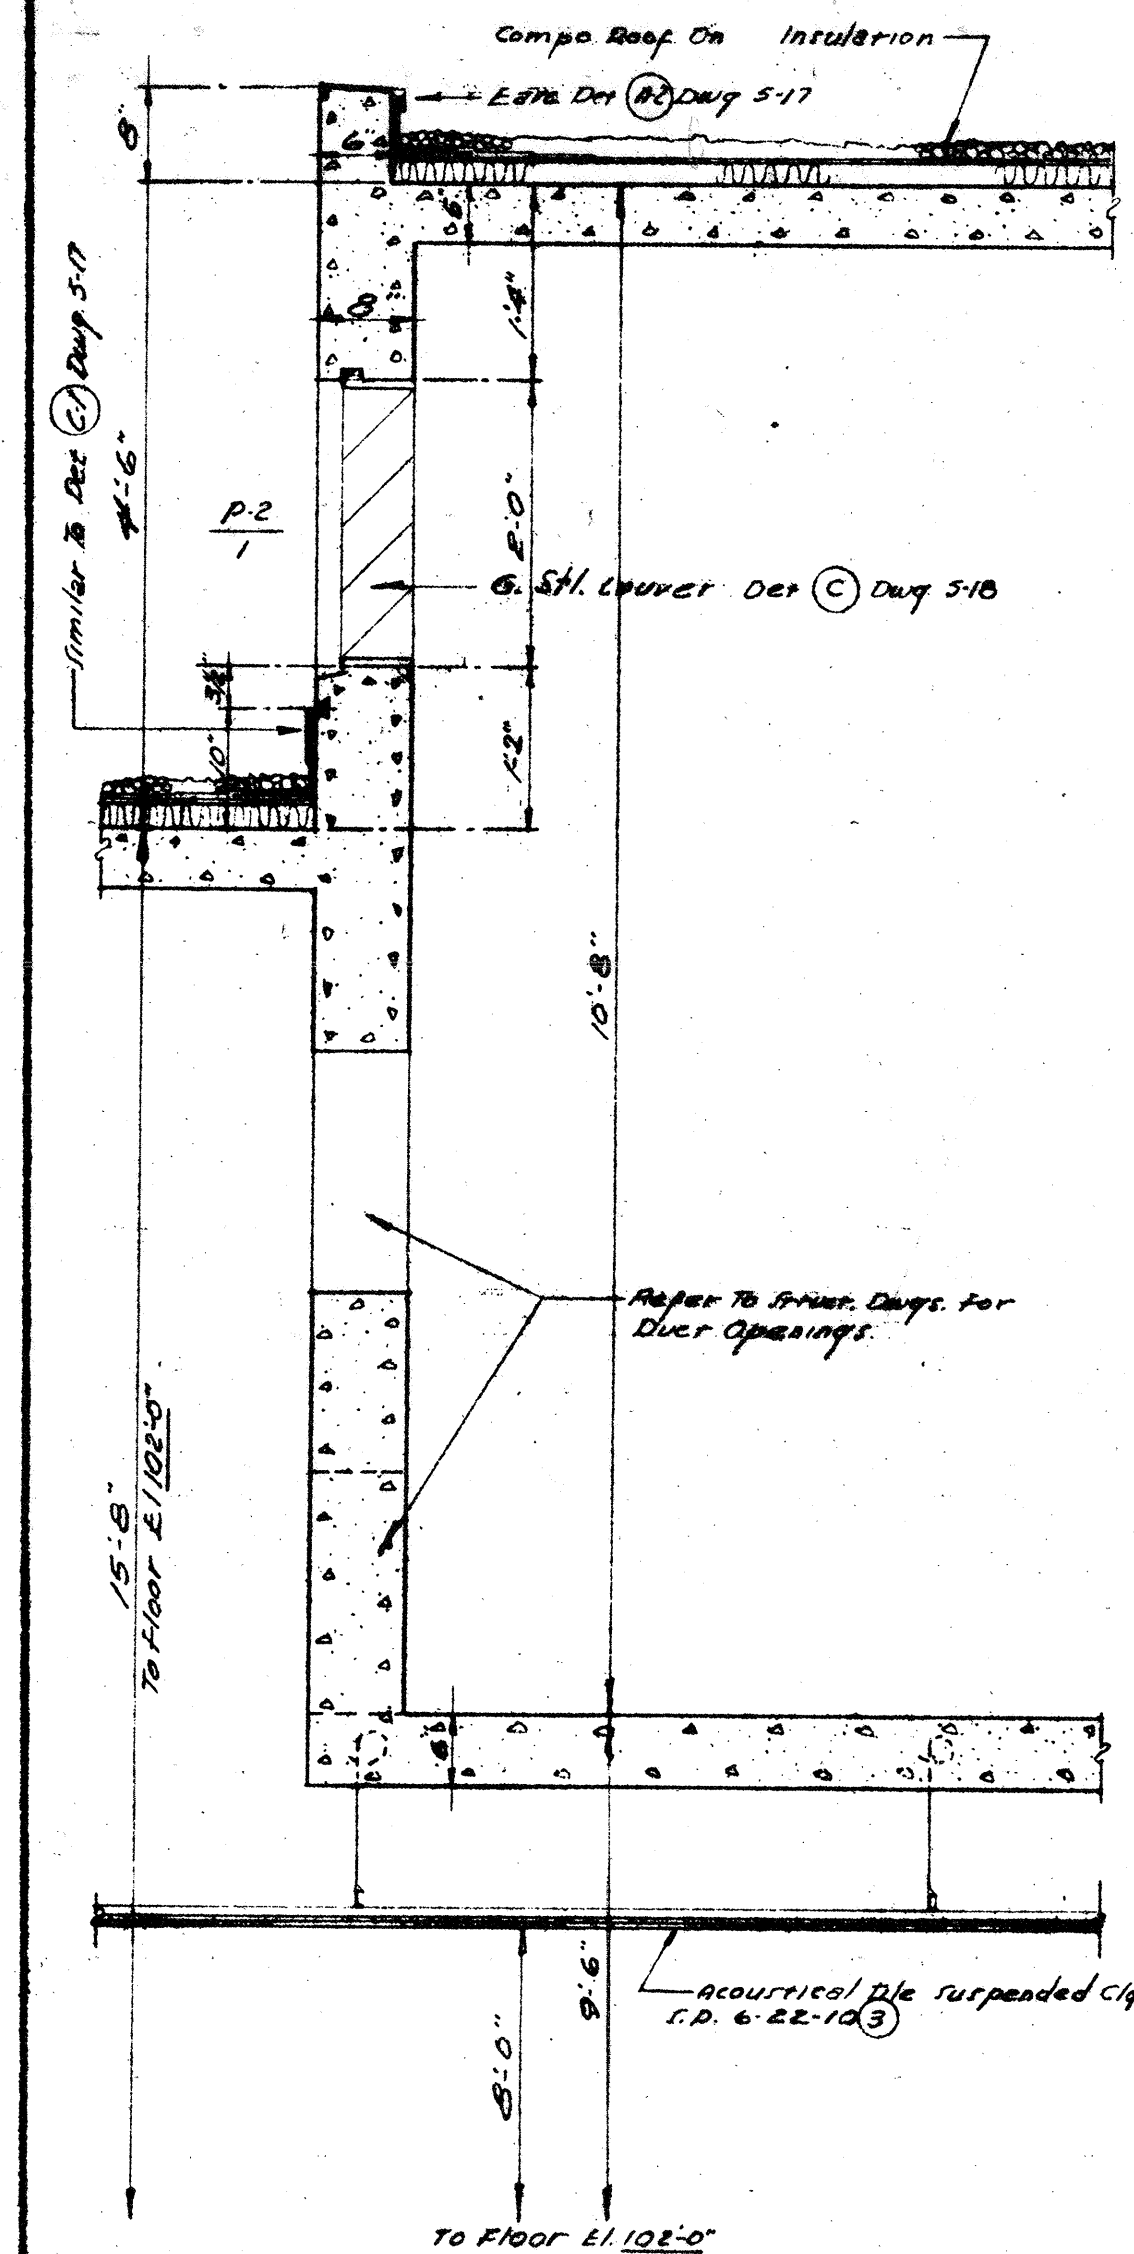


EAST WALL FAN RM. No.1

Scale 3/4"


NOTE:
For pipe trench details see
Dwg. 5-36 & Floor Plan

PEREIRA & LUCKMAN			
J. E. STANTON ARCHITECTS AND ENGINEERS LOS ANGELES, CALIFORNIA			
ROBERT W. DITZEN ASSOCIATE ARCHITECT BOULDER, COLORADO			
PROJECT	BOULDER LABORATORIES	LOCATION	BOULDER, COLORADO
STREET	STATE HIGHWAY 170	PROJ. NO.	9-044
DRAWN BY	J. J. M. 2-22-52	CHECKED BY	J. J. M. S.
WALL SECTIONS			
ARCHITECTURAL			
DRAWING NO.	B-200325-5		

RETURN TO D & C DRAWING FILES

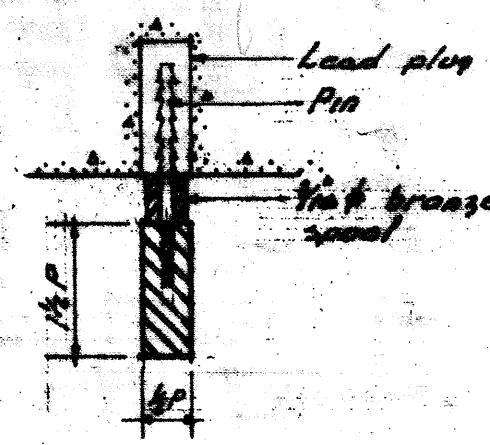


TYPICAL SECTION (C2)

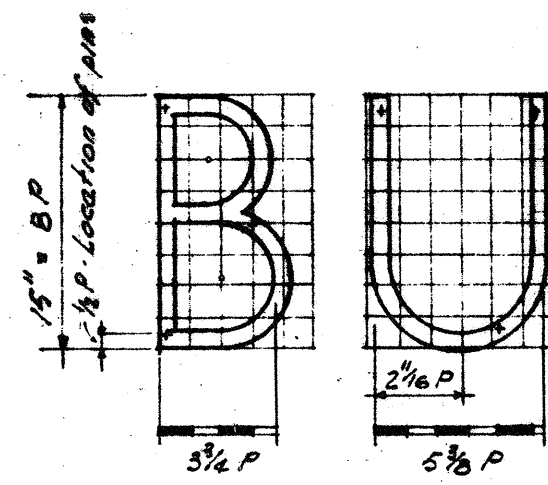

Note: 1 Part = 1/16"
Note: Final name of Building to be determined at later date. Contractor to provide 50 letters.

ELEVATION (C1)

TYP. BRONZE LETTER DET. (C)

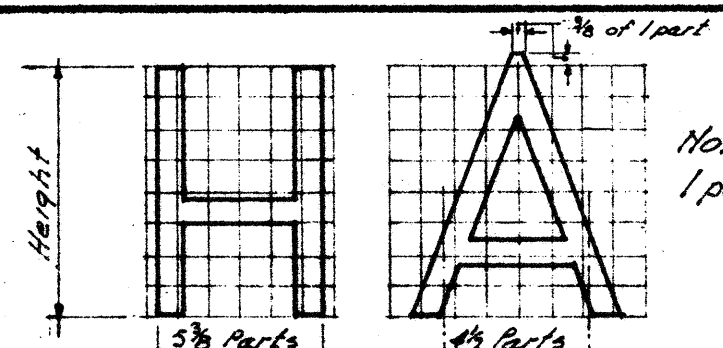

TYPICAL LETTER ELEVATION TYPICAL LETTER SEC.

HARRY S. TRUMAN
PRESIDENT OF THE UNITED STATES
CHARLES SAWYER
SECRETARY OF COMMERCE

A.V. ASTIN
ACTING DIRECTOR
NATIONAL BUREAU OF STANDARDS

JESS LARSON
GENERAL SERVICES ADMINISTRATOR

W. ENGLEBERT REYNOLDS
COMMISSIONER OF PUBLIC BUILDINGS

GILBERT STANLEY UNDERWOOD
DIRECTOR OF DESIGN AND CONSTRUCTION

ALLAN STEWART THORN
SUPERVISING ARCHITECT

OTIS R. POSS
SUPERVISING ENGINEER

PEREIRA AND LUCKMAN
J. E. STANTON
ARCHITECTS AND ENGINEERS


CONTRACTORS NAME
CONTRACTOR

1952

Normal face of wall


Copper document box S.D. 6-6-1

Stone

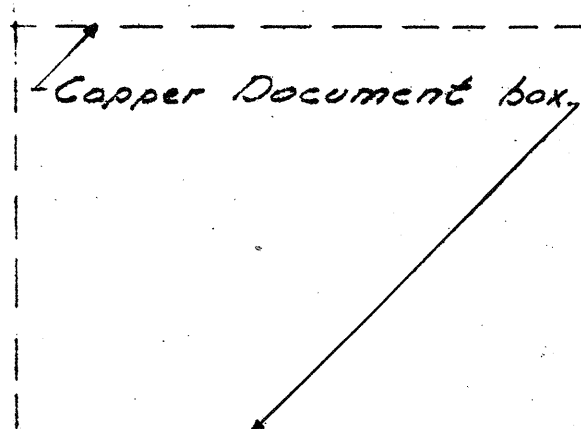


SECTION & ELEVATION OF CORNERSTONE


Scale 3" (B)

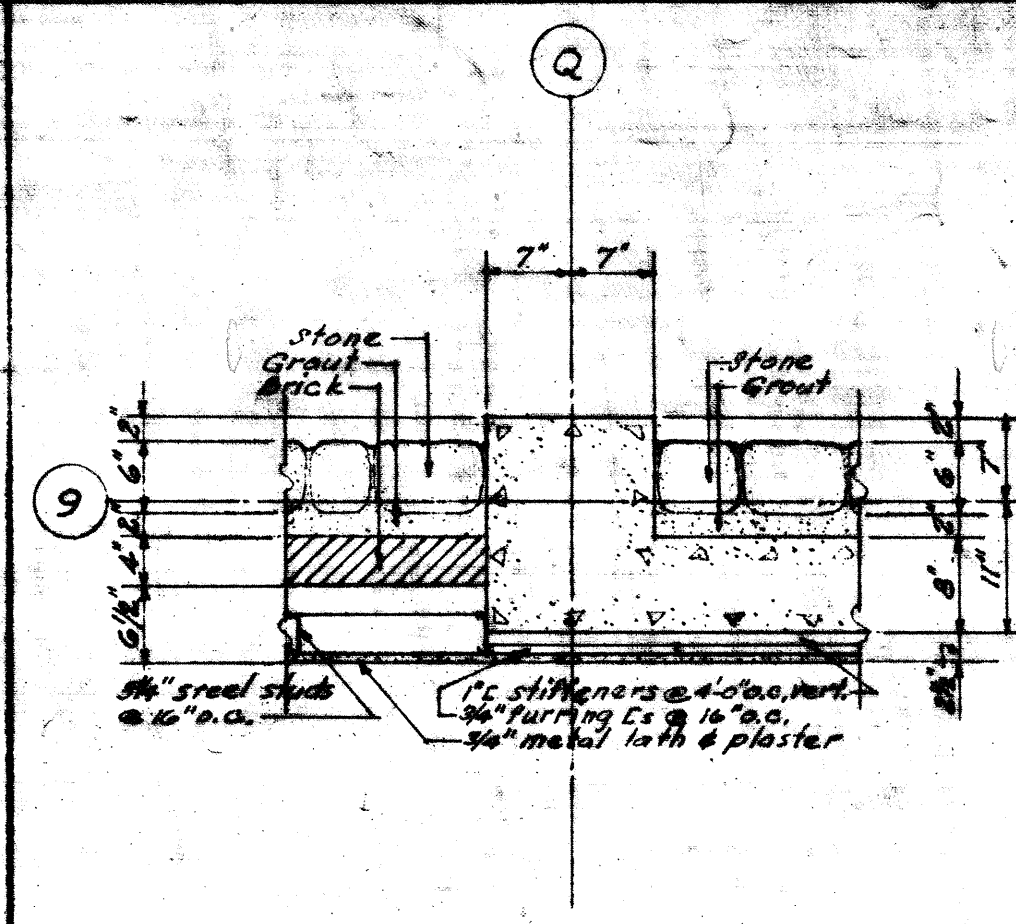


PLAN OF COLUMN Q-9 (A-13)

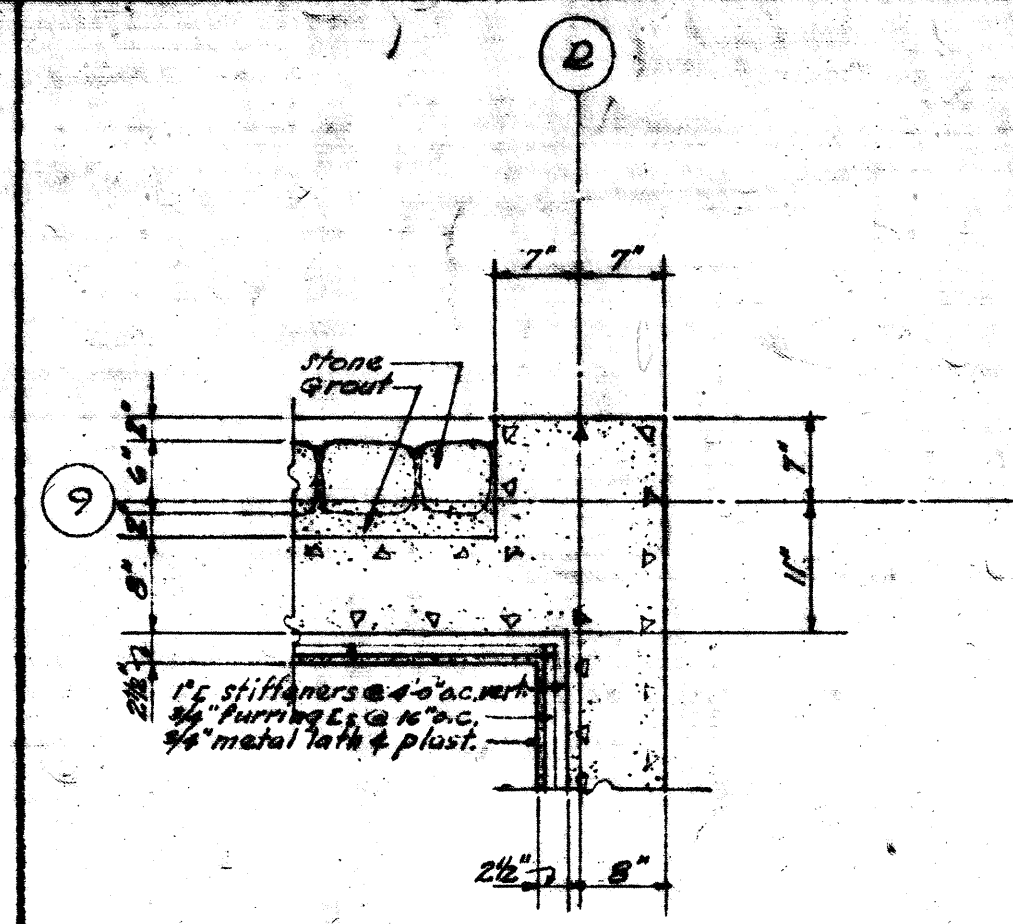


PLAN OF COLUMN B-9 (A-17)

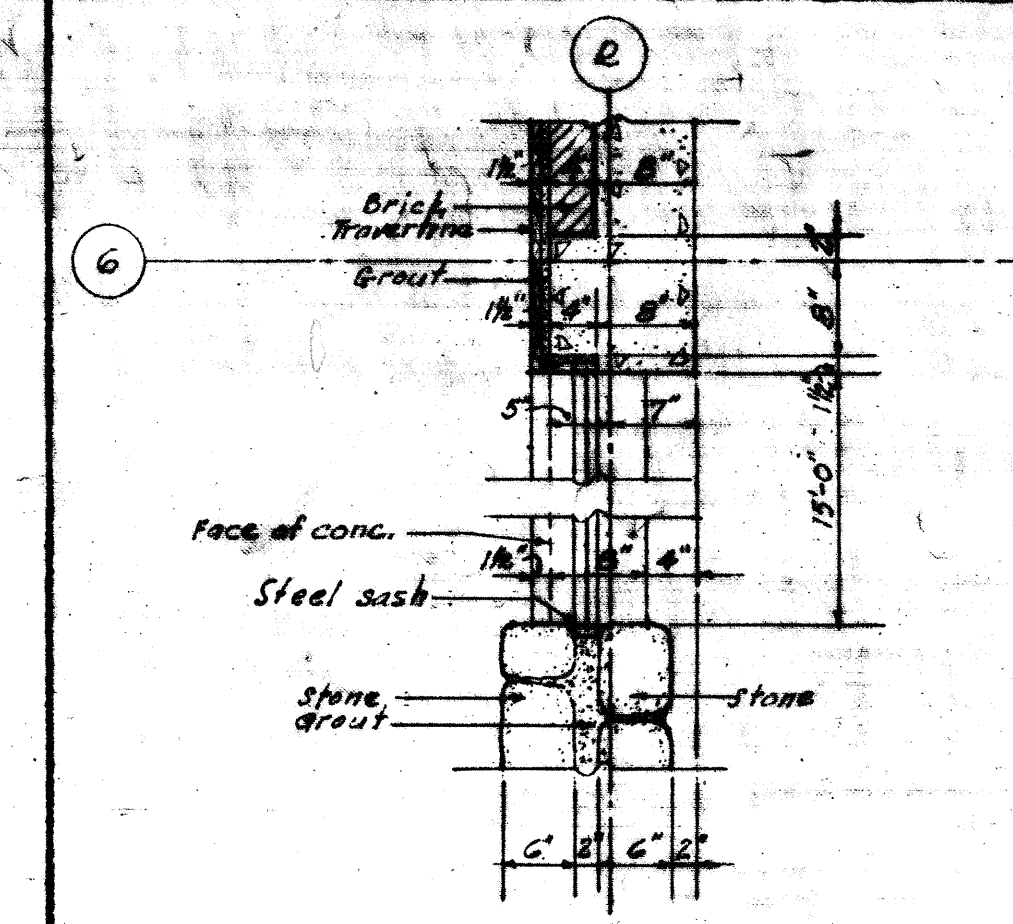


PLAN OF COLUMN B-6 (A-16)

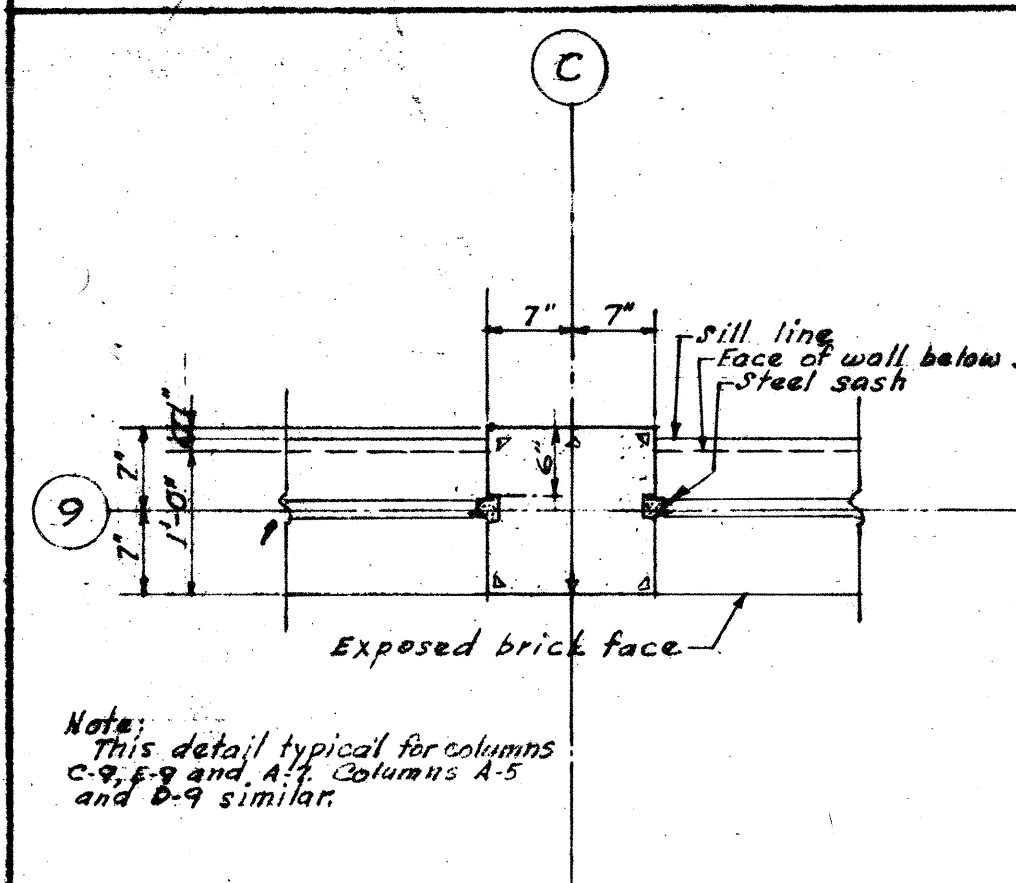


PLAN OF COLUMN C-9 (A-15)

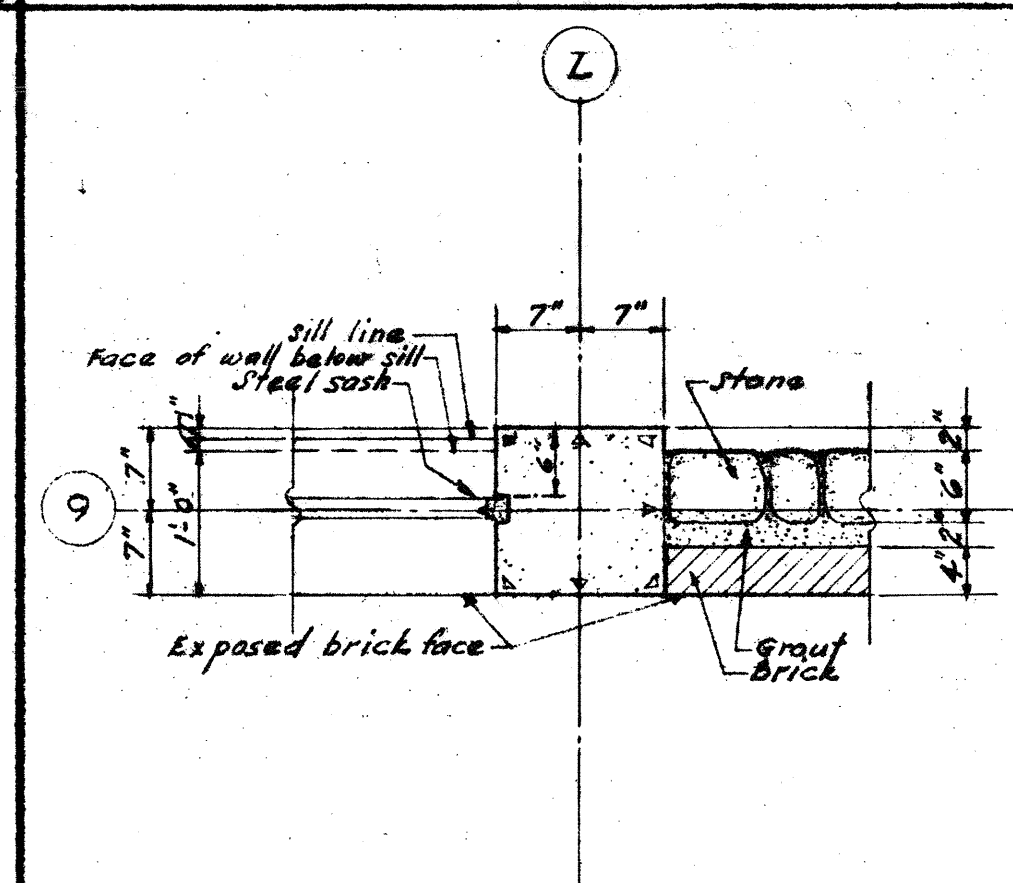


PLAN OF COLUMN L-9 (A-14)

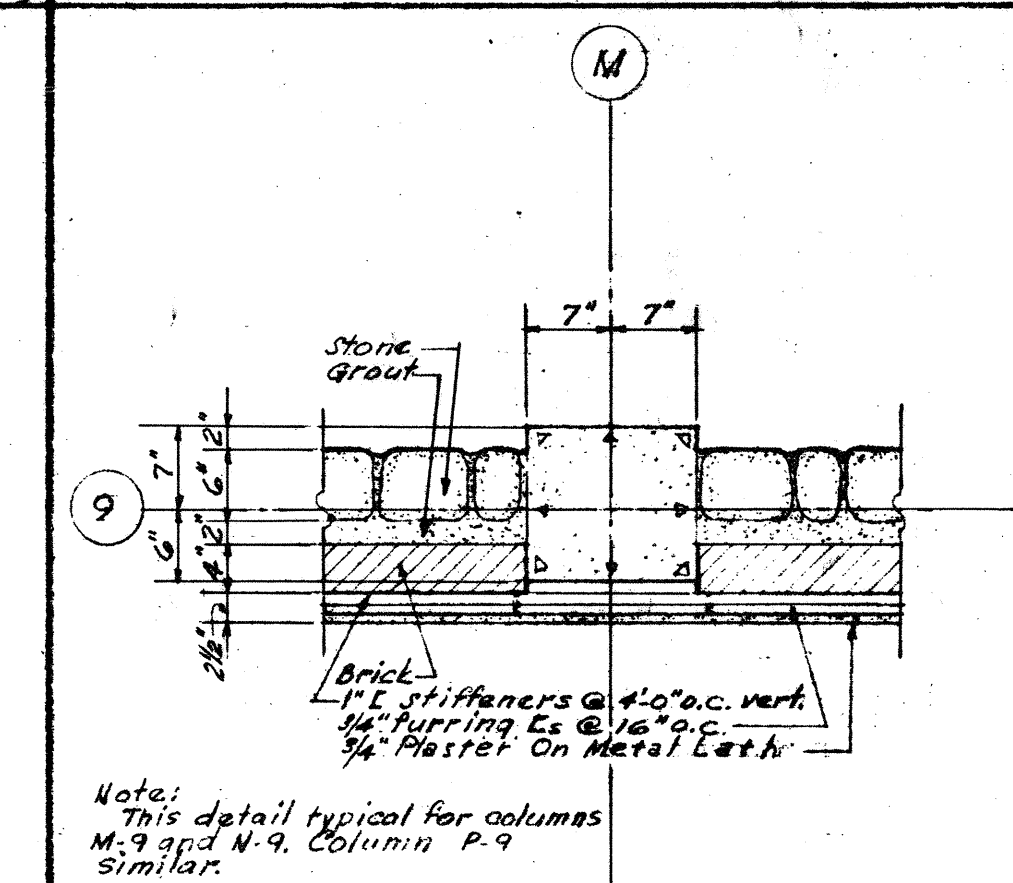


PLAN OF COLUMN M-9 (A-13)

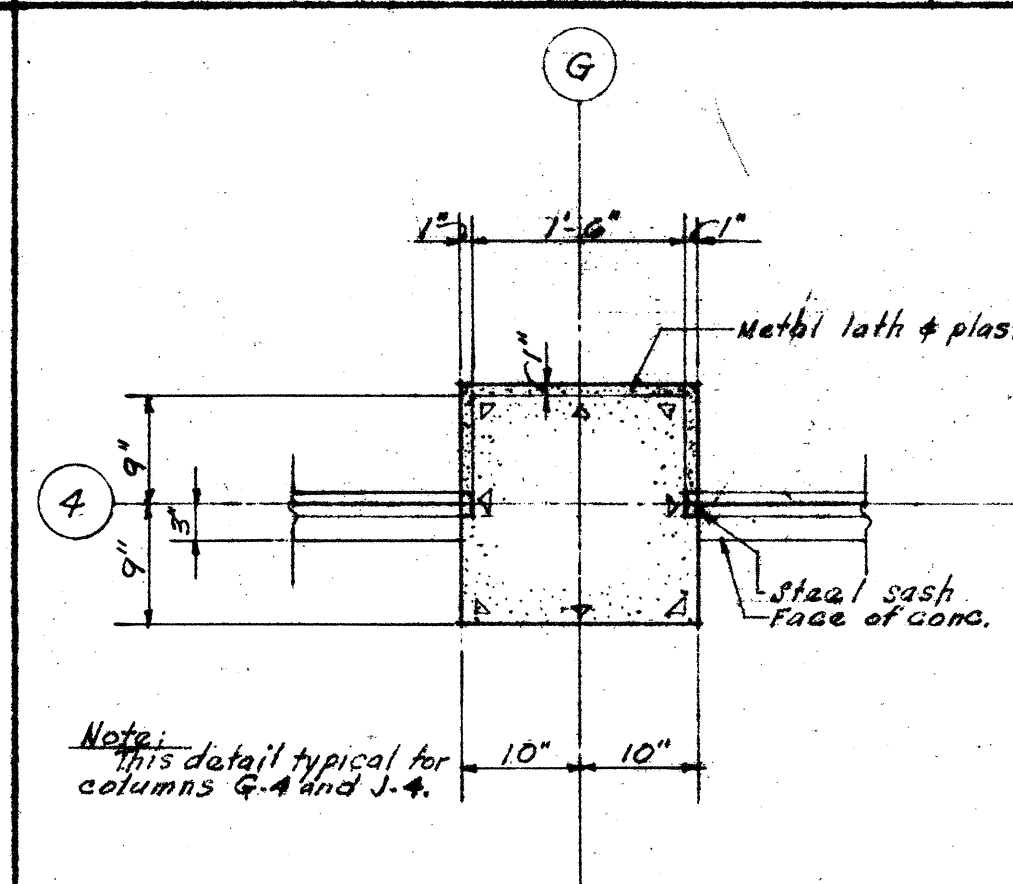


PLAN OF COLUMN G-4 (A-12)

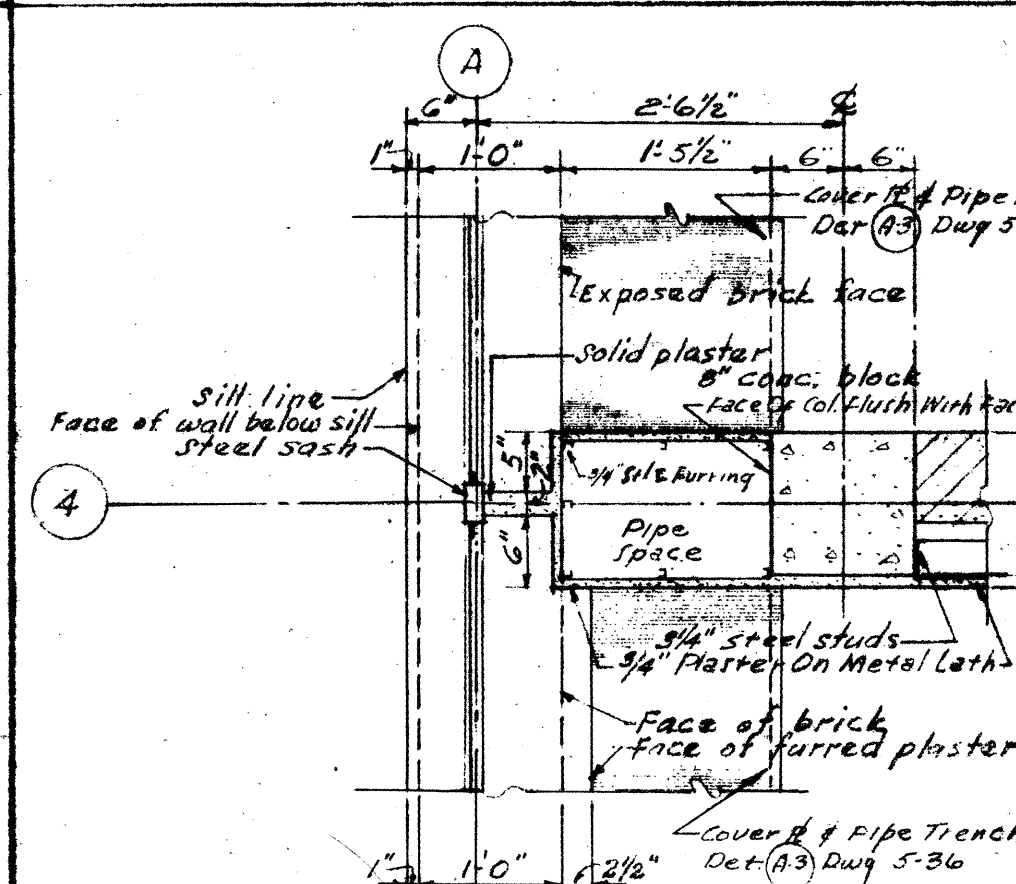


PLAN OF COLUMN A-4 (A-11)

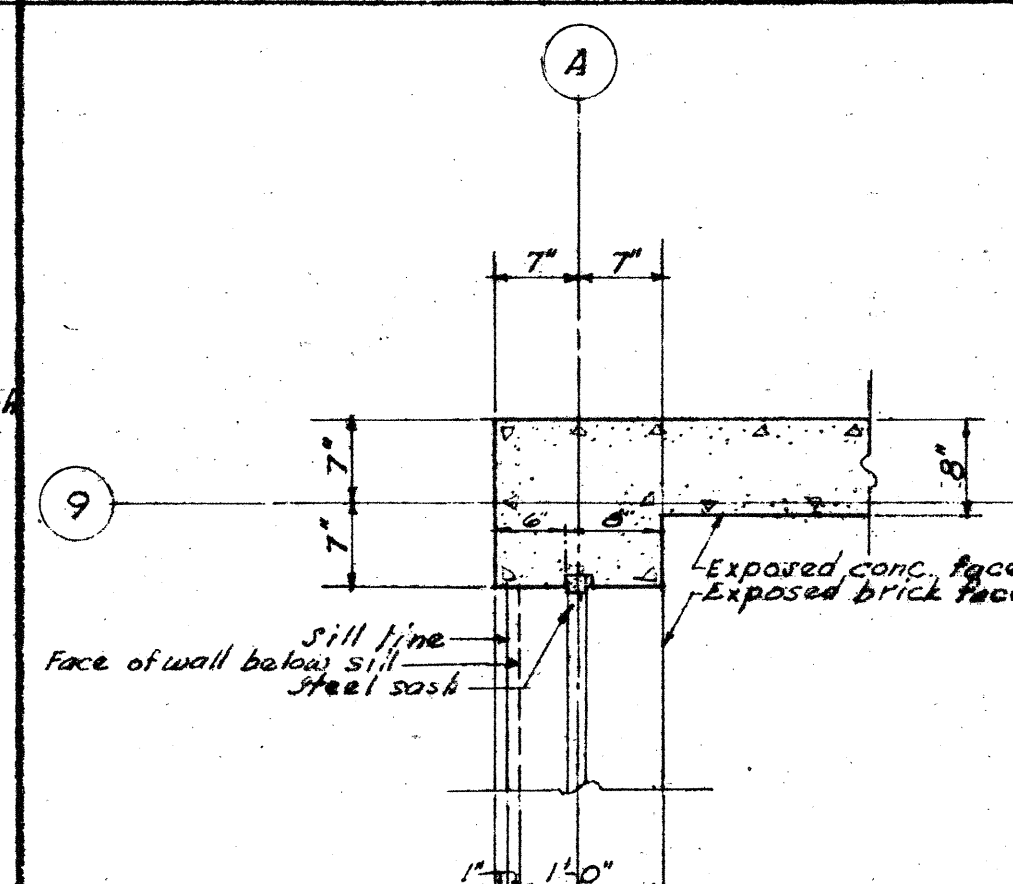


PLAN OF COLUMN A-9 (A-10)

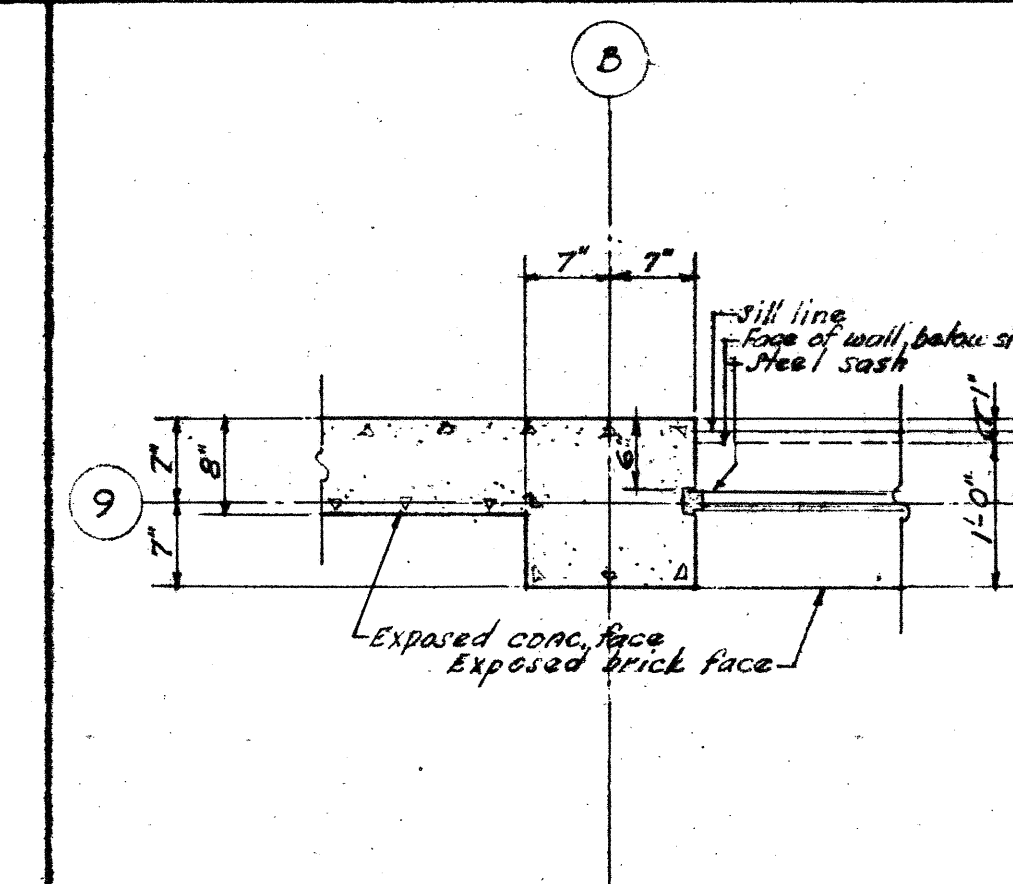


PLAN OF COLUMN B-9 (A-9)

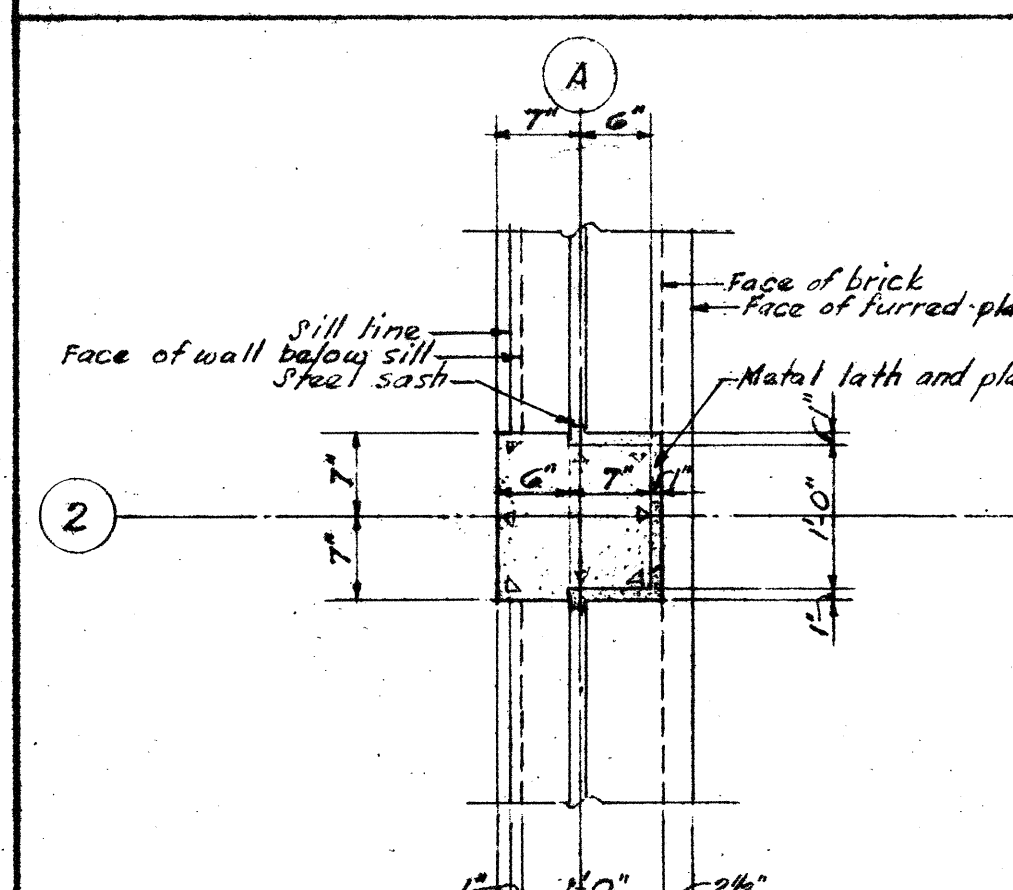


PLAN OF COLUMN A-2 (A-8)

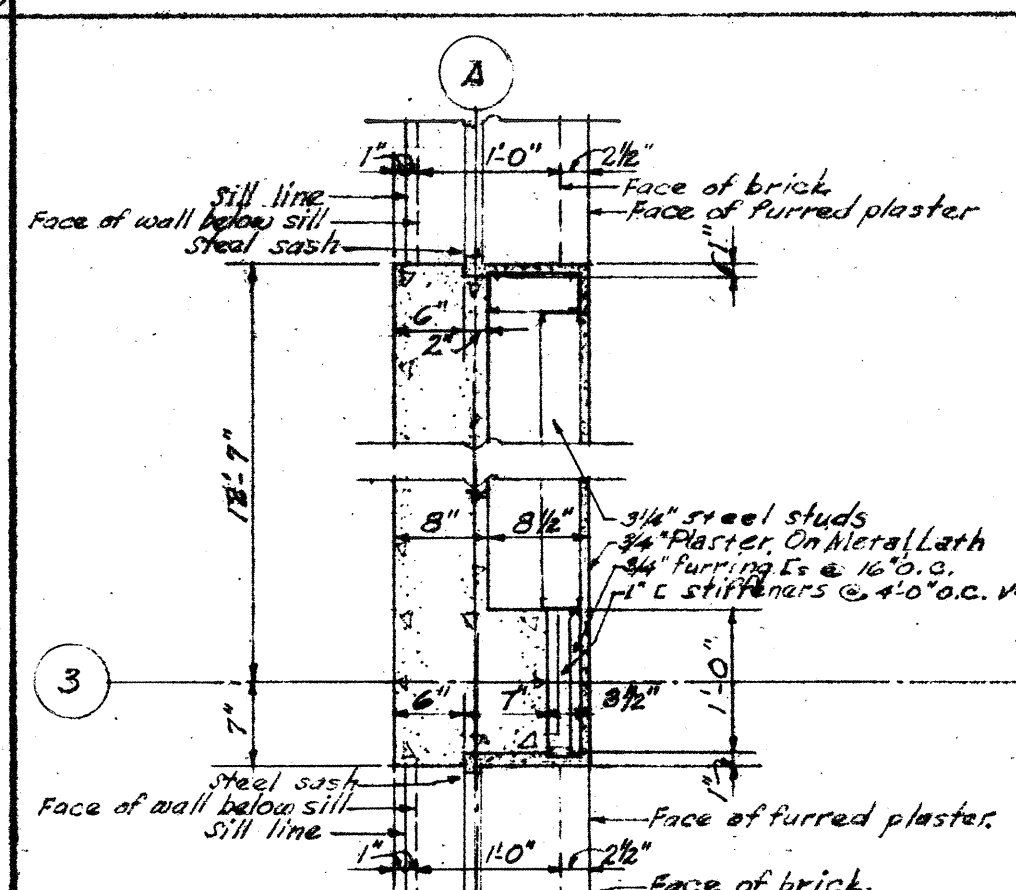


PLAN OF COLUMN A-3 (A-7)

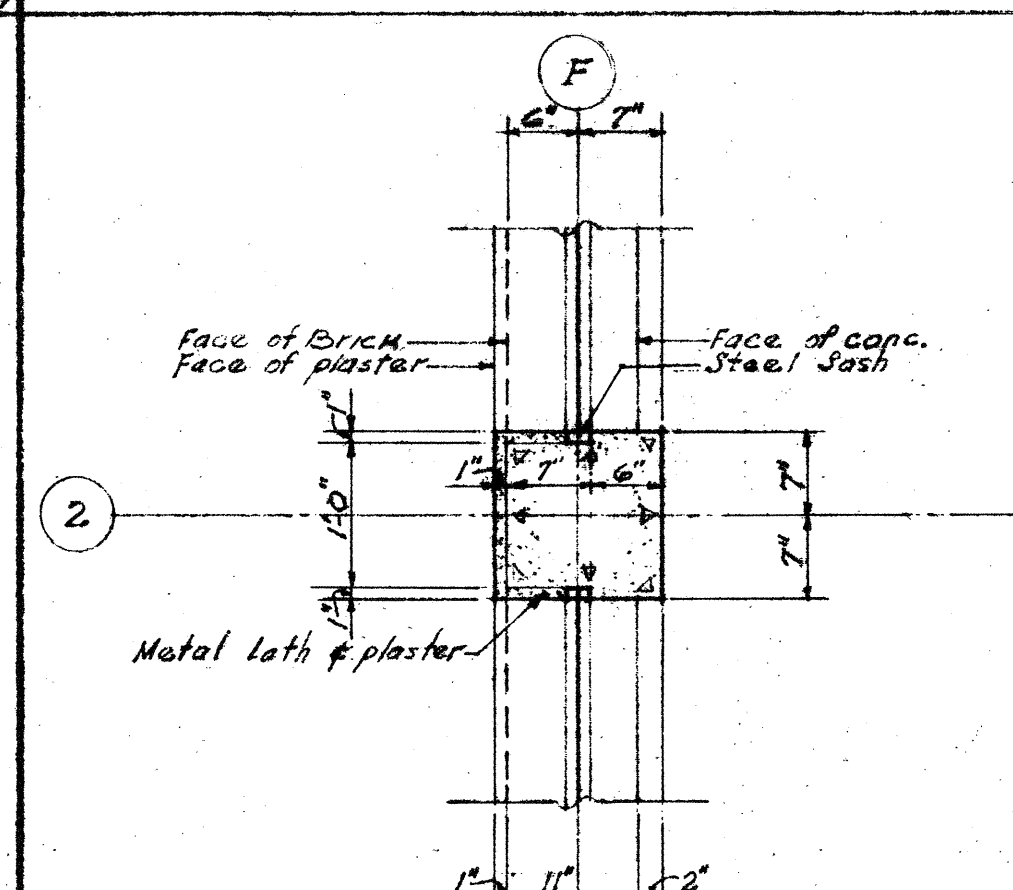


PLAN OF COLUMN F-2 (A-6)

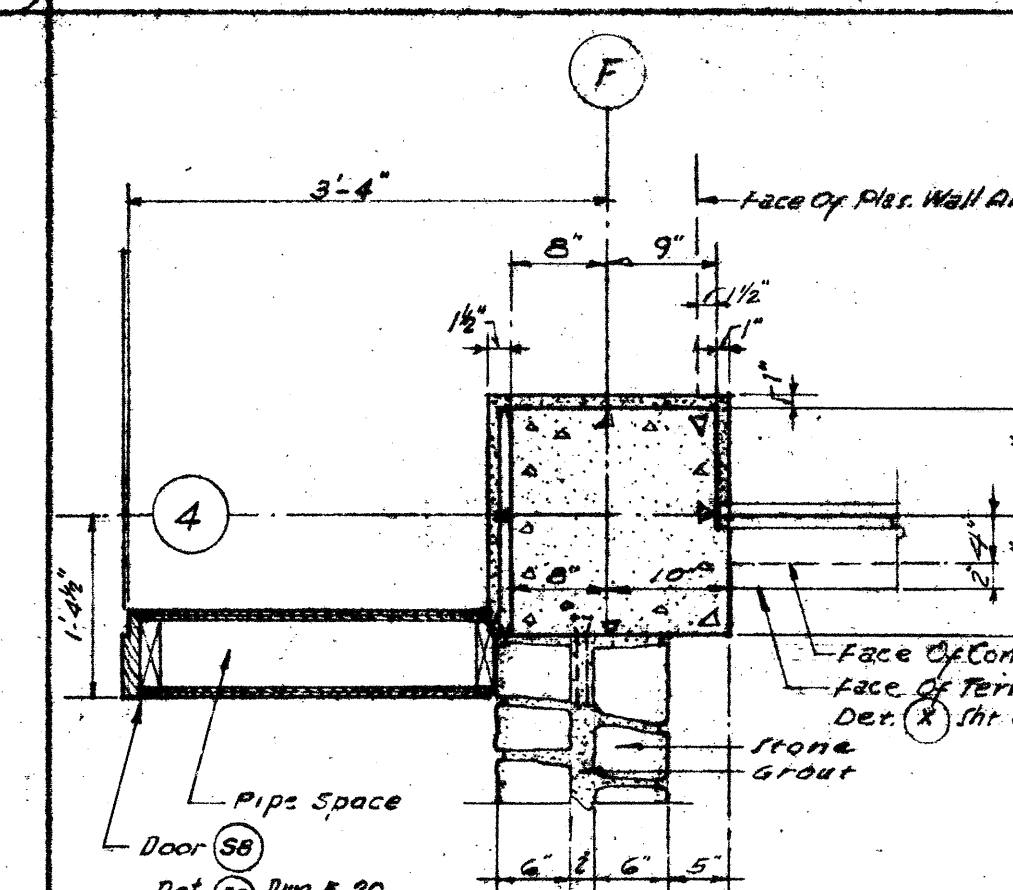


PLAN OF COLUMN F-4 (A-5)

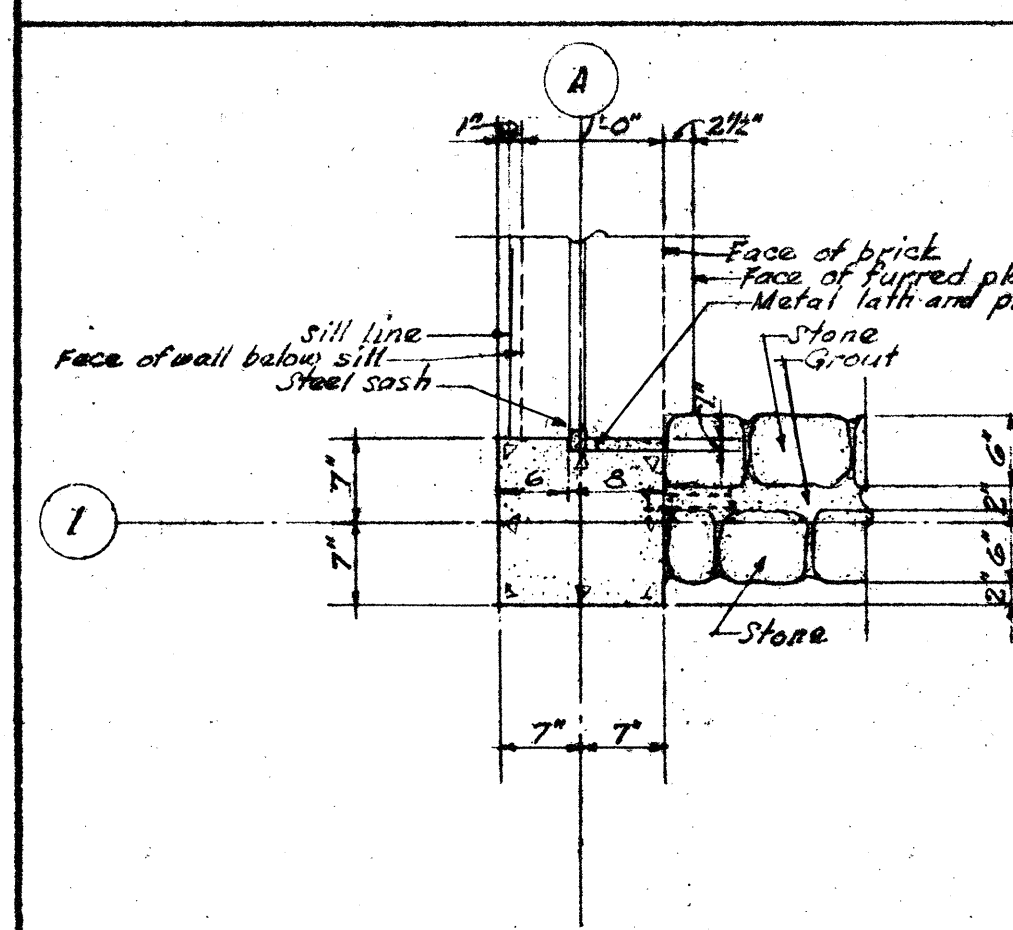


PLAN OF COLUMN A-1 (A-4)

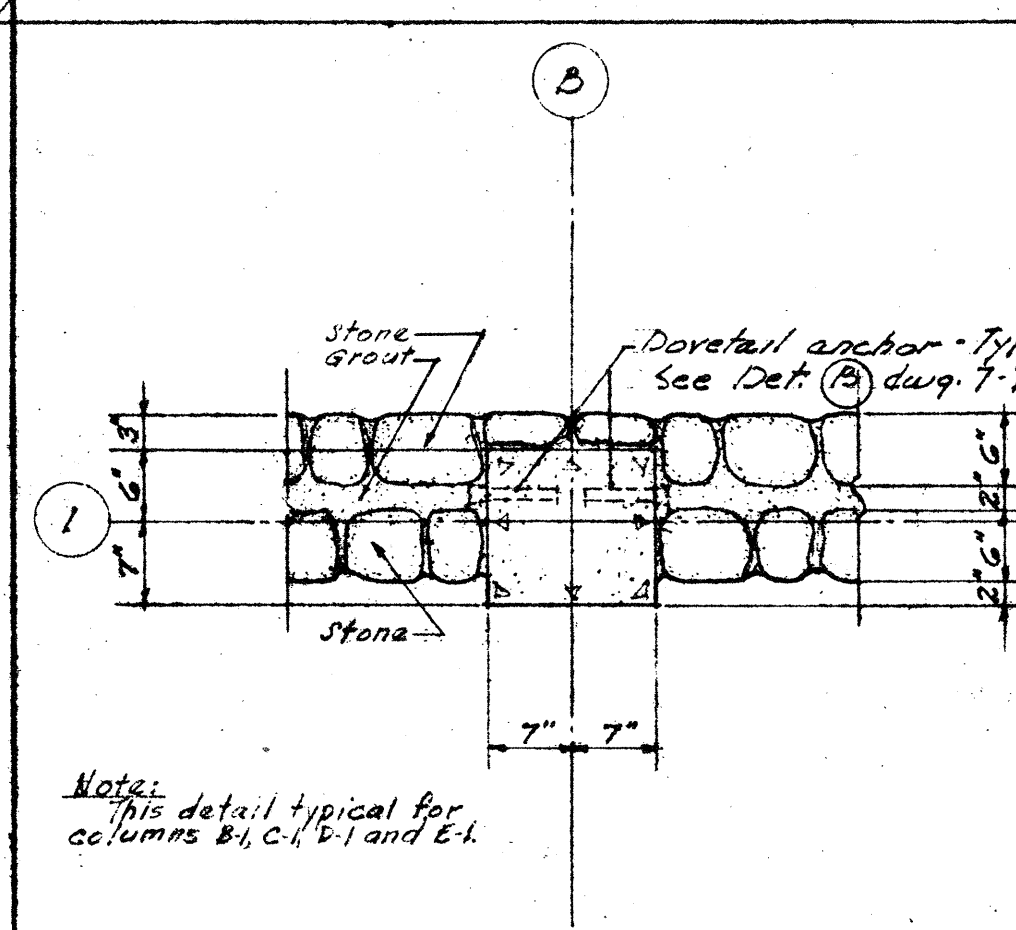

PLAN OF COLUMN B-1 (A-3)

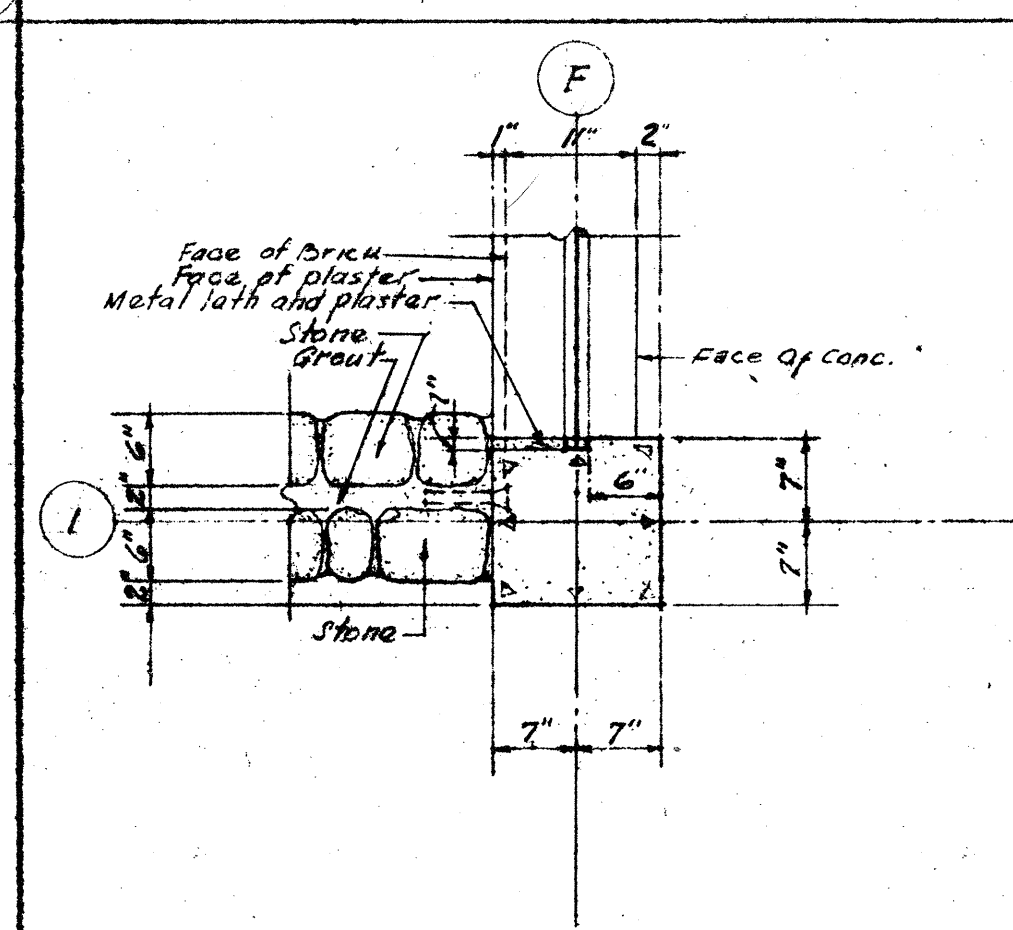

PLAN OF COLUMN F-1 (A-2)

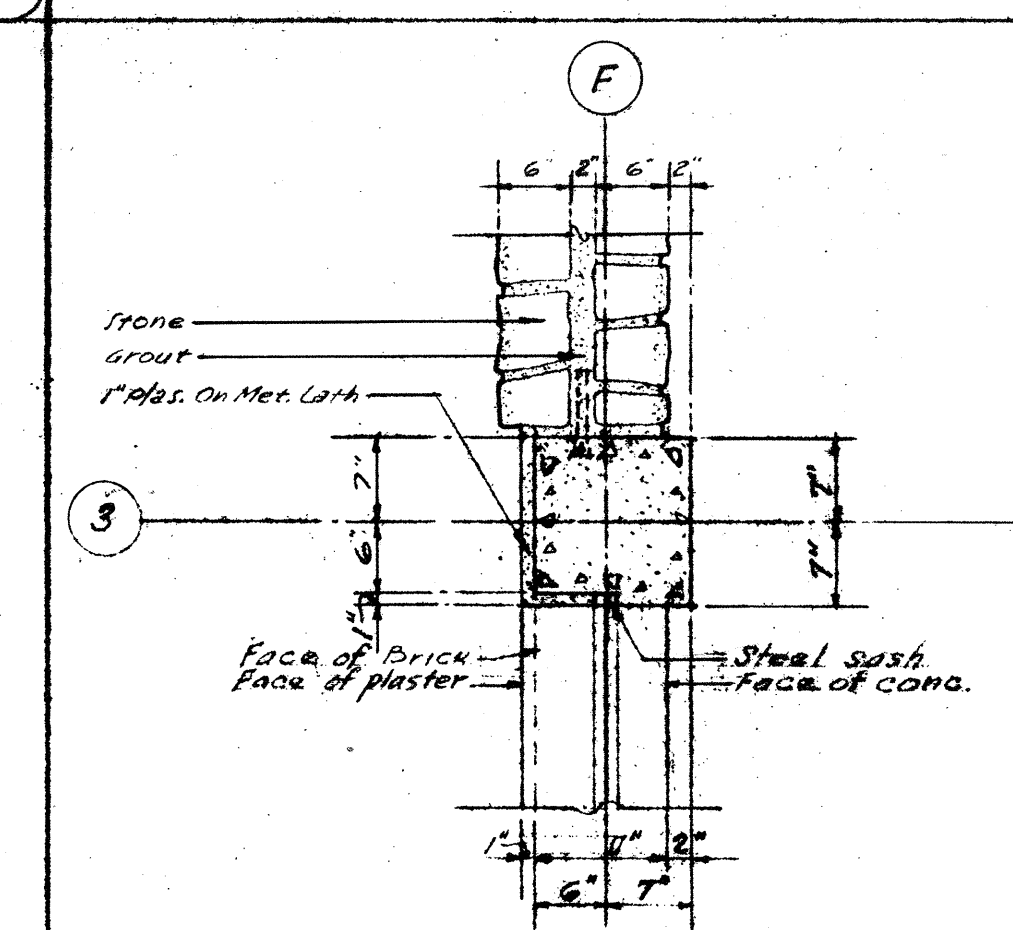

PLAN OF COLUMN F-3 (A-1)

DETAILS OF COLUMNS AT ENTRANCE LEVEL







Scale 3/4" (A)

Note: For typical dovetail anchor of stone to concrete, see Det. (A) dup. 7-7-2.

PEREIRA AND LUCKMAN
J. E. STANTON
ARCHITECTS AND ENGINEERS
LOS ANGELES, CALIFORNIA
ROBERT W. DITZEN
ASSOCIATE ARCHITECT
BOULDER, COLORADO





PROJECT	BOULDER LABORATORIES
LOCATION	BOULDER, COLORADO
STATE	STATE HIGHWAY 170
PROJ. NO.	S-044
FILE NO.	1-22-52
DRAWN BY	W.L.B., J.M.L.
CHECKED BY	E.M.S.
DRAWING TITLE	EXTERIOR DETAILS
ARCHITECTURAL	
DRAWING NO.	B200335-6

RETURN TO D & C DRAWING STEEL CORP.

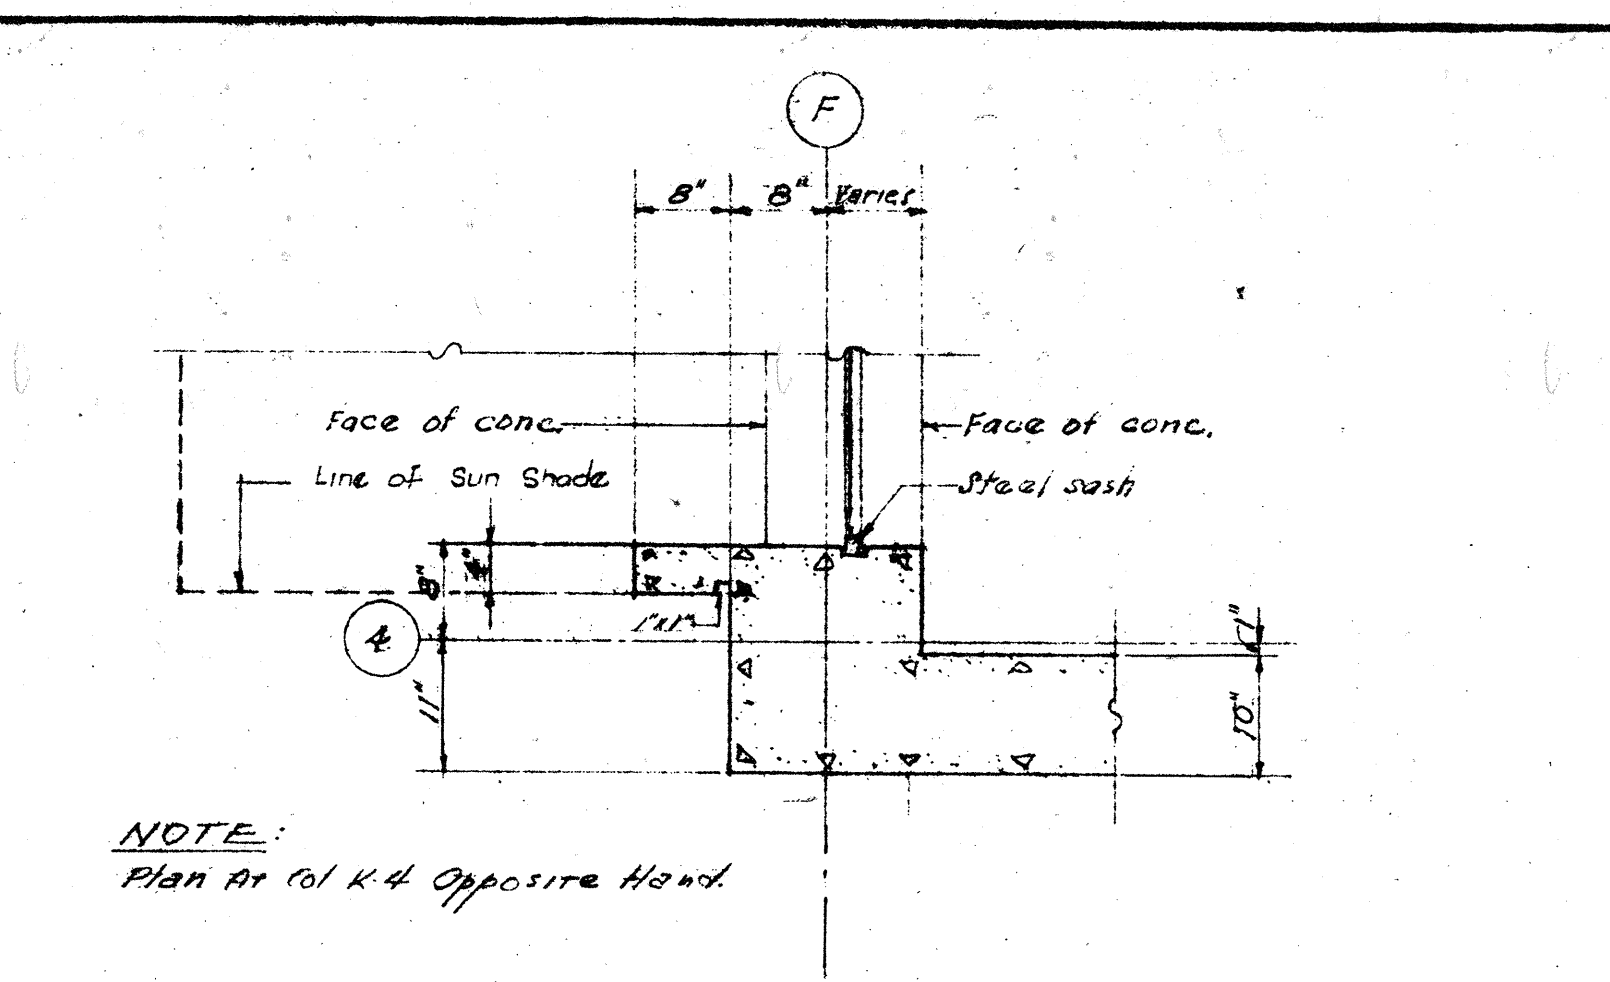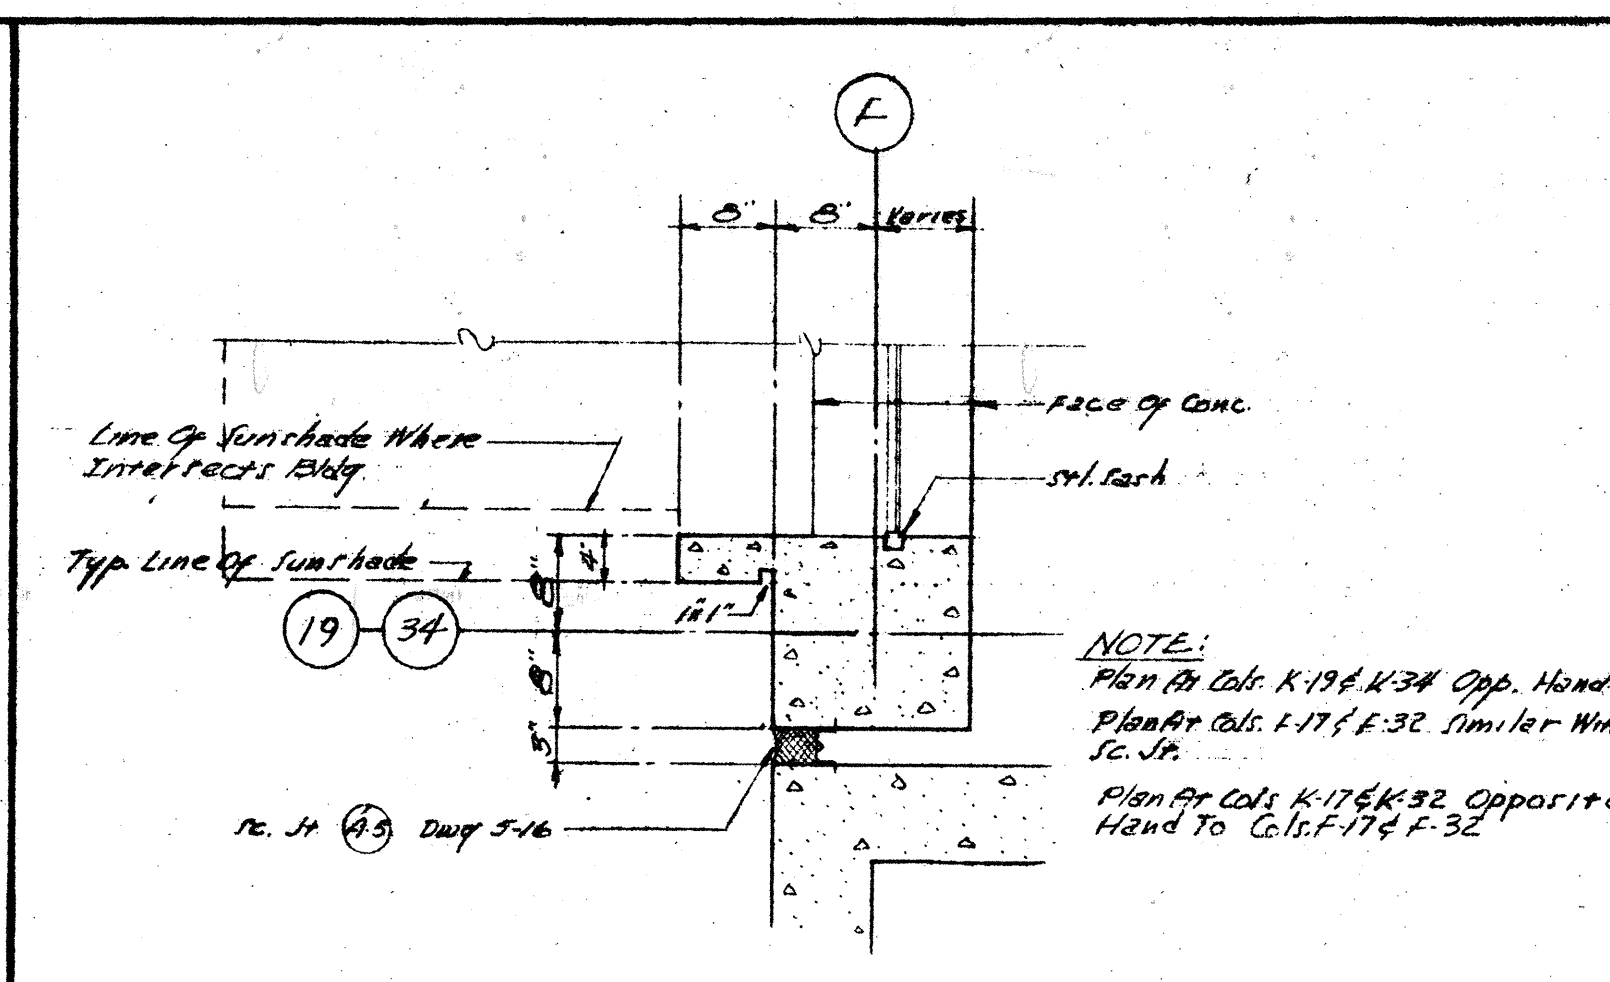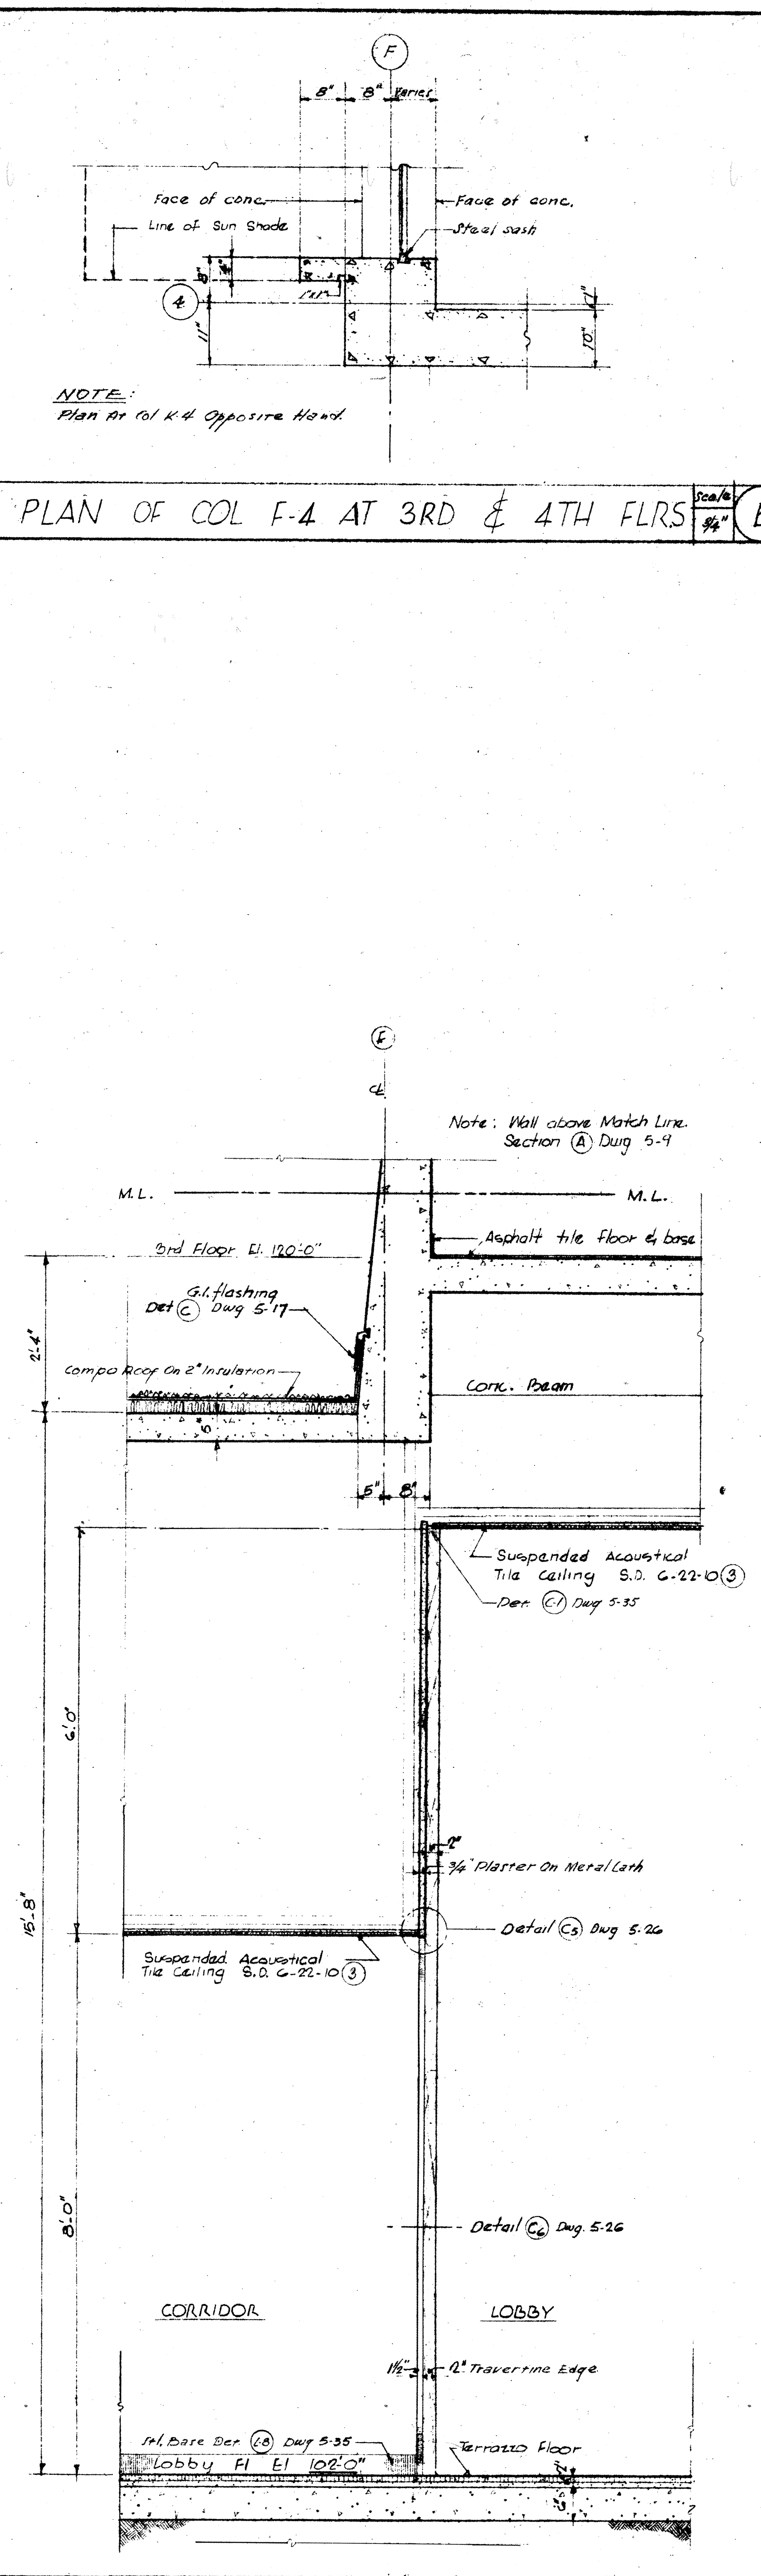
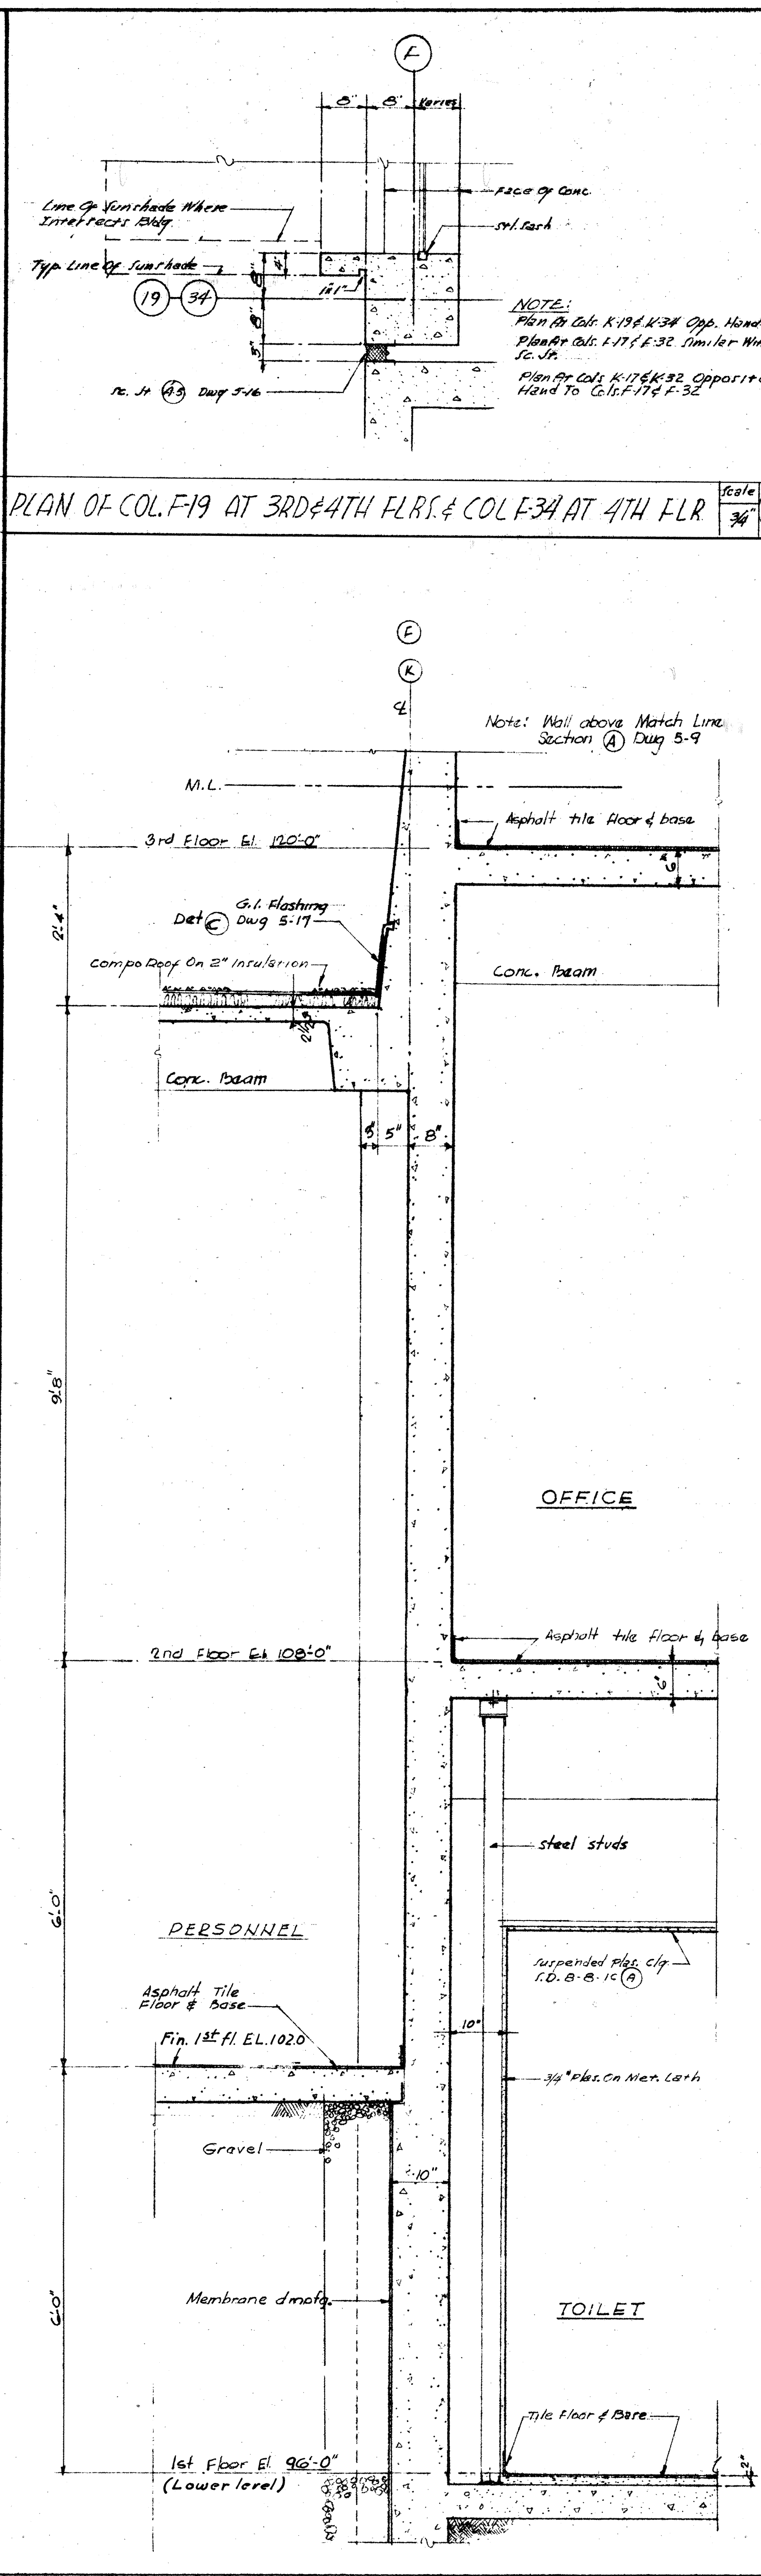
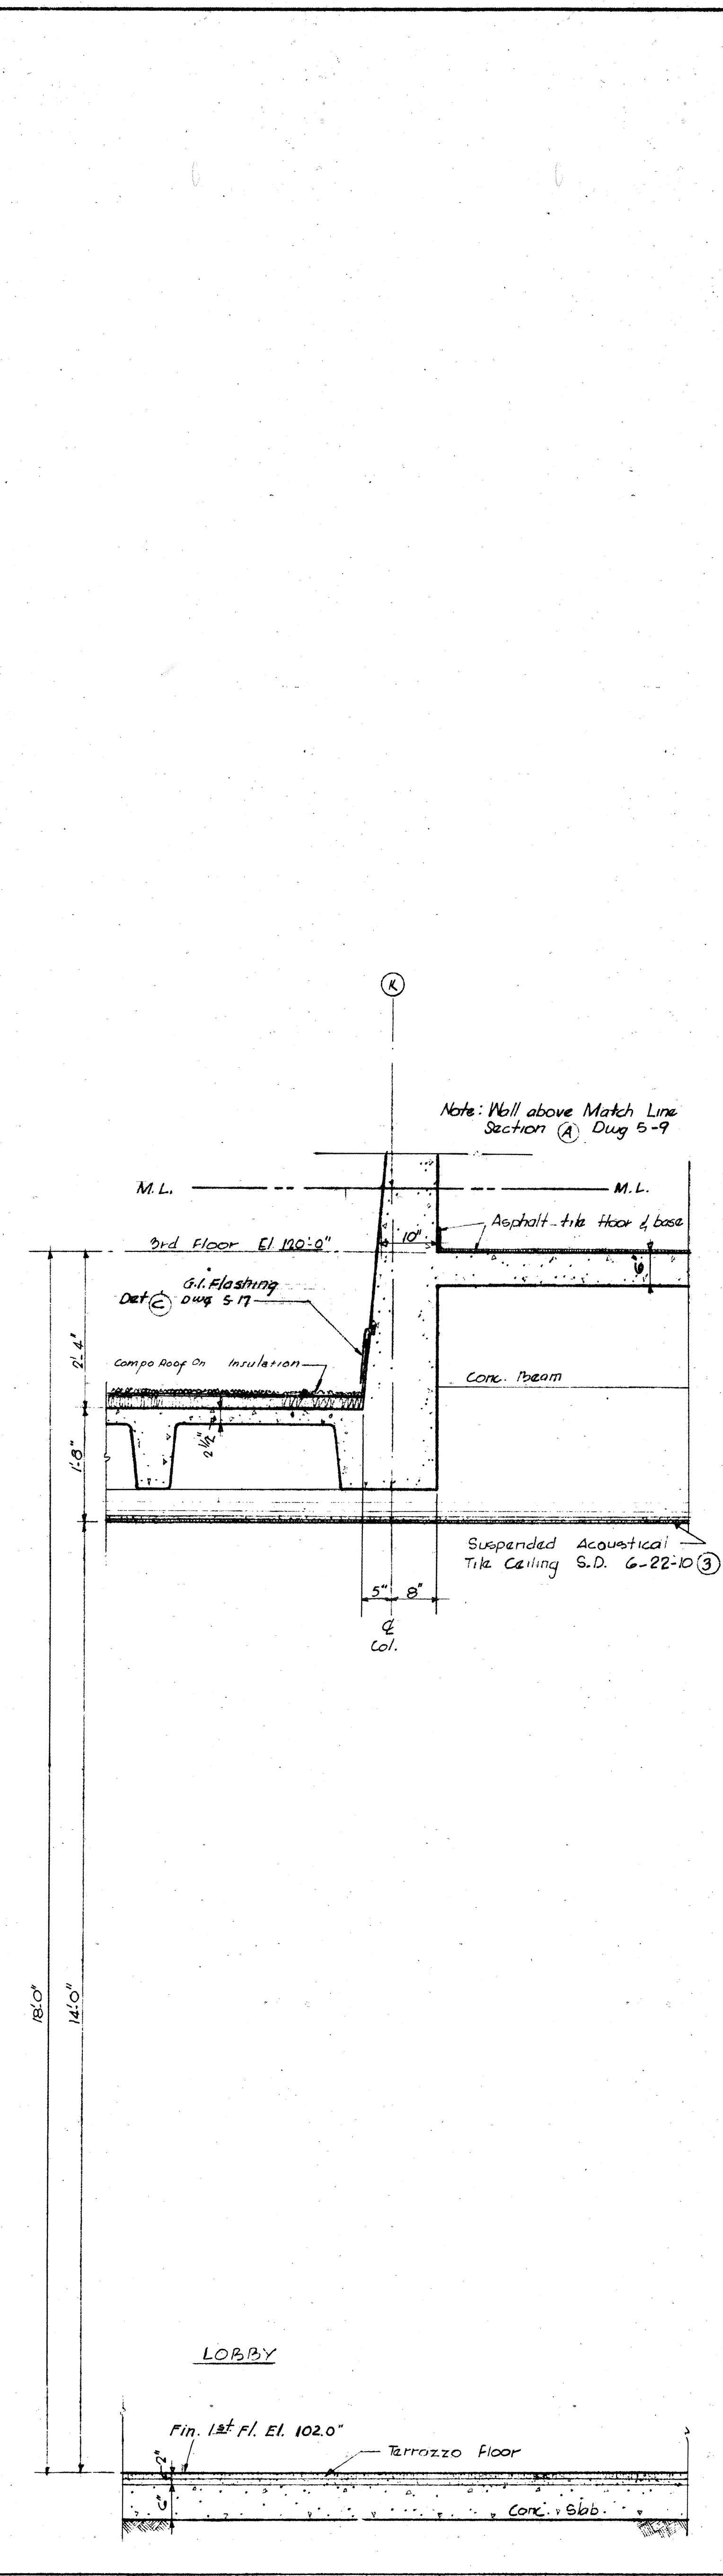
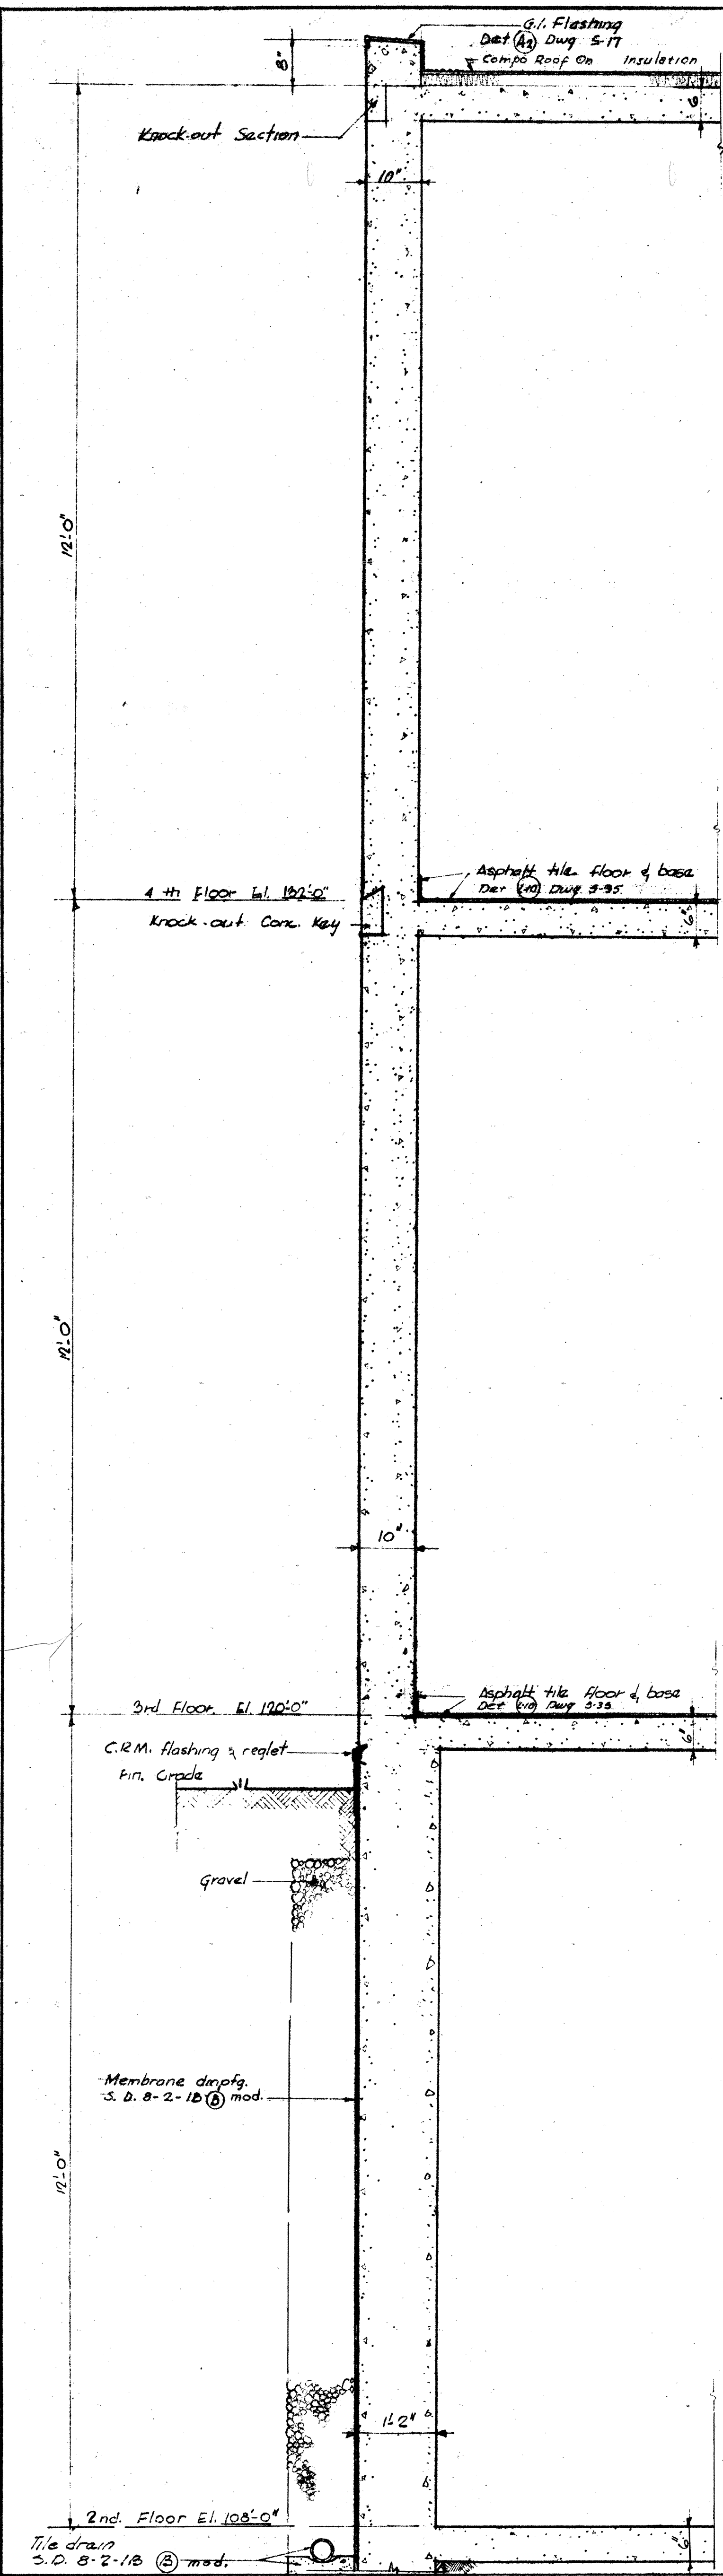


PEREIRA & LUCKMAN
 J. E. STANTON
 ARCHITECTS AND ENGINEERS
 LOS ANGELES, CALIFORNIA
 ROBERT W. DITZEN
 ASSOCIATE ARCHITECT
 BOULDER, COLORADO


PROJECT	BOULDER LABORATORIES
LOCATION	BOULDER, COLORADO
STREET	STATE HIGHWAY 170
PROJ. NO.	8-044
FILE NO.	
DRAWN BY	W.M.
CHECKED BY	S.M.S.
DRAWING TITLE	WALL SECTIONS
ARCHITECTURAL	
DRAWING NO.	B20034 5-7

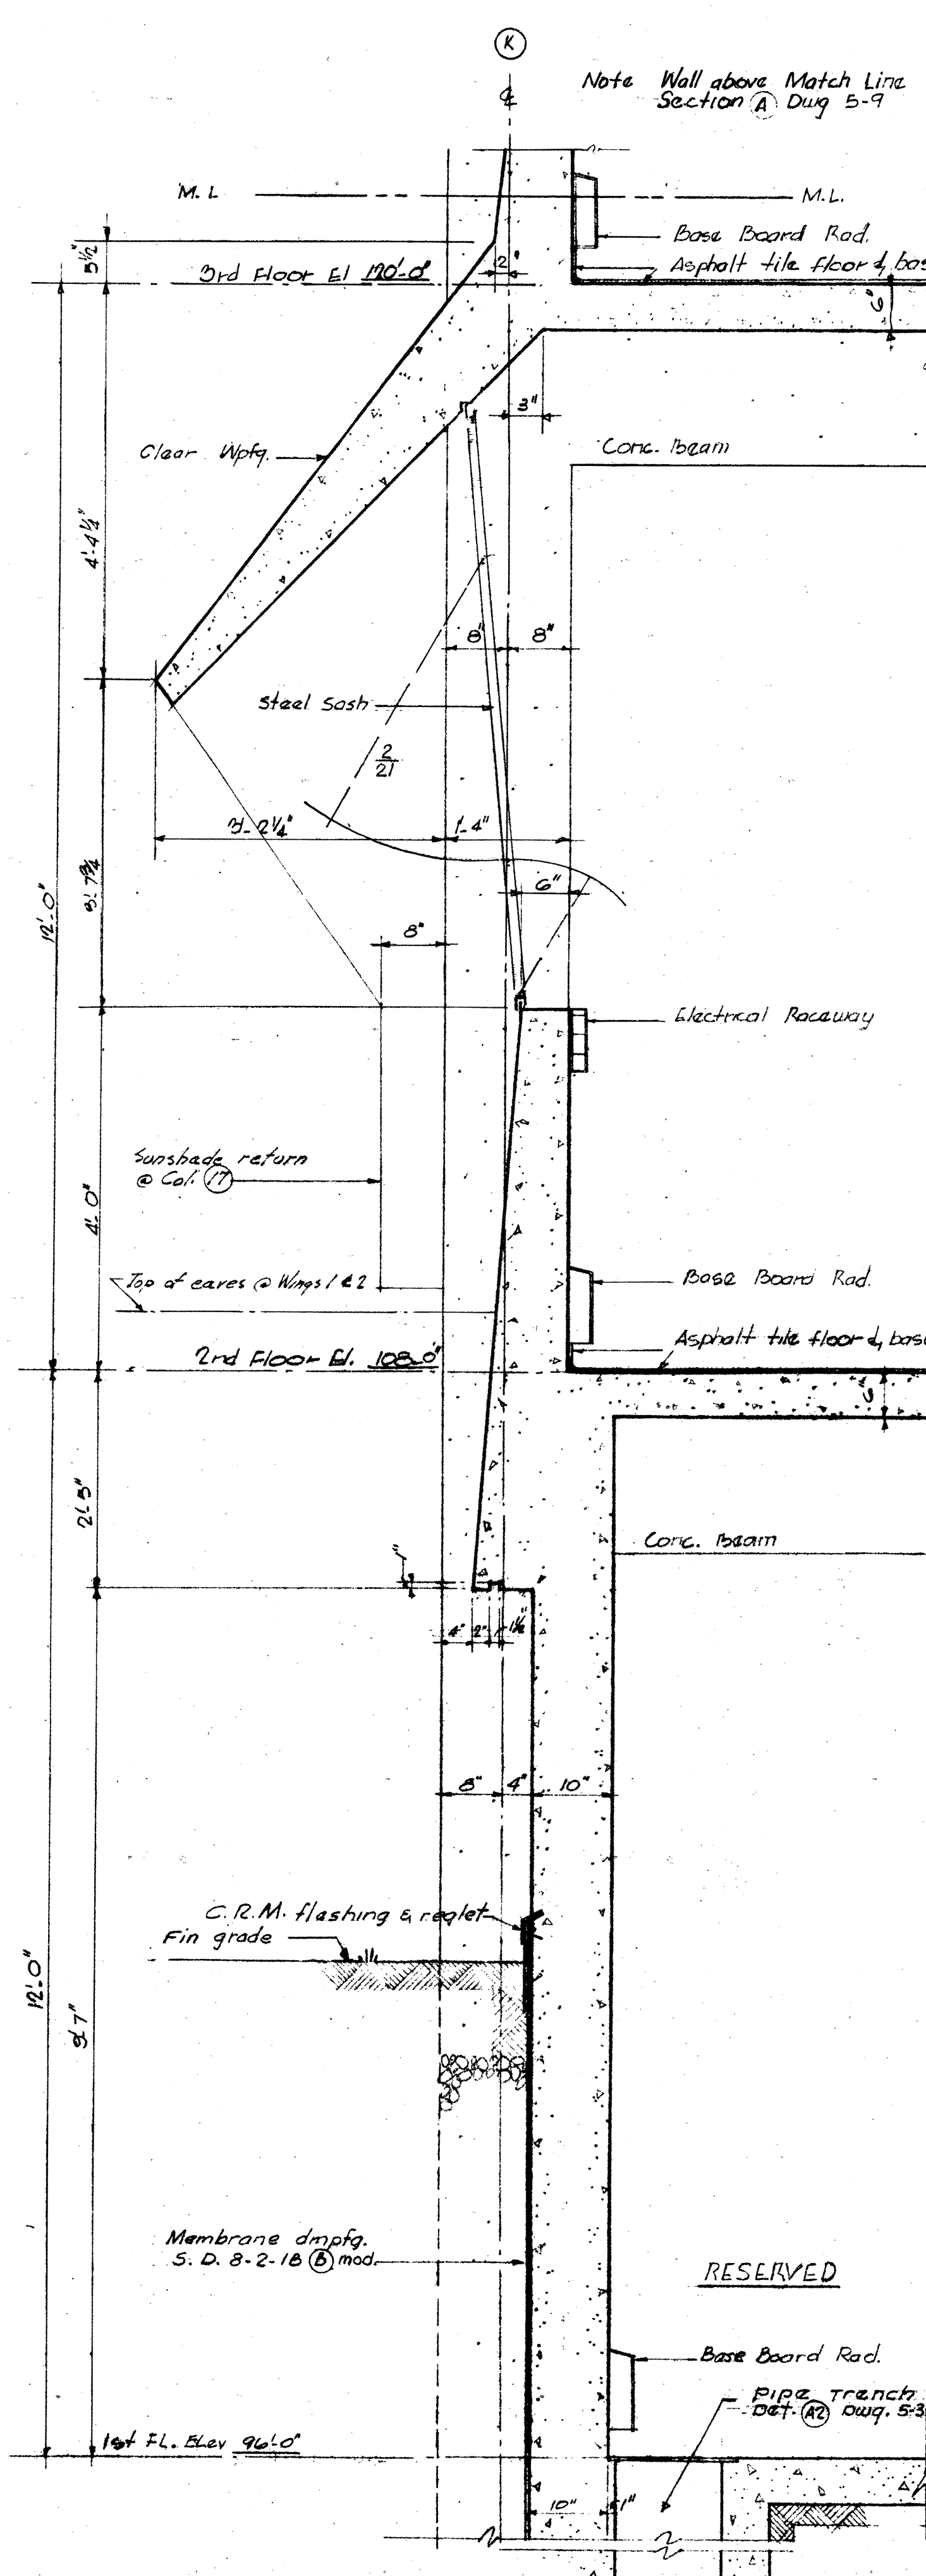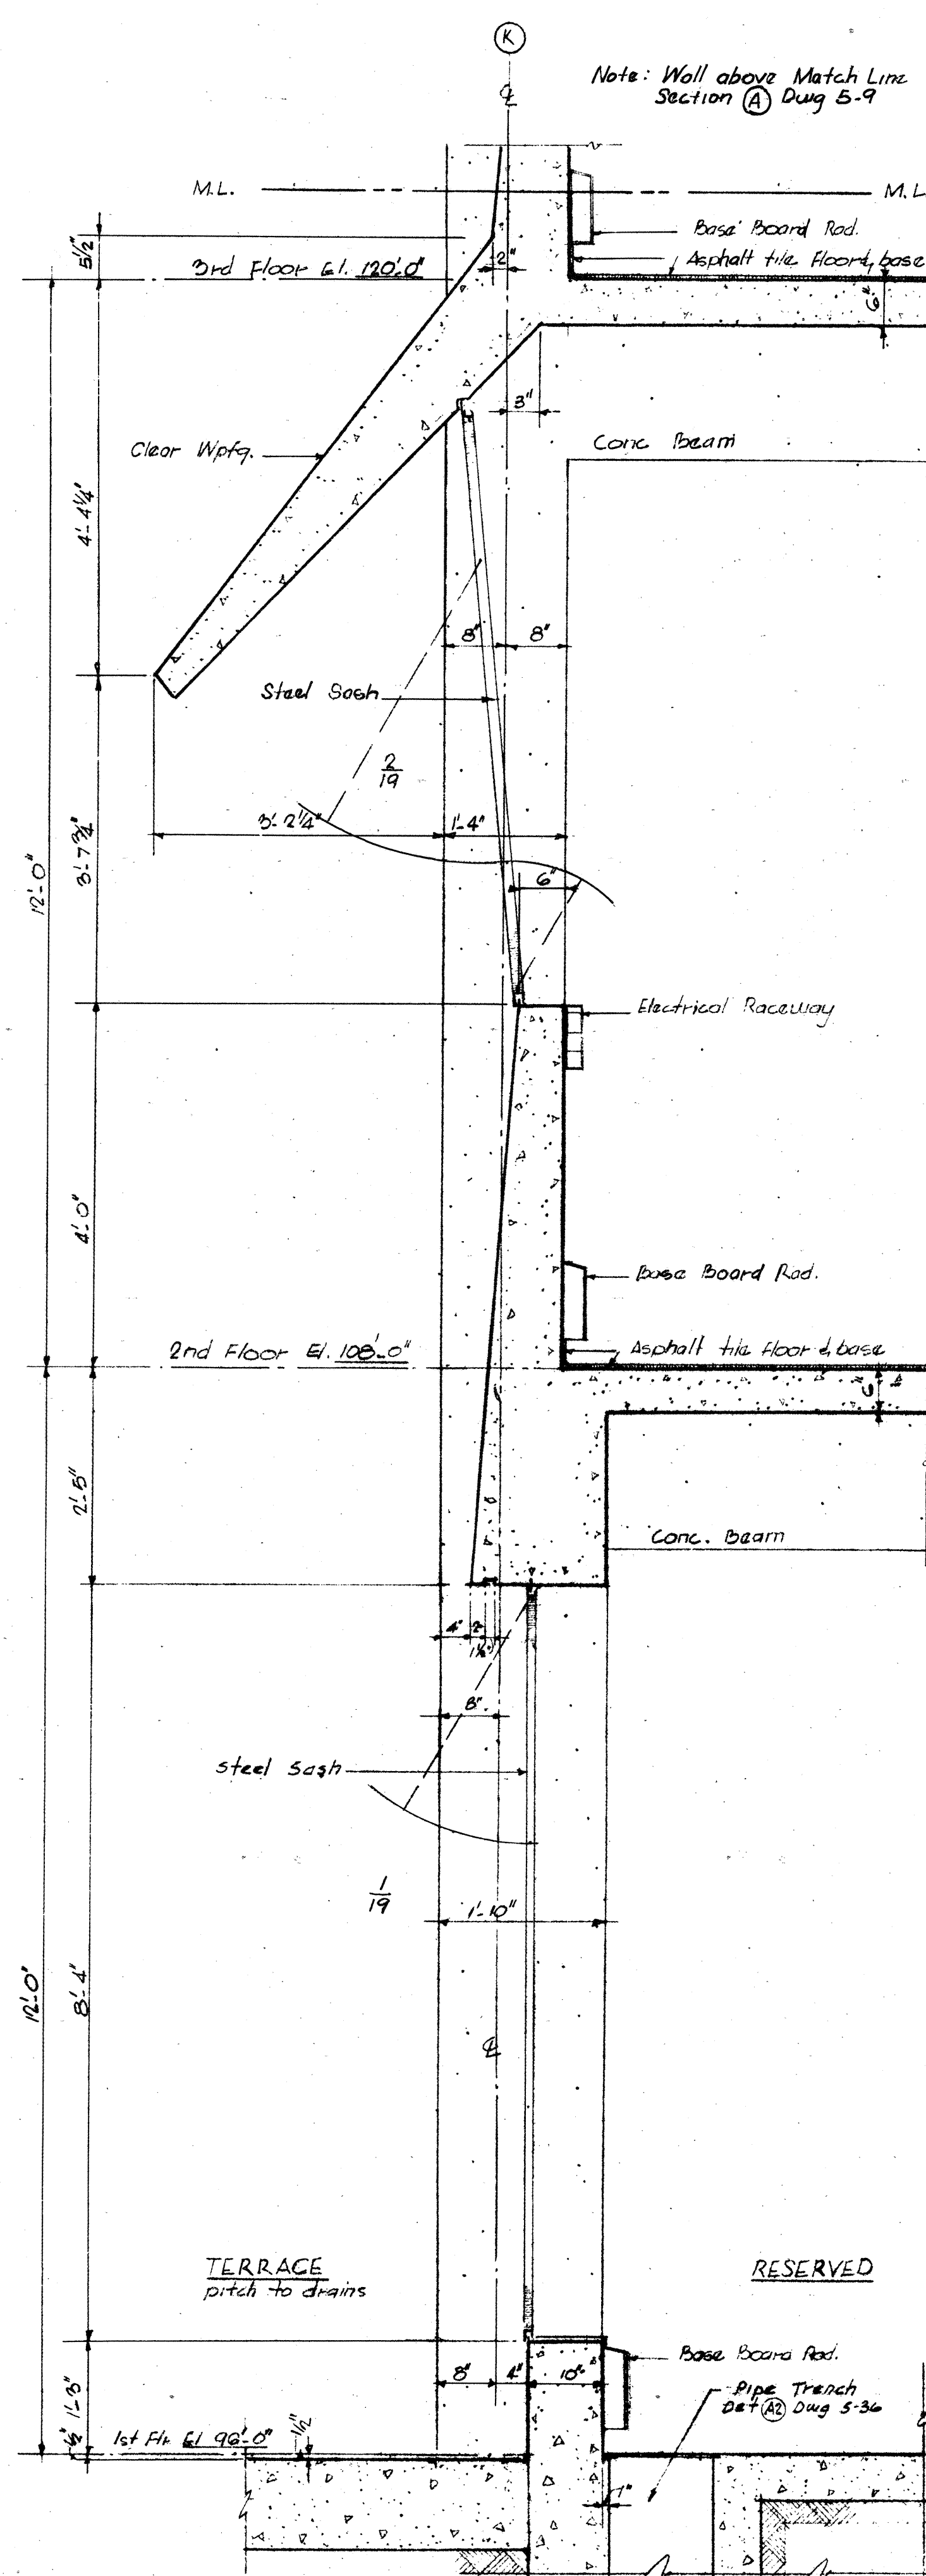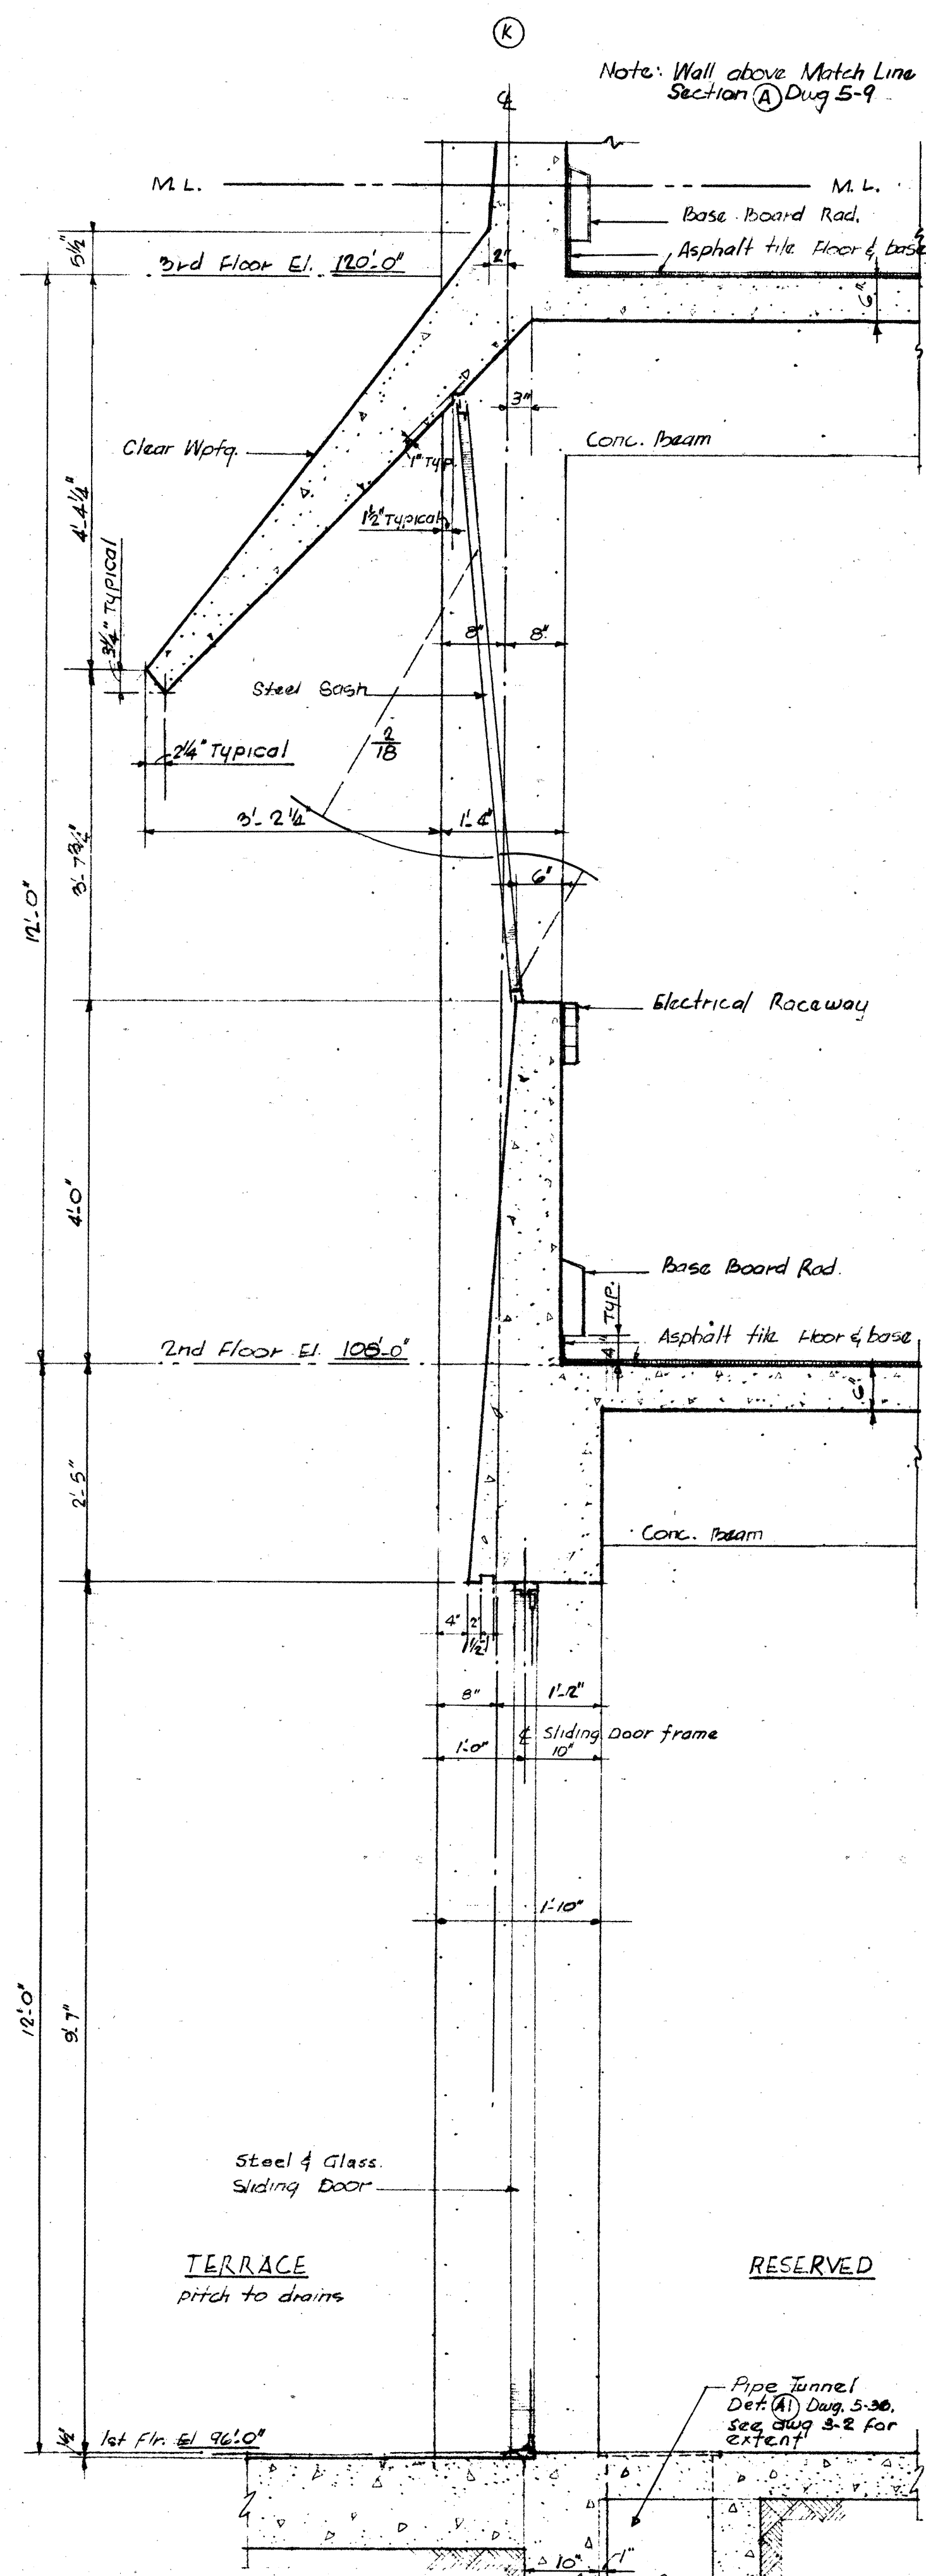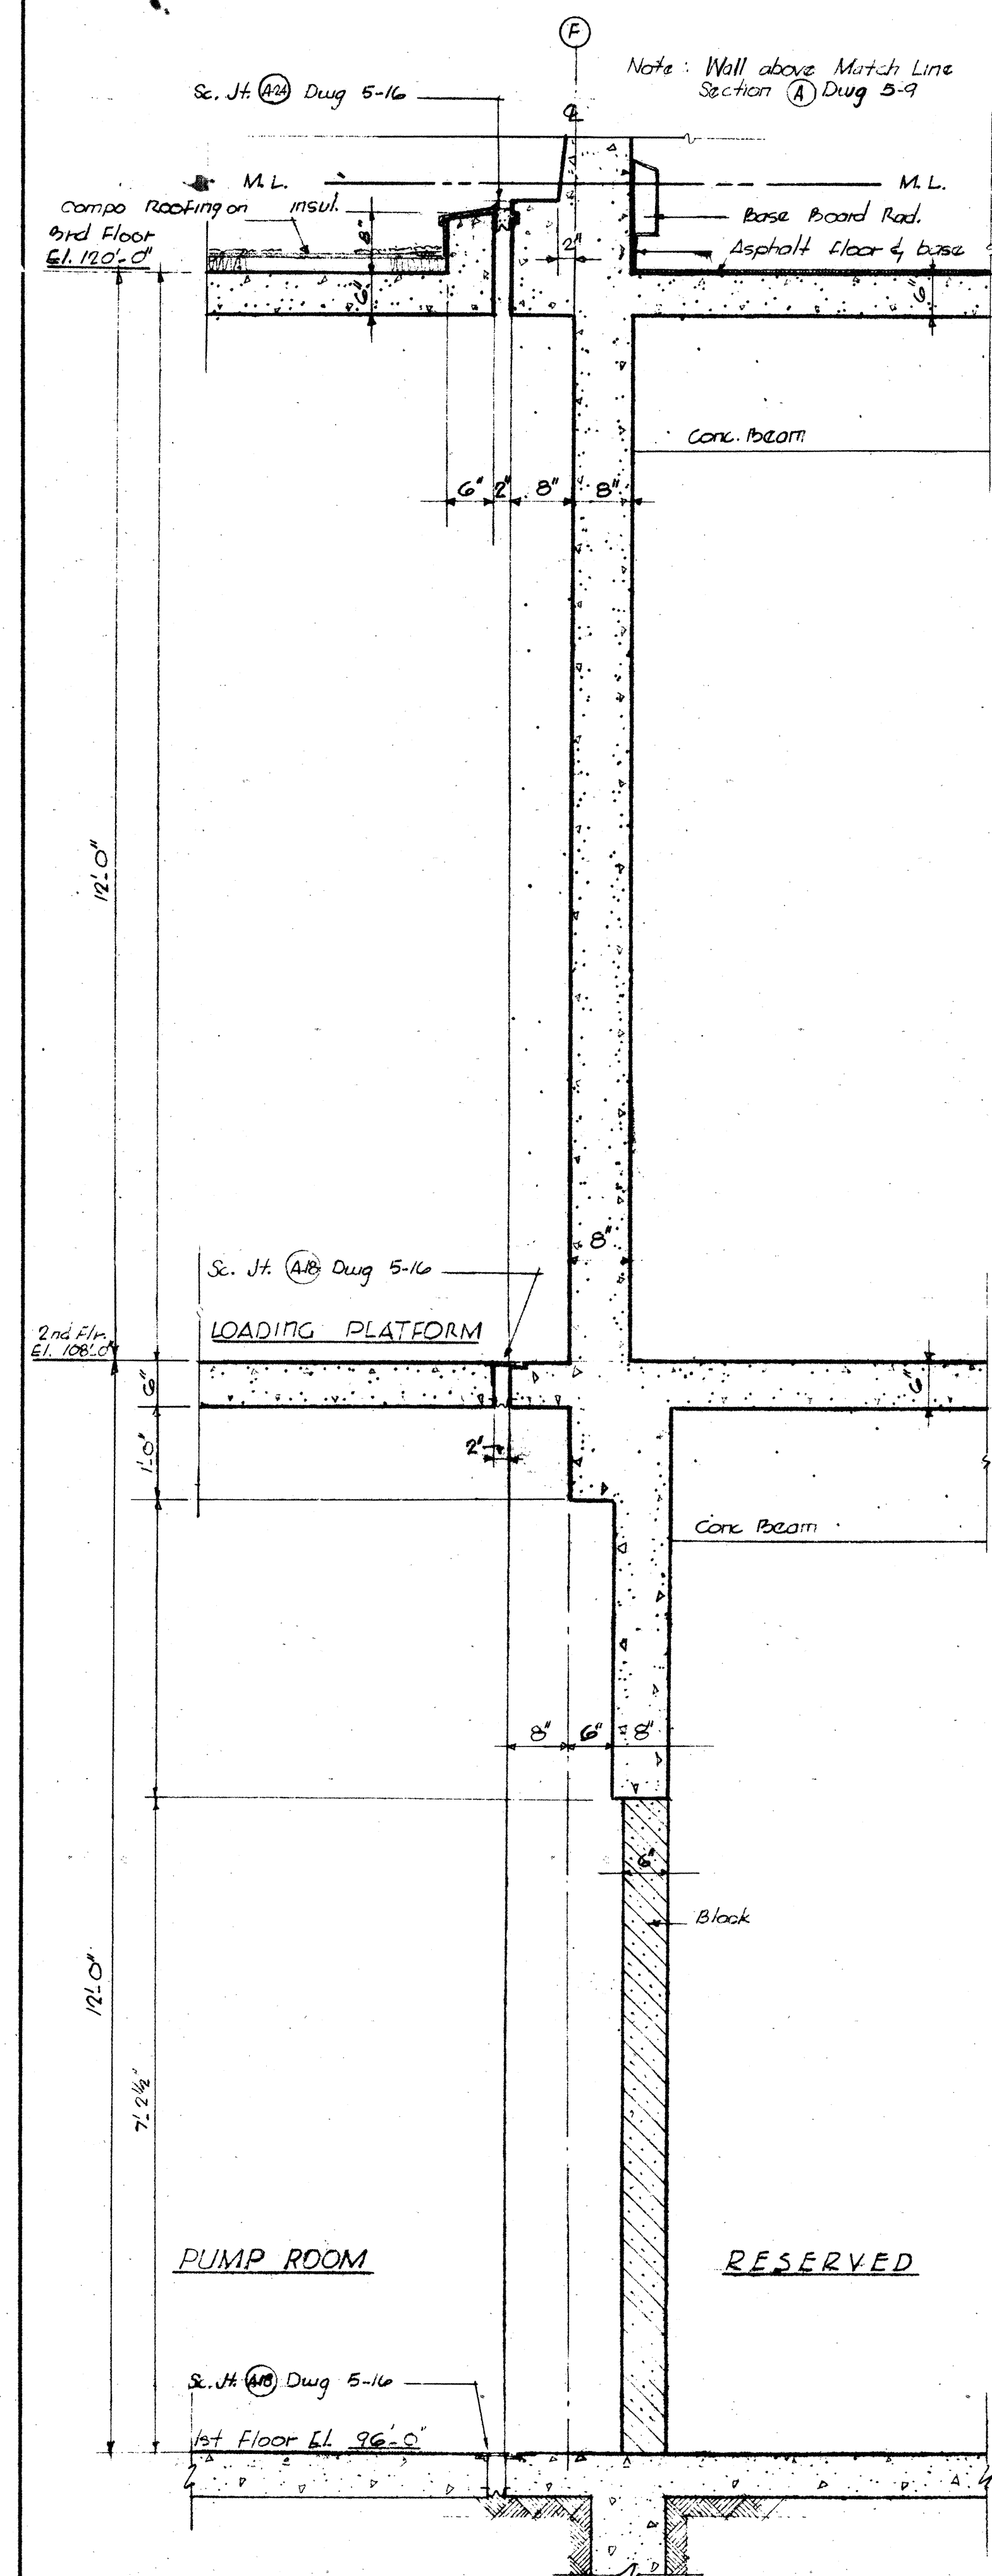

PEREIRA & LUCKMAN AND J. E. STANTON ARCHITECTS AND ENGINEERS LOS ANGELES, CALIFORNIA ROBERT W. DITZEN ASSOCIATE ARCHITECT BOULDER, COLORADO			
PROJECT: BOULDER LABORATORIES LOCATION: BOULDER, COLORADO STREET: STATE HIGHWAY 170 PROJ. NO.: S-044 FILE NO.: S-22-52 DRAWN BY: W.M. CHECKED BY: E.M.S. DRAWING TITLE: WALL SECTIONS ARCHITECTURAL DRAWING NO.: B20035-5-8			

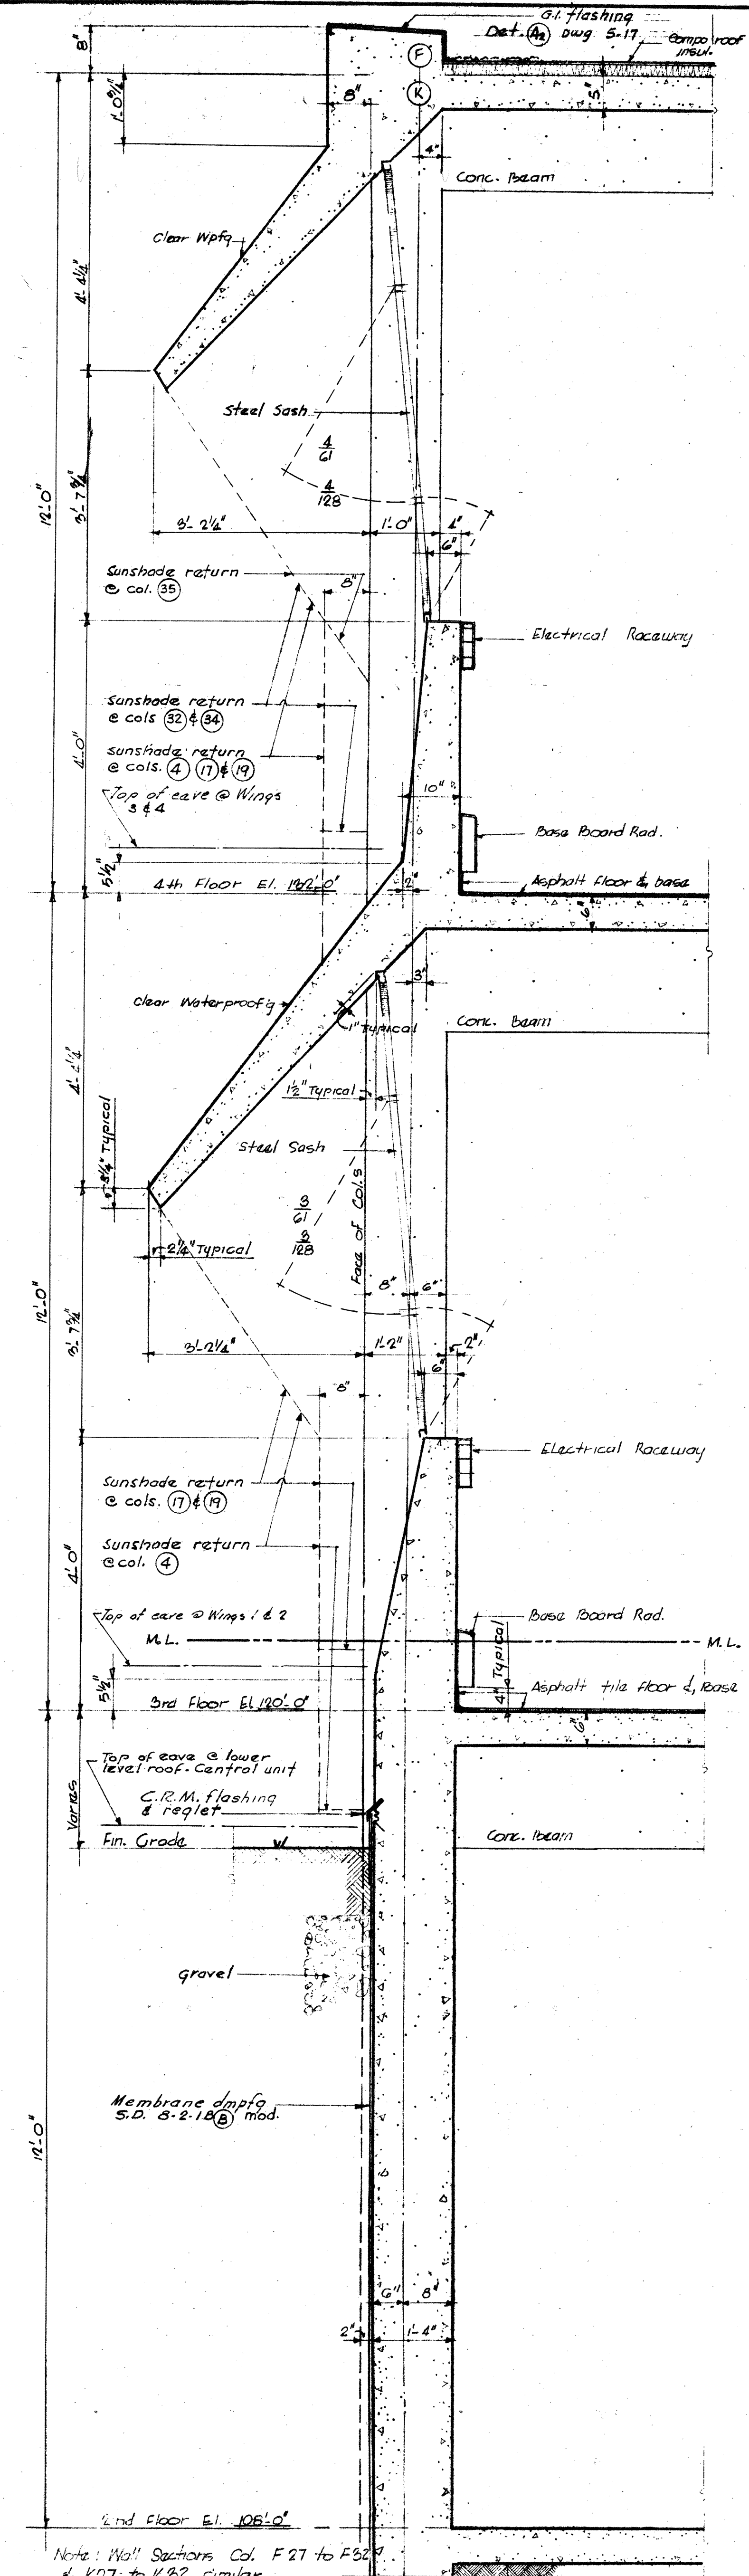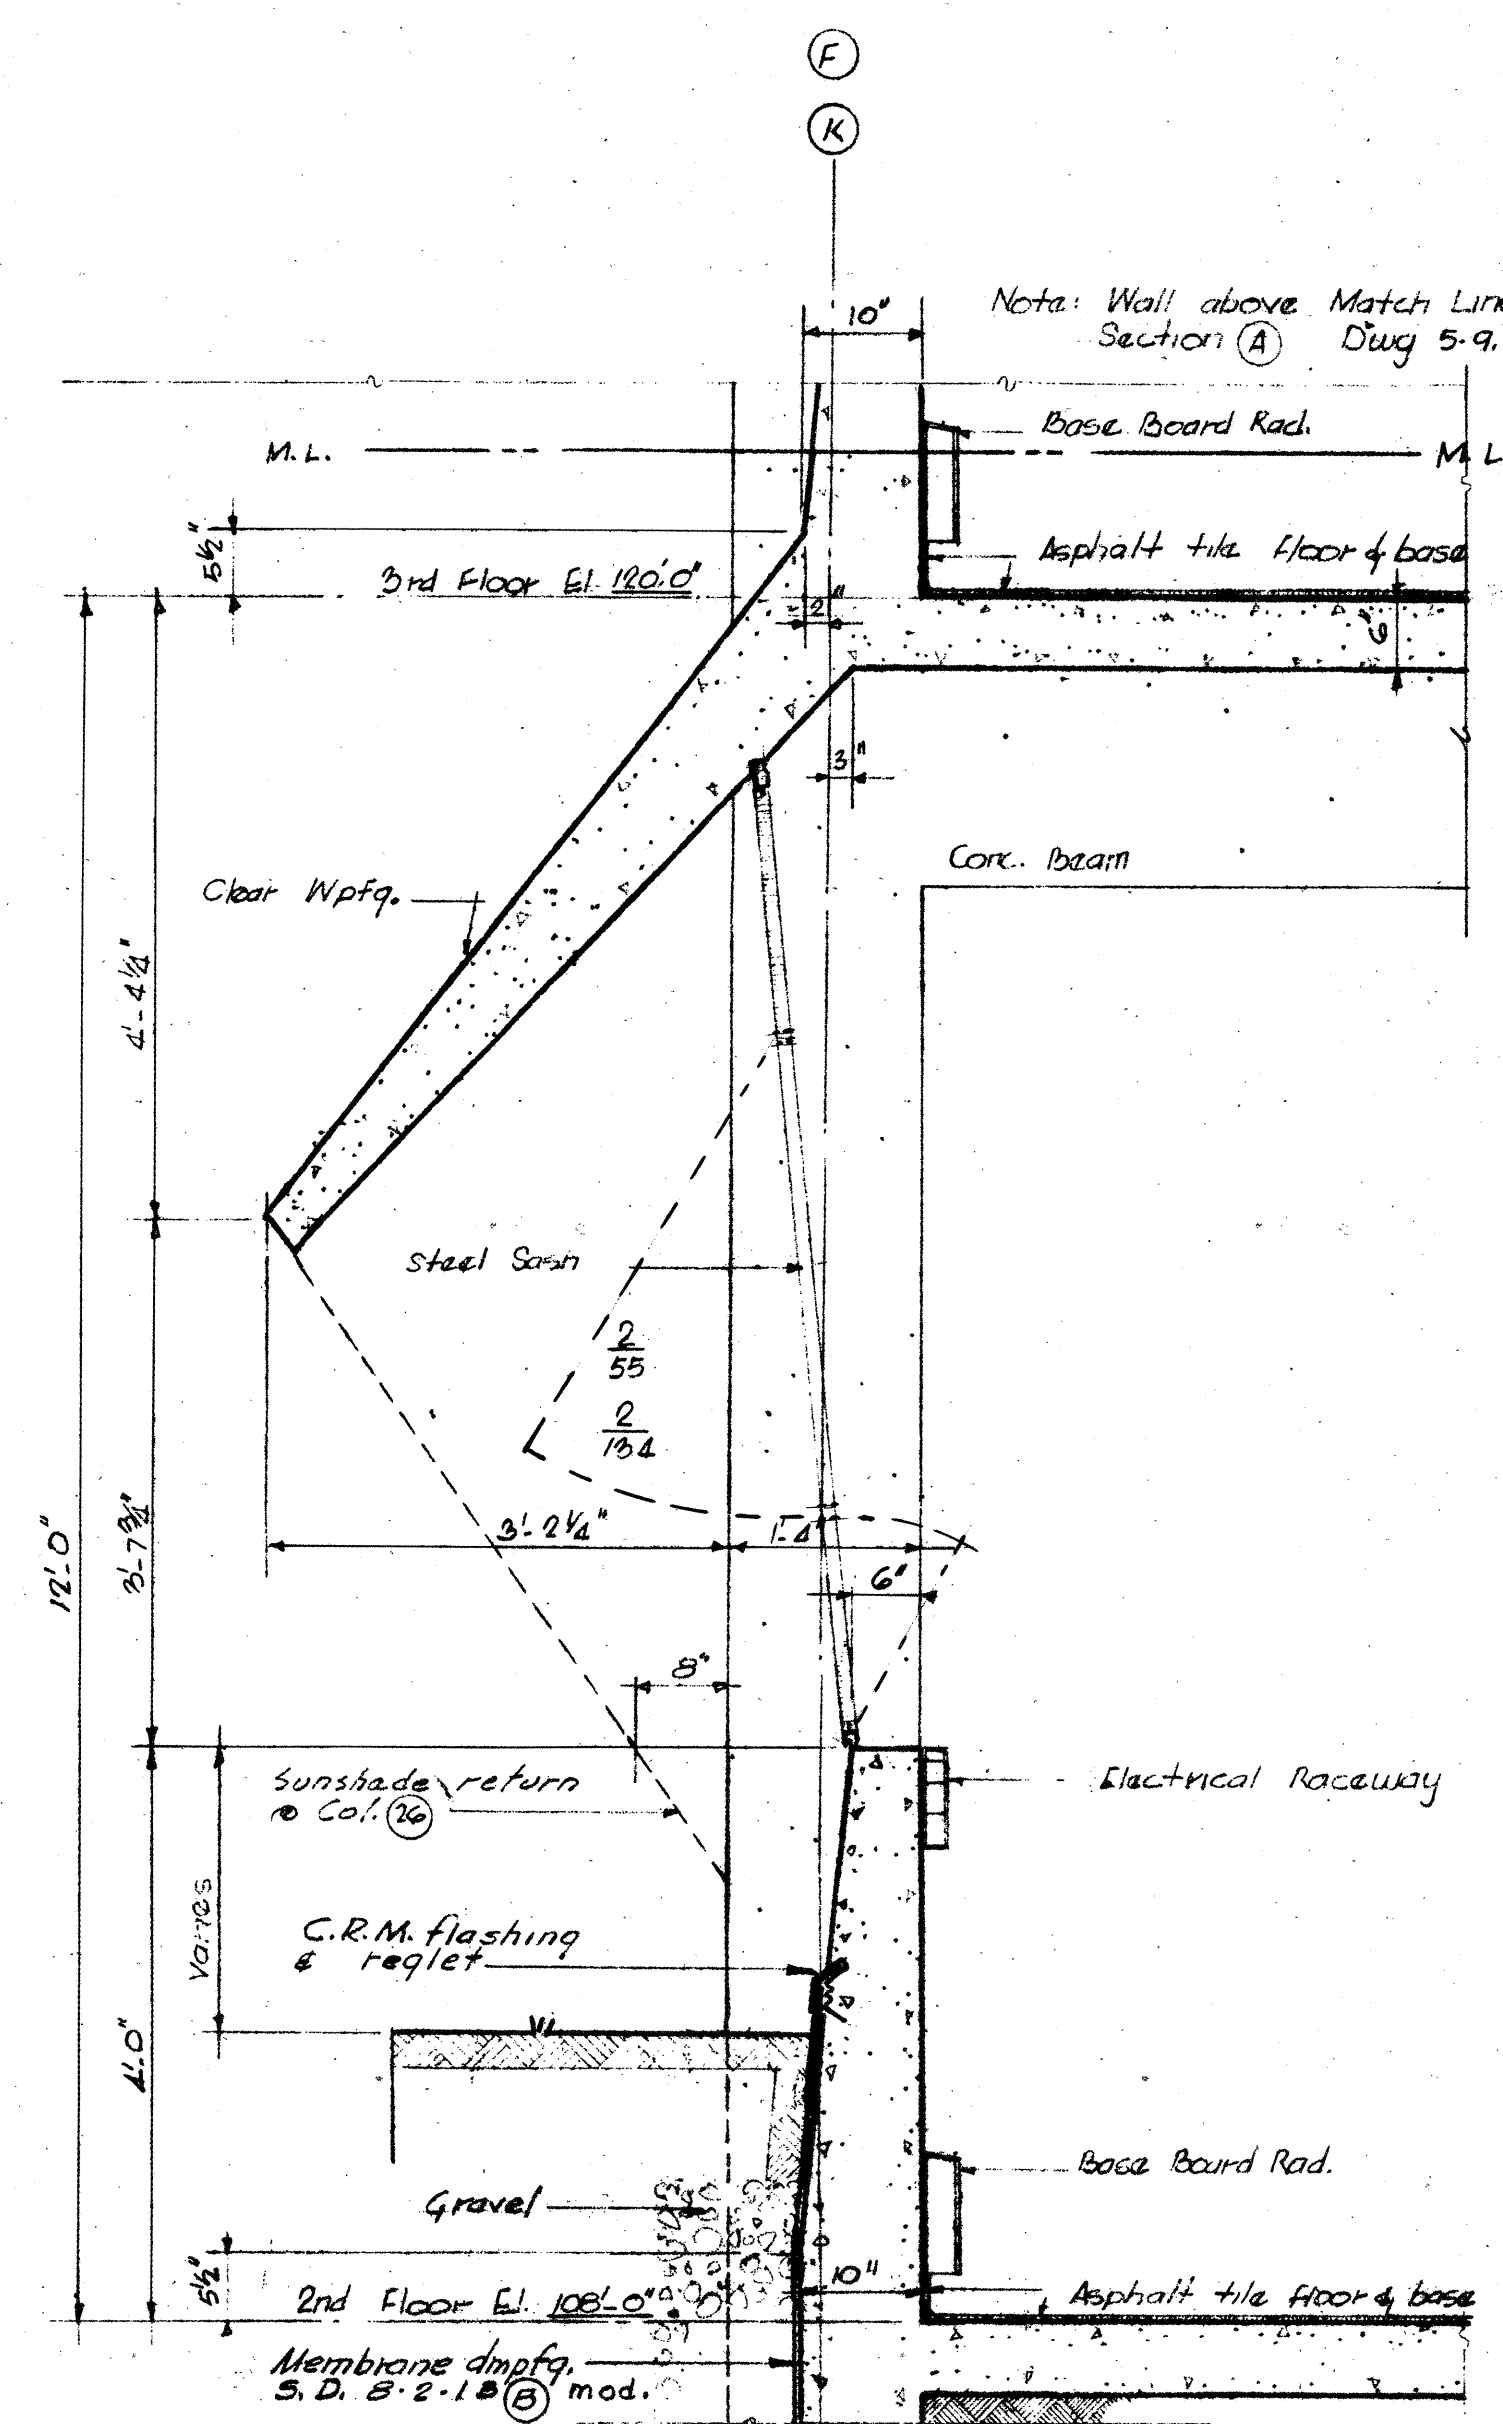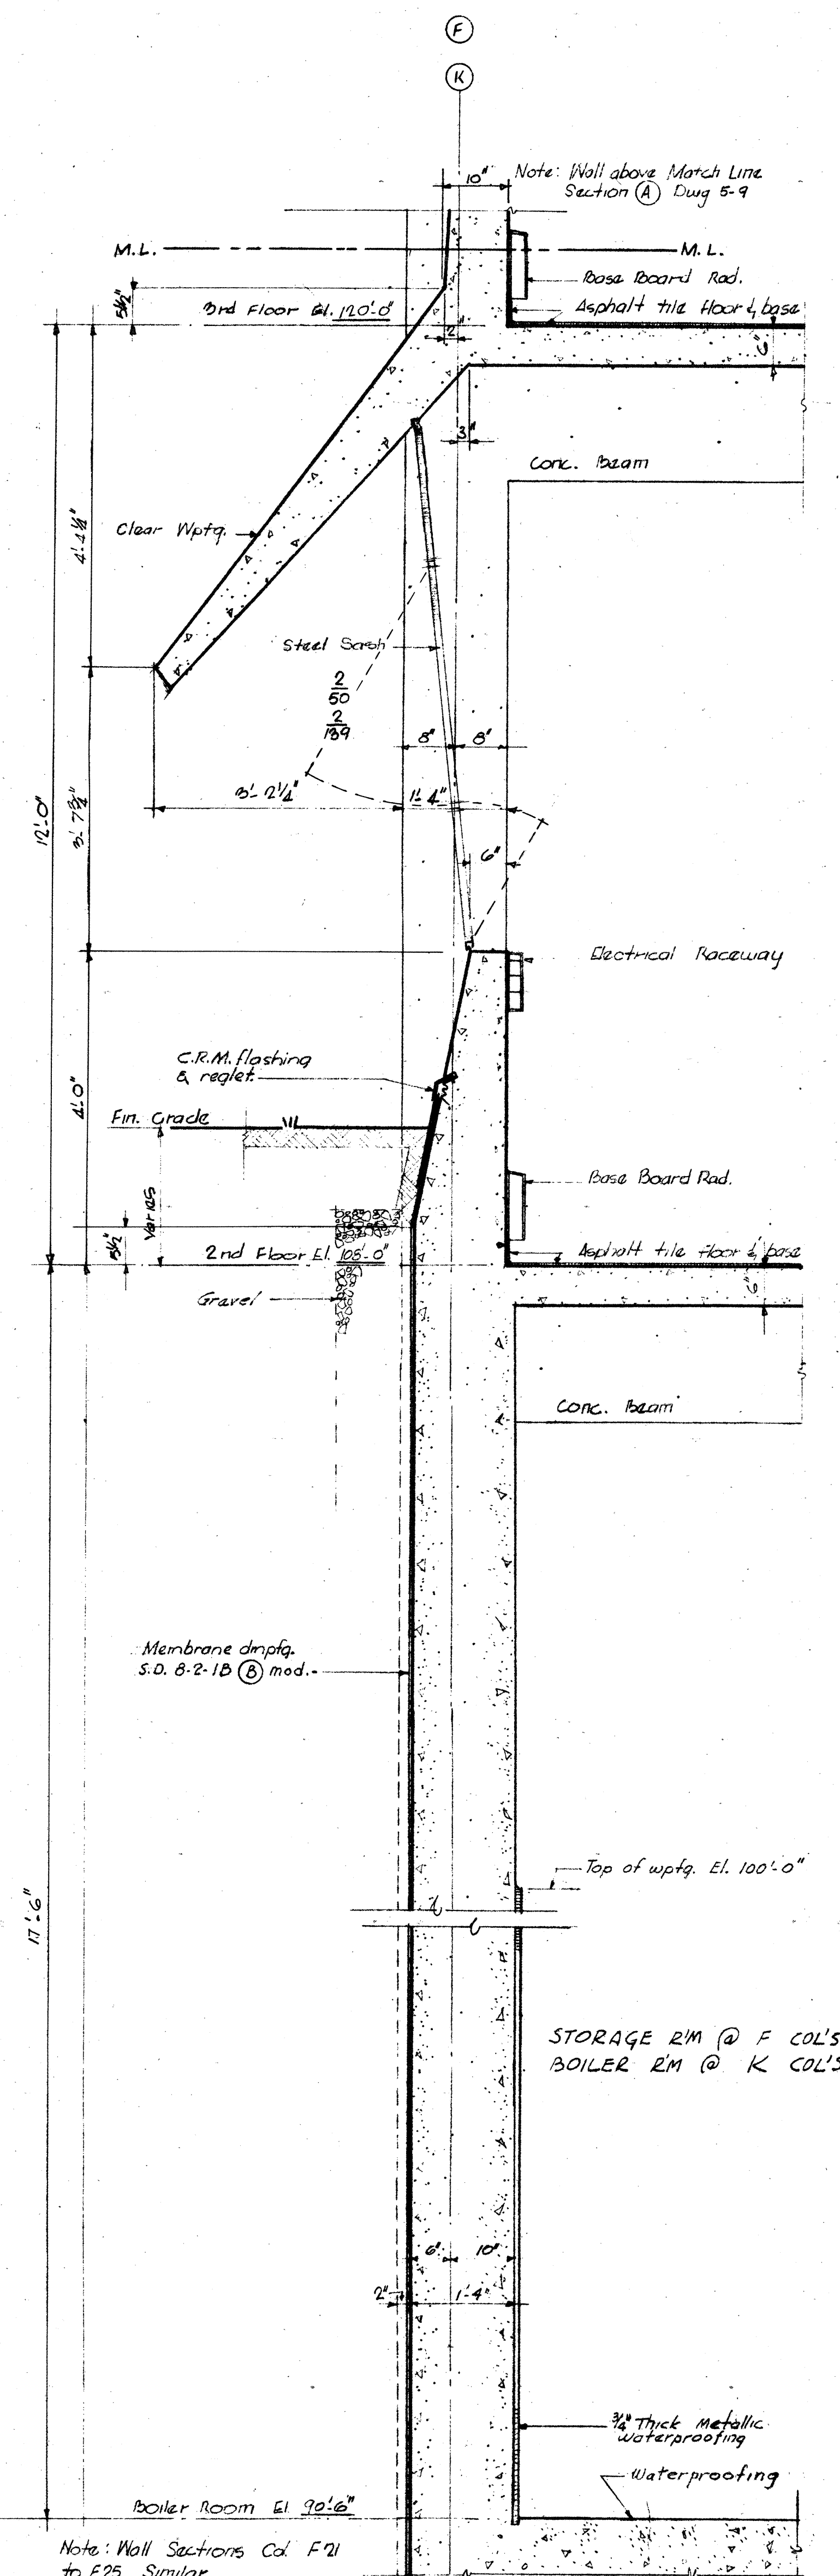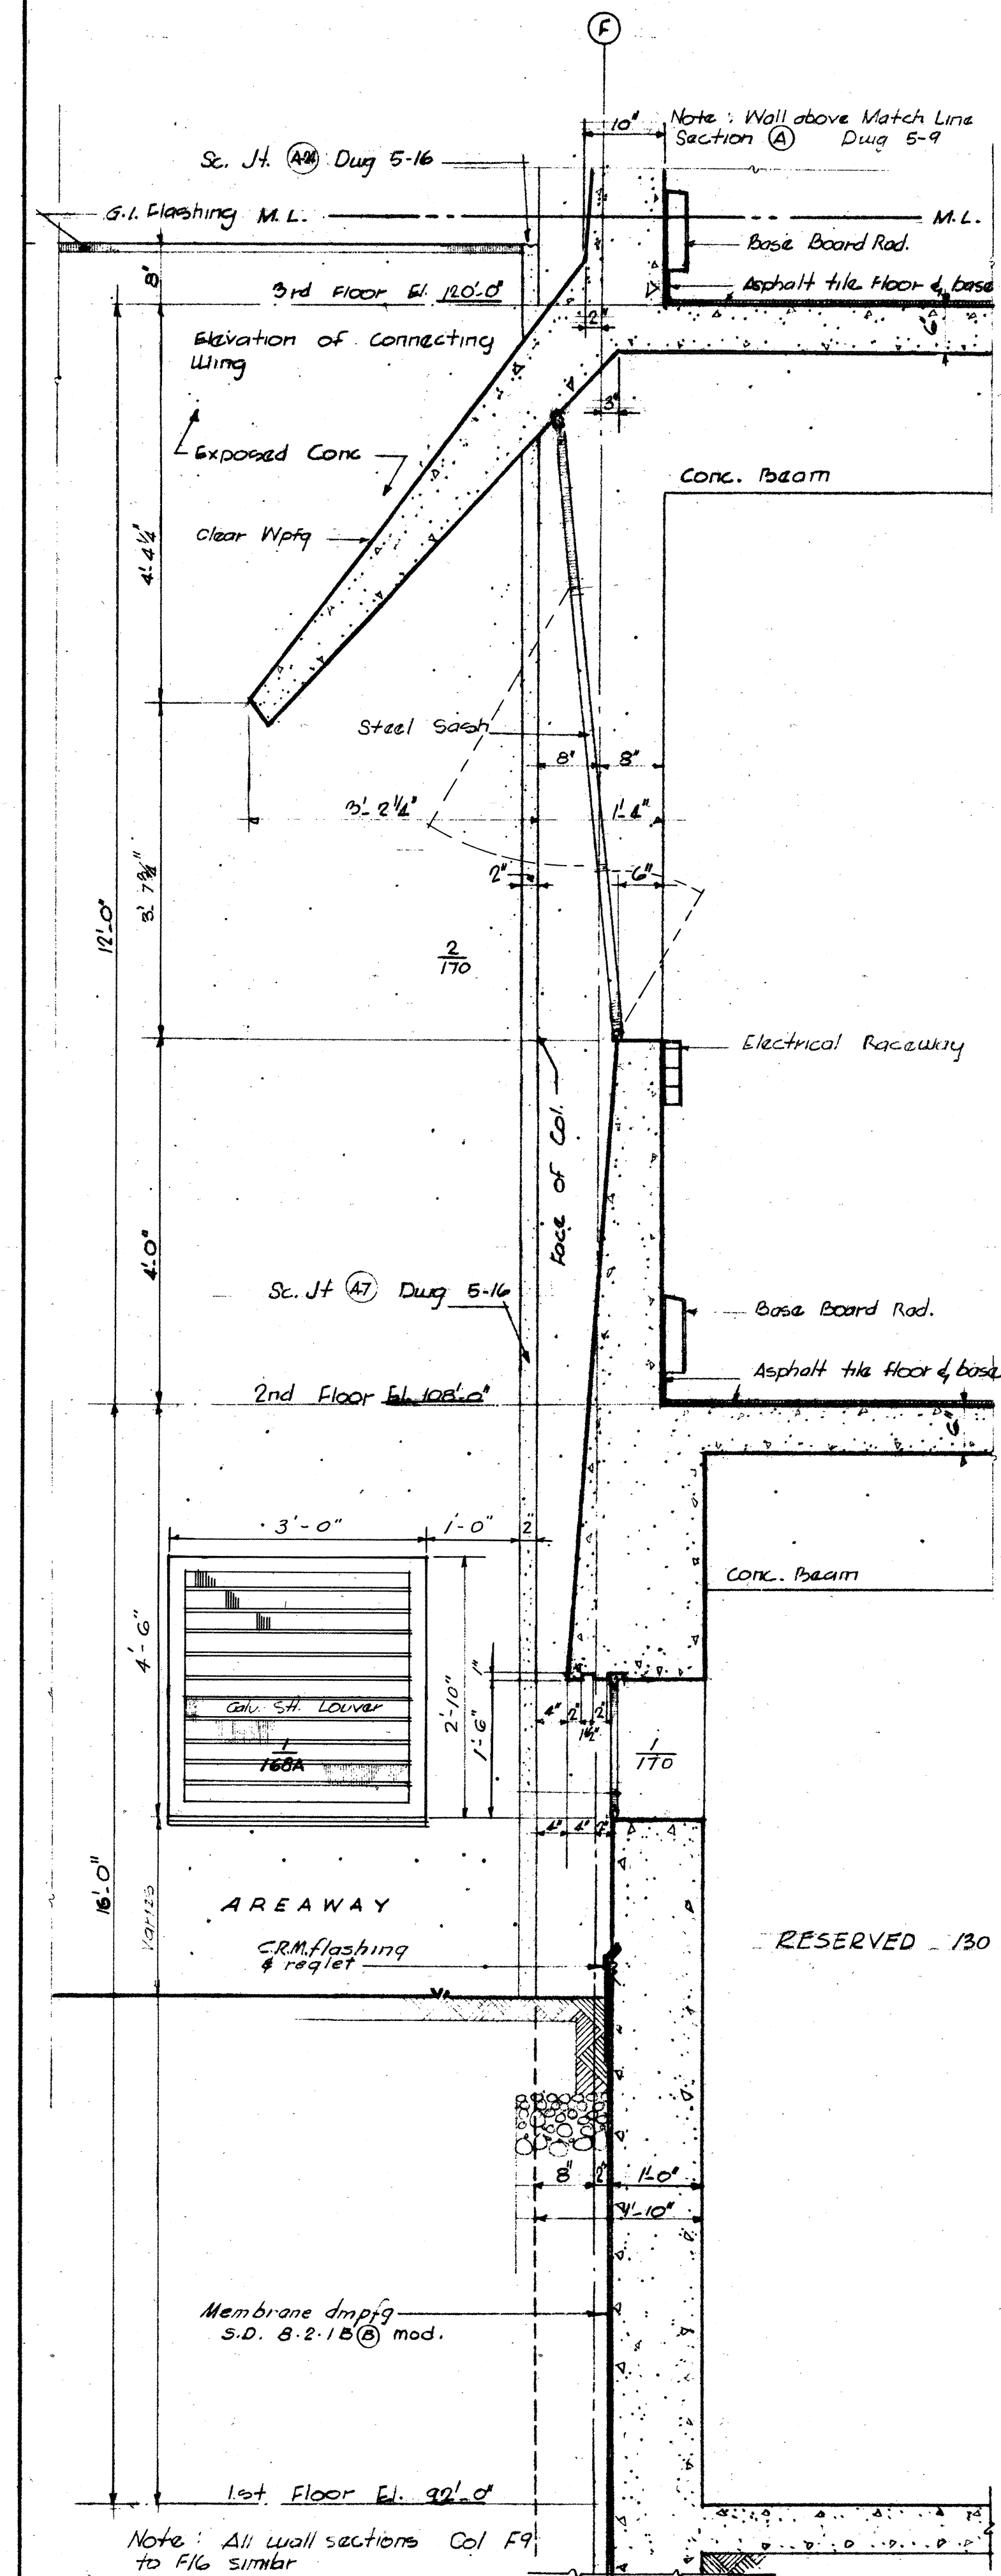


PEREIRA & LUCKMAN AND J. E. STANTON ARCHITECTS AND ENGINEERS LOS ANGELES, CALIFORNIA ROBERT W. DITZEN ASSOCIATE ARCHITECT BOULDER, COLORADO			
<i>3-24-52</i> ME	<i>11/23/52</i> S	"SP"	<i>11/23/52</i> "SD"
PUBLIC BUILDINGS SERVICE GENERAL SERVICE ADMINISTRATION, WASHINGTON, D. C.			
PROJECT NATIONAL BUREAU OF STANDARDS			
LOCATION BOULDER, COLORADO			
STREET STATE HIGHWAY 170			
PROJ. NO. 3-044		FILE NO. _____	
DRAWN BY W.M.		CHECKED BY S.M.M.S.	
DRAWING TITLE WALL SECTIONS			
ARCHITECTURAL			
DRAWING NO. B20036		5-9B-20036	

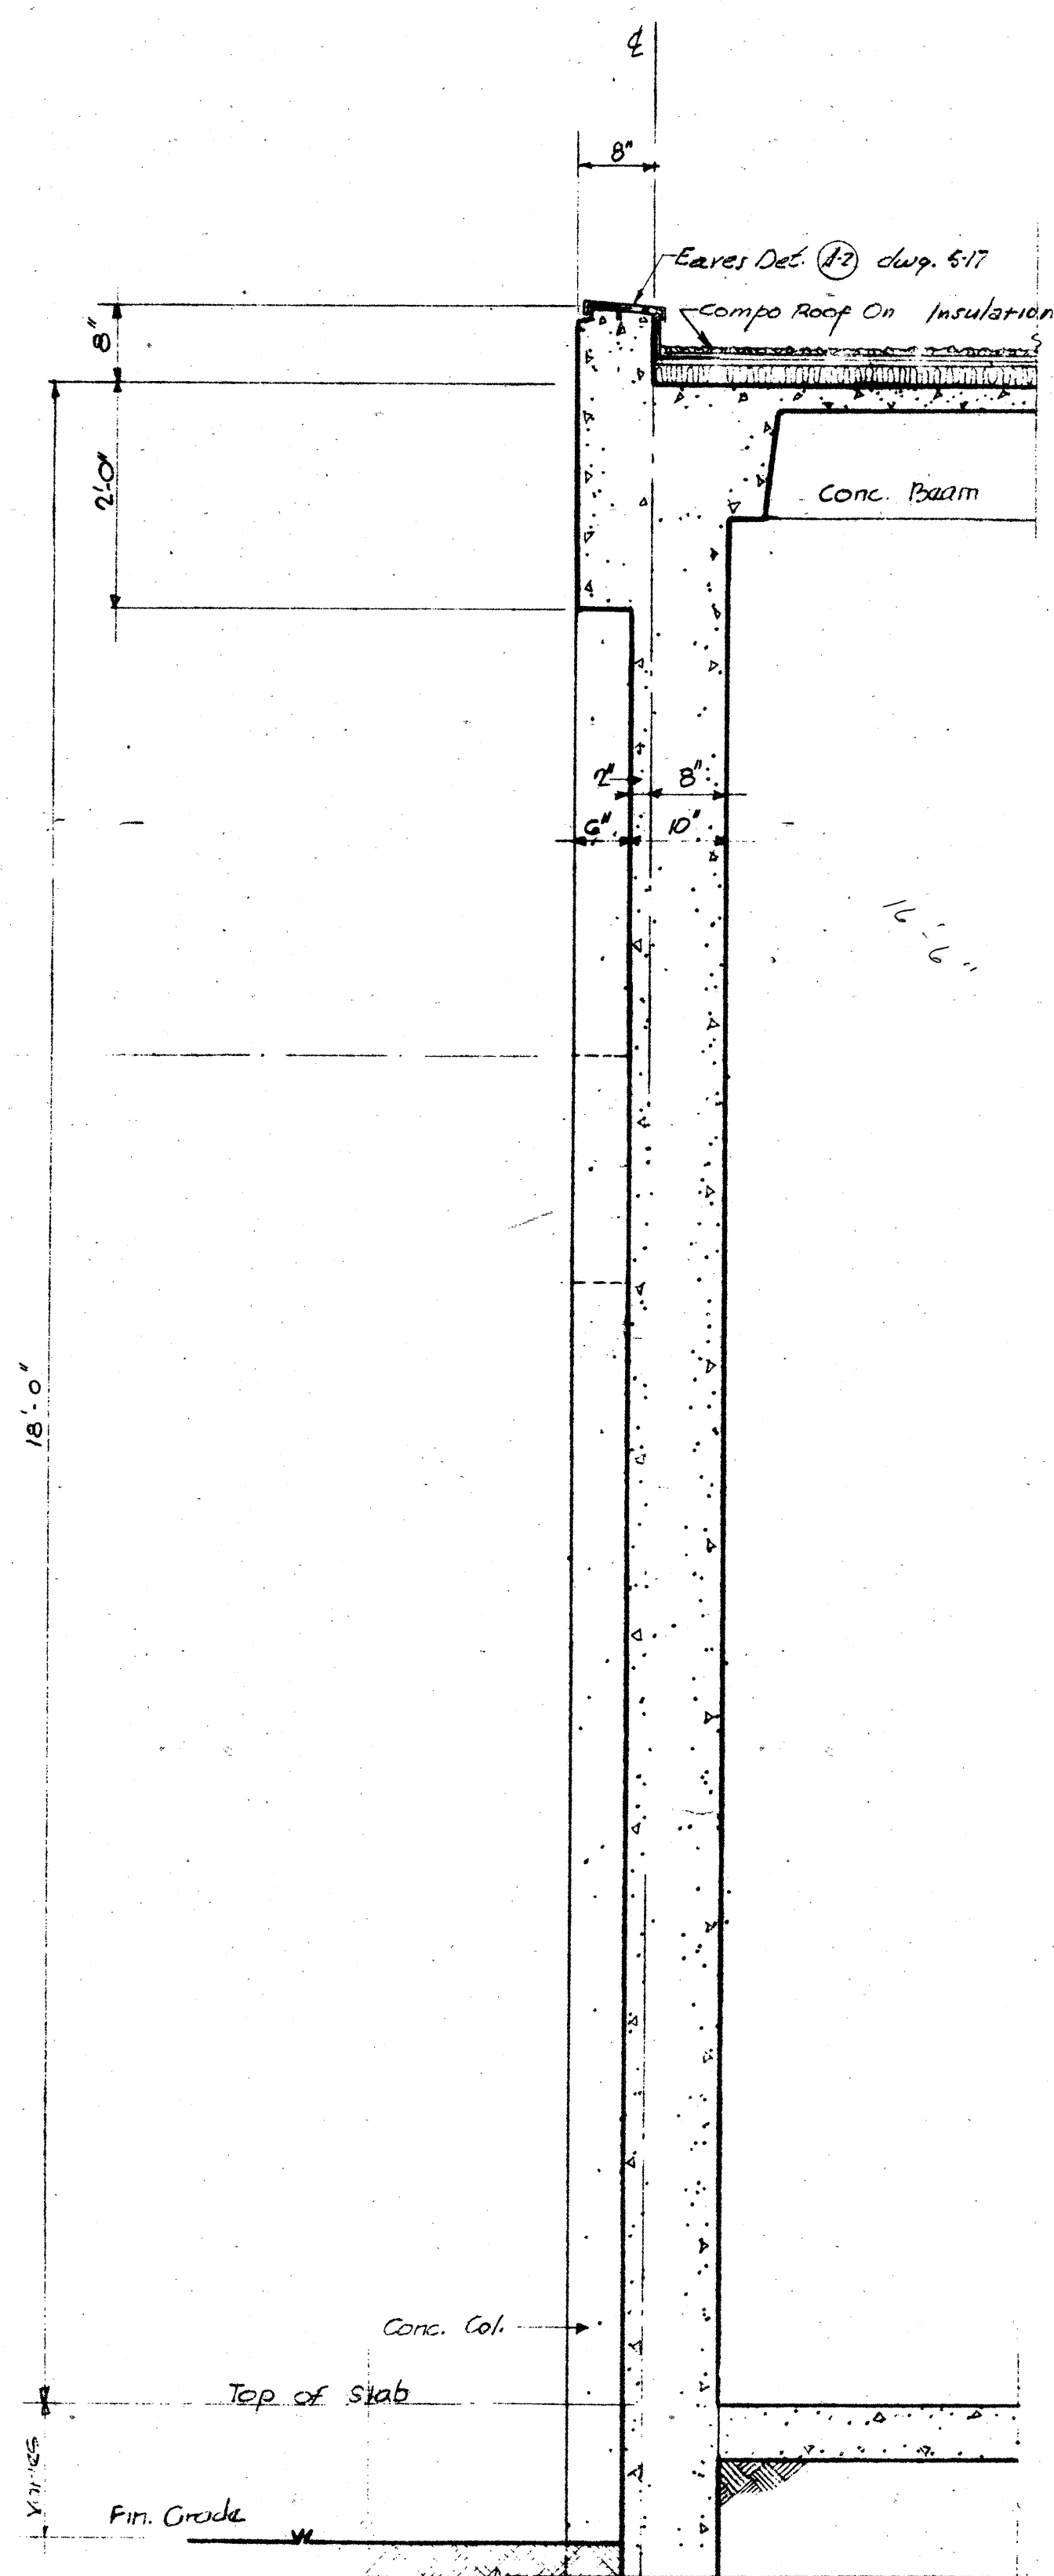


SECTION AT END OF WINGS

Scale 3/4" = 1'-0"

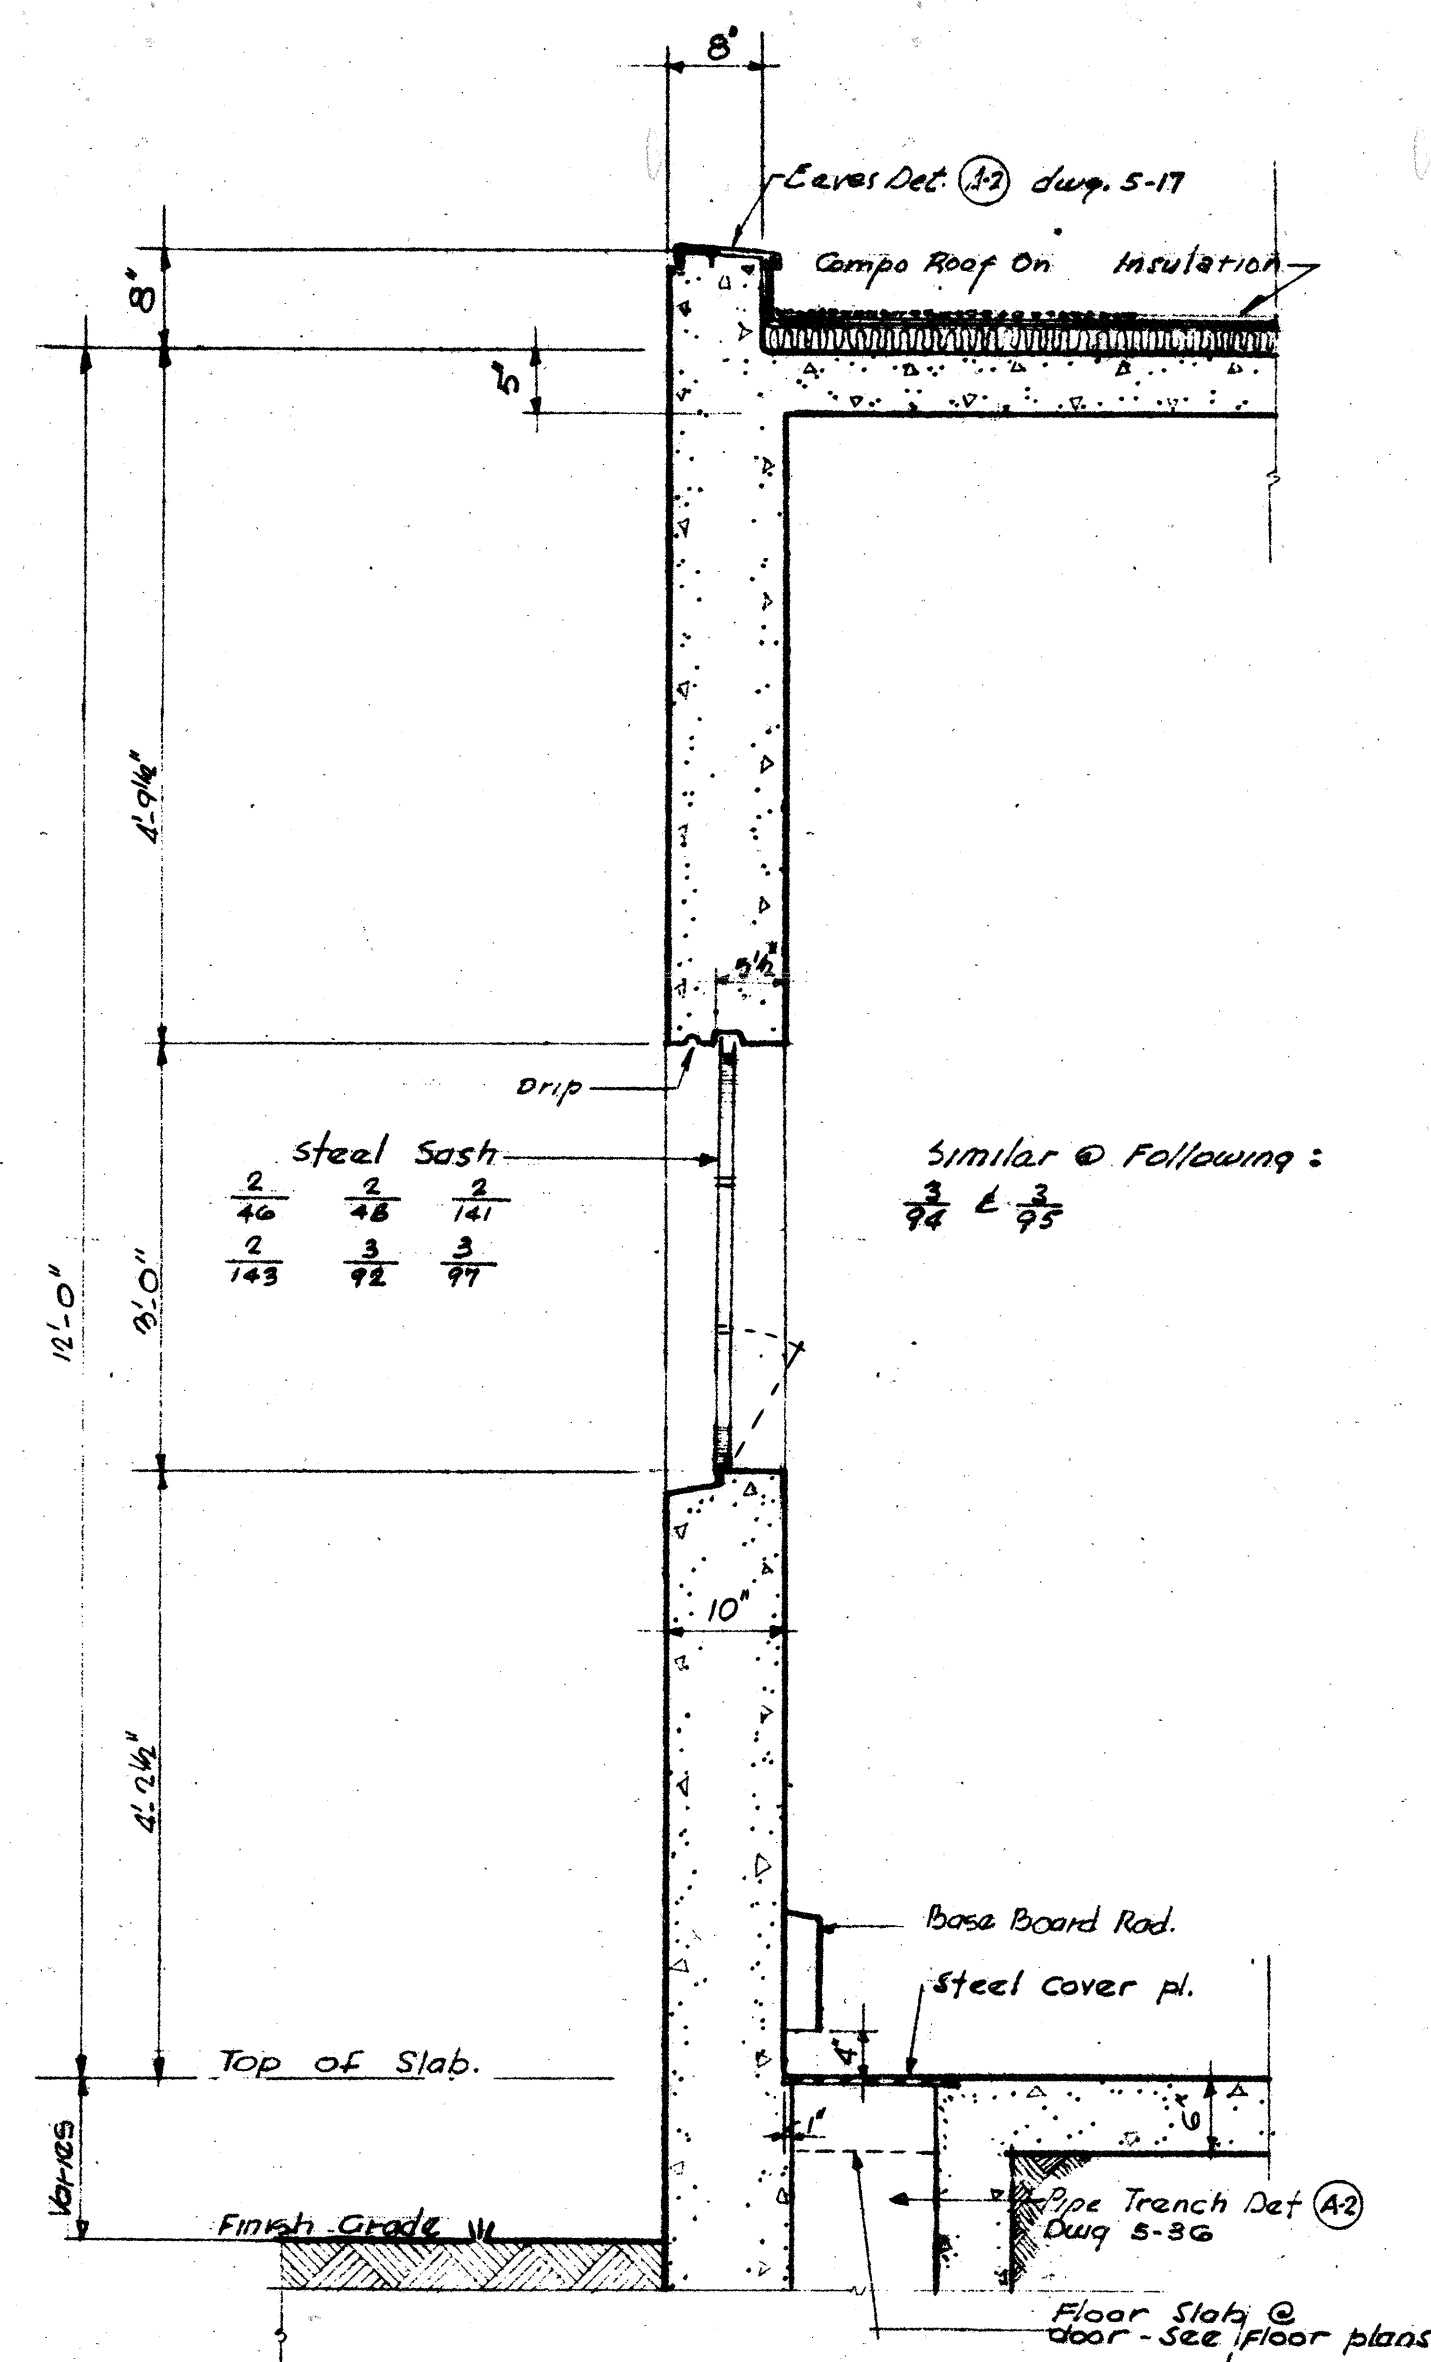


SECTION AT CONNECTING CORR.

Scale 3/4" = 1'-0"

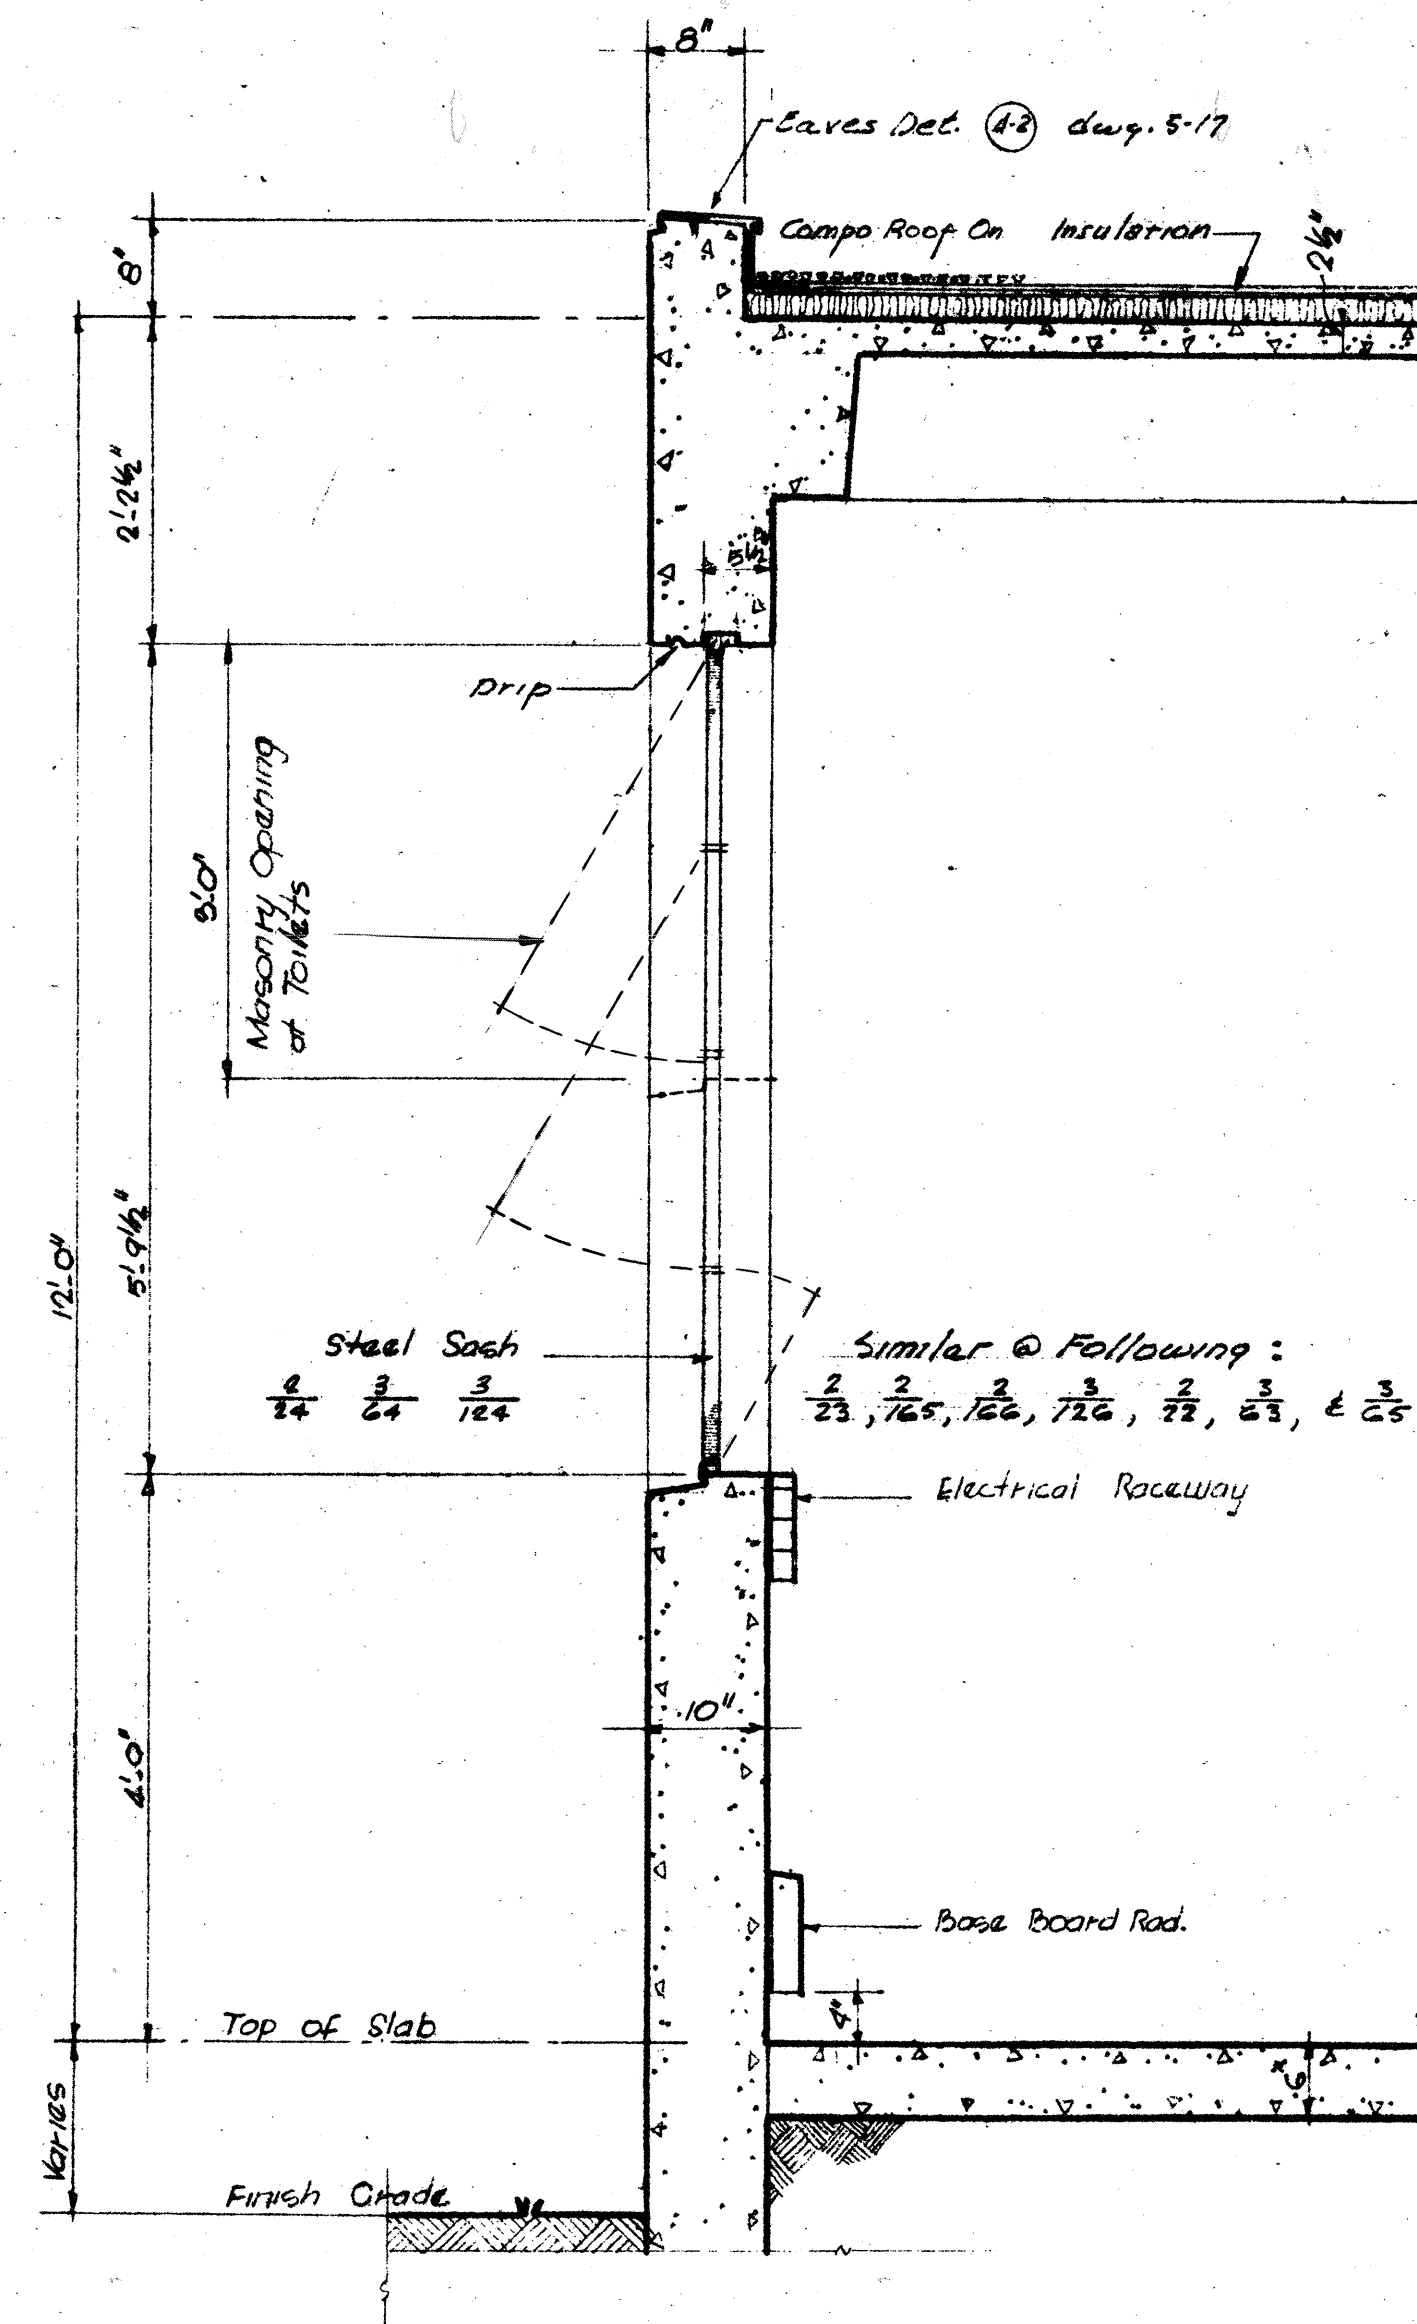


SECTION AT CONNECTING LAB.

Scale 3/4" = 1'-0"

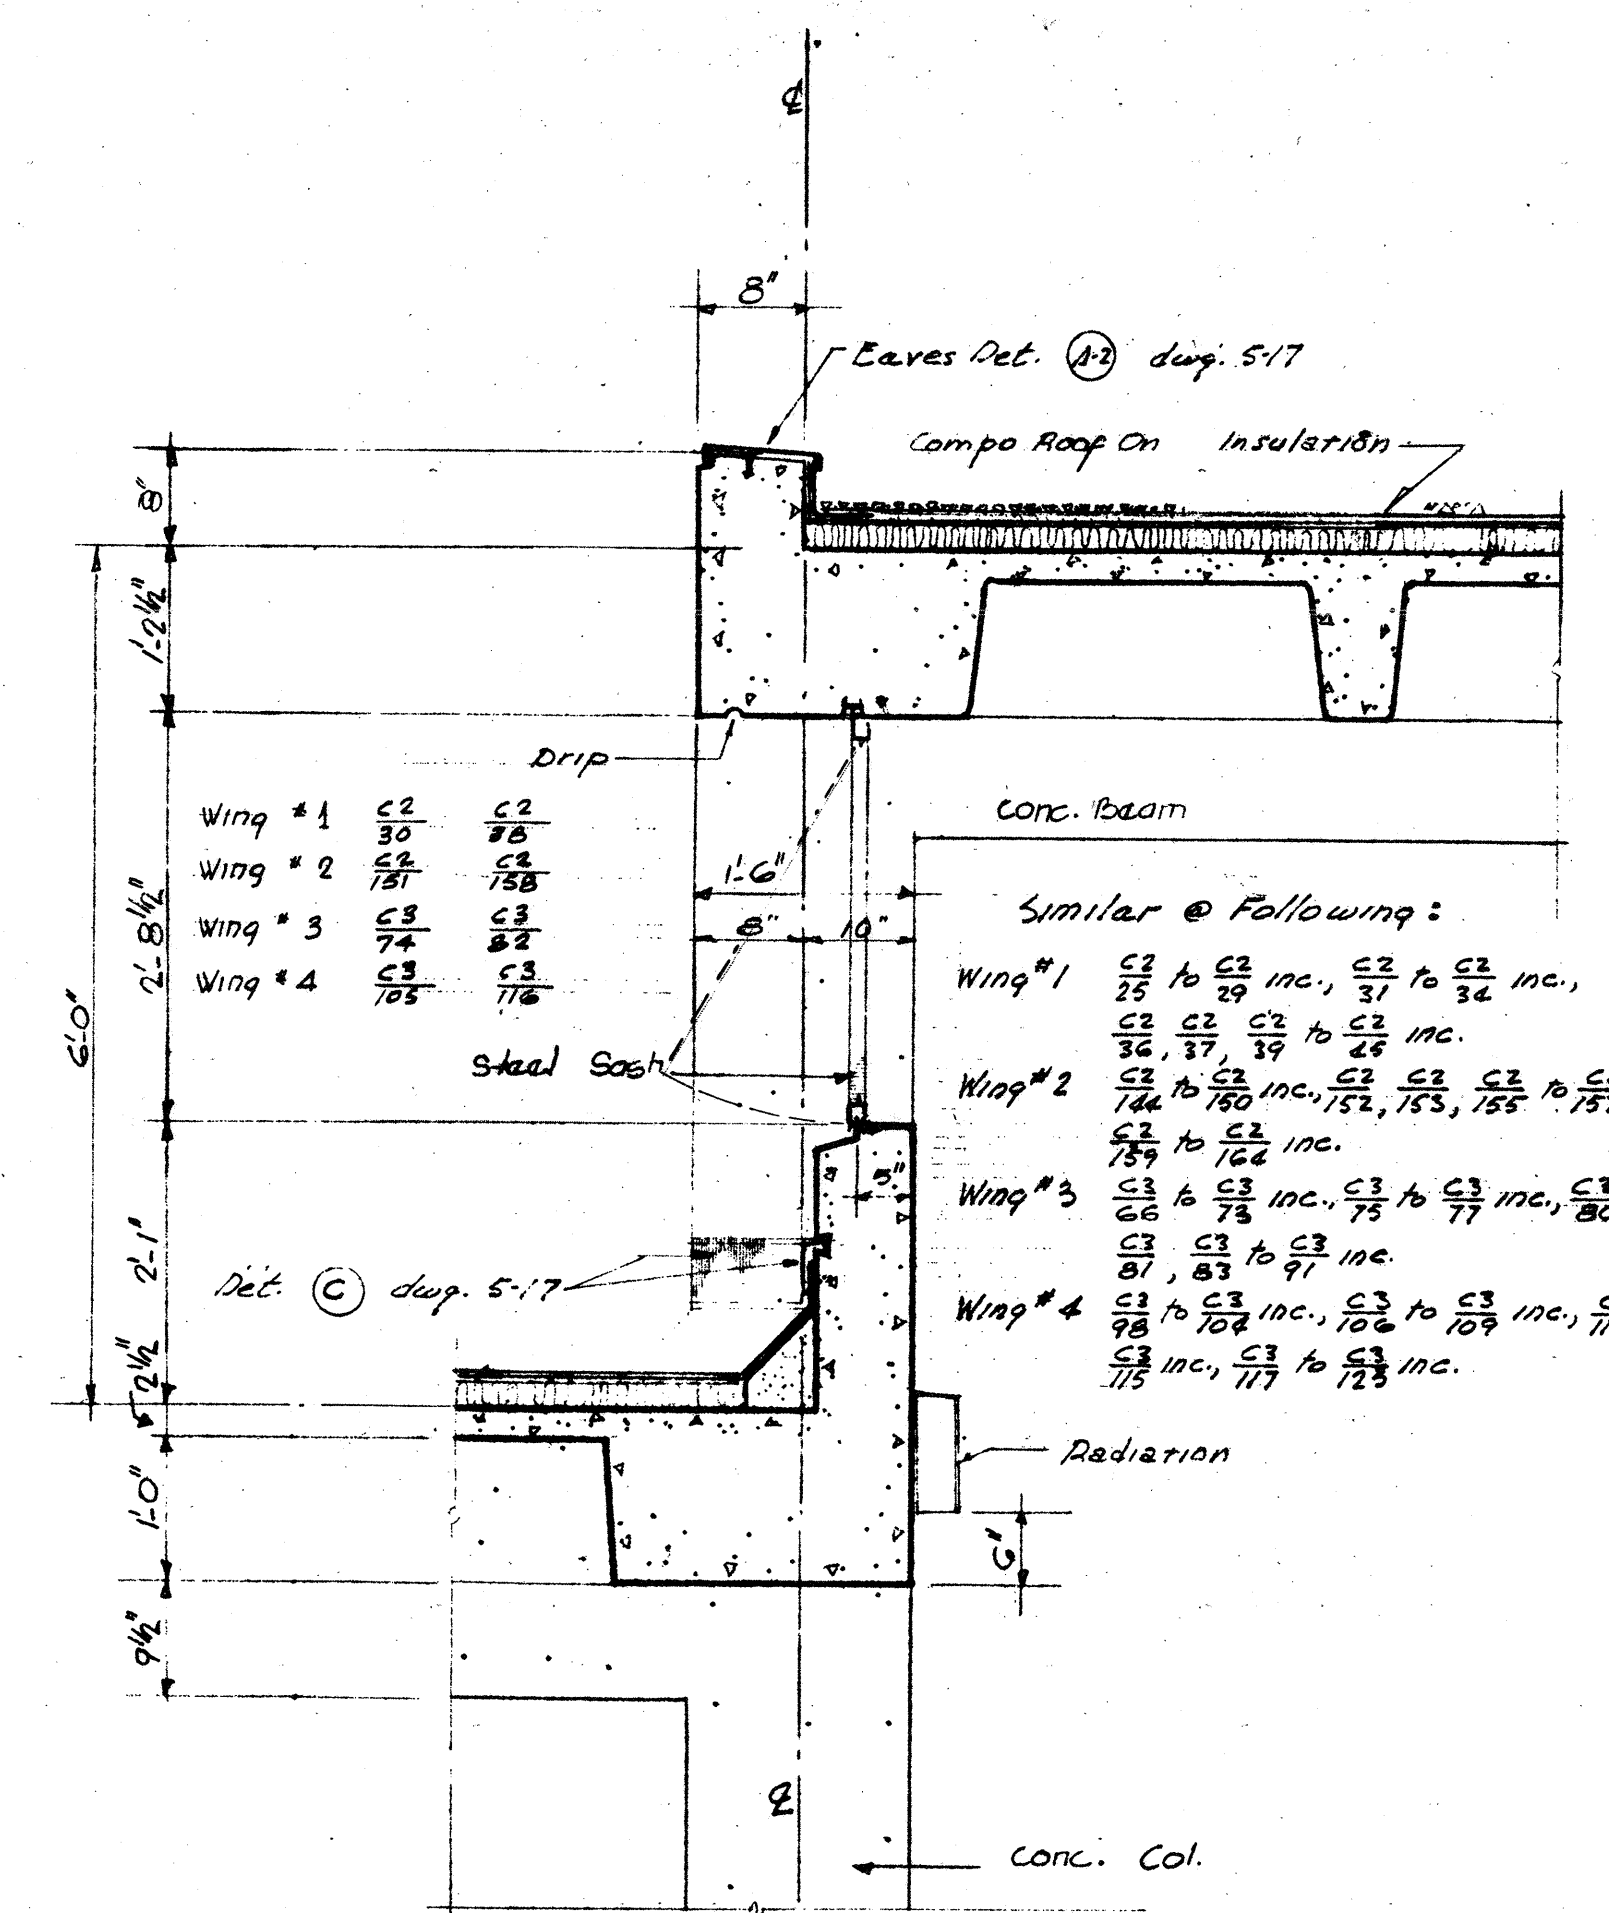


SECTION AT WING CLERESTORY

Scale 3/4" = 1'-0"

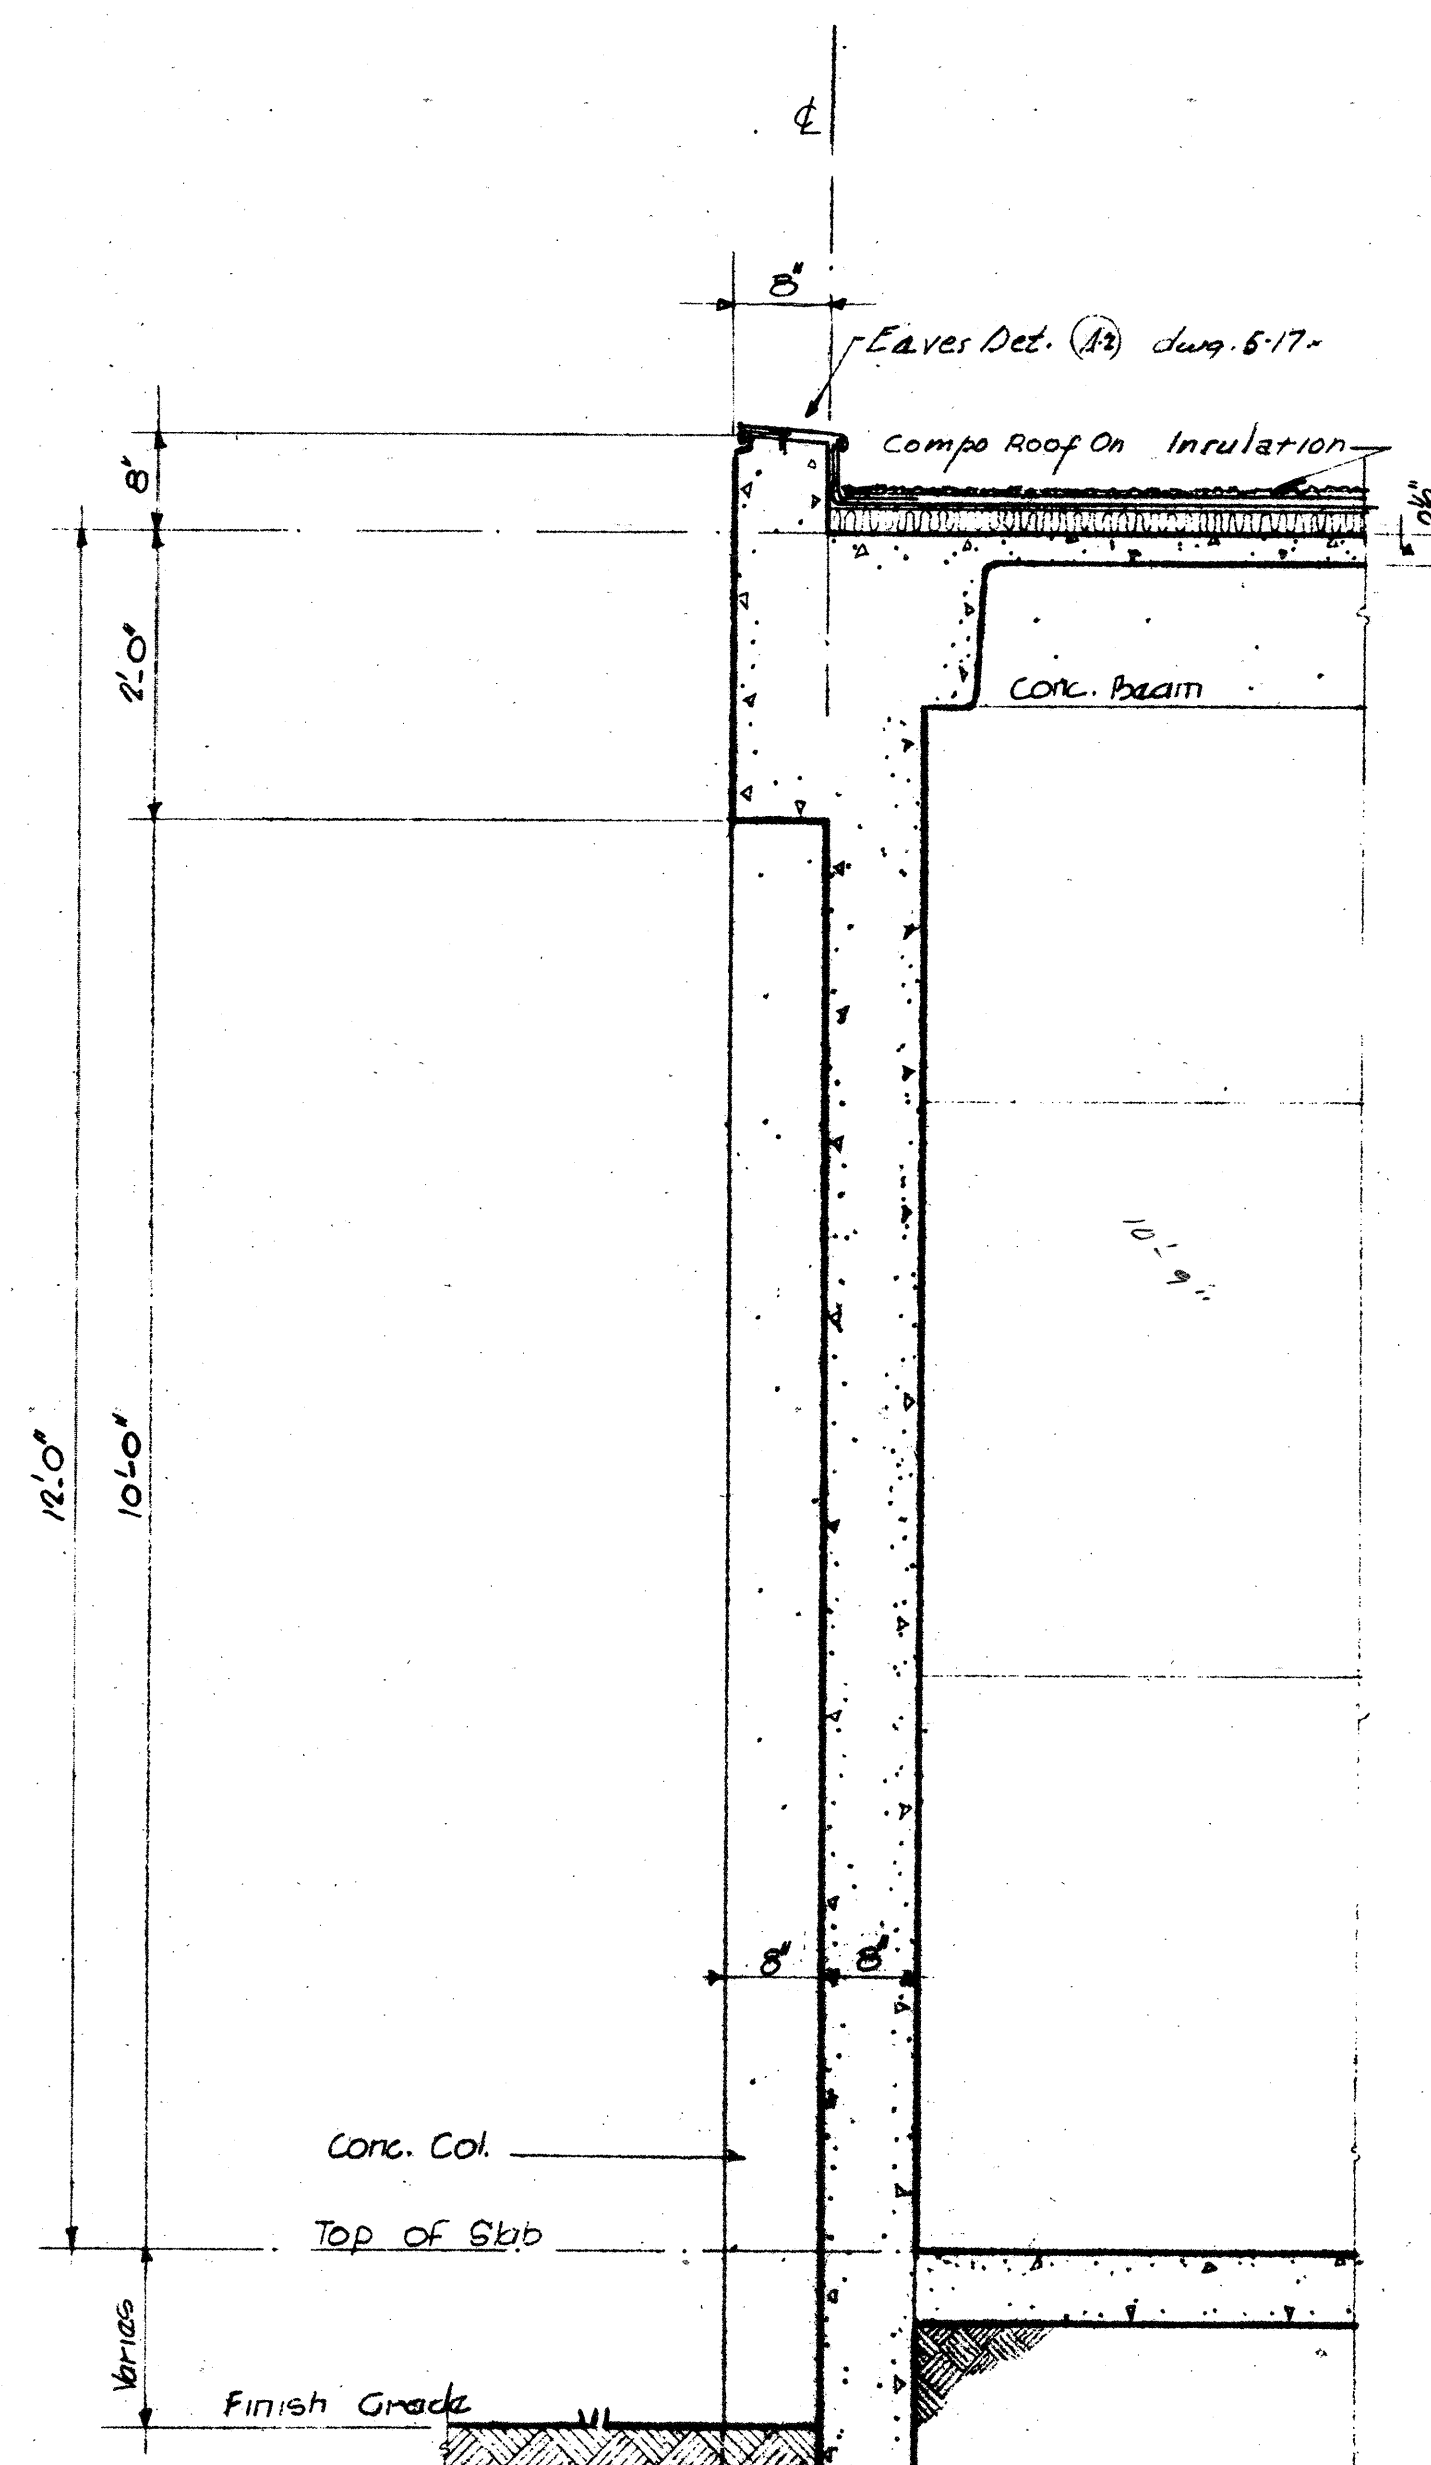


SECTION AT END OF WINGS

Scale 3/4" = 1'-0"

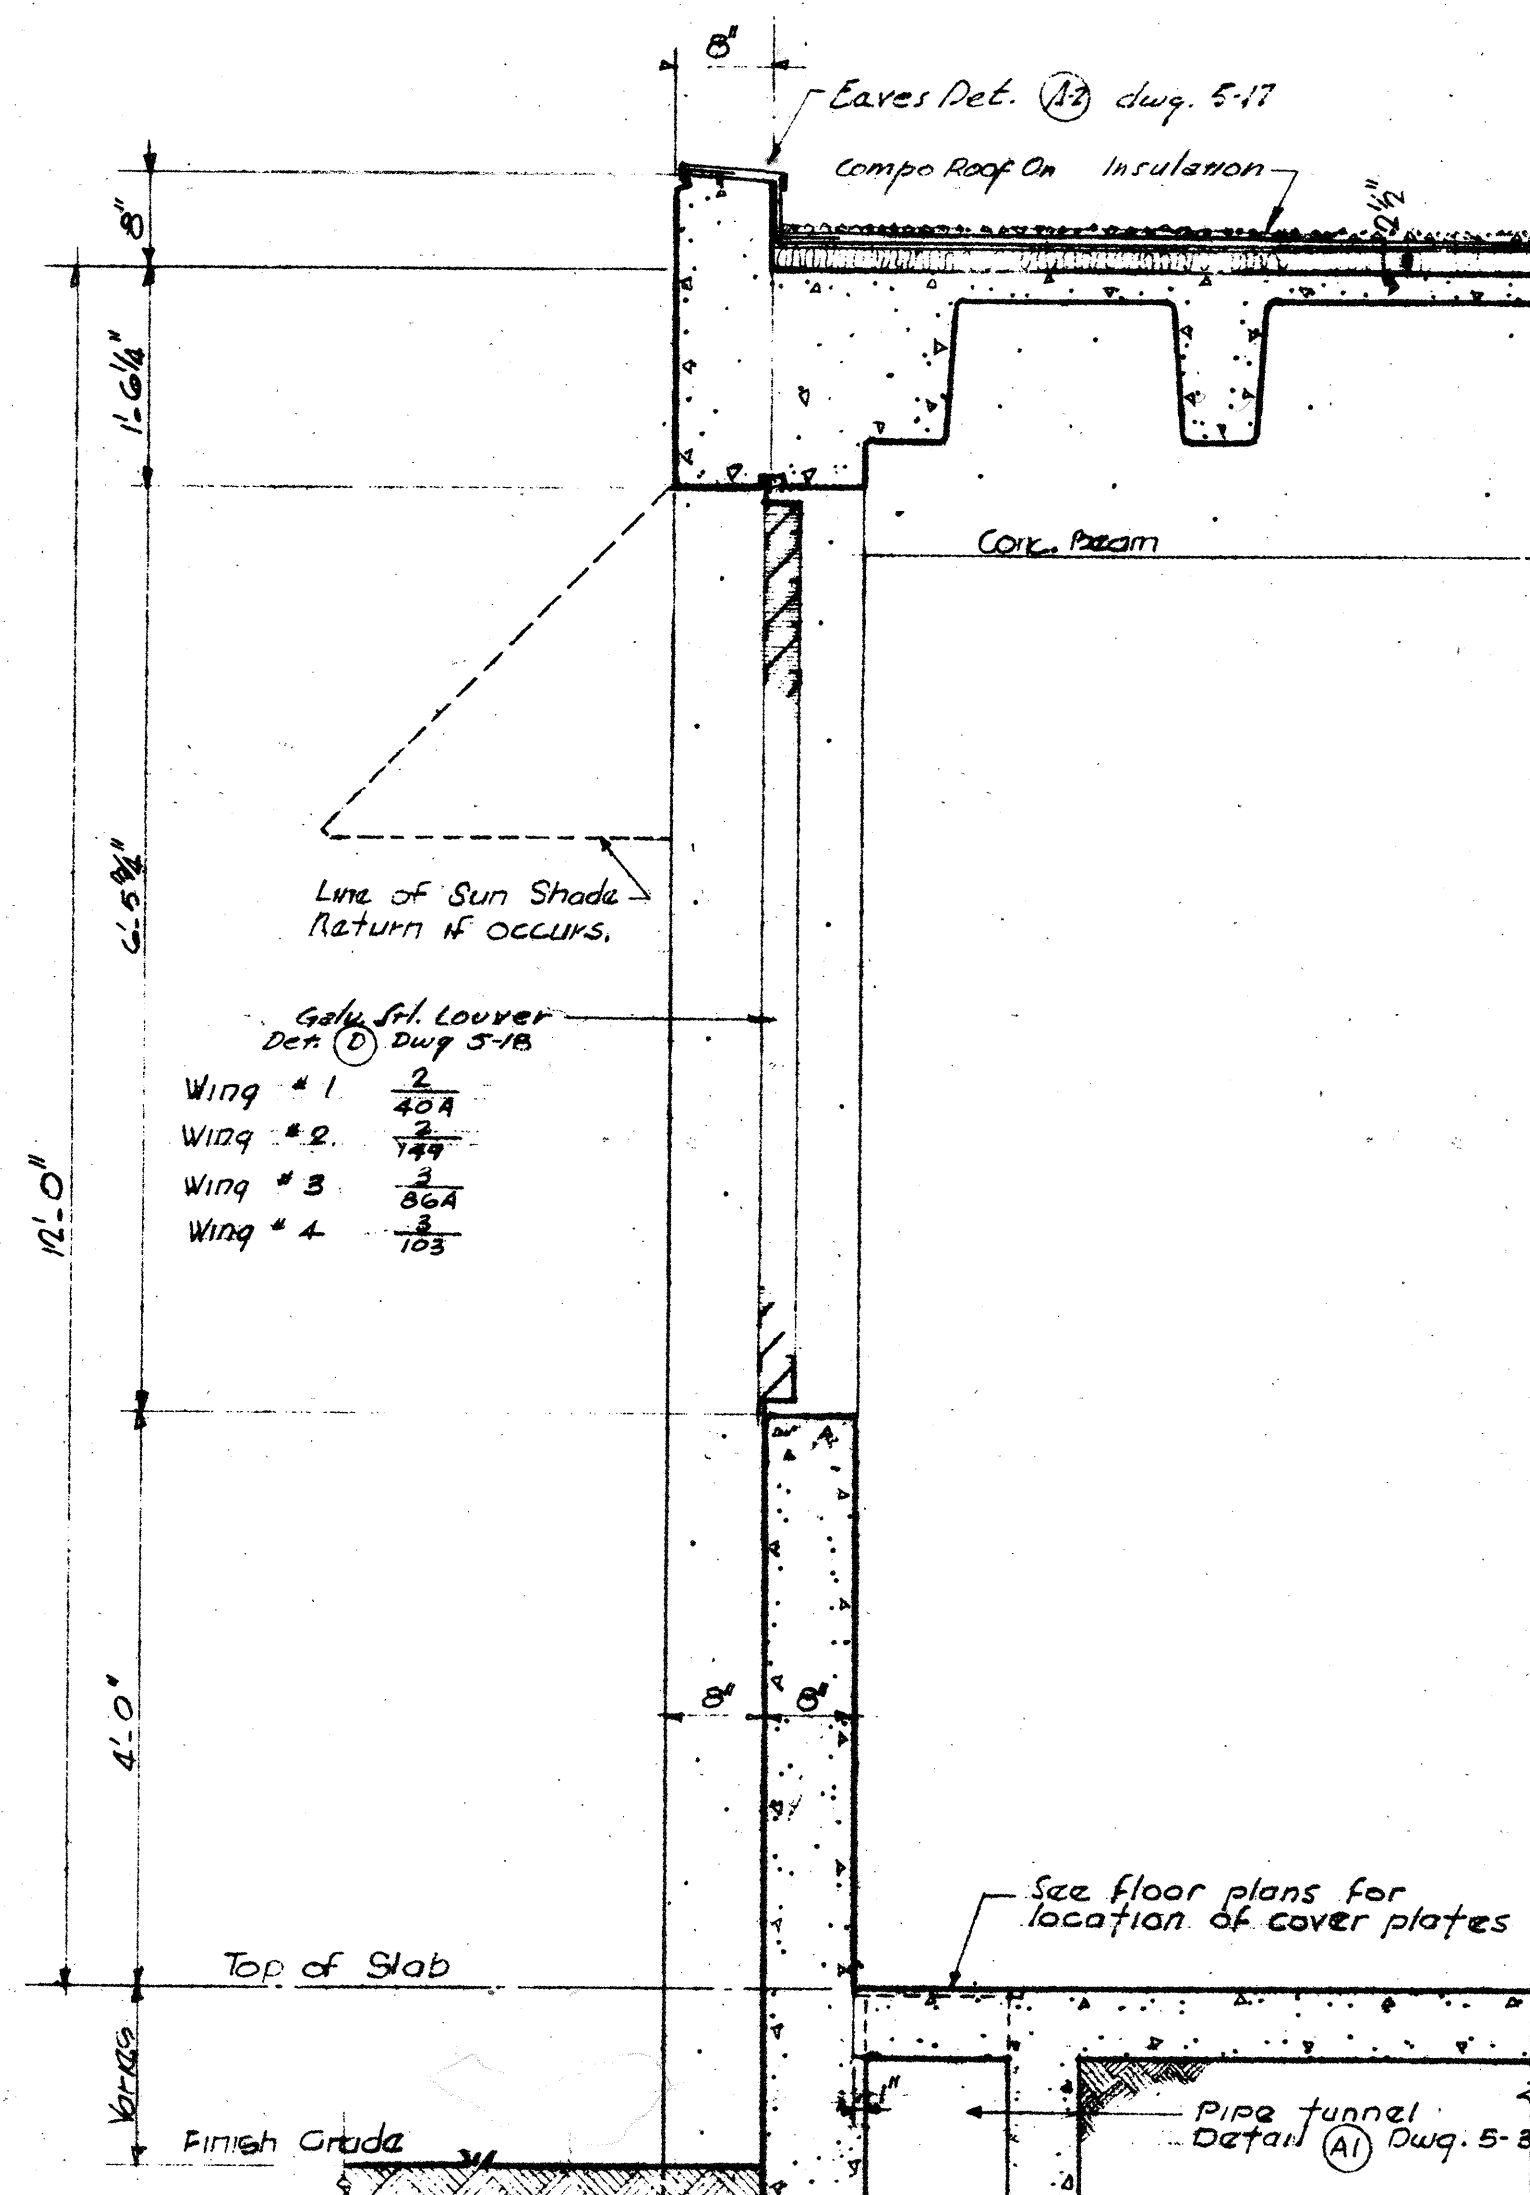

SECTION AT WING TRANS. ROOMS



Scale 3/4" = 1'-0"

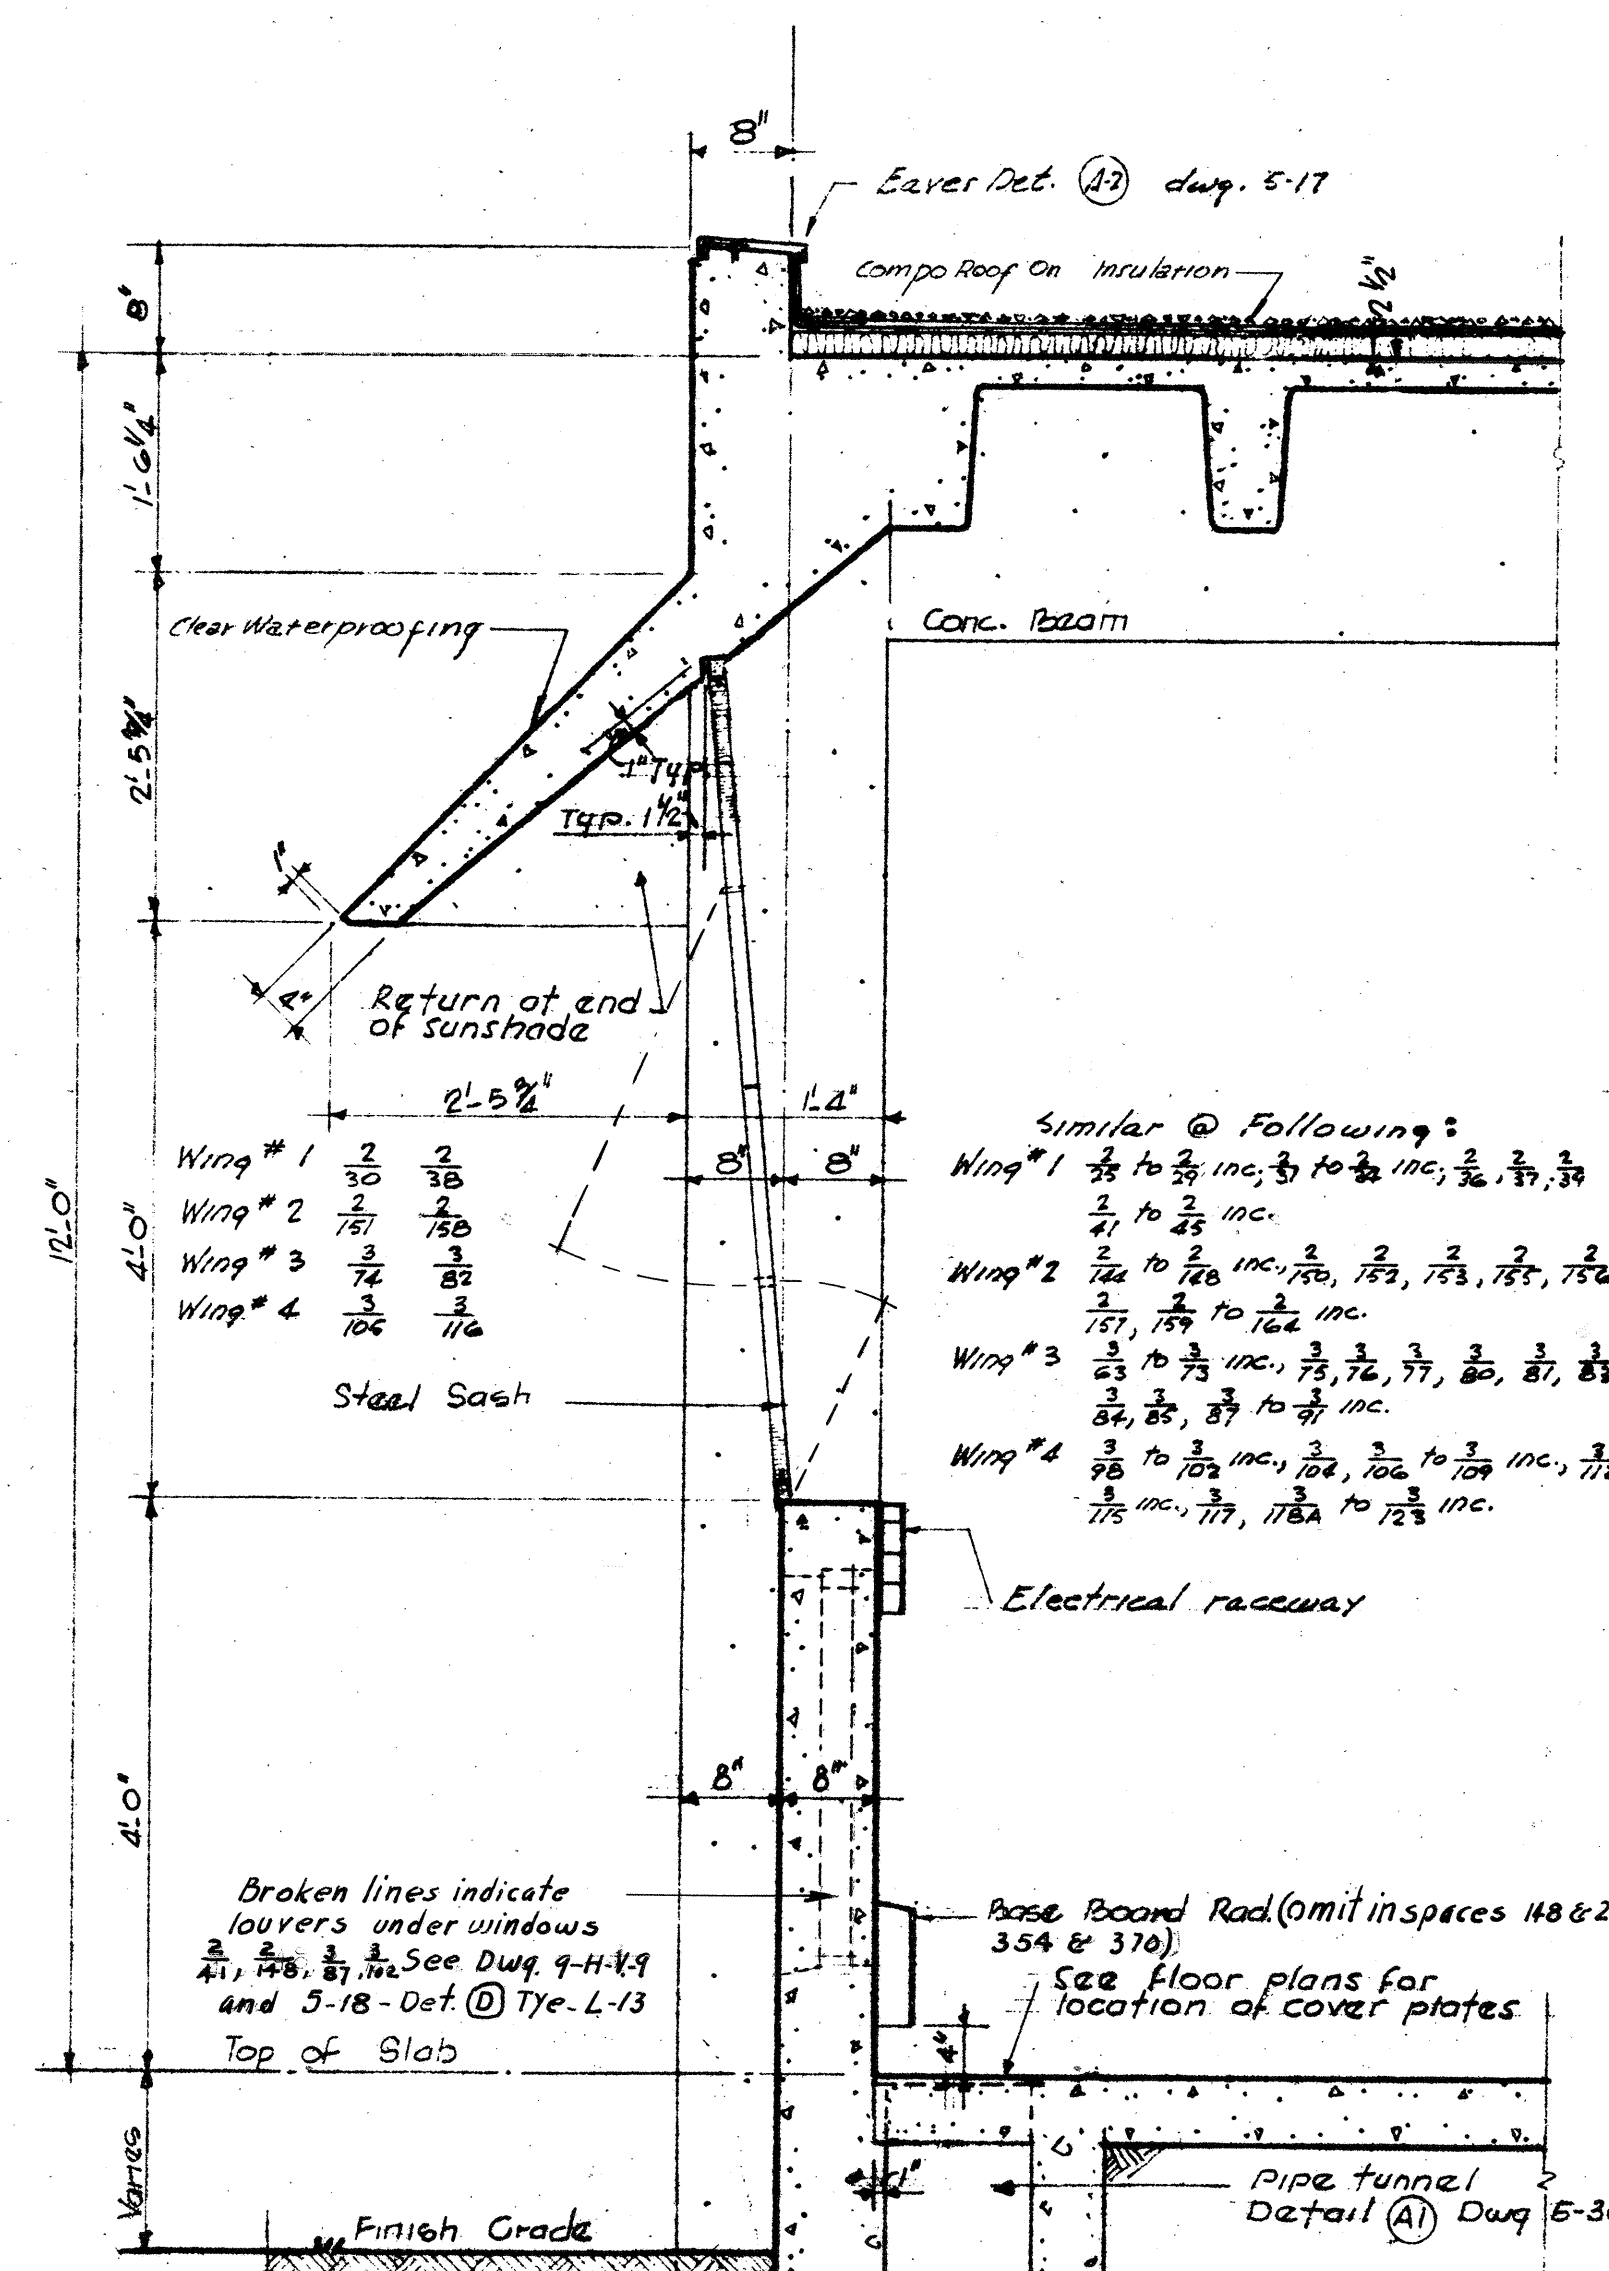

TYPICAL SECTION AT WING LAB.


Scale 3/4" = 1'-0"

PEREIRA & LUCKMAN J. E. STANTON ARCHITECTS AND ENGINEERS LOS ANGELES, CALIFORNIA ROBERT W. DITZEN ASSOCIATE ARCHITECT BOULDER, COLORADO			
PROJECT	BOULDER LABORATORIES		
LOCATION	BOULDER, COLORADO		
STREET	STATE HIGHWAY 170		
PLAT NO.	5-044	FILE NO.	
DRAWN BY	W.M.	CHECKED BY	S.M.S.
WALL SECTIONS ARCHITECTURAL 5-10B-20037			

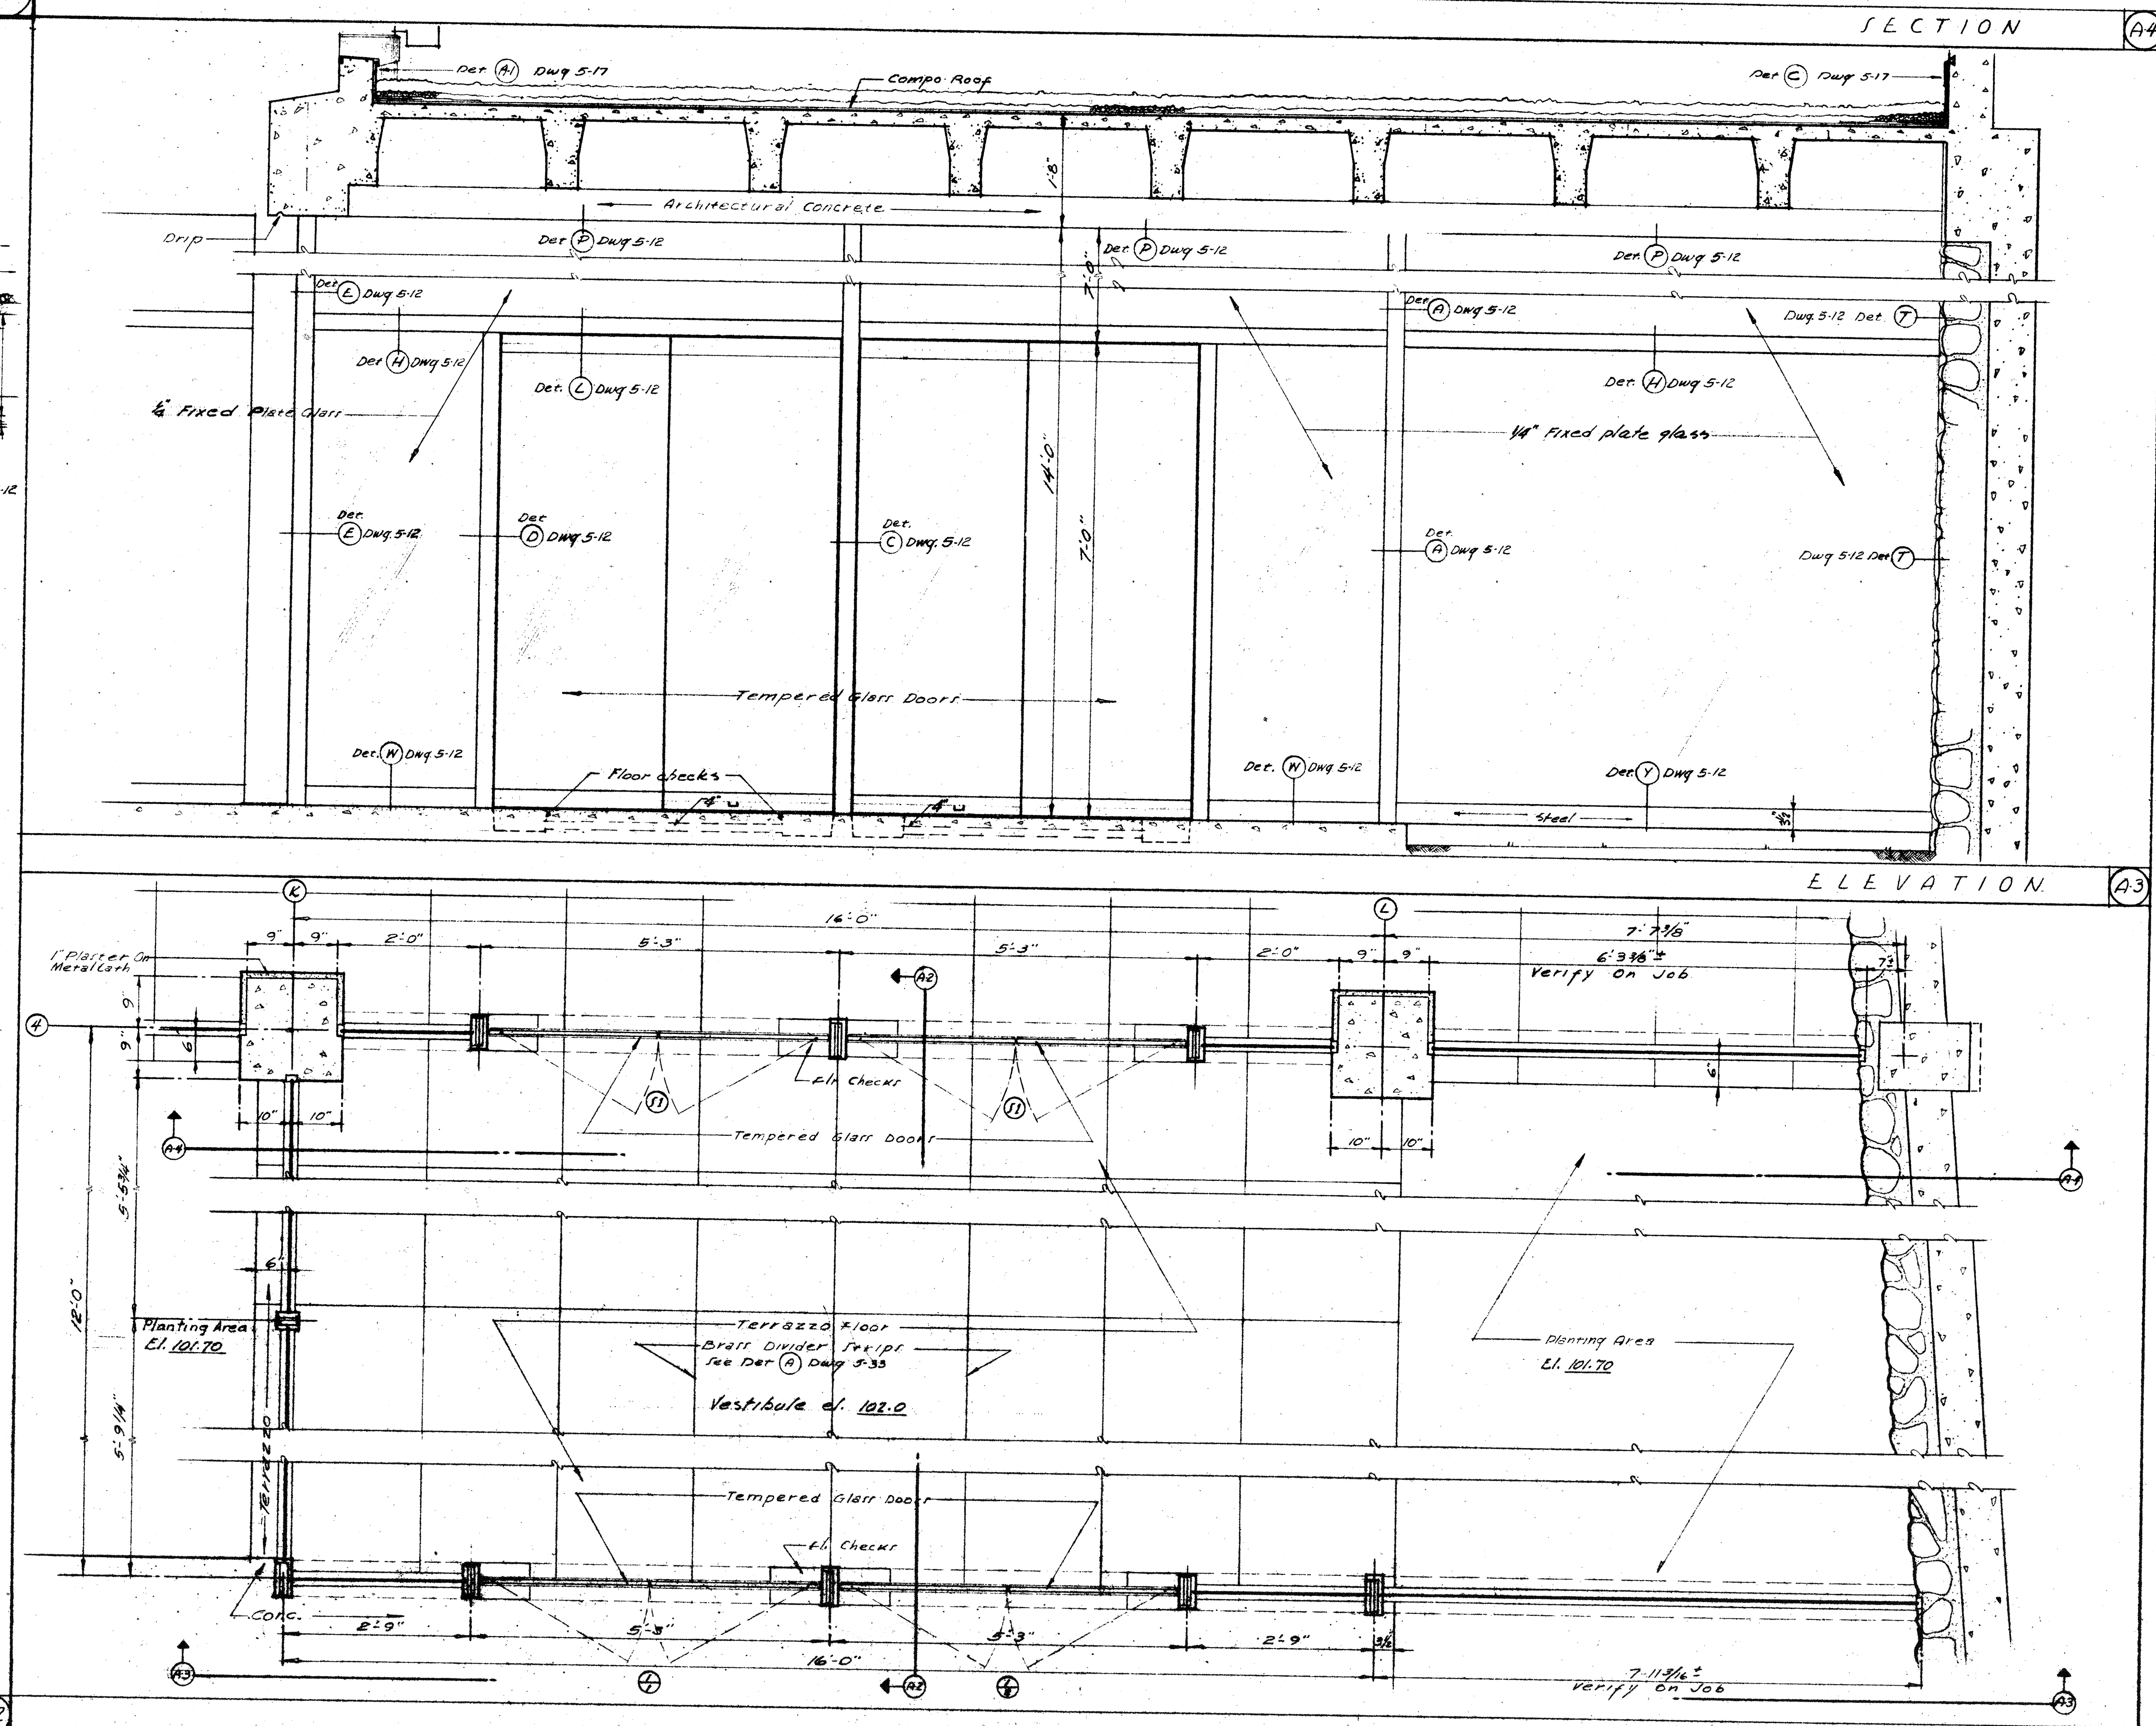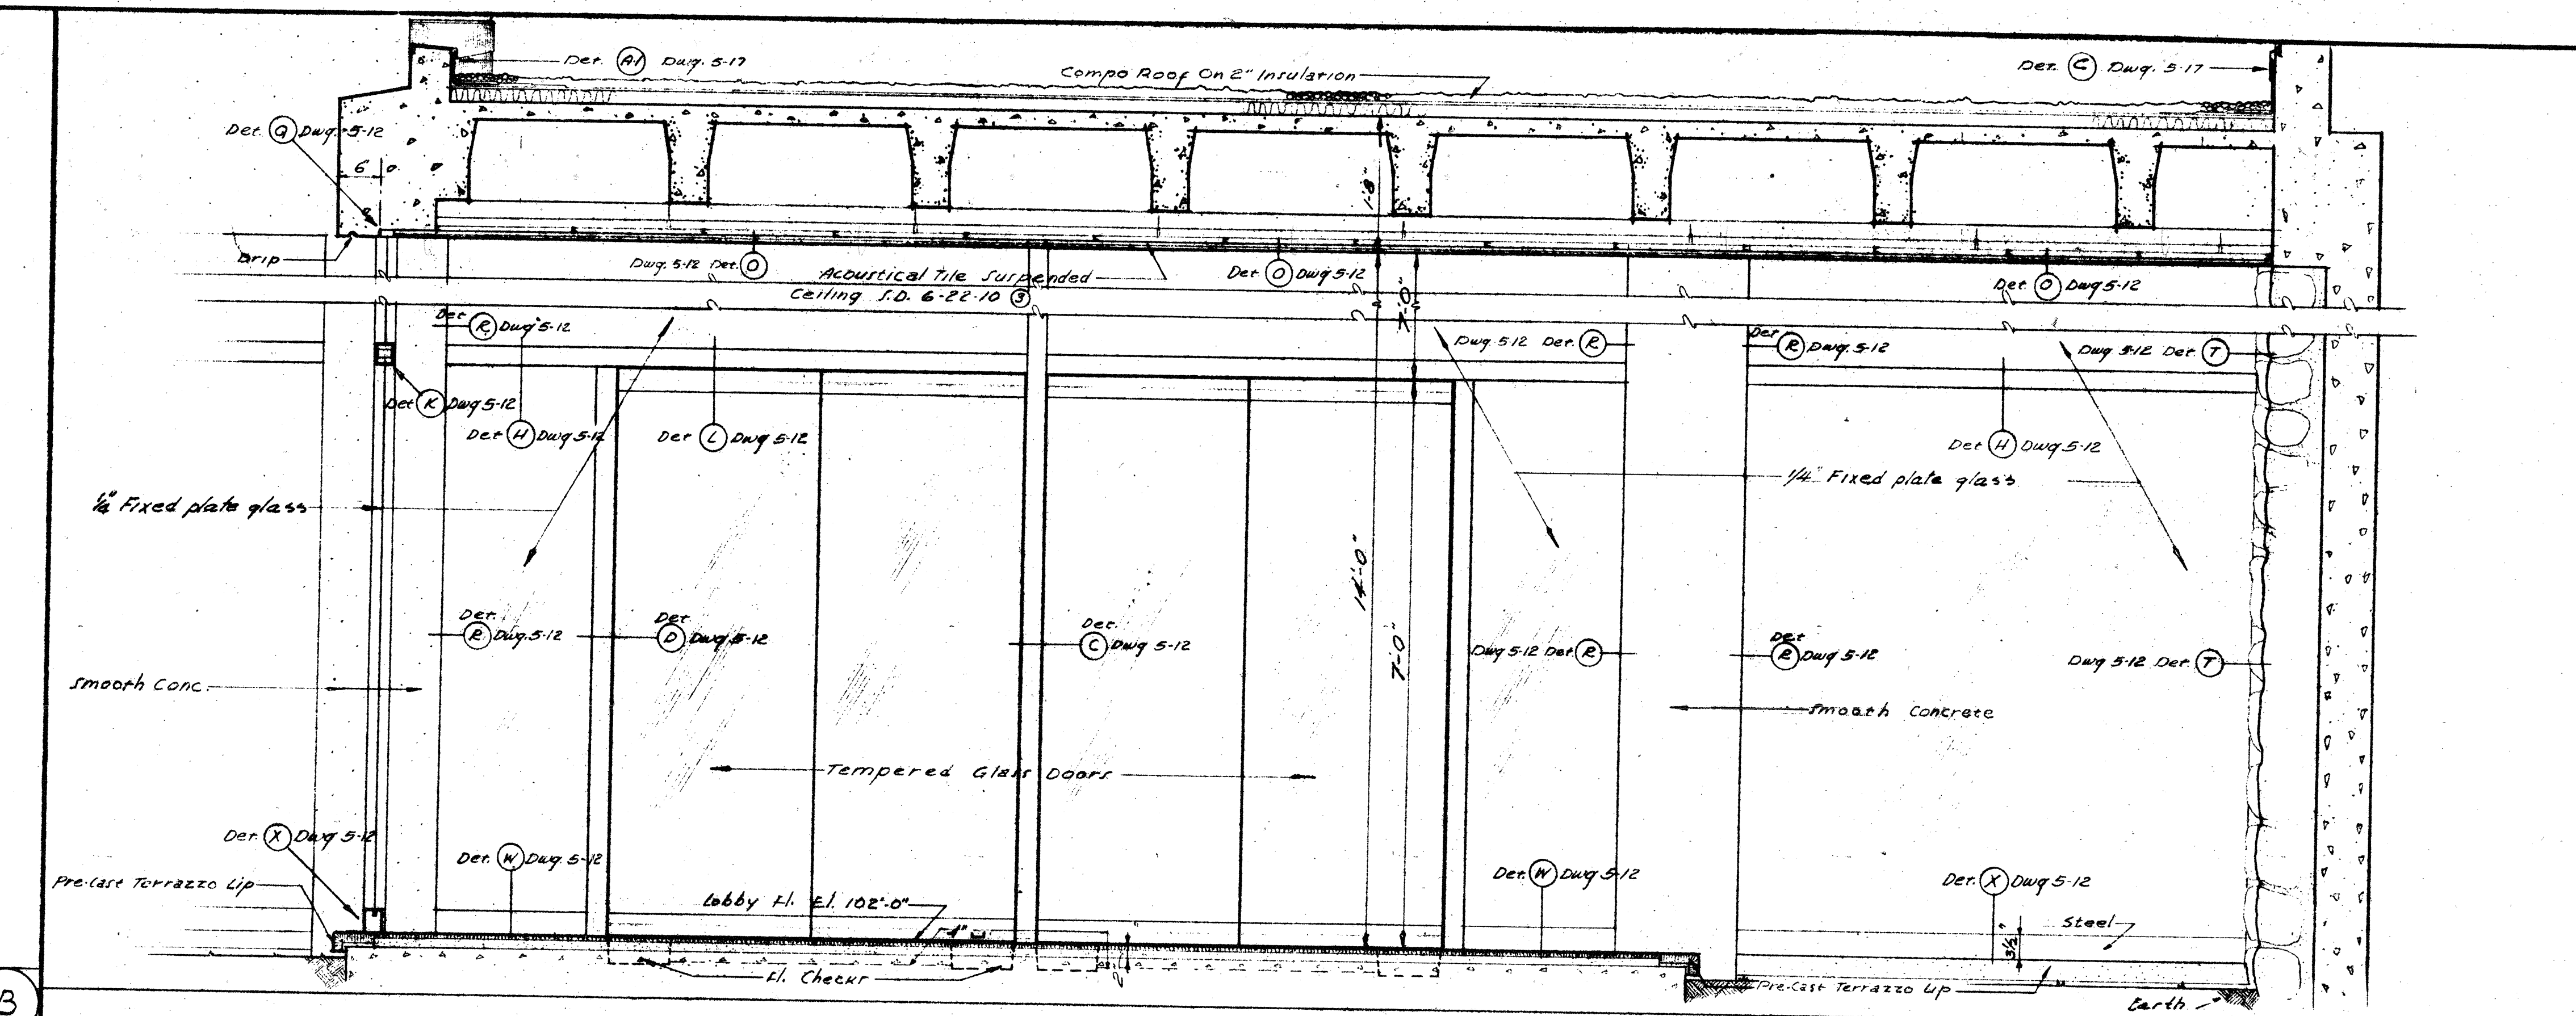

A-1
scale
3/4"

RETURN TO O & O DRAWING FILES UNIT


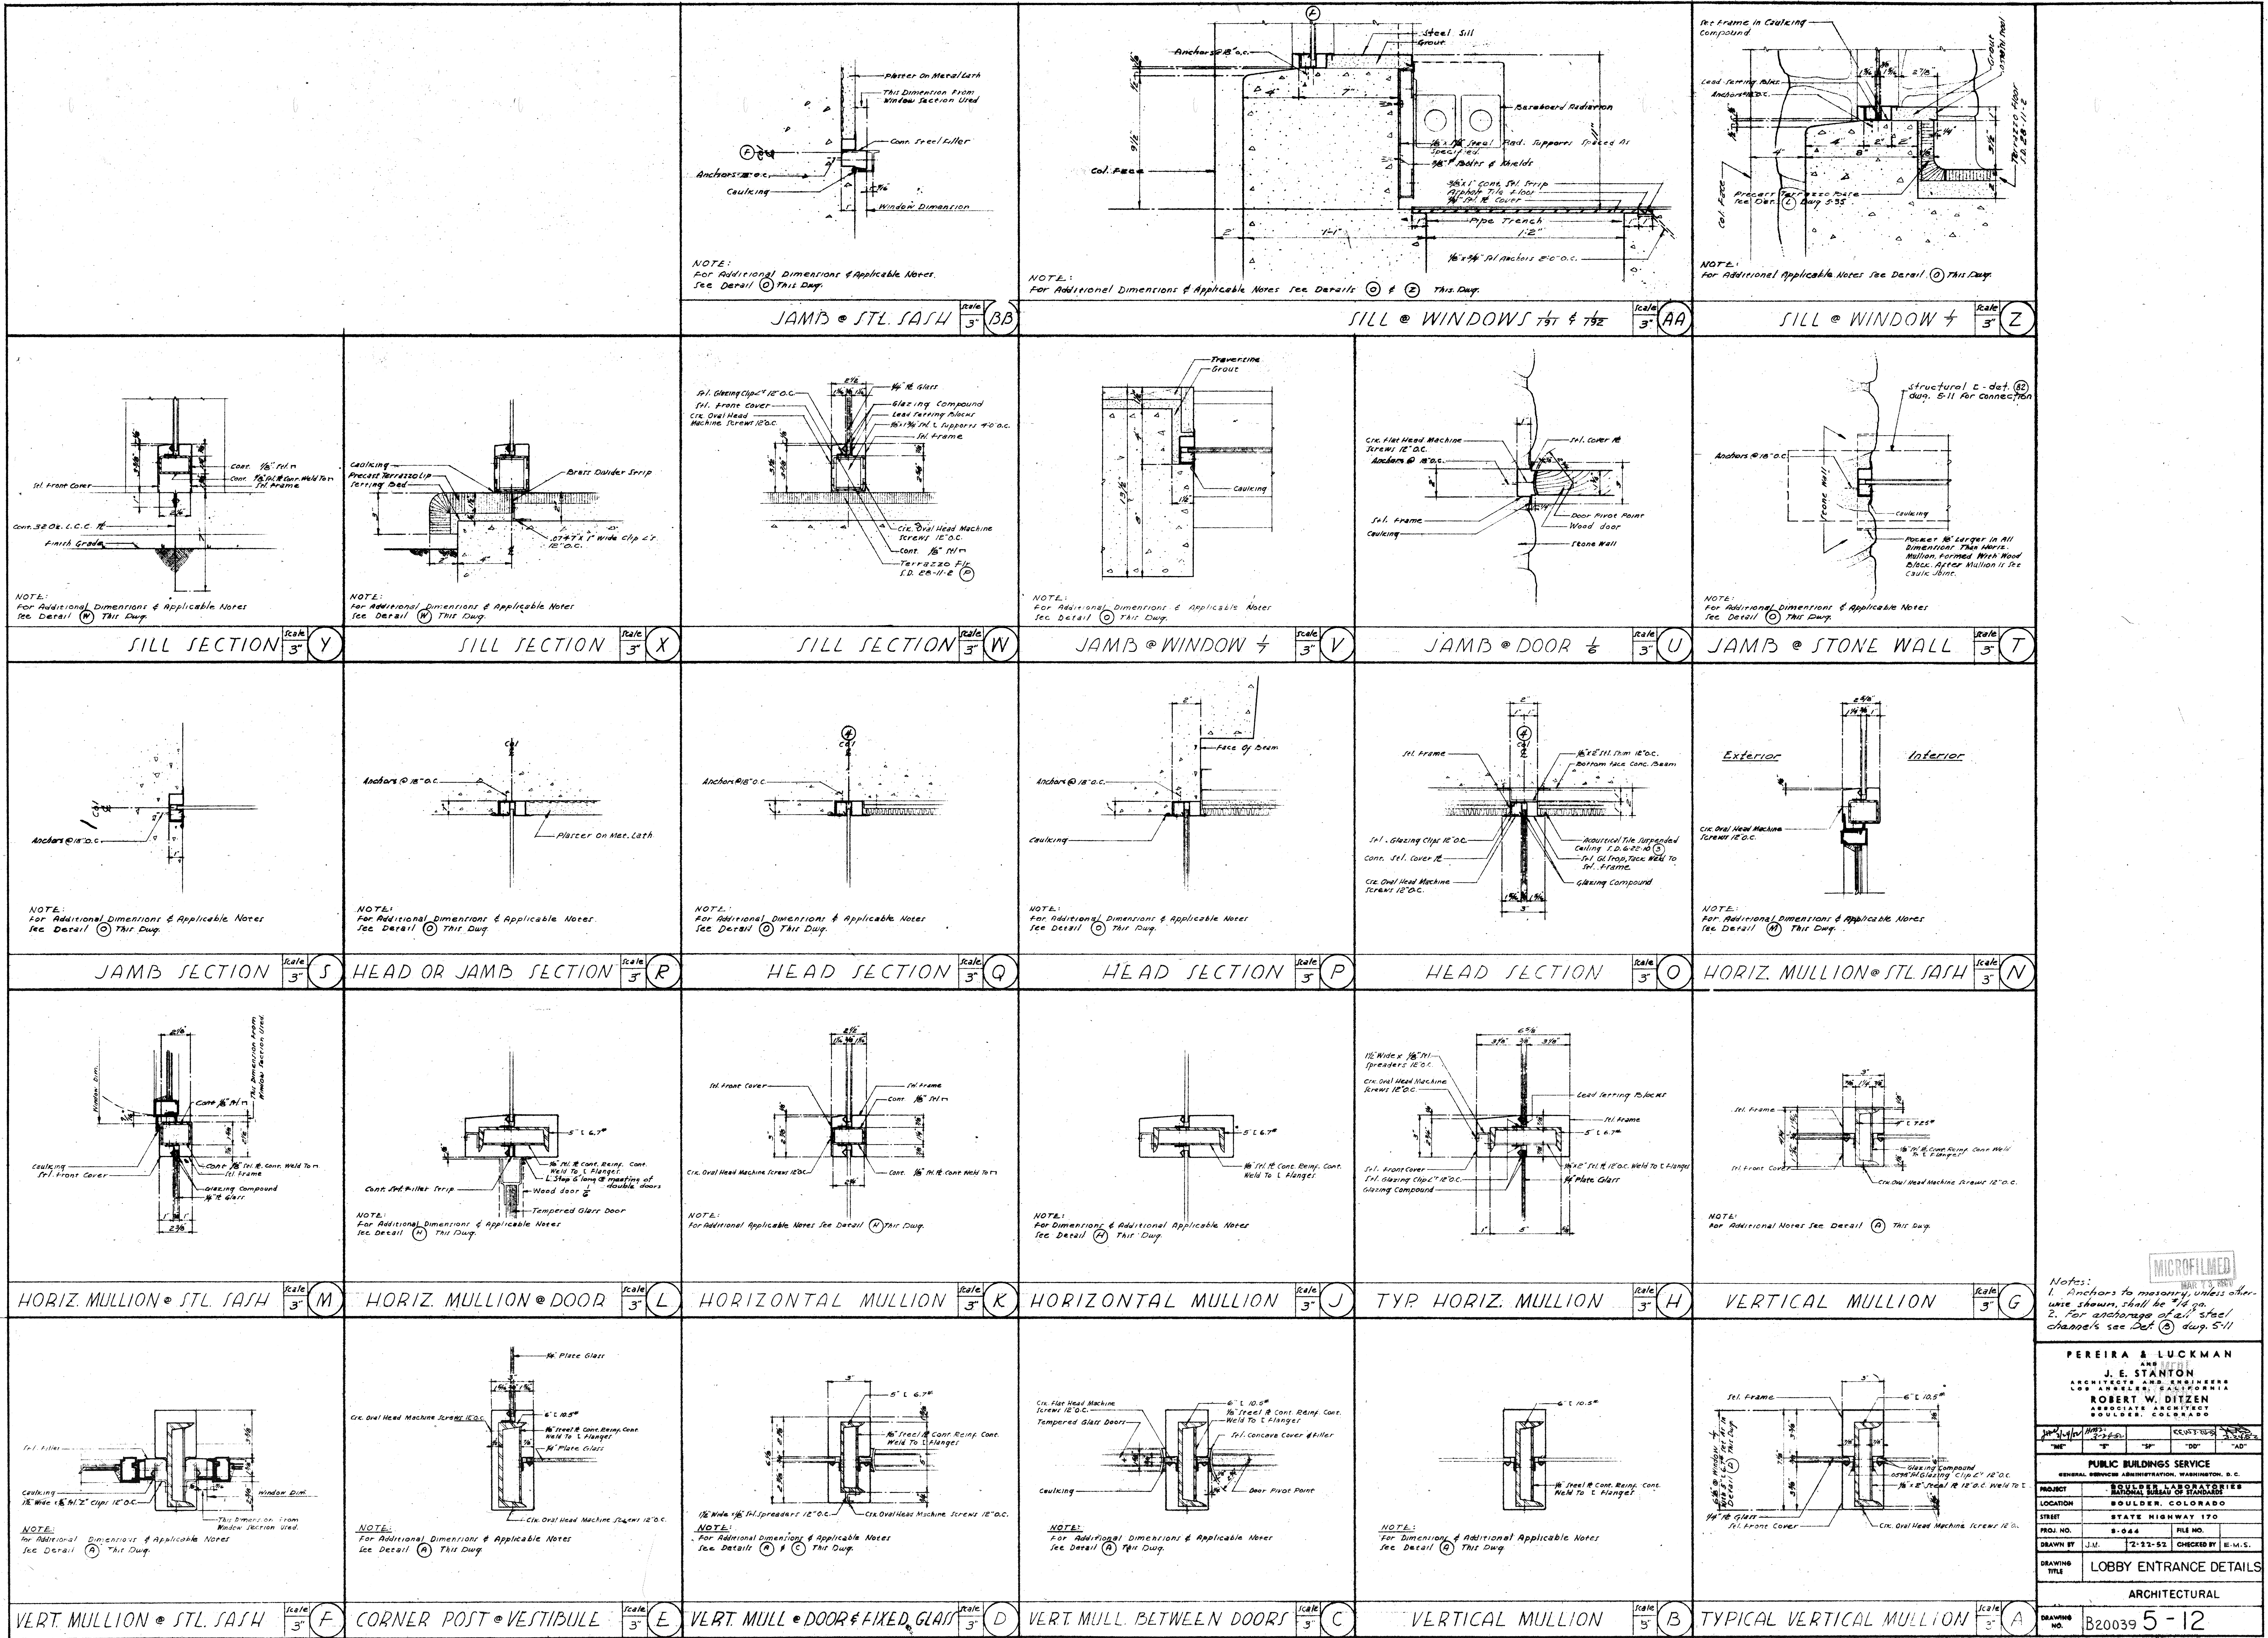


Notes:
1. Anchors to masonry, unless otherwise shown, shall be 1/4" dia.
2. For anchorage of all steel channels see Det. (2) dup. 5-11



PEREIRA & LUCKMAN
AND
J. E. STANTON
ARCHITECTS AND ENGINEERS
LOP. ARCHITECTS, SAN FRANCISCO
ROBERT W. DITZEN
ASSOCIATE ARCHITECT
BOULDER, COLORADO

PUBLIC BUILDINGS SERVICE			
GENERAL SERVICE ADMINISTRATION, WASHINGTON, D. C.			
PROJECT	BOULDER LABORATORIES		
LOCATION	BOULDER, COLORADO		
STREET	STATE HIGHWAY 170		
PROJ. NO.	8-044	FILE NO.	
DRAWN BY	J.M.	CHECKED BY	E.M.S.
DRAWING TITLE	LOBBY ENTRANCE DETAILS		
ARCHITECTURAL			
DRAWING NO.	B20039 5-12		



RETURN TO D & G DRAWING FILES UNIT

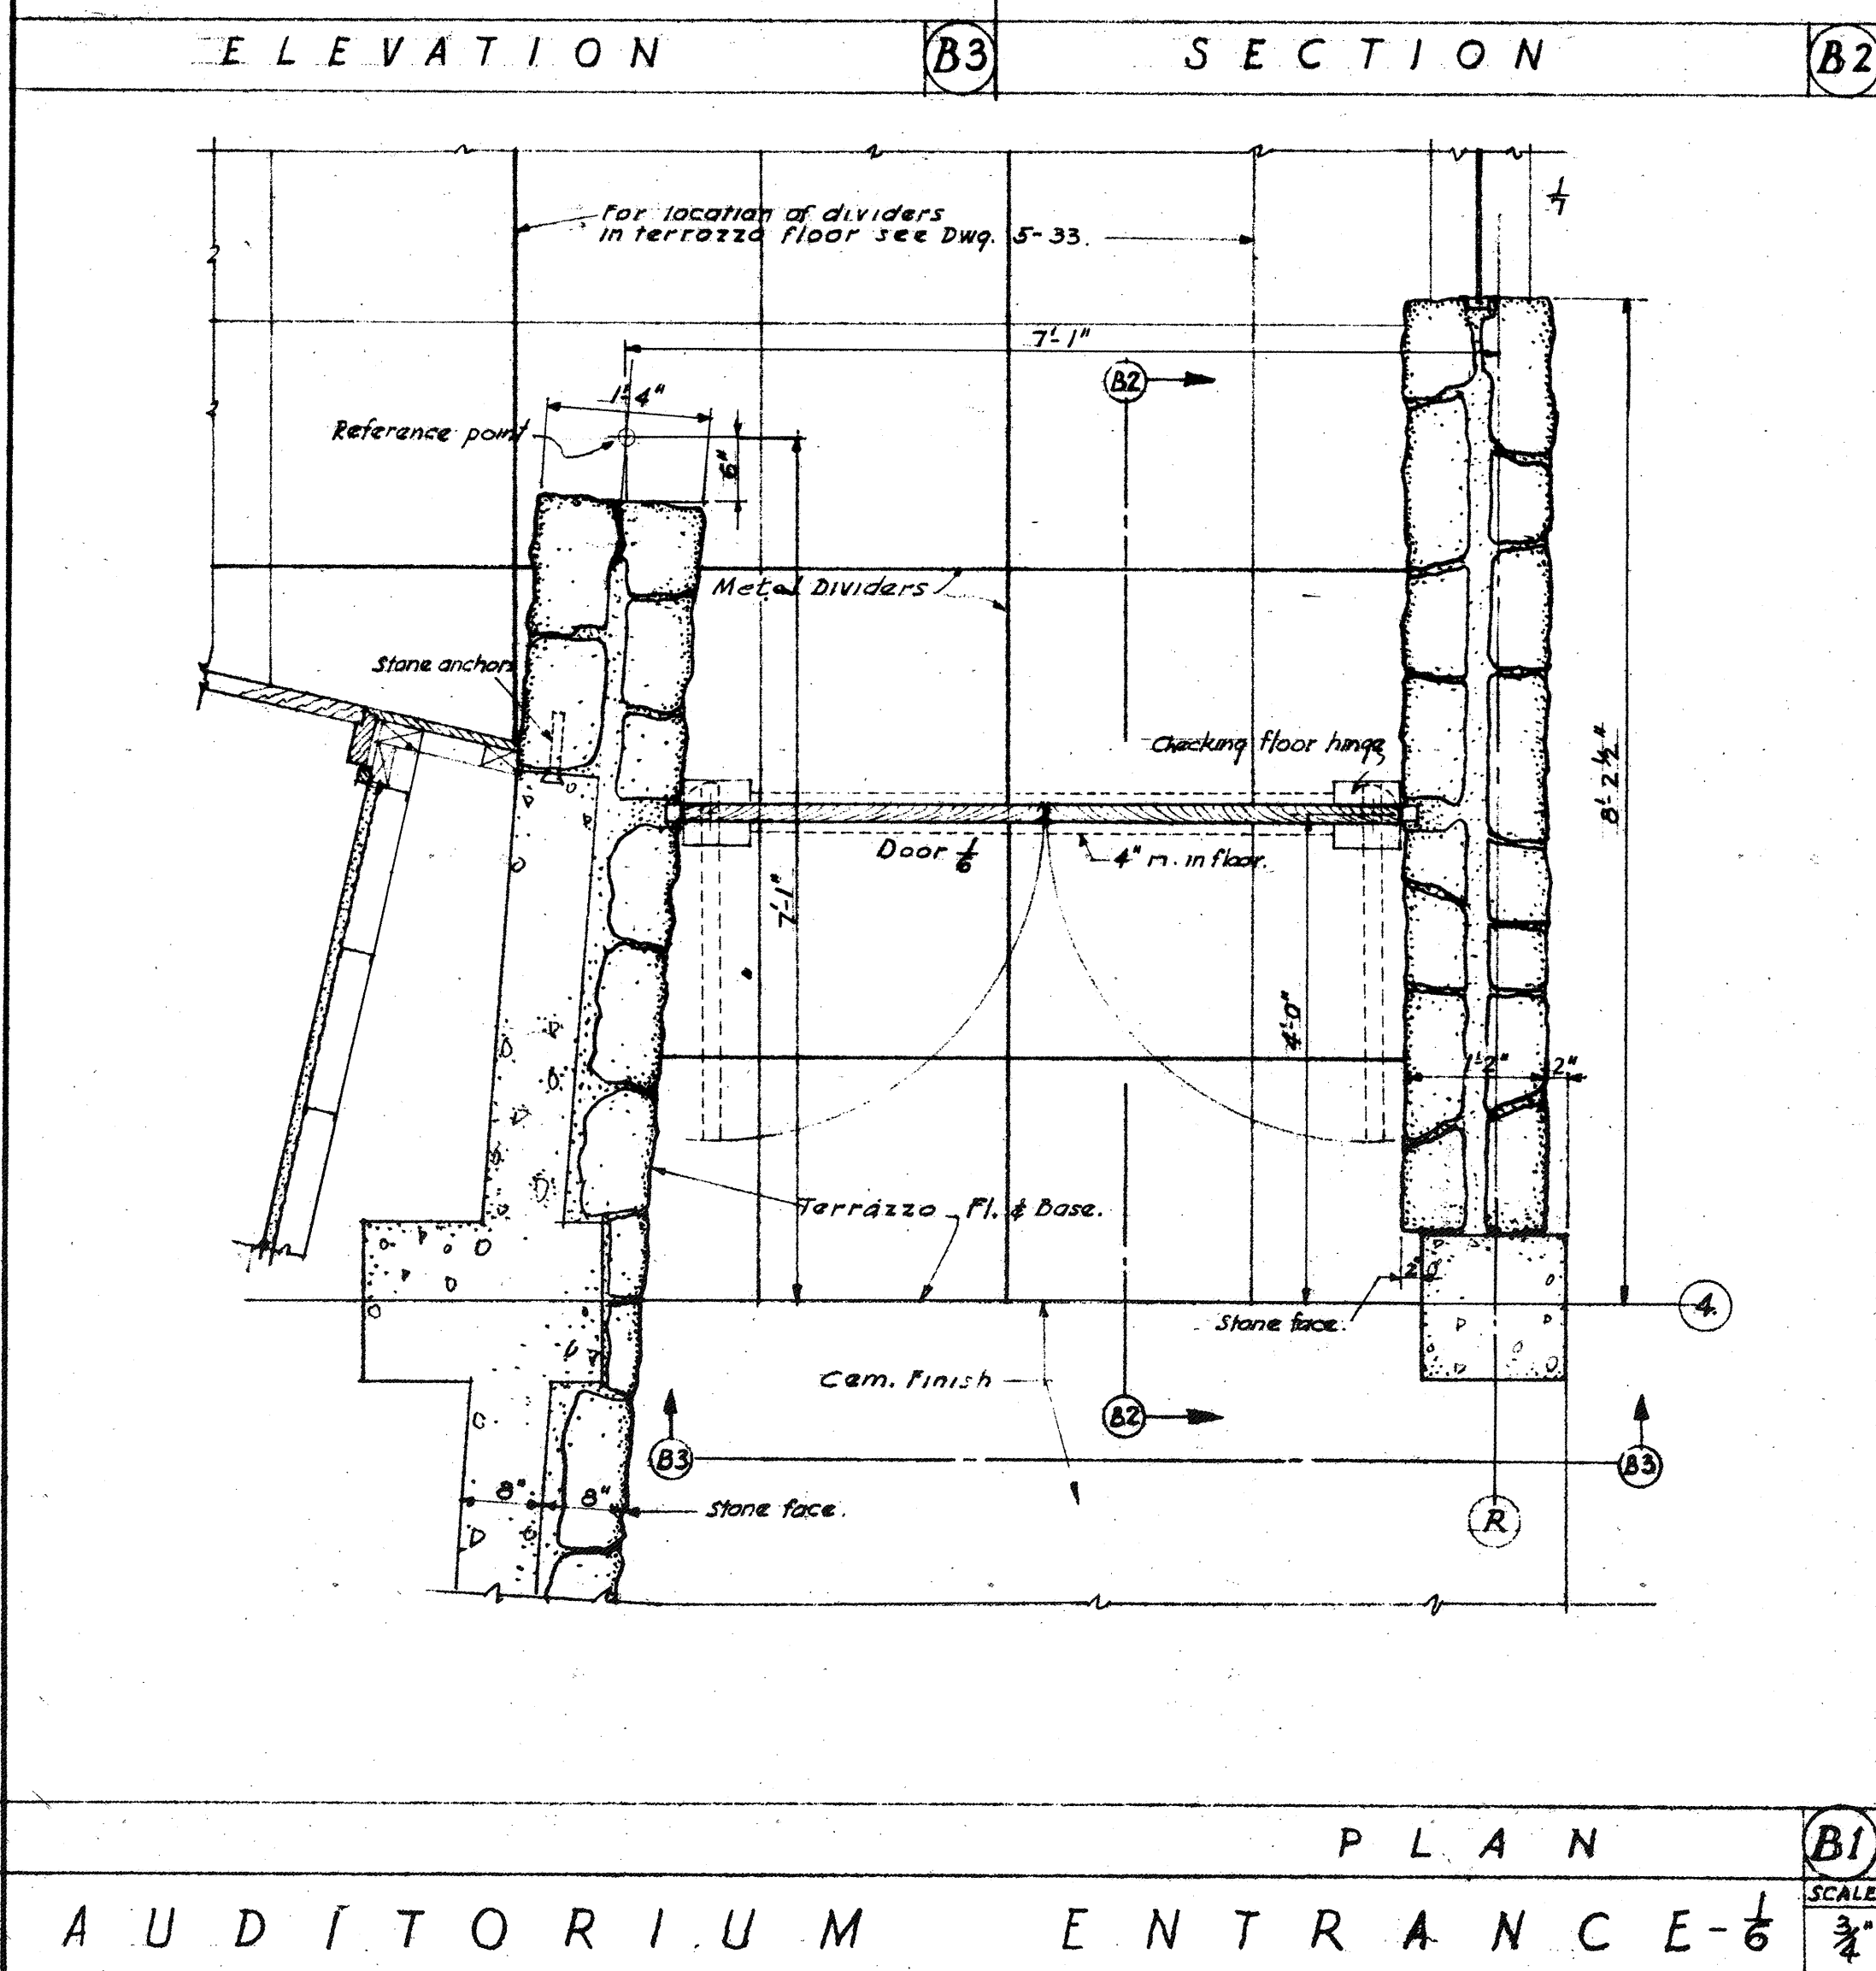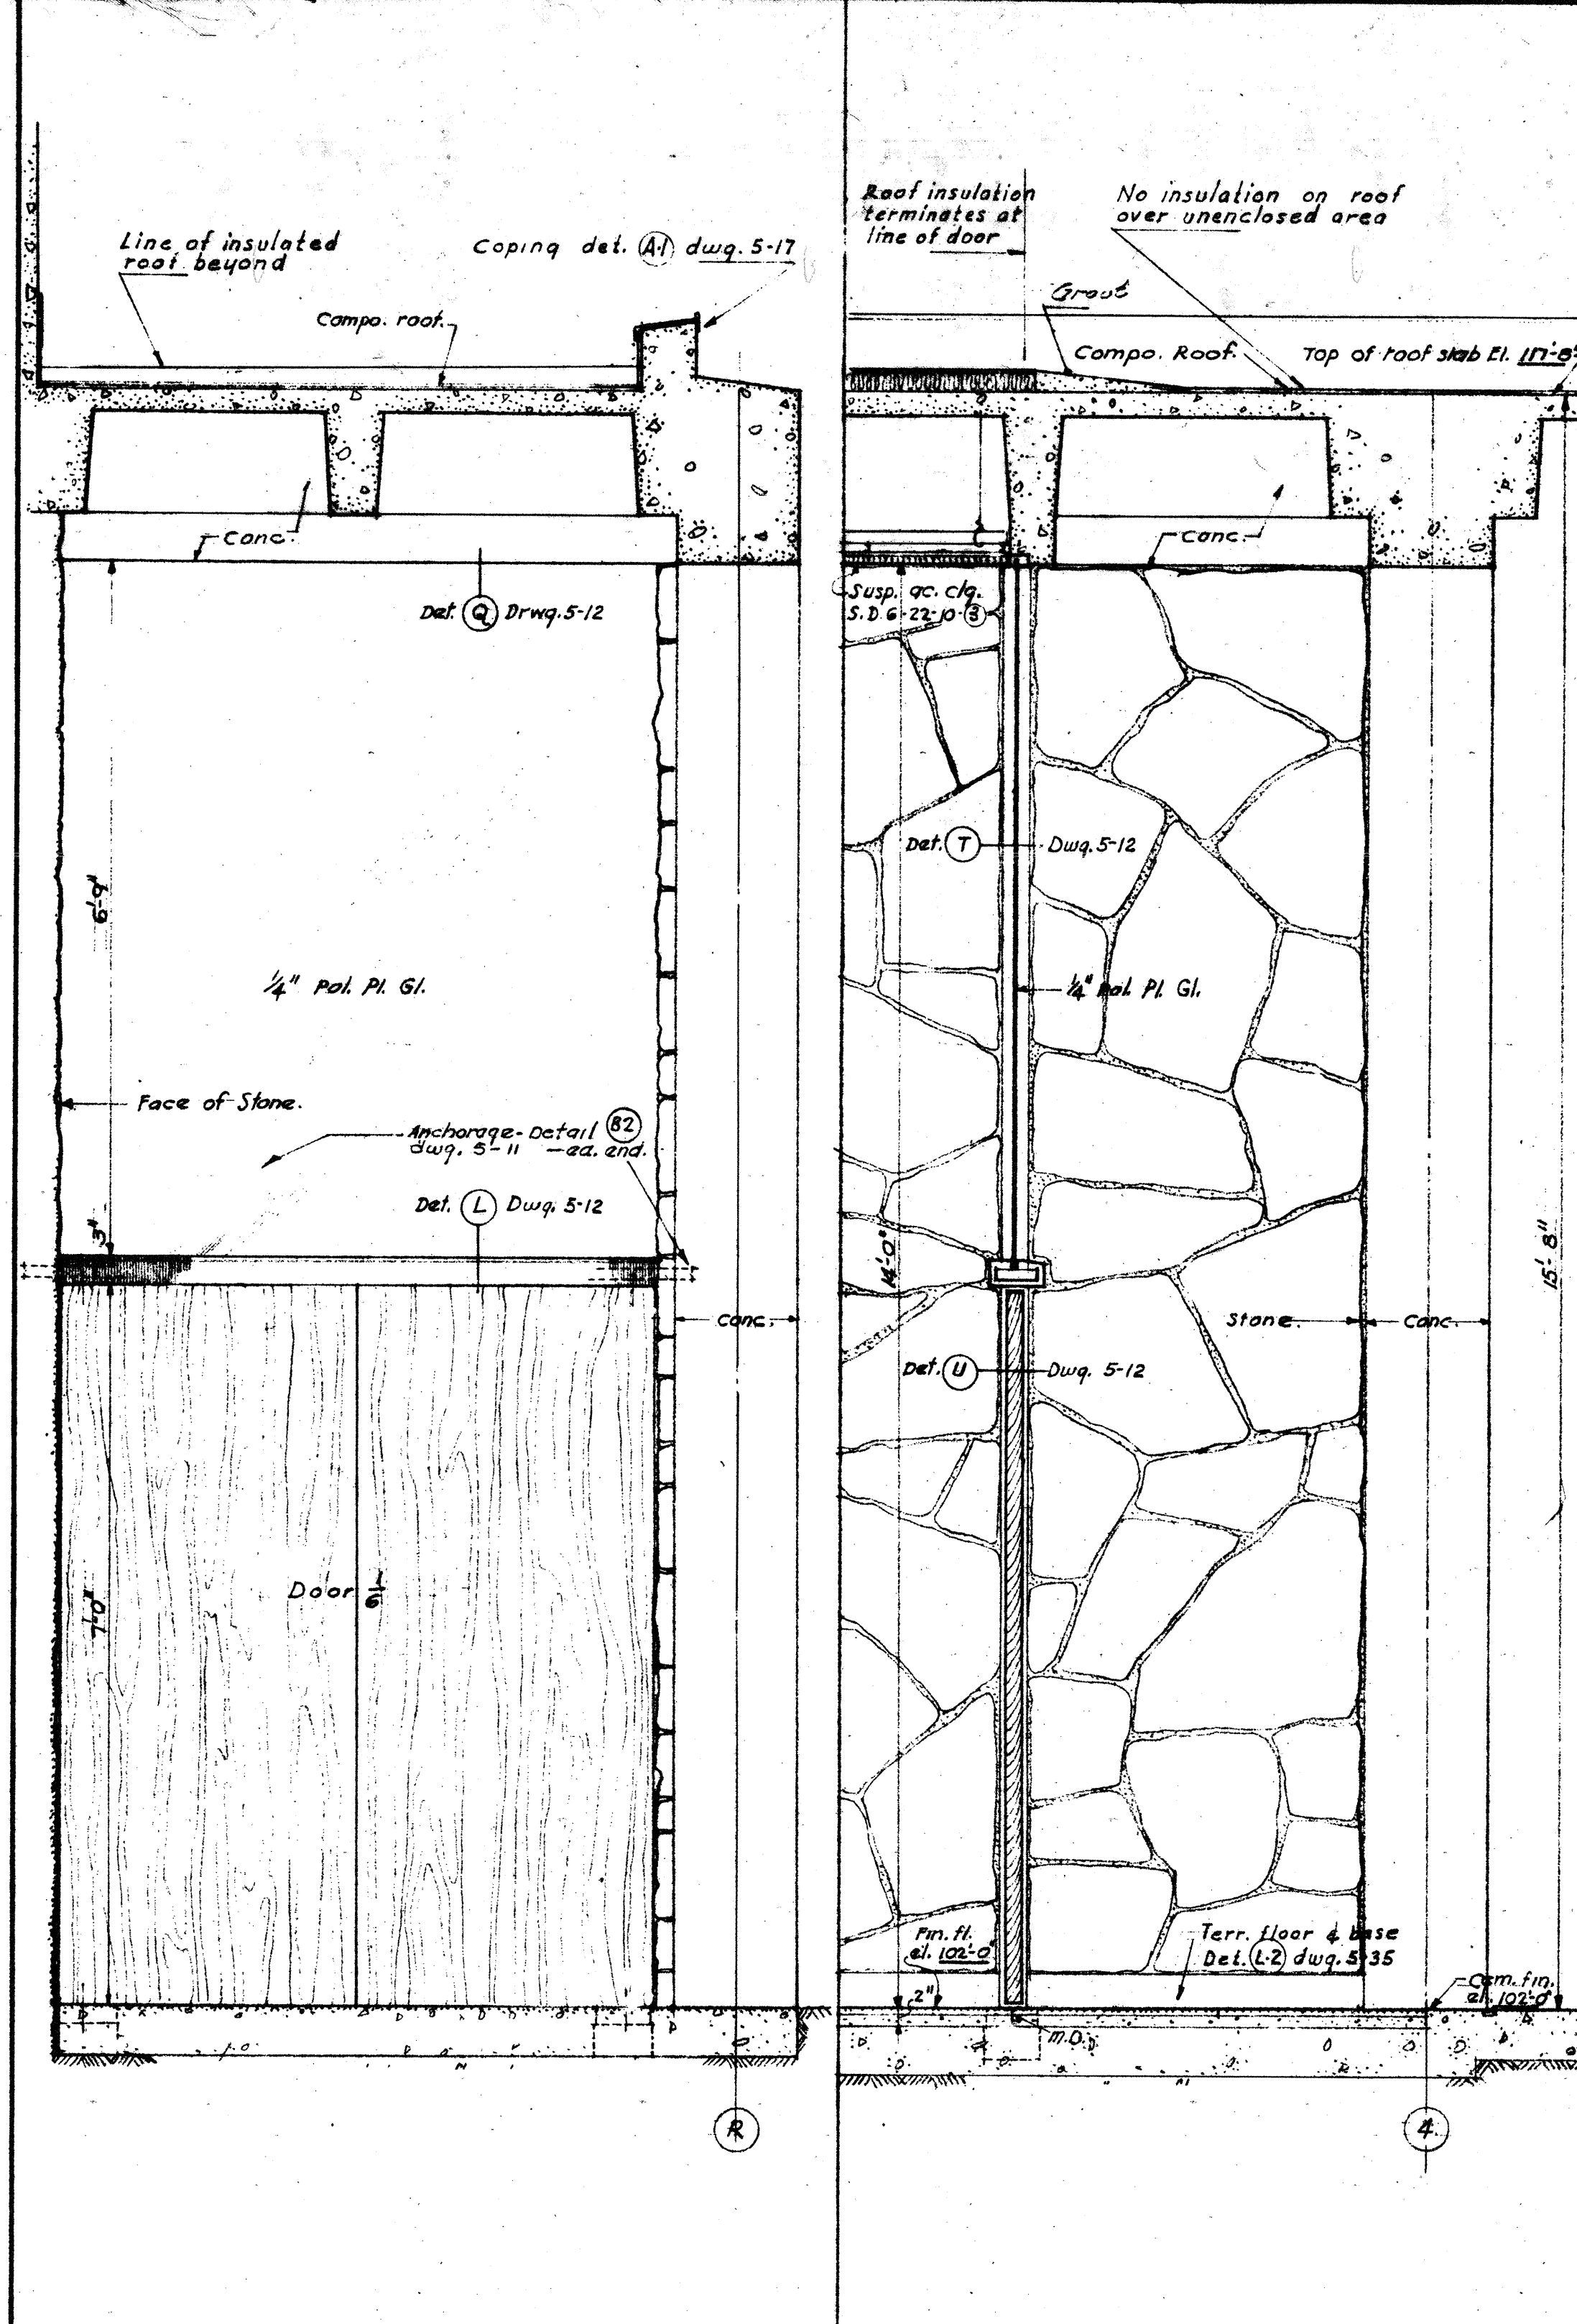

AUDITORIUM ENTRANCE - 6

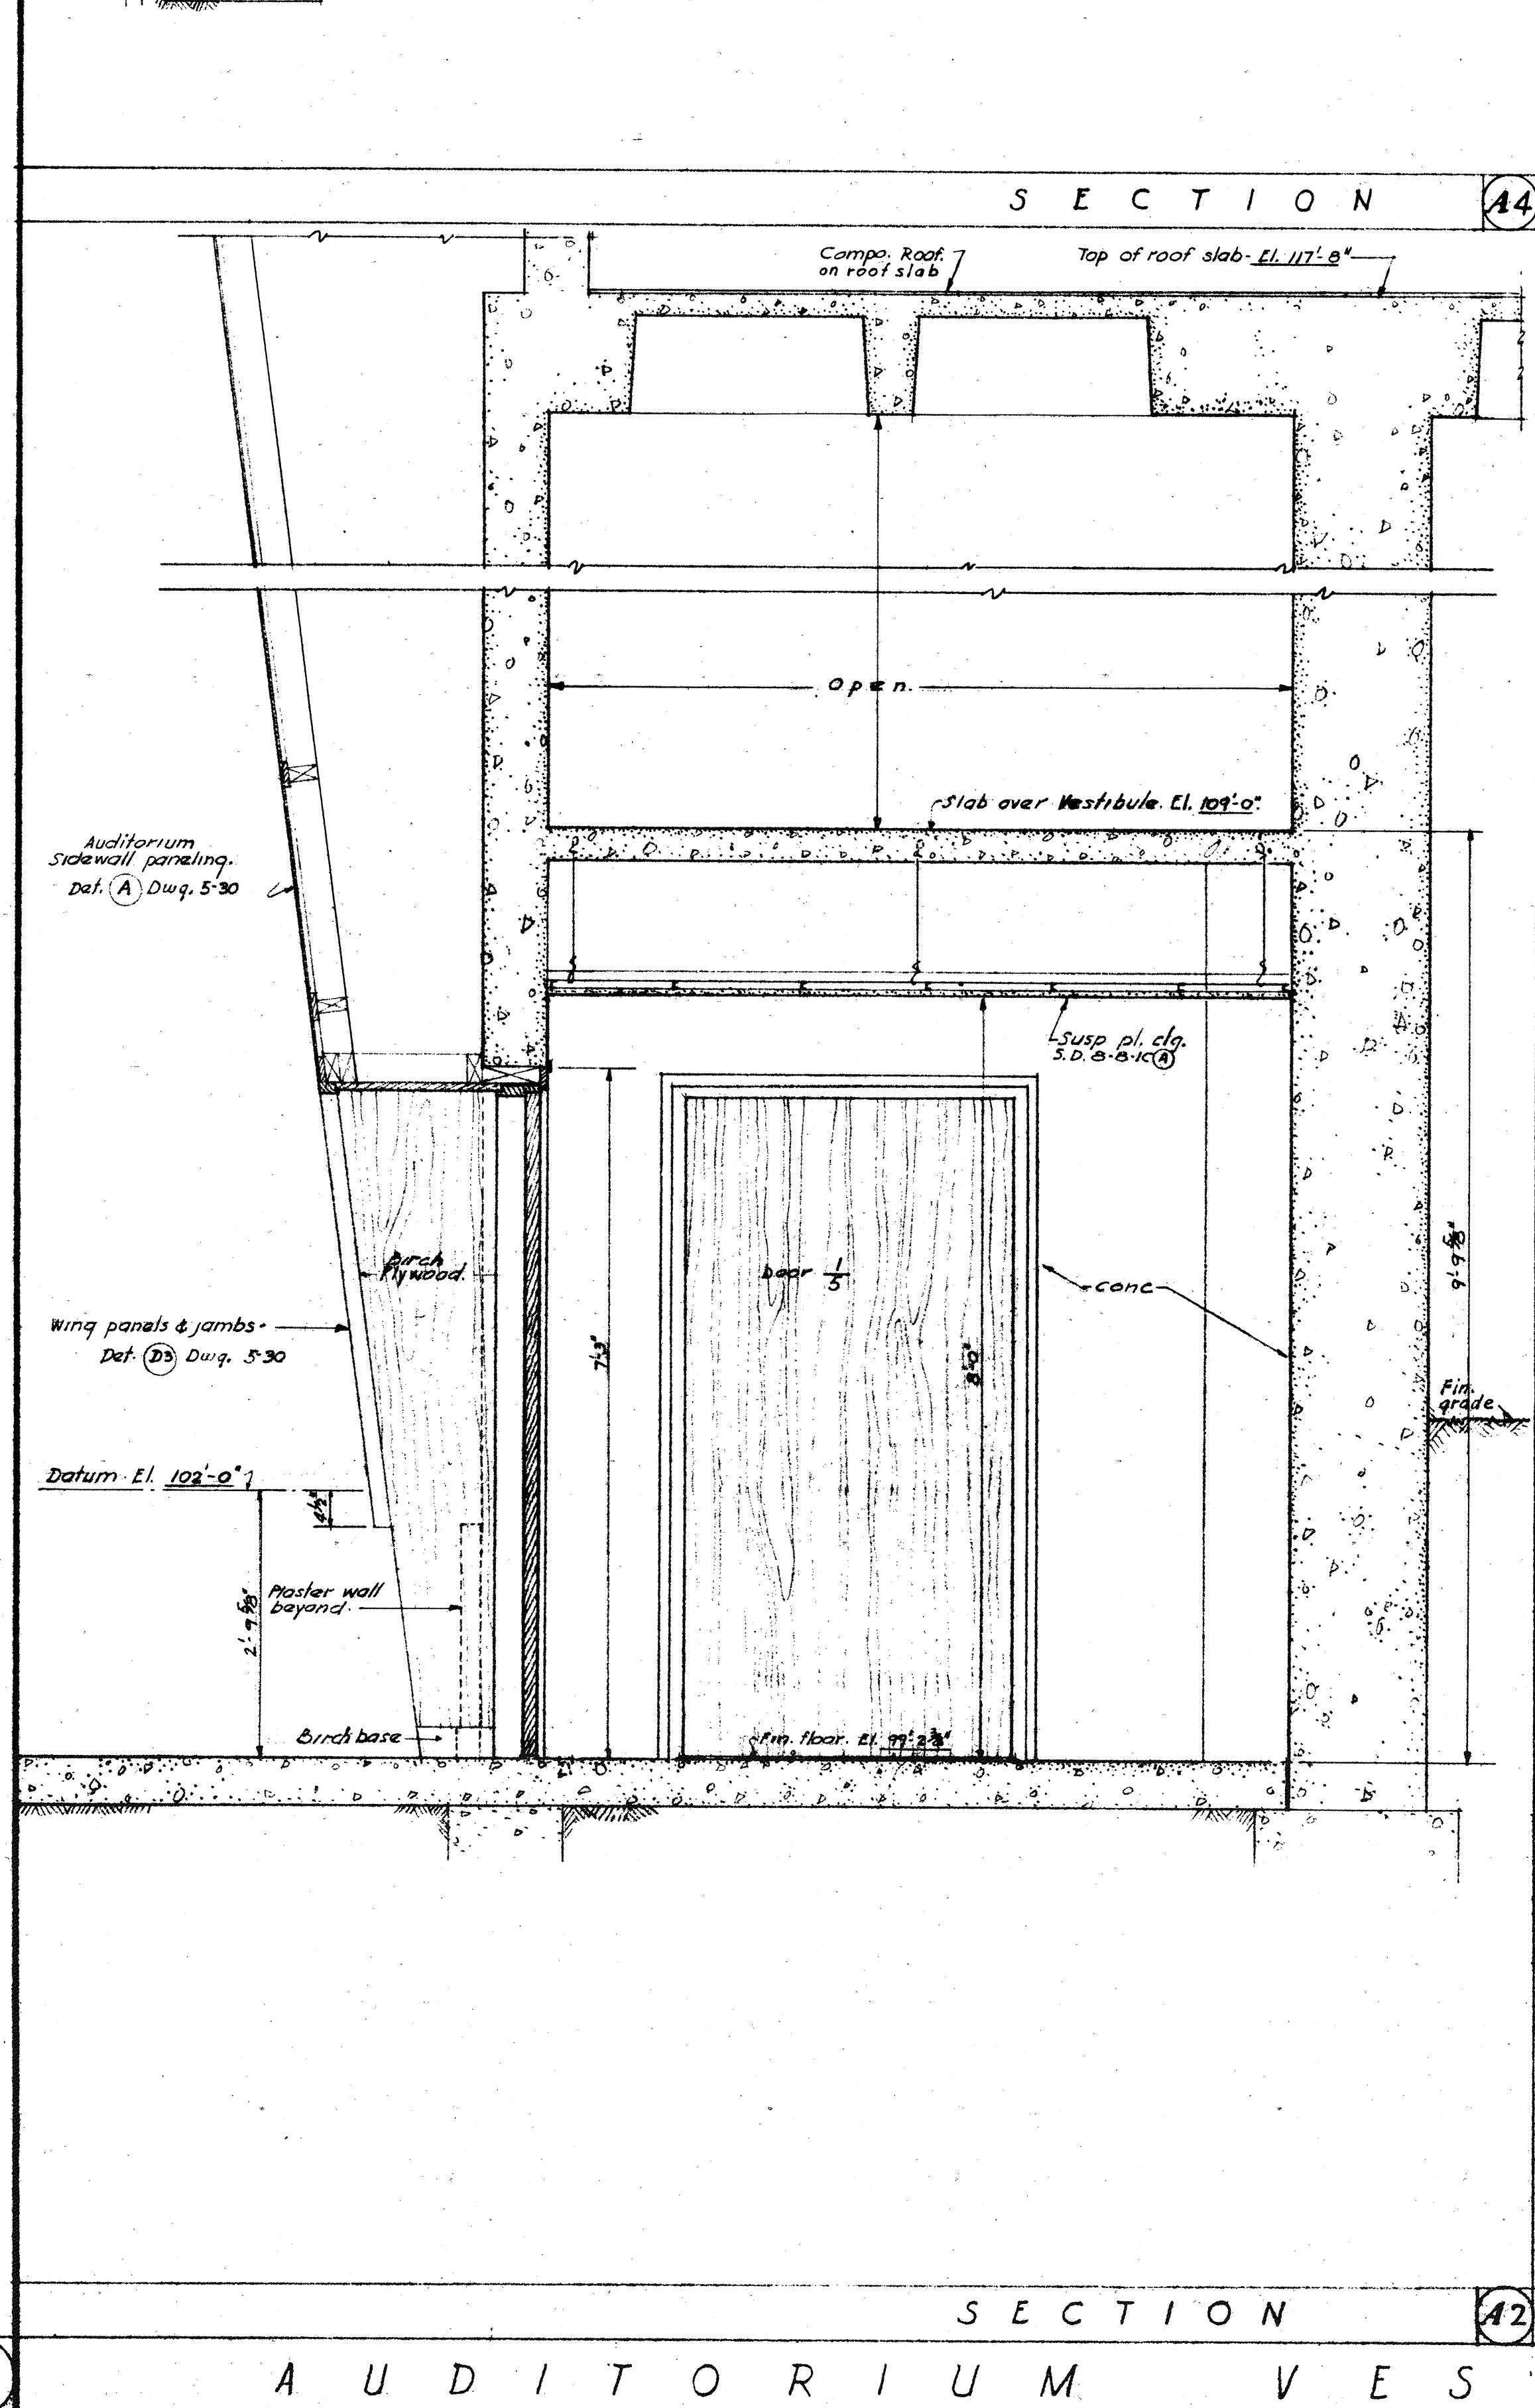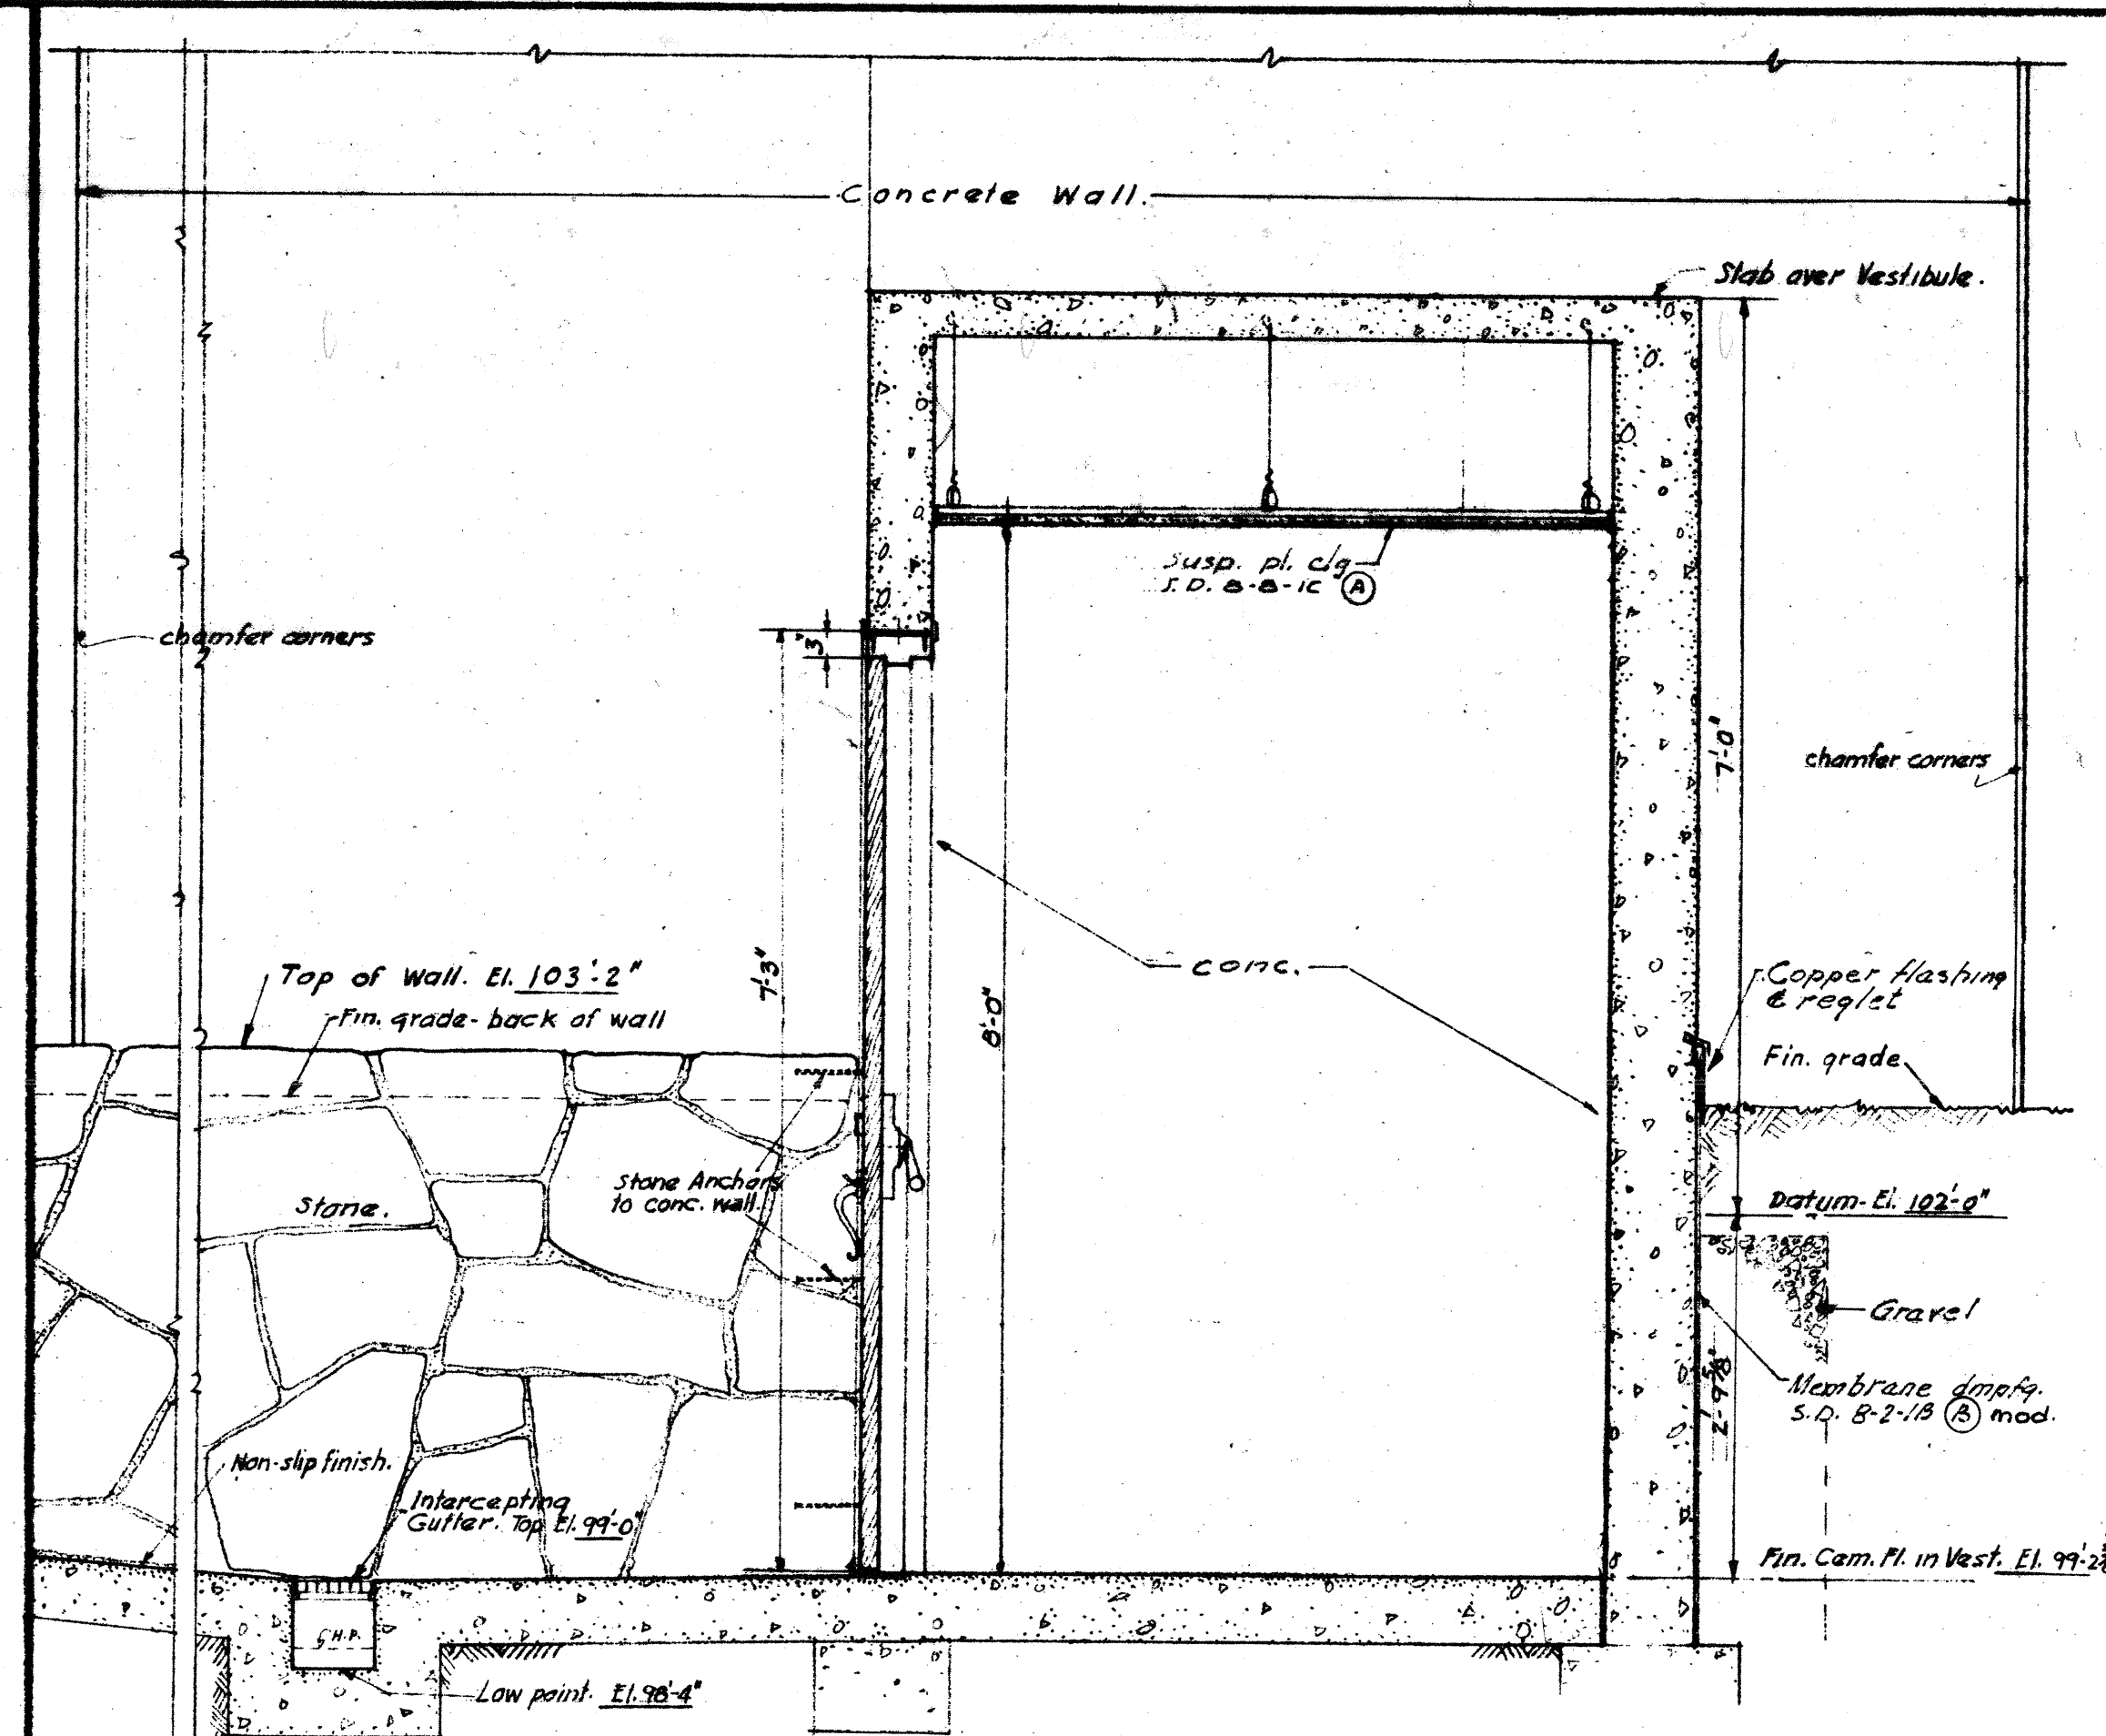

AUDITORIUM VESTIBULES - 108 AND 109

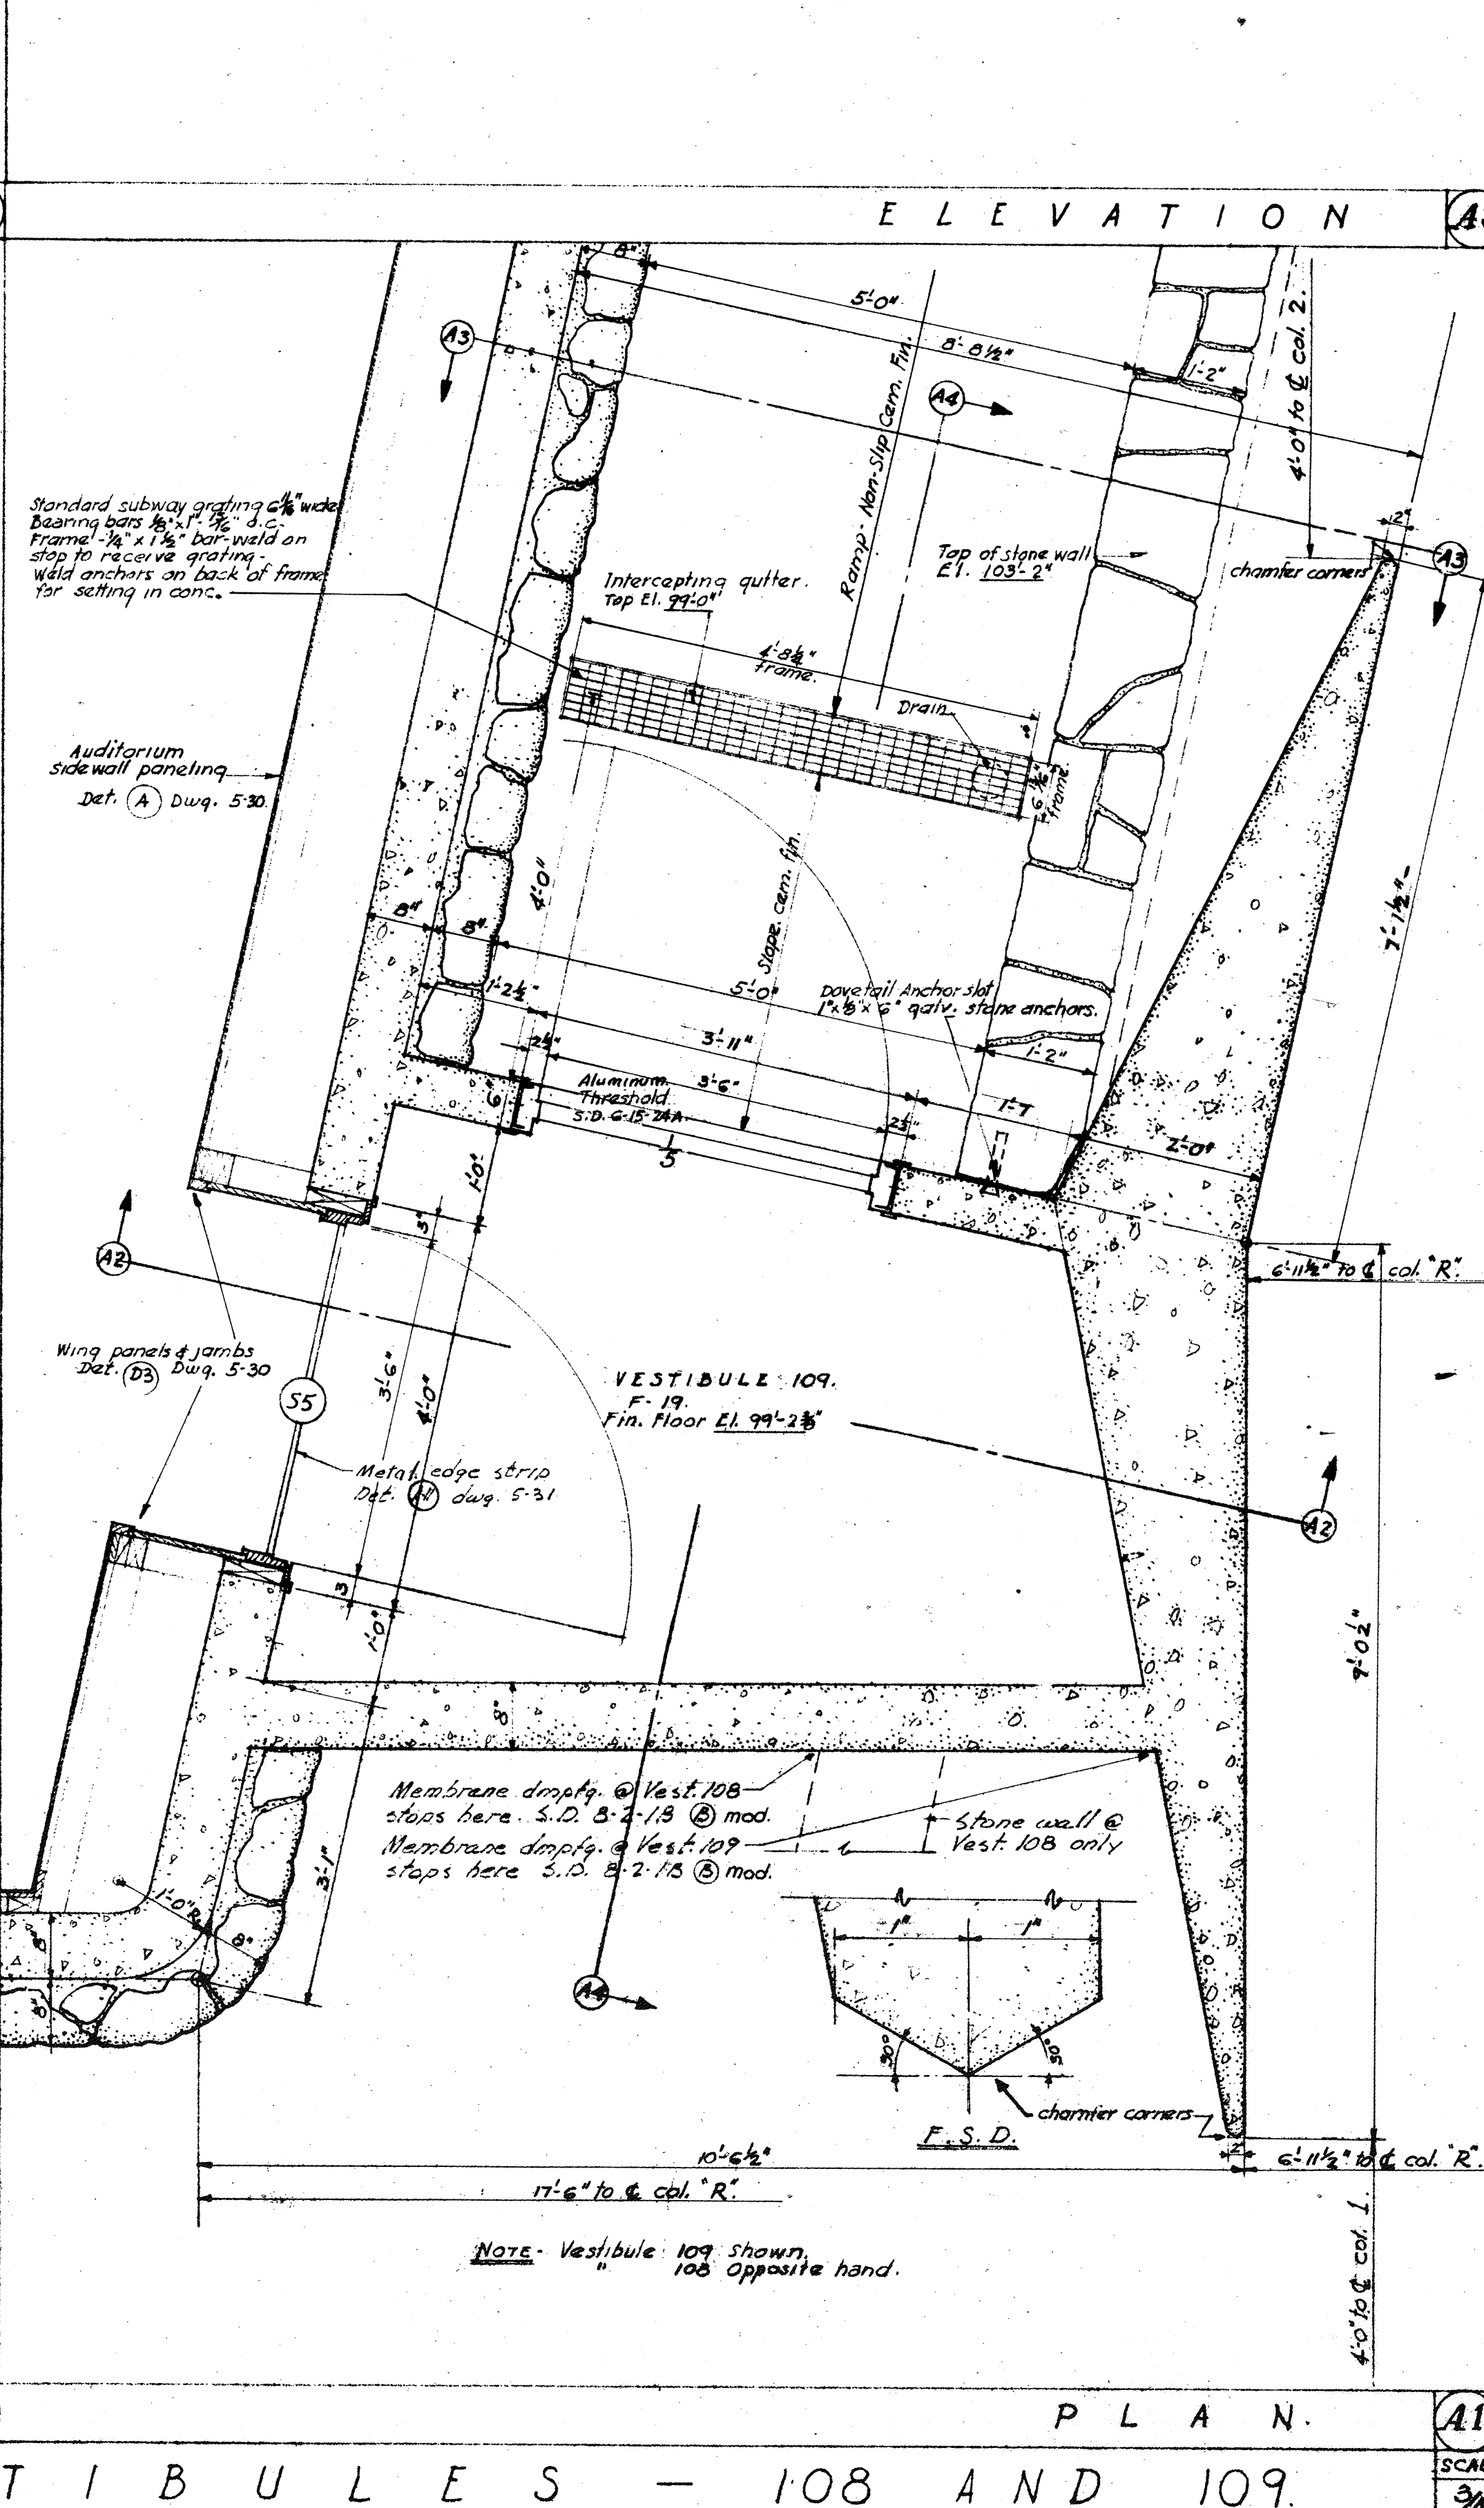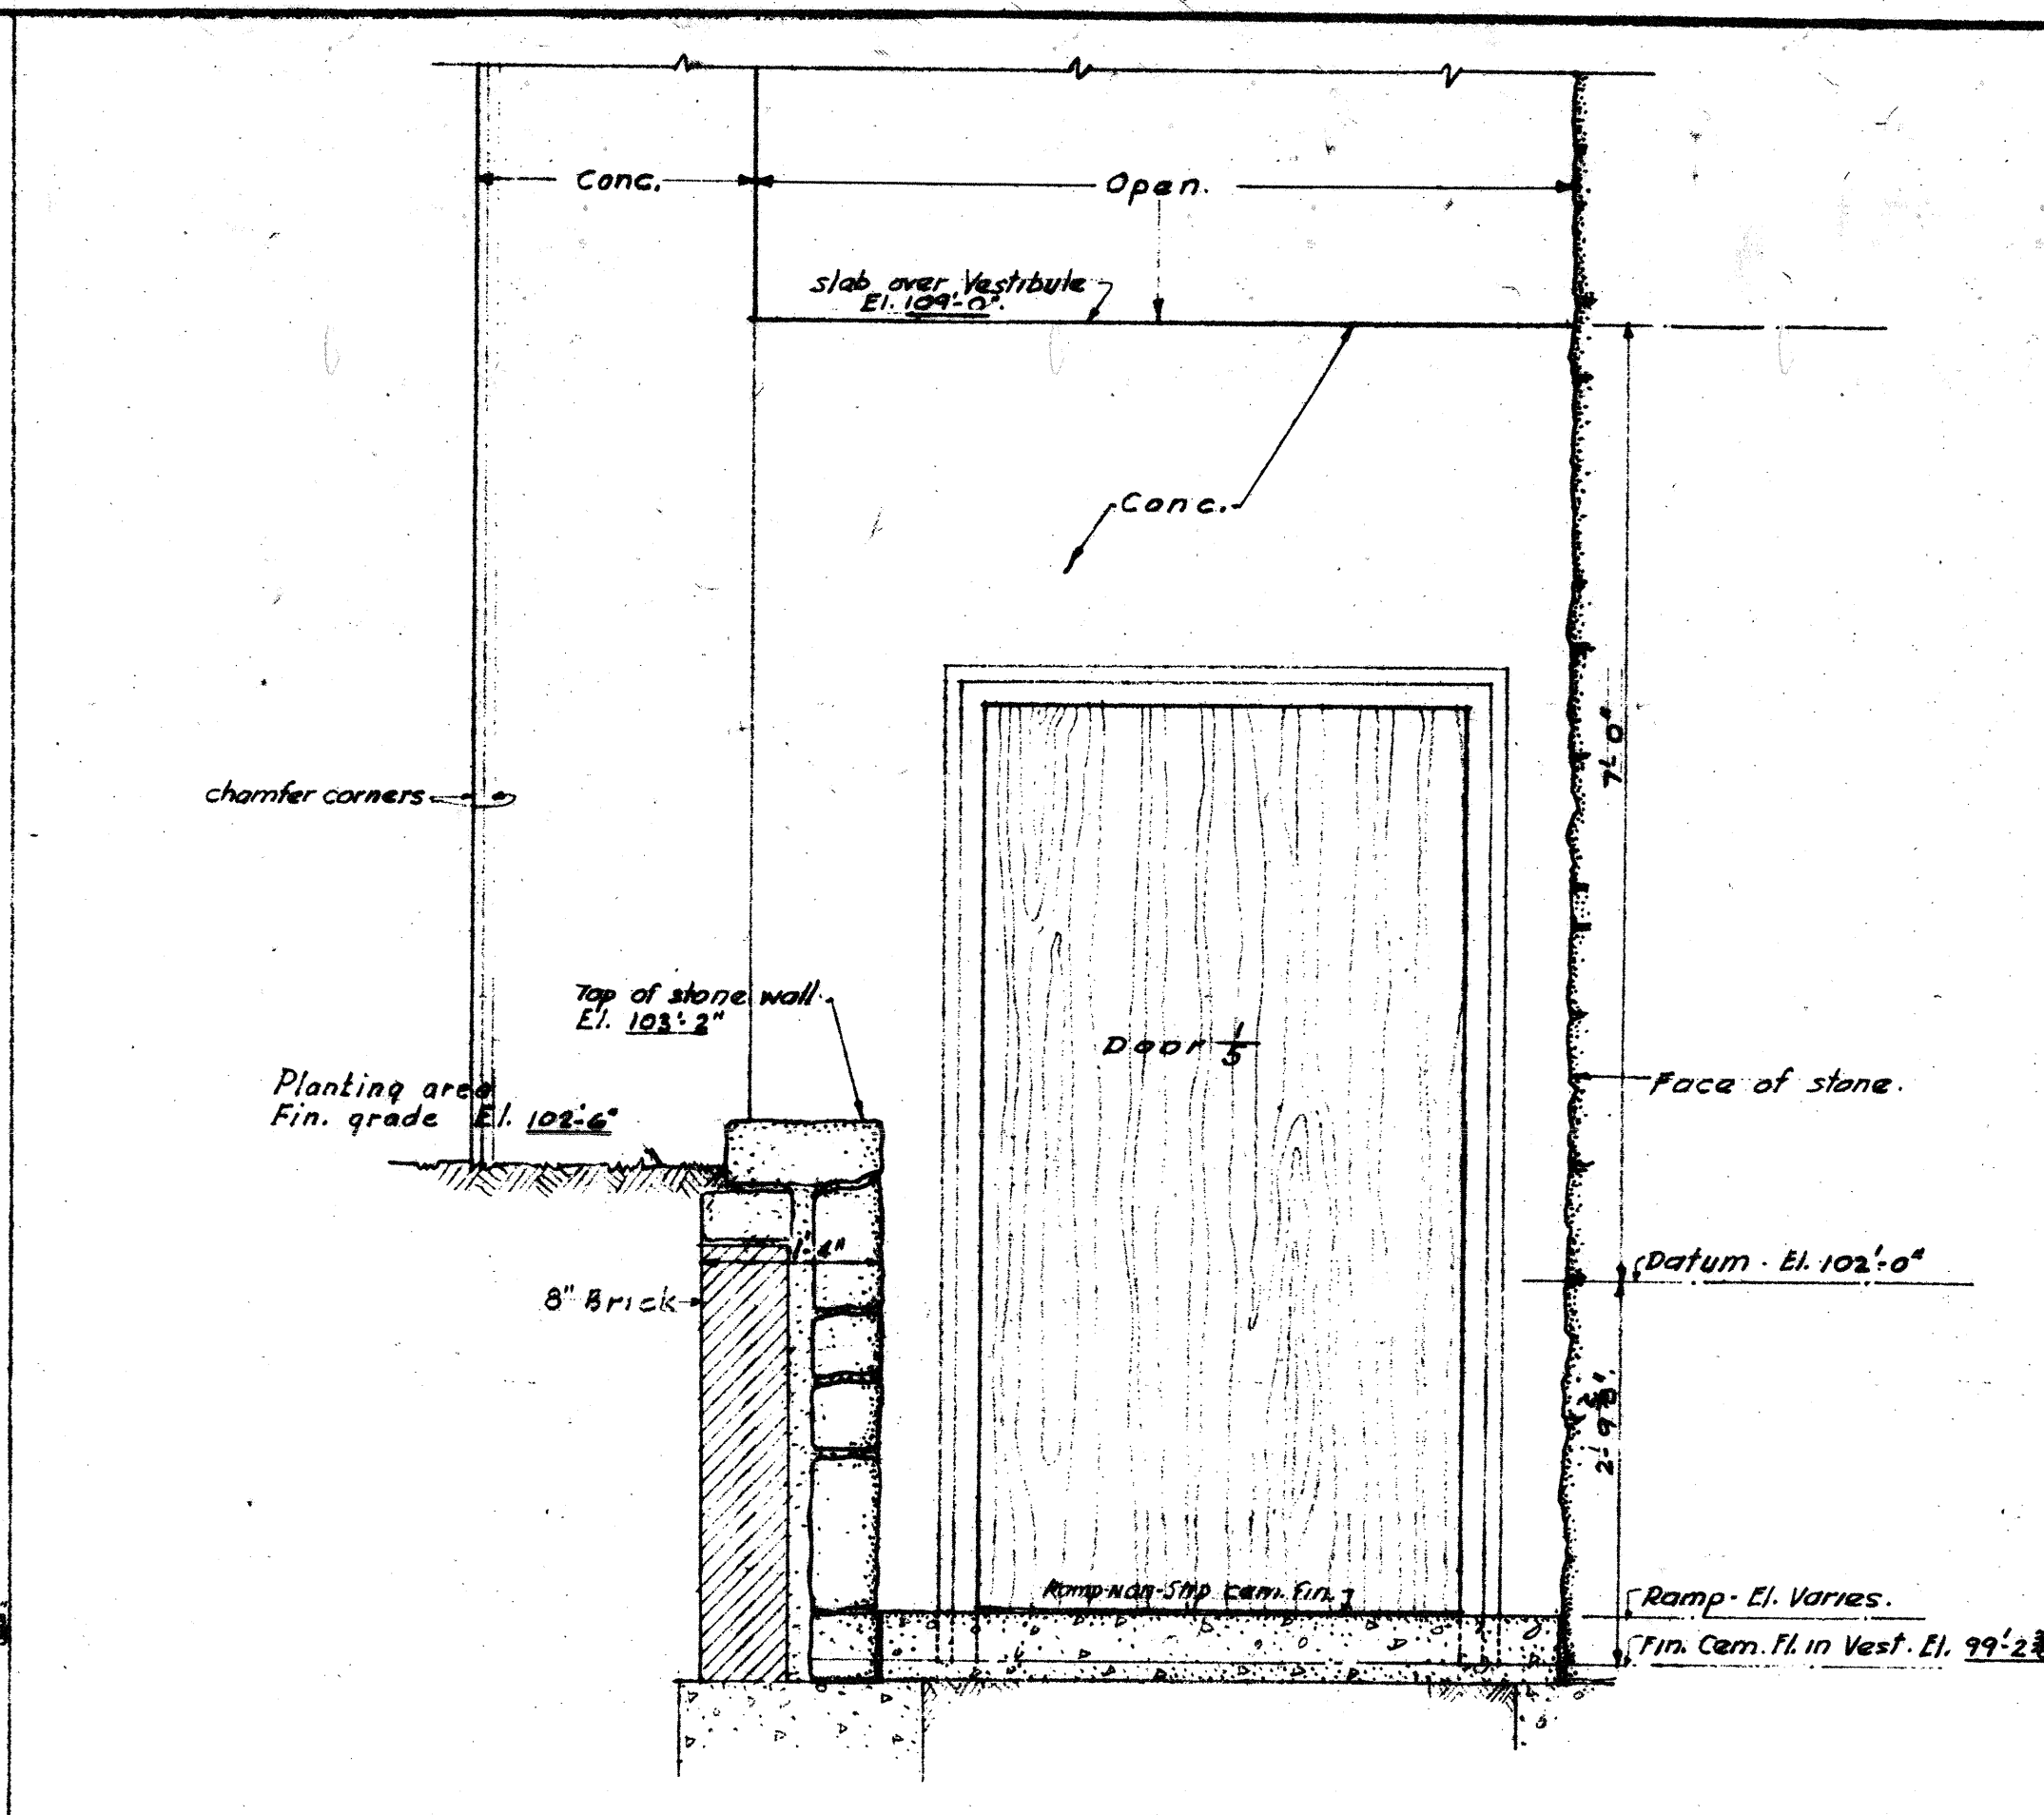

AUDITORIUM VESTIBULES - 108 AND 109


NOTE:
1. See detail (D) dwg. 5-36 for typical wood furring details.

PEREIRA & LUCKMAN
J. E. STANTON
ARCHITECTS AND ENGINEERS
LOS ANGELES, CALIFORNIA
ROBERT W. DITZEN
ASSOCIATE ARCHITECT
BOULDER, COLORADO

PUBLIC BUILDINGS SERVICE
GENERAL SERVICES ADMINISTRATION, WASHINGTON, D. C.


PROJECT: BOULDER LABORATORIES
LOCATION: BOULDER, COLORADO
STREET: STATE HIGHWAY 170
PROJ. NO.: B-044
FILE NO.:
DRAWN BY: E.C. 2-22-52
CHECKED BY: D.W.S.
DRAWING TITLE: FOYER & AUDITORIUM ENTRANCES
B-20040
ARCHITECTURAL
5-13

RETURN TO D & C DRAWING FILES UNIT

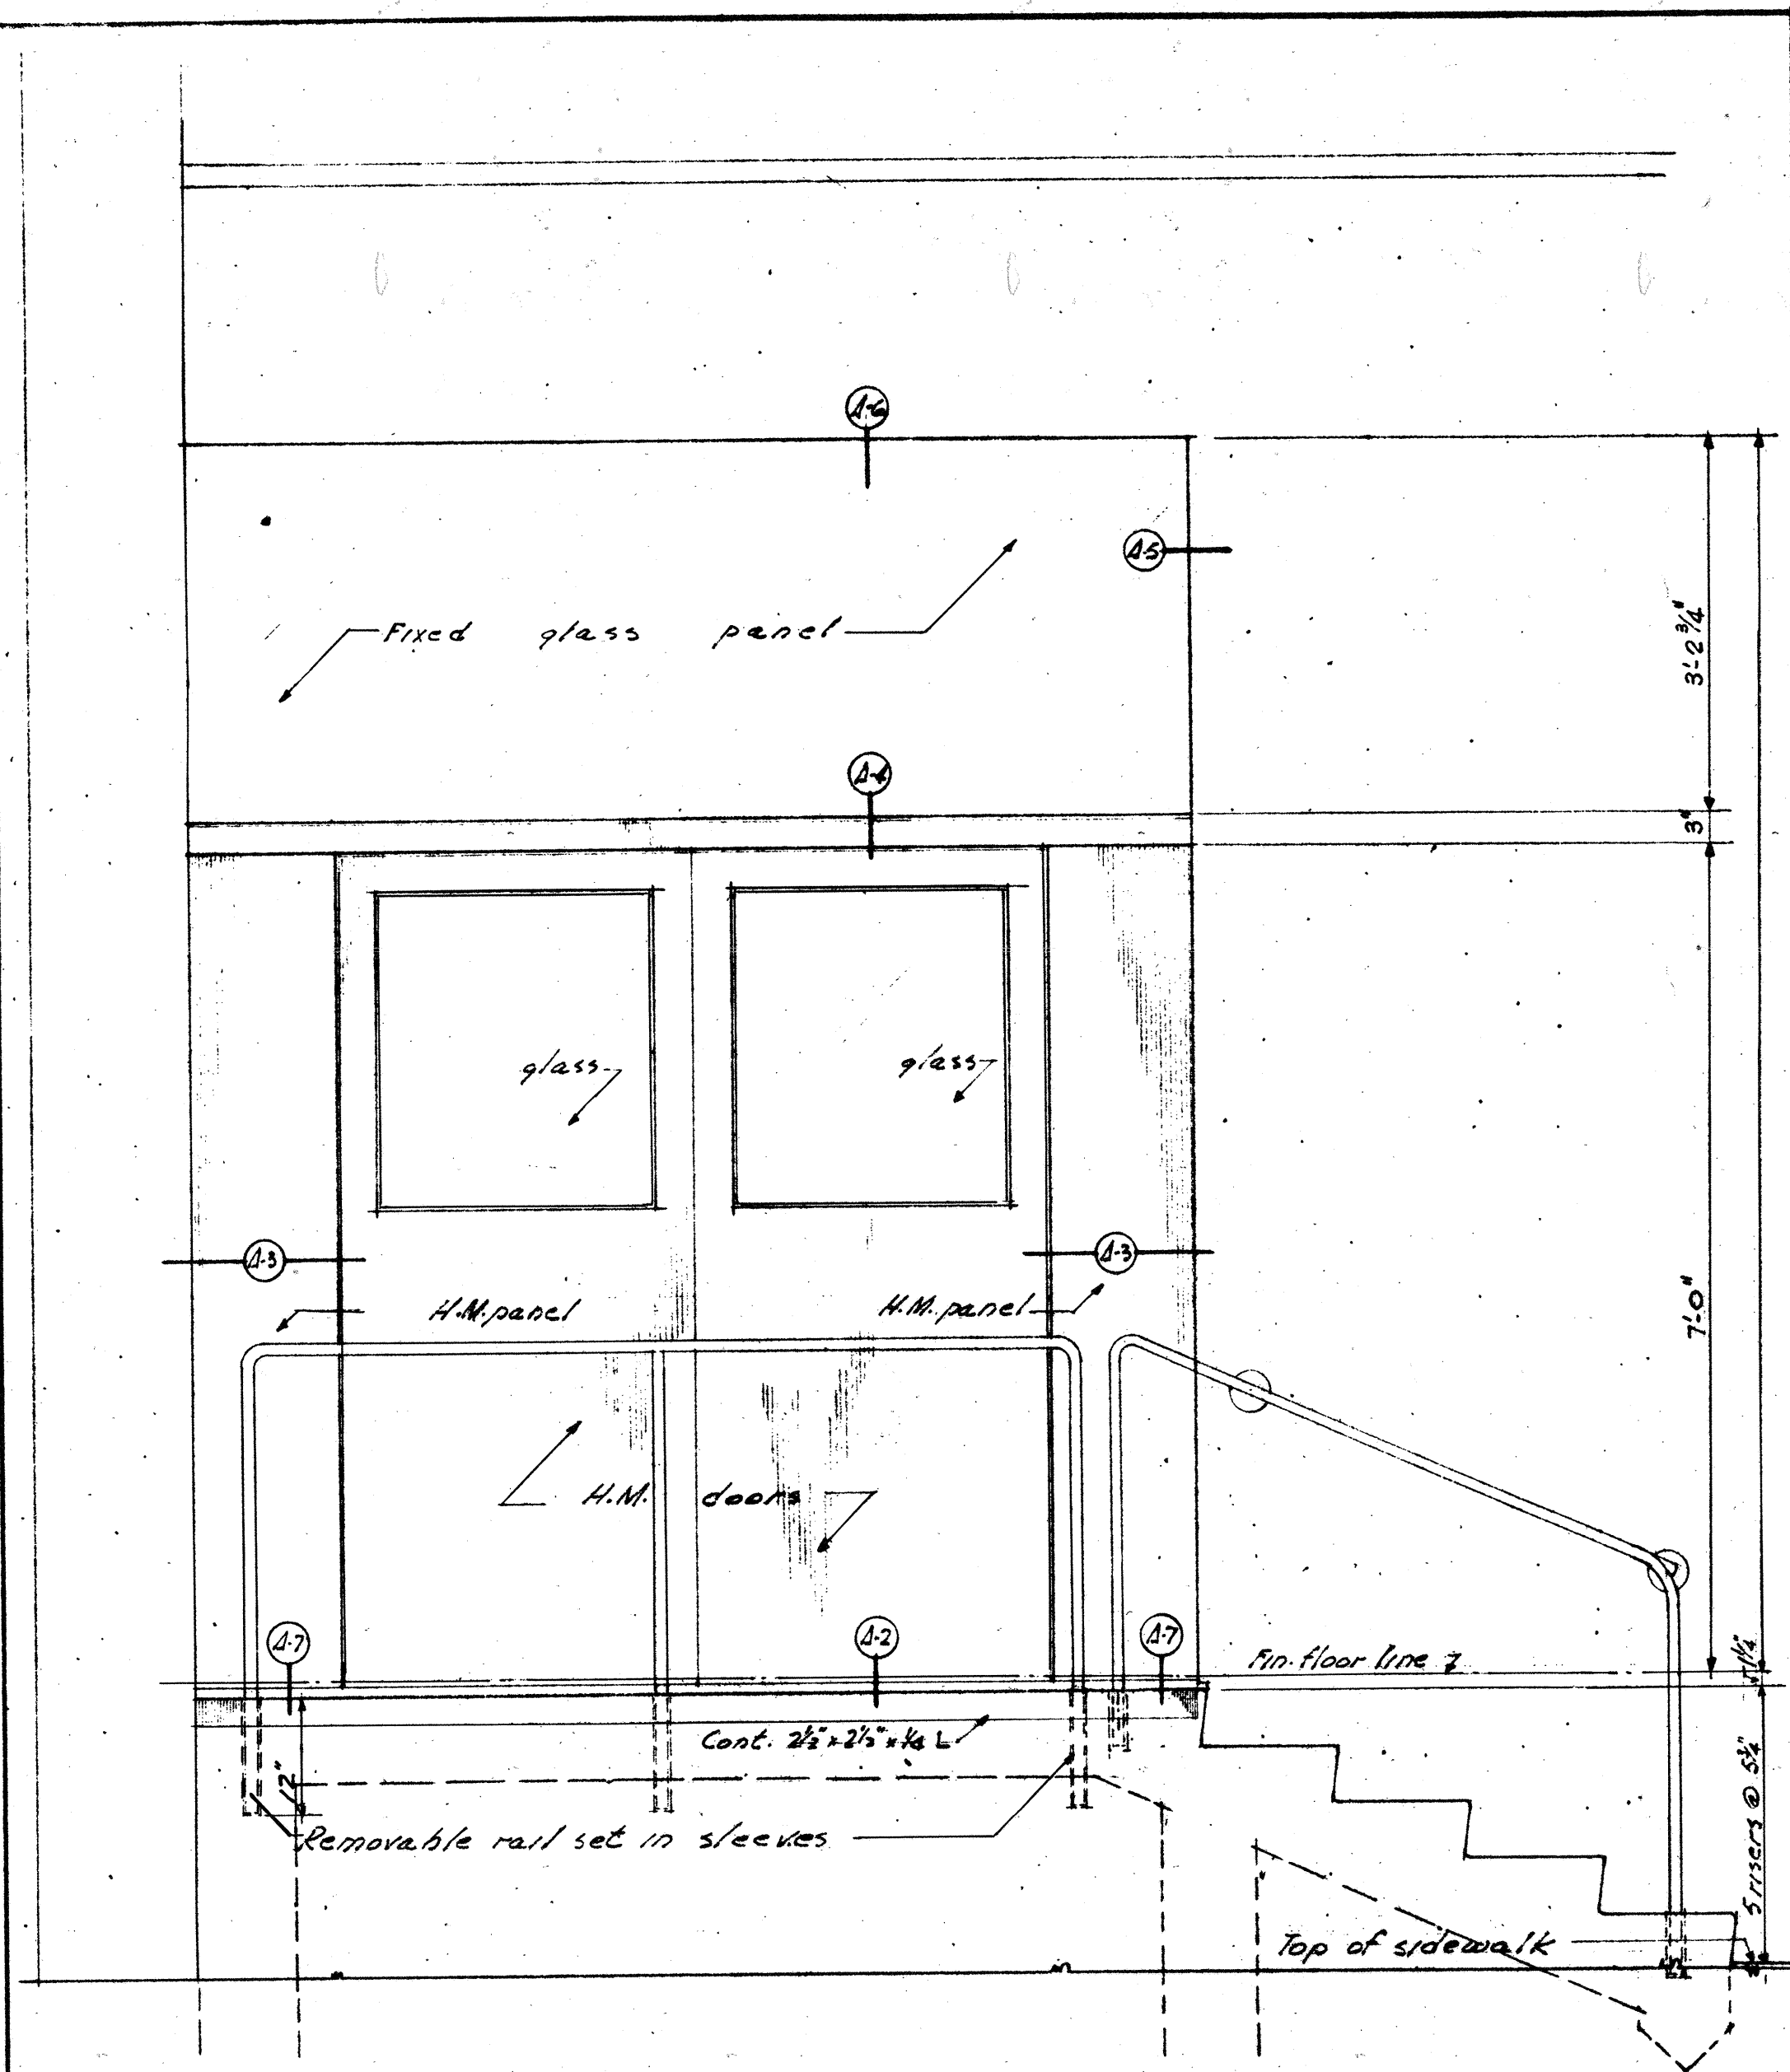


East entrance Wing 2 similar except opposite hand
For 3' scale details (A2) thru (A7) see this sheet.

ELEVATION - WEST ENTRANCE - WING 1 (B2)

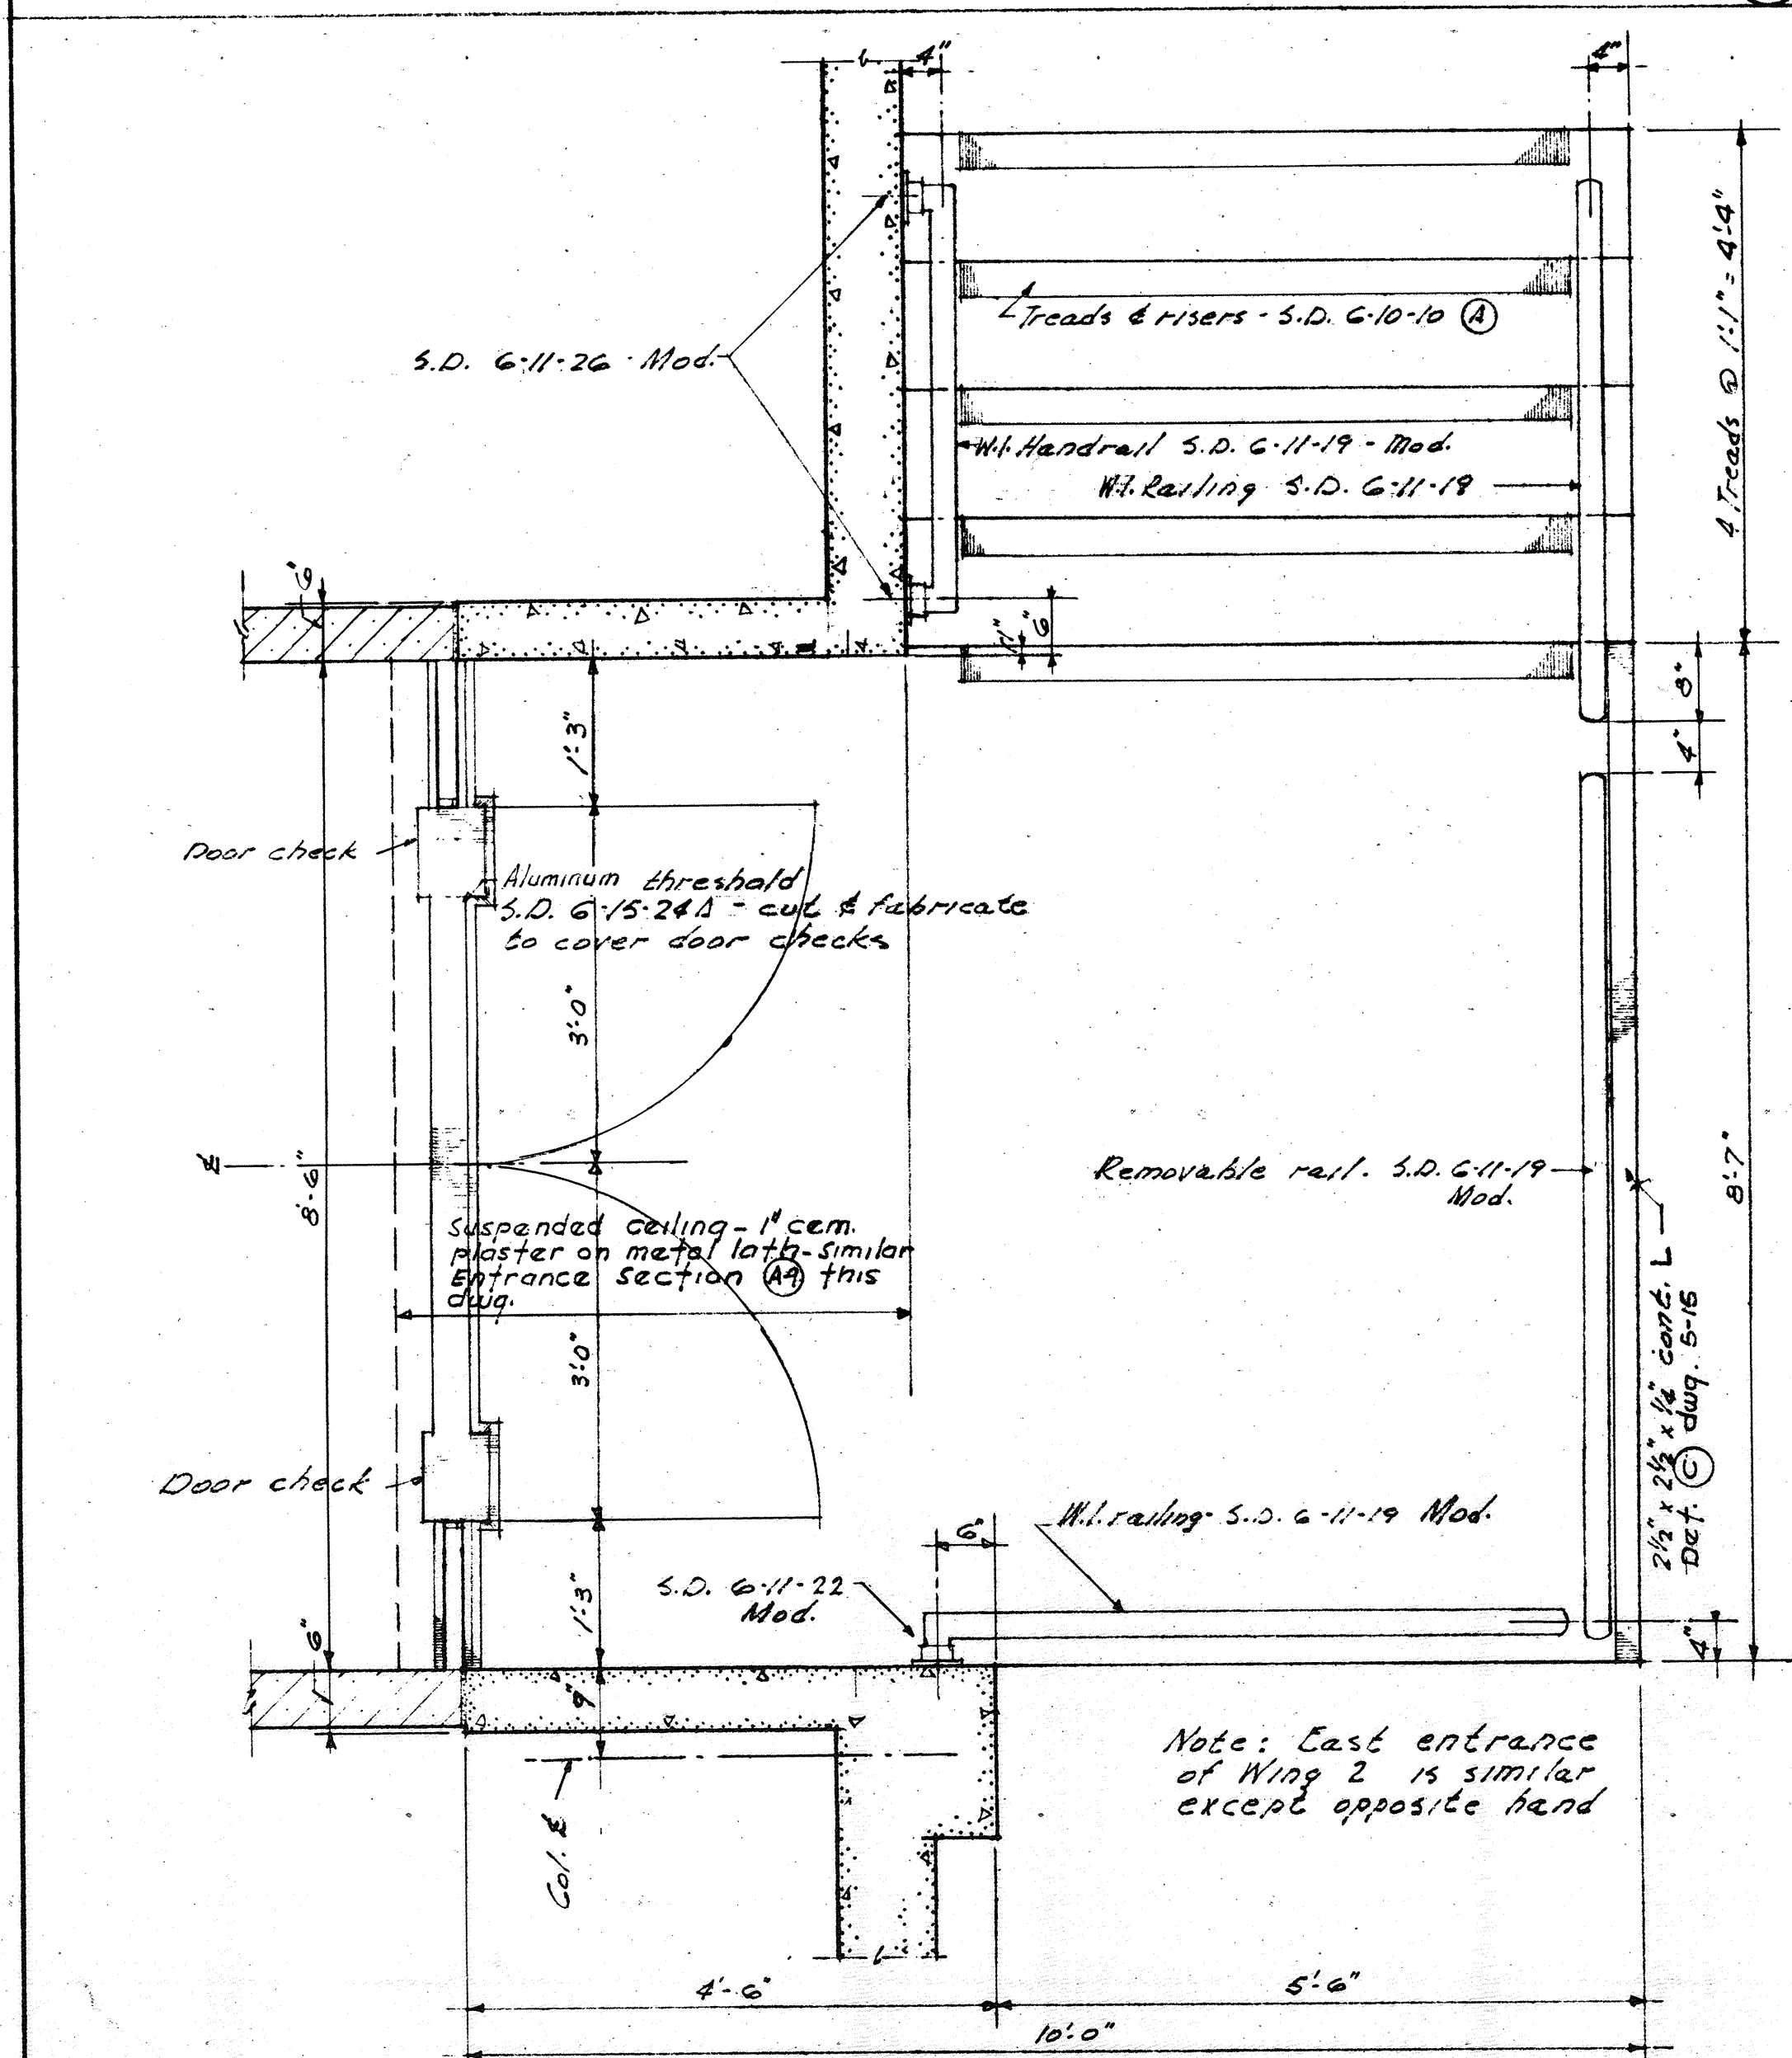


PLAN - WEST ENTRANCE - WING 1 (B1)

DETAIL - EAST & WEST ENTRANCES - WINGS 1 & 2 (B)

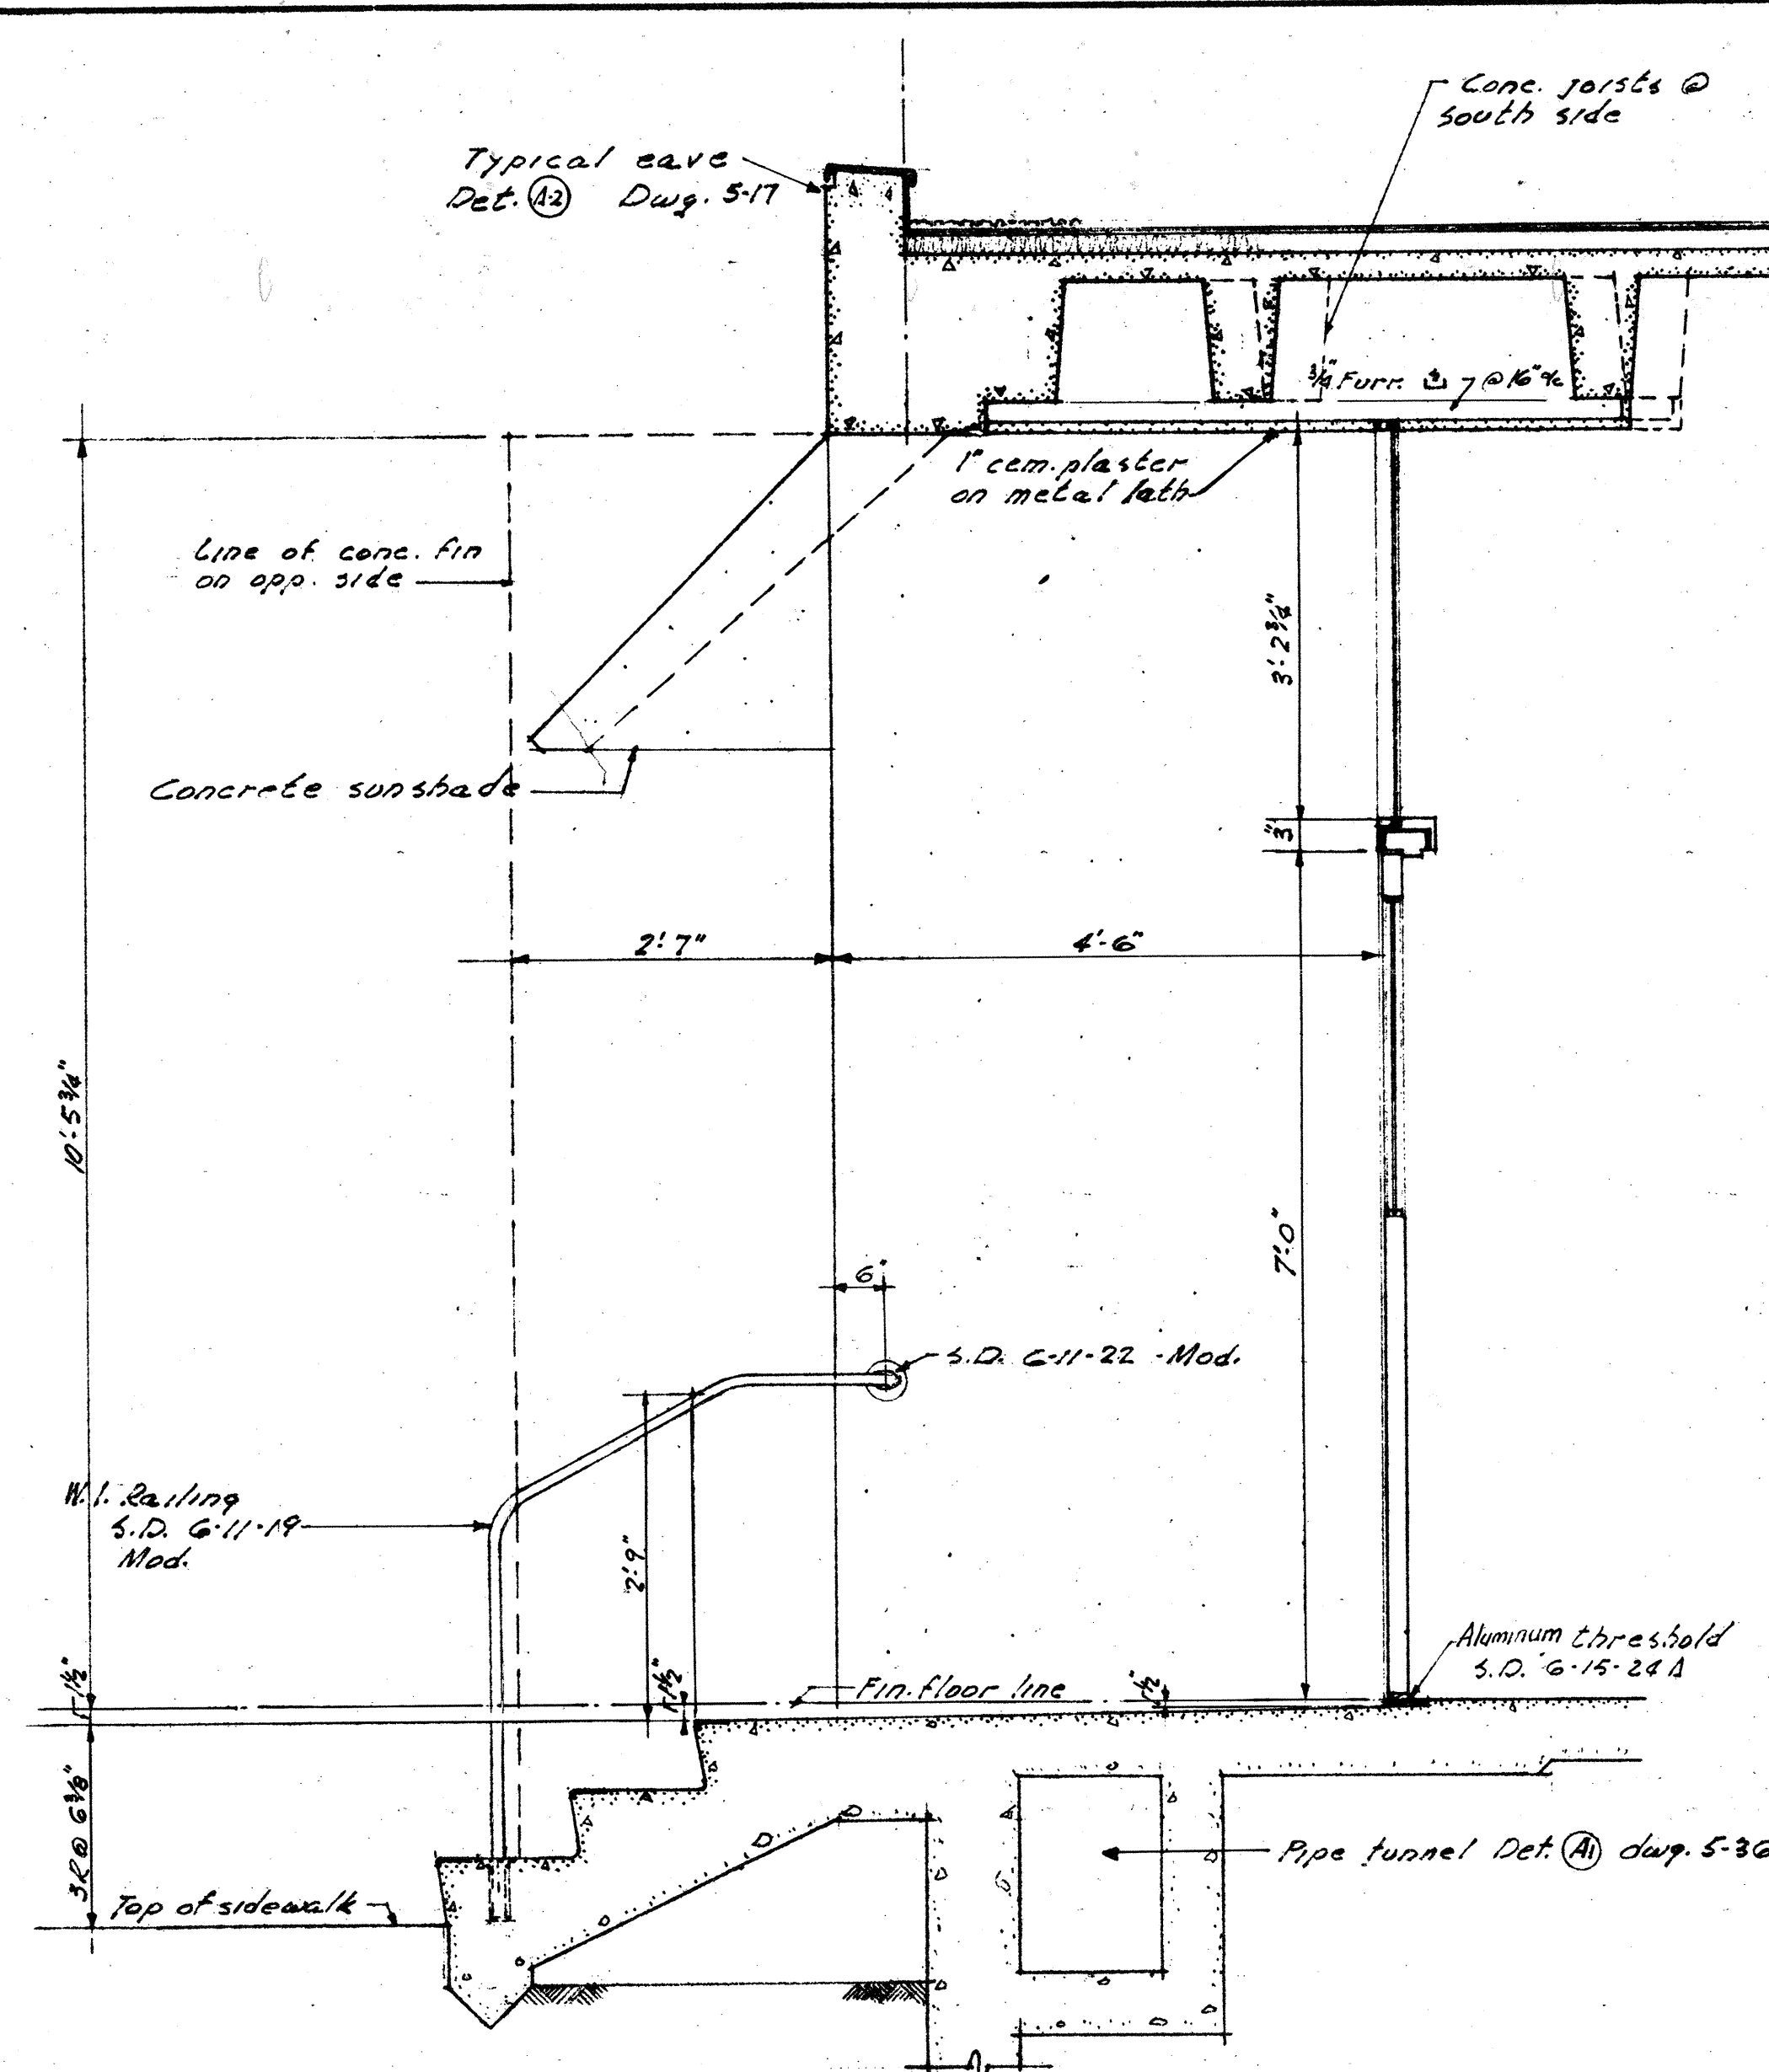

North entrance of Wing 4 --- as shown
North entrance of Wing 3 --- similar except opposite hand
South entrances of Wings 1, 2, 3, & 4 similar except as noted


SECTION - NORTH ENTRANCE WING 4 (A-9)

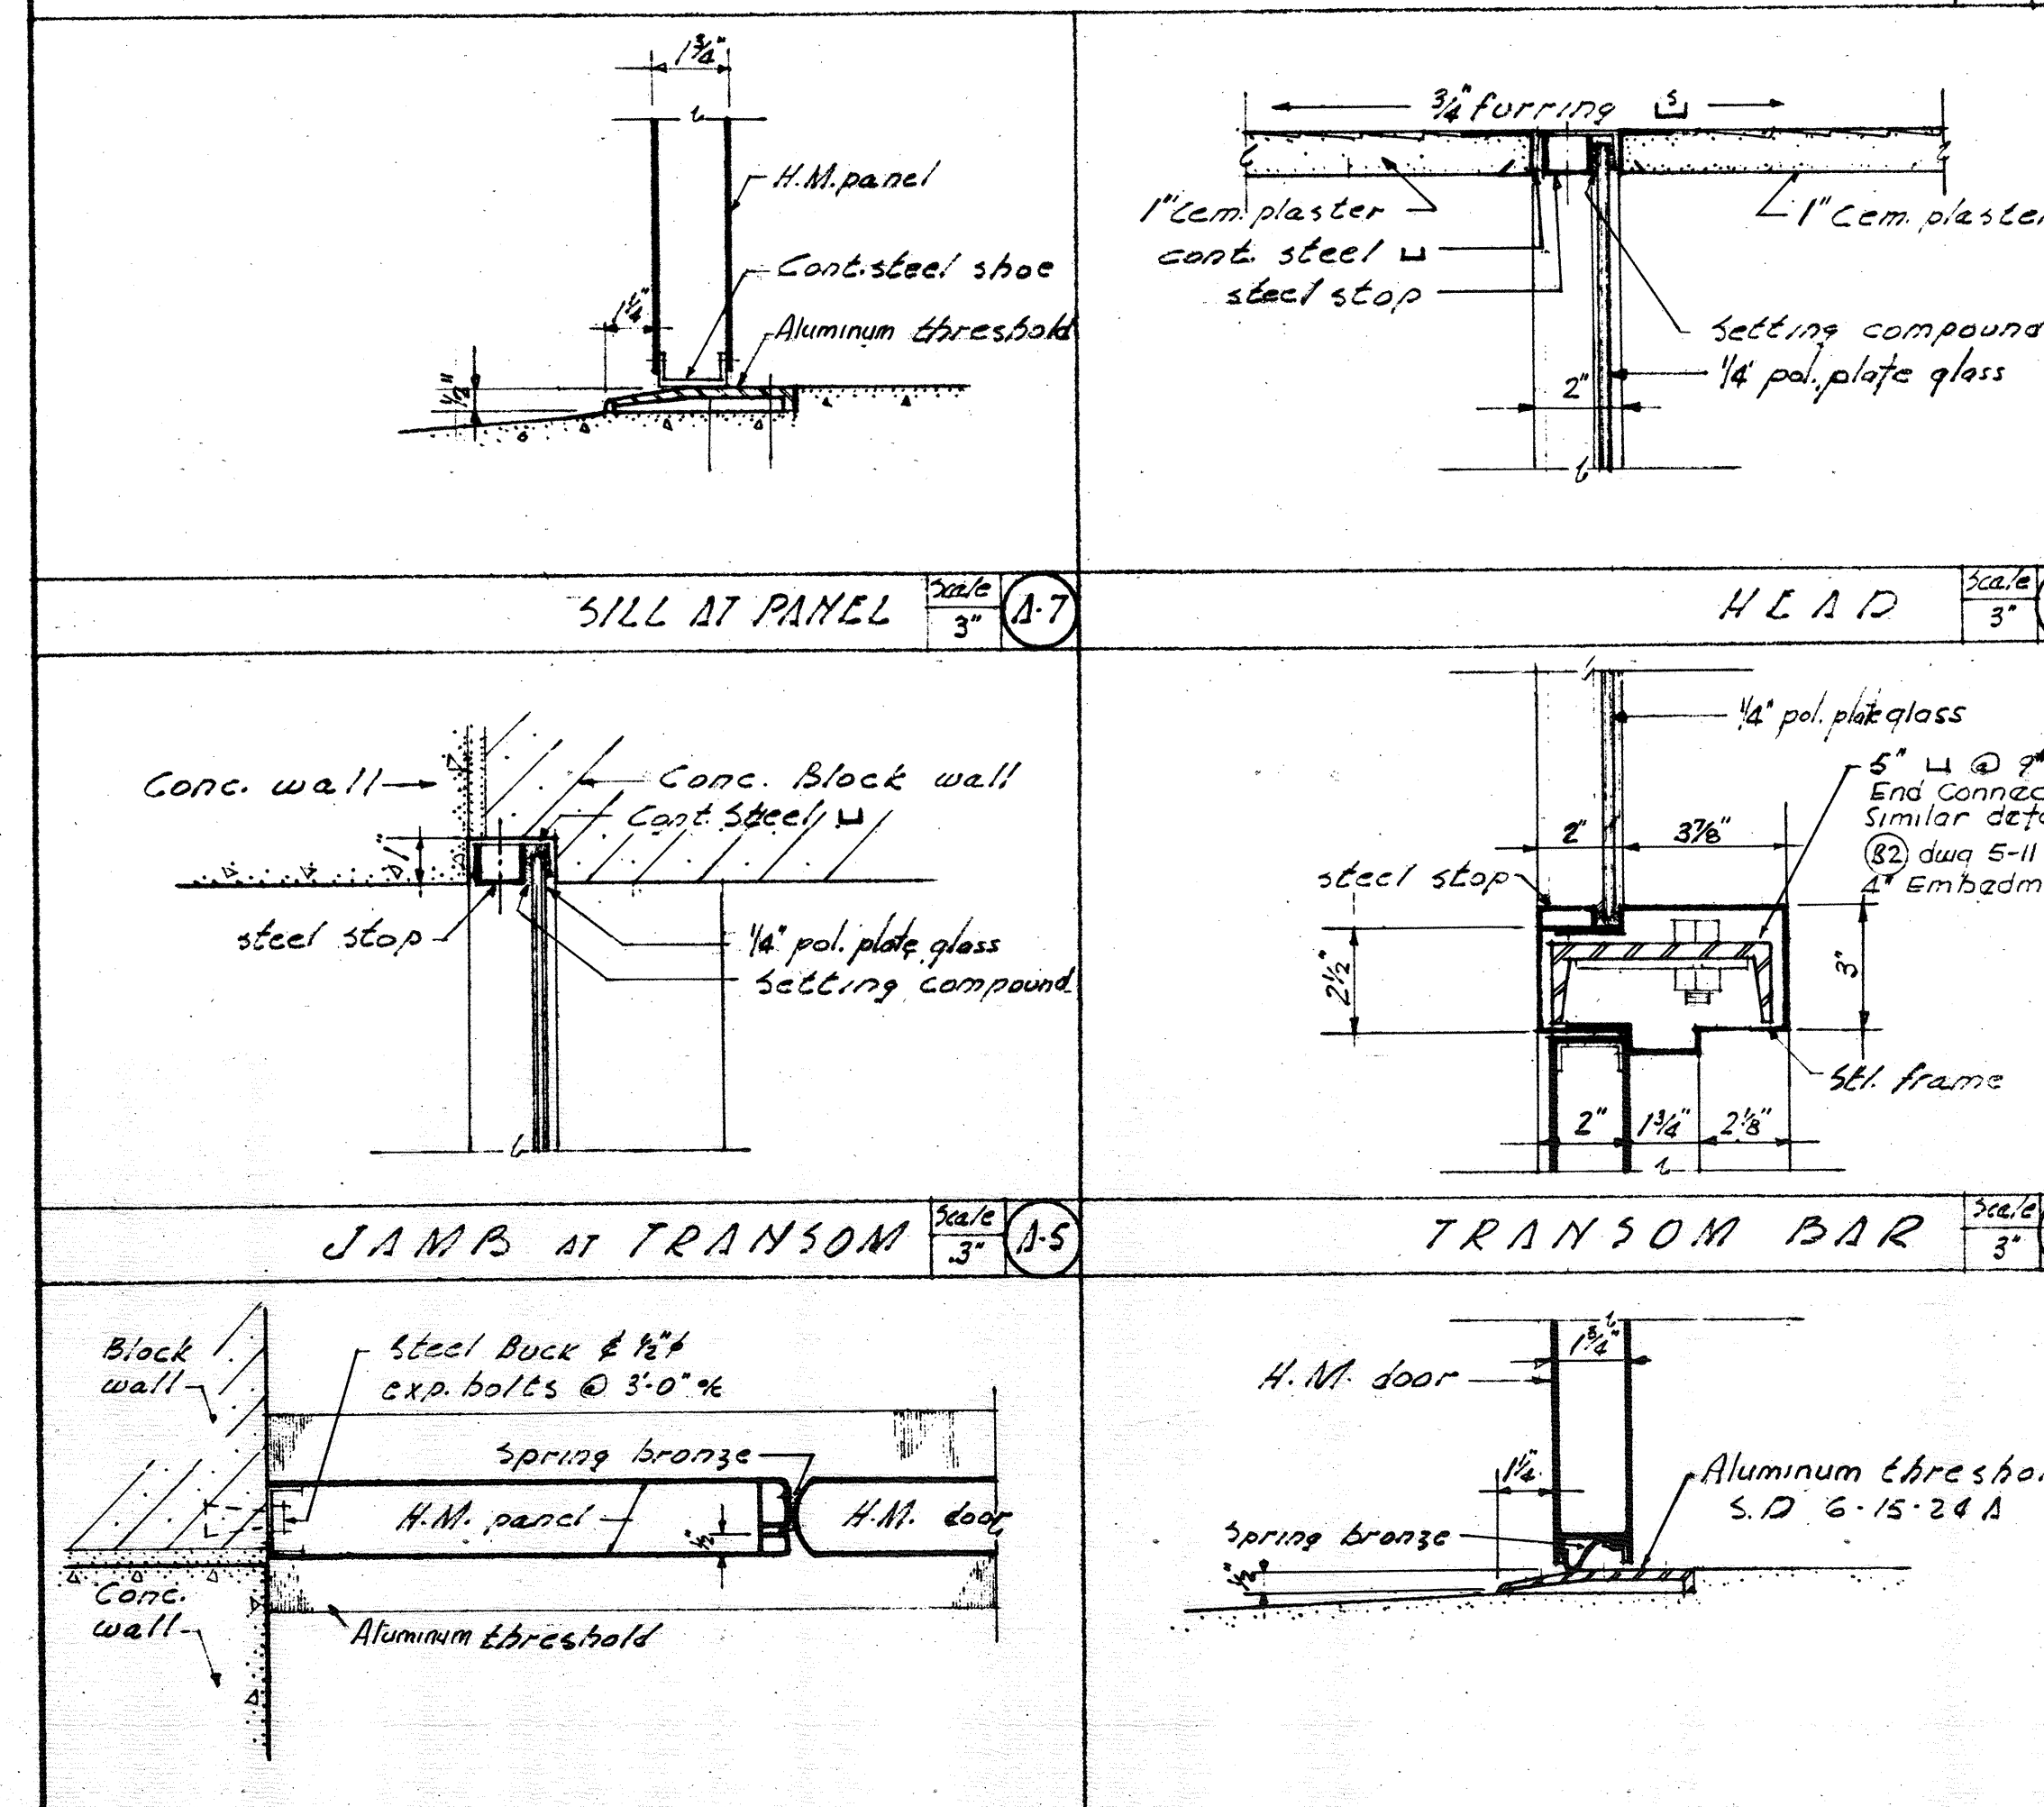

JAMB AT DOOR (A-3)


SILL AT DOOR (A-2)

DETAIL NORTH & SOUTH ENTRANCES - WINGS 1, 2, 3, & 4 (A)

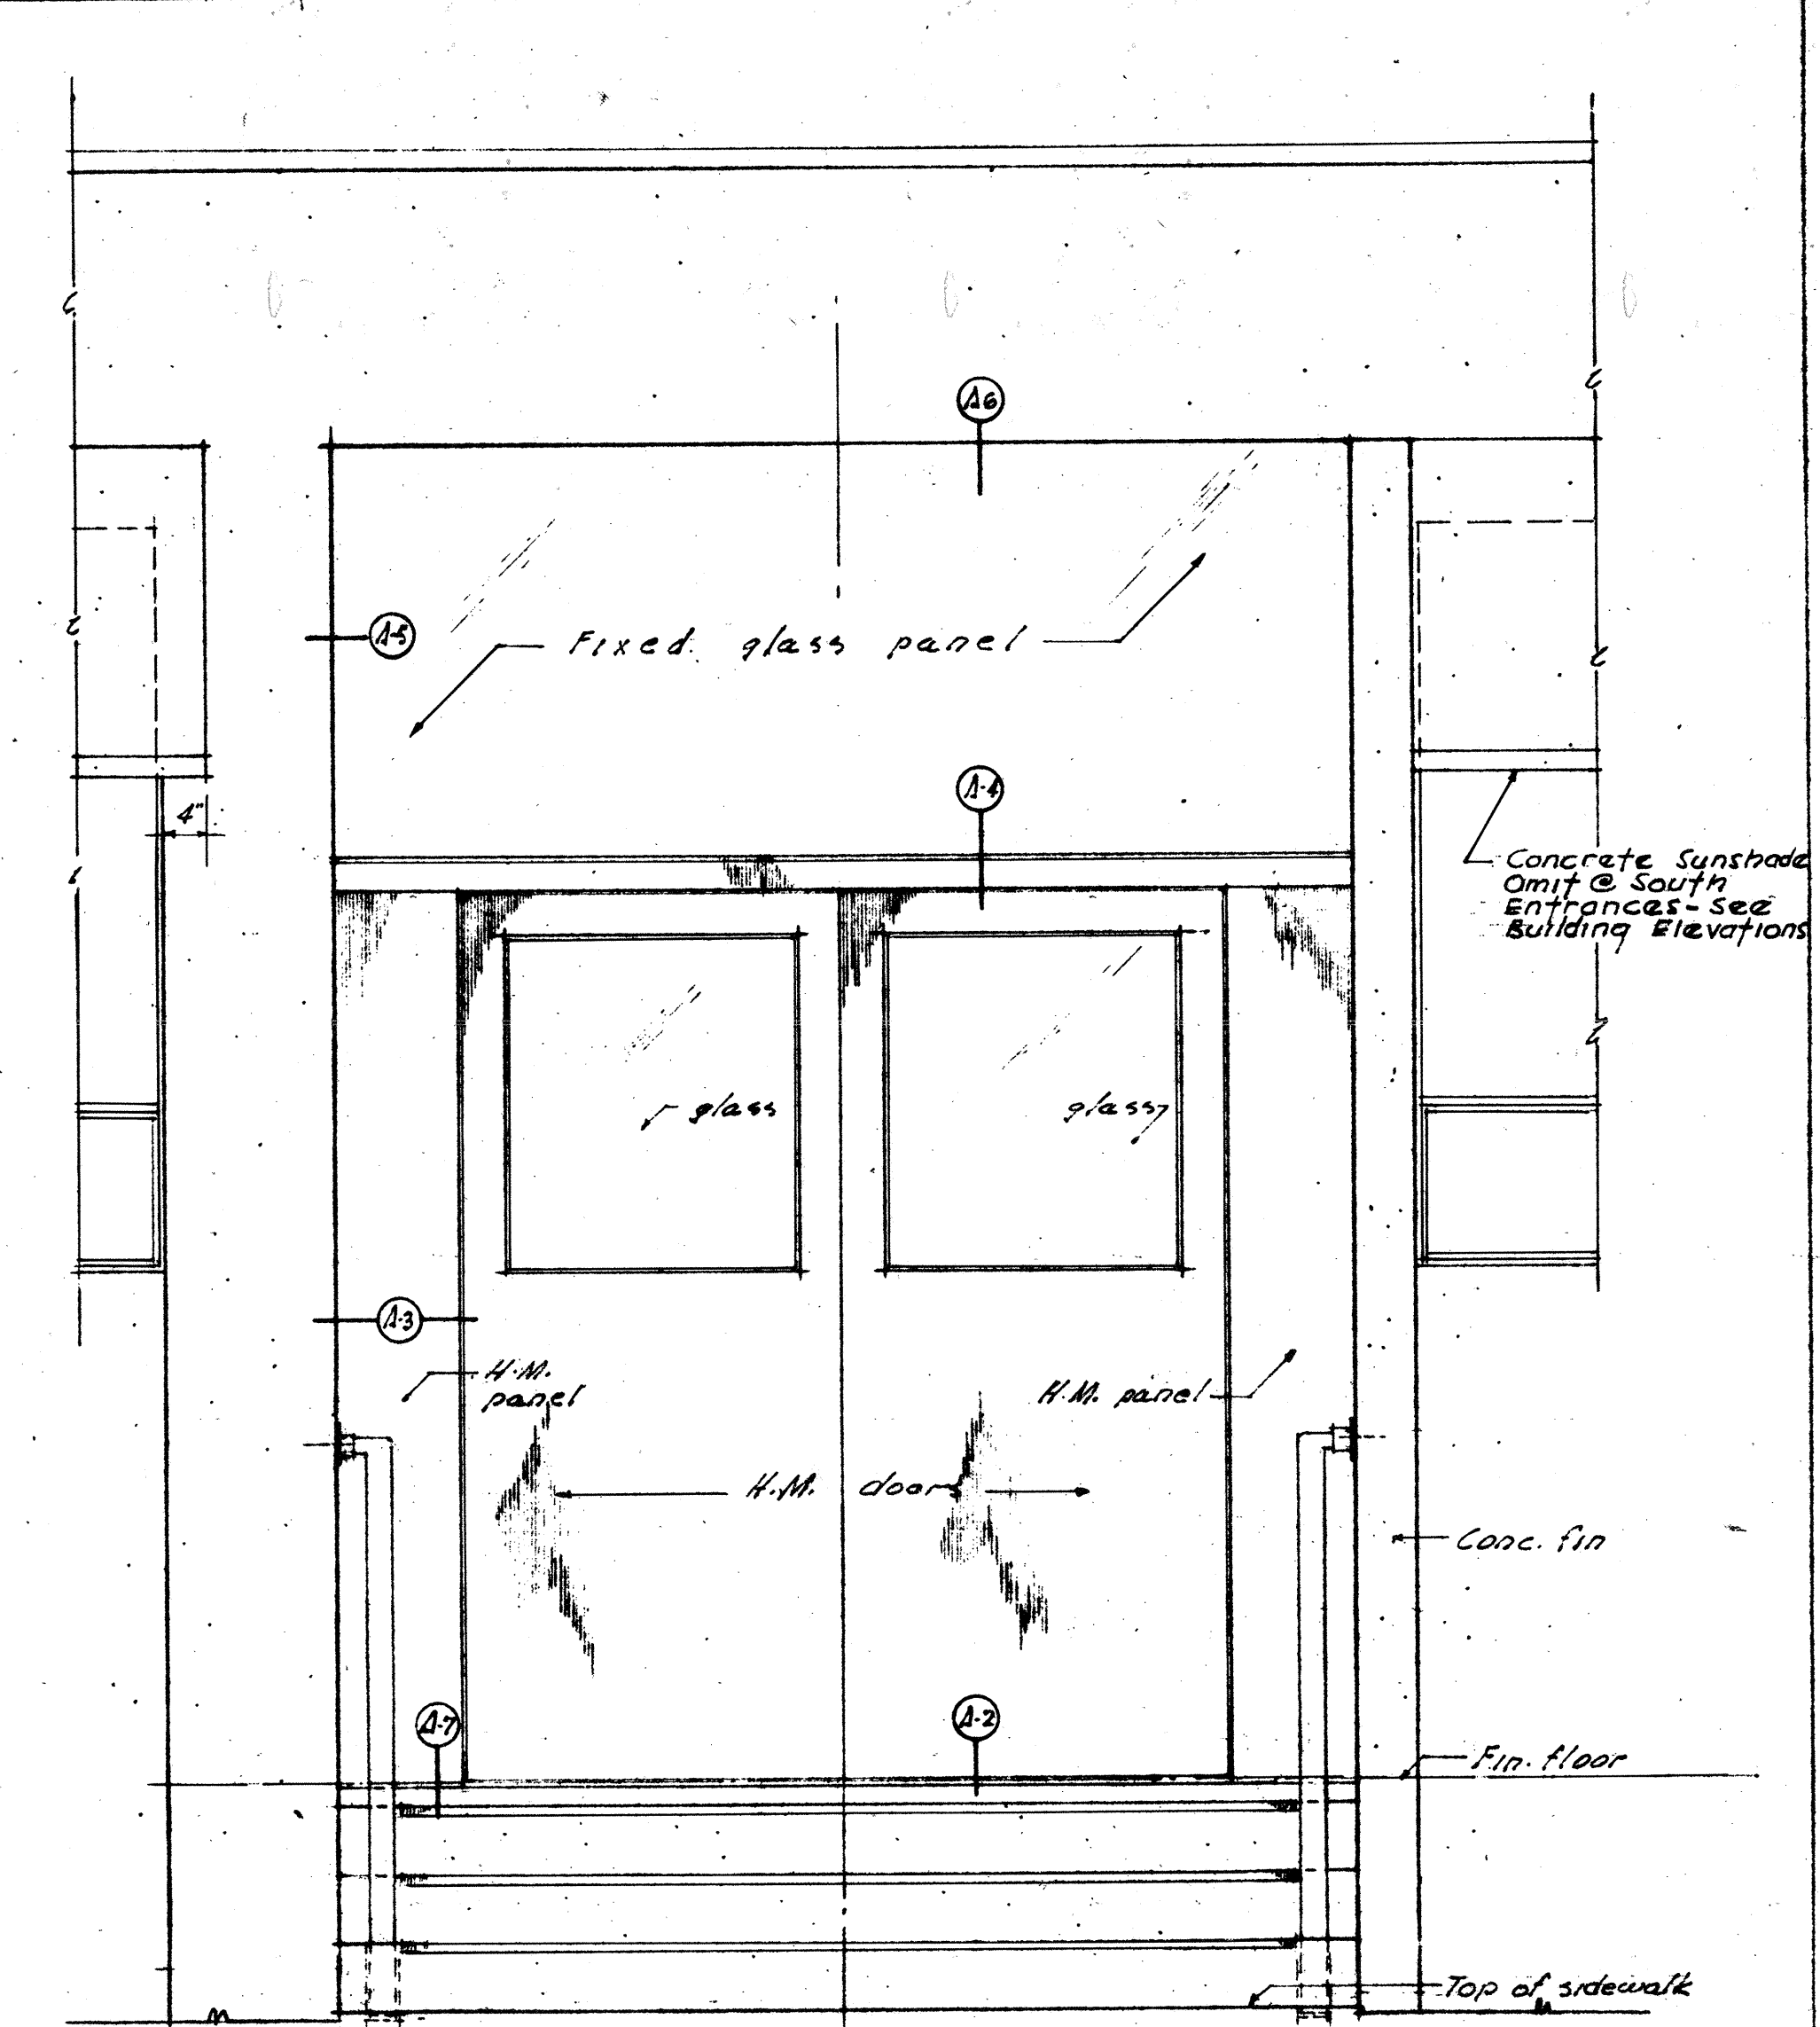

North entrance of Wing 4 --- as shown
North entrance of Wing 3 --- similar except opposite hand
South entrances of Wings 1, 2, 3, & 4 similar except as noted








ELEVATION - NORTH ENTRANCE WING 4 (A-8)

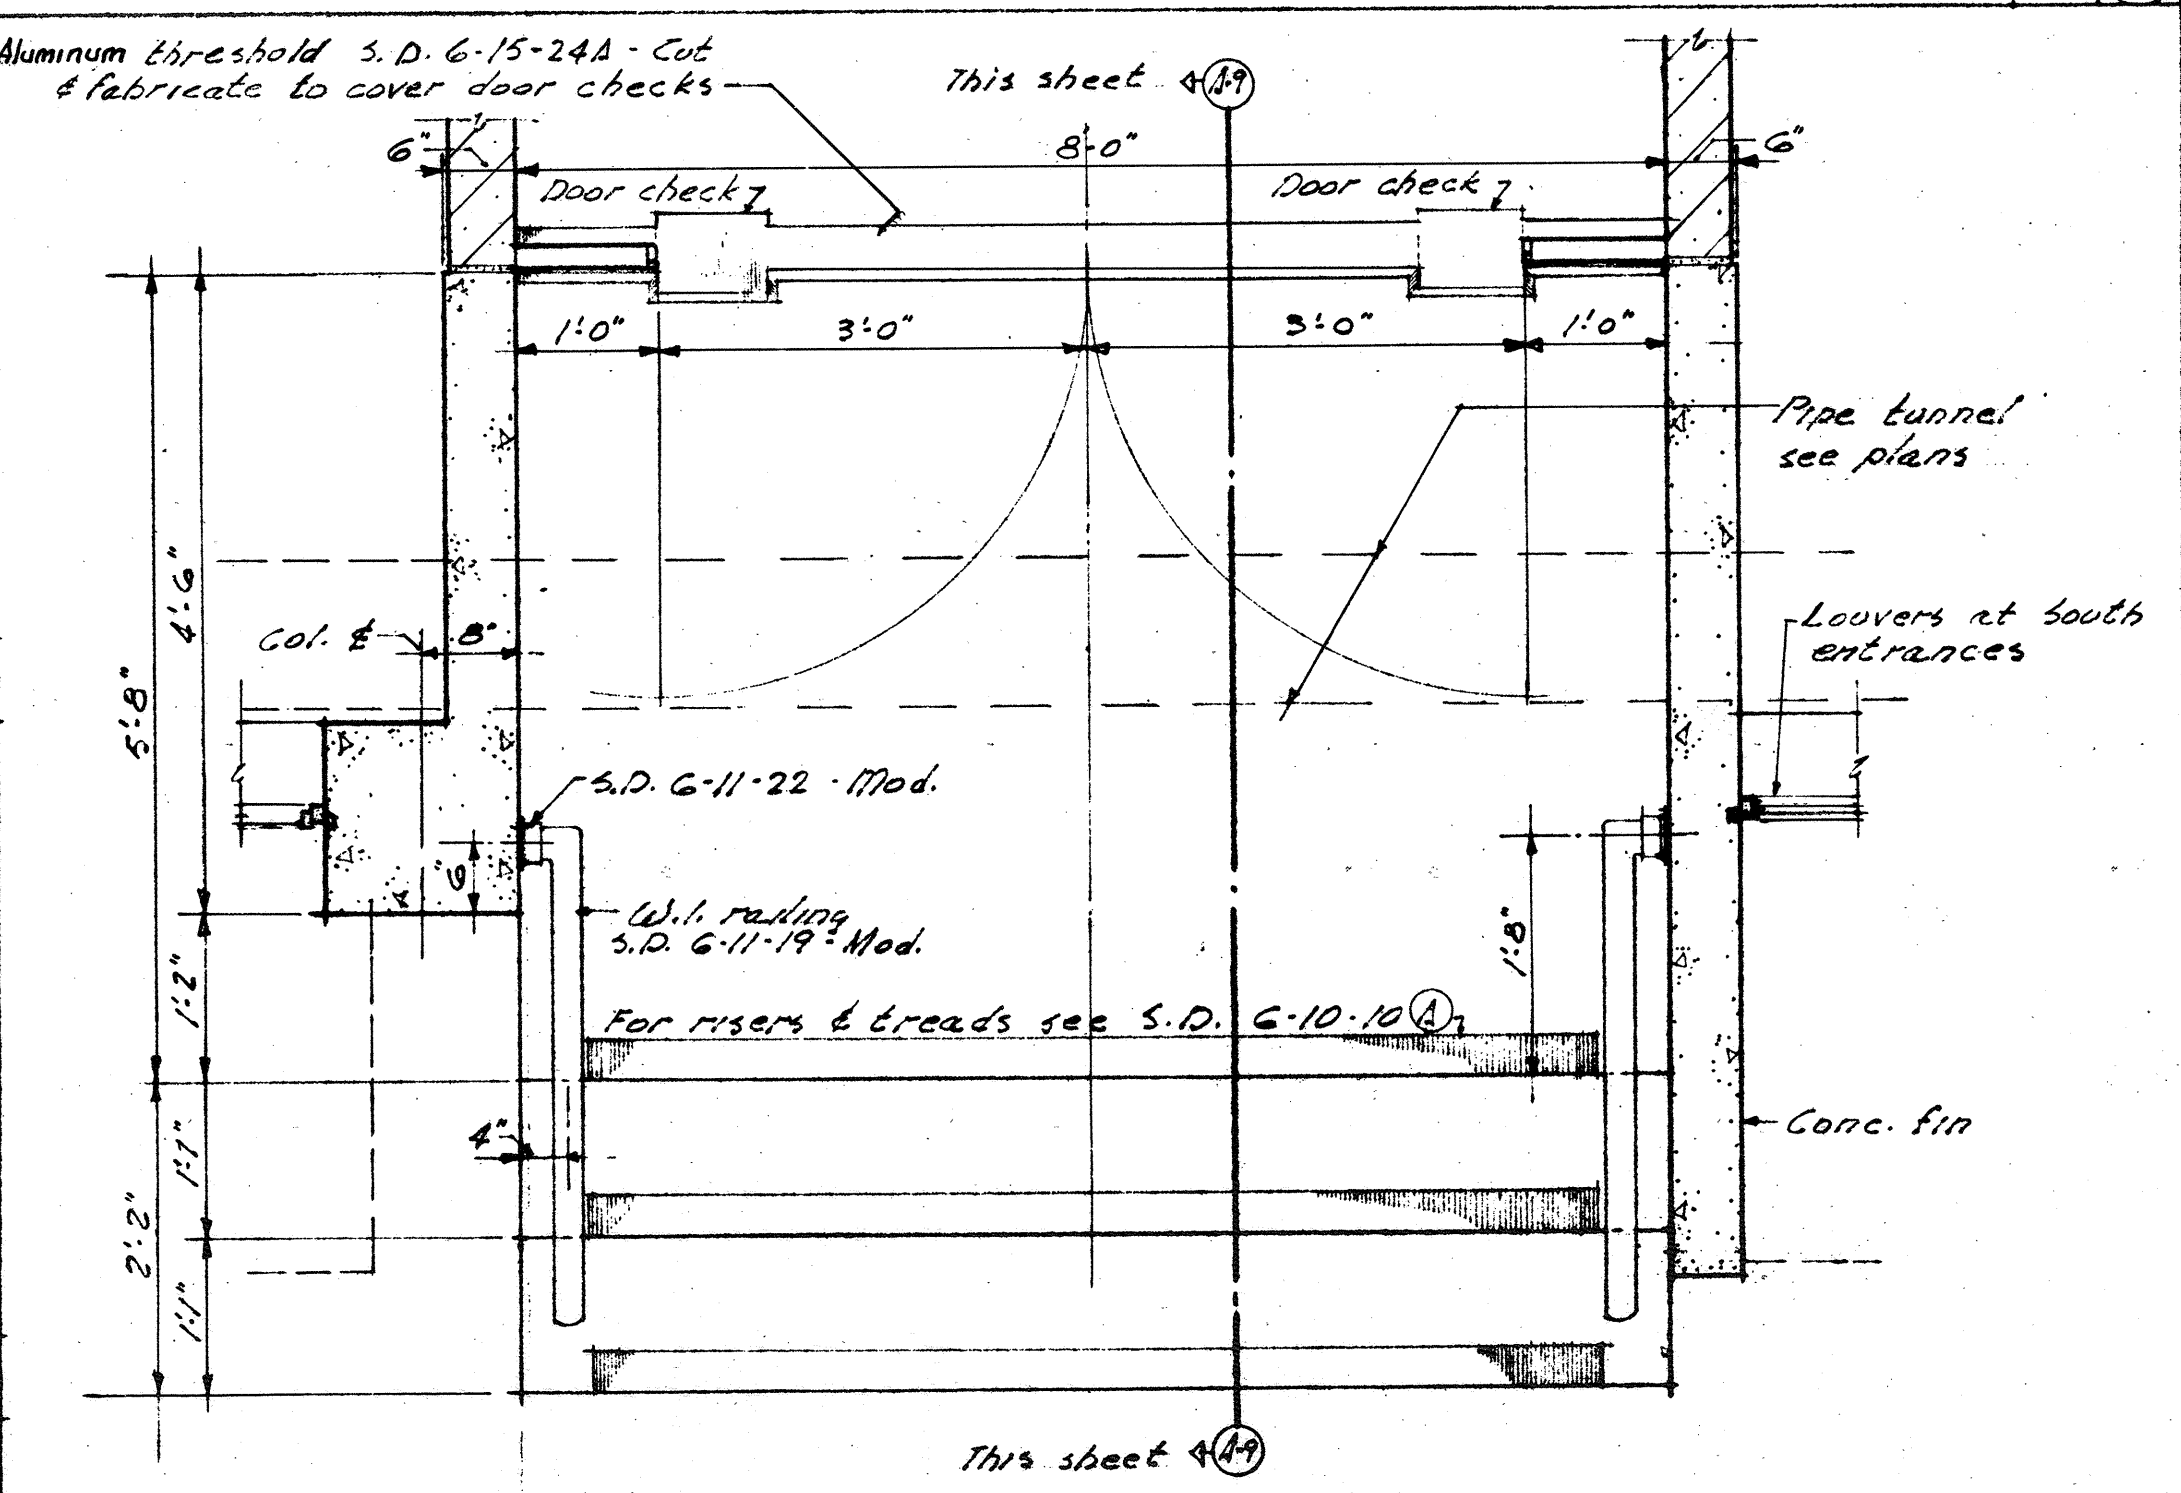

North entrance of Wing 4 --- as shown
North entrance of Wing 3 --- similar except opposite hand
South entrances of Wings 1, 2, 3, & 4 similar except as noted

PLAN - NORTH ENTRANCE - WING 4 (A-1)


PEREIRA & LUCKMAN J. E. STANTON ARCHITECTS AND ENGINEERS LOS ANGELES, CALIFORNIA ROBERT W. DITZEN ASSOCIATE ARCHITECT BOULDER, COLORADO			
PUBLIC BUILDINGS SERVICE GENERAL SERVICES ADMINISTRATION, WASHINGTON, D. C.			
PROJECT	BOULDER LABORATORIES		
LOCATION	BOULDER, COLORADO		
STREET	STATE HIGHWAY 170		
PROJ. NO.	B-044	FILE NO.	
DRAWN BY	L.T.	CHECKED BY	B.M.S.
DRAWING TITLE	WING ENTRANCES		
DRAWING NO.	B-20041	ARCHITECTURAL	5-14

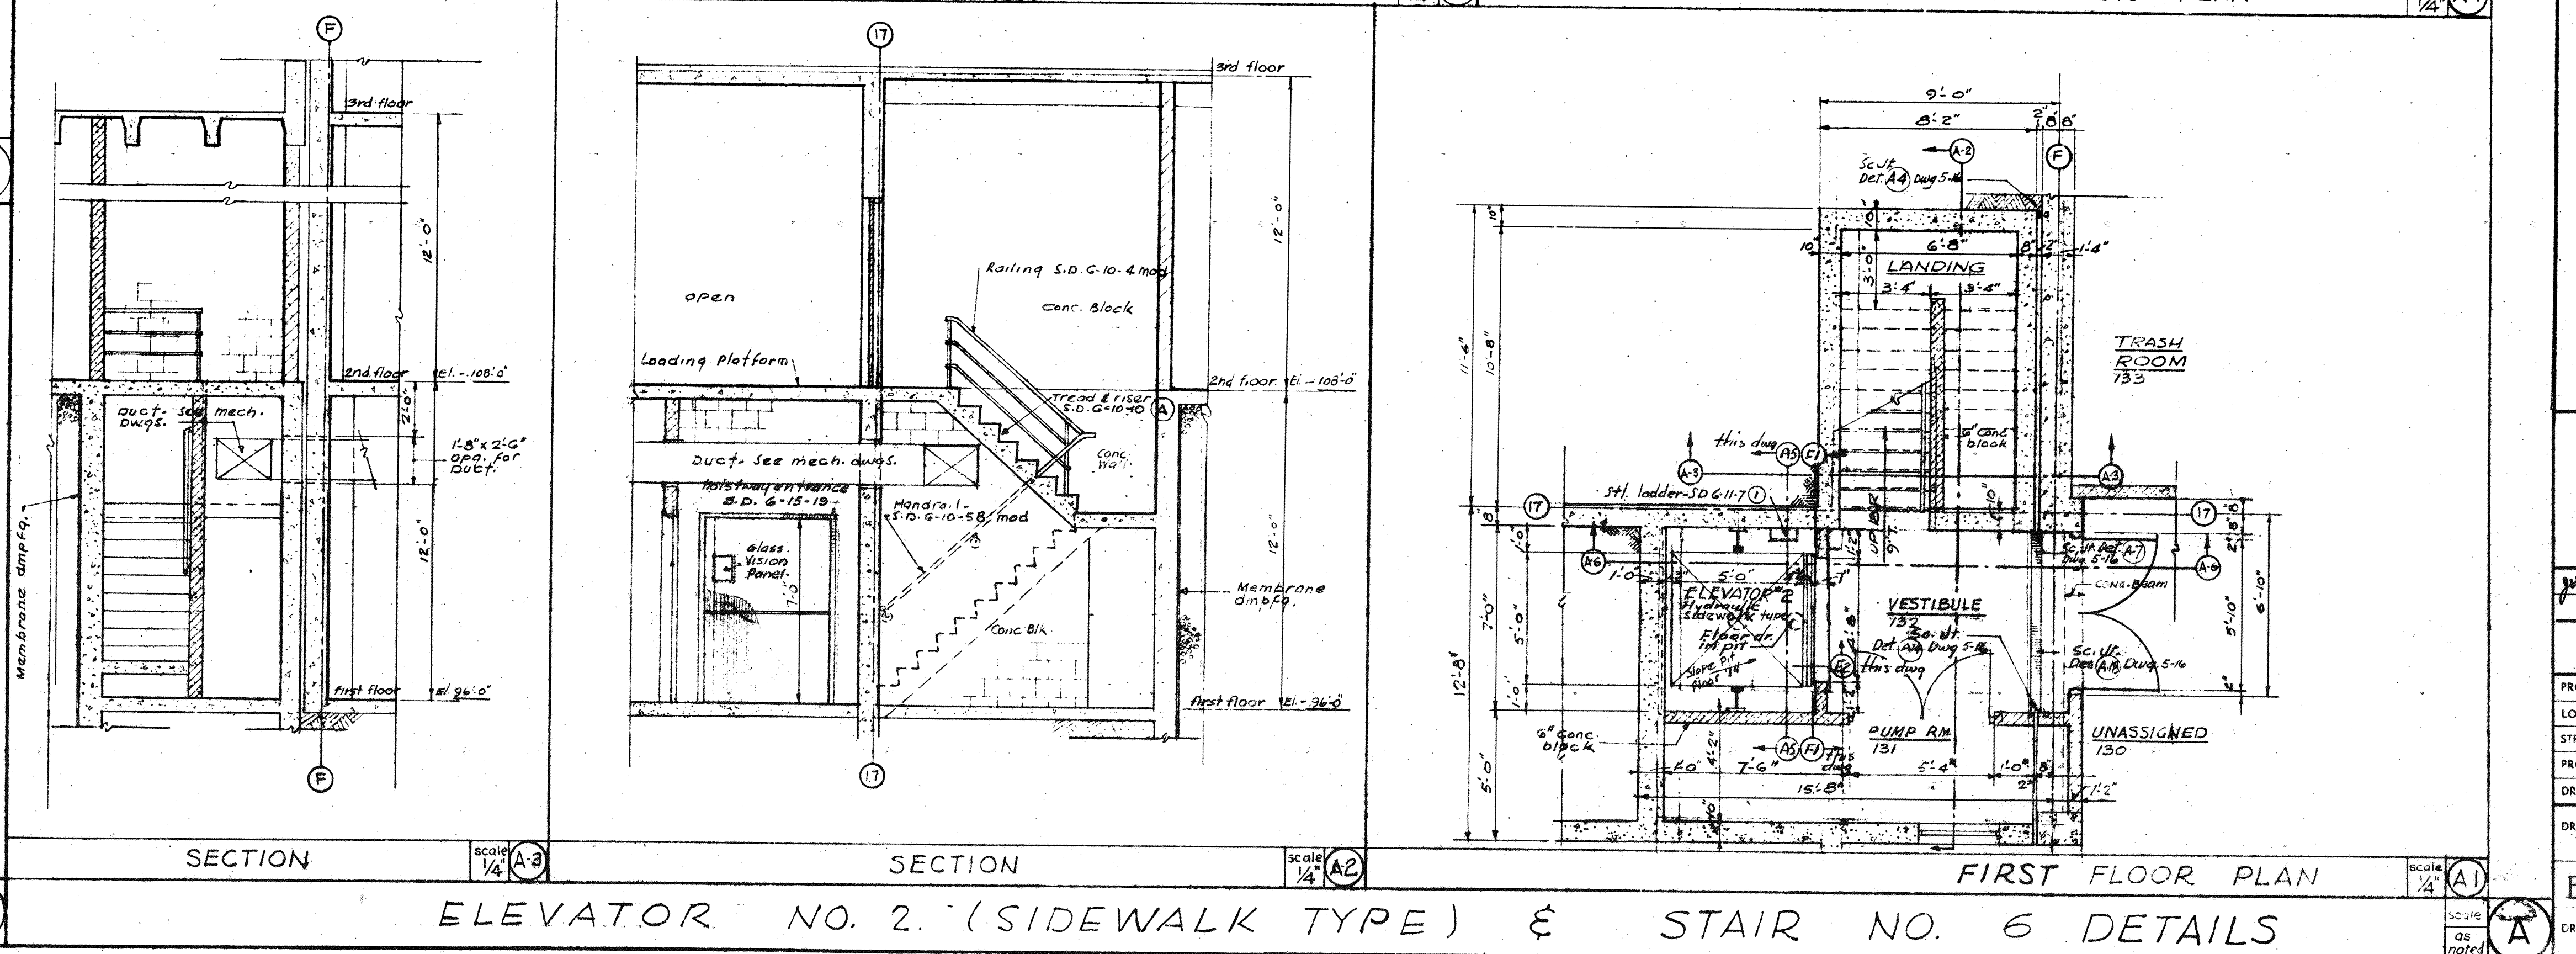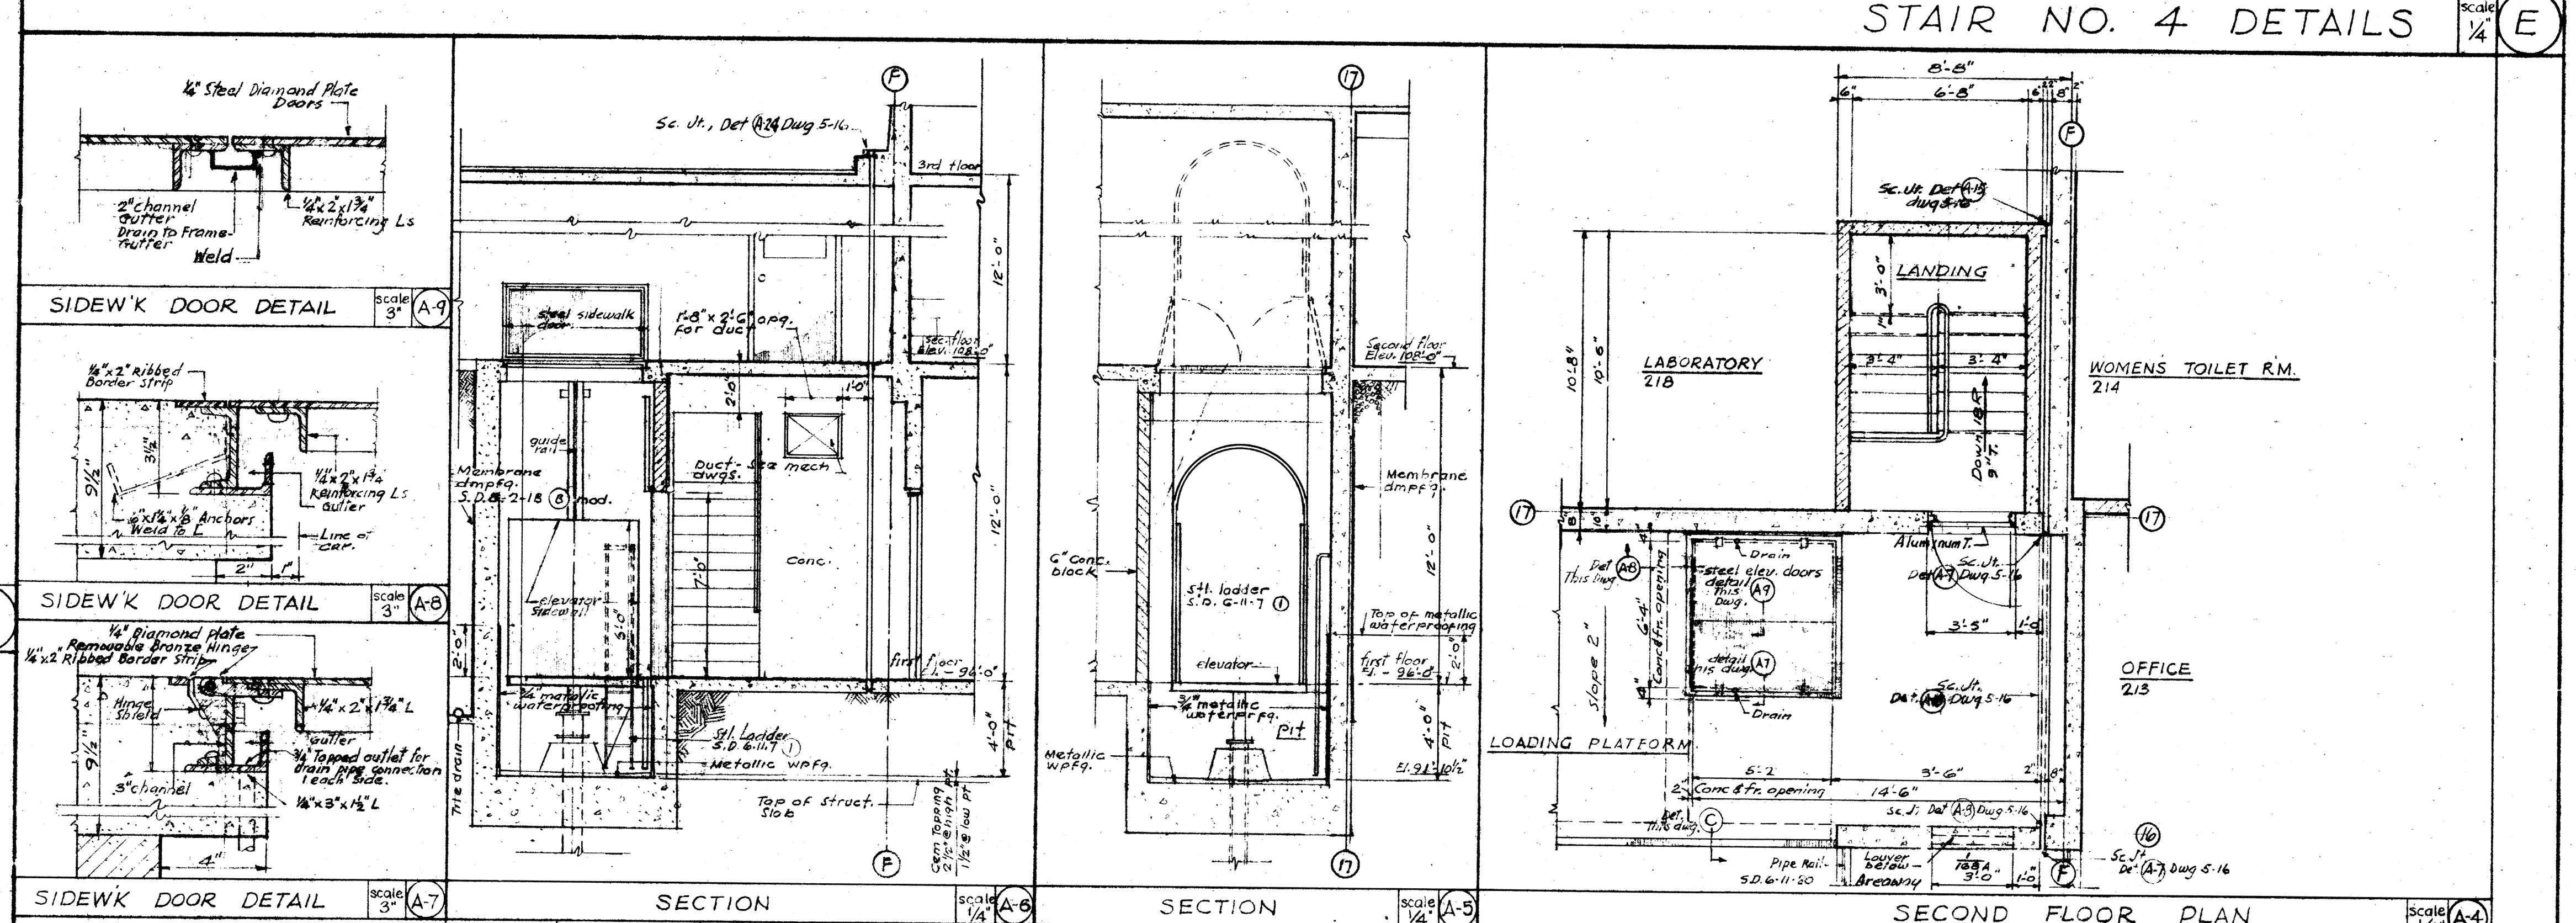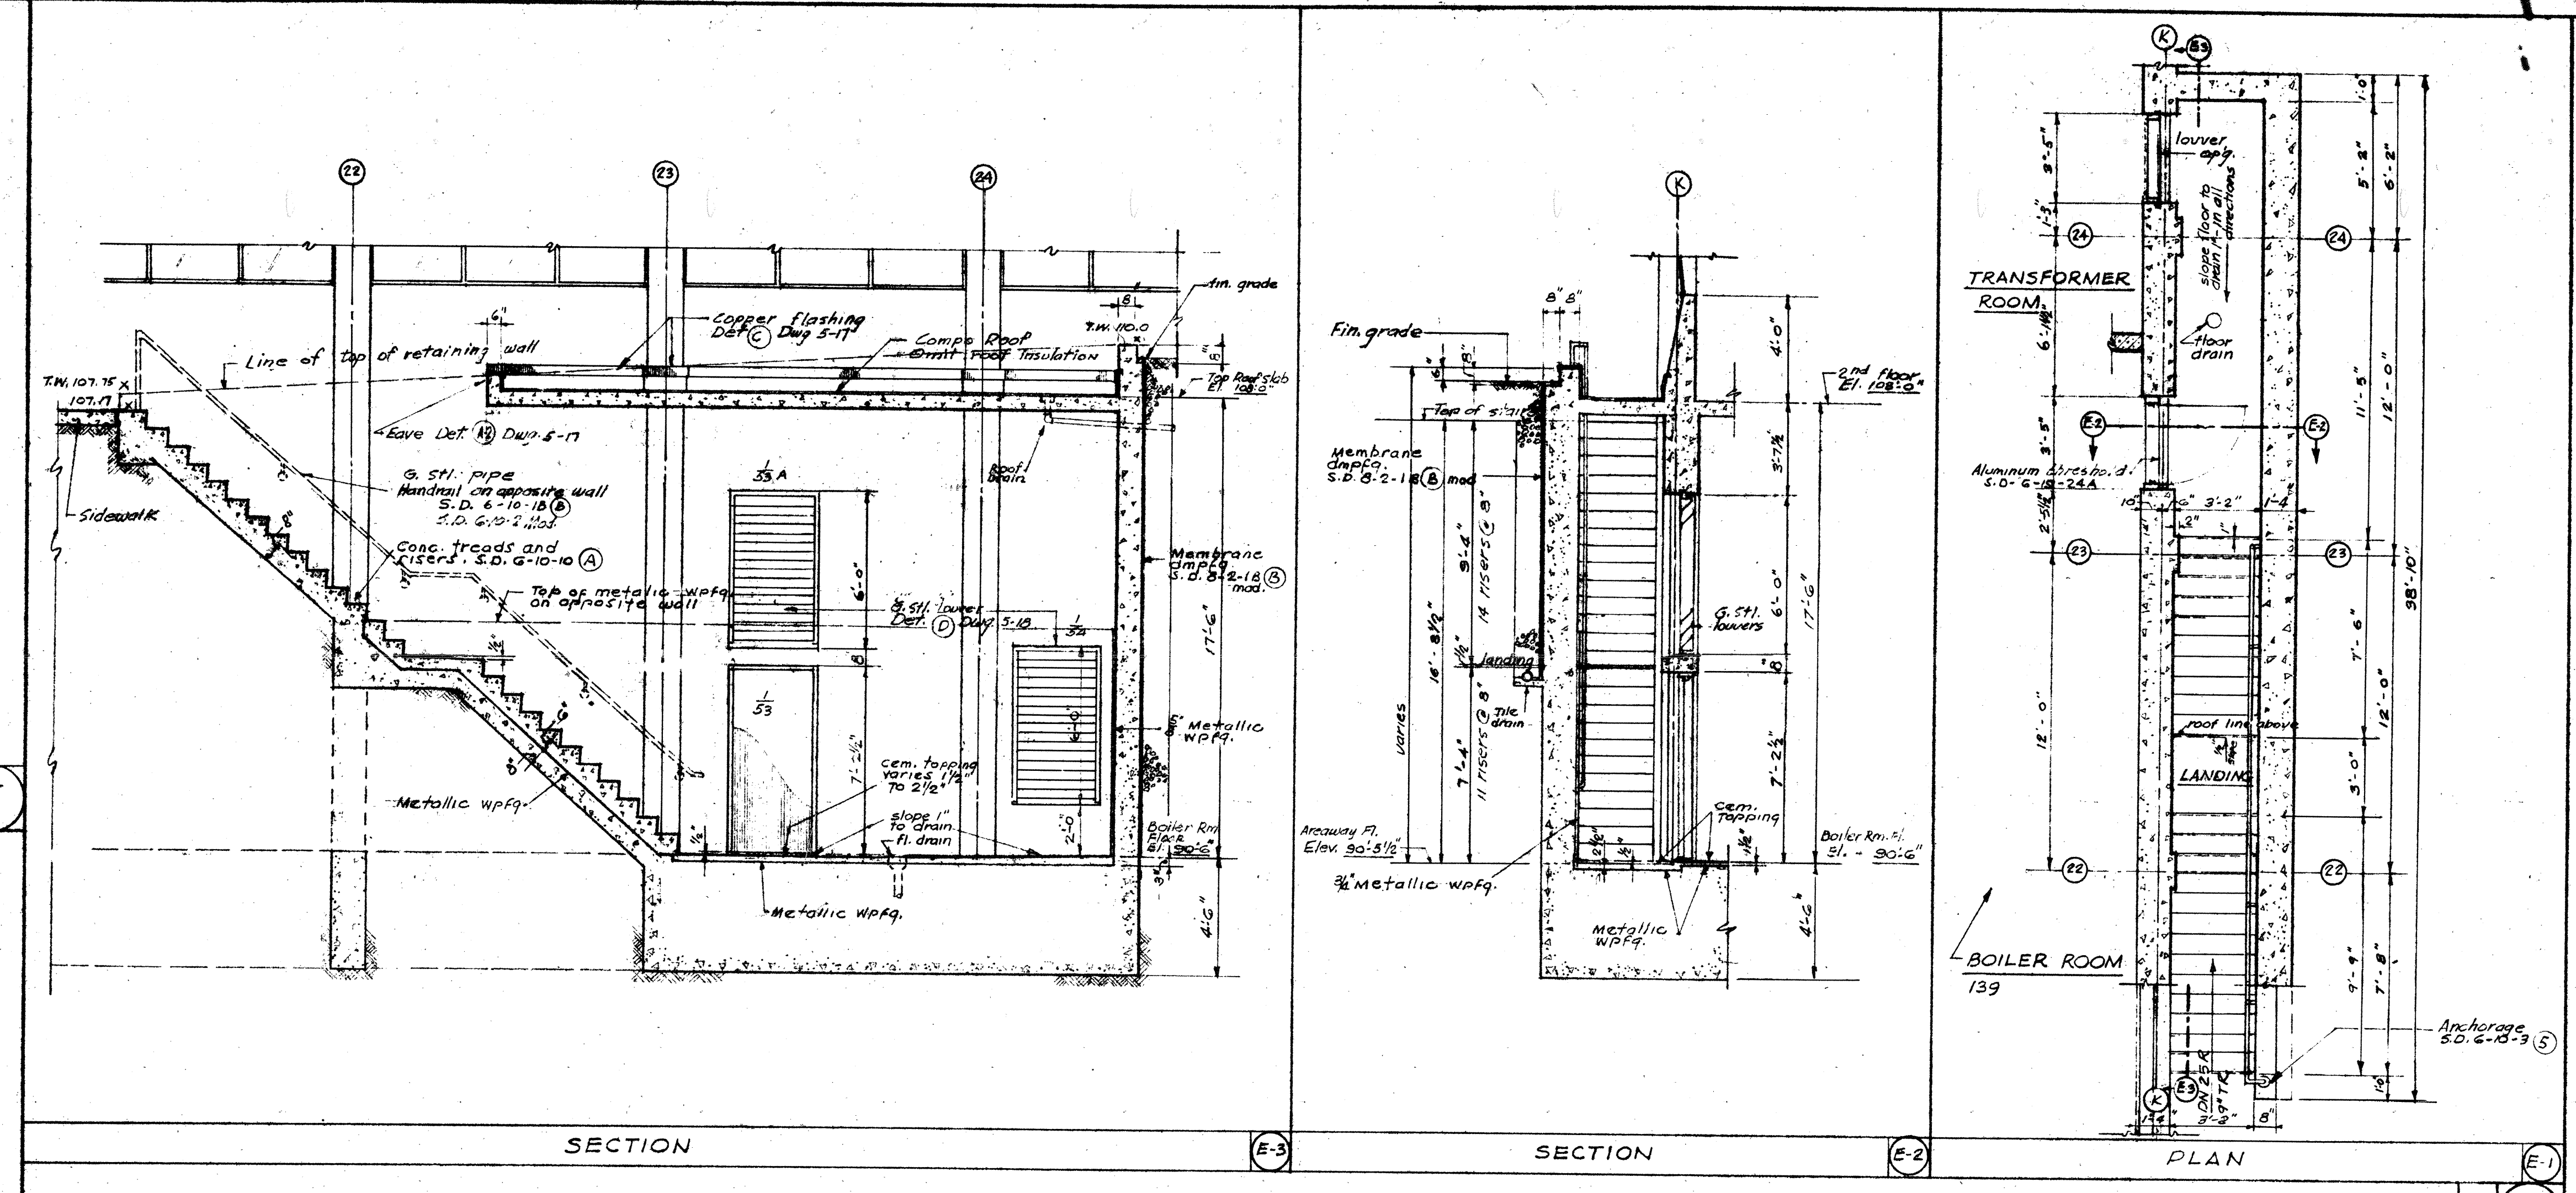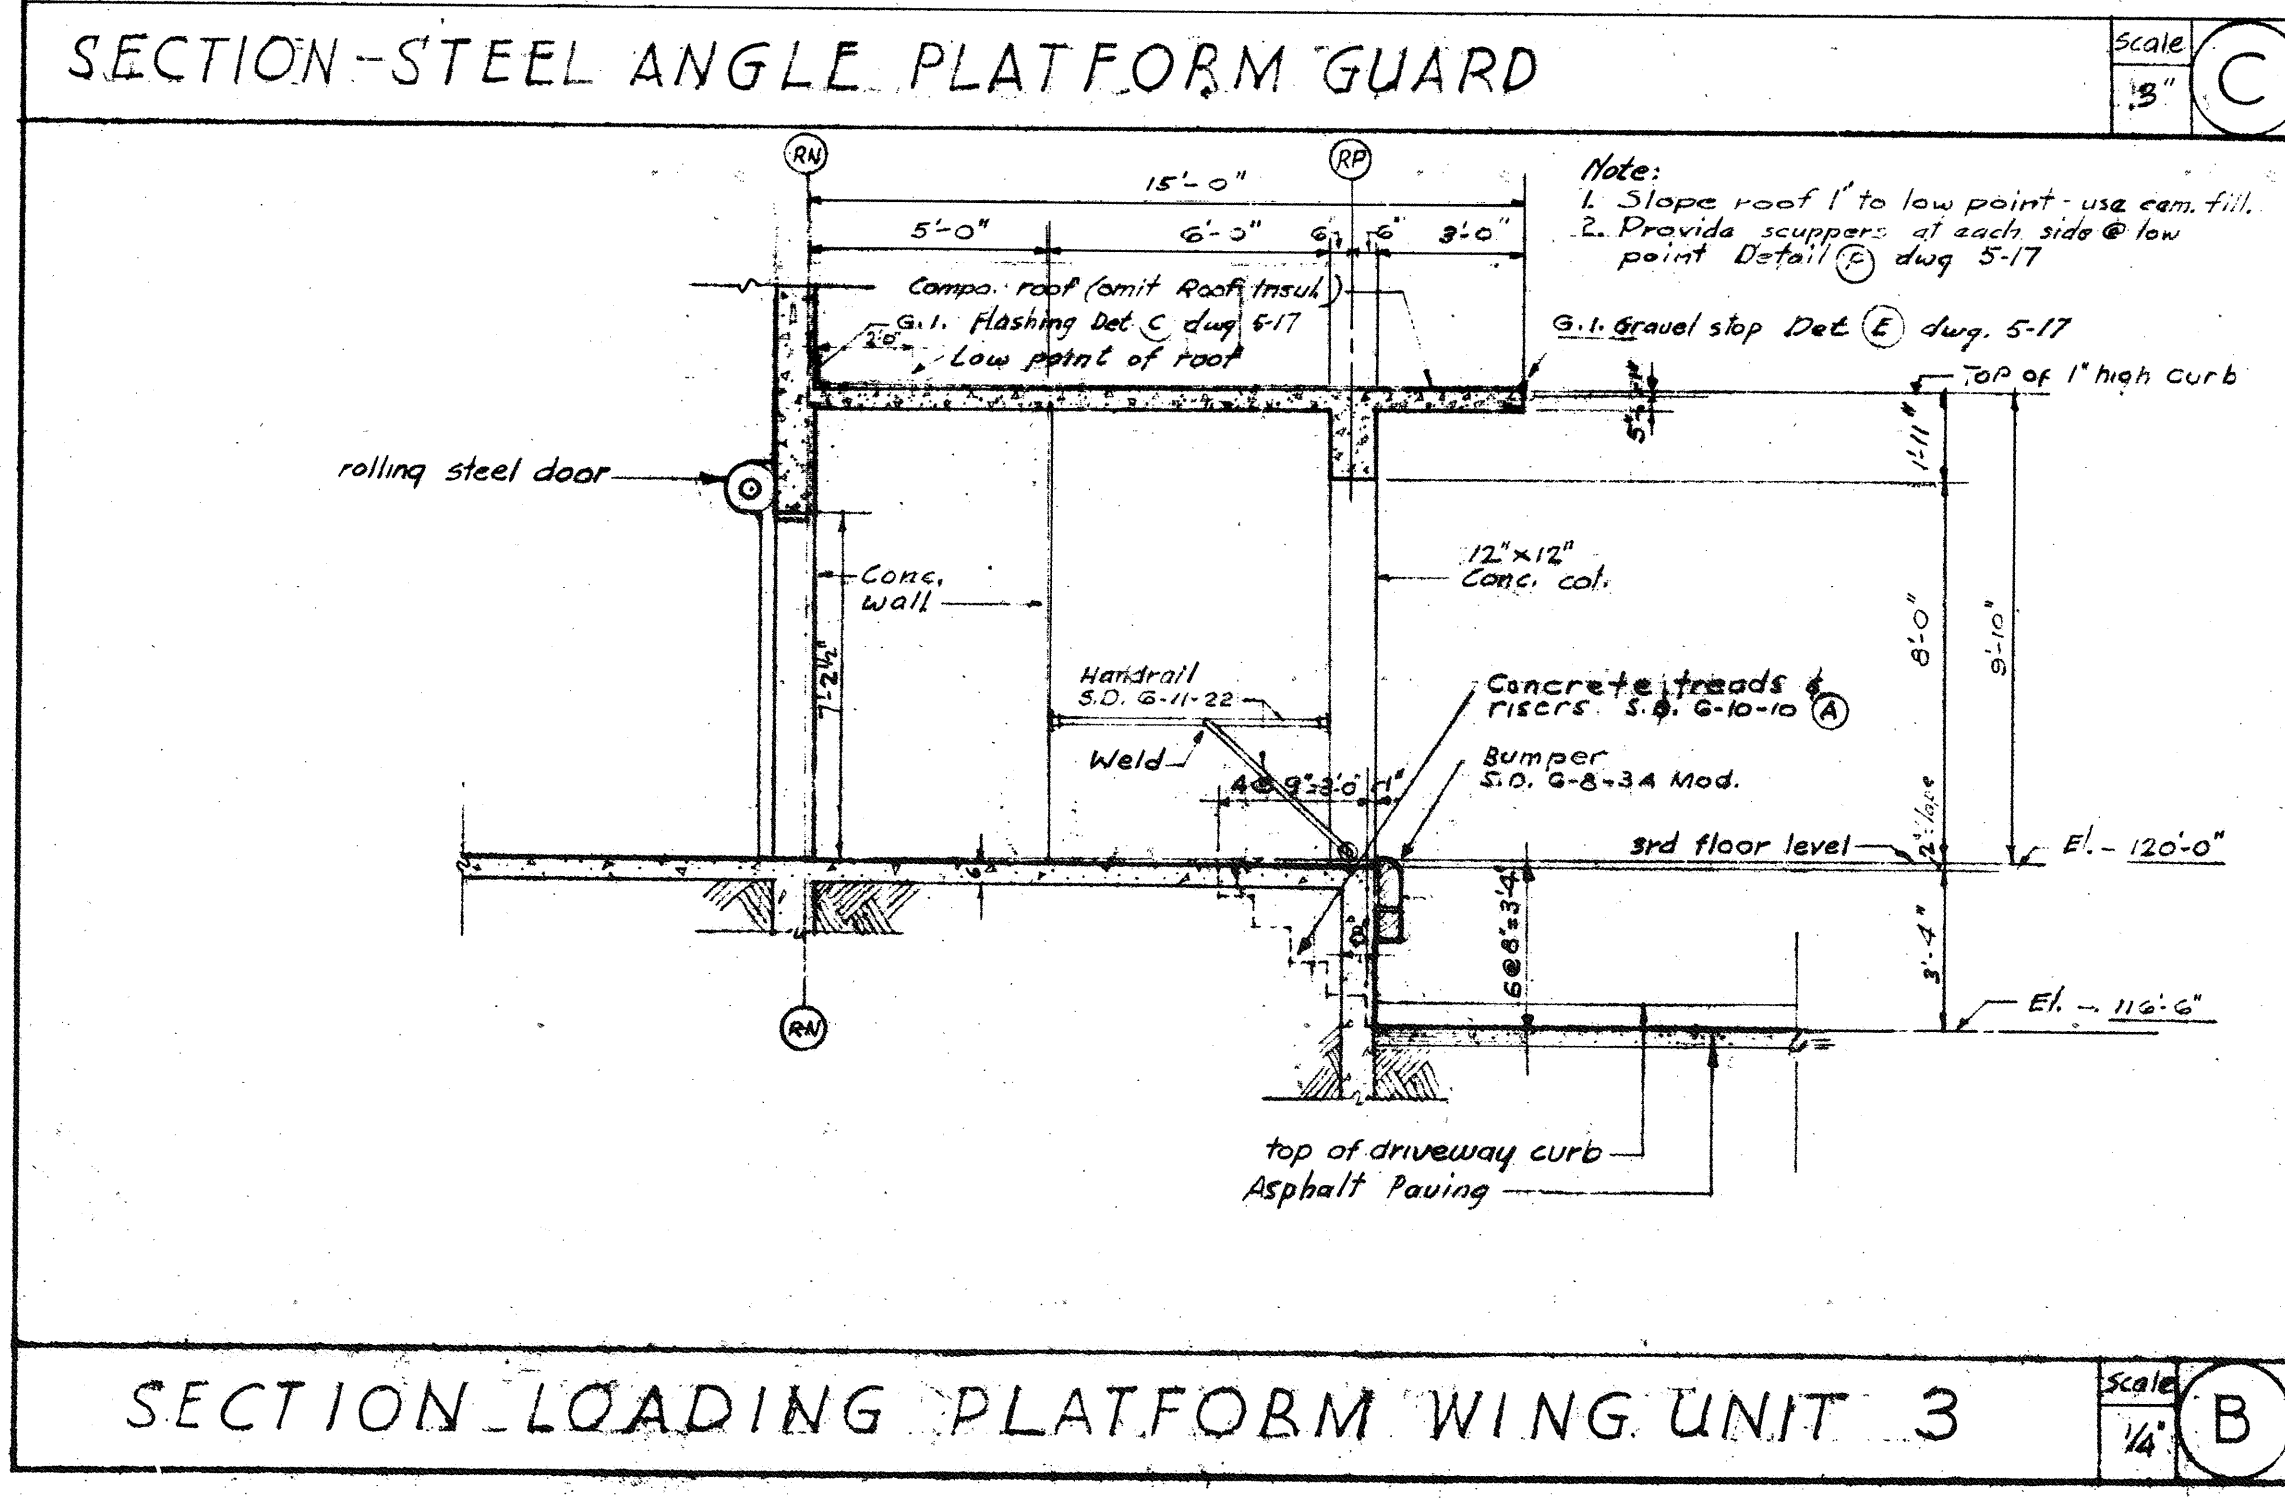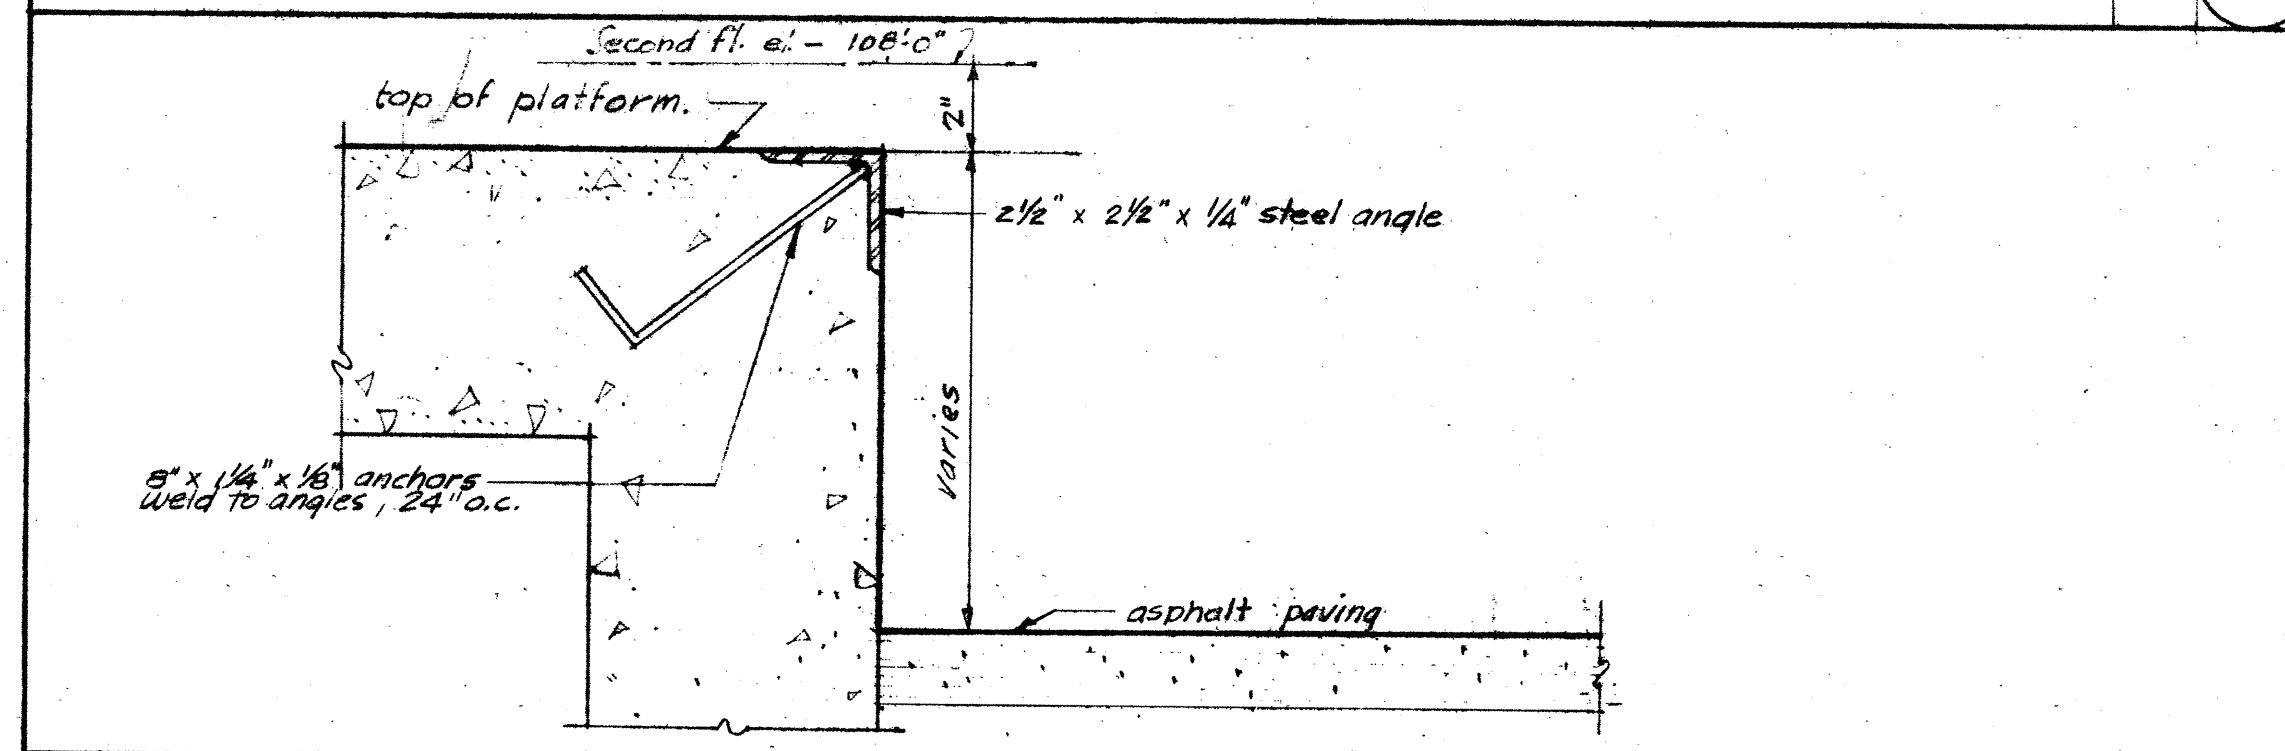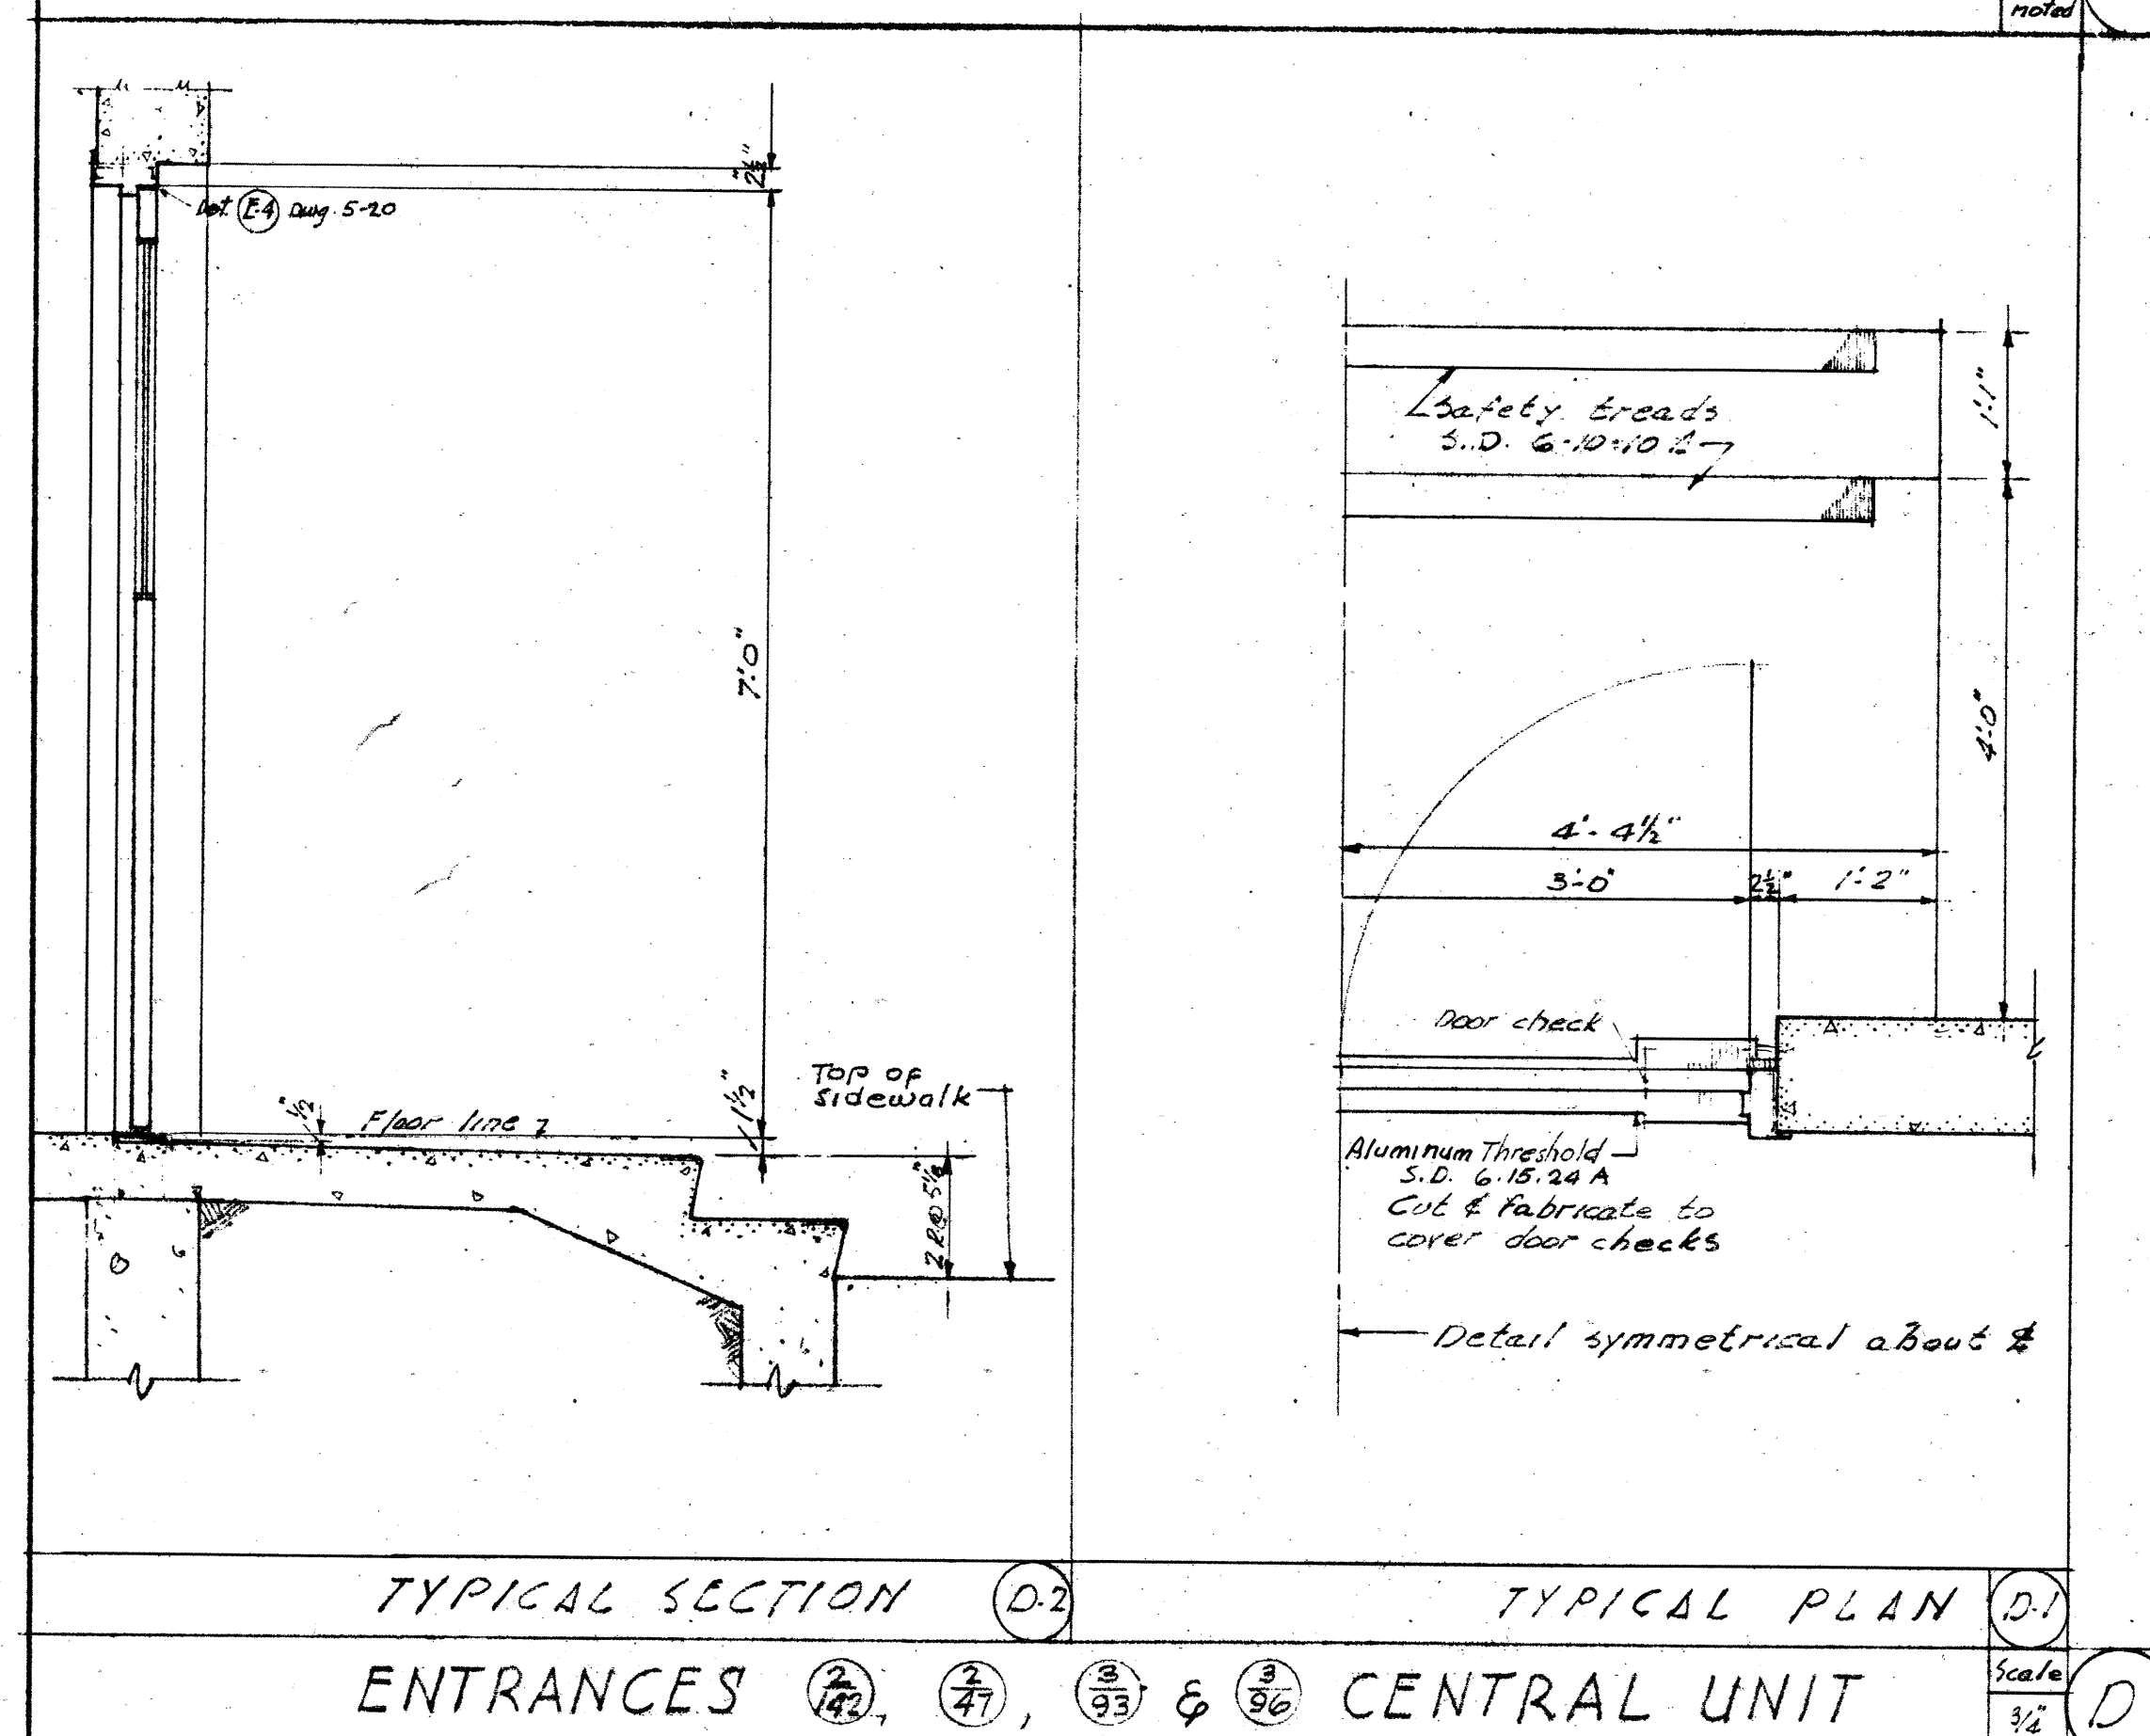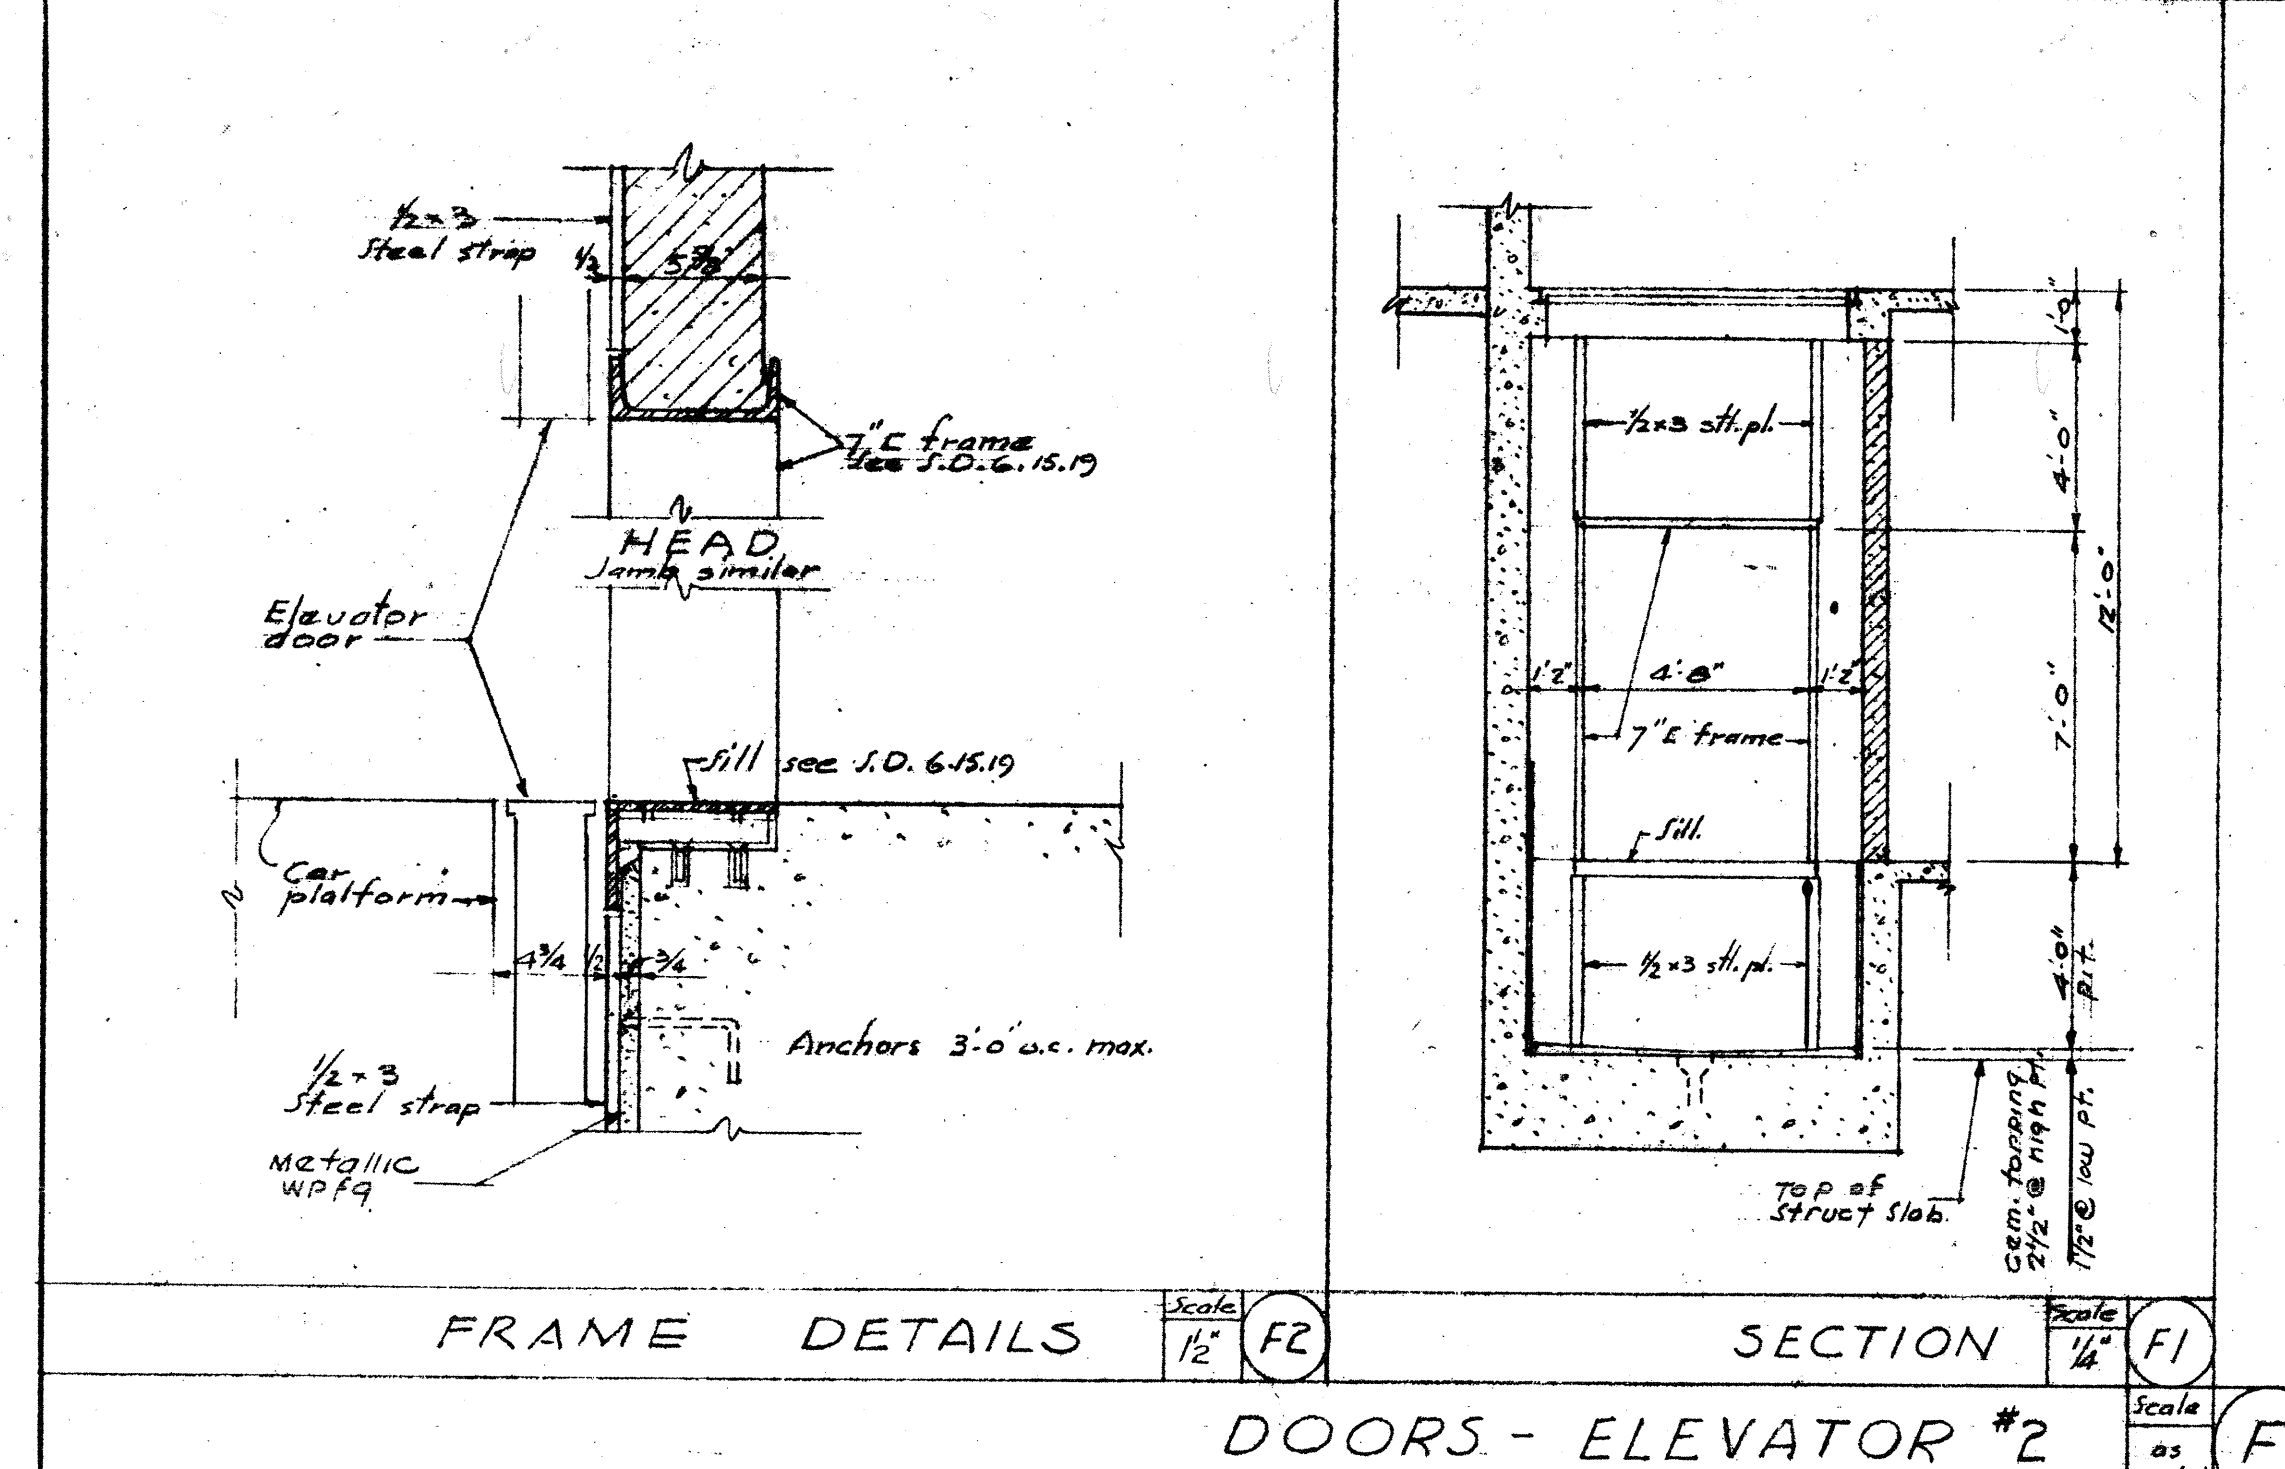


PEREIRA & LUCKMAN
J. E. STANTON
ARCHITECTS AND ENGINEERS
LOS ANGELES, CALIFORNIA
ROBERT W. DITZEN
ASSOCIATE ARCHITECT
BOULDER, COLORADO

PUBLIC BUILDINGS SERVICE
GENERAL SERVICES ADMINISTRATION, WASHINGTON, D. C.


PROJECT BOULDER LABORATORIES
LOCATION BOULDER, COLORADO
STREET STATE HIGHWAY 170
PROJ. NO. 5-044
DRAWN BY D.D., L.R. 2-22-52
CHECKED BY E.A.L.S.
DRAWING TITLE STAIRS NO. 4 & NO. 6 MISC. DETAILS
B-20042 ARCHITECTURAL
5-15

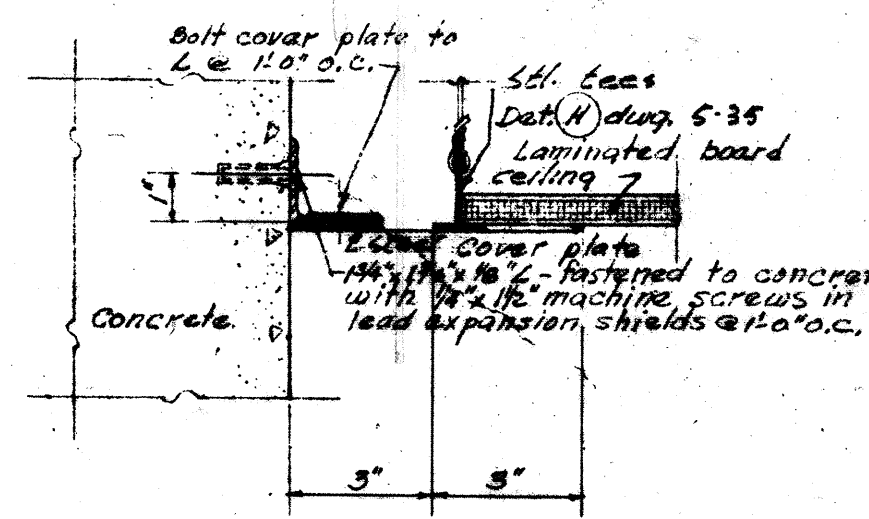


VERTICAL SECTION Scale 3" = 1'-0"

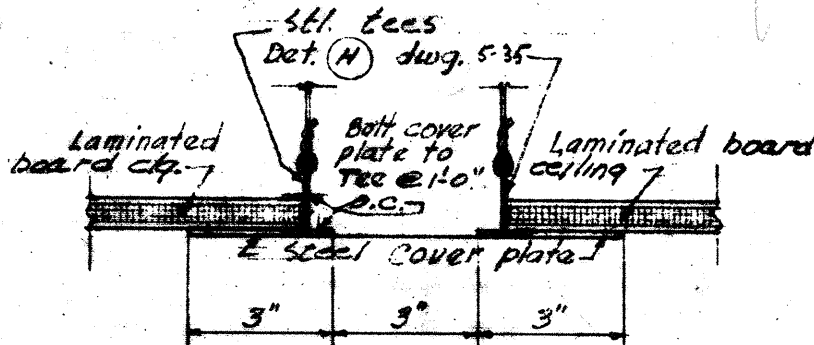


VERTICAL SECTION Scale 3" = 1'-0"

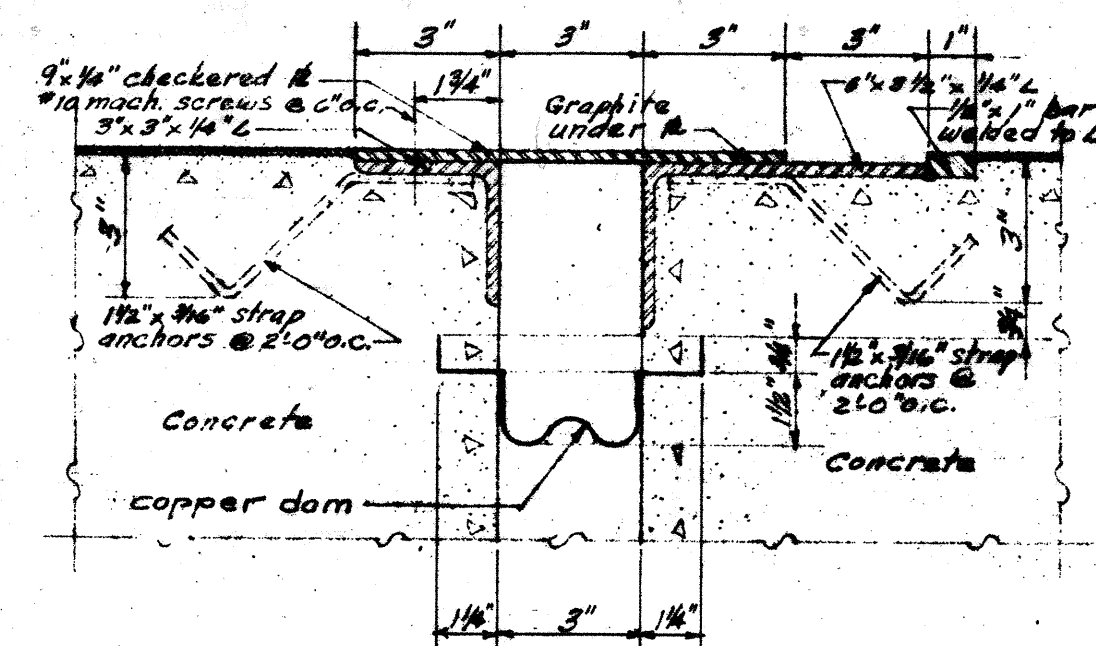


VERTICAL SECTION Scale 3" = 1'-0"

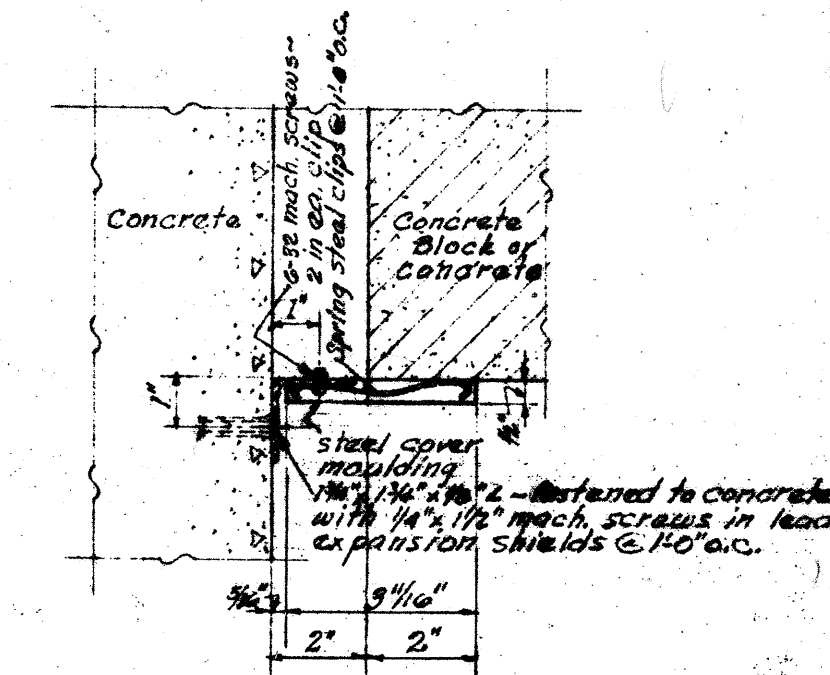


PLAN AT INTERIOR Scale 3" = 1'-0"

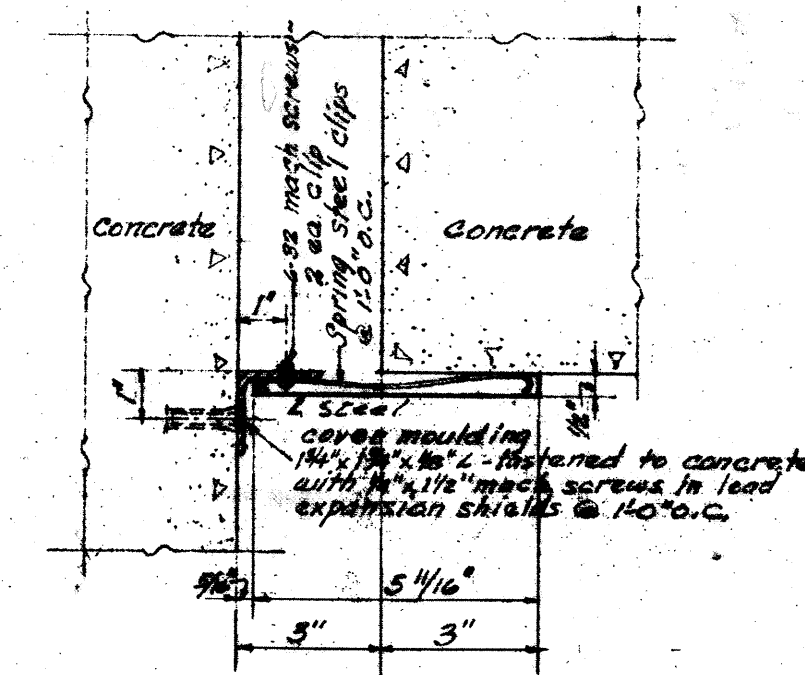


PLAN AT INTERIOR Scale 3" = 1'-0"

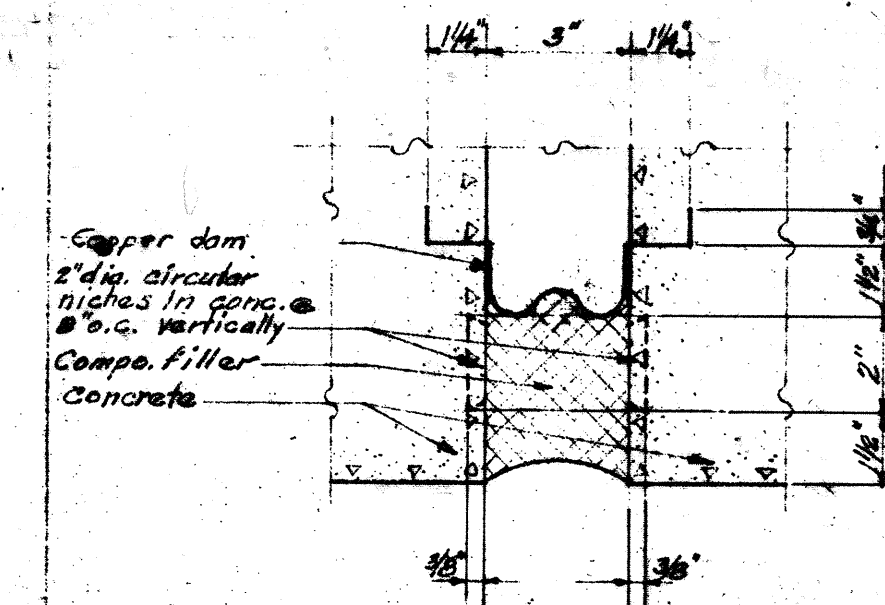


PLAN AT EXTERIOR Scale 3" = 1'-0"

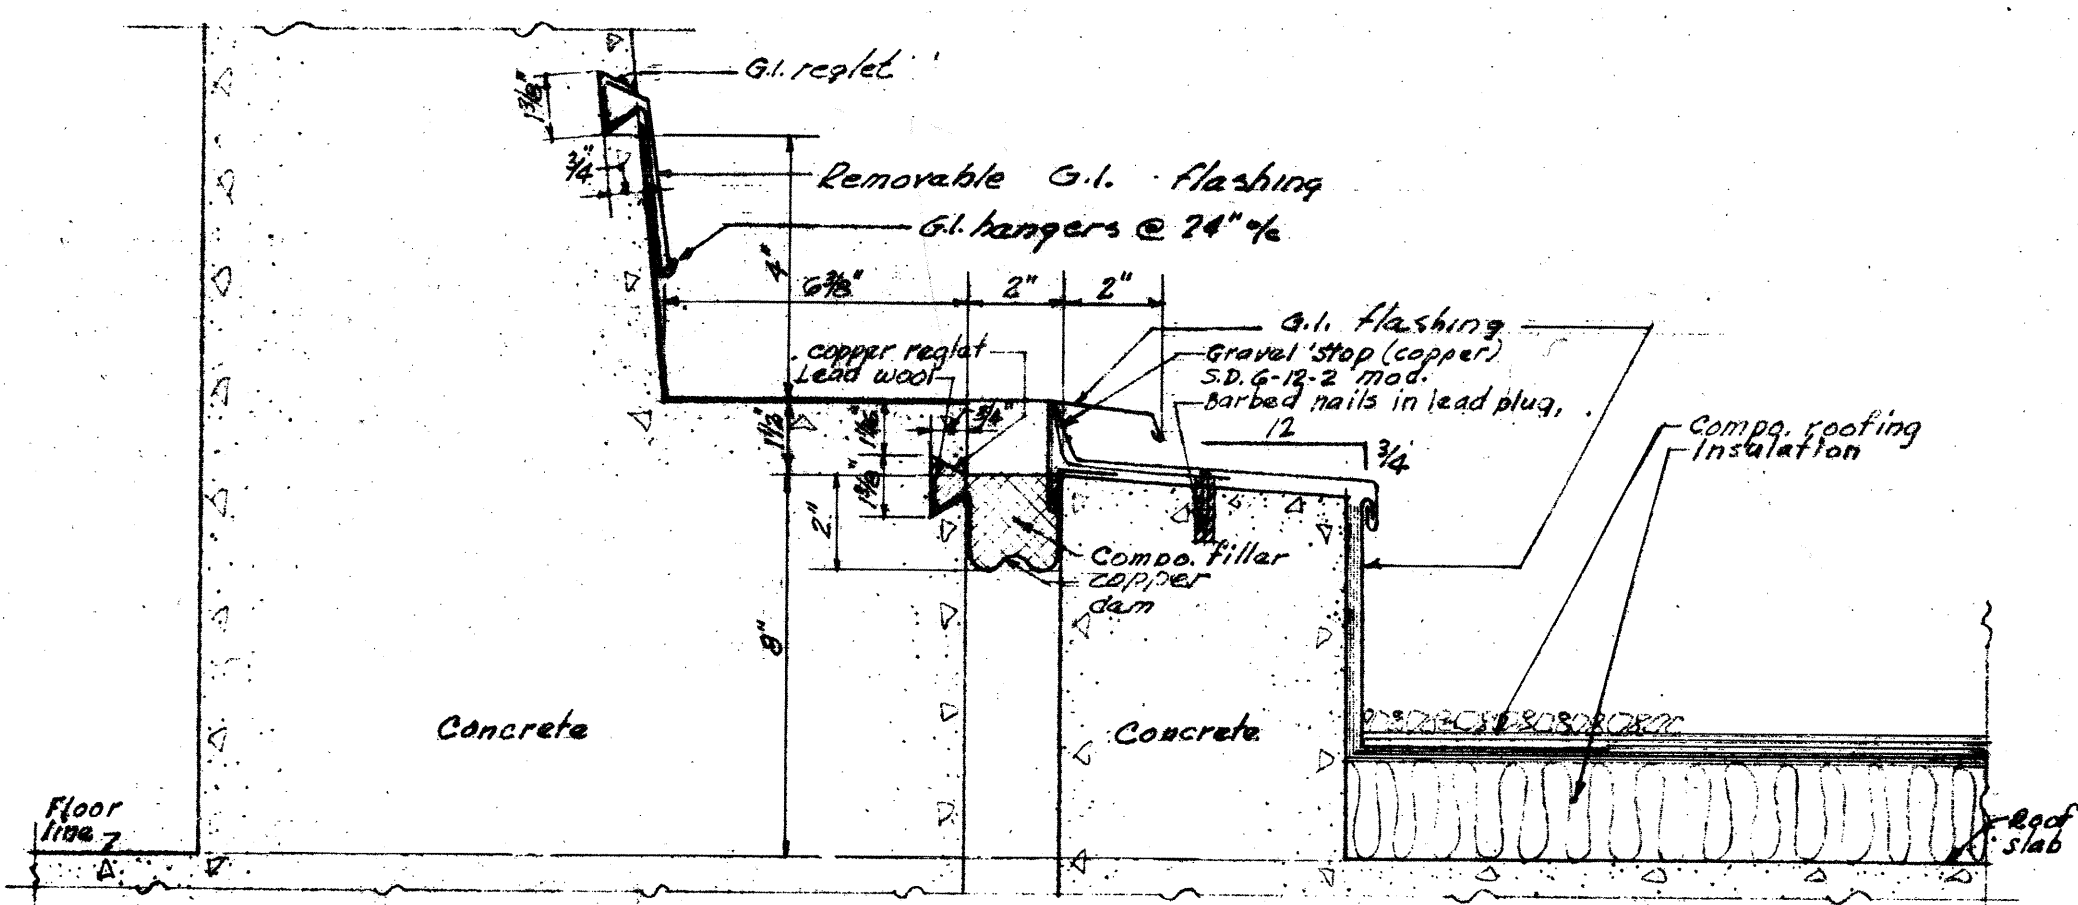


VERTICAL SECTION Scale 3" = 1'-0"

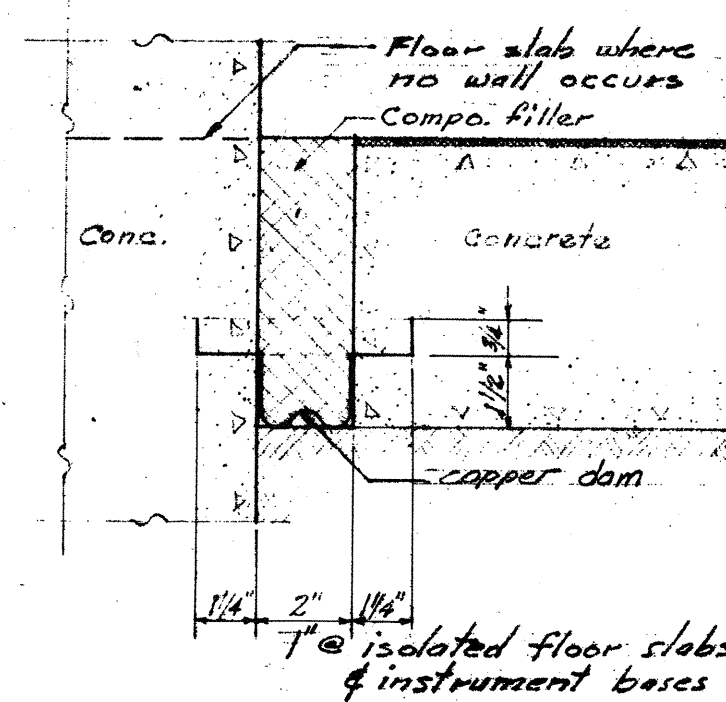


VERTICAL SECTION Scale 3" = 1'-0"

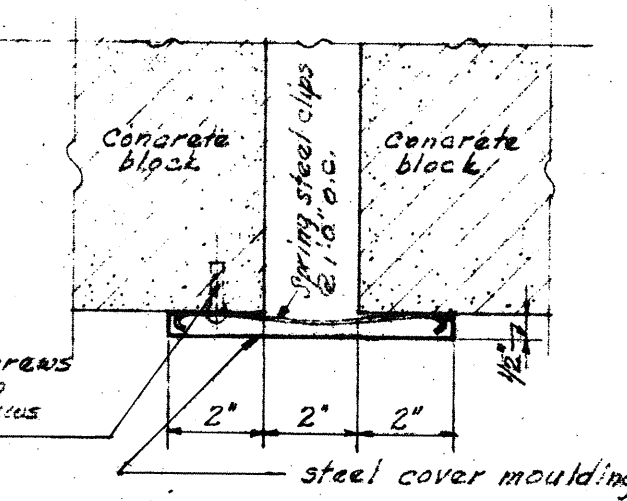


PLAN AT INTERIOR Scale 3" = 1'-0"

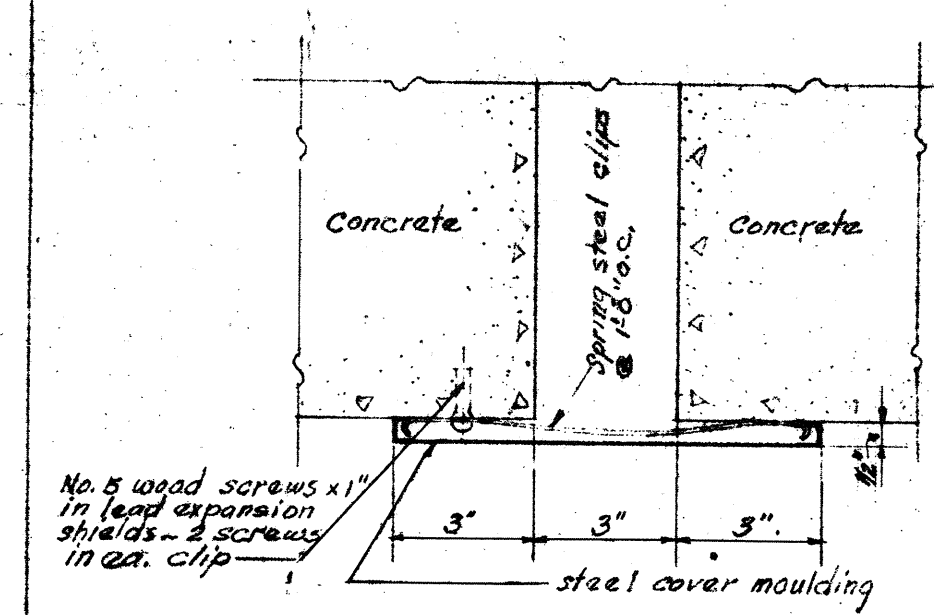


PLAN AT INTERIOR Scale 3" = 1'-0"

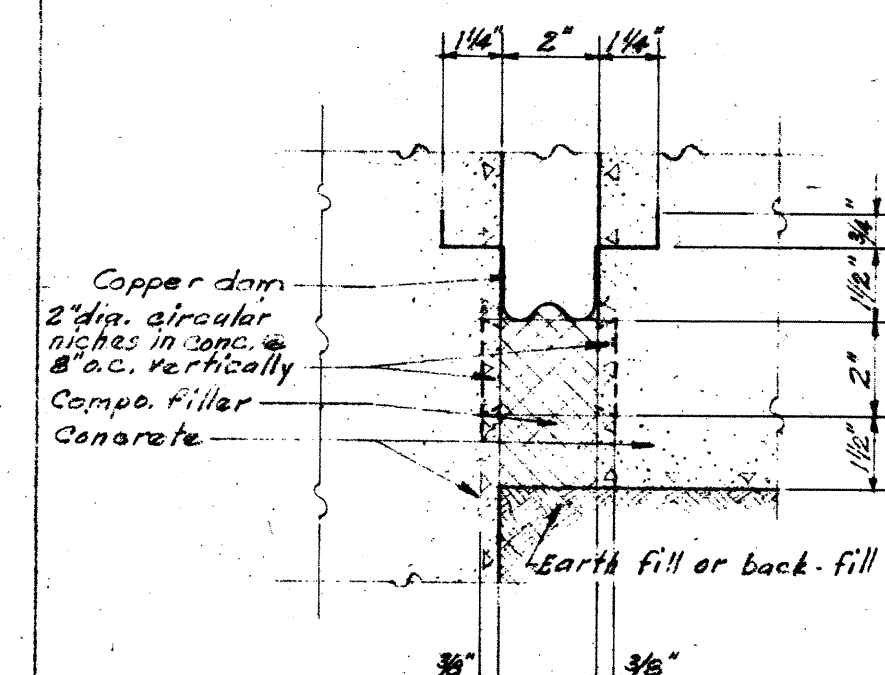


PLAN BELOW GRADE Scale 3" = 1'-0"

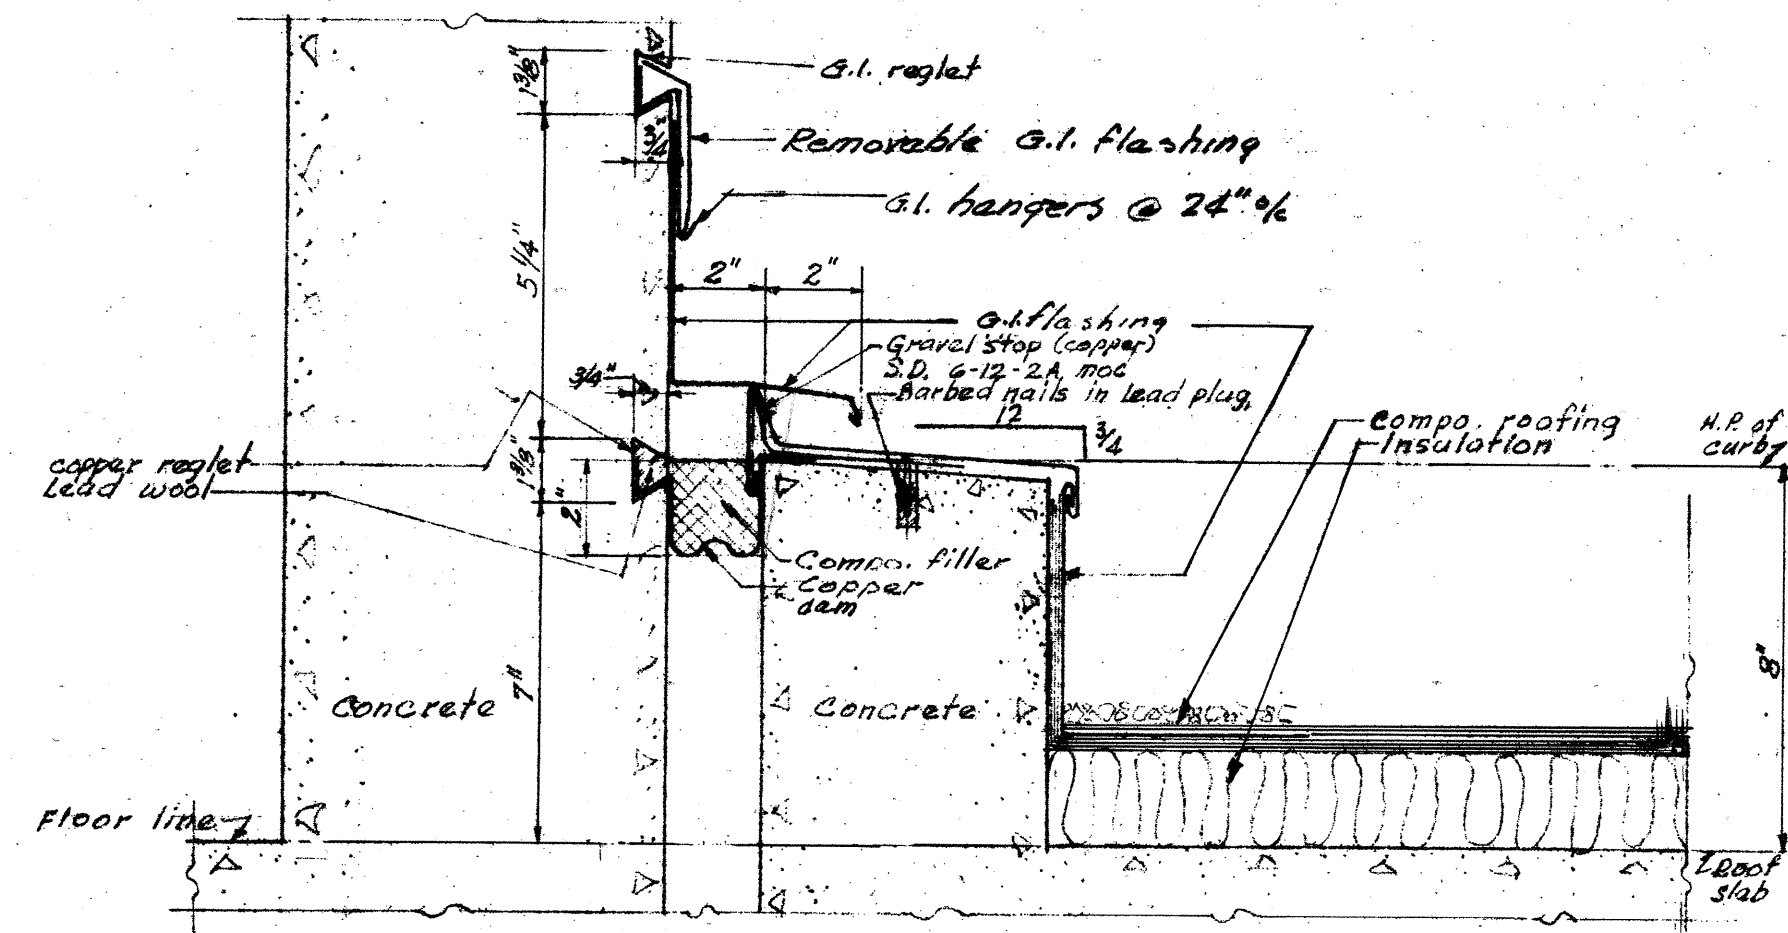


VERTICAL SECTION Scale 3" = 1'-0"

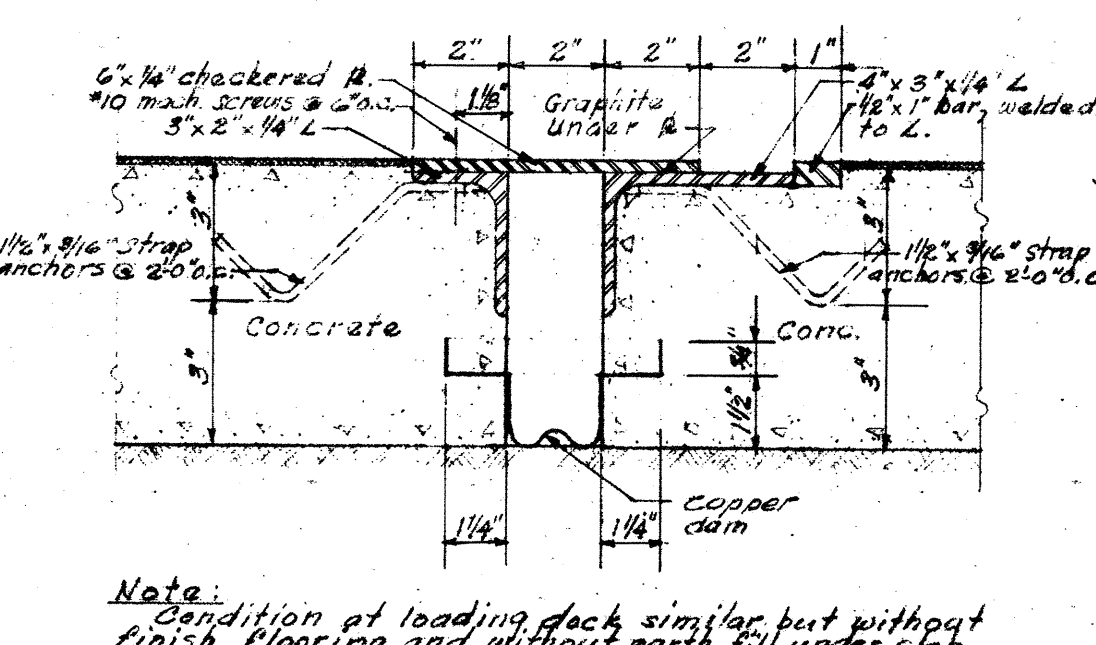


VERTICAL SECTION Scale 3" = 1'-0"

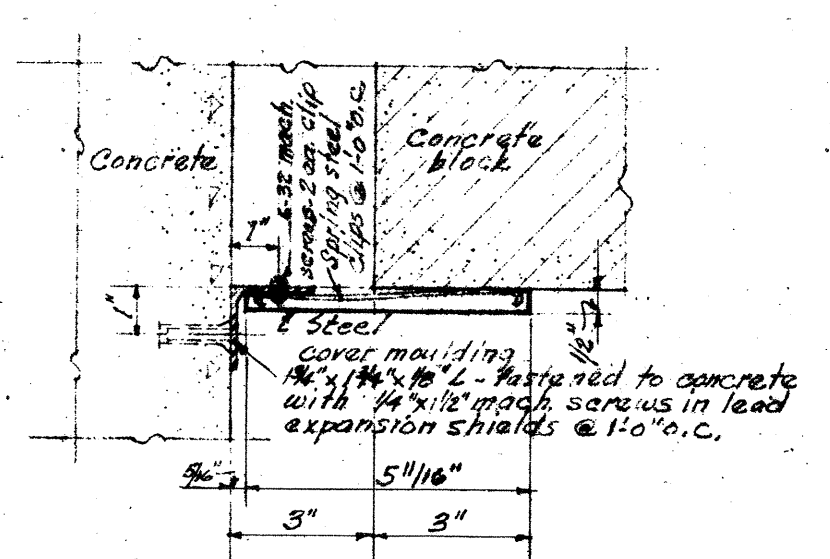


PLAN AT INTERIOR Scale 3" = 1'-0"

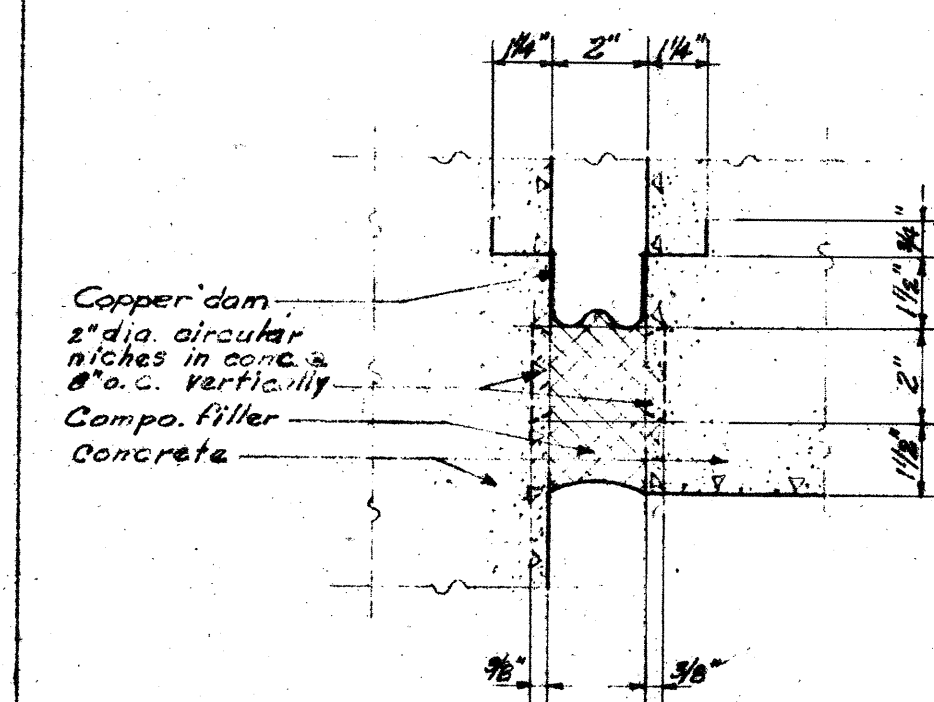


PLAN AT EXTERIOR Scale 3" = 1'-0"

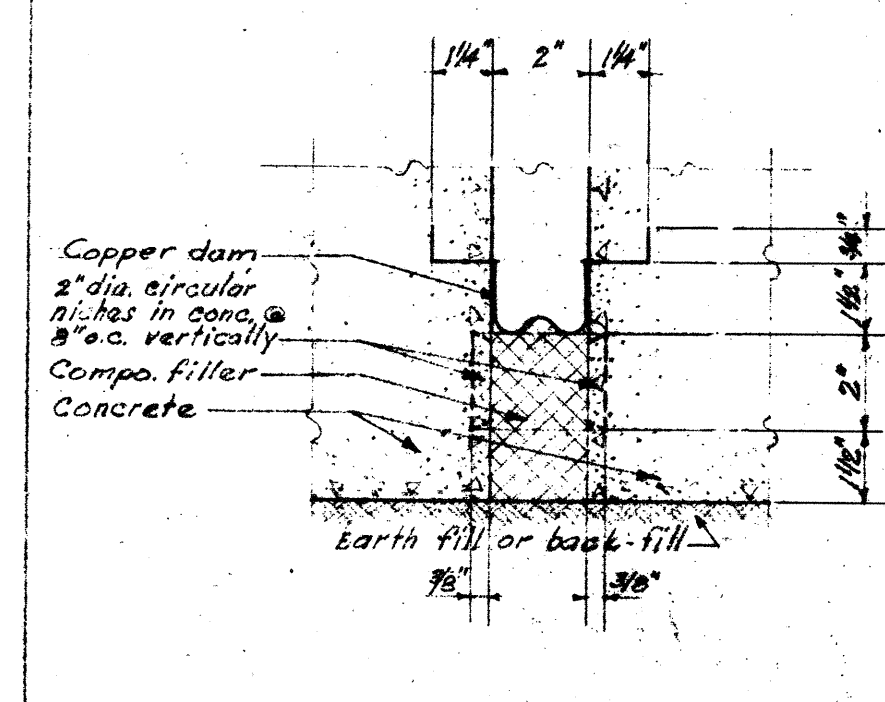


PLAN BELOW GRADE Scale 3" = 1'-0"

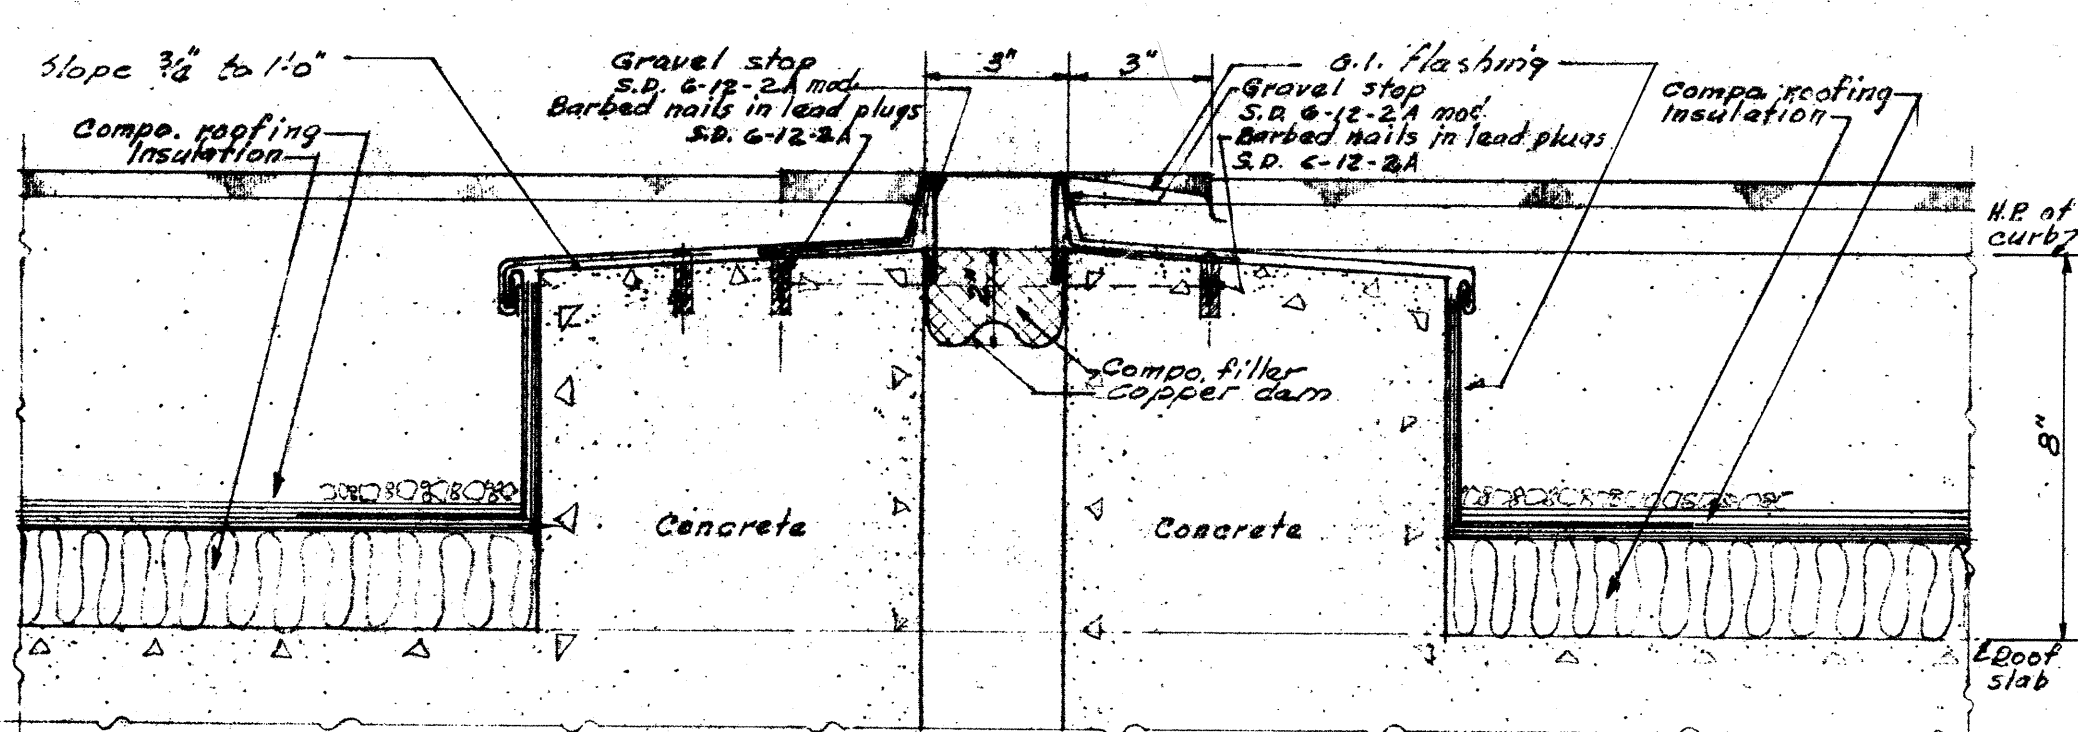


VERTICAL SECTION Scale 3" = 1'-0"

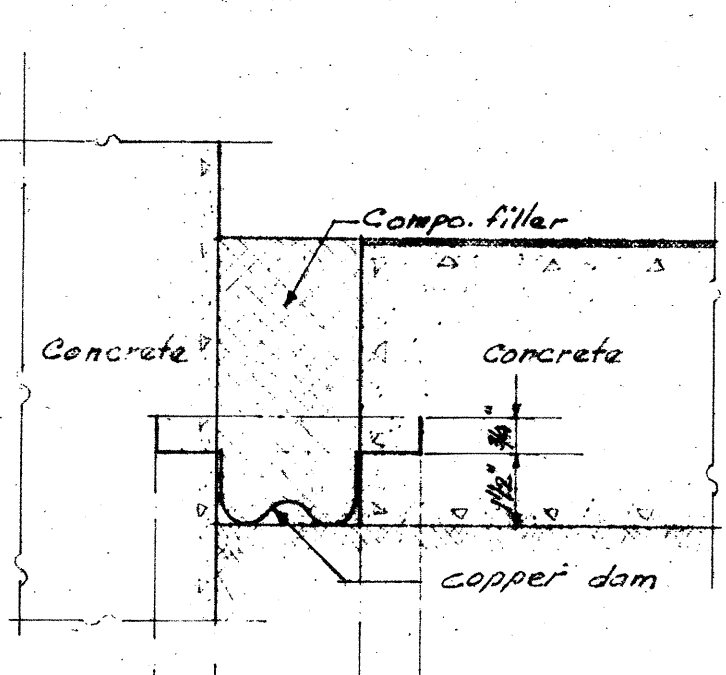


VERTICAL SECTION Scale 3" = 1'-0"

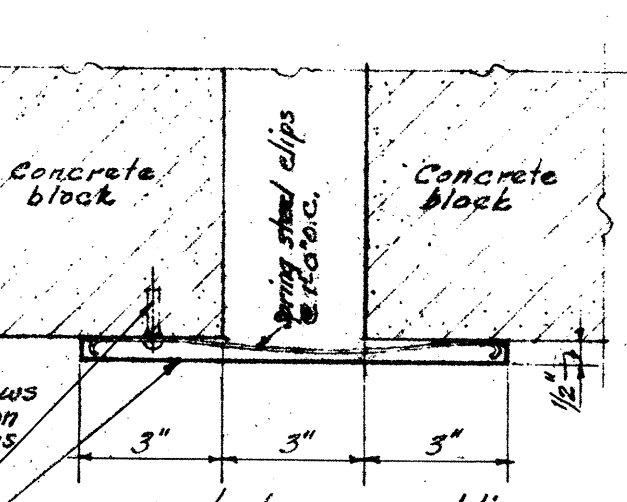


PLAN AT INTERIOR Scale 3" = 1'-0"

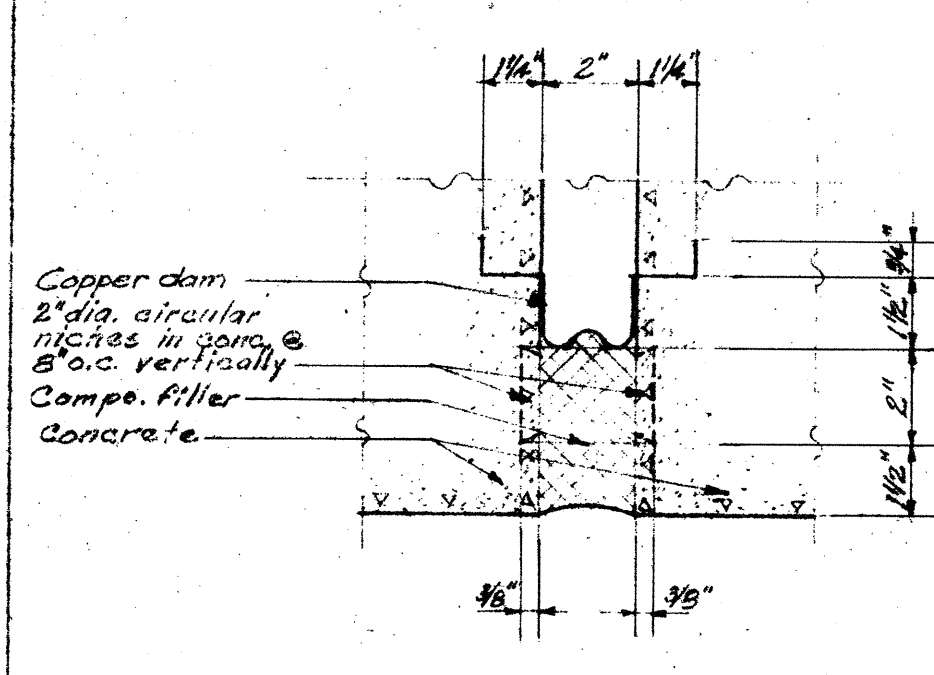


PLAN AT EXTERIOR Scale 3" = 1'-0"

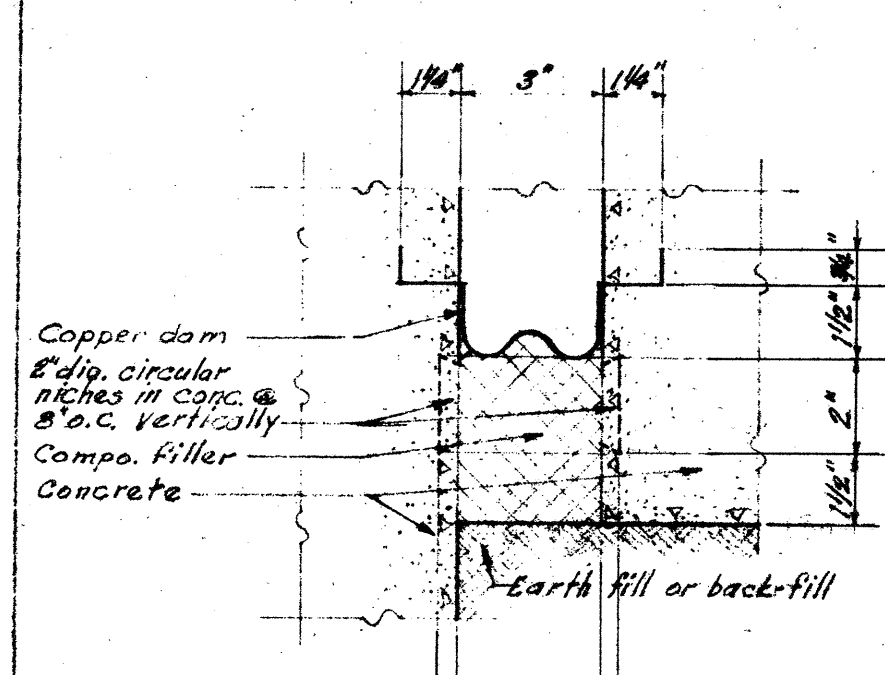


PLAN BELOW GRADE Scale 3" = 1'-0"

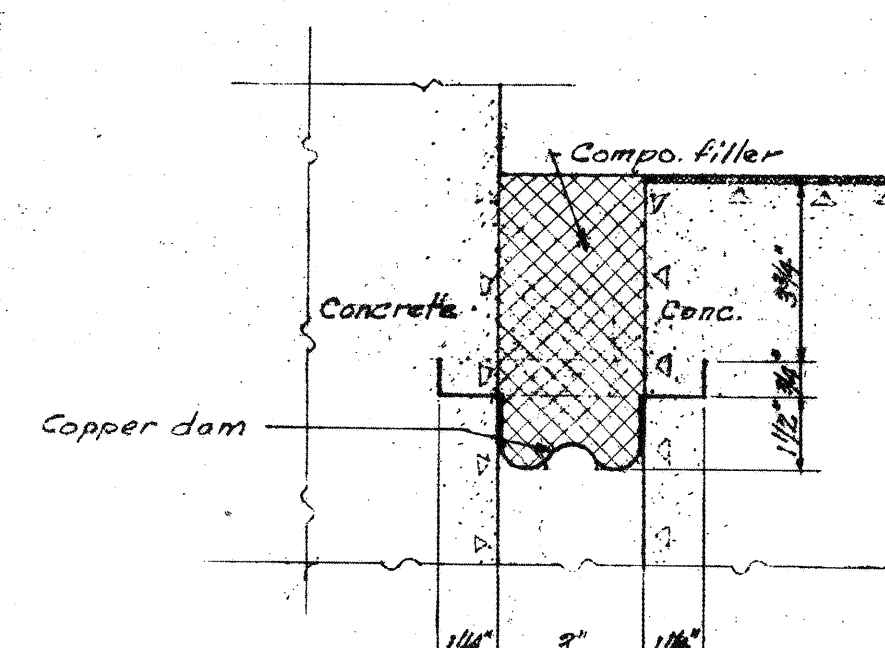


VERTICAL SECTION Scale 3" = 1'-0"

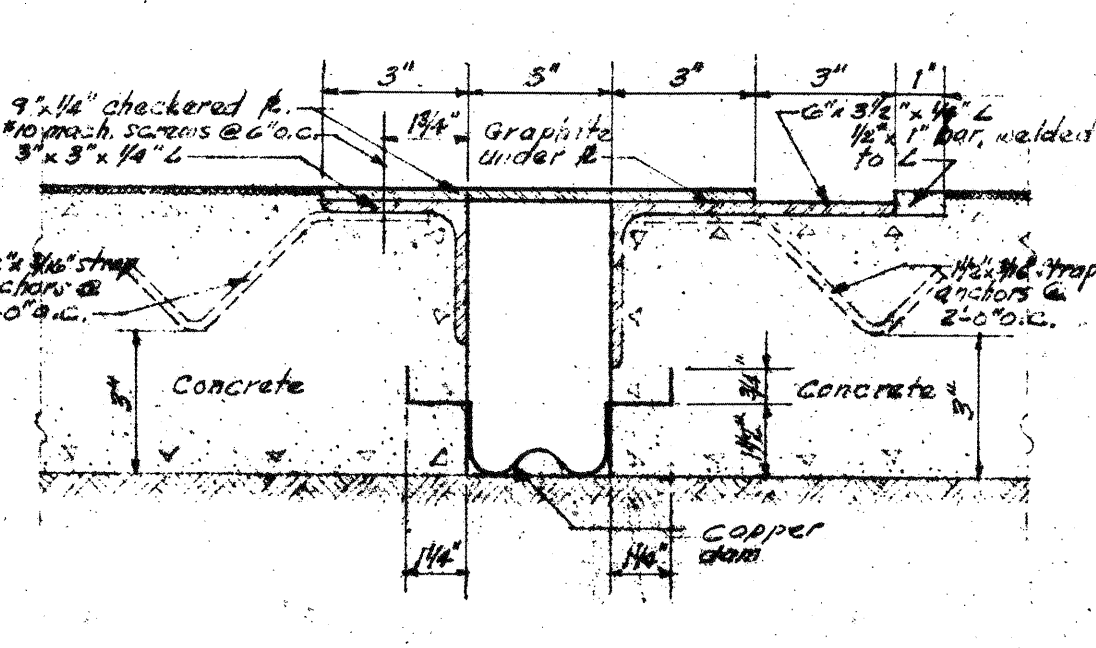


VERTICAL SECTION Scale 3" = 1'-0"

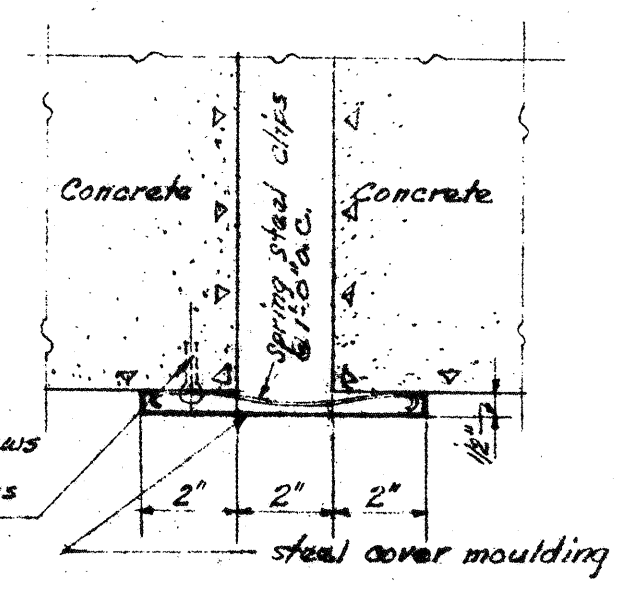

PLAN AT INTERIOR Scale 3" = 1'-0"

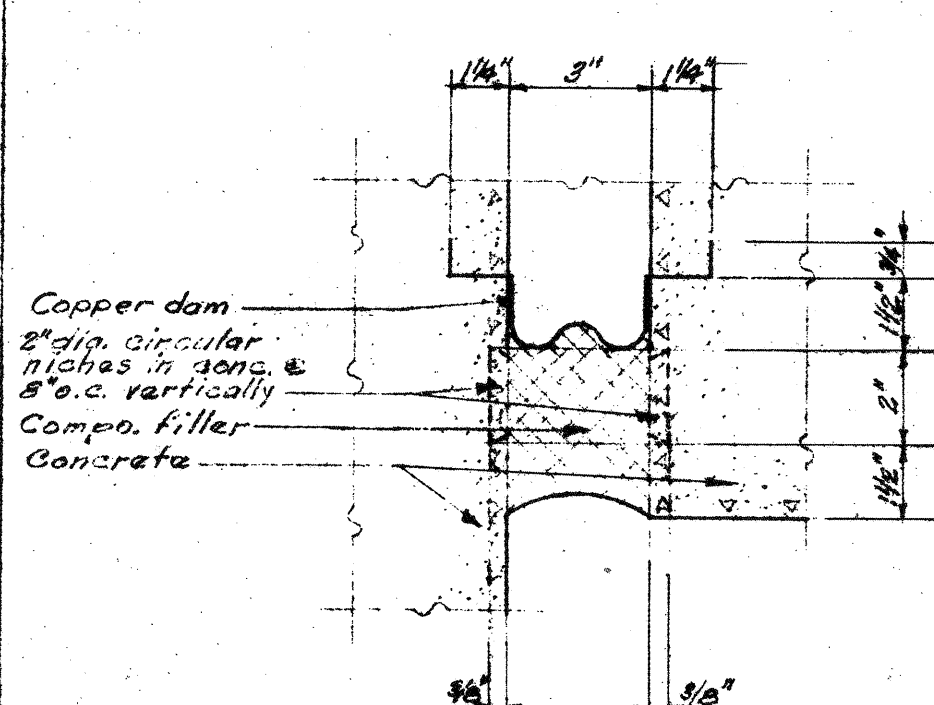

PLAN AT EXTERIOR Scale 3" = 1'-0"

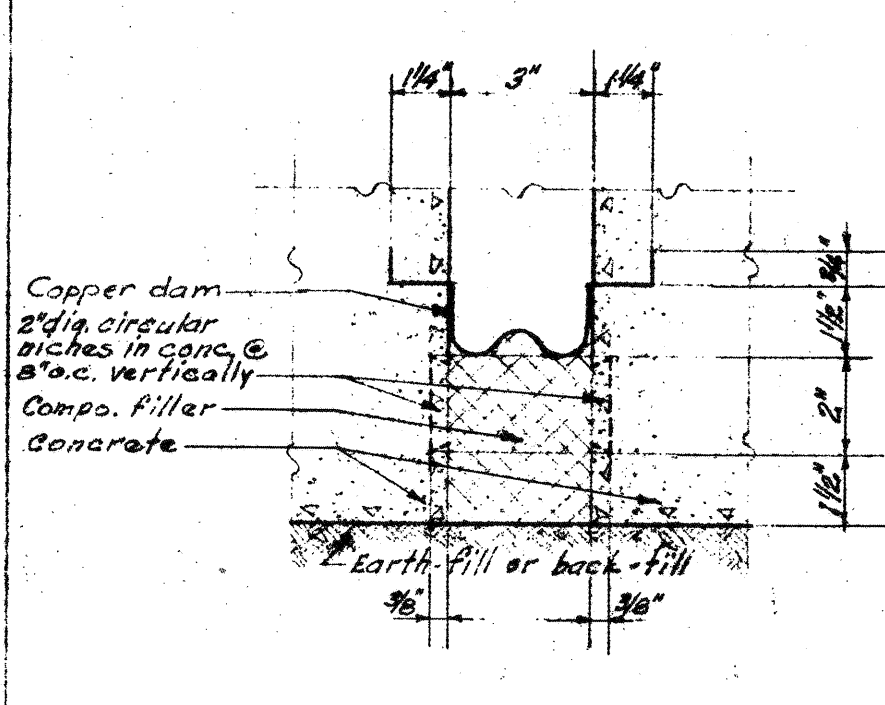


PLAN BELOW GRADE Scale 3" = 1'-0"

SEISMIC JOINT DETAILS


Note:
Asphalt tile shown occurs only where directed on finish schedule. Where asphalt tile does not occur, steel floor plates or compo filler are to be flush with top of slab.
Copper dams shall be set in forms before pouring concrete.

PEREIRA & LUCKMAN J. E. STANTON ARCHITECTS AND ENGINEERS LOS ANGELES, CALIFORNIA ROBERT W. DITZEN ASSOCIATE ARCHITECT BOULDER, COLORADO			
PROJECT	BOULDER LABORATORIES		
LOCATION	BOULDER, COLORADO		
STREET	STATE HIGHWAY 170		
PROJ. NO.	S-044	FILE NO.	
DRAWN BY	K. L. B.	CHECKED BY	H. M. S.
DRAWING TITLE			
SEISMIC JOINTS			
B-20043 ARCHITECTURAL			
DRAWING NO.	5-16		

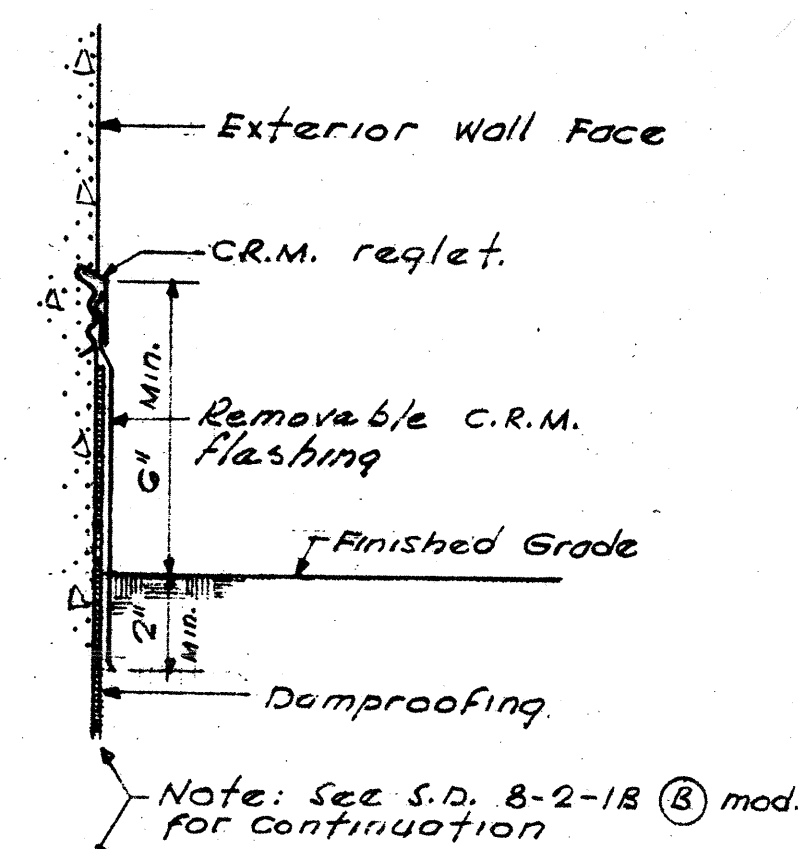


Note: This detail typical for concrete walls only. For flashing at top of stone faced walls - See S.D. 8-2-18 (B) mod


FLASHING-EXT. WALL DMPFG.

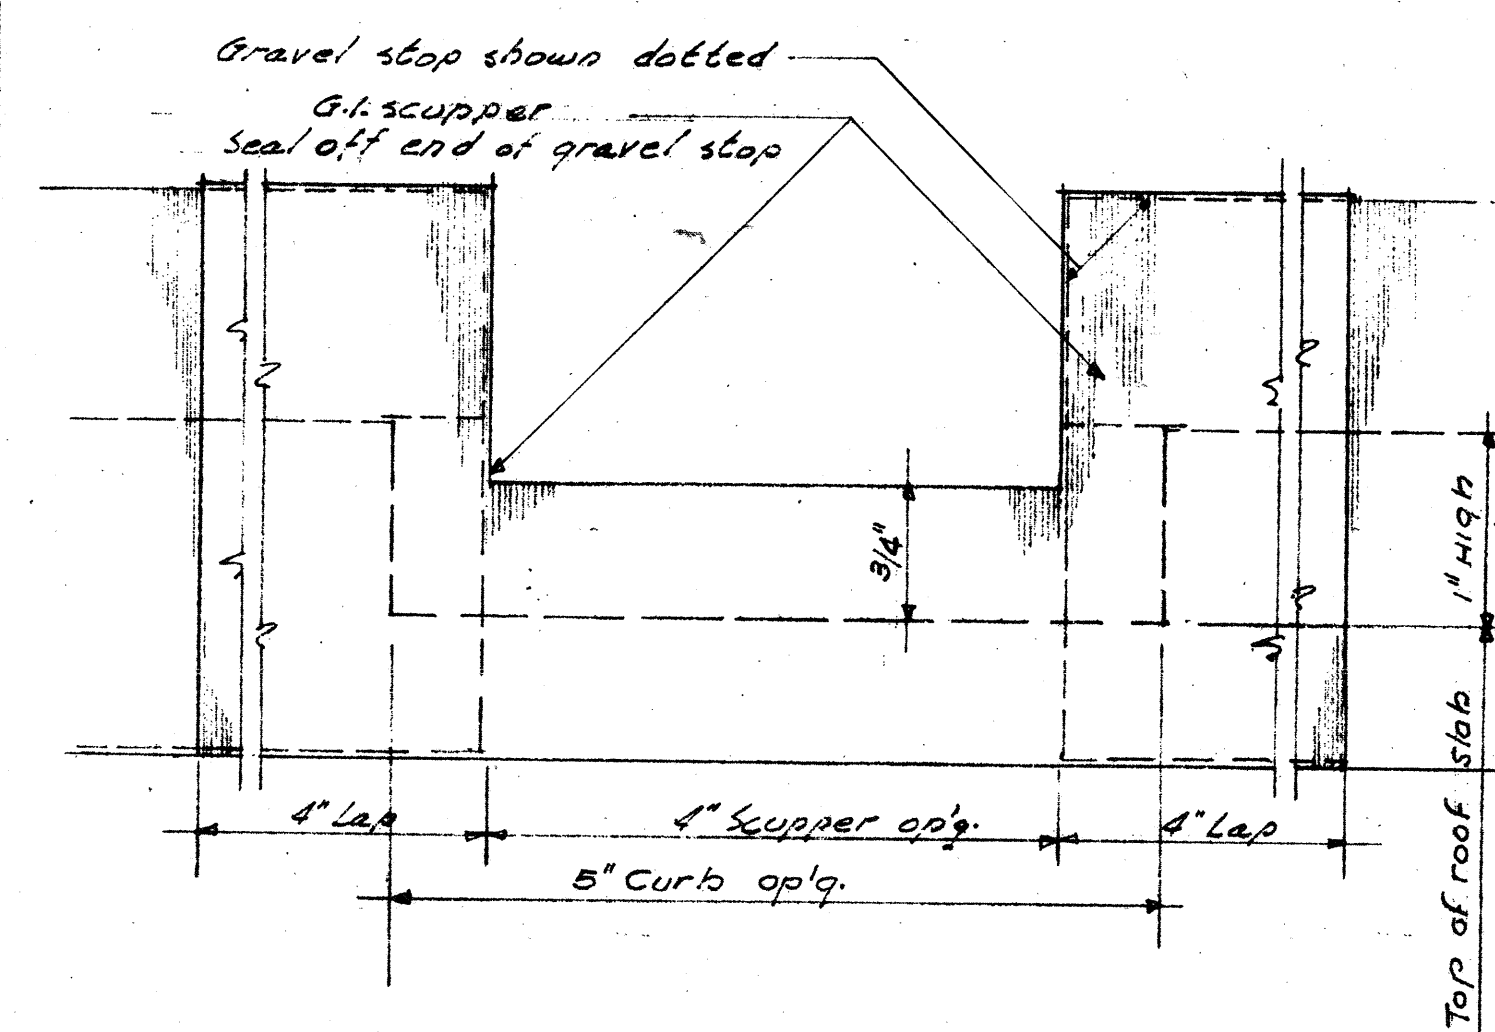

ELEVATION OF SCUPPER IN GRAVEL STOP

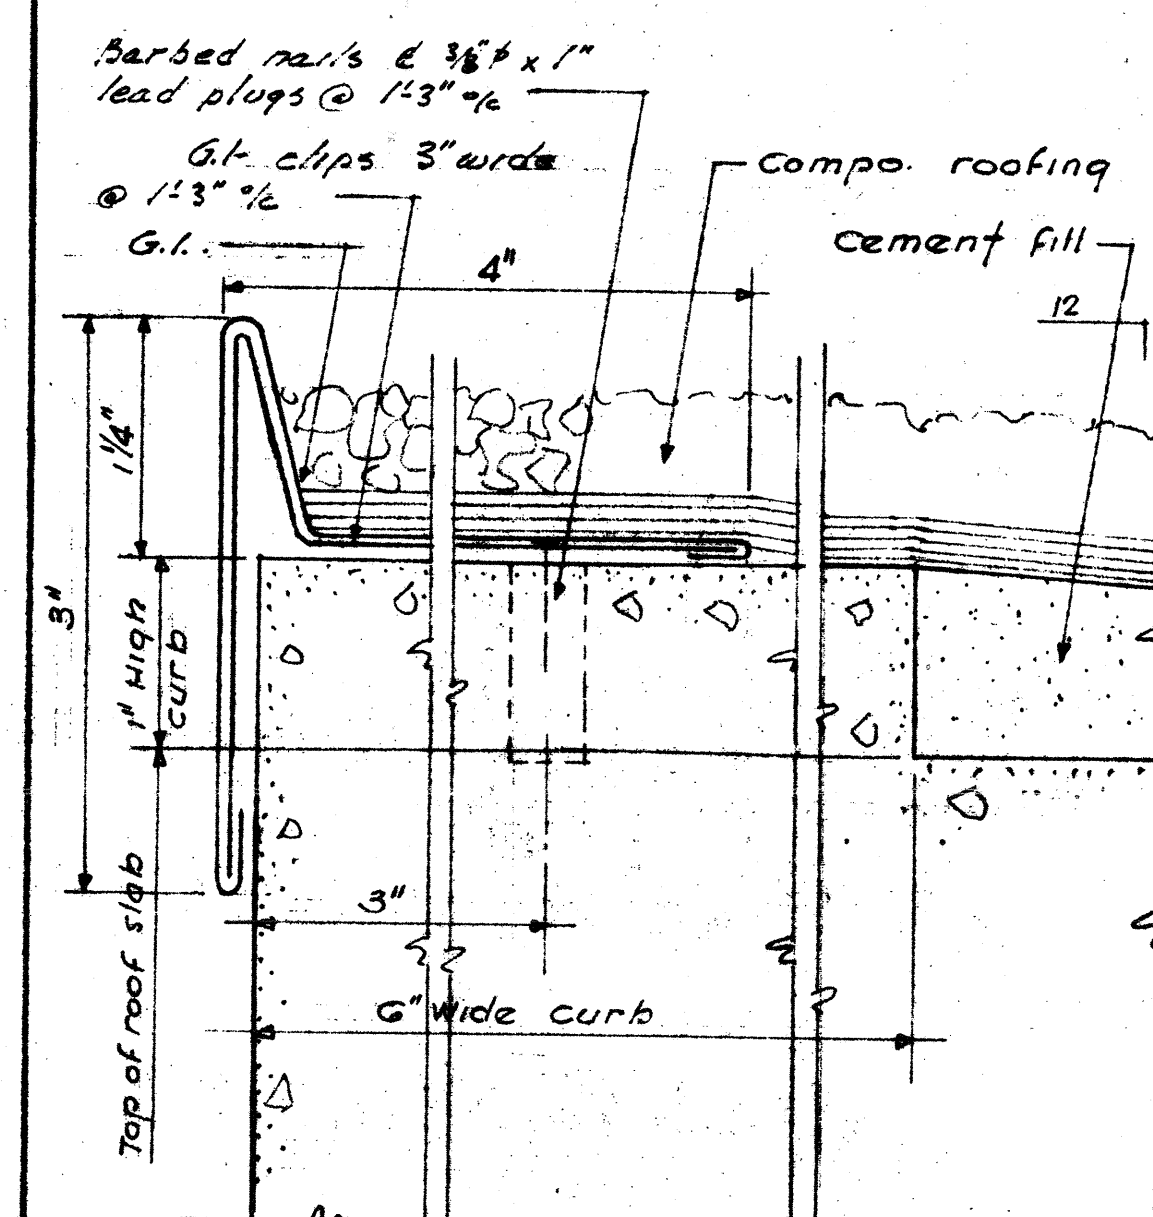


GRAVEL STOP DET.

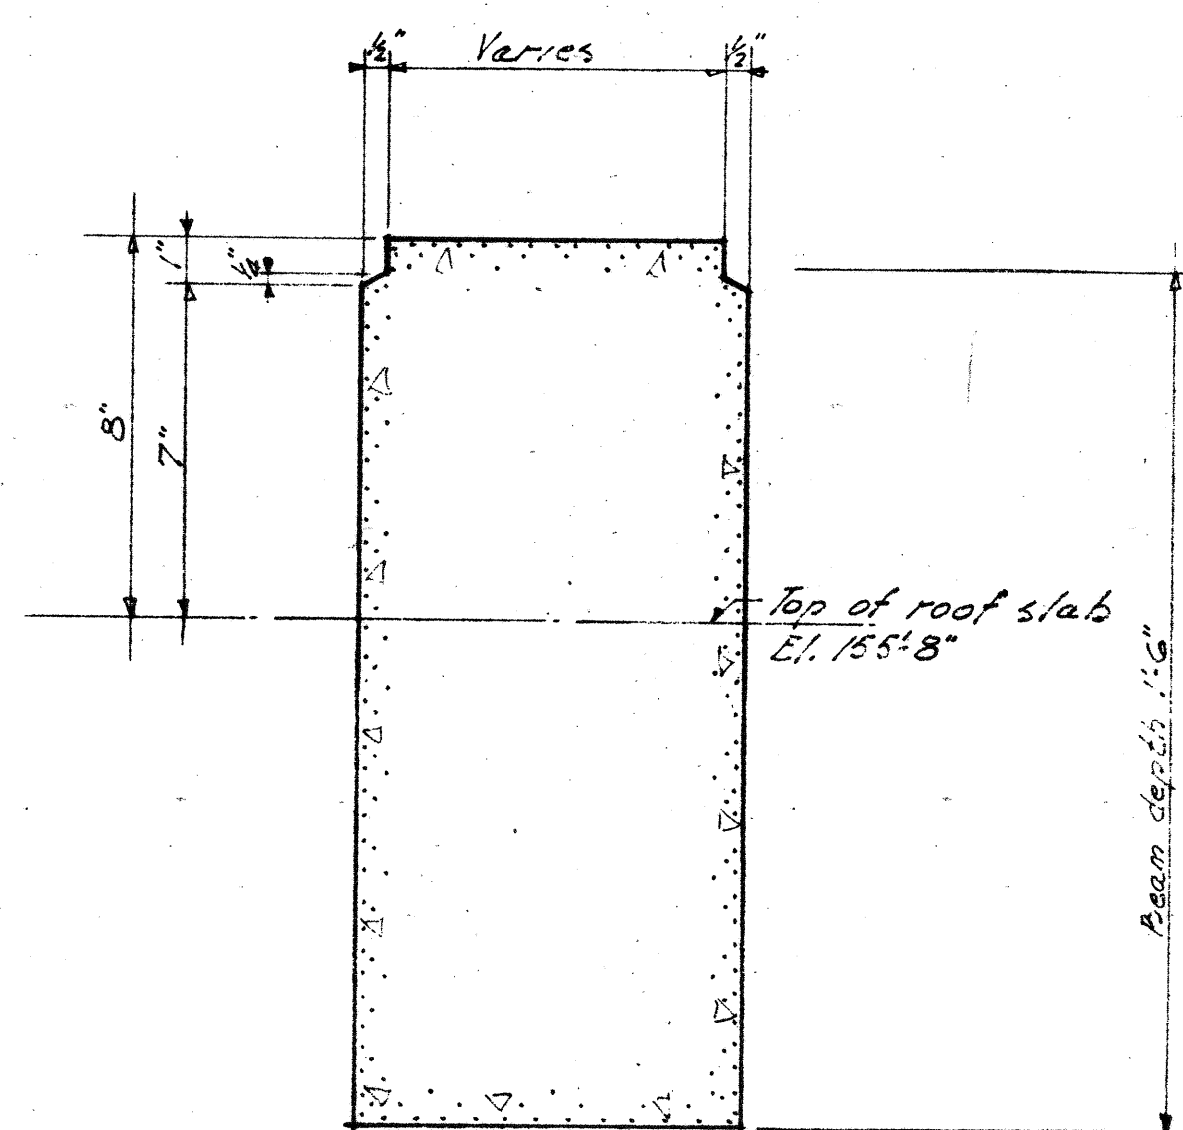


Note: For location of beams see det. (C) dup. 3-9 For dimensions see structural dups.

PENTHOUSE ROOF BEAM

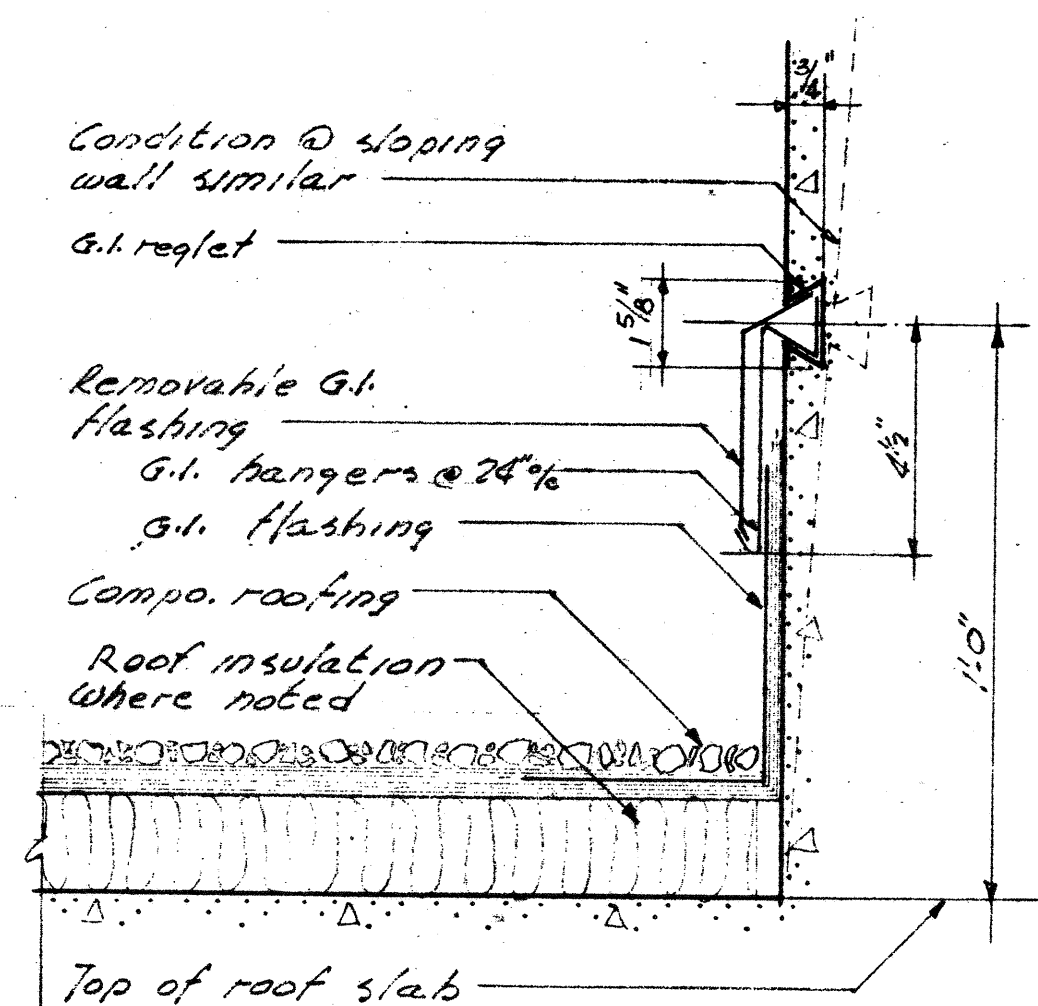


Note: The roof insulation is omitted in some areas - see roof plan dup. 3-10 Also loading dock Det. (A) dup. 5-15

TYPICAL FLASH. @ VERTICAL WALLS

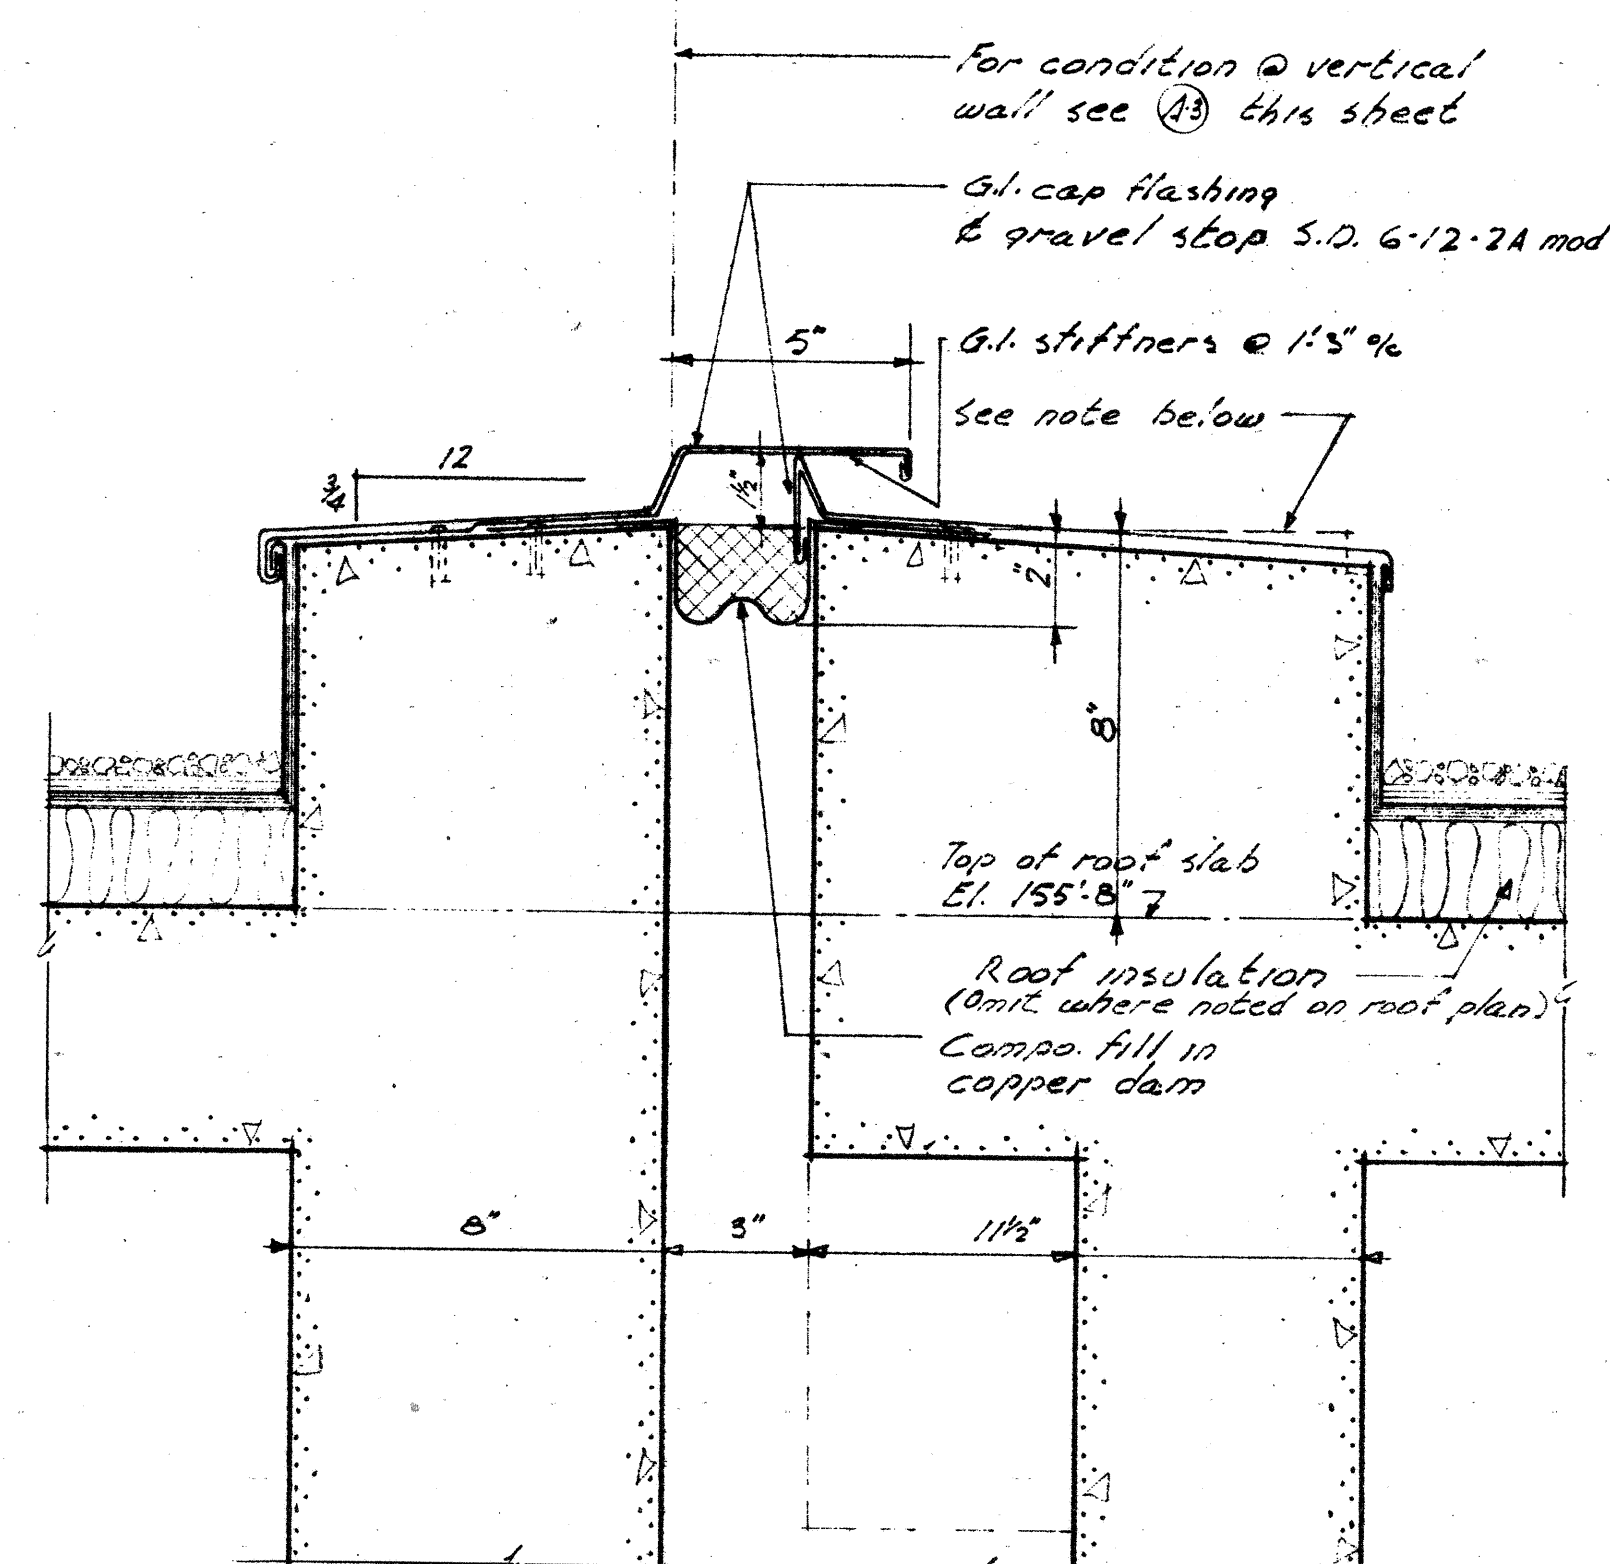


Note: Condition as shown occurs app. roofed areas. Dotted condition occurs app. open roof areas. See (B) this sheet

PENTHOUSE EAVE AT SEISMIC JOINT


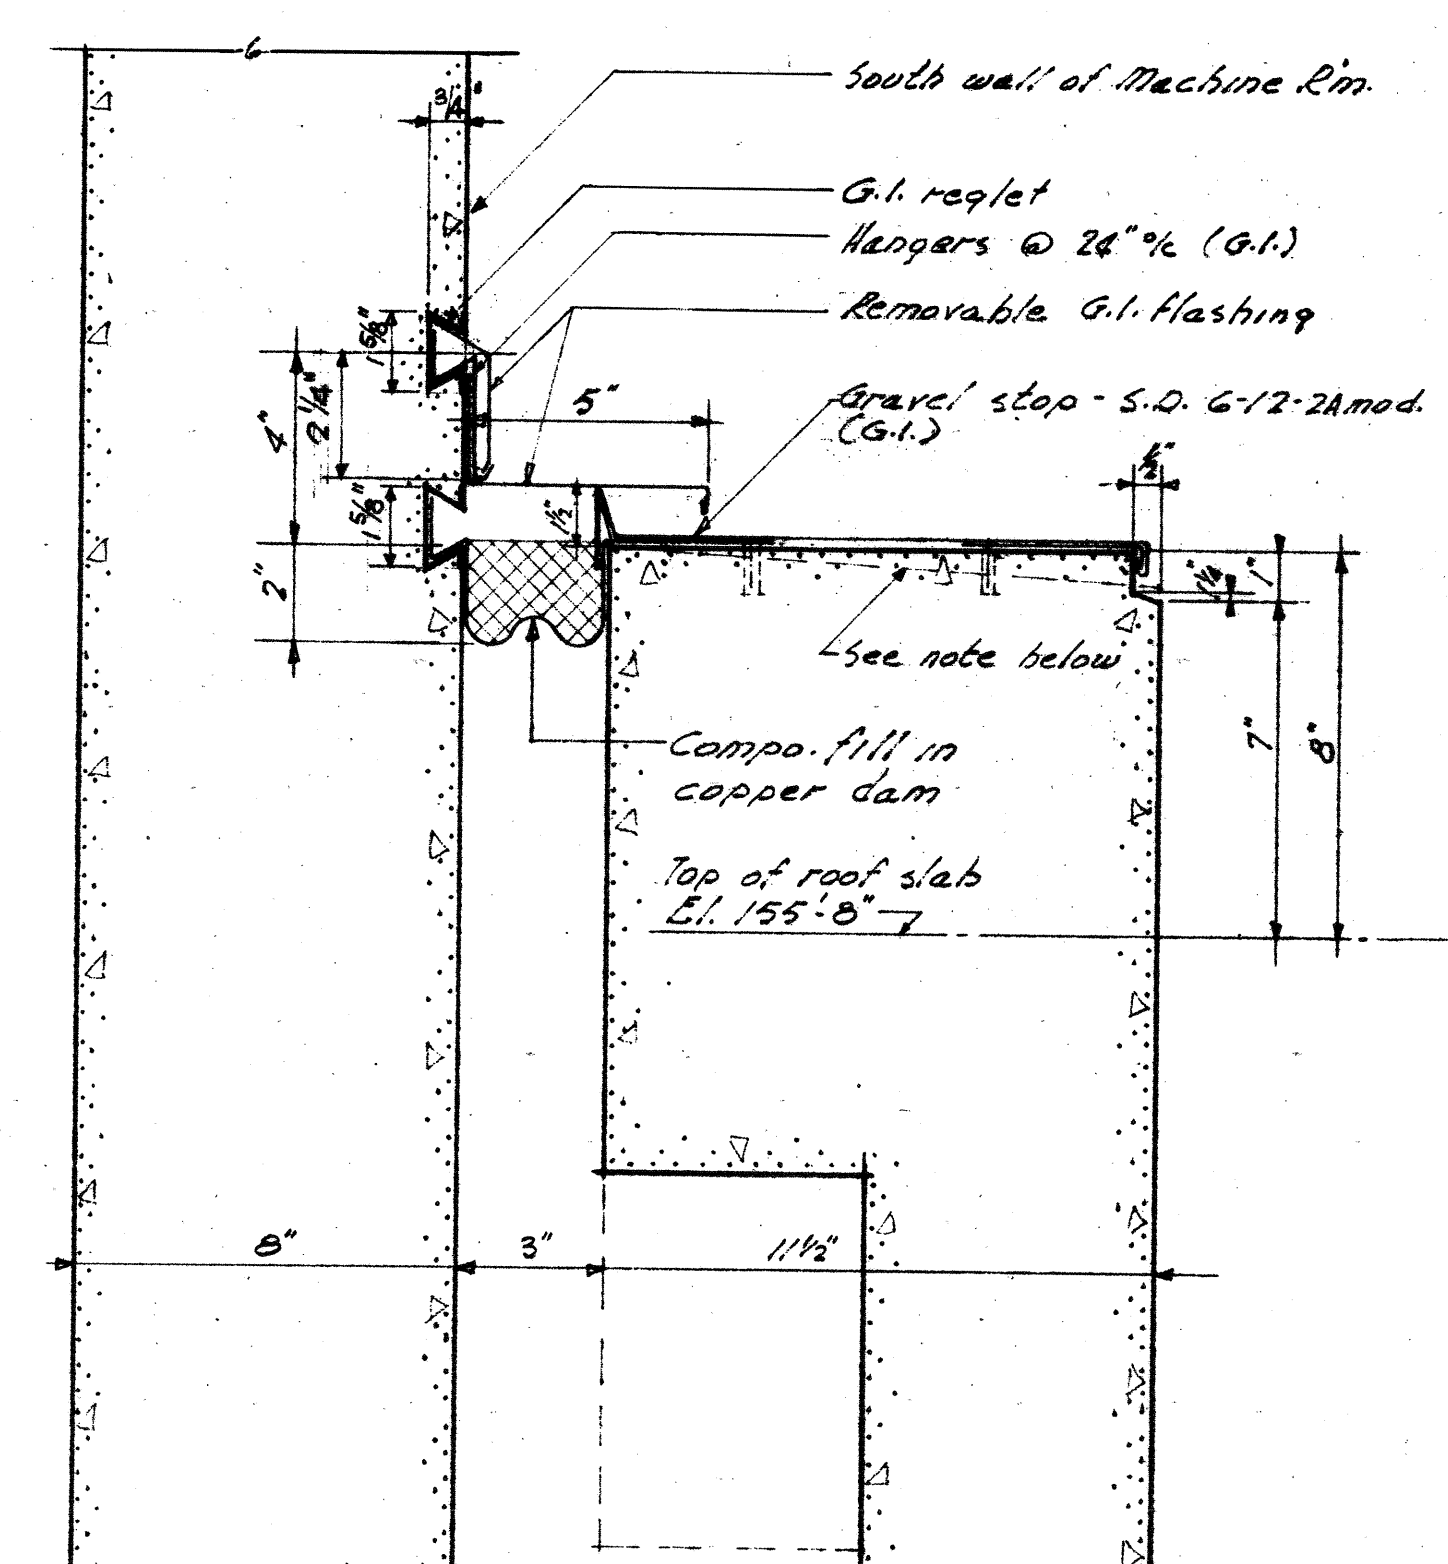


Note: Condition as shown occurs app. open roof areas. Dotted condition occurs app. roofed areas. See (B) this sheet

PENTHOUSE EAVE AT SEISMIC JOINT

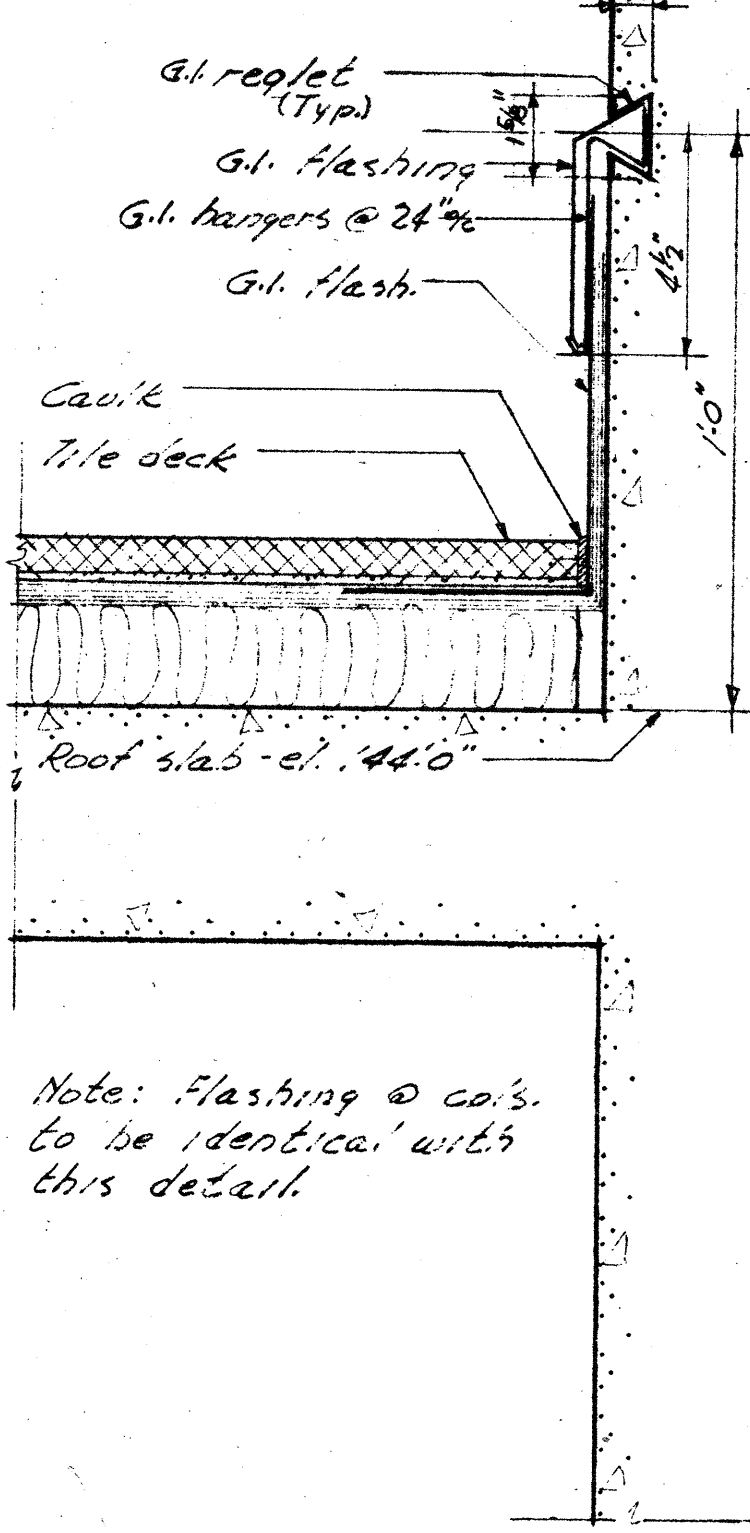


Note: Flashing @ cor. to be identical with this detail

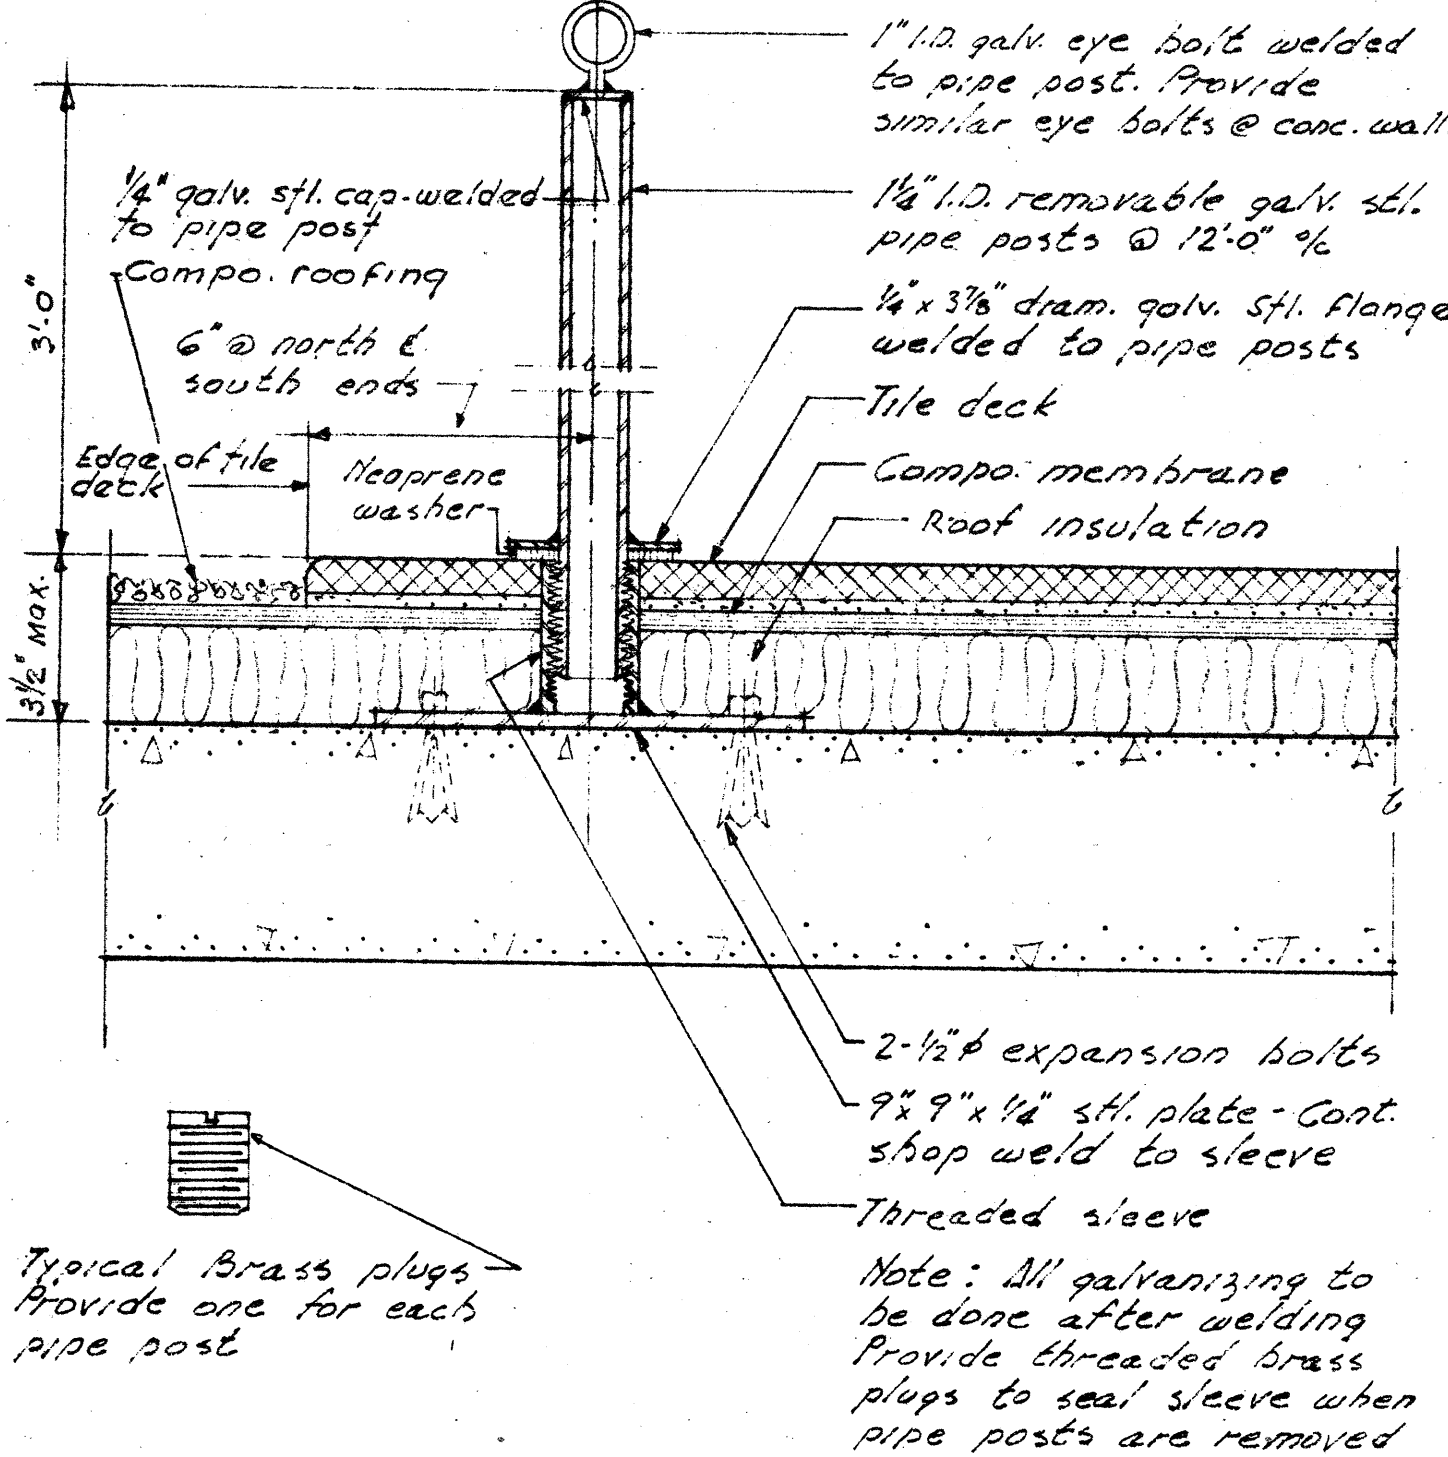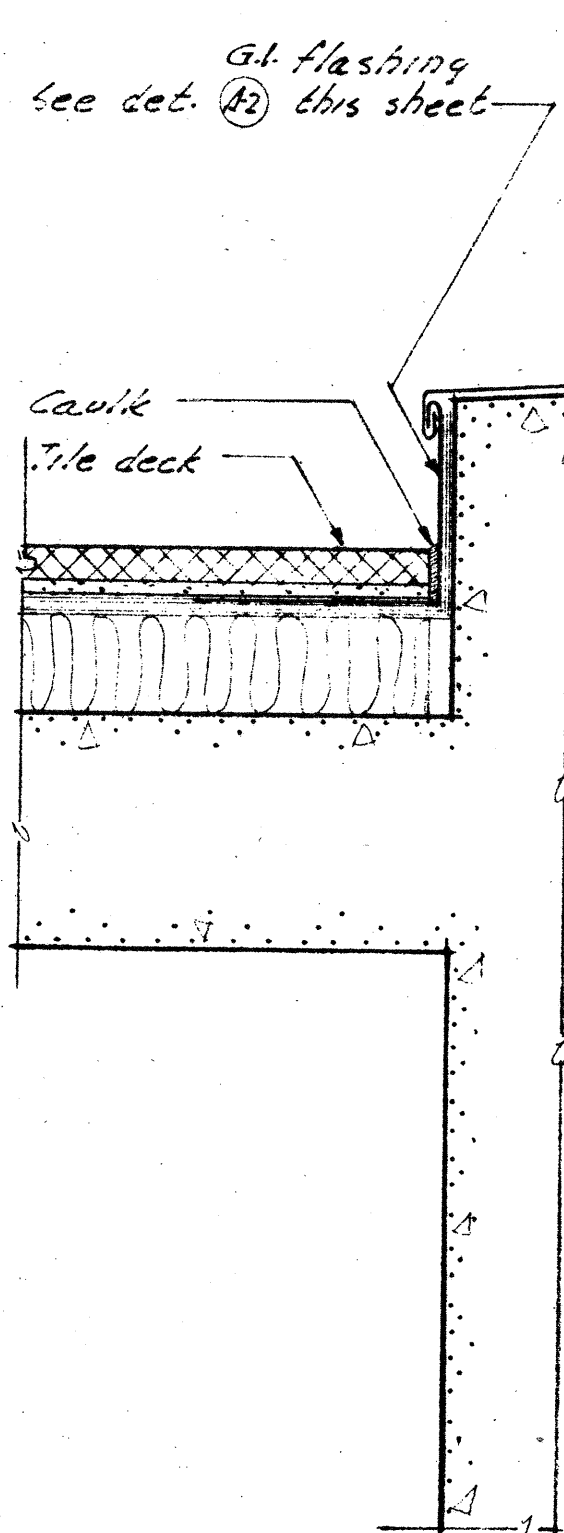


Note: All galvanizing to be done after welding. Provide threaded brass plugs to seal sleeve when pipe posts are removed

REMOVABLE PIPE POSTS
TILE DECK DETAILS

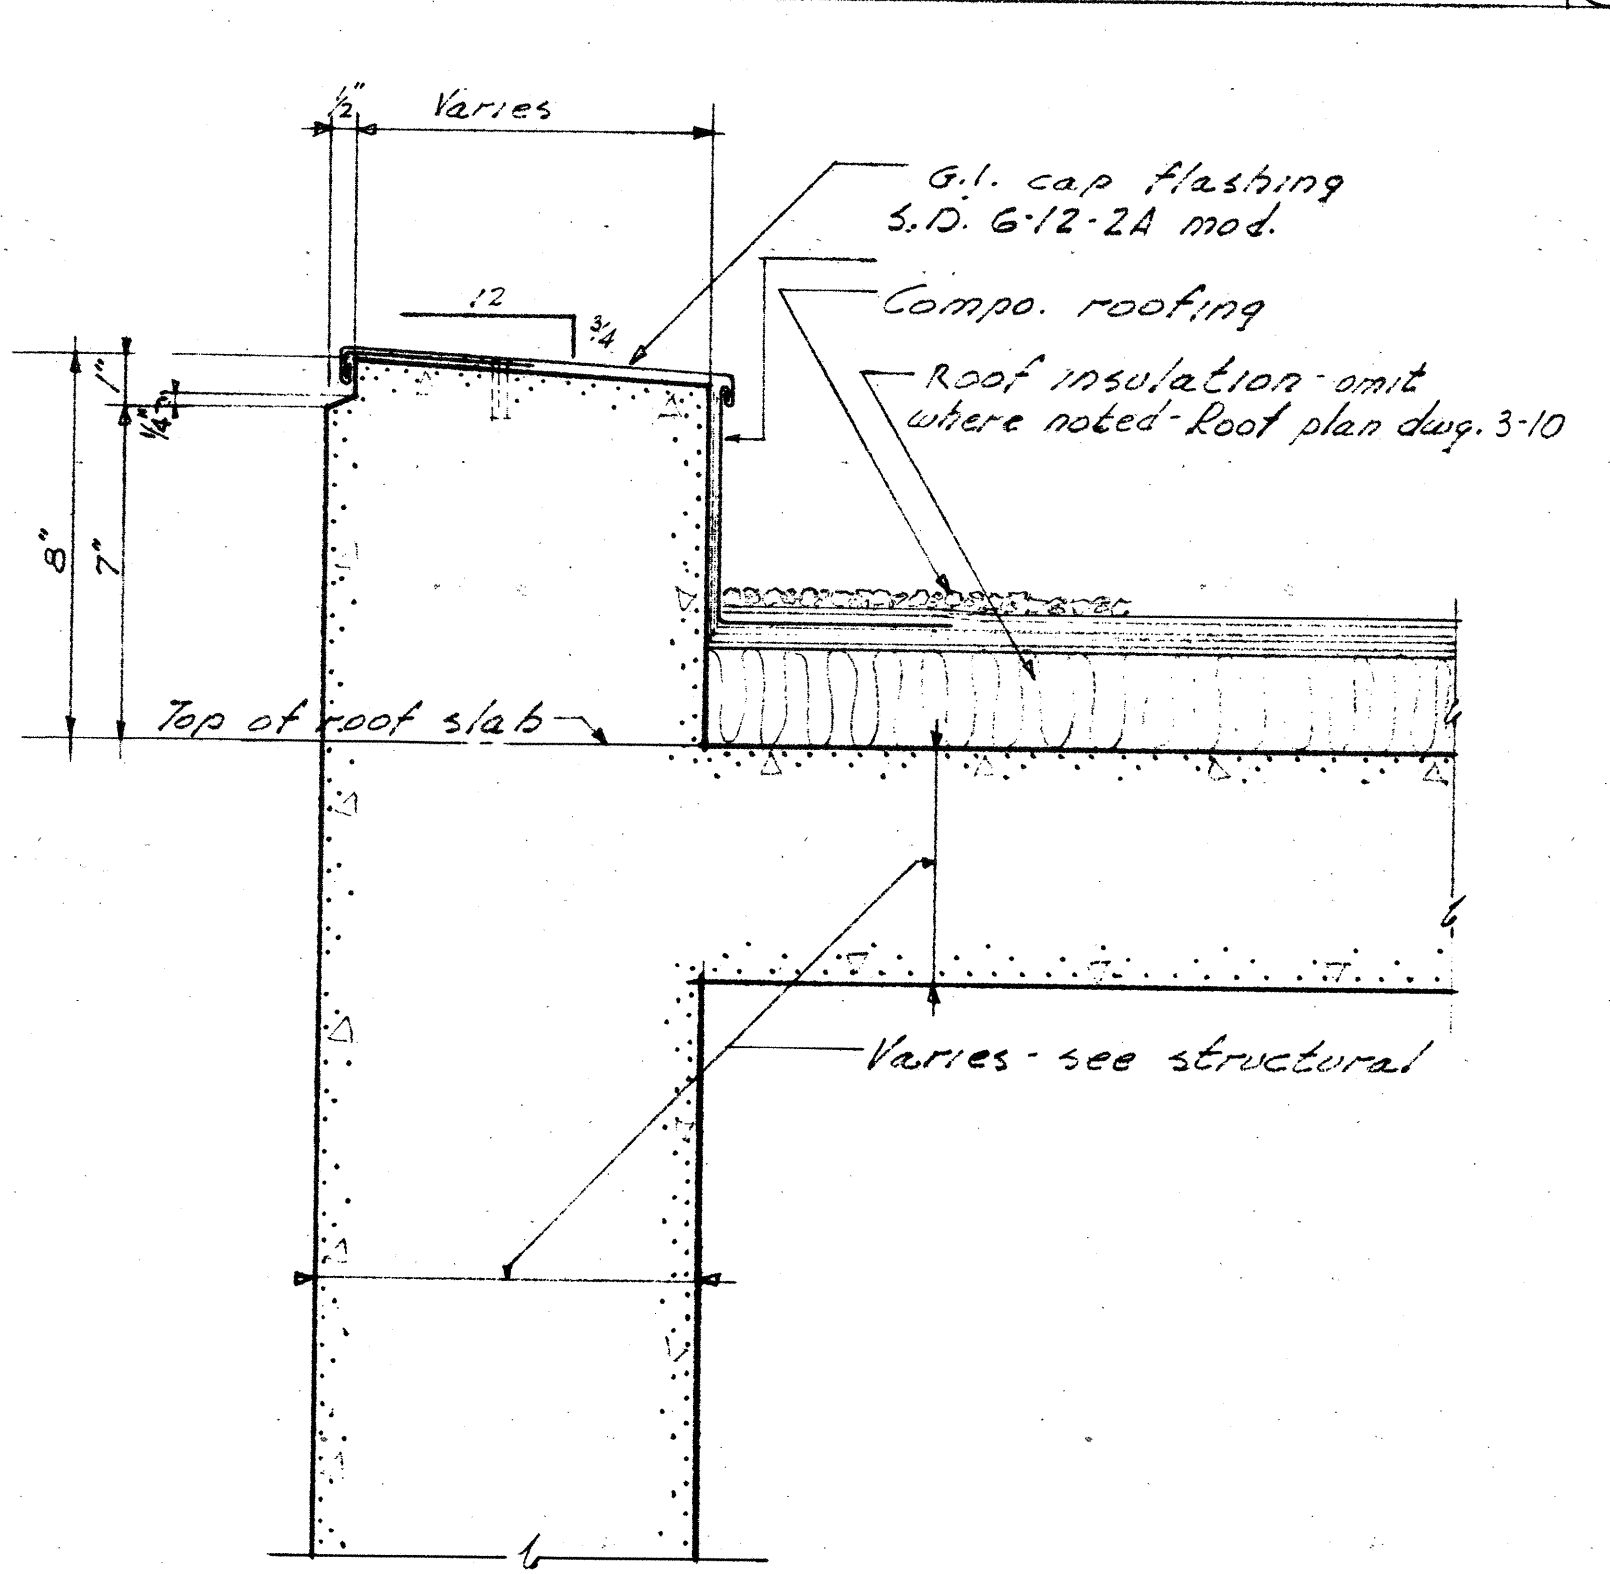

TYPICAL EAVE

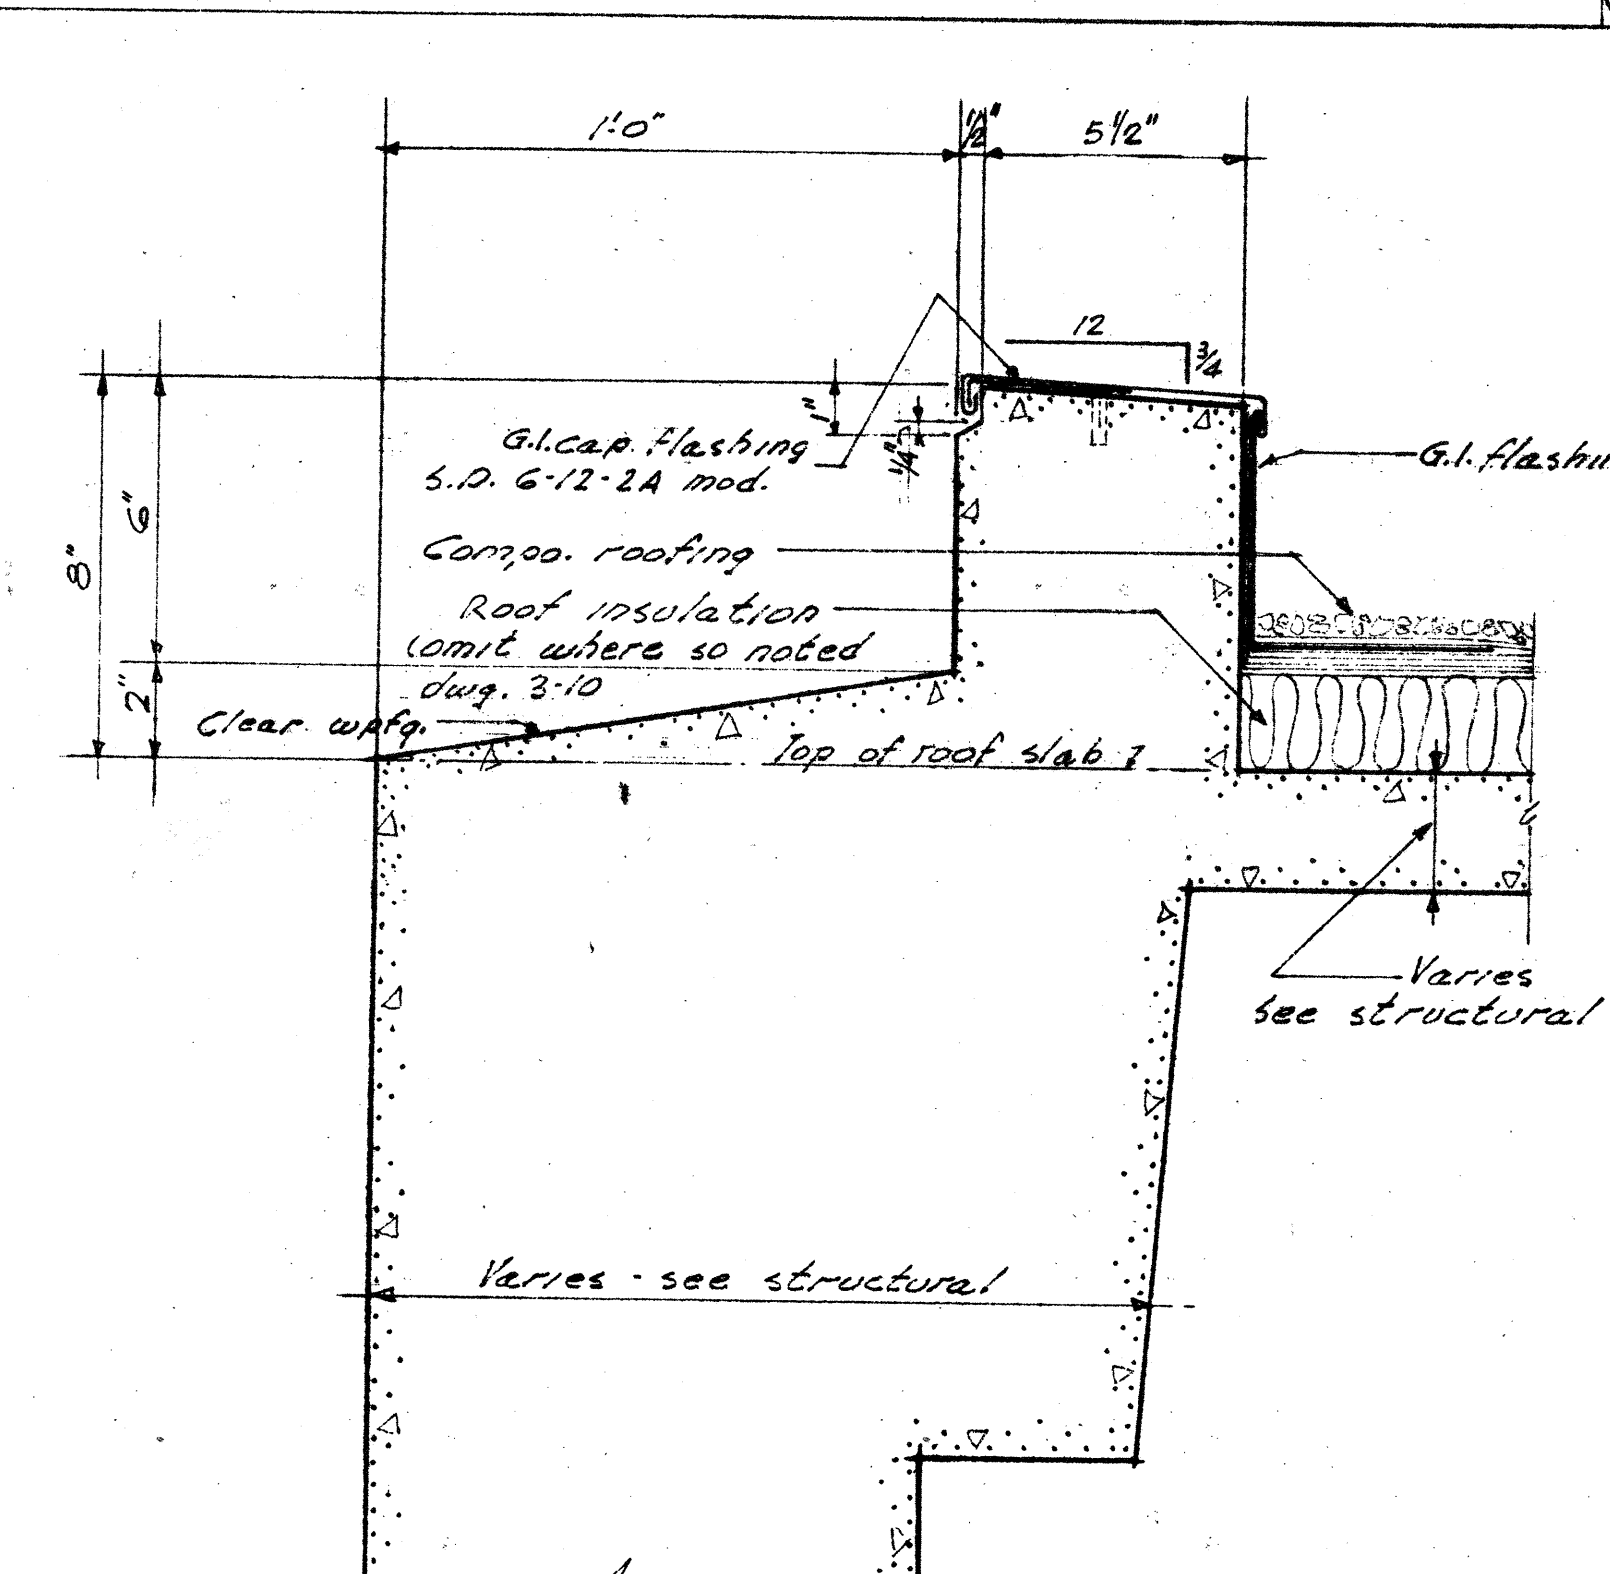








TYPICAL ROOF EAVE OVER ENTRANCE LEVEL
EAVE DETAILS

NOTE:
1. See specifications for tile deck construction & tile deck expansion joints.
2. See specifications for thickness of roof insulation.

MICROFILMED
MAR 7 3 1962

PEREIRA & LUCKMAN
AND
J. E. STANTON
ARCHITECTS AND ENGINEERS
LOS ANGELES, CALIFORNIA
ROBERT W. DITZEN
ASSOCIATE ARCHITECT
BOULDER, COLORADO

PROJECT	BOULDER LABORATORIES
LOCATION	BOULDER, COLORADO
STREET	STATE HIGHWAY 170
PROJ. NO.	8-044
FILE NO.	2-27-52
DRAWN BY	L.T.
CHECKED BY	E.M.S.
DRAWING TITLE	ROOF & MISC. DETAILS
NO.	B-20044
ARCHITECTURAL	
5-17	

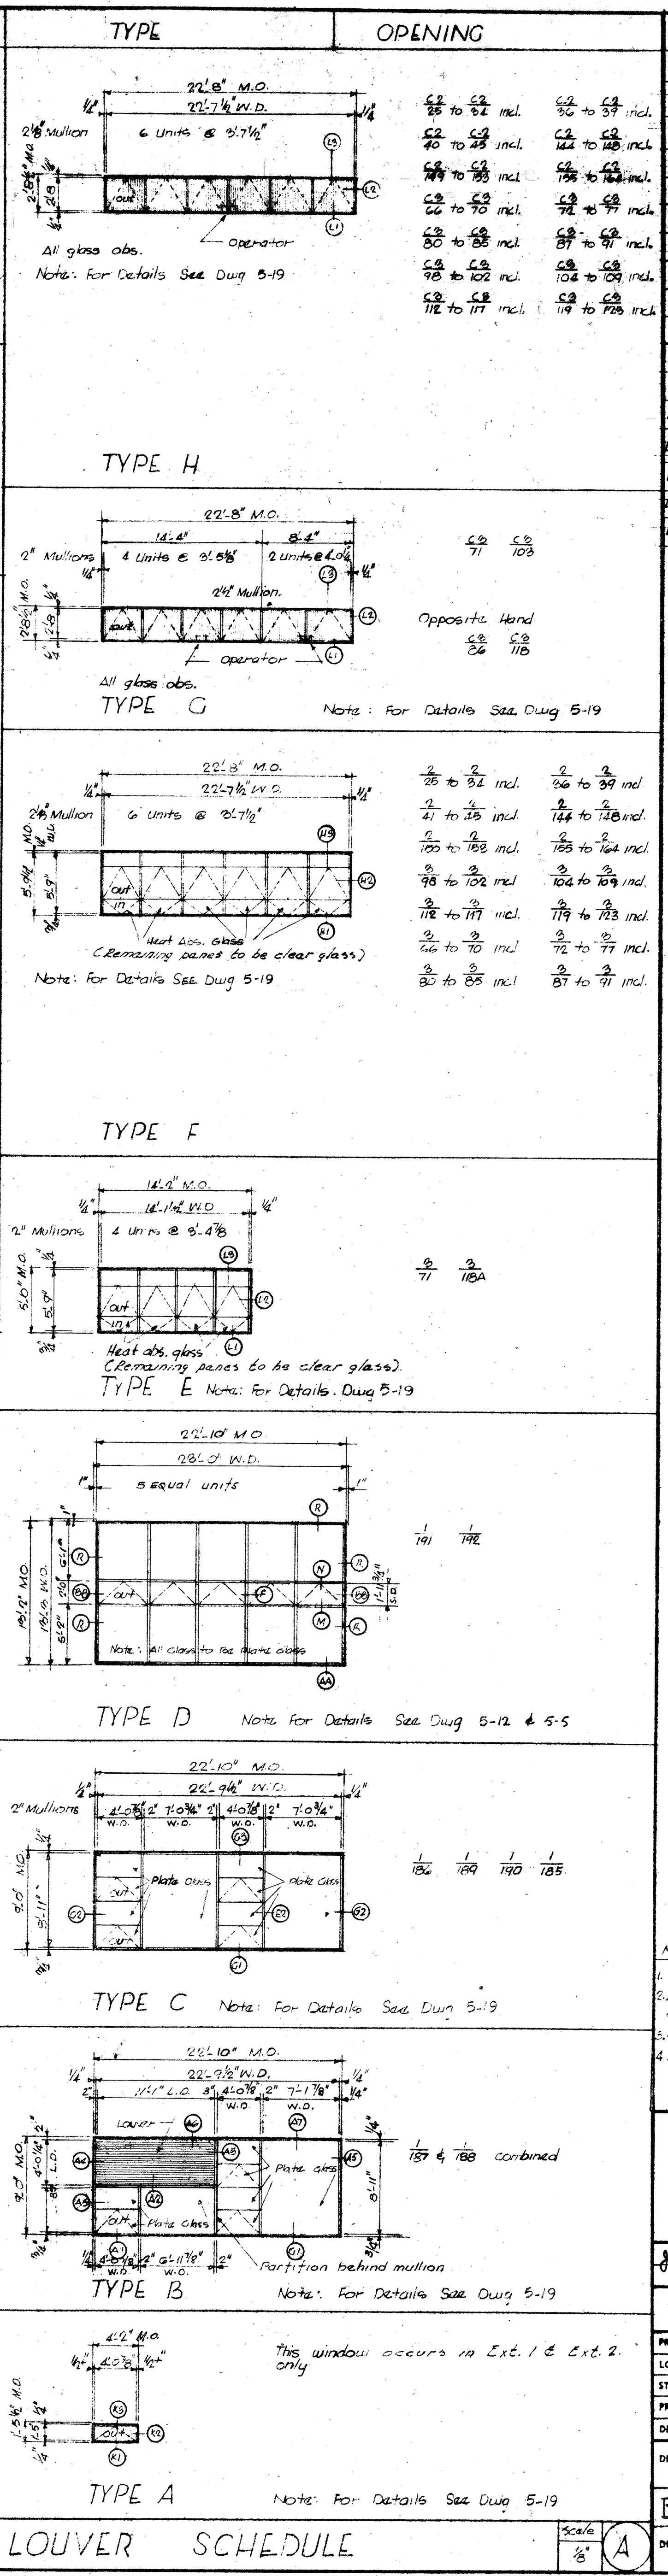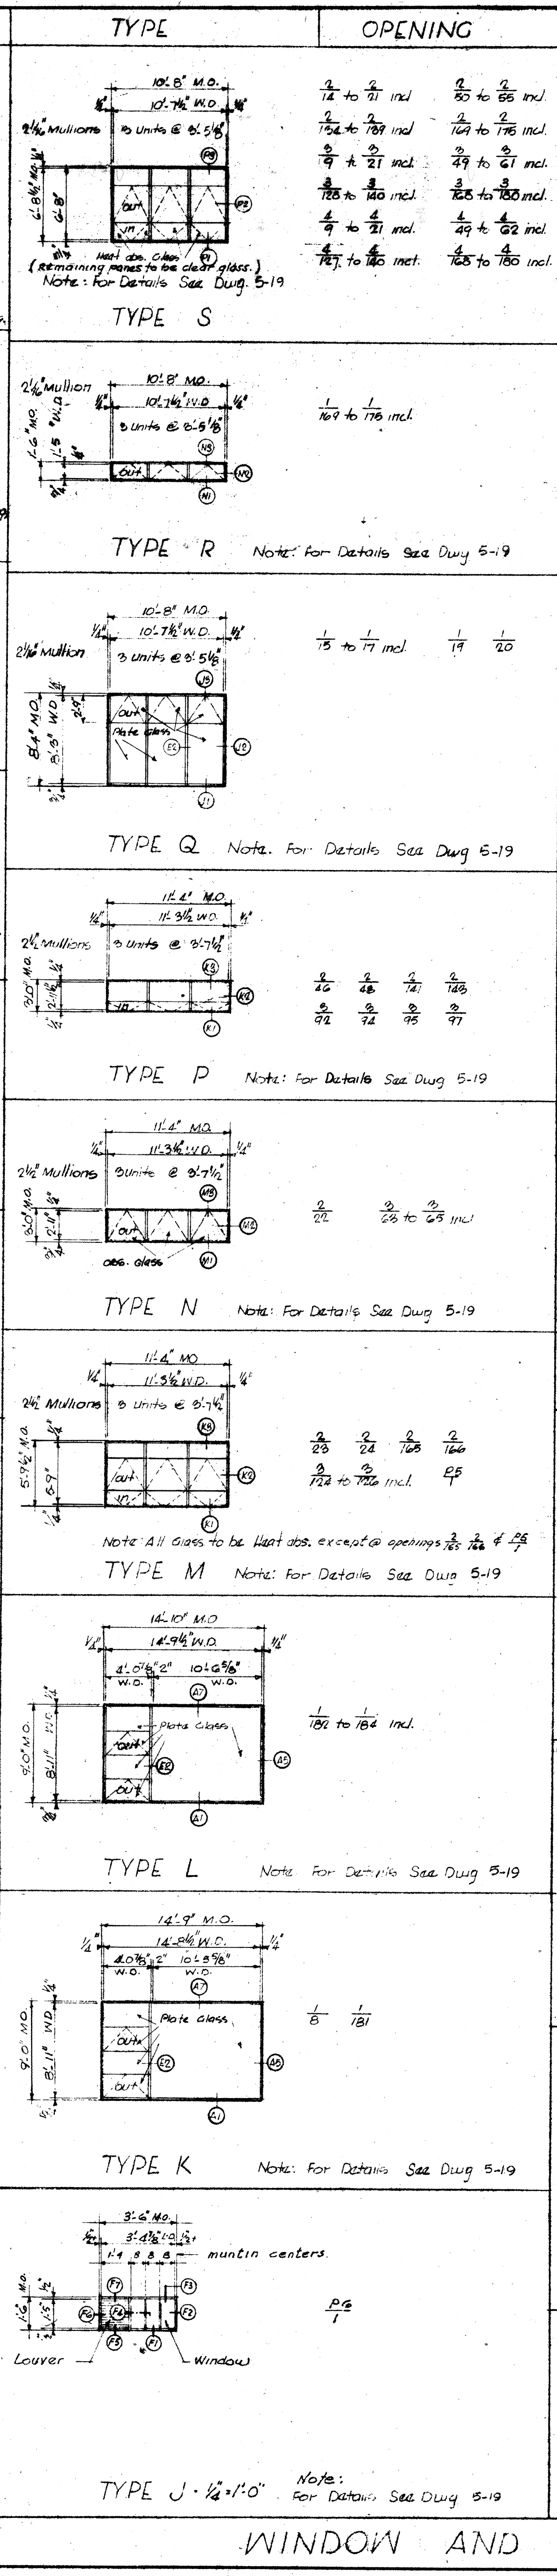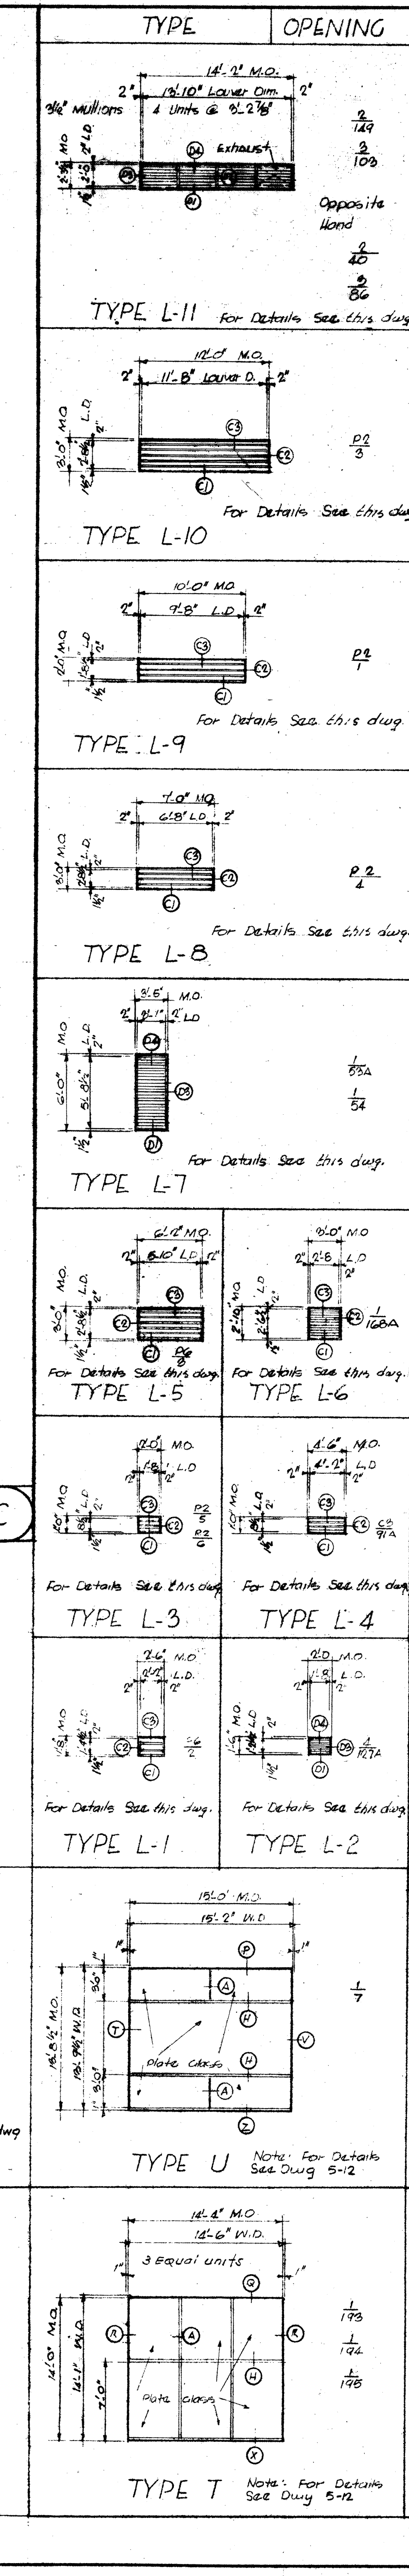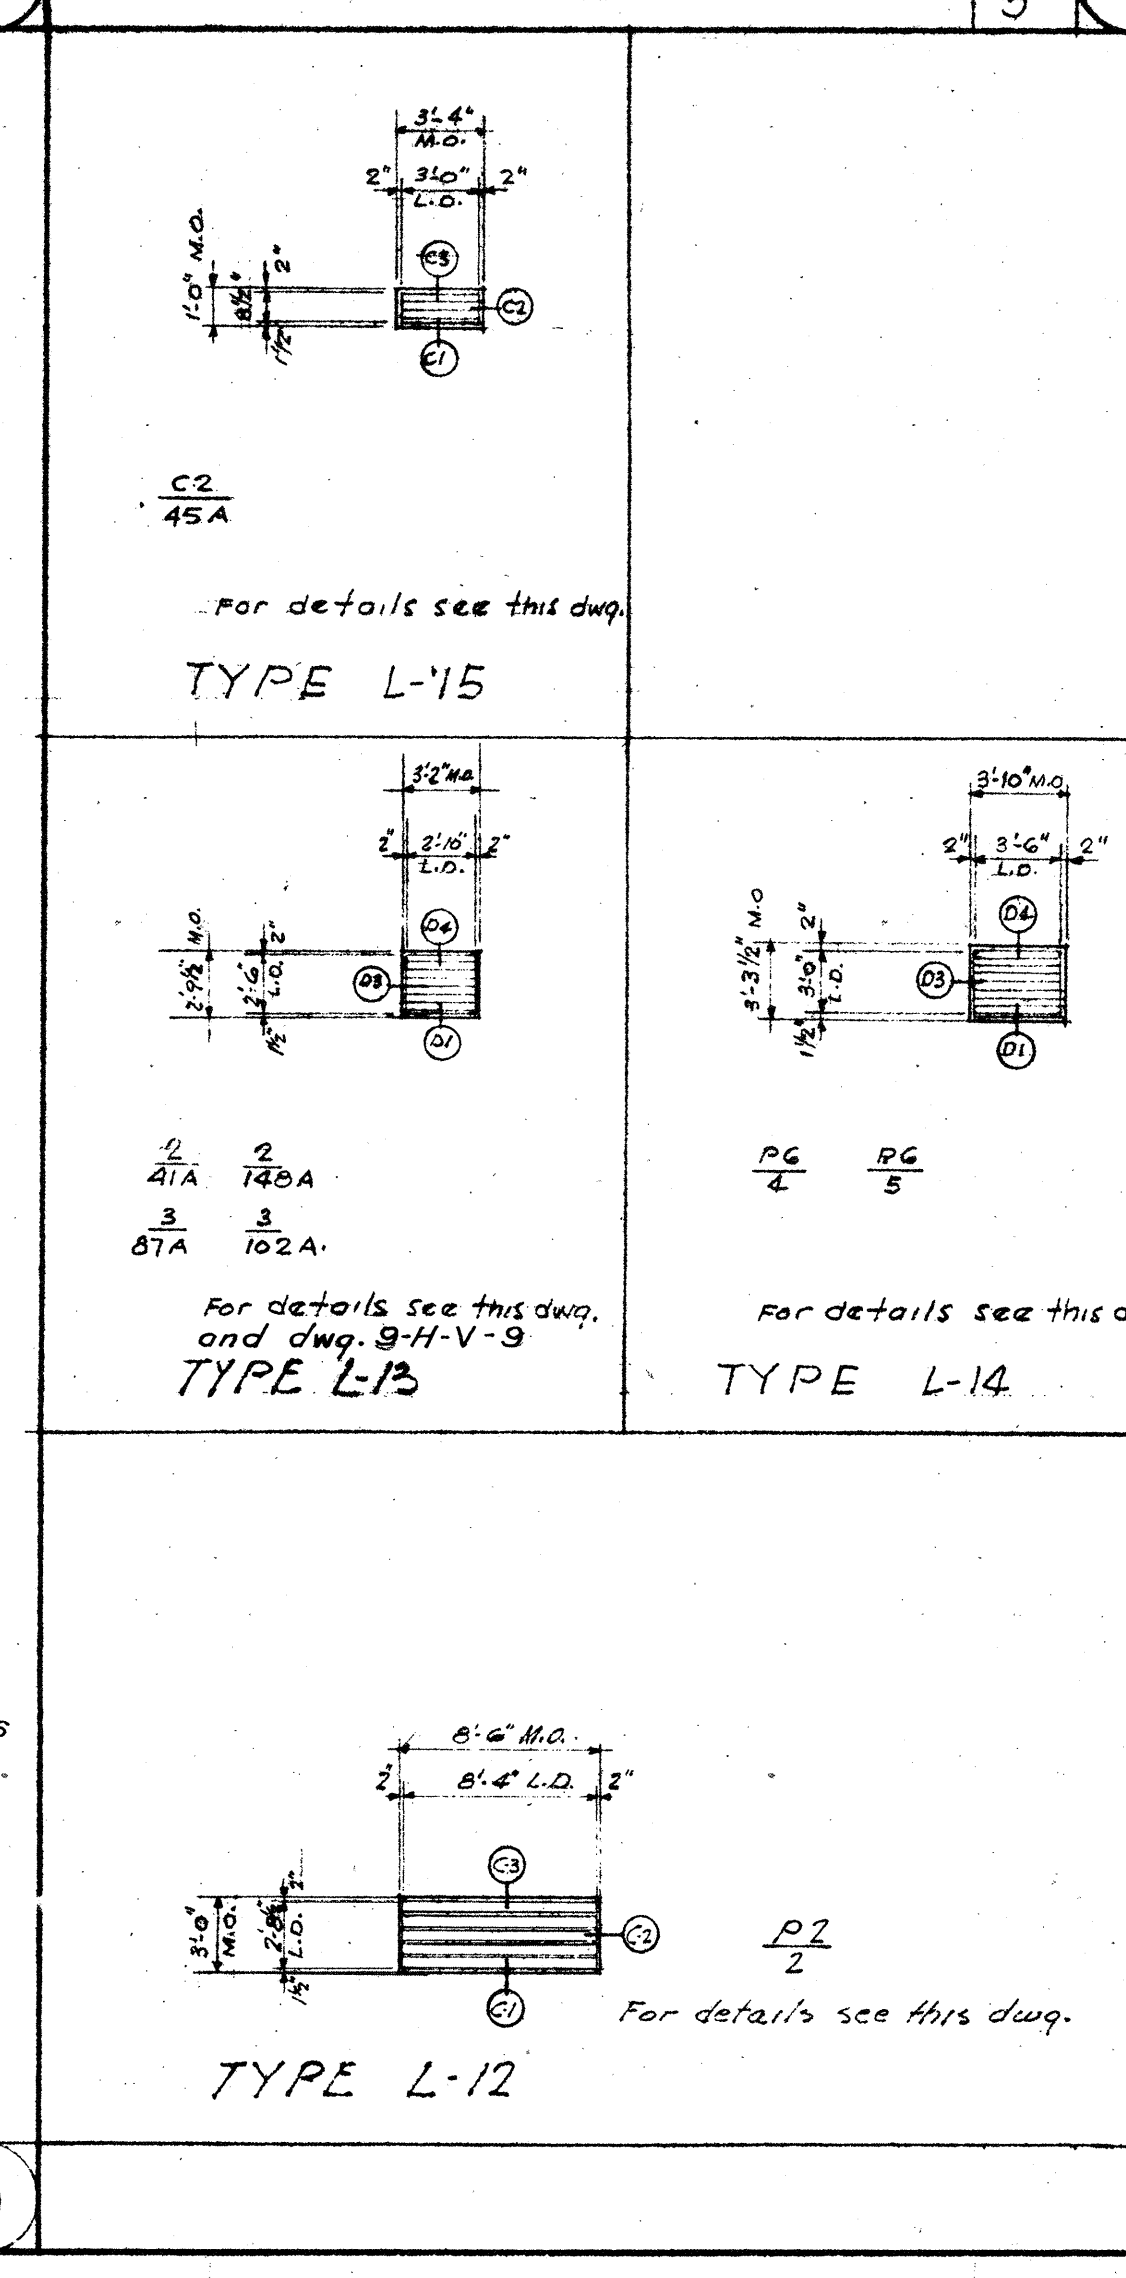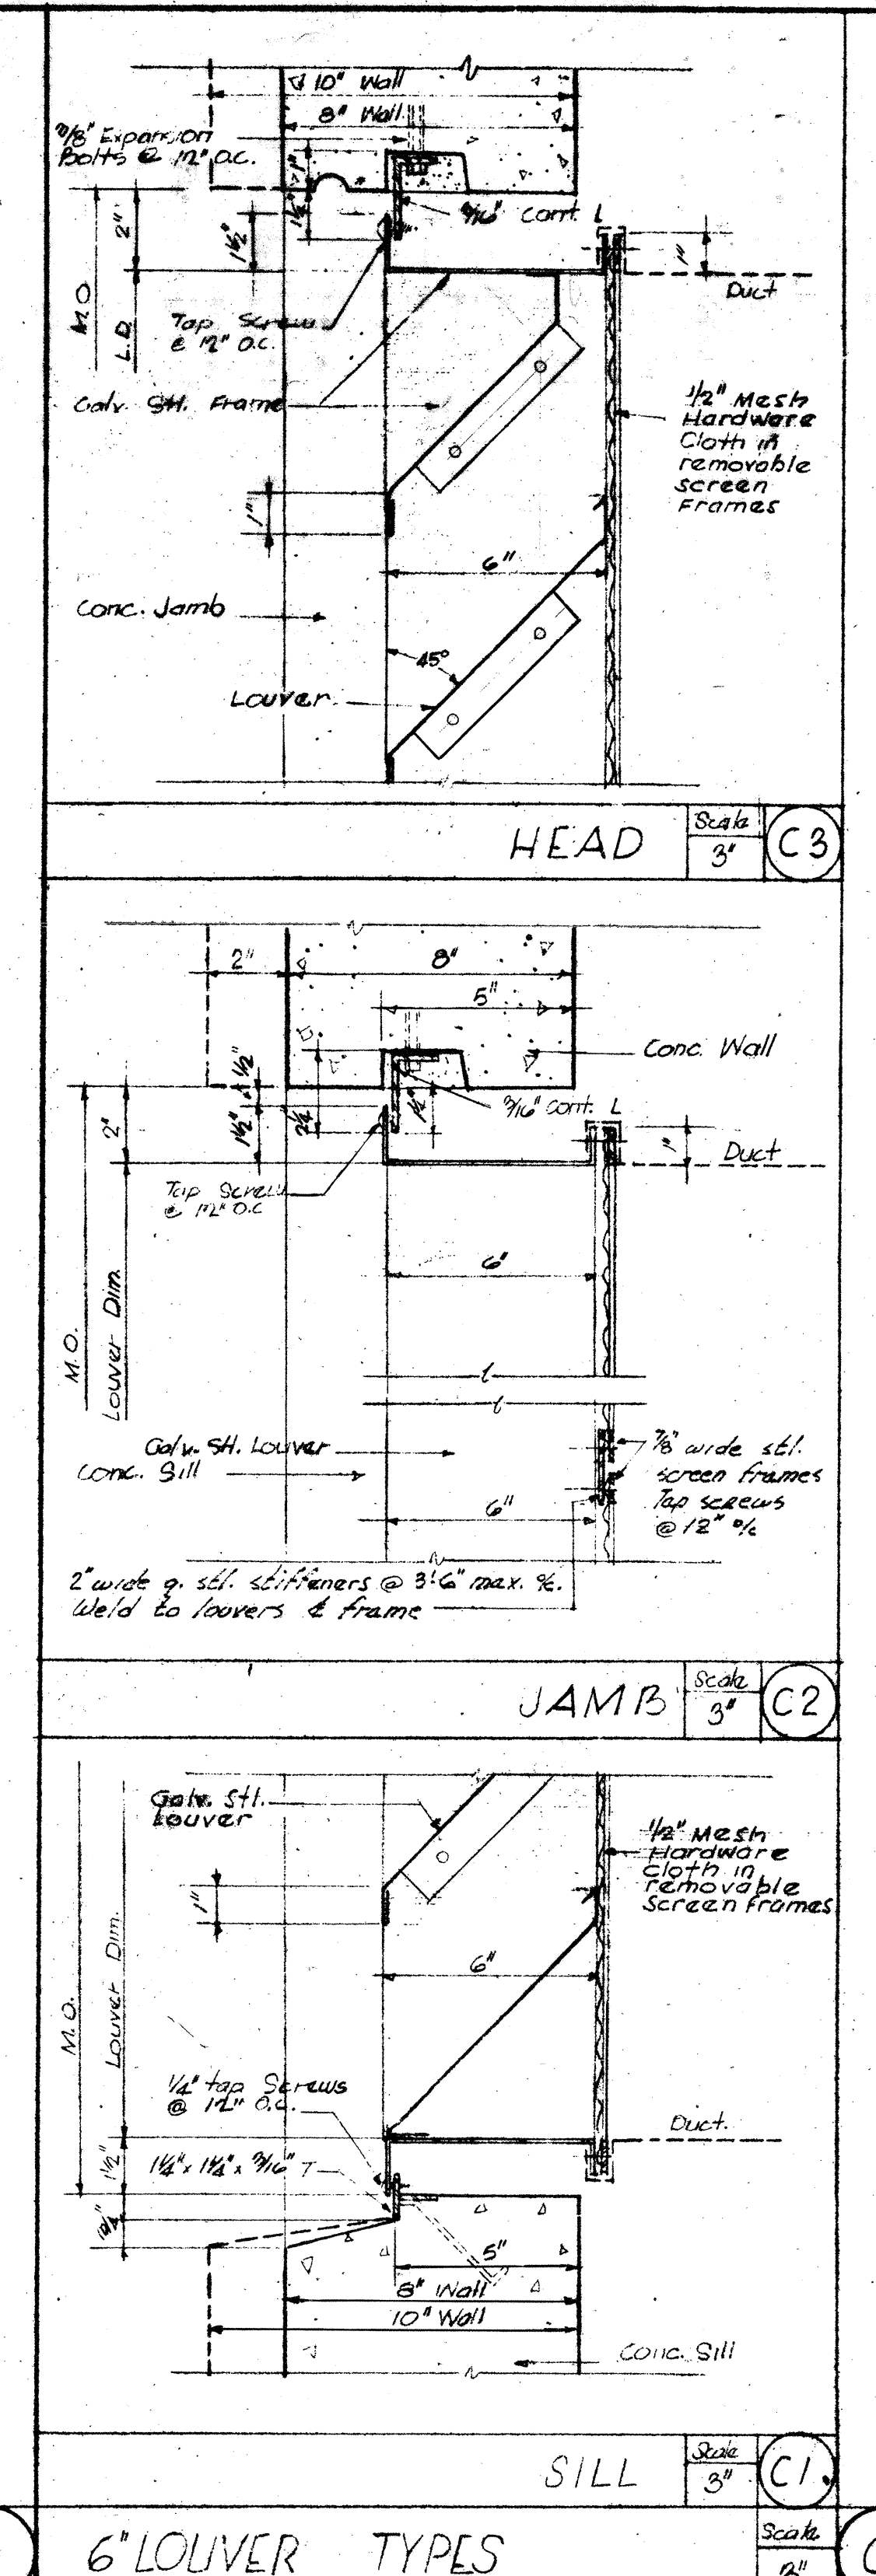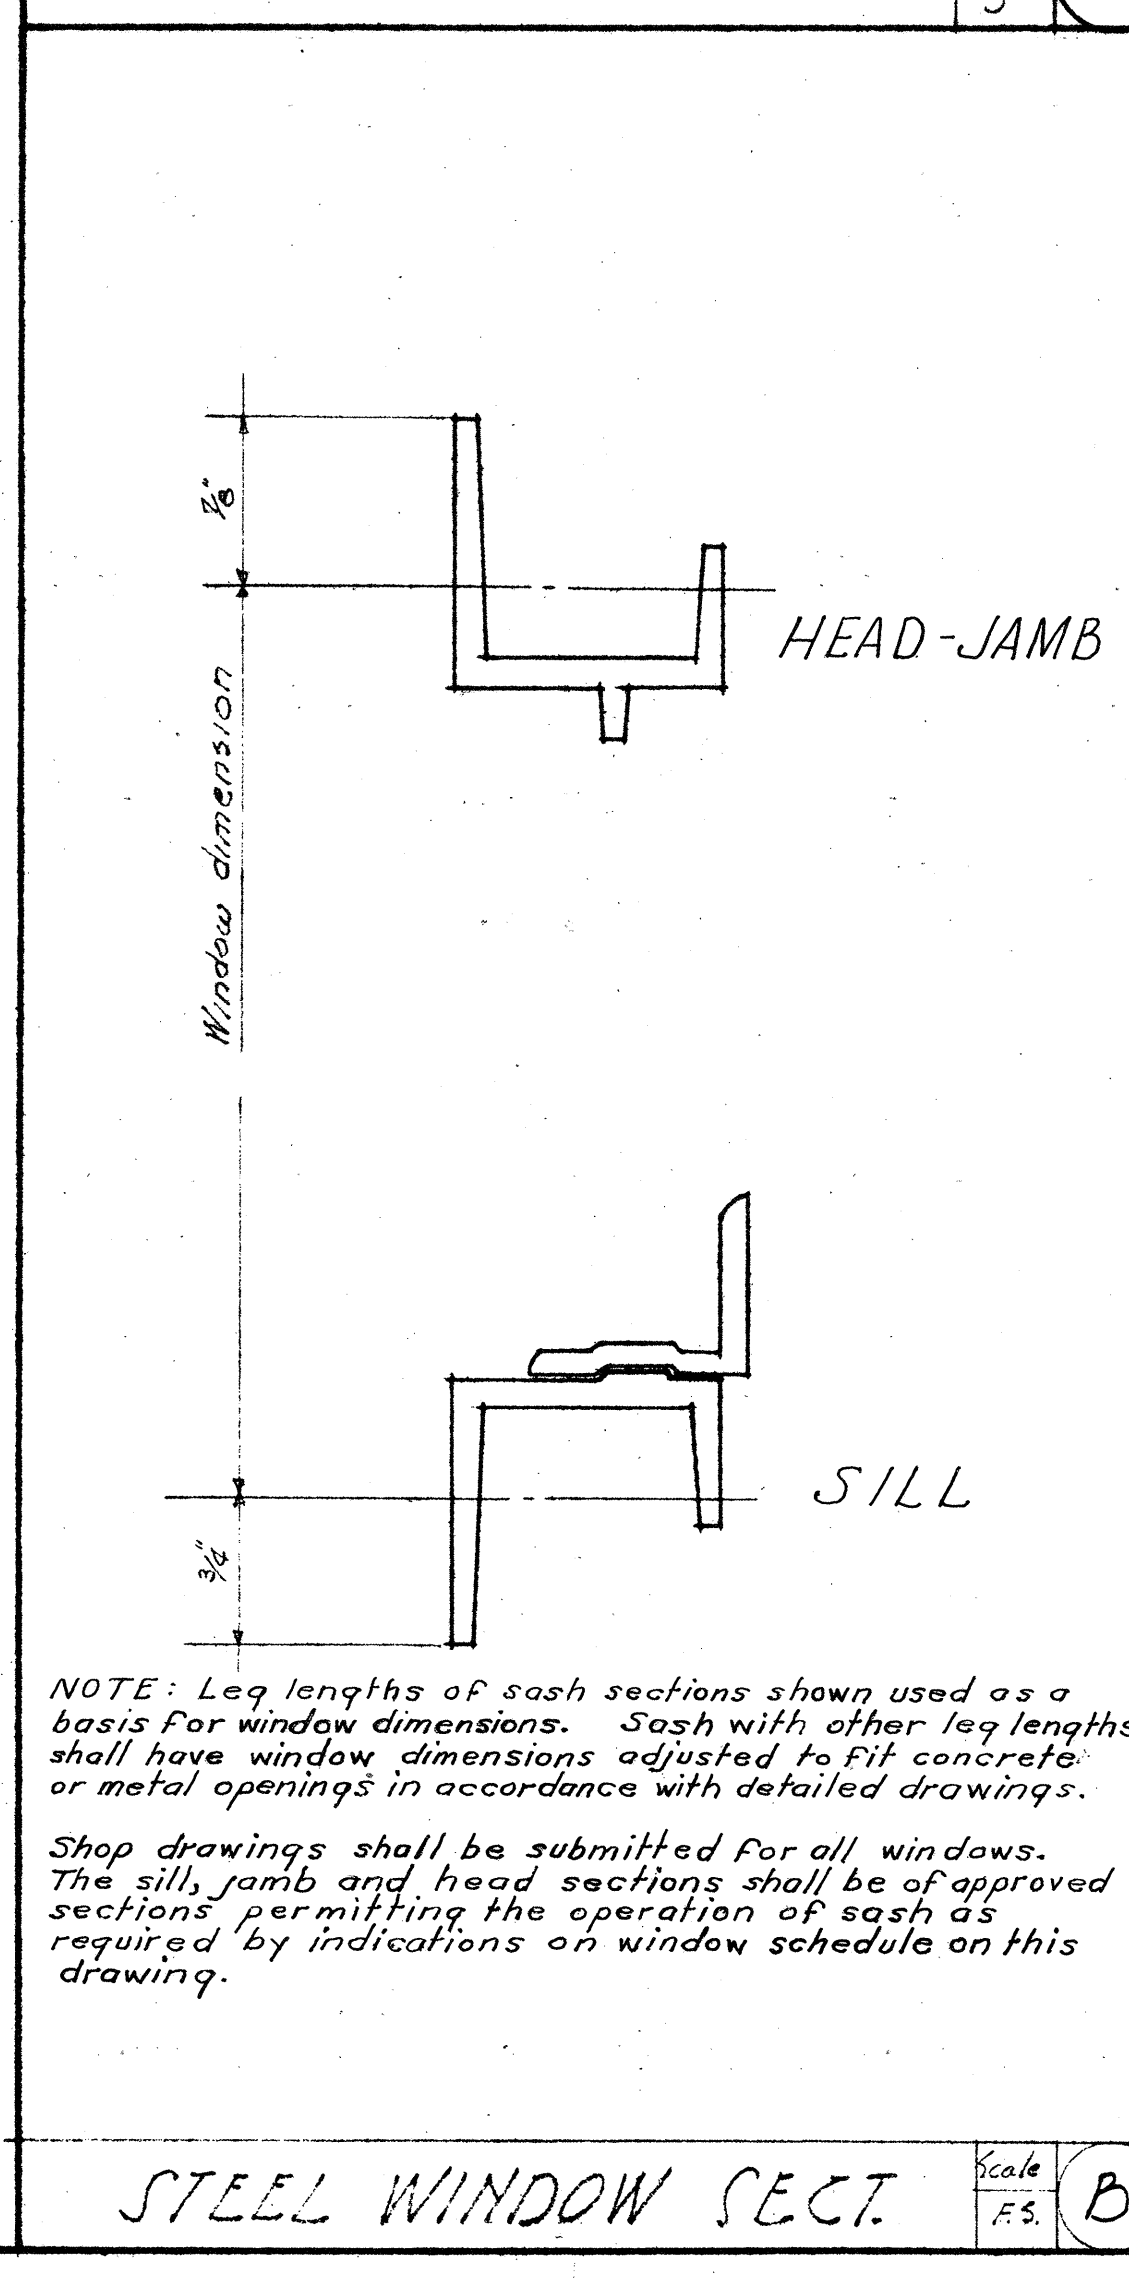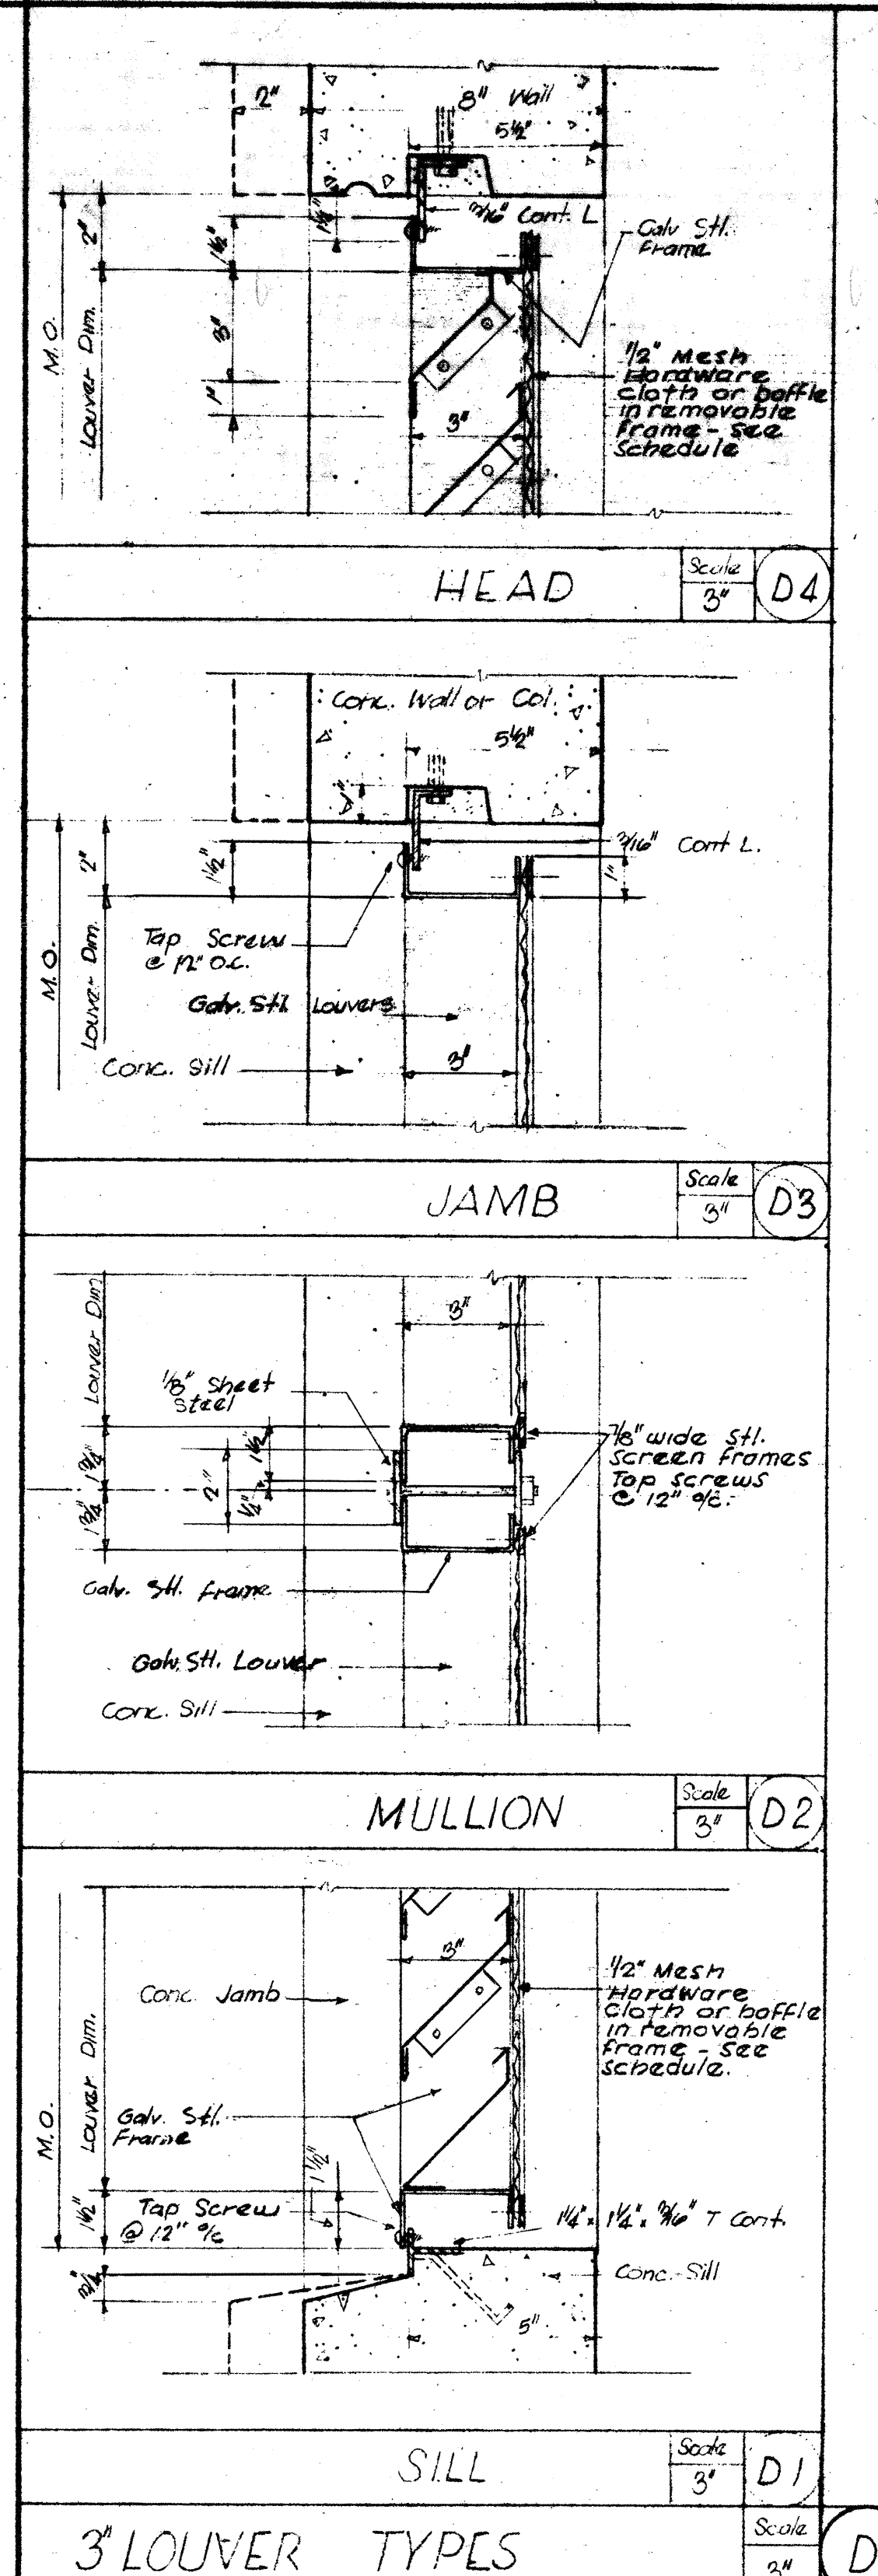


SCREEN SCHEDULE	
Louver or Window Type	Screen
8 Louver	None
9 Window Louver	1/2" mesh hardware cloth
10 Window Louver	1/2" mesh hardware cloth
11 Louver	1/2" mesh hardware cloth
12 Louver	1/2" mesh hardware cloth
NOTE:
 1. All windows viewed from the outside.
 2. 1/2" glass to be clear window glass unless noted otherwise.
 3. See dwg. 5-2 for glass schedule.
 4. All screens to be fastened to removable screen frames.

PEREIRA & LUCKMAN
 J. E. STANTON
 ARCHITECTS AND ENGINEERS
 LOS ANGELES, CALIFORNIA
 ROBERT W. DITZEN
 ASSOCIATE ARCHITECT
 BOULDER, COLORADO

PUBLIC BUILDINGS SERVICE
 GENERAL SERVICES ADMINISTRATION, WASHINGTON, D. C.

PROJECT: BOULDER LABORATORIES
LOCATION: BOULDER, COLORADO
STREET: STATE HIGHWAY 170
PROJ. NO.: B-044
FILE NO.: 2-22-52
DRAWN BY: W. H.
CHECKED BY: E. M. S.
DRAWING TITLE: WINDOW SCHEDULE & DETAILS
DRAWING NO.: B-20045 ARCHITECTURAL
5-18

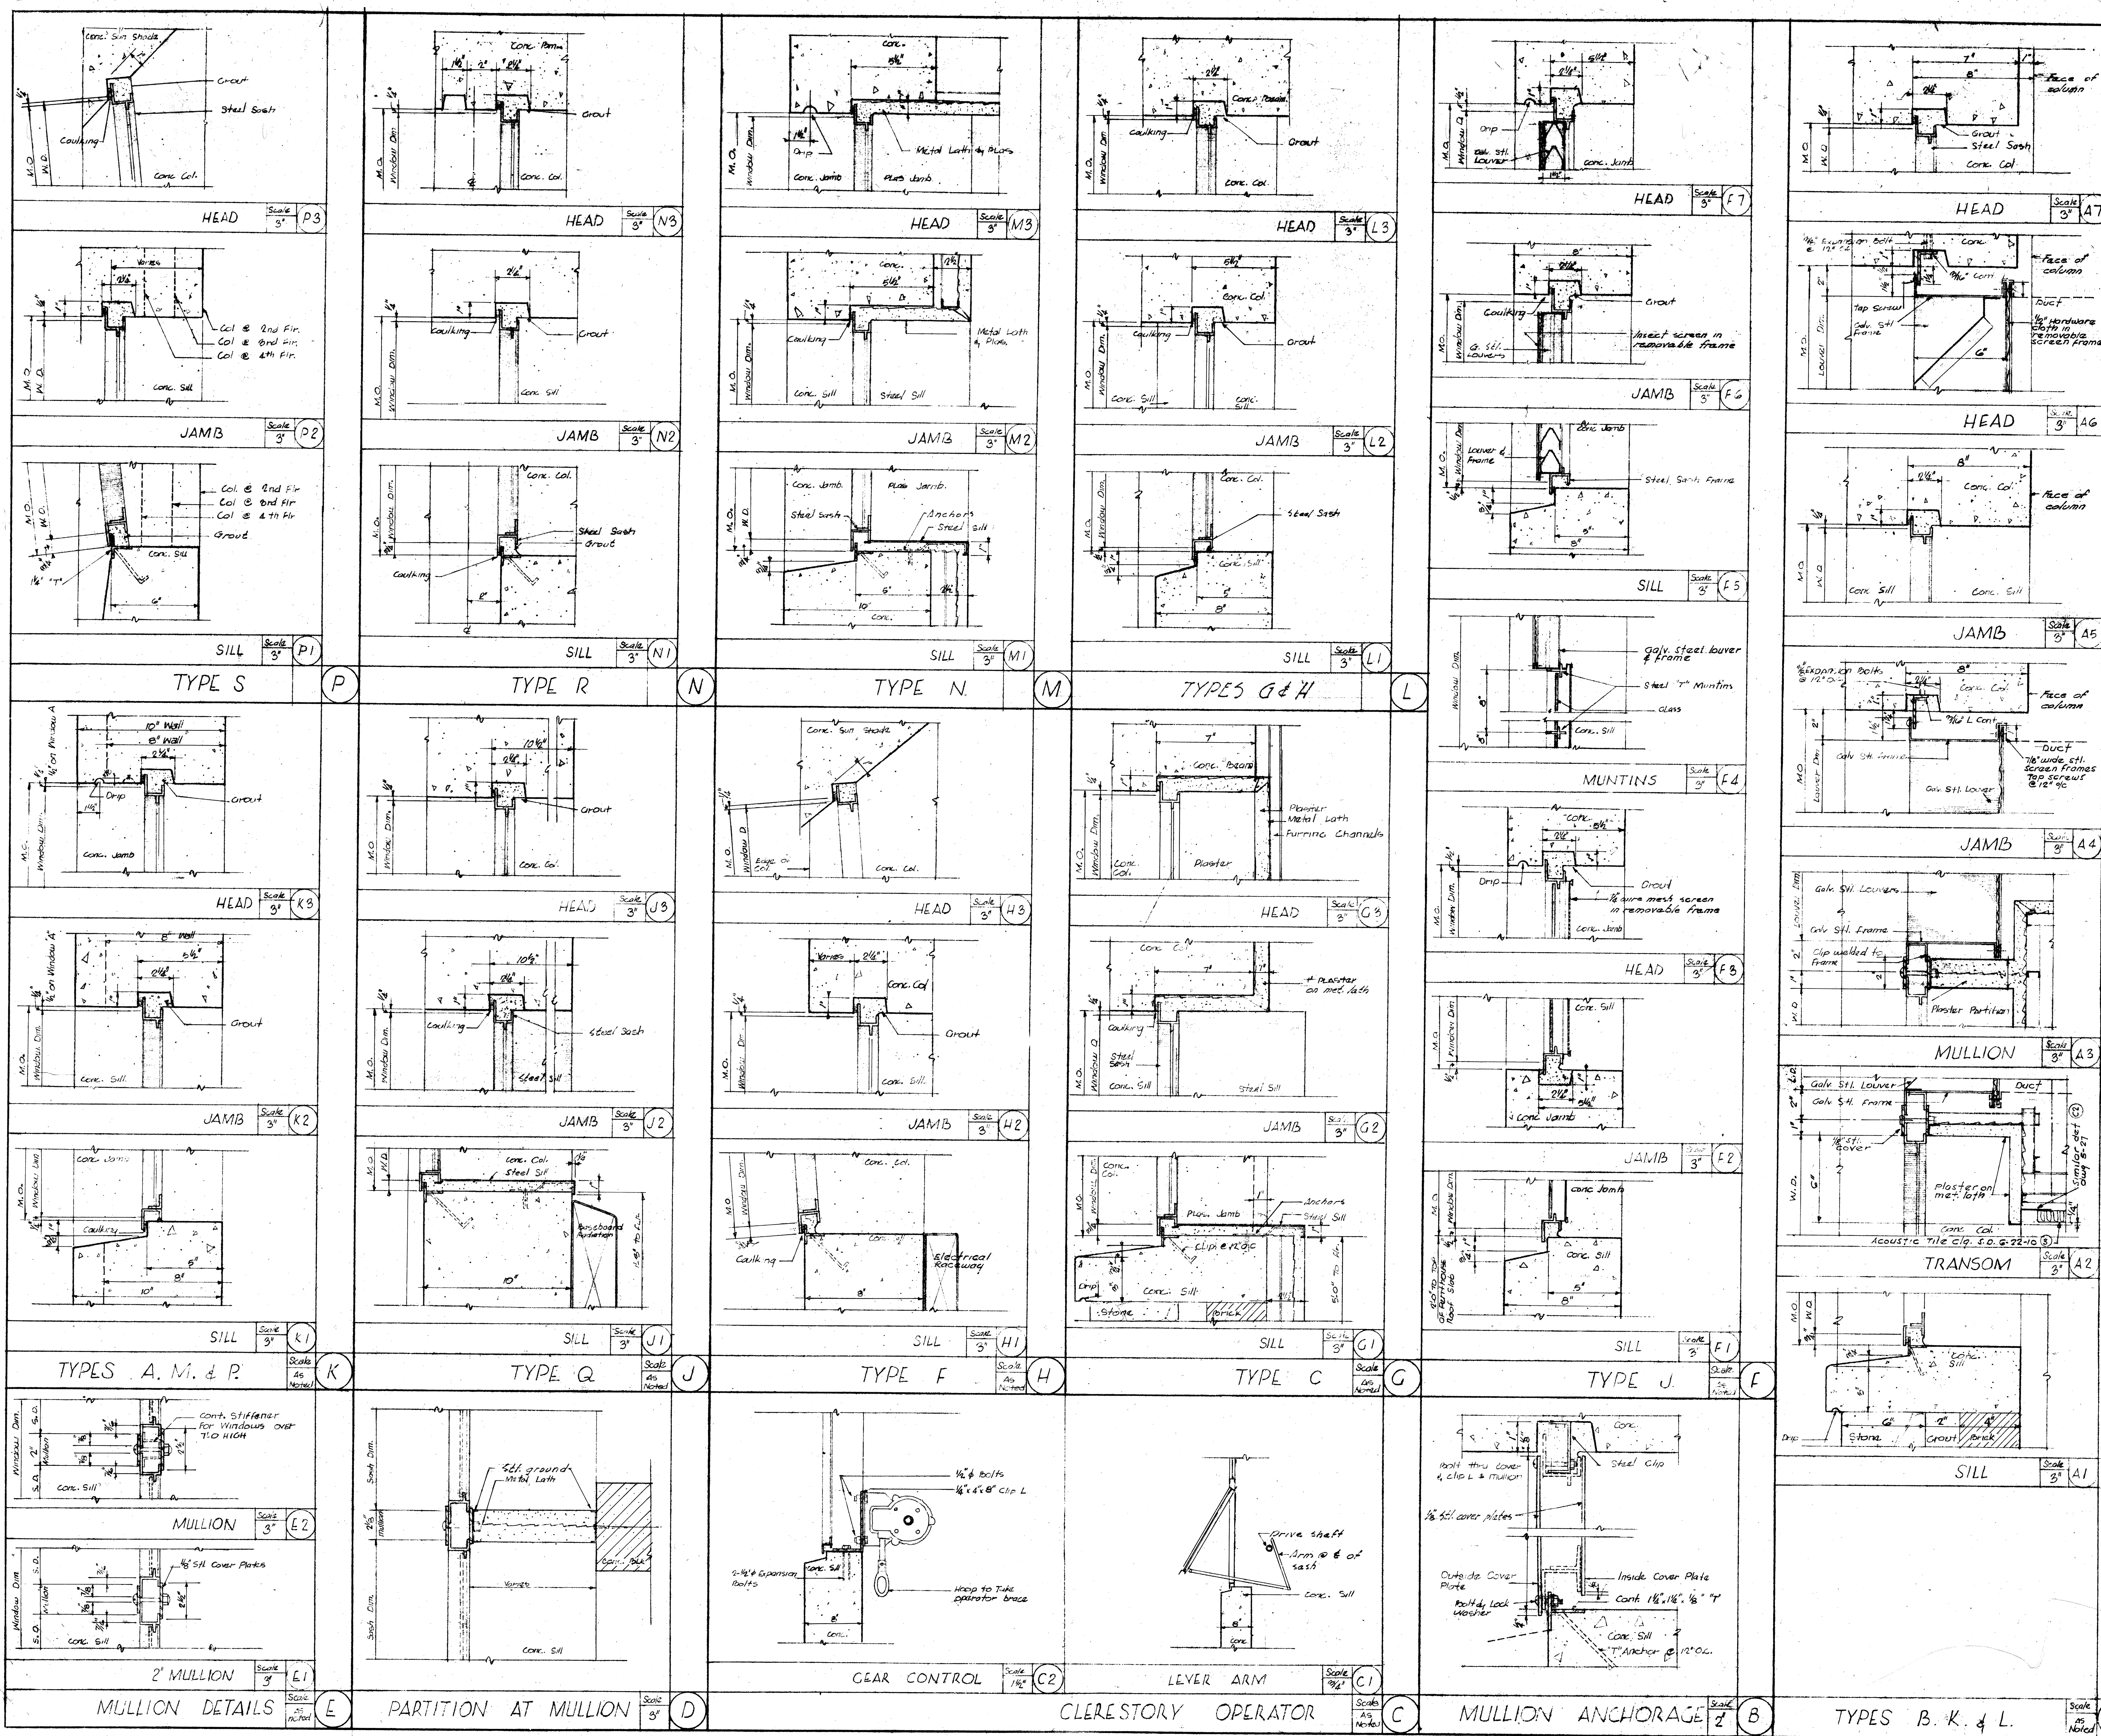


NOTE:
1. All screens to be tack welded to removable screen frames.

PEREIRA & LUCKMAN
AND
J. E. STANTON
ARCHITECTS AND ENGINEERS
LOS ANGELES, CALIFORNIA
ROBERT W. DITZEN
ASSOCIATE ARCHITECT
BOULDER, COLORADO

PUBLIC BUILDINGS SERVICE
GENERAL SERVICES ADMINISTRATION, WASHINGTON, D.C.

PROJECT: BOULDER LABORATORIES
LOCATION: BOULDER, COLORADO
STREET: STATE HIGHWAY 170
PROJ. NO.: B-044
FILE NO.: 2-22-52
CHECKED BY: R.W.D.
DRAWING TITLE: WINDOW DETAILS
B-20046 ARCHITECTURAL
5-19

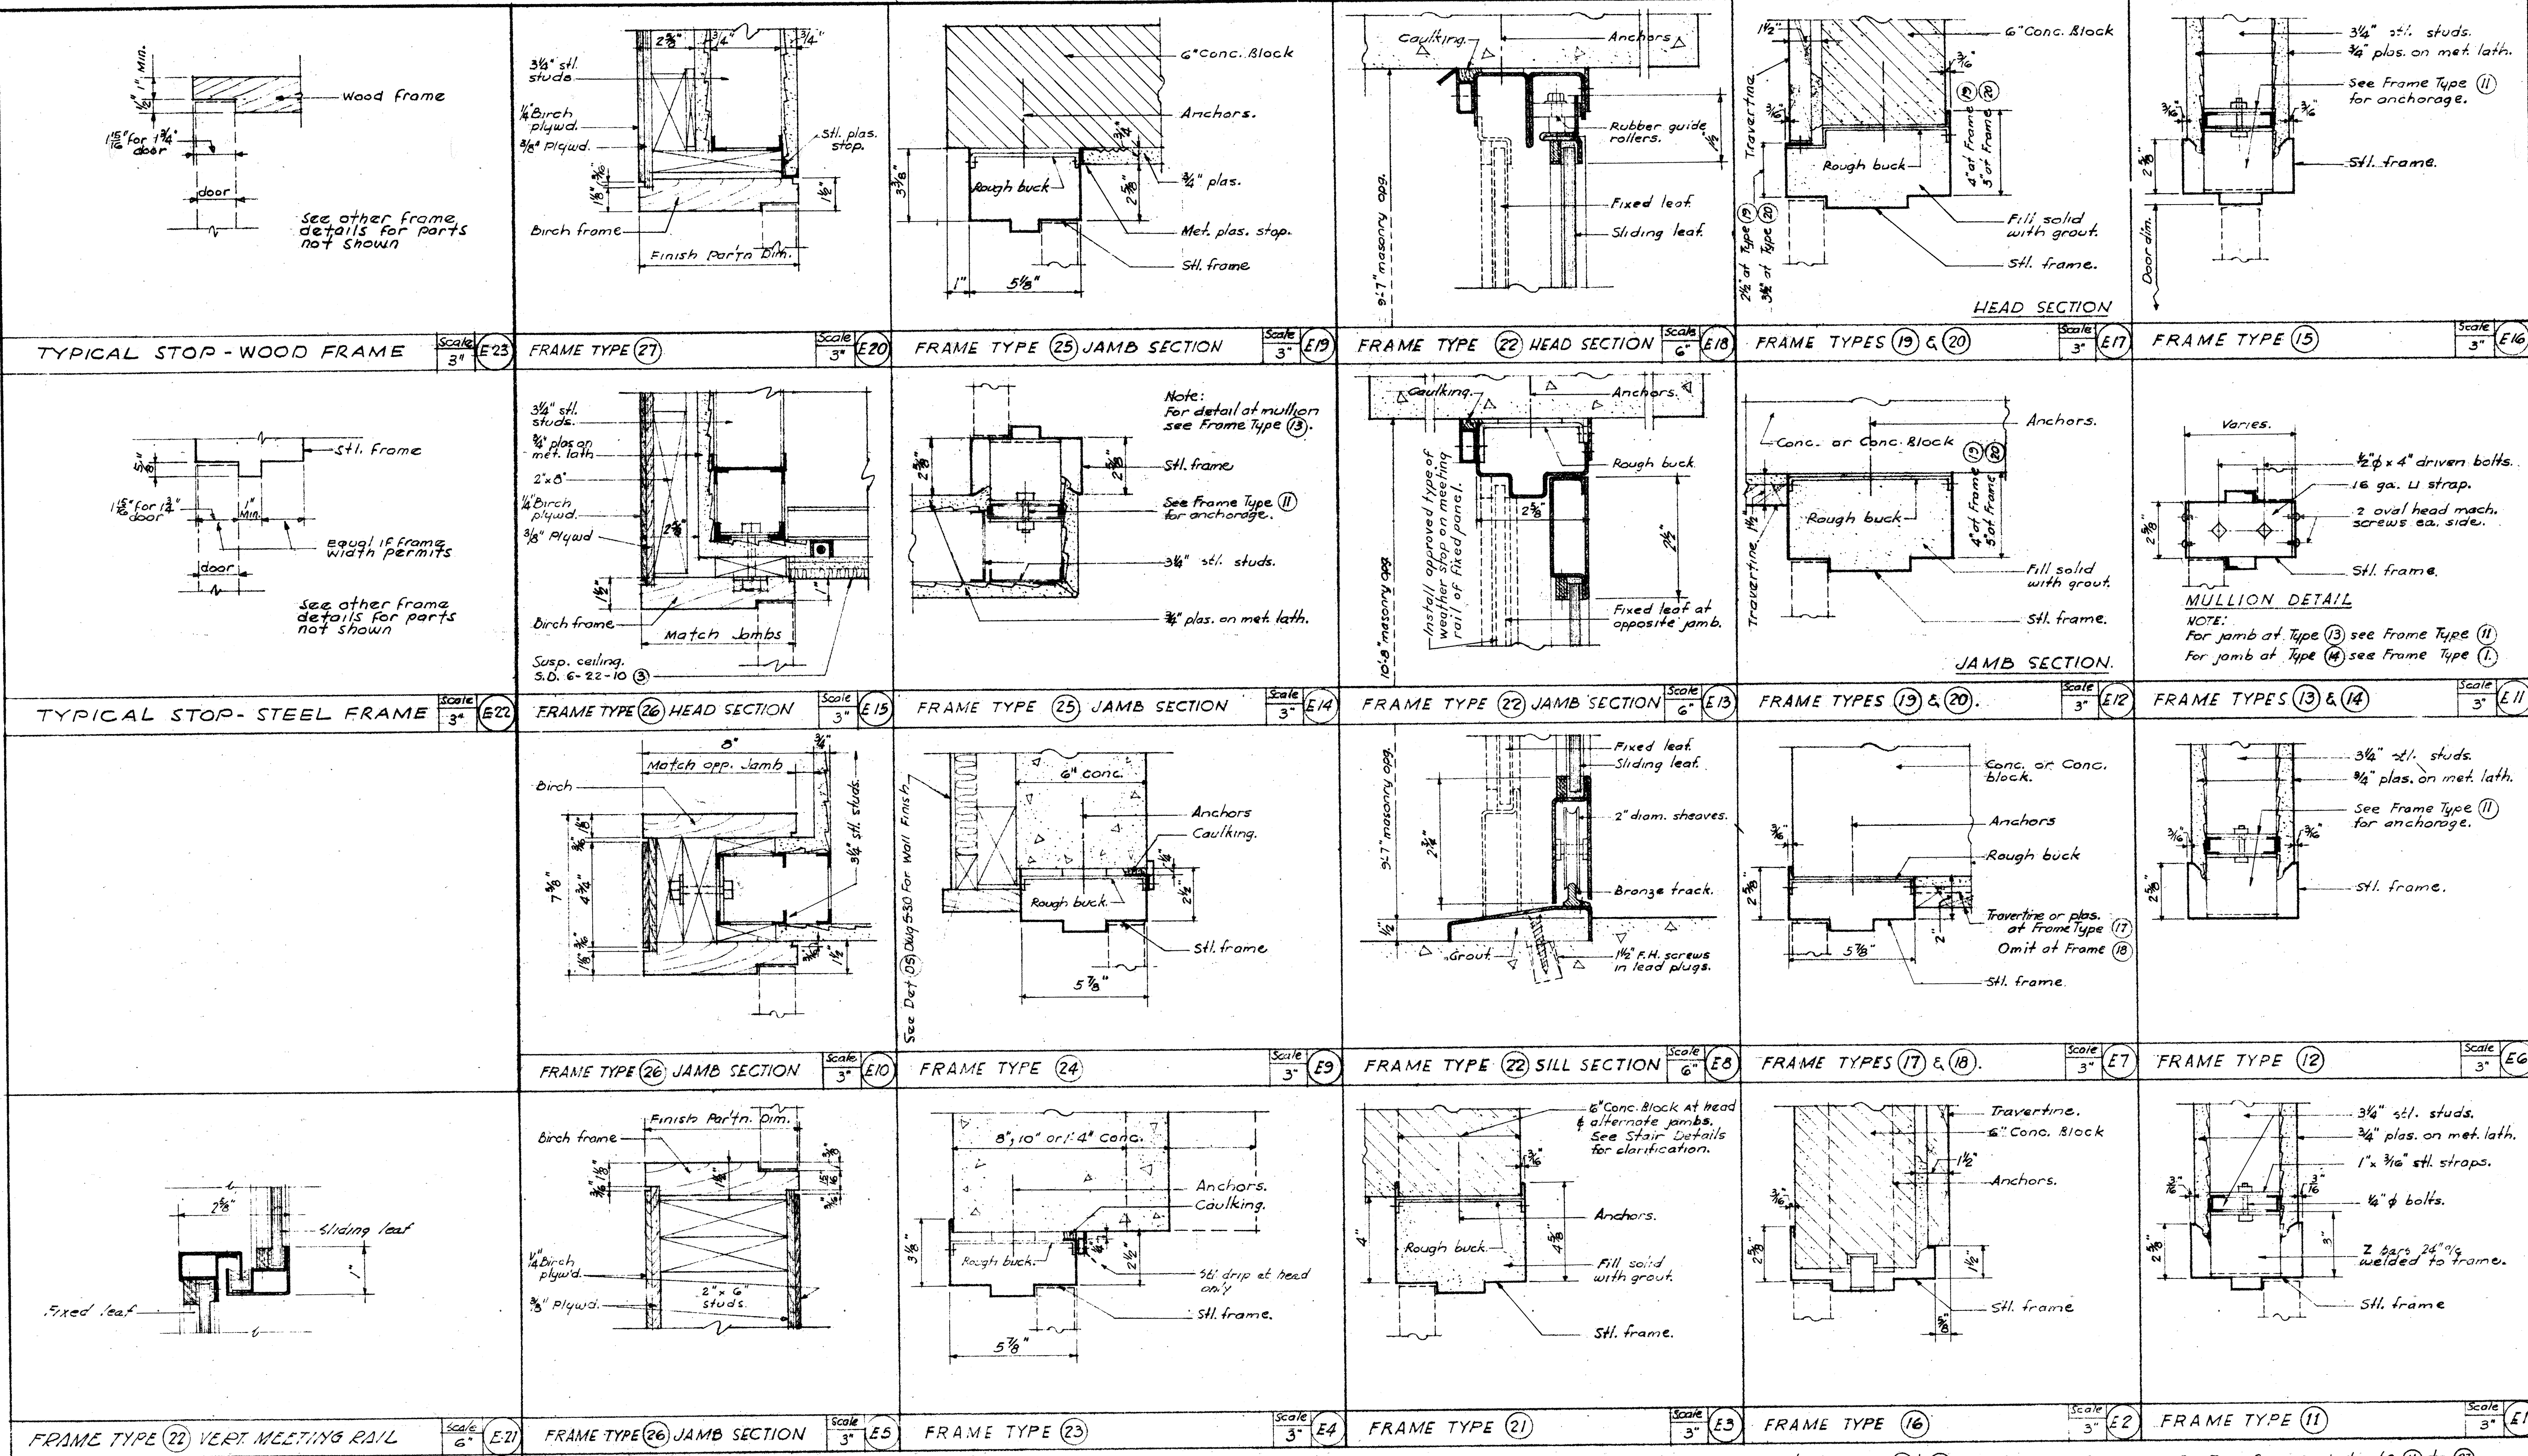

DOOR FRAME DETAILS

For frame details Nos. 1 to 10 inclusive see S.D. G-15-2. For frame details 11 to 21 inclusive see this detail. For other frame details see this drawing & other details.

EXTERIOR & INTERIOR DOOR TYPES & SIZES

SIZE OF DOORS

1	1'-6" x 7'-0"	16	2'-2" x 7'-0"
2	2'-0" x 7'-0"	17	2'-2" x 7'-0"
3	2'-4" x 7'-0"	18	2'-3" x 7'-0"
4	2'-6" x 7'-0"	19	2'-3" x 6'-0"
5	2'-8" x 7'-0"	20	2'-3" x 5'-8"
6	2'-10" x 7'-0"	21	2'-3" x 5'-0"
7	3'-0" x 7'-0"	22	10'-0" x 8'-0" Opg.
8	3'-2" x 7'-0"	23	2'-2" x 7'-0"
9	3'-4" x 7'-0"	24	3'-6" x 7'-11"
10	3'-6" x 7'-0"	25	3'-6" x 4'-6"
11	10'-0" x 7'-0" Opg.	26	5'-0" x 7'-0" Opg.
12	10'-0" x 7'-2" Opg.	27	4'-5" x 7'-0" Opg.
13	10'-0" x 15'-0" Opg.	28	2'-10" x 7'-0"
14	2'-6" x 7'-11"	29	6'-0" x 10'-0" Opg.
15	2'-2" x 7'-11"	30	2'-2" x 7'-6"

MATERIAL OF DOORS

W-Indicates wood; M-Indicates hollow metal; S-Indicates steel.

EXTERIOR DOOR SCHEDULE

DRAWING NUMBER	DOOR TYPE	FRAME MATERIAL	REMARKS
1	D 16	Wm. Brass	All doors 1 3/4" thick, unless otherwise noted or detailed.
2	D 16	SL.	REMARKS See Dwg. 5-11 & 5-12.
3	A 10	W 24	See Dwg. 5-11 & 5-12.
4	A 7	W	See Det. (E) Dwg. 5-30
5	A 10	W 24	
6	A 23	W	See Det. (A) Dwg. 5-13
7	E 11	SL. AL.	Sliding door
8	A 7	M 23	
9	C 18	M	See Det. (B) Dwg. 5-14
10	C 18	M	See Det. (A) Dwg. 5-14
11	C 18	M 23	See Det. (A) Dwg. 5-15
12	C 18	M 23	See Det. (D) Dwg. 5-15
13	C 18	M	See Det. (A) Dwg. 5-14
14	C 18	M	See Det. (B) Dwg. 5-14
15	A 7	M 23	
16	C 18	M	See Det. (A) Dwg. 5-14
17	F 12	SH.	See Det. (B) this dwg.
18	C 7	M 23	
19	C 18	M	See Det. (A) Dwg. 5-14
20	C 18	M 23	See Det. (D) Dwg. 5-15
21	C 18	M 23	See Det. (D) Dwg. 5-15
22	C 18	M	See Det. (A) Dwg. 5-14
23	A 7	M 23	
24	F 13	SH.	See Det. (B) this dwg.
25	C 18	M.	See Det. (A) Dwg. 5-14
26	C 18	M 23	
27	C 18	M 23	

INTERIOR DOOR SCHEDULE






All doors 1 1/2" thick unless otherwise noted or detailed.
 (A) = Symbol shown on floor plans indicates type of door.
 (S) = Size of door.
 (M) = Material of door.
 (F) = Type of frame.
 (E) etc. indicate special doors. See special interior door schedule.

SPECIAL INTERIOR DOOR SCHEDULE

NO.	DOOR	TYPE	REMARKS
1	D	16	See Dwg. 5-12.
2	A	14	See Det. (C) Dwg. 5-31.
3	A	15	See Det. (A) Dwg. 5-31.
4	A	16	See Det. (A) Dwg. 5-31.
5	A	10	See Det. (B) Dwg. 5-30.
6	A	15	See Det. (F) Dwg. 5-28.
7	A	24	See Det. (F) Dwg. 5-28.
8	A	15	See Det. (C) Dwg. 5-32.
9	A	18	Frame type 3 & 18.
10	A	10	Class C door in Class C assembly.
11	A	17	Class B door in Class B assembly.
12	A	20	Class C door in Class C assembly.
13	A	19	Class C door in Class C assembly.
14	A	4	Door in sill partition. See specification.
15	A	4	Class C door in Class C assembly.
16	A	4	Class B door in Class B assembly.
17	A	17	Class B door in Class B assembly.
18	A	19	Class C door in Class C assembly.
19	A	19	Class C door in Class C assembly.
20	A	26	See Det. (A) this dwg.
21	A	27	See Det. (A) this dwg.
22	A	18	See Det. (A) this dwg.
23	A	28	See Det. (A) this dwg.
24	A	15	See Det. (C) Dwg. 5-28.
25	A	20	See Det. (C) Mrs. dwp.
26	A	18	See Det. (A) Dwg. 5-28.
27	A	30	Class C door in Class C assembly.

GENERAL NOTES

1. See Specifications for type and spacing of door frame anchors as indicated.
 2. See Floor Plans and other details for threshold types and locations.
 3. Wood doors adjacent to wall/paneling shall have walnut veneer to match. All other wood doors shall have birch veneer. See Finish Schedules, dws 5-1 & 5-2 and other details.
 4. See detail (A) this dwg for typical door frame steps apply to all frames.
 5. Doors (A) and entrances and doors to be under elevator.

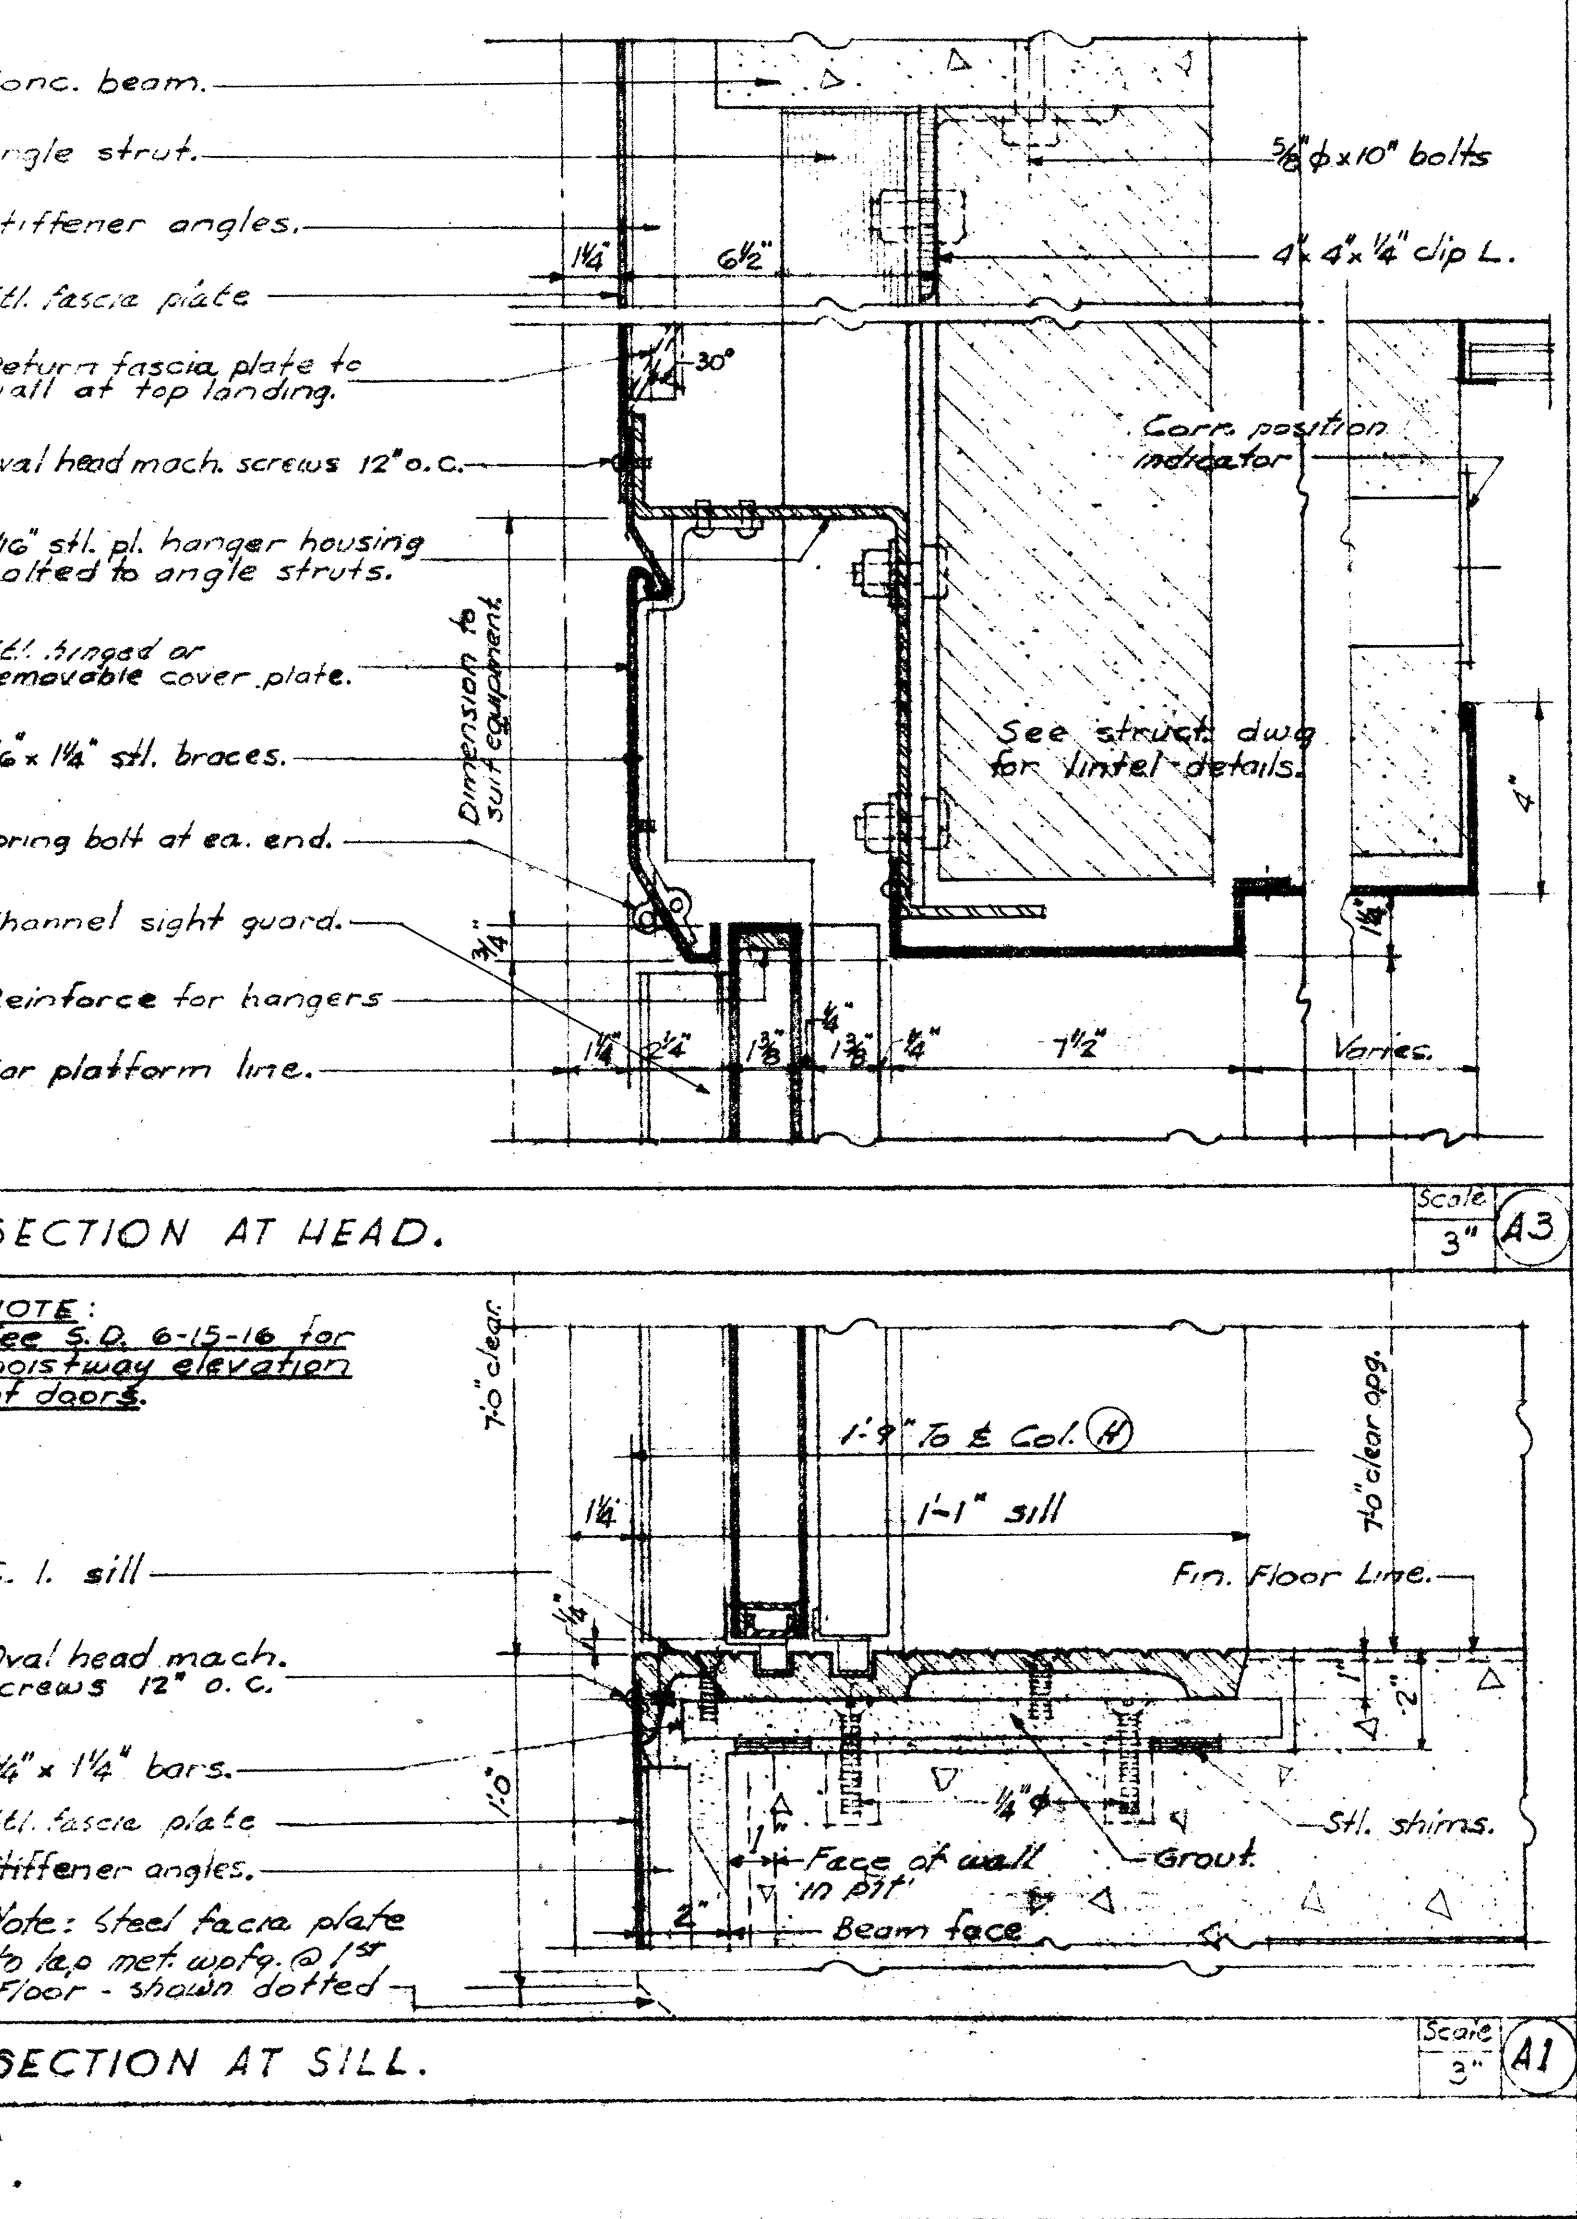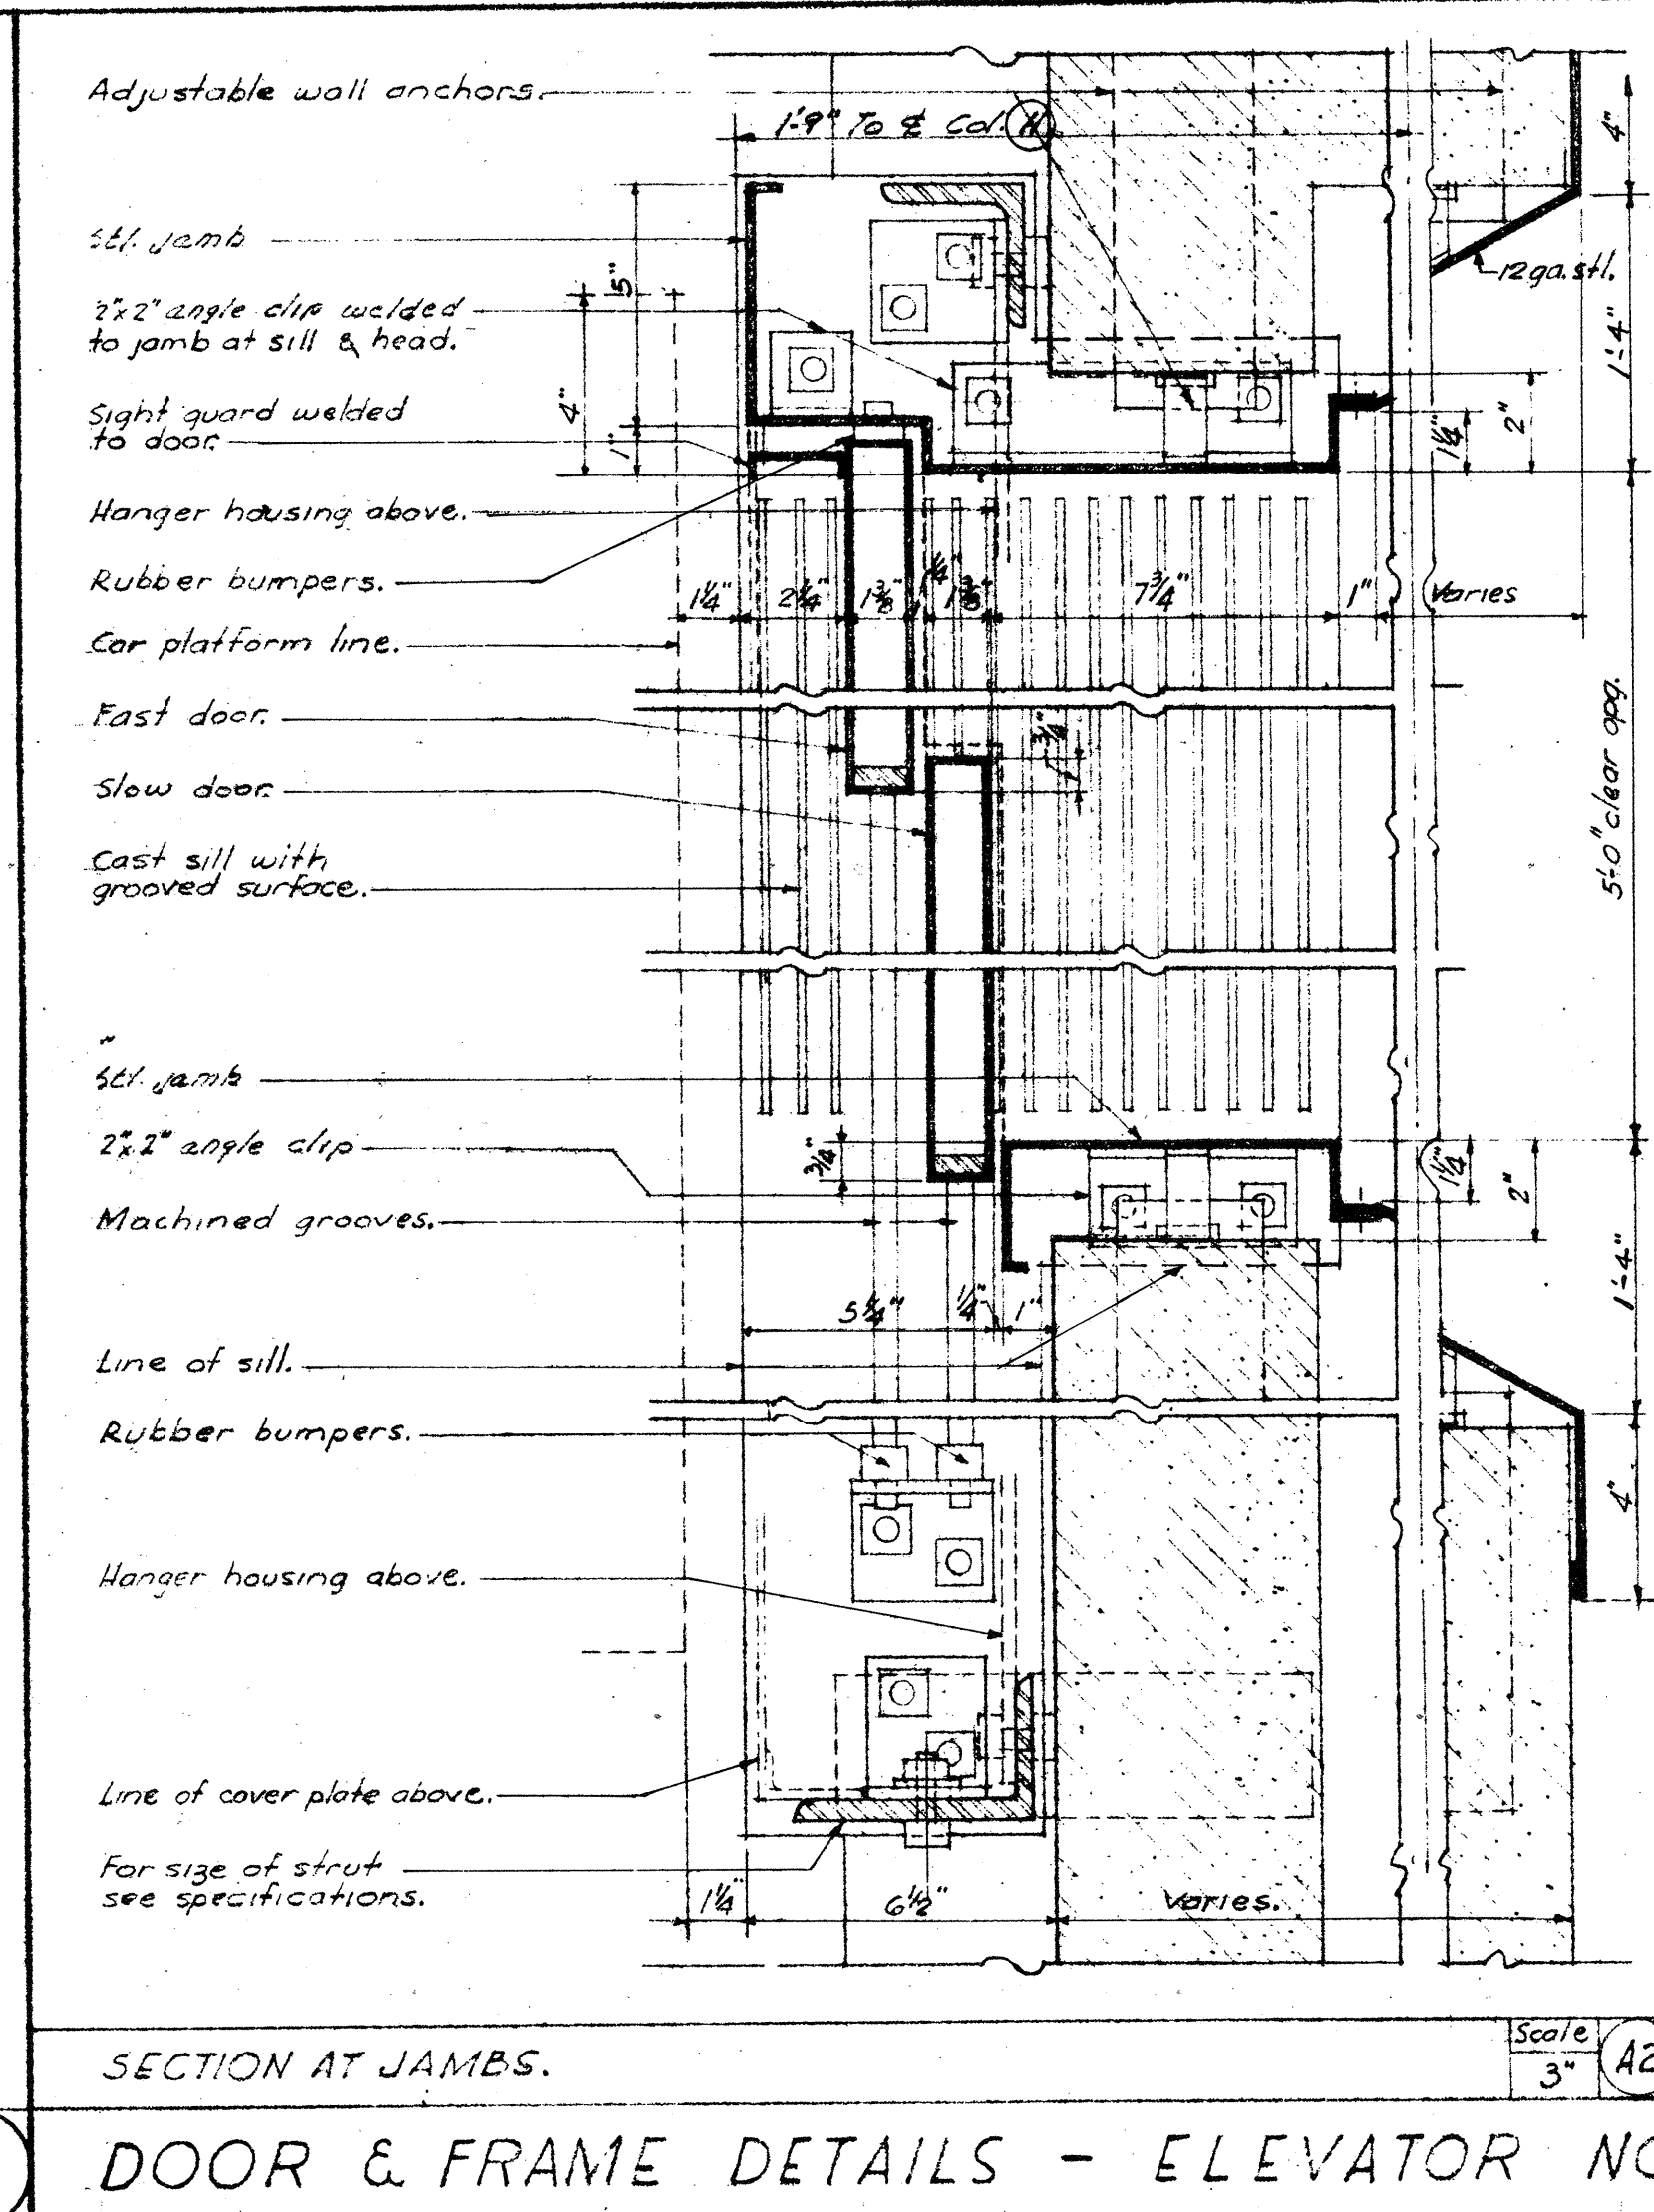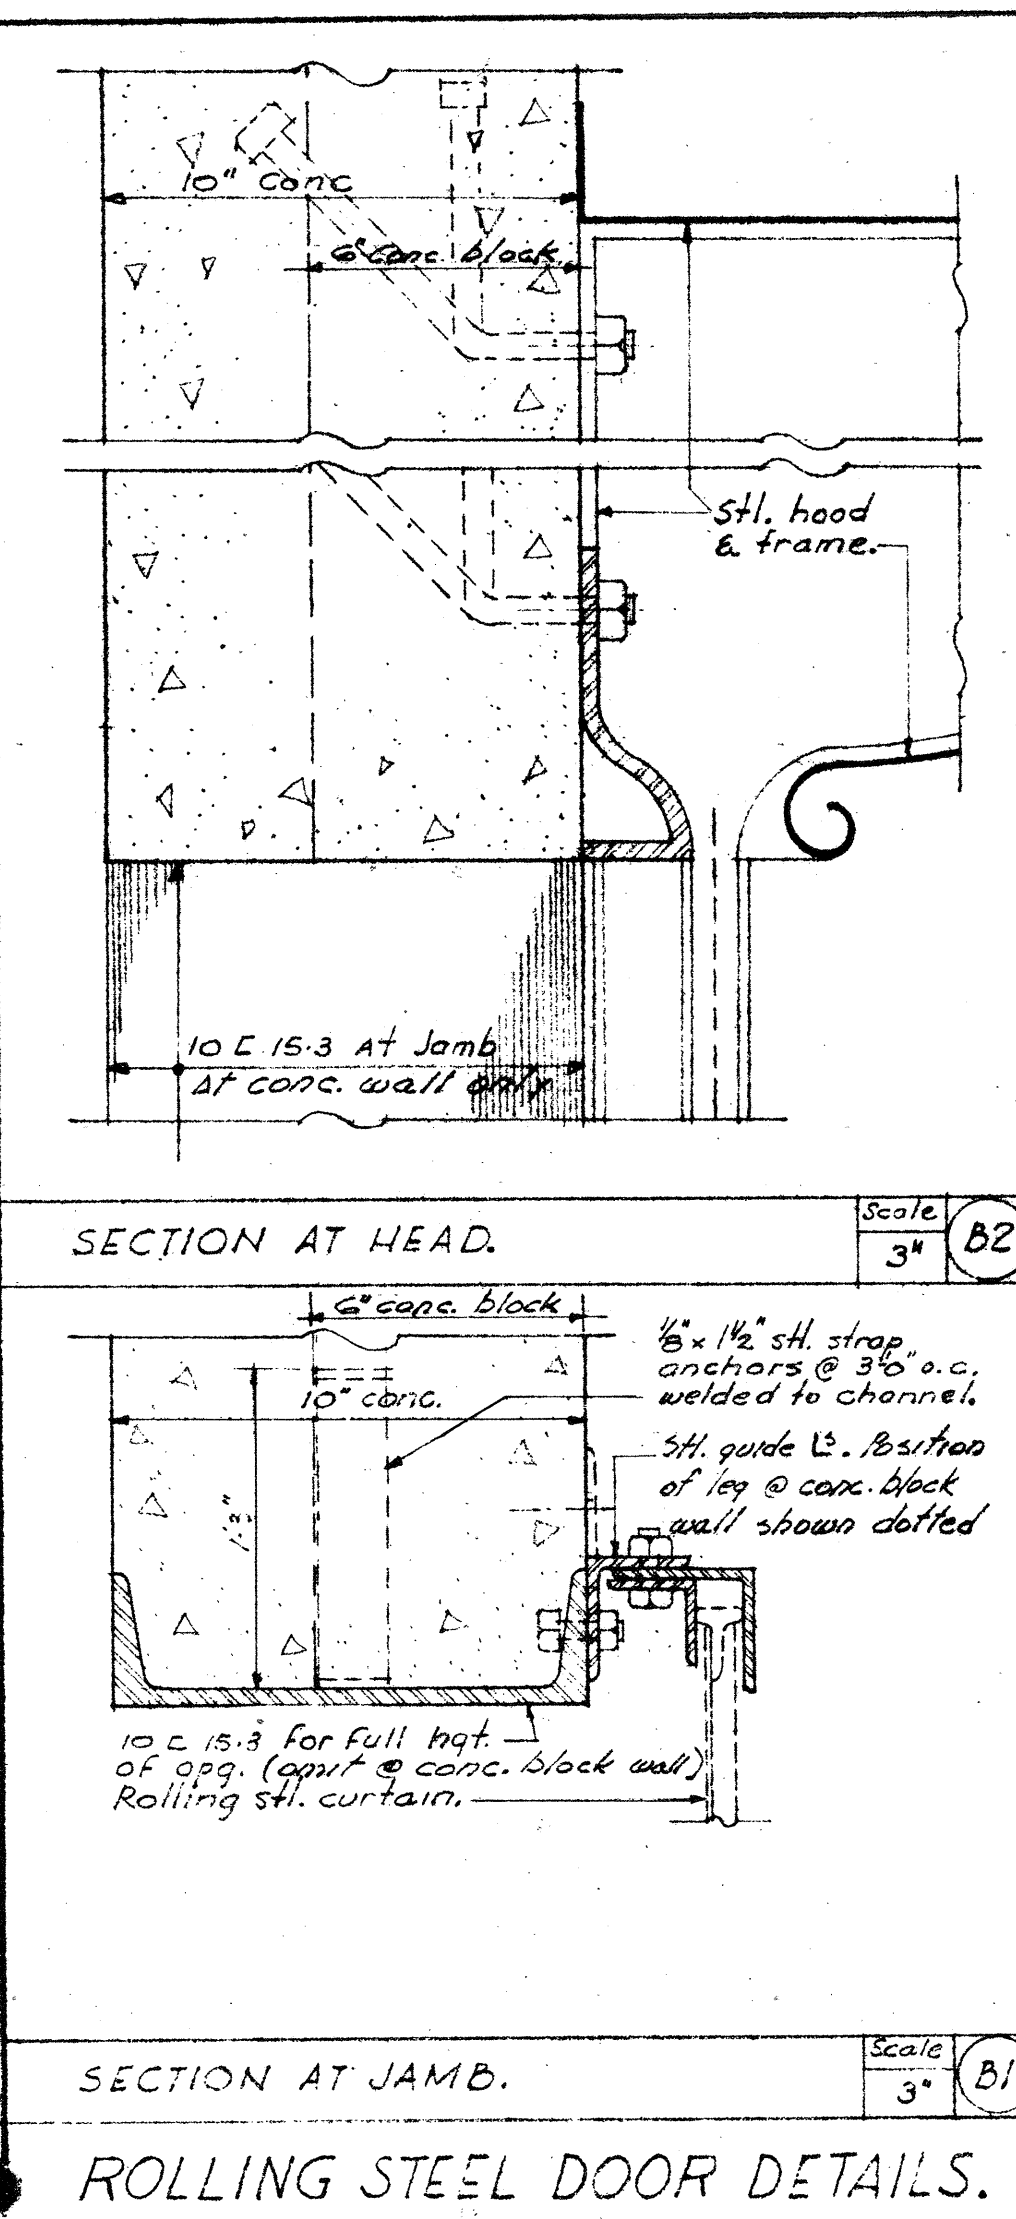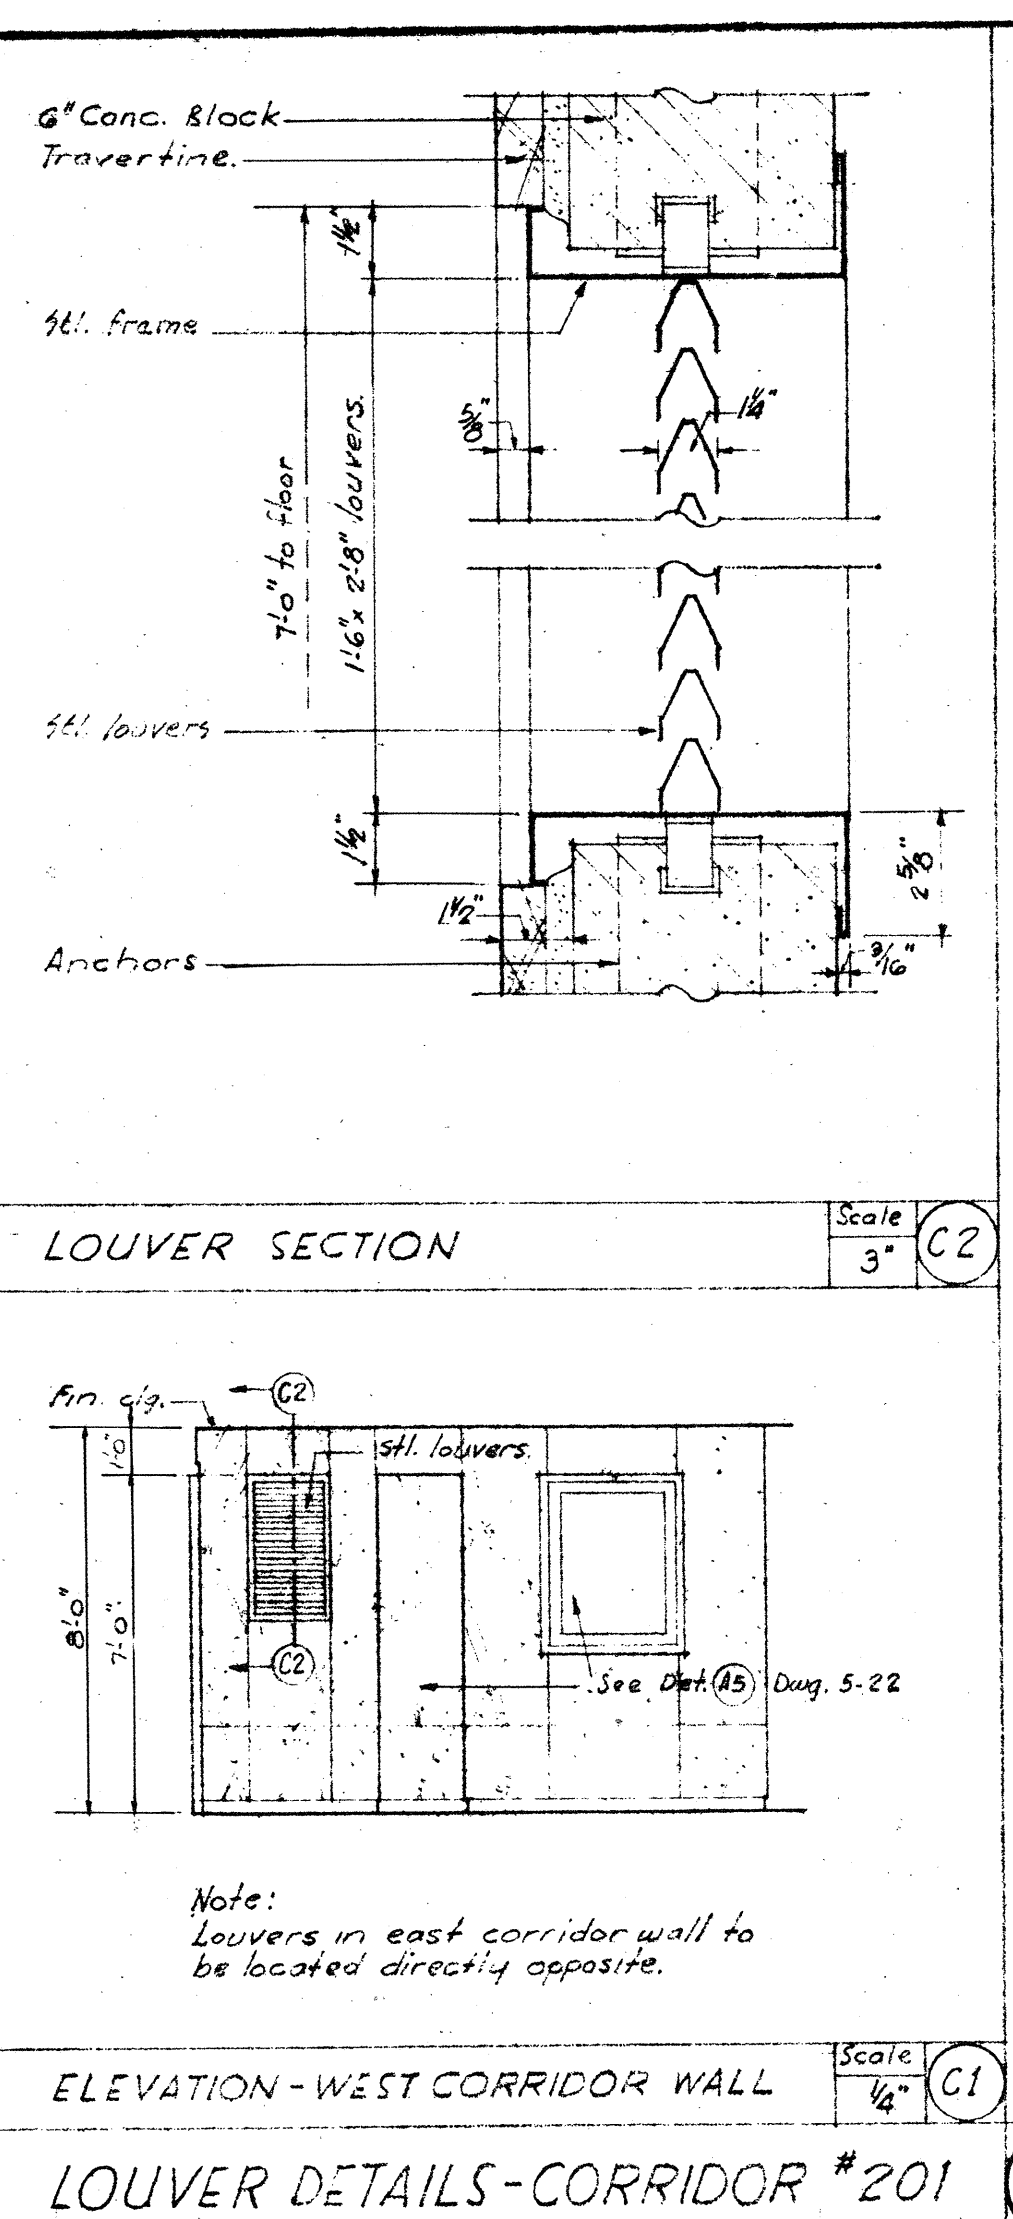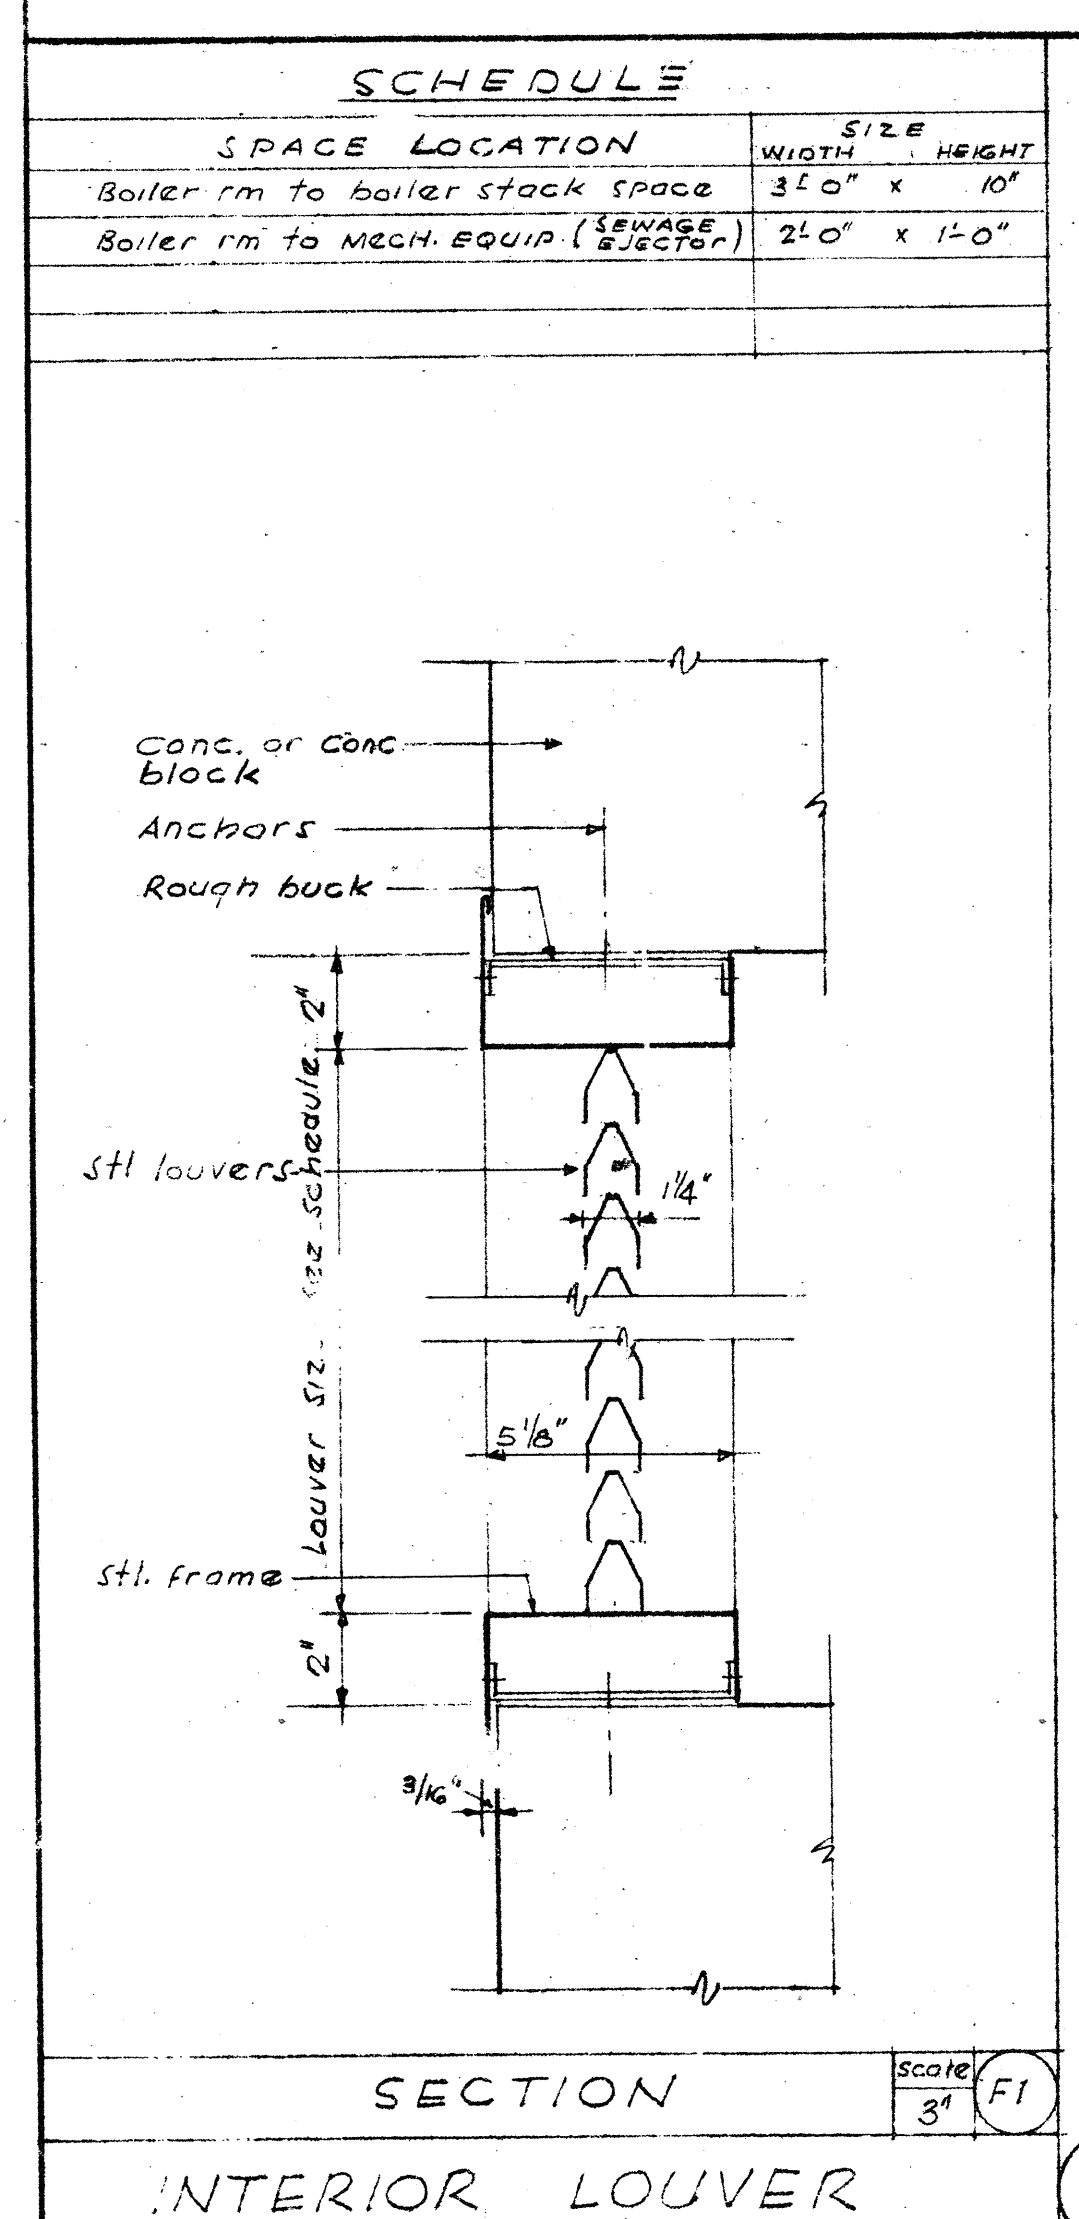


PEREIRA & LUCKMAN
J. E. STANTON
 ARCHITECTS AND ENGINEERS
 1000 17TH AVENUE
 BOULDER, COLORADO


ROBERT W. DITZEN
 ARCHITECT
 BOULDER, COLORADO

PUBLIC BUILDINGS SERVICE
 GENERAL SERVICES ADMINISTRATION, WASHINGTON, D. C.


PROJECT	BOULDER LABORATORIES
LOCATION	BOULDER, COLORADO
STREET	STATE HIGHWAY 170
PROJ. NO.	S-084
FILE NO.	
DRAWN BY	R.C.S.
CHECKED BY	S.M.S.
DRAWING TITLE	DOOR SCHEDULE & DETAILS
DRAWING NO.	B20047
ARCHITECTURAL	
5-20	

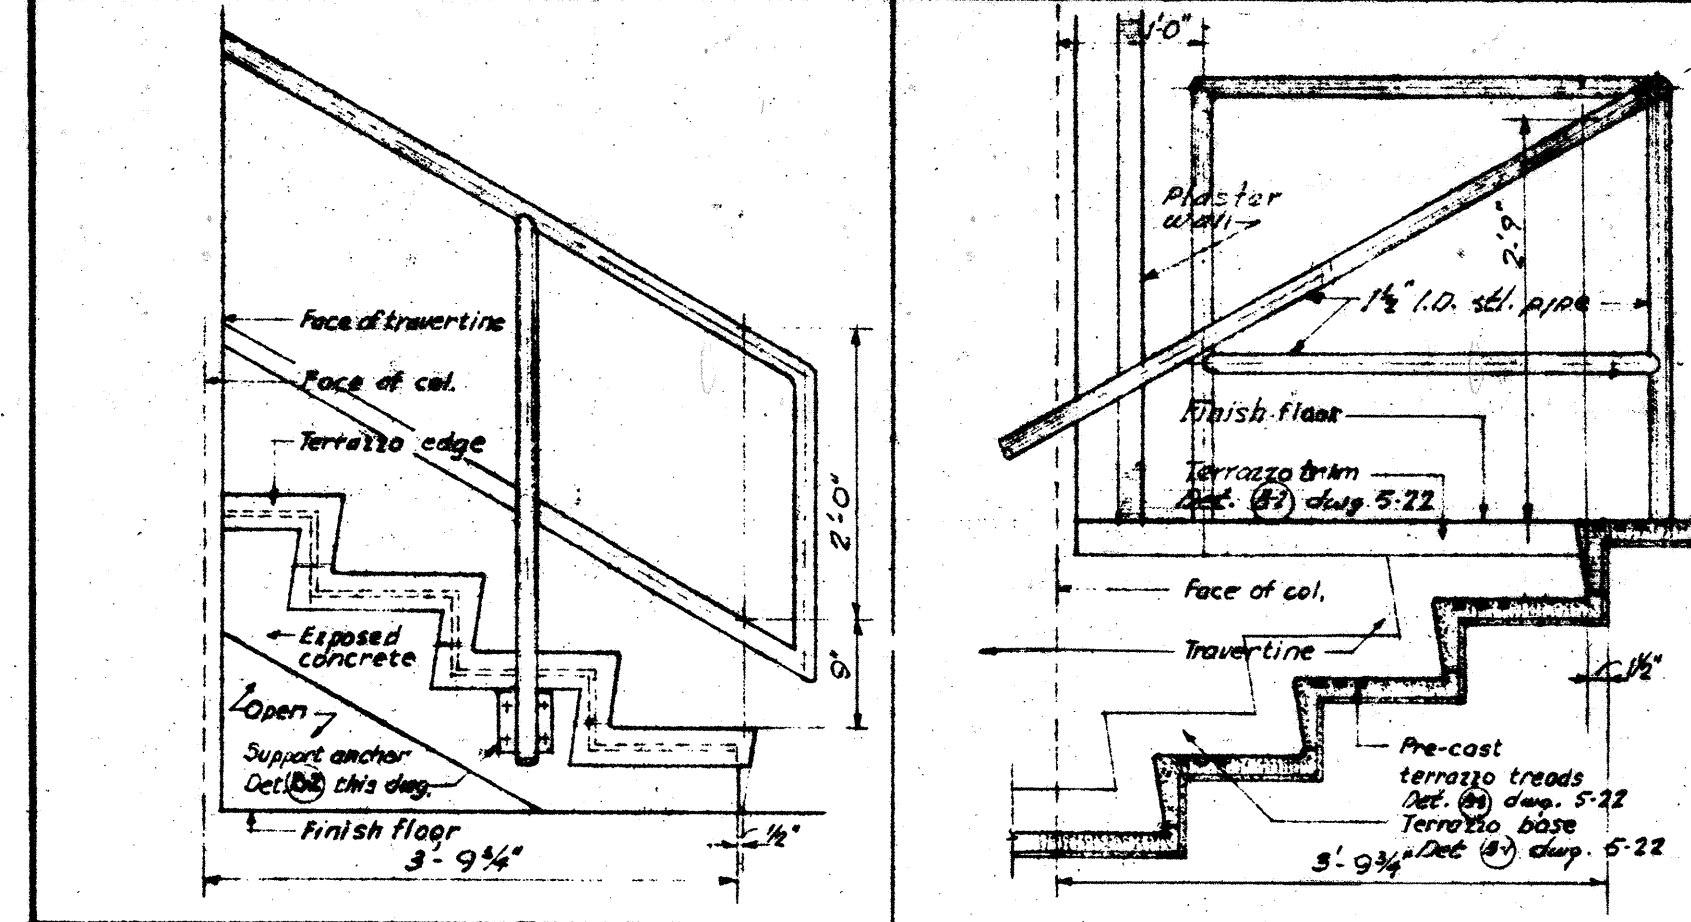


ELEVATION C-3

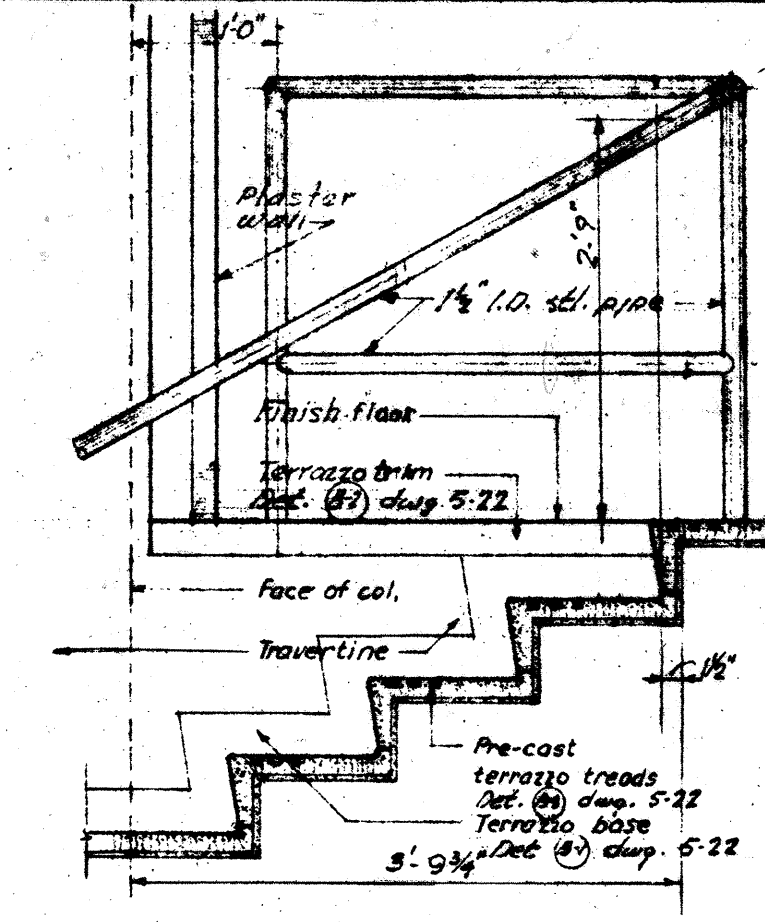

ELEVATION C-2

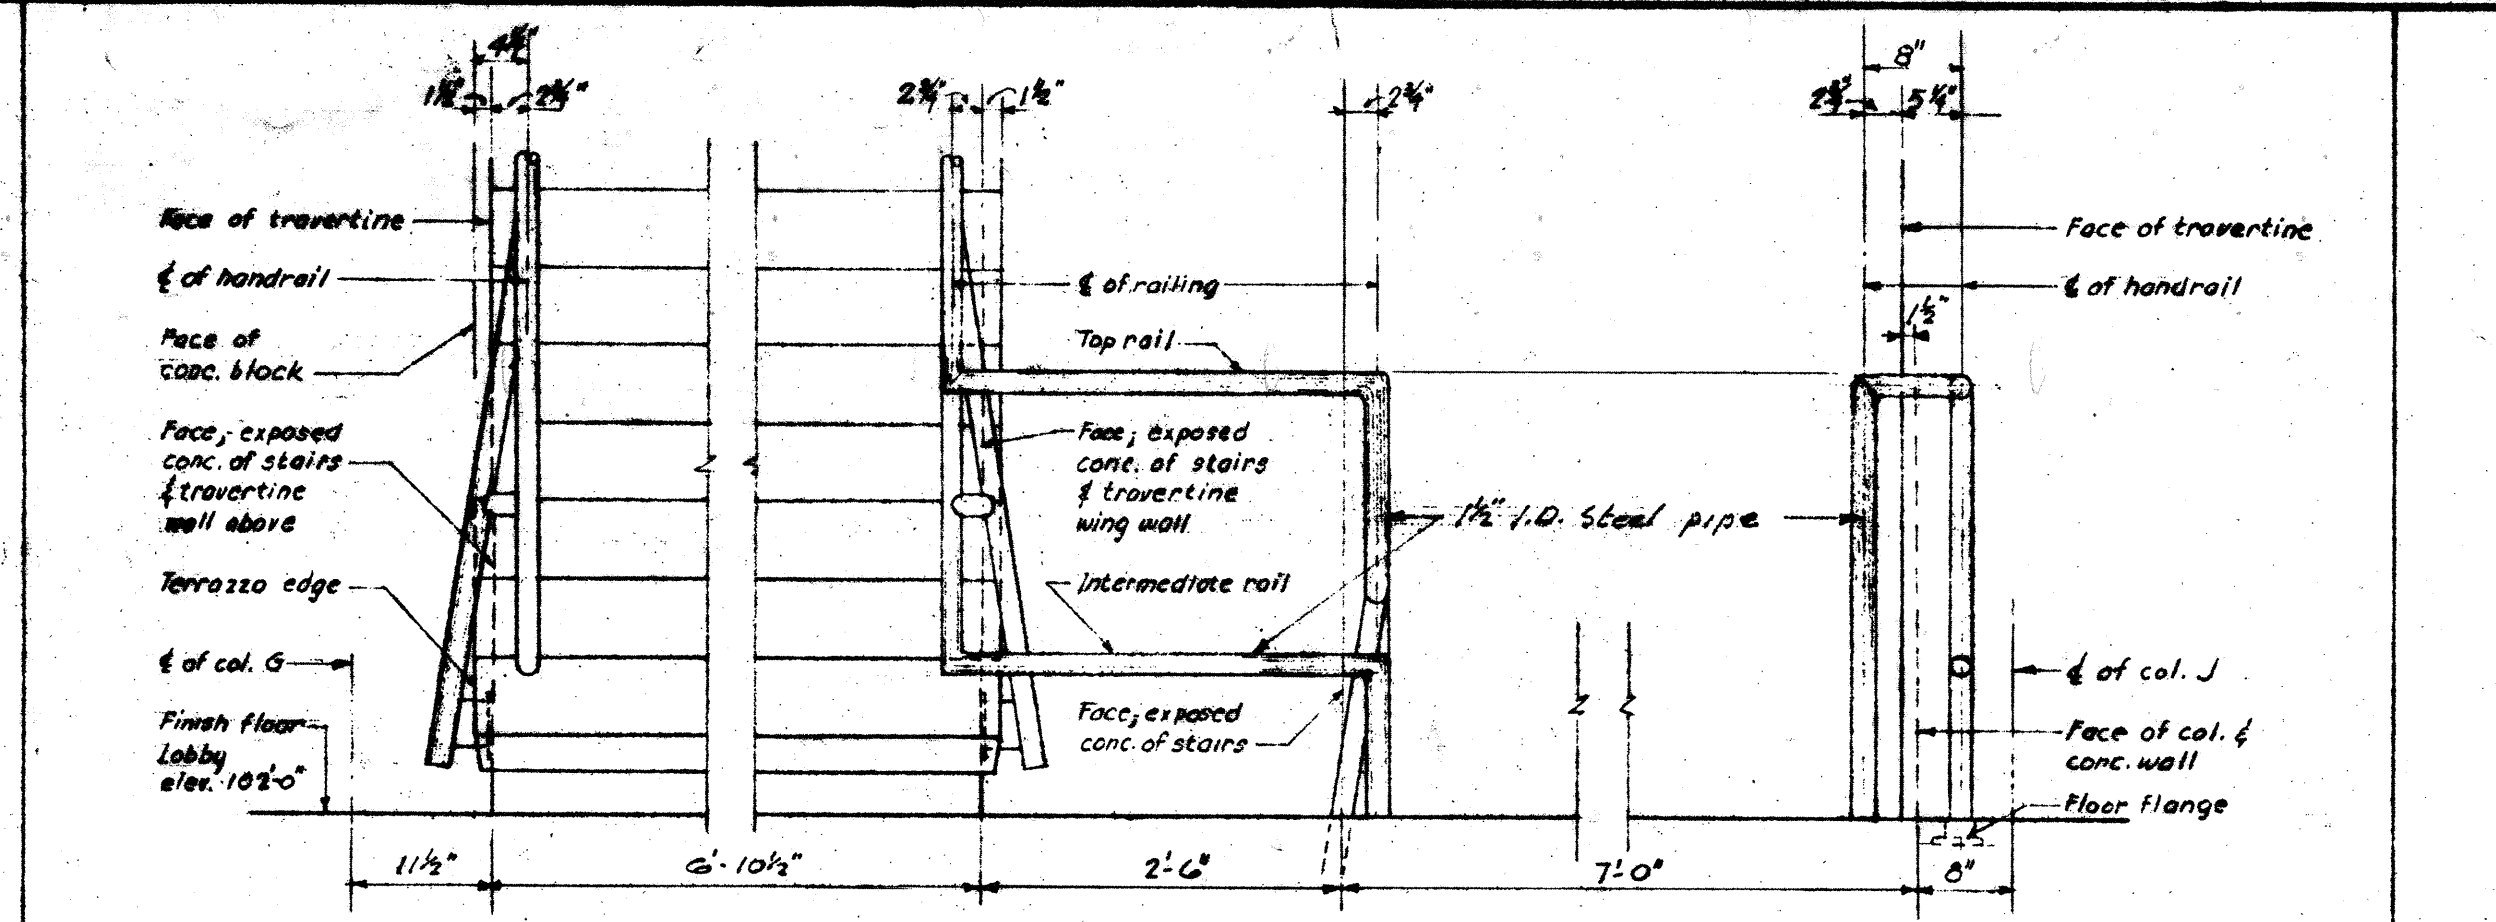


LOBBY ELEVATION OF HANDRAILS & RAILING
STAIR NO. 1-A HANDRAIL DETAILS

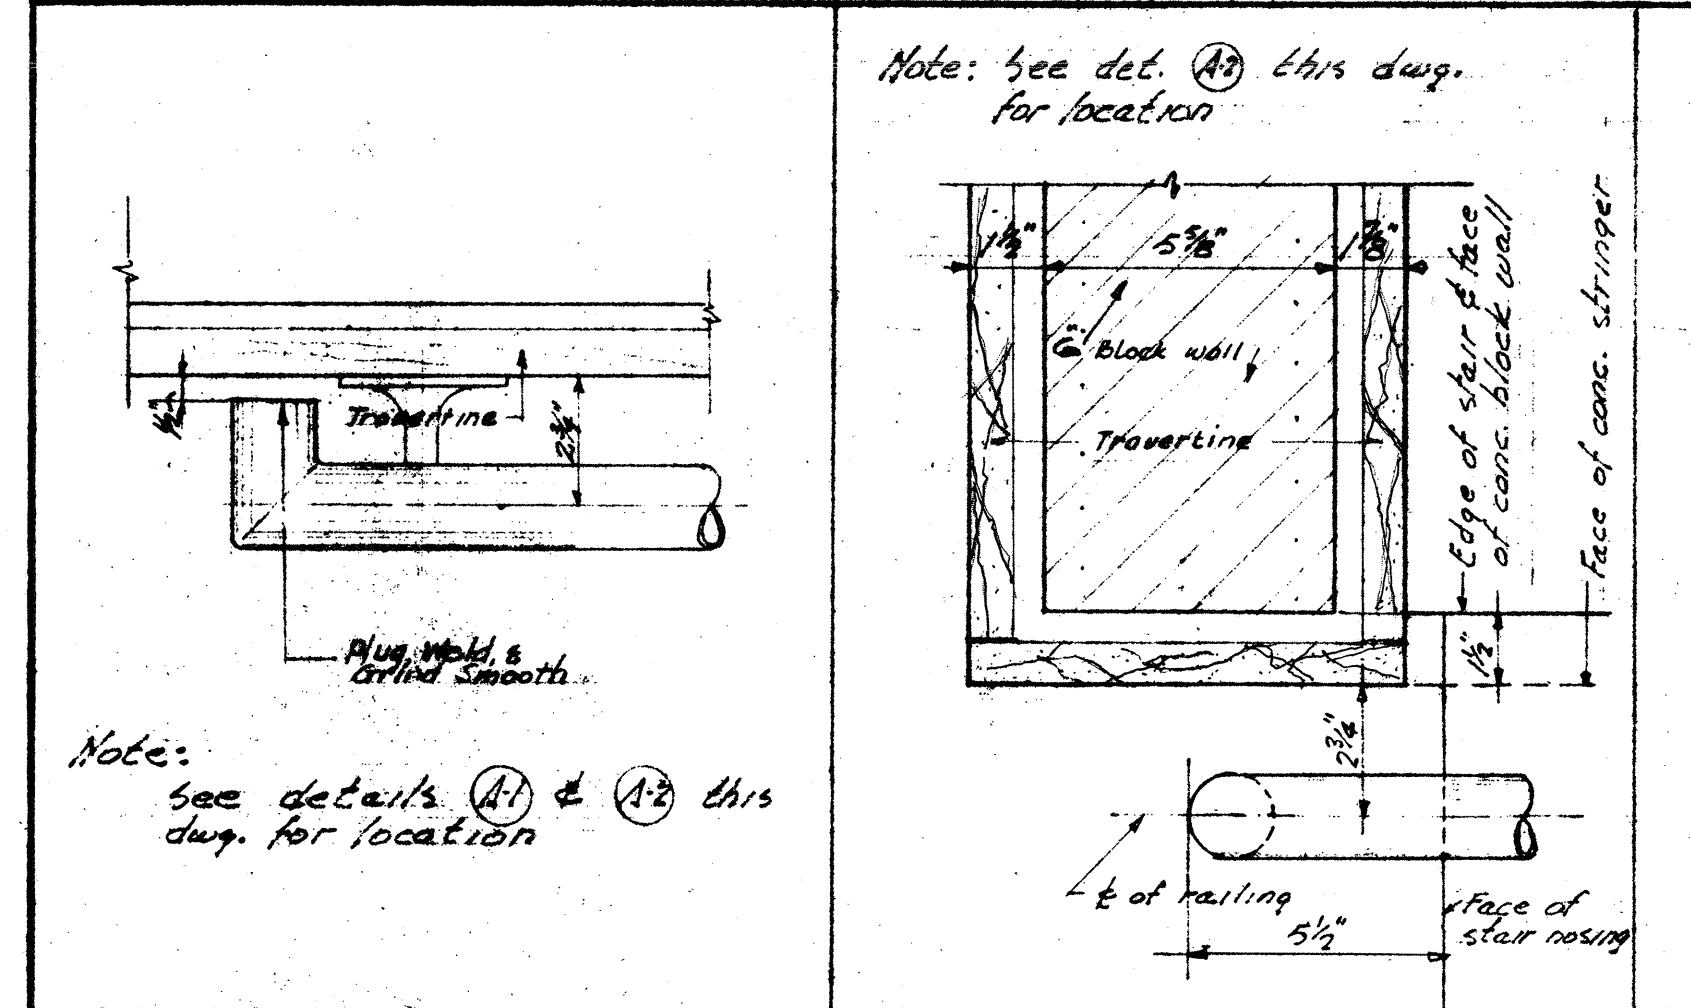


PLAN-END OF RAILING Scale 3/8" = 1'-0"

PLAN-END OF RAILING Scale 3/8" = 1'-0"

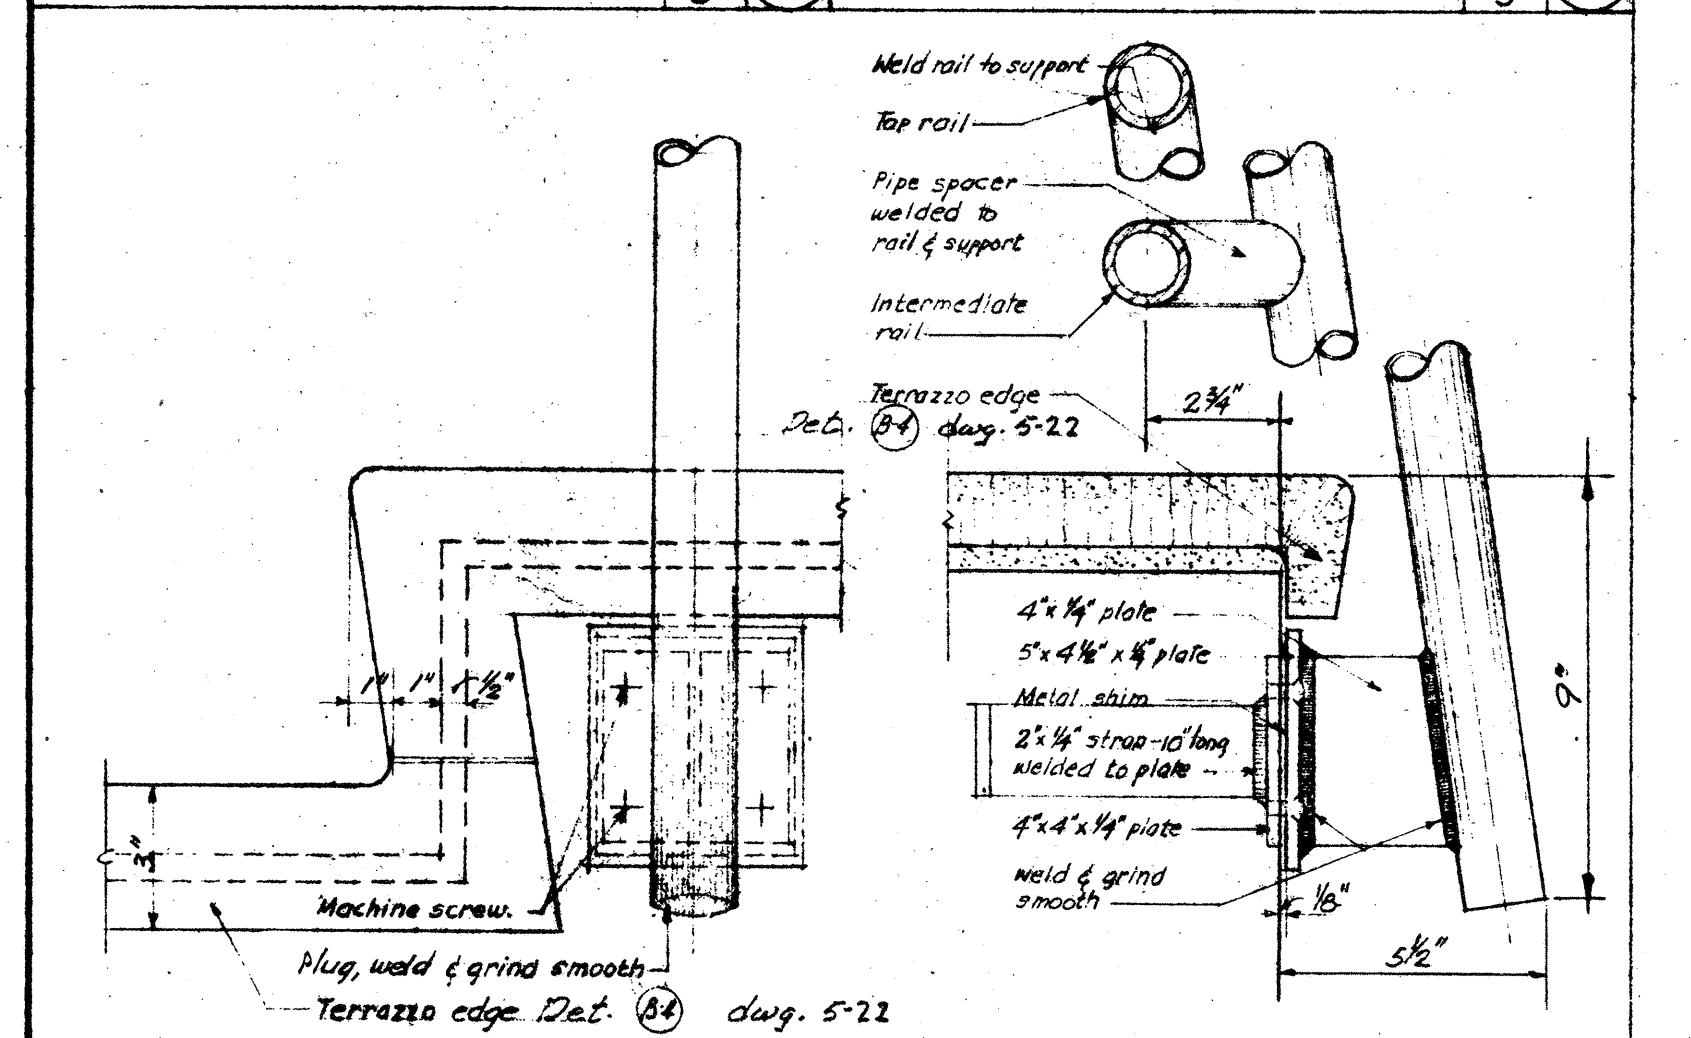


SUPPORT ANCHOR DETAILS Scale 3/8" = 1'-0"

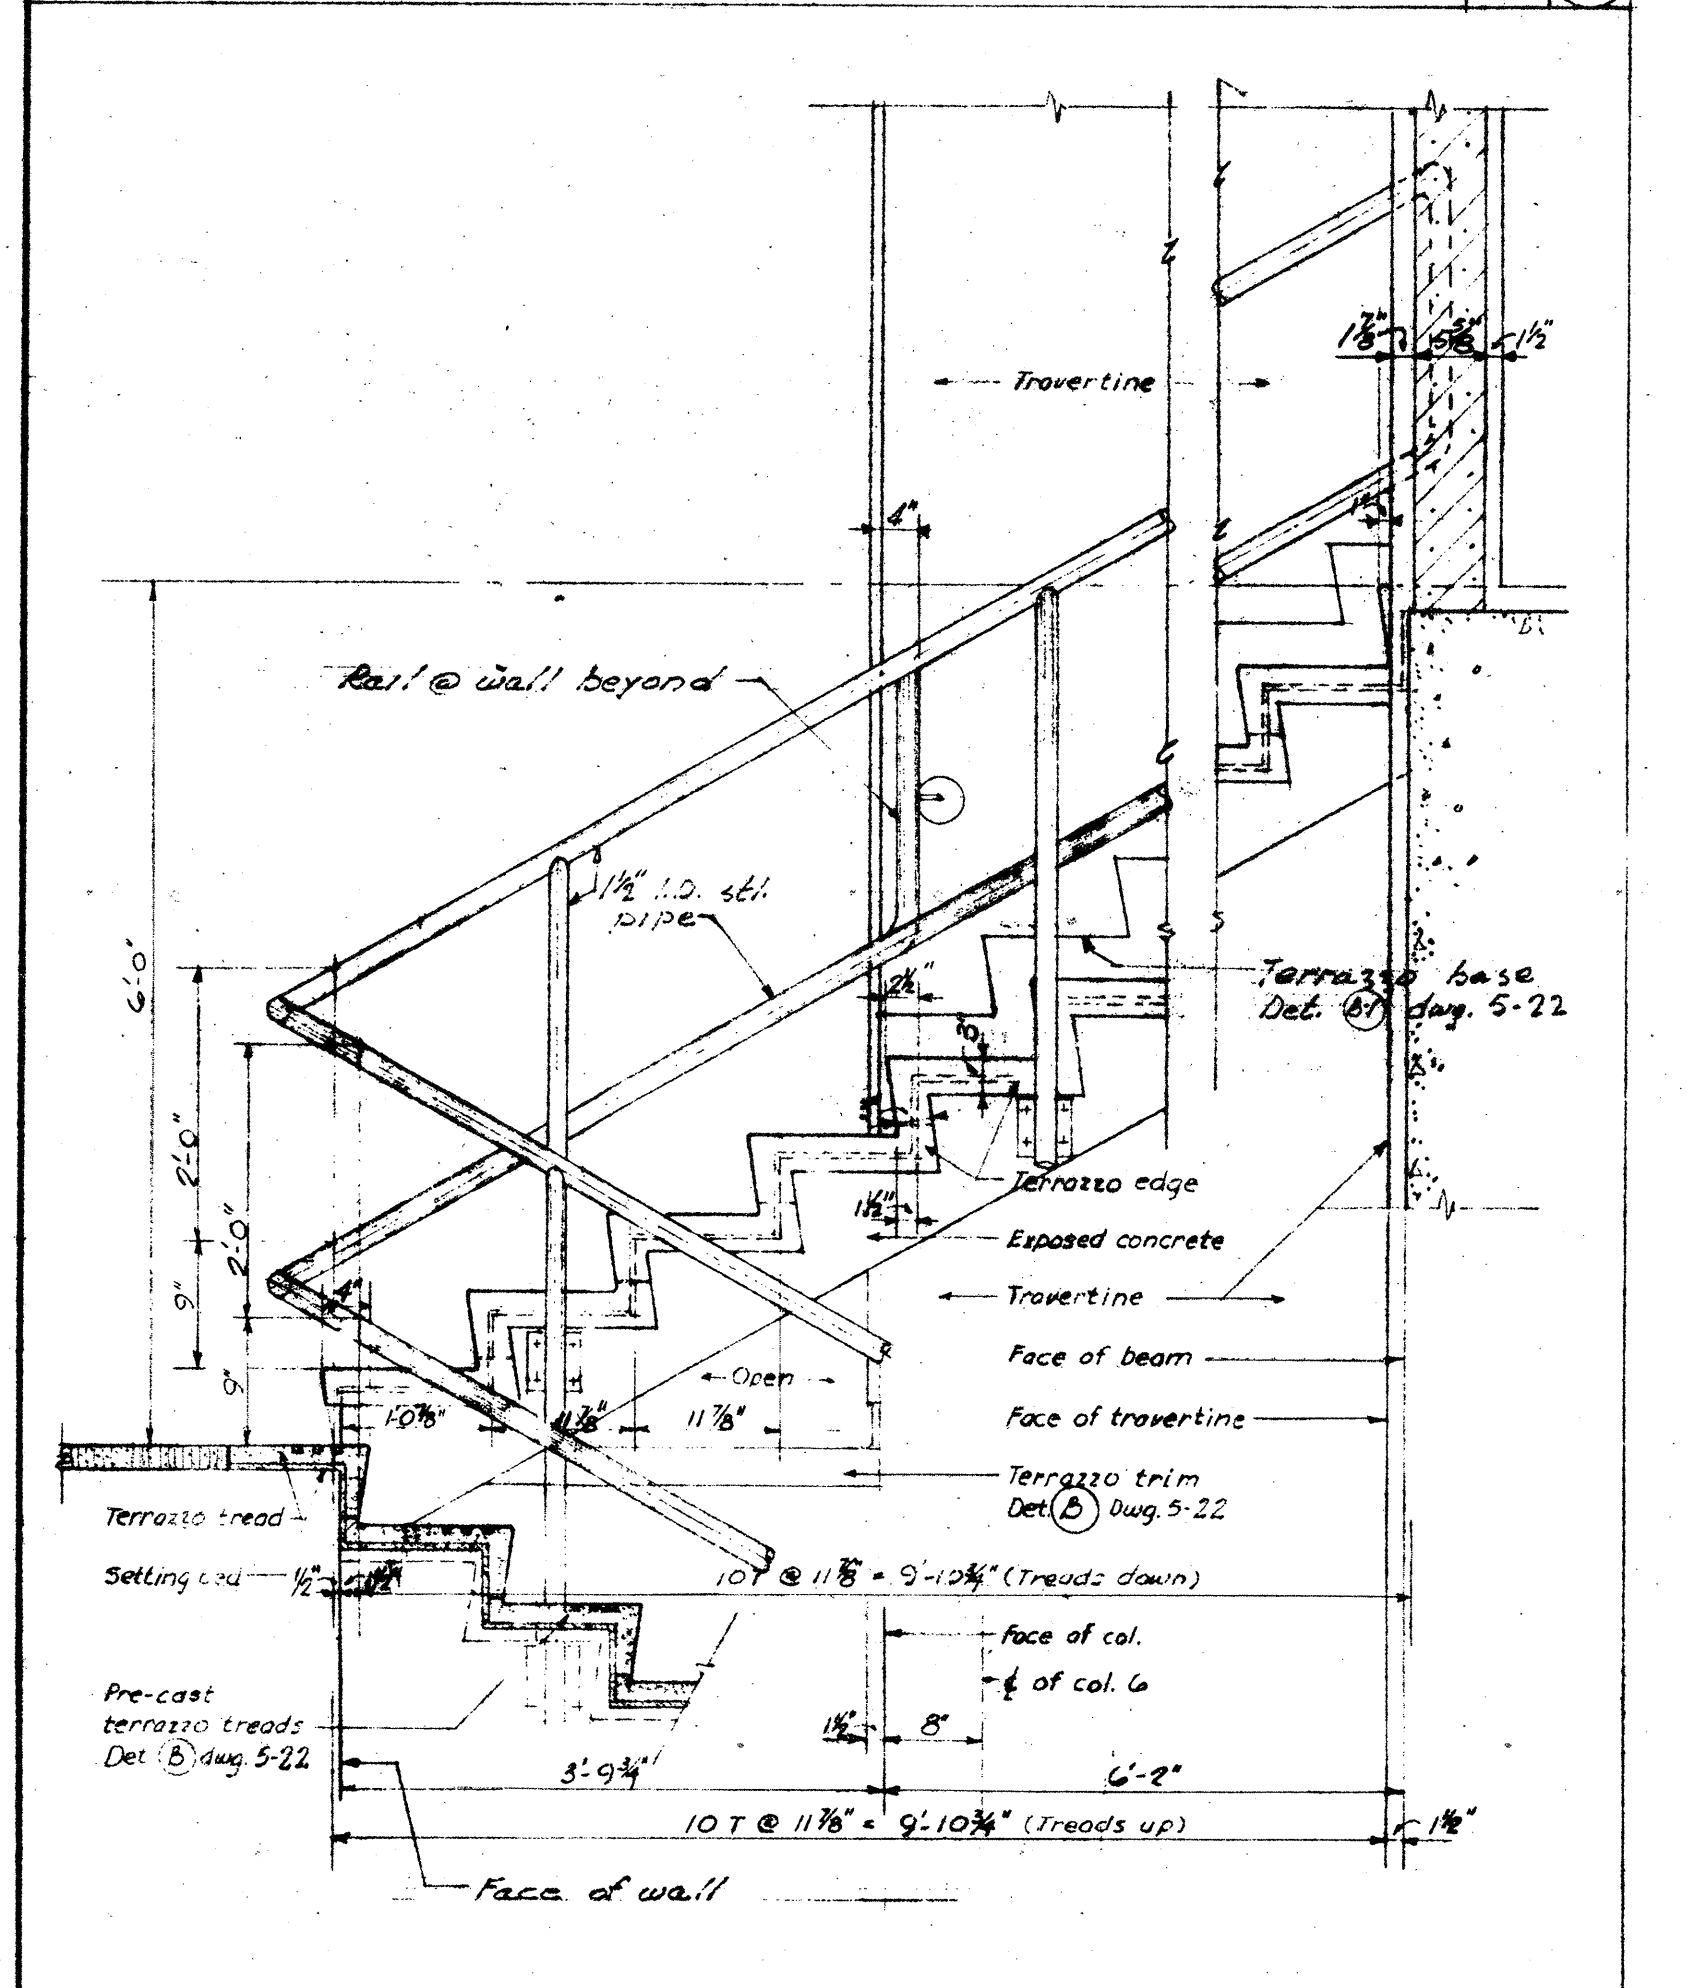


PARTIAL SECTION & ELEVATION Scale 3/8" = 1'-0"


STAIR NO. 1-A RAILING DETAILS Scale 3/8" = 1'-0"

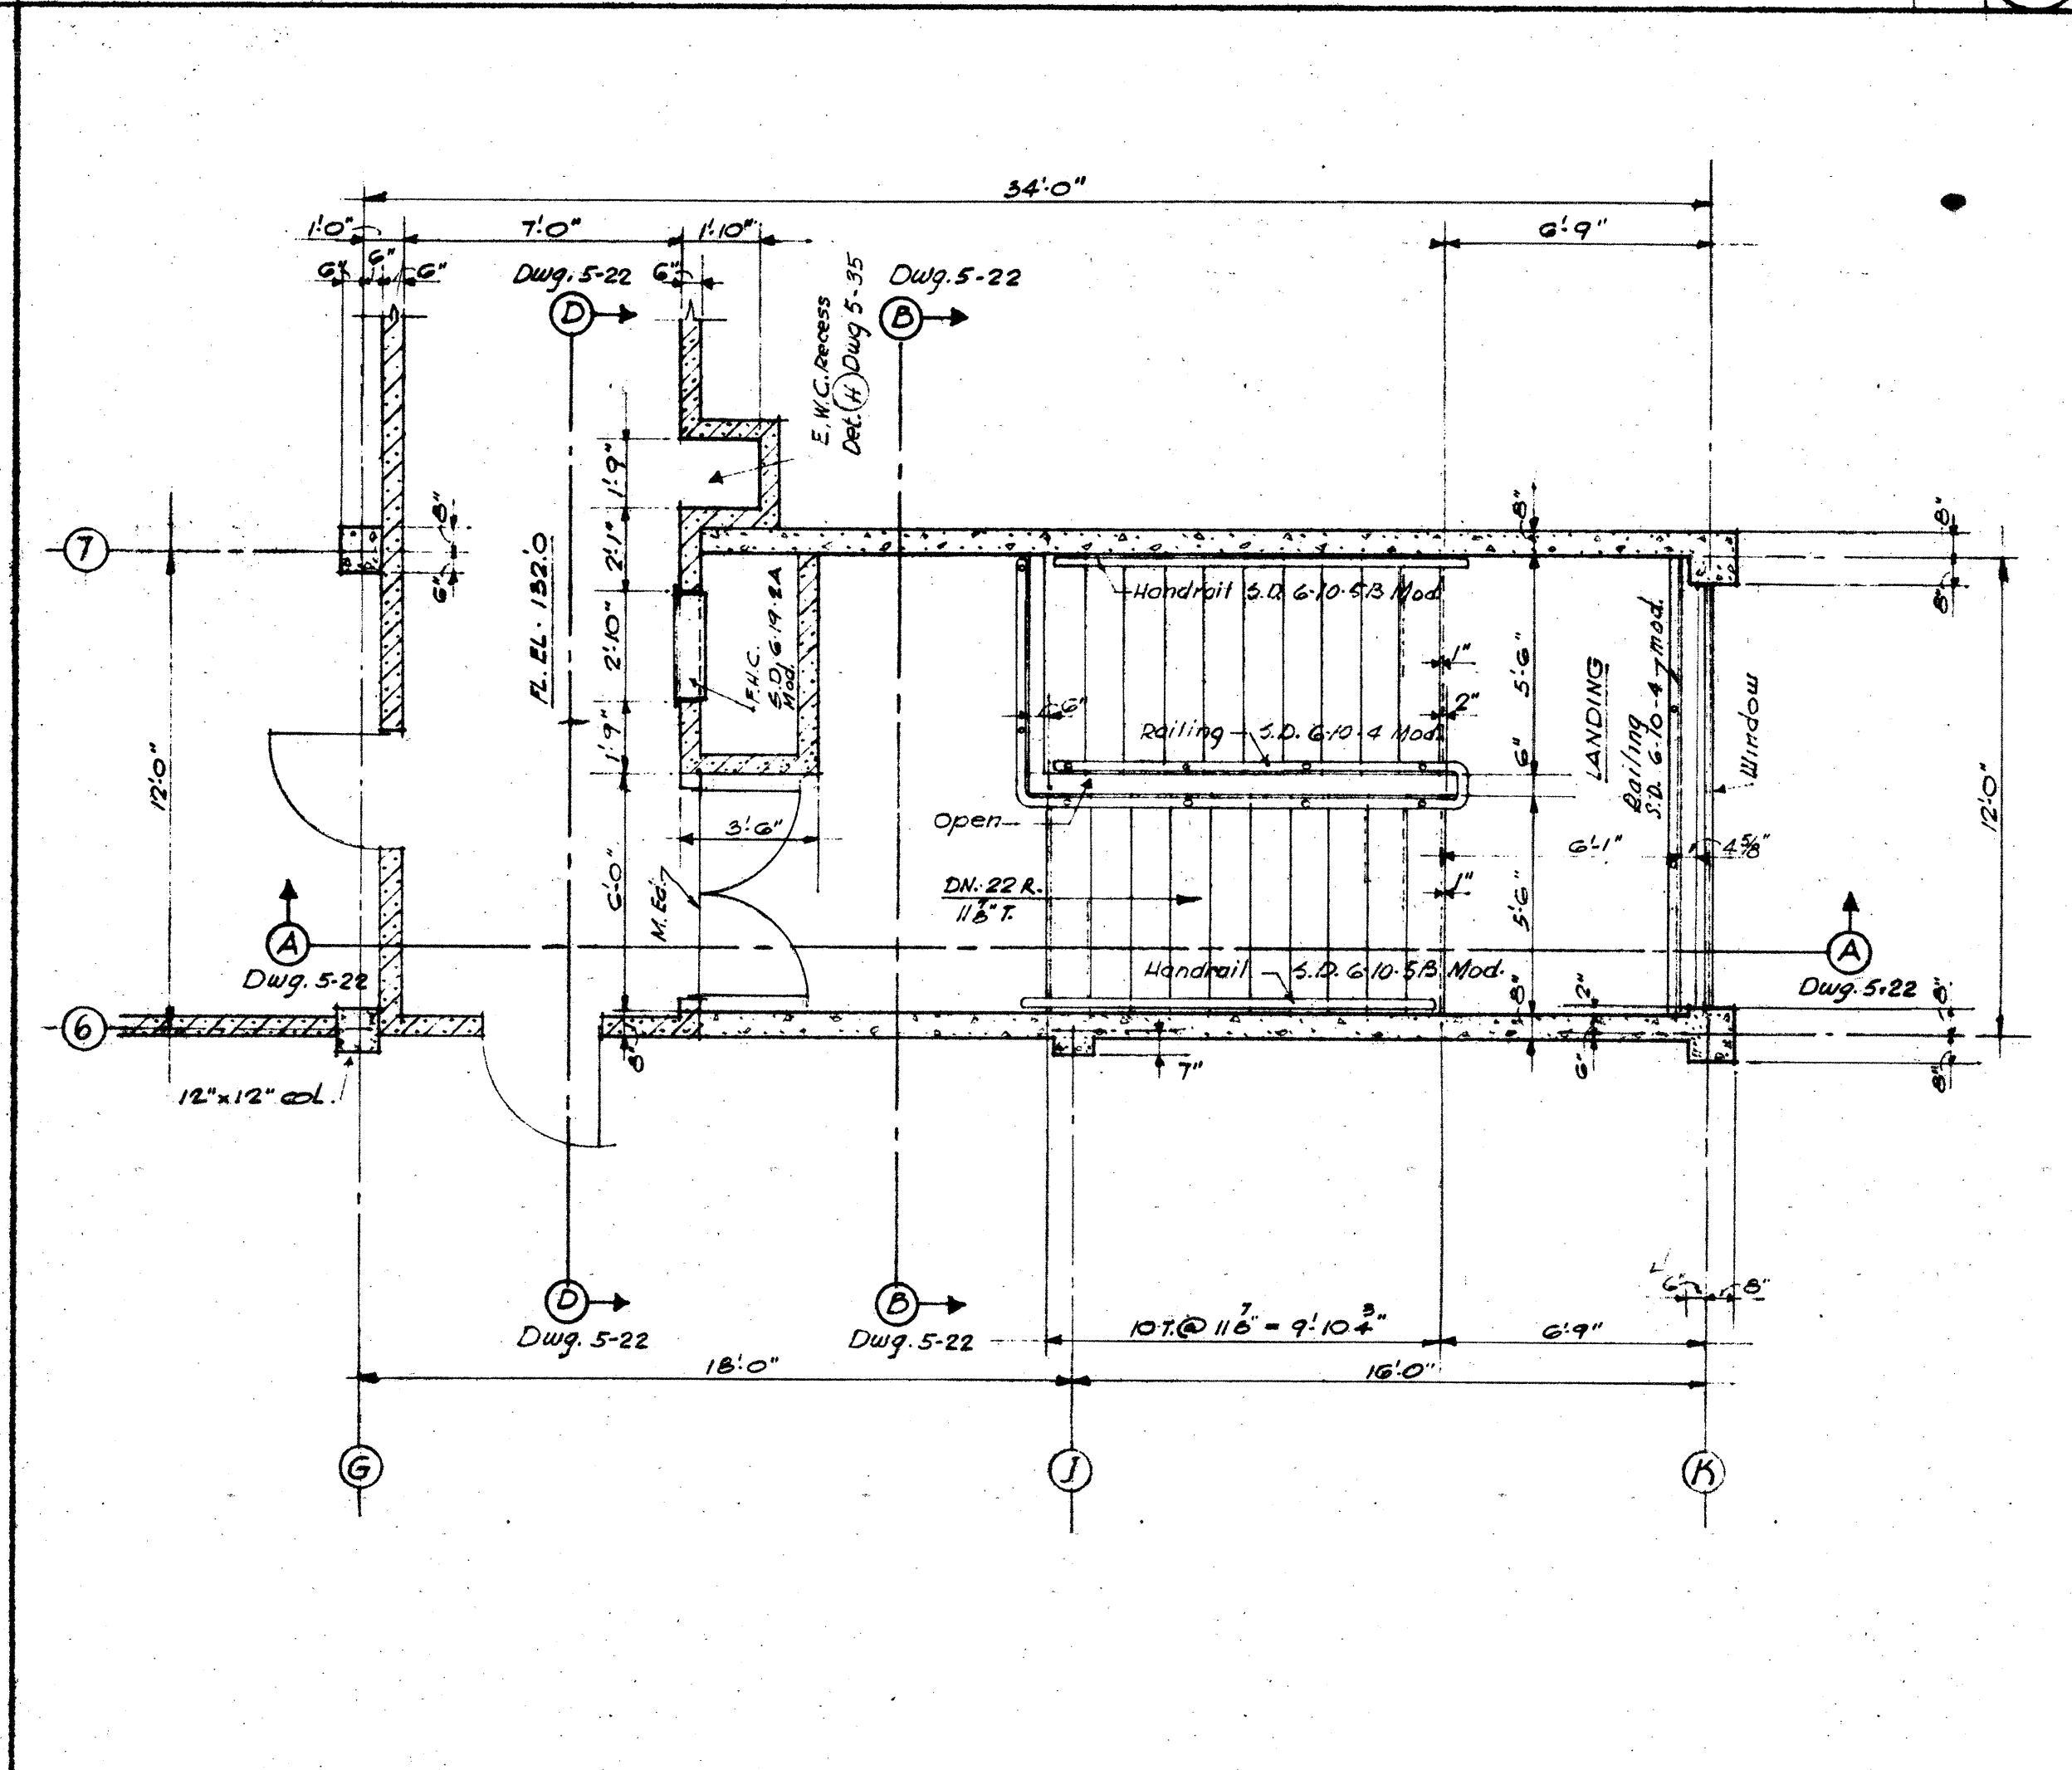


FOURTH FLOOR PLAN STAIR NO. 1

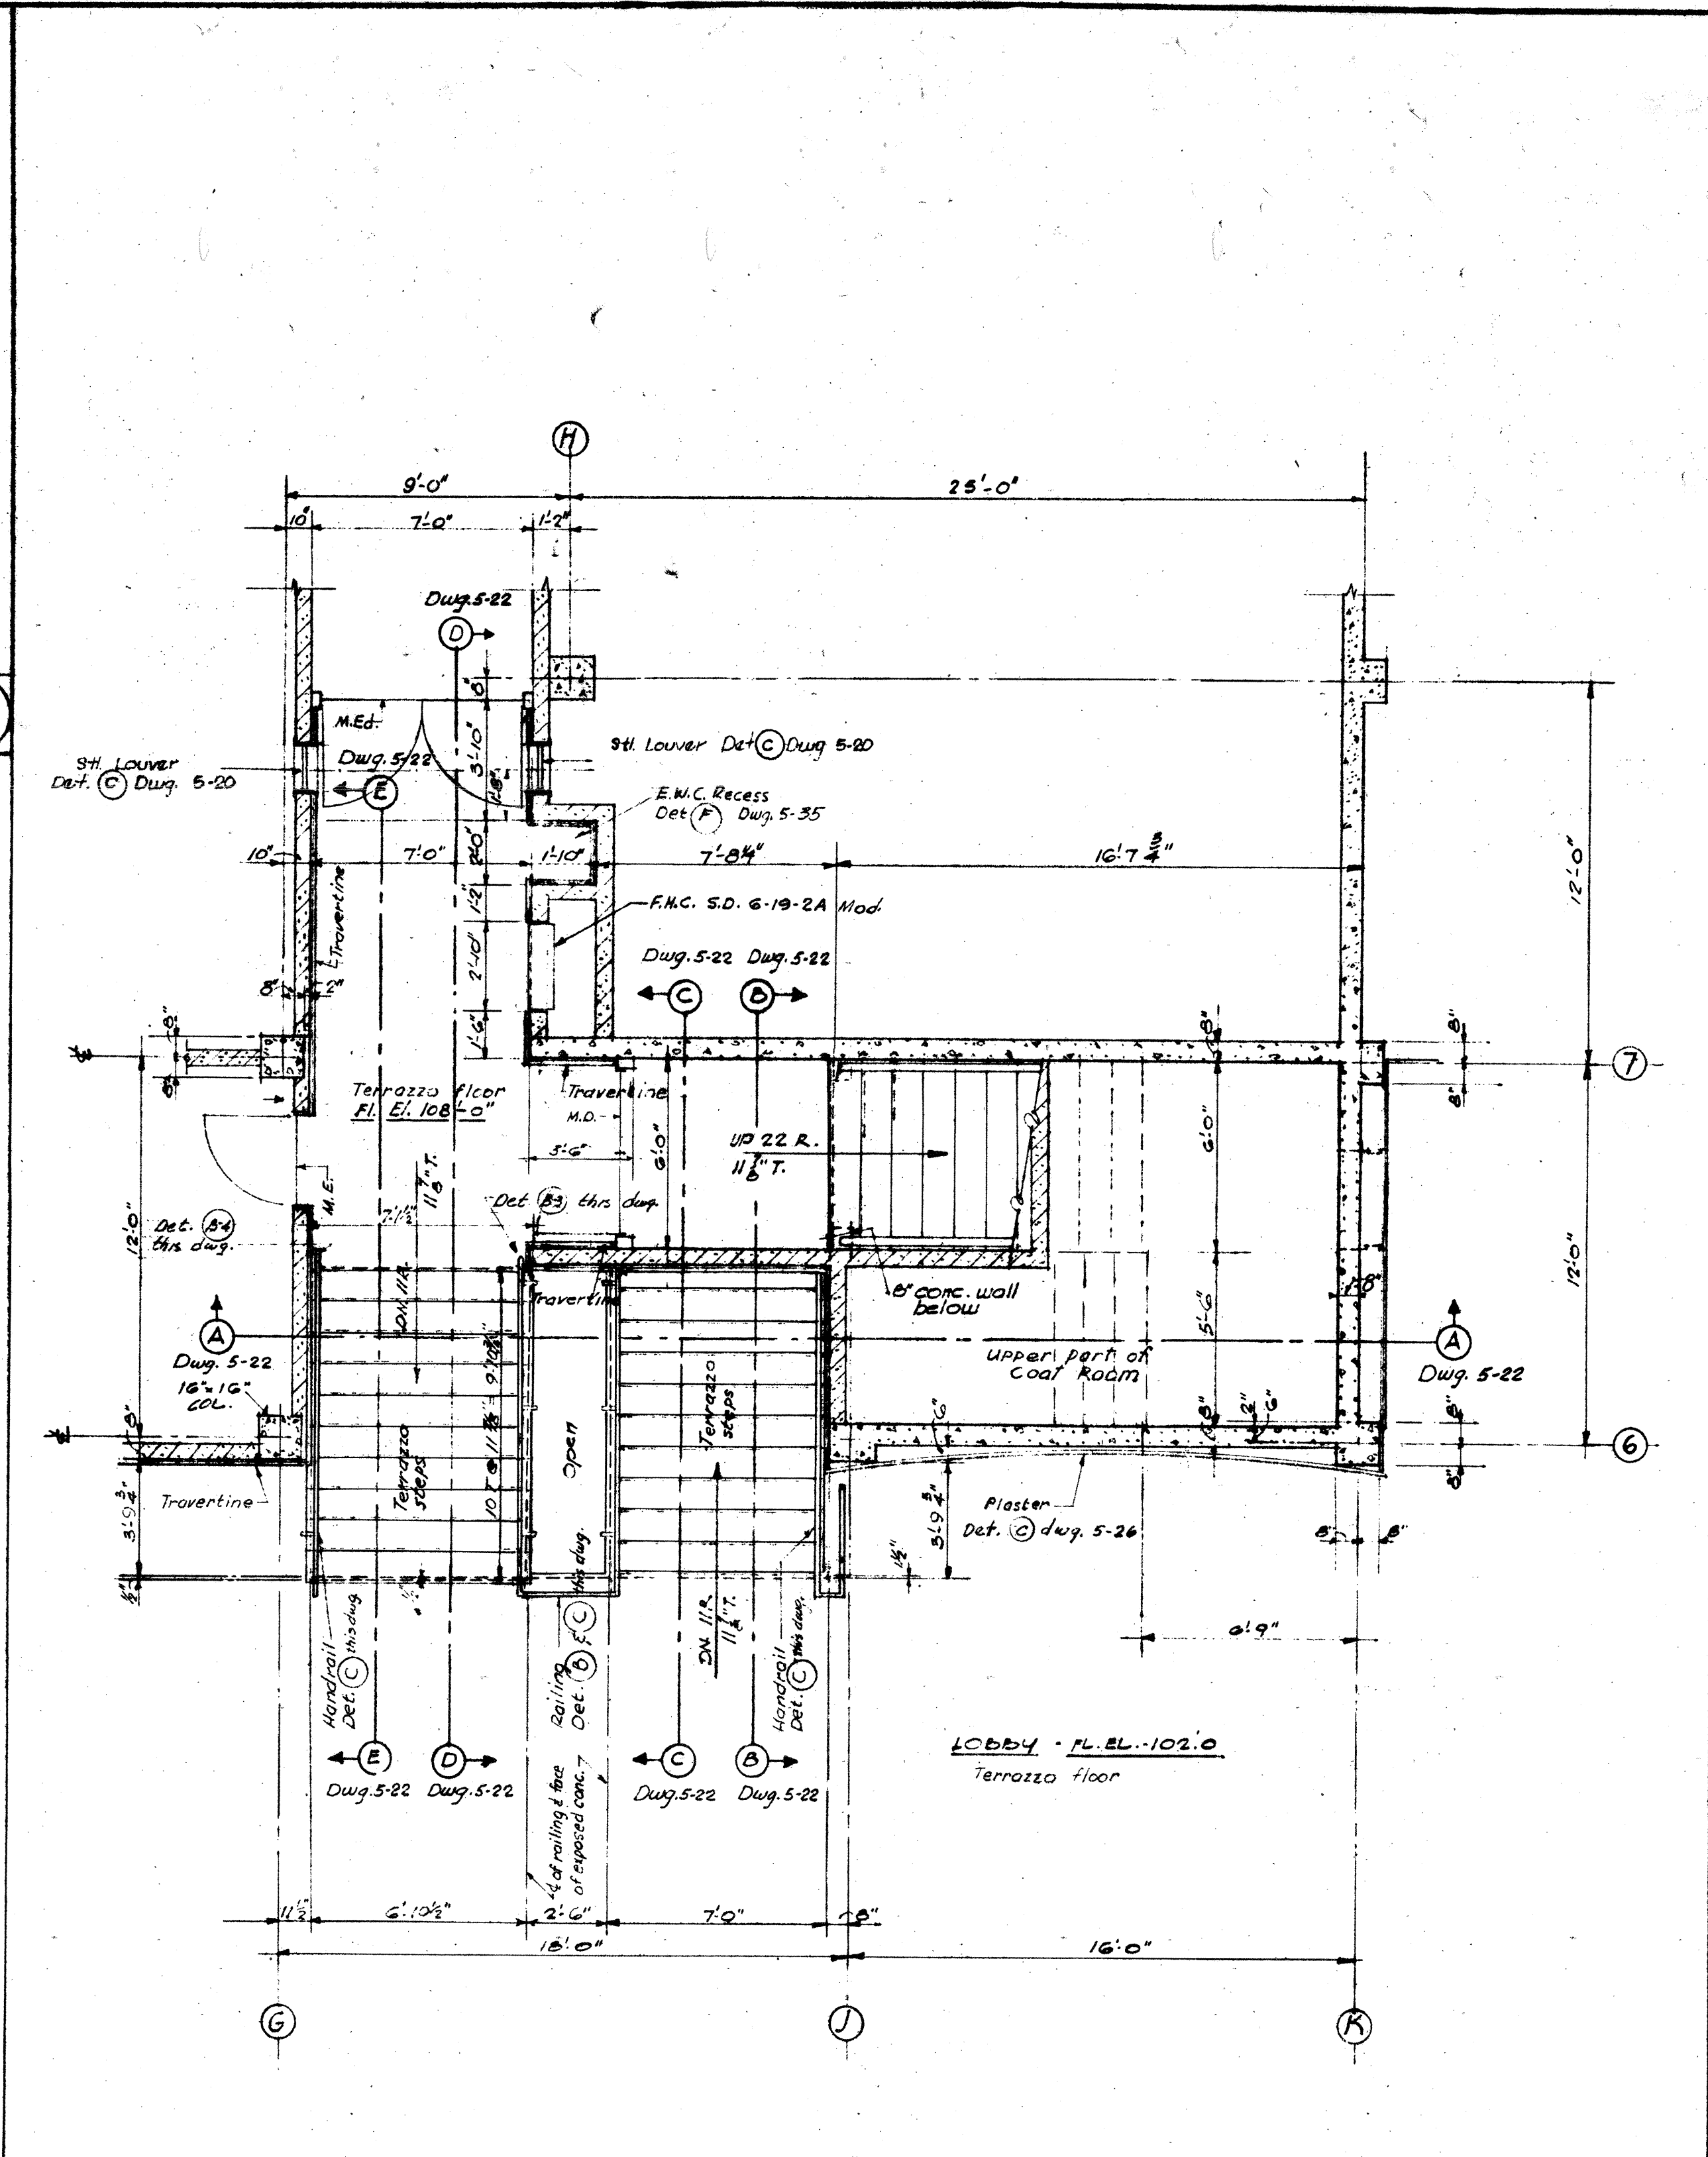

SECOND FLOOR PLAN STAIRS NO. 1-A & I

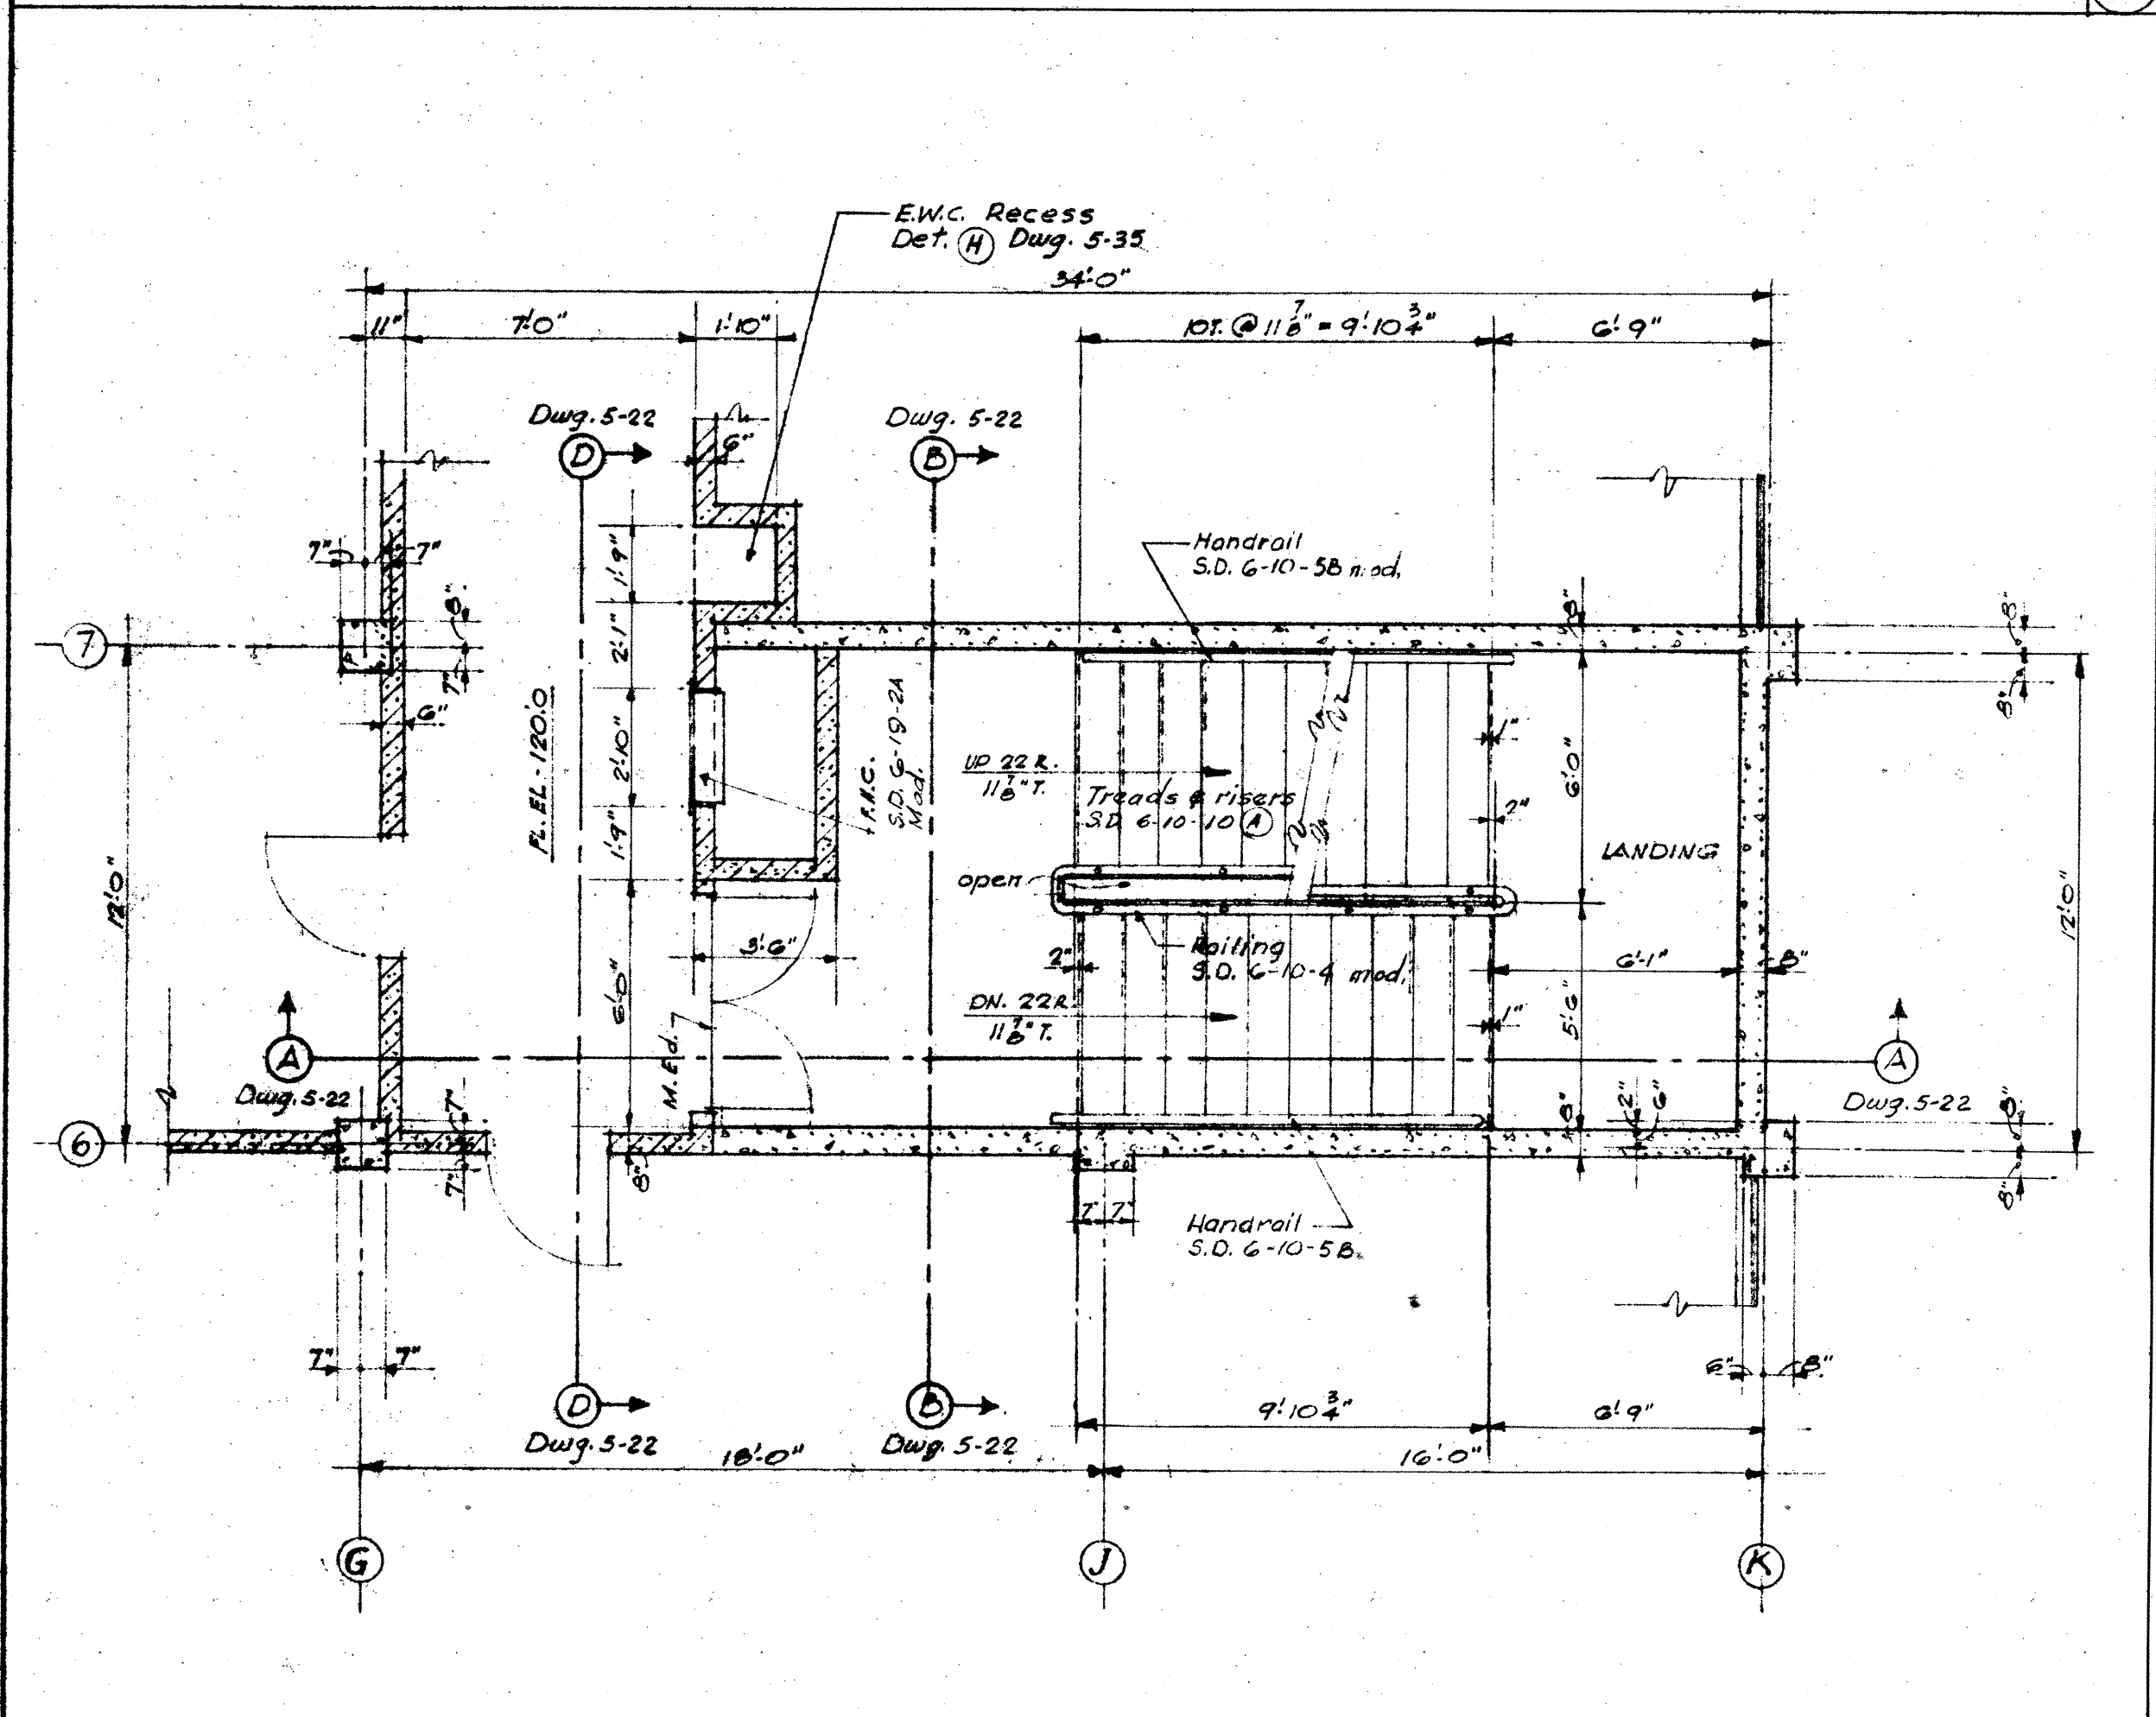

THIRD FLOOR PLAN STAIR NO. 1

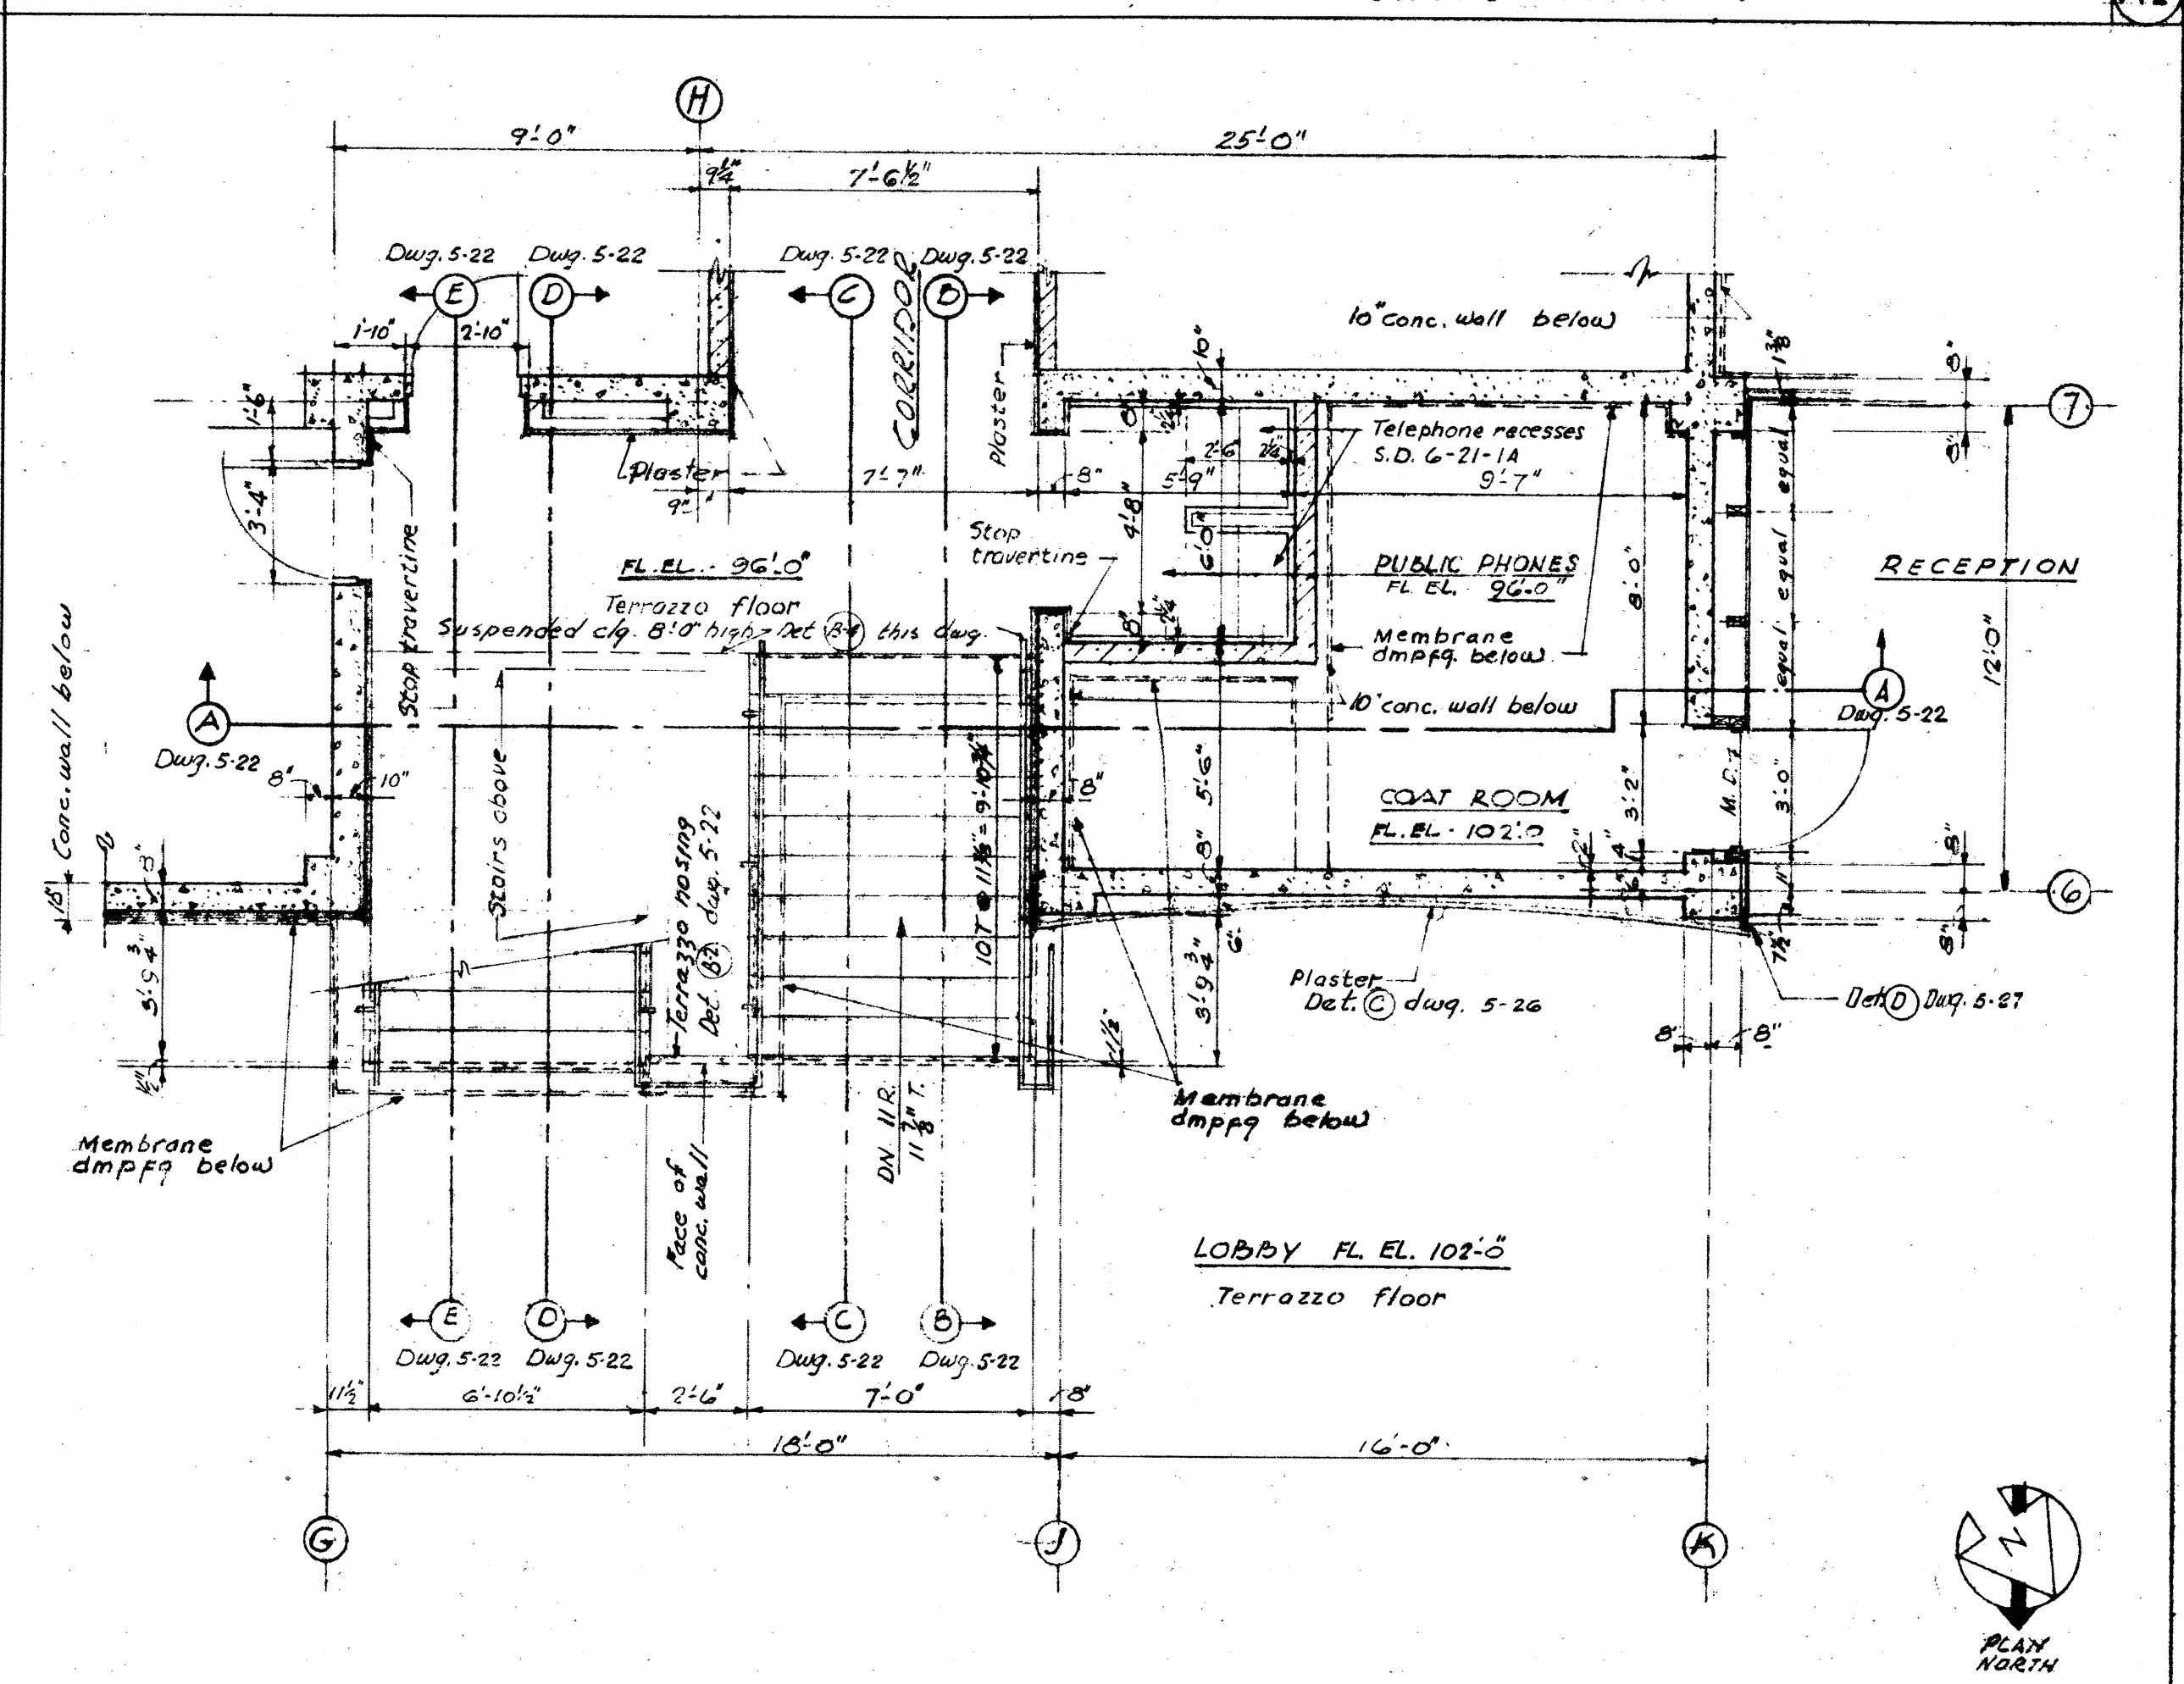


FIRST FLOOR PLAN STAIR NO. 1-A & I


PEREIRA & LUCKMAN
J. E. STANTON
ARCHITECTS AND ENGINEERS
508 ARCADE, CALIFORNIA
ROBERT W. DITZEN
ASSOCIATE ARCHITECT
BOULDER, COLORADO

PUBLIC BUILDINGS SERVICE
GENERAL SERVICES ADMINISTRATION, WASHINGTON, D. C.

PROJECT BOULDER LABORATORIES
LOCATION BOULDER, COLORADO
STREET STATE HIGHWAY 170
PROJ. NO. 8-044
FILE NO. 8-044
DRAWN BY J.E.S. 3-22-52
CHECKED BY E.M.E.
TITLE STAIRS NO. 1 & NO. 1-A
NO. B-20048
ARCHITECTURAL
5-21

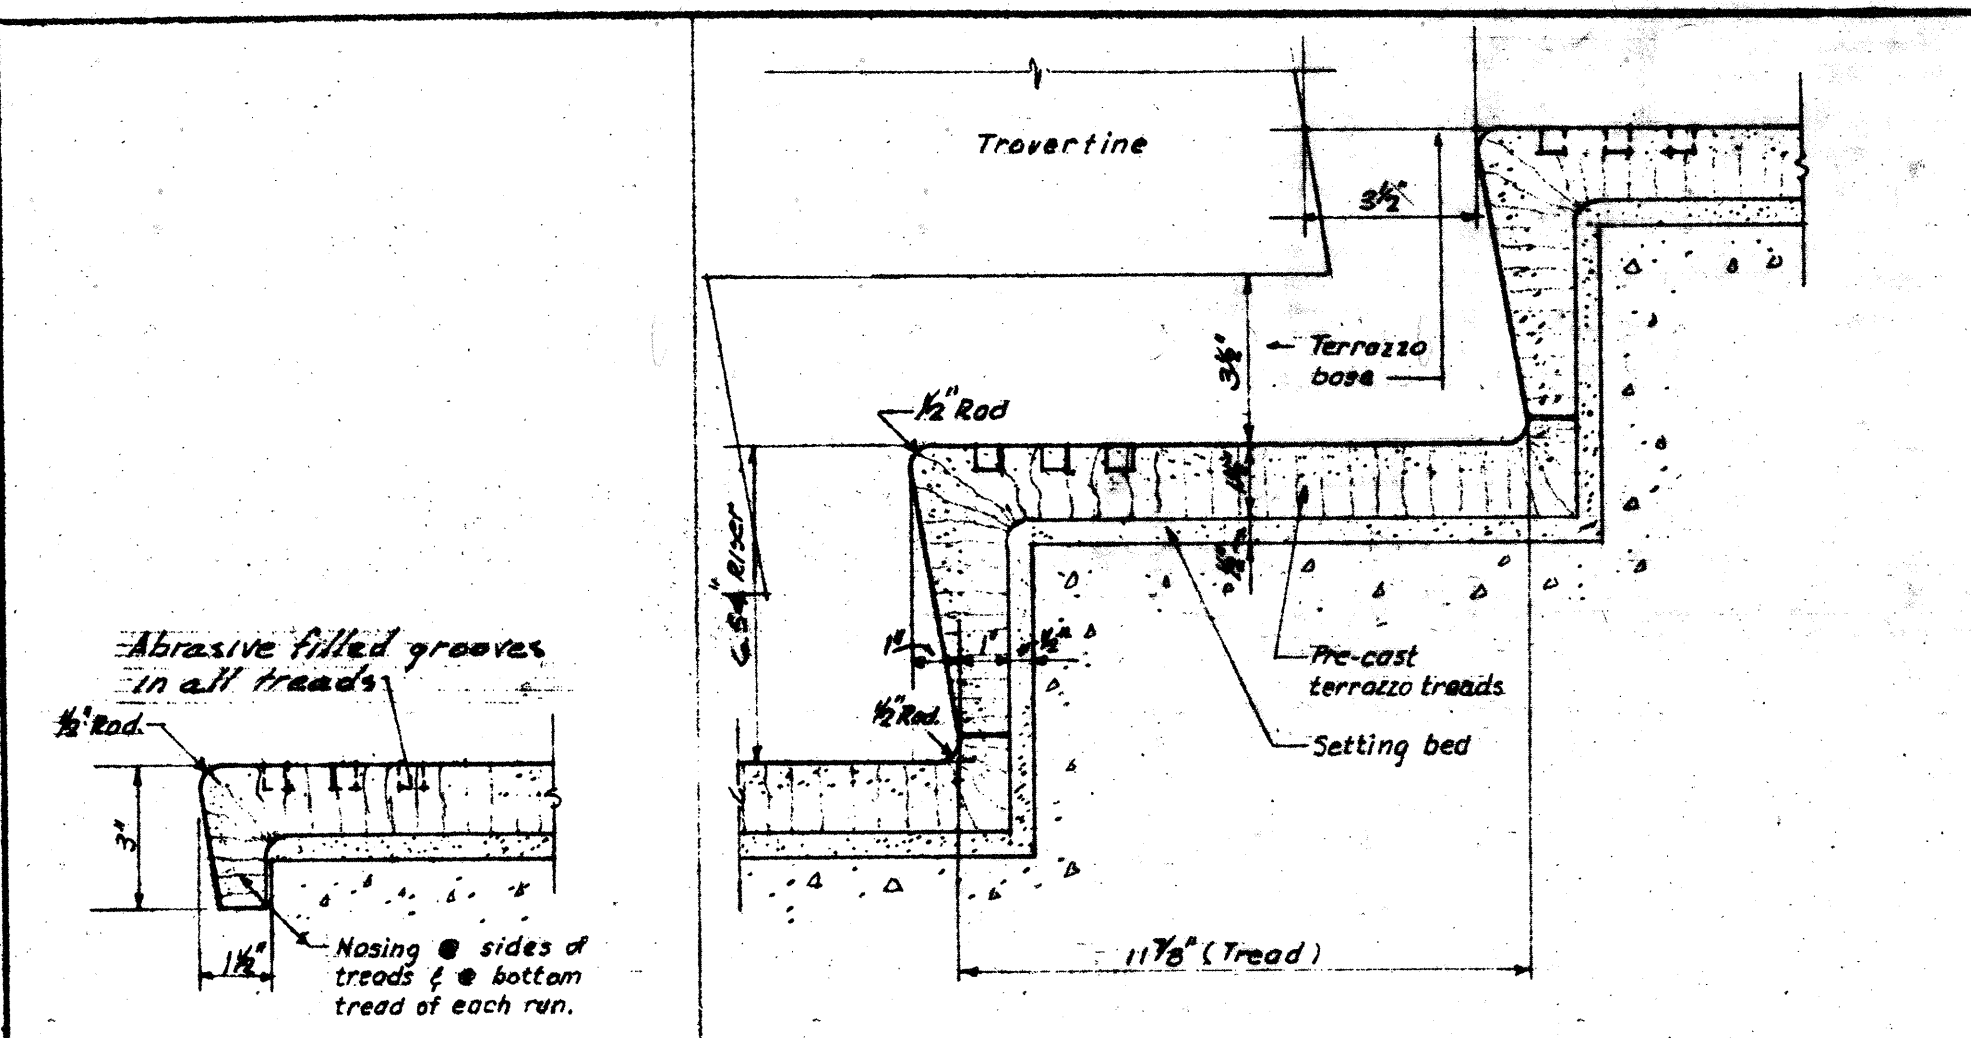


SIDES OF TREADS (B-4) TREAD & RISER (B-3)

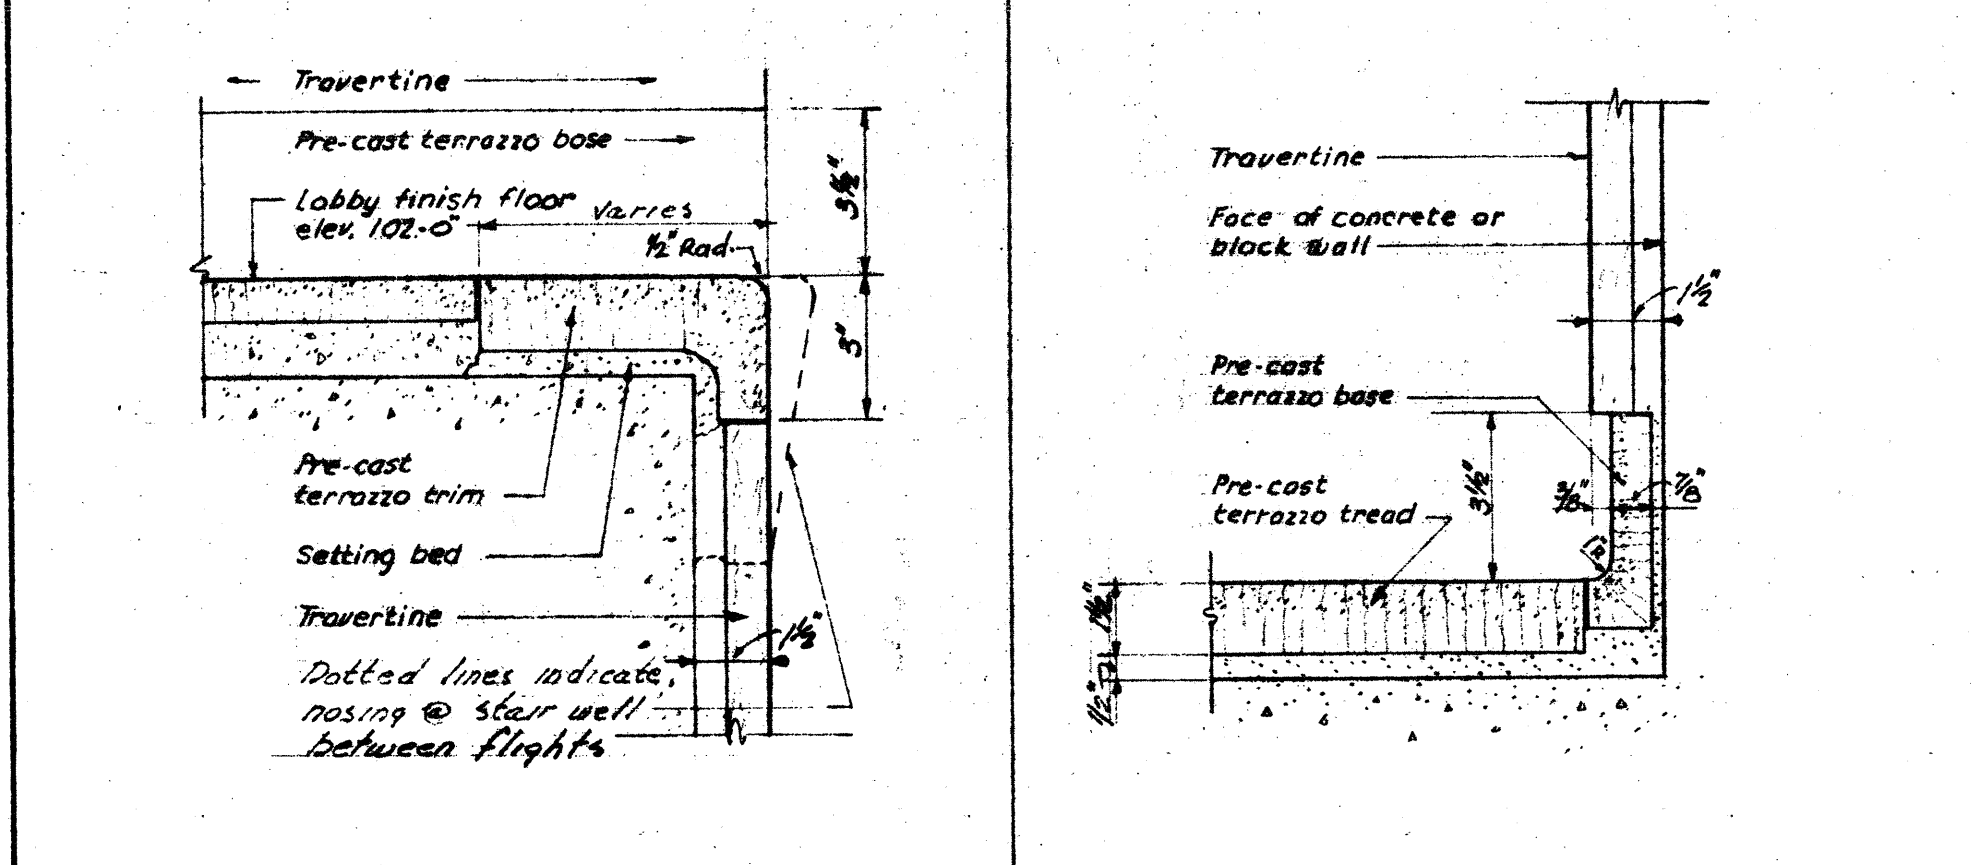


TERRAZZO TRIM (B-2) TERRAZZO BASE (B-1)


STAIR NO. 1-A DETAILS

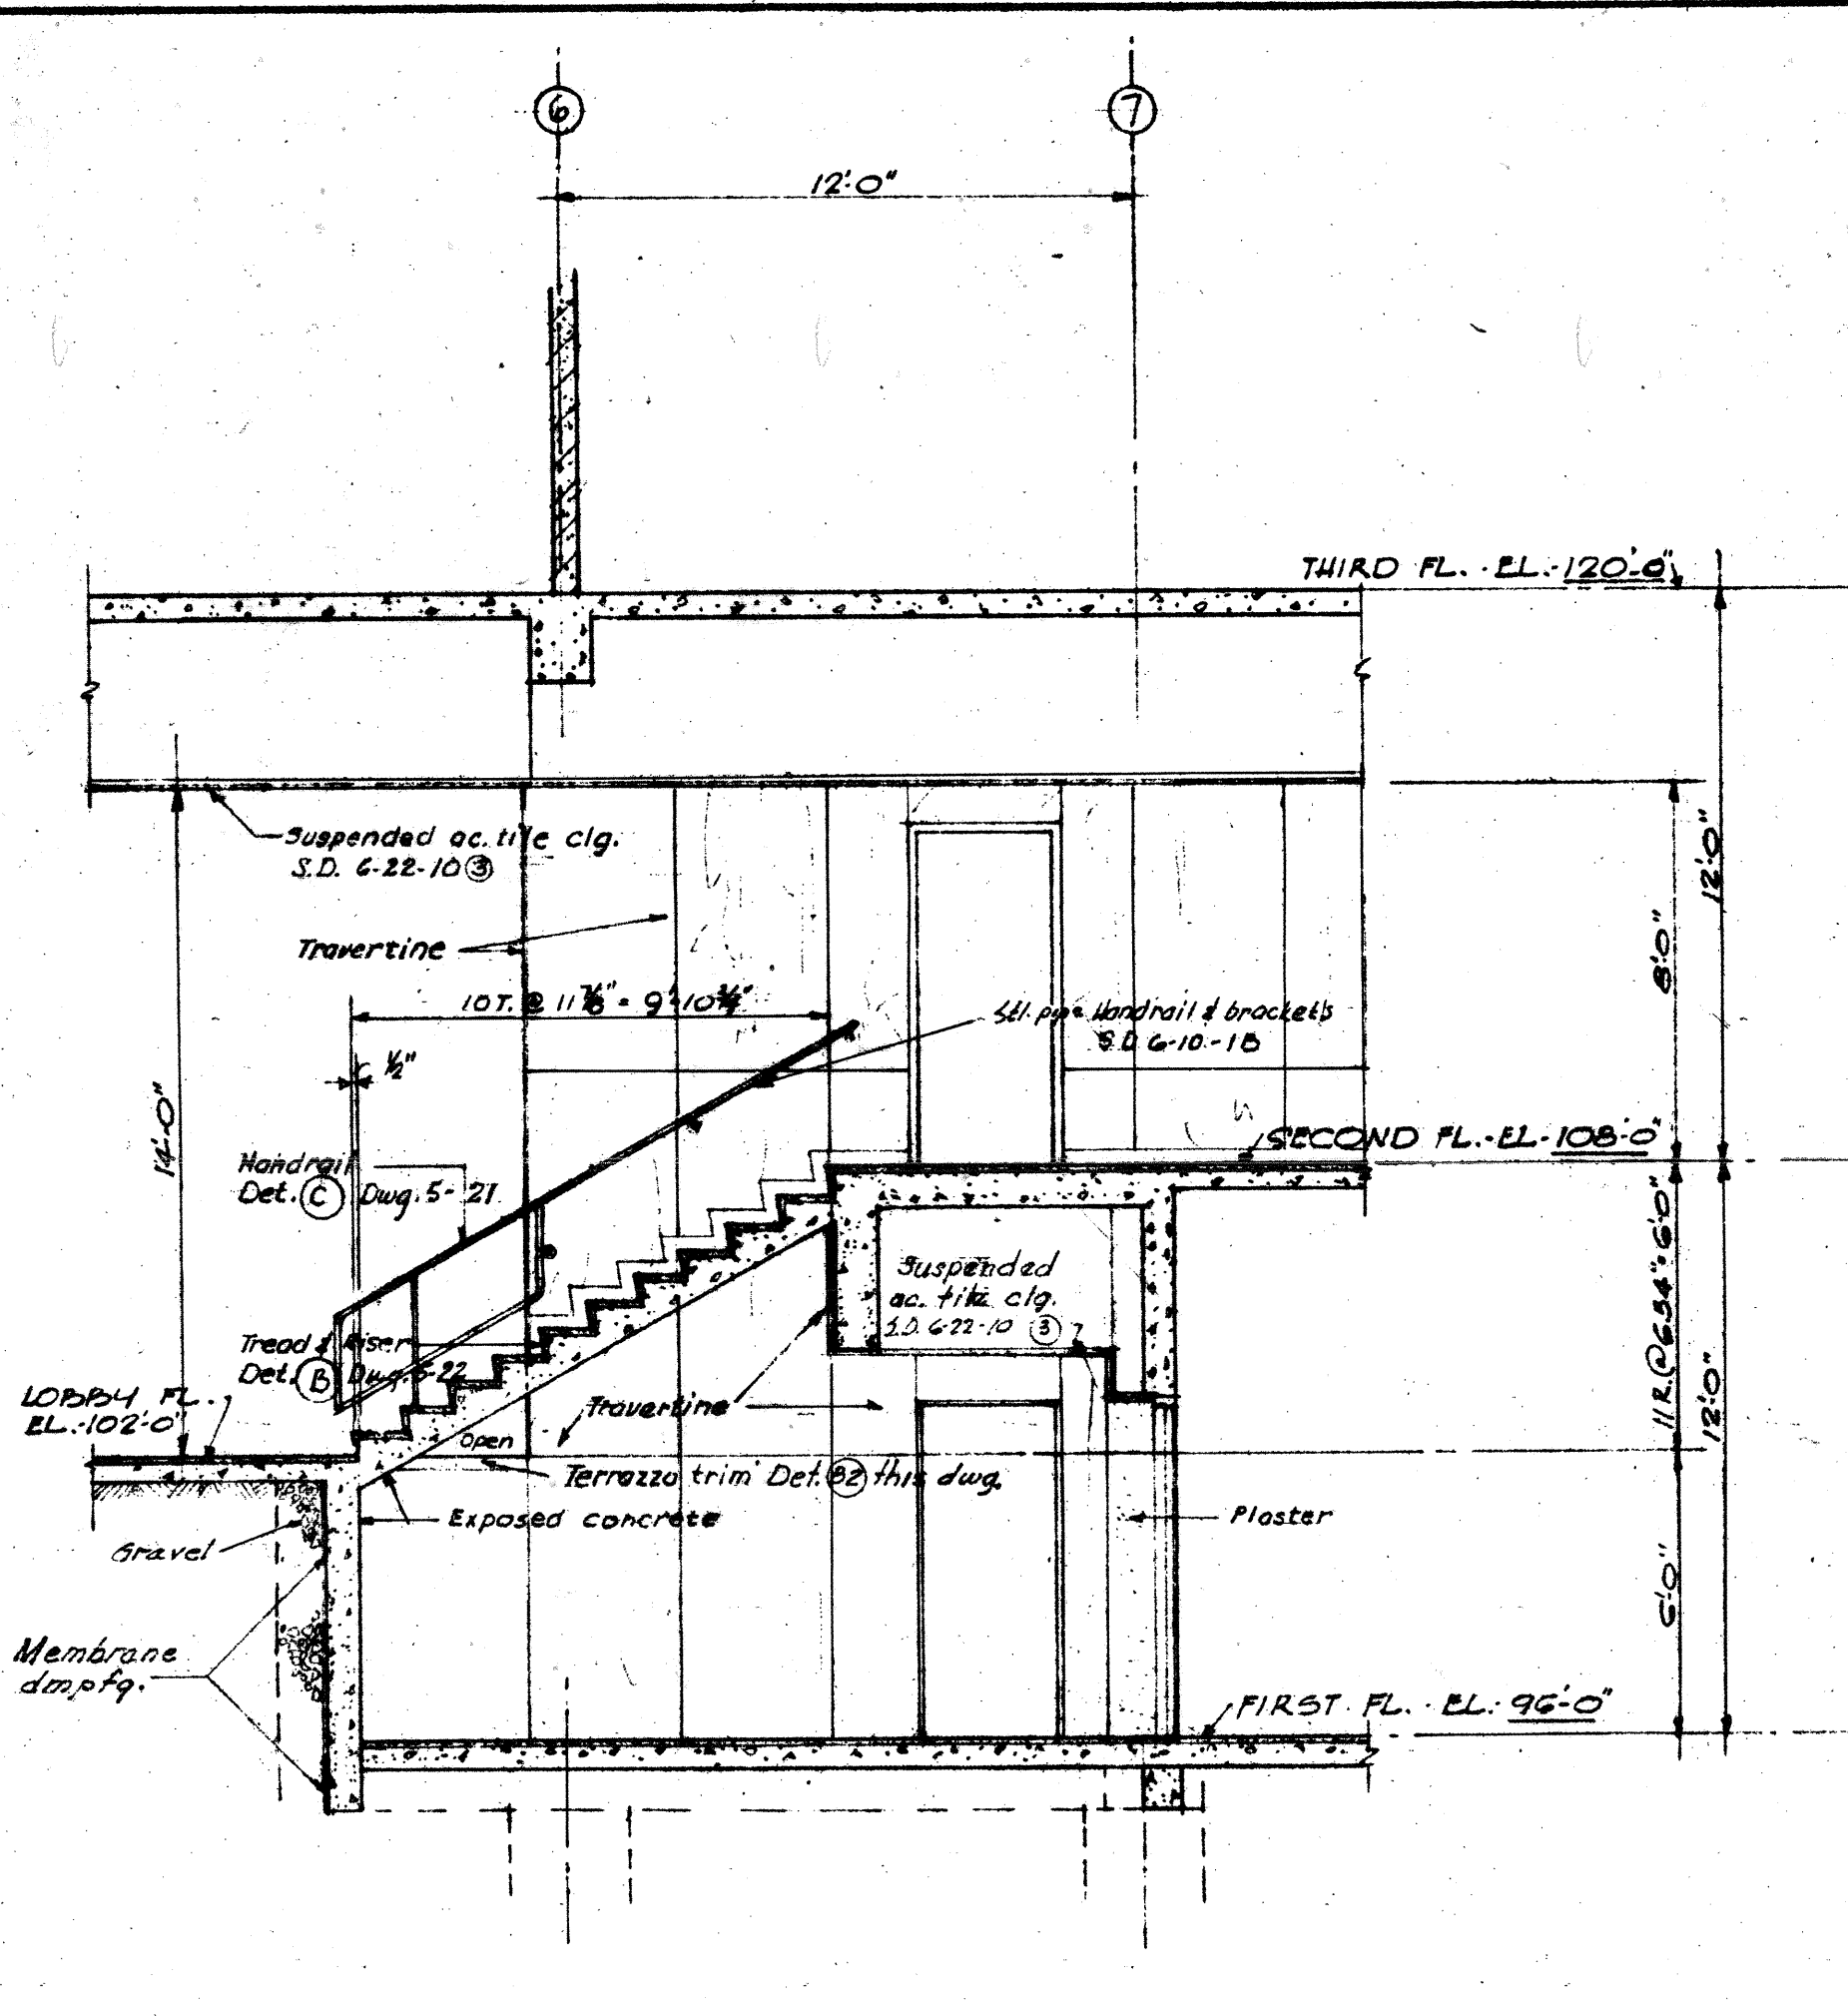


SECTION E-E STAIR NO. 1-A

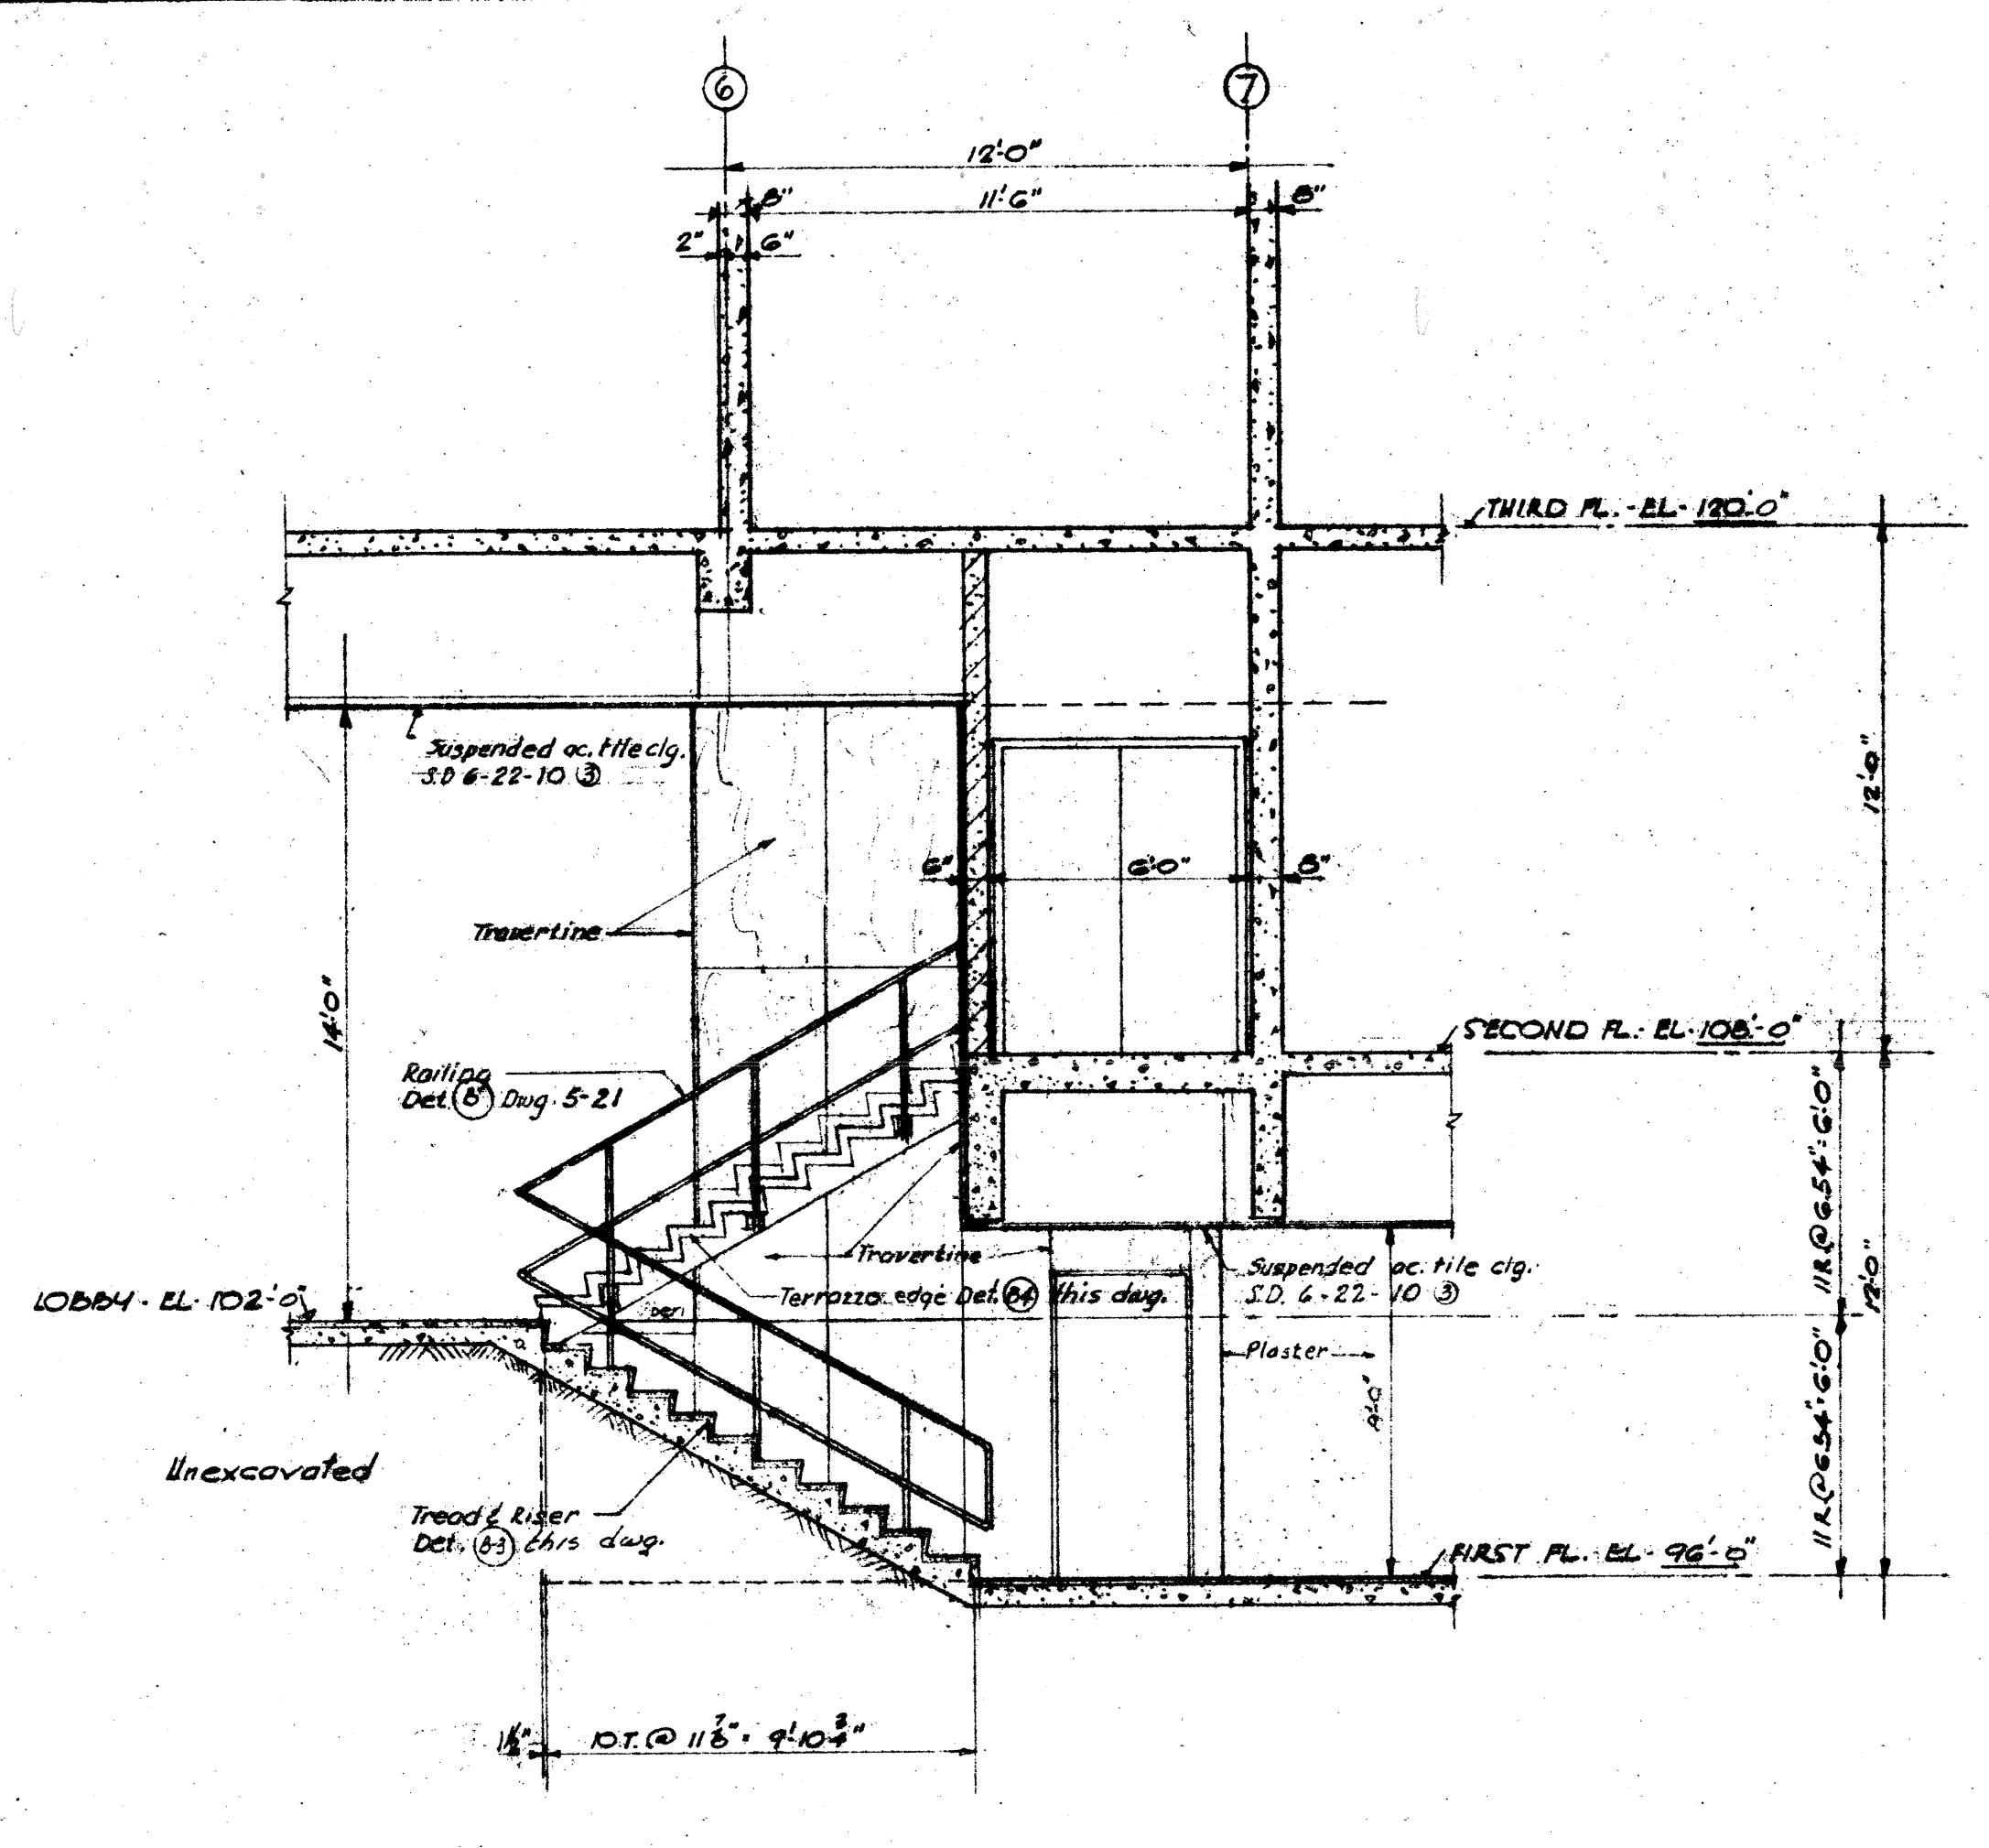


SECTION C-C STAIR NO. 1-A

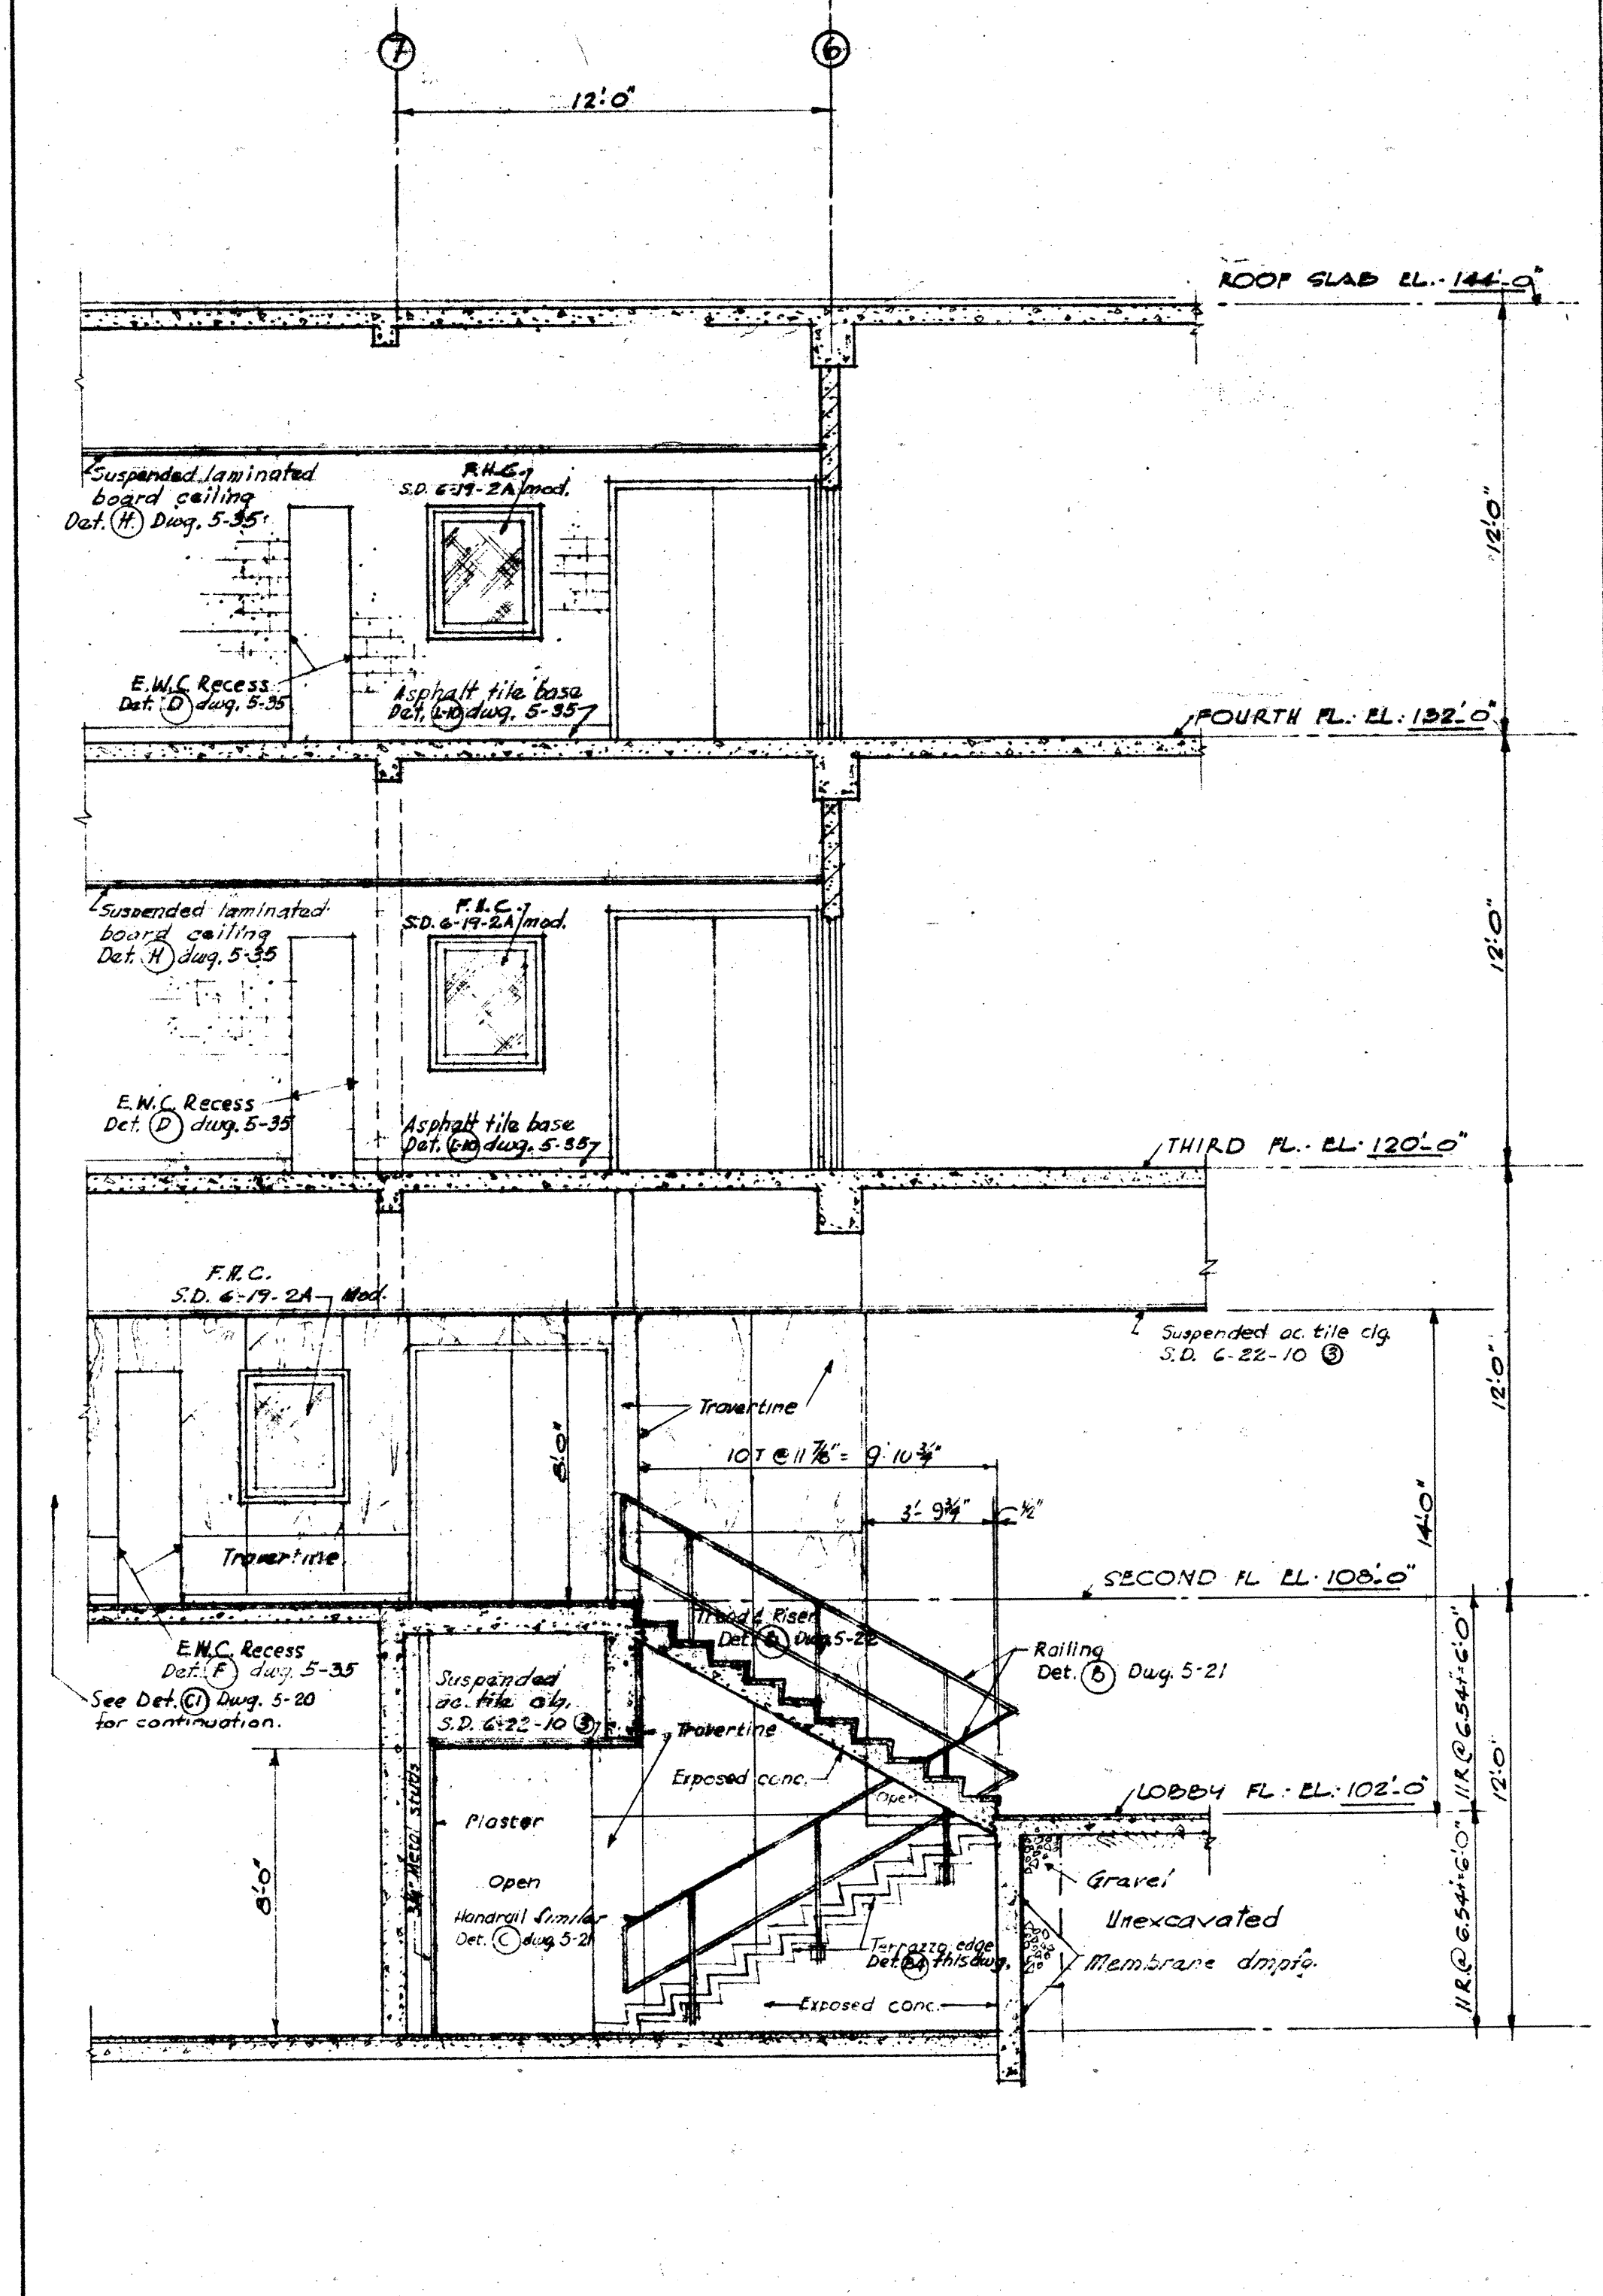

SECTION D-D STAIR NO. 1-A

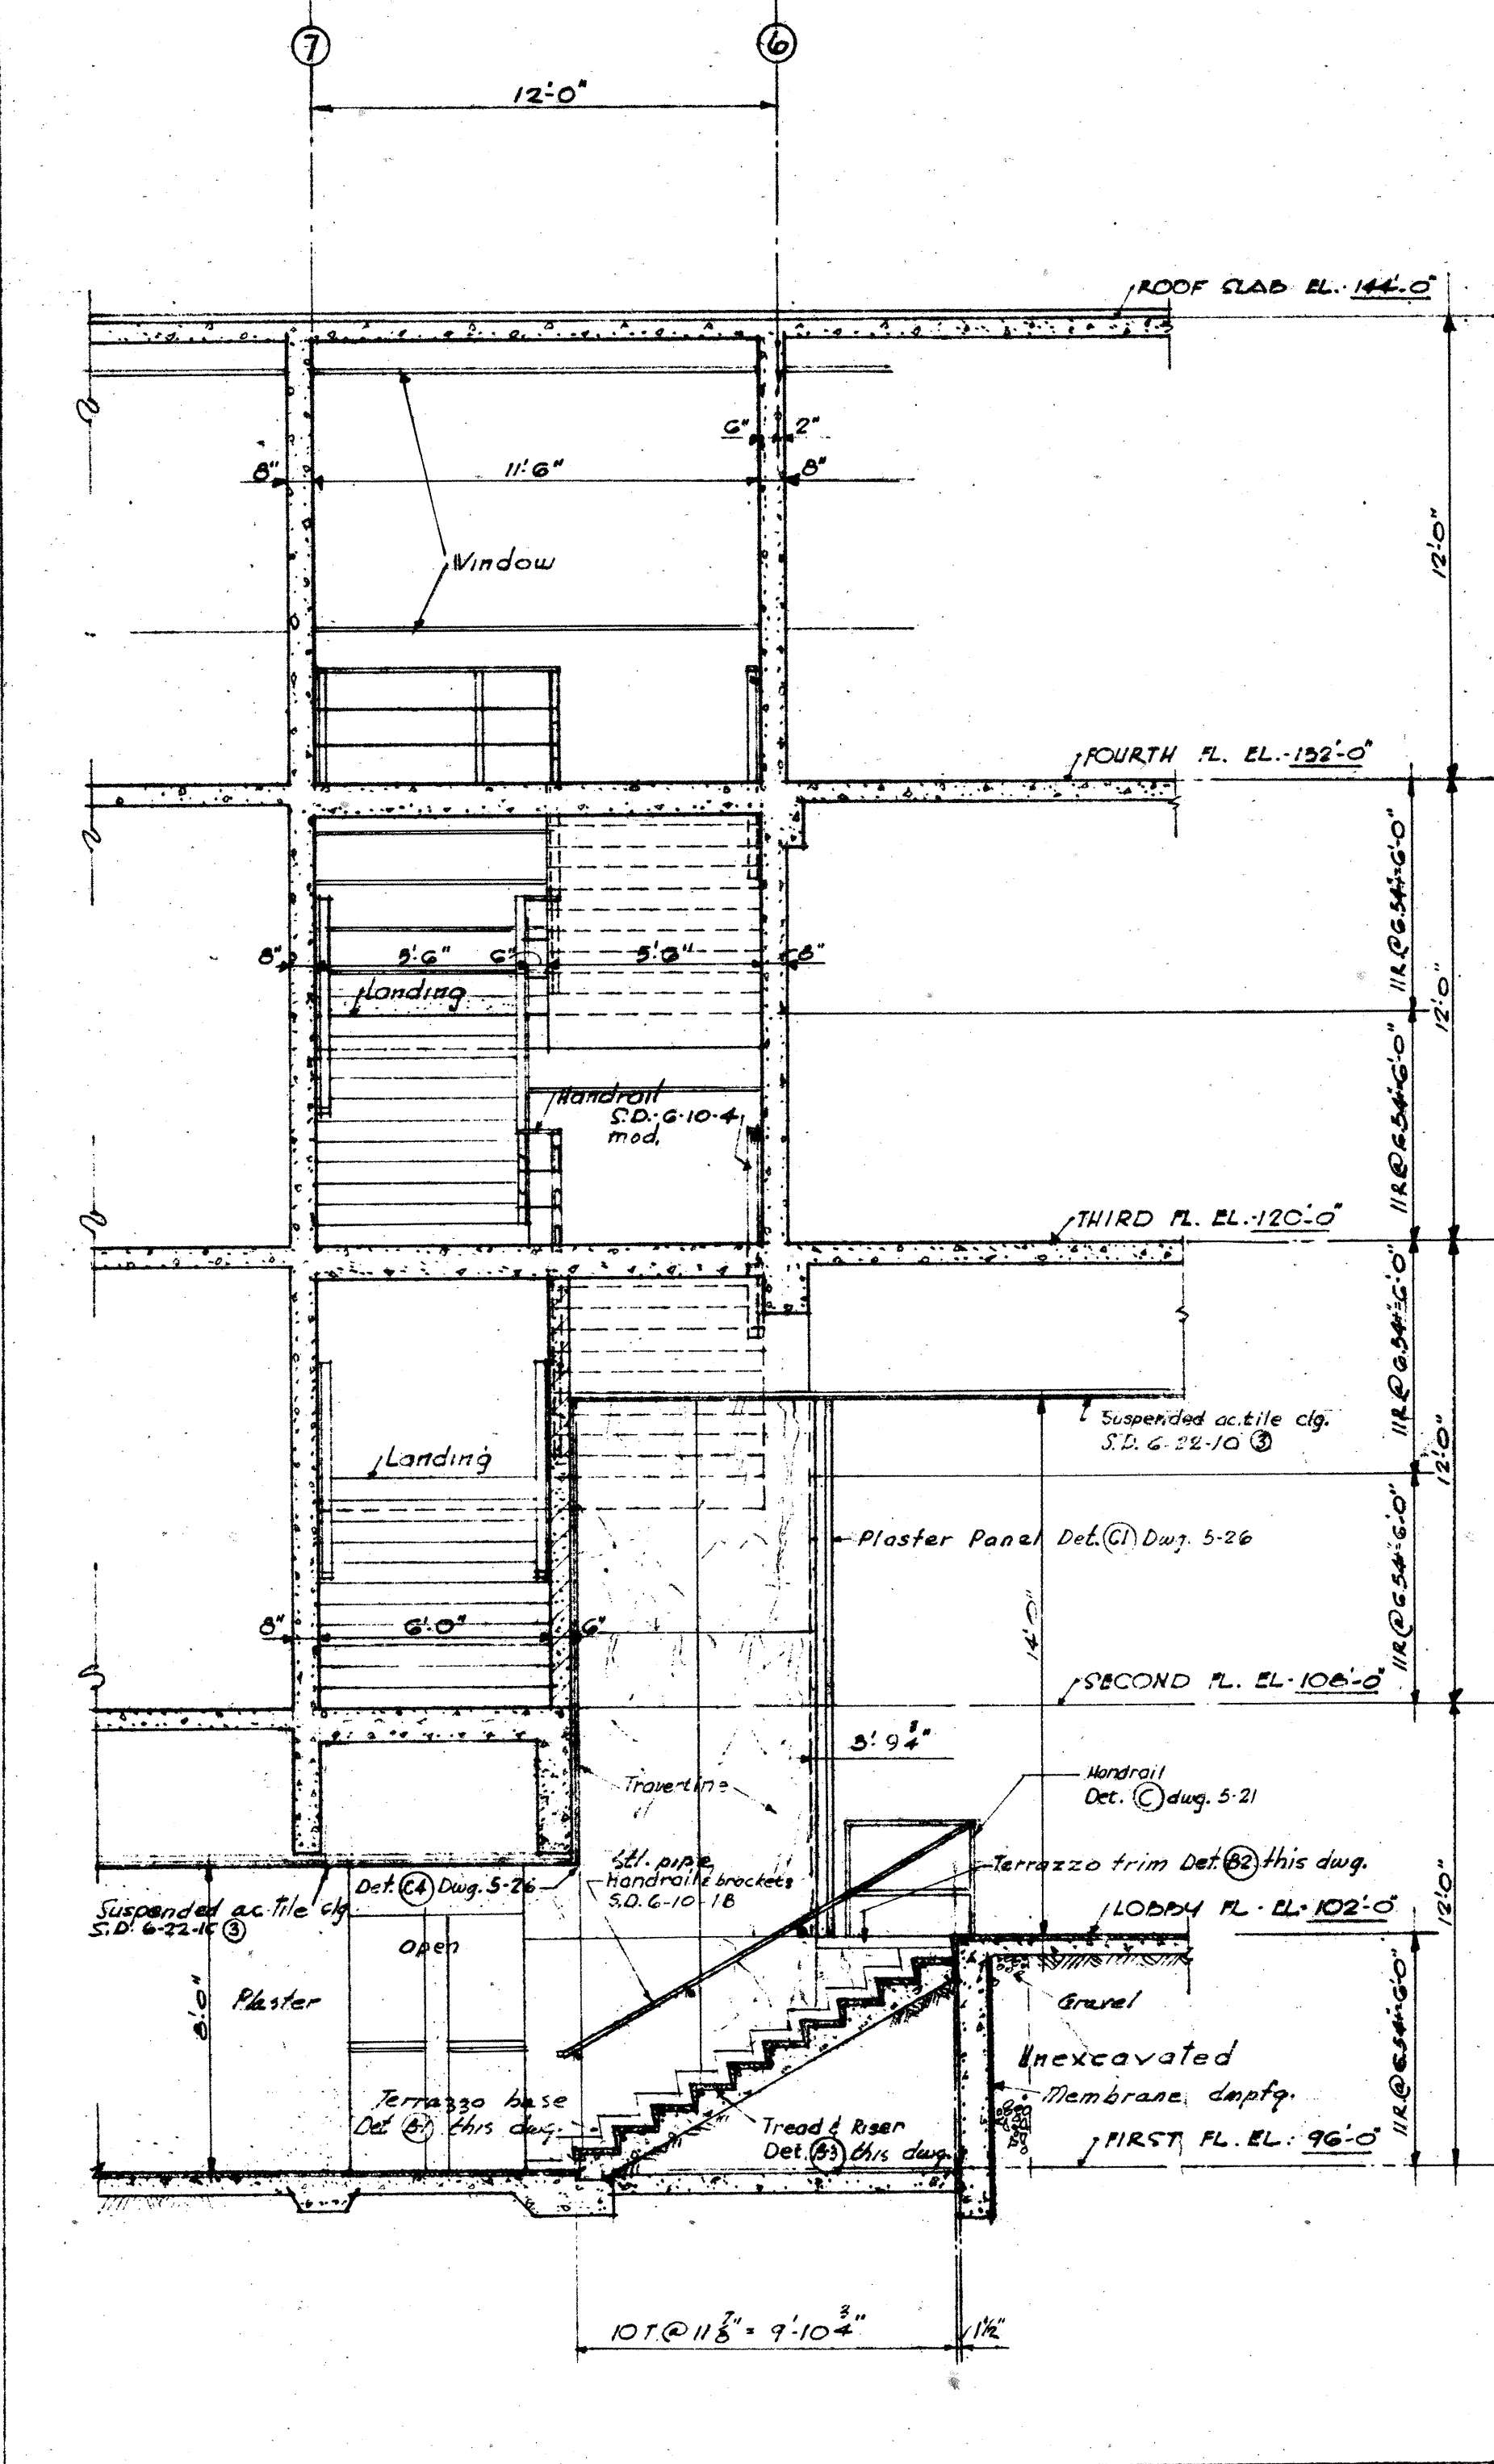

SECTION B-B

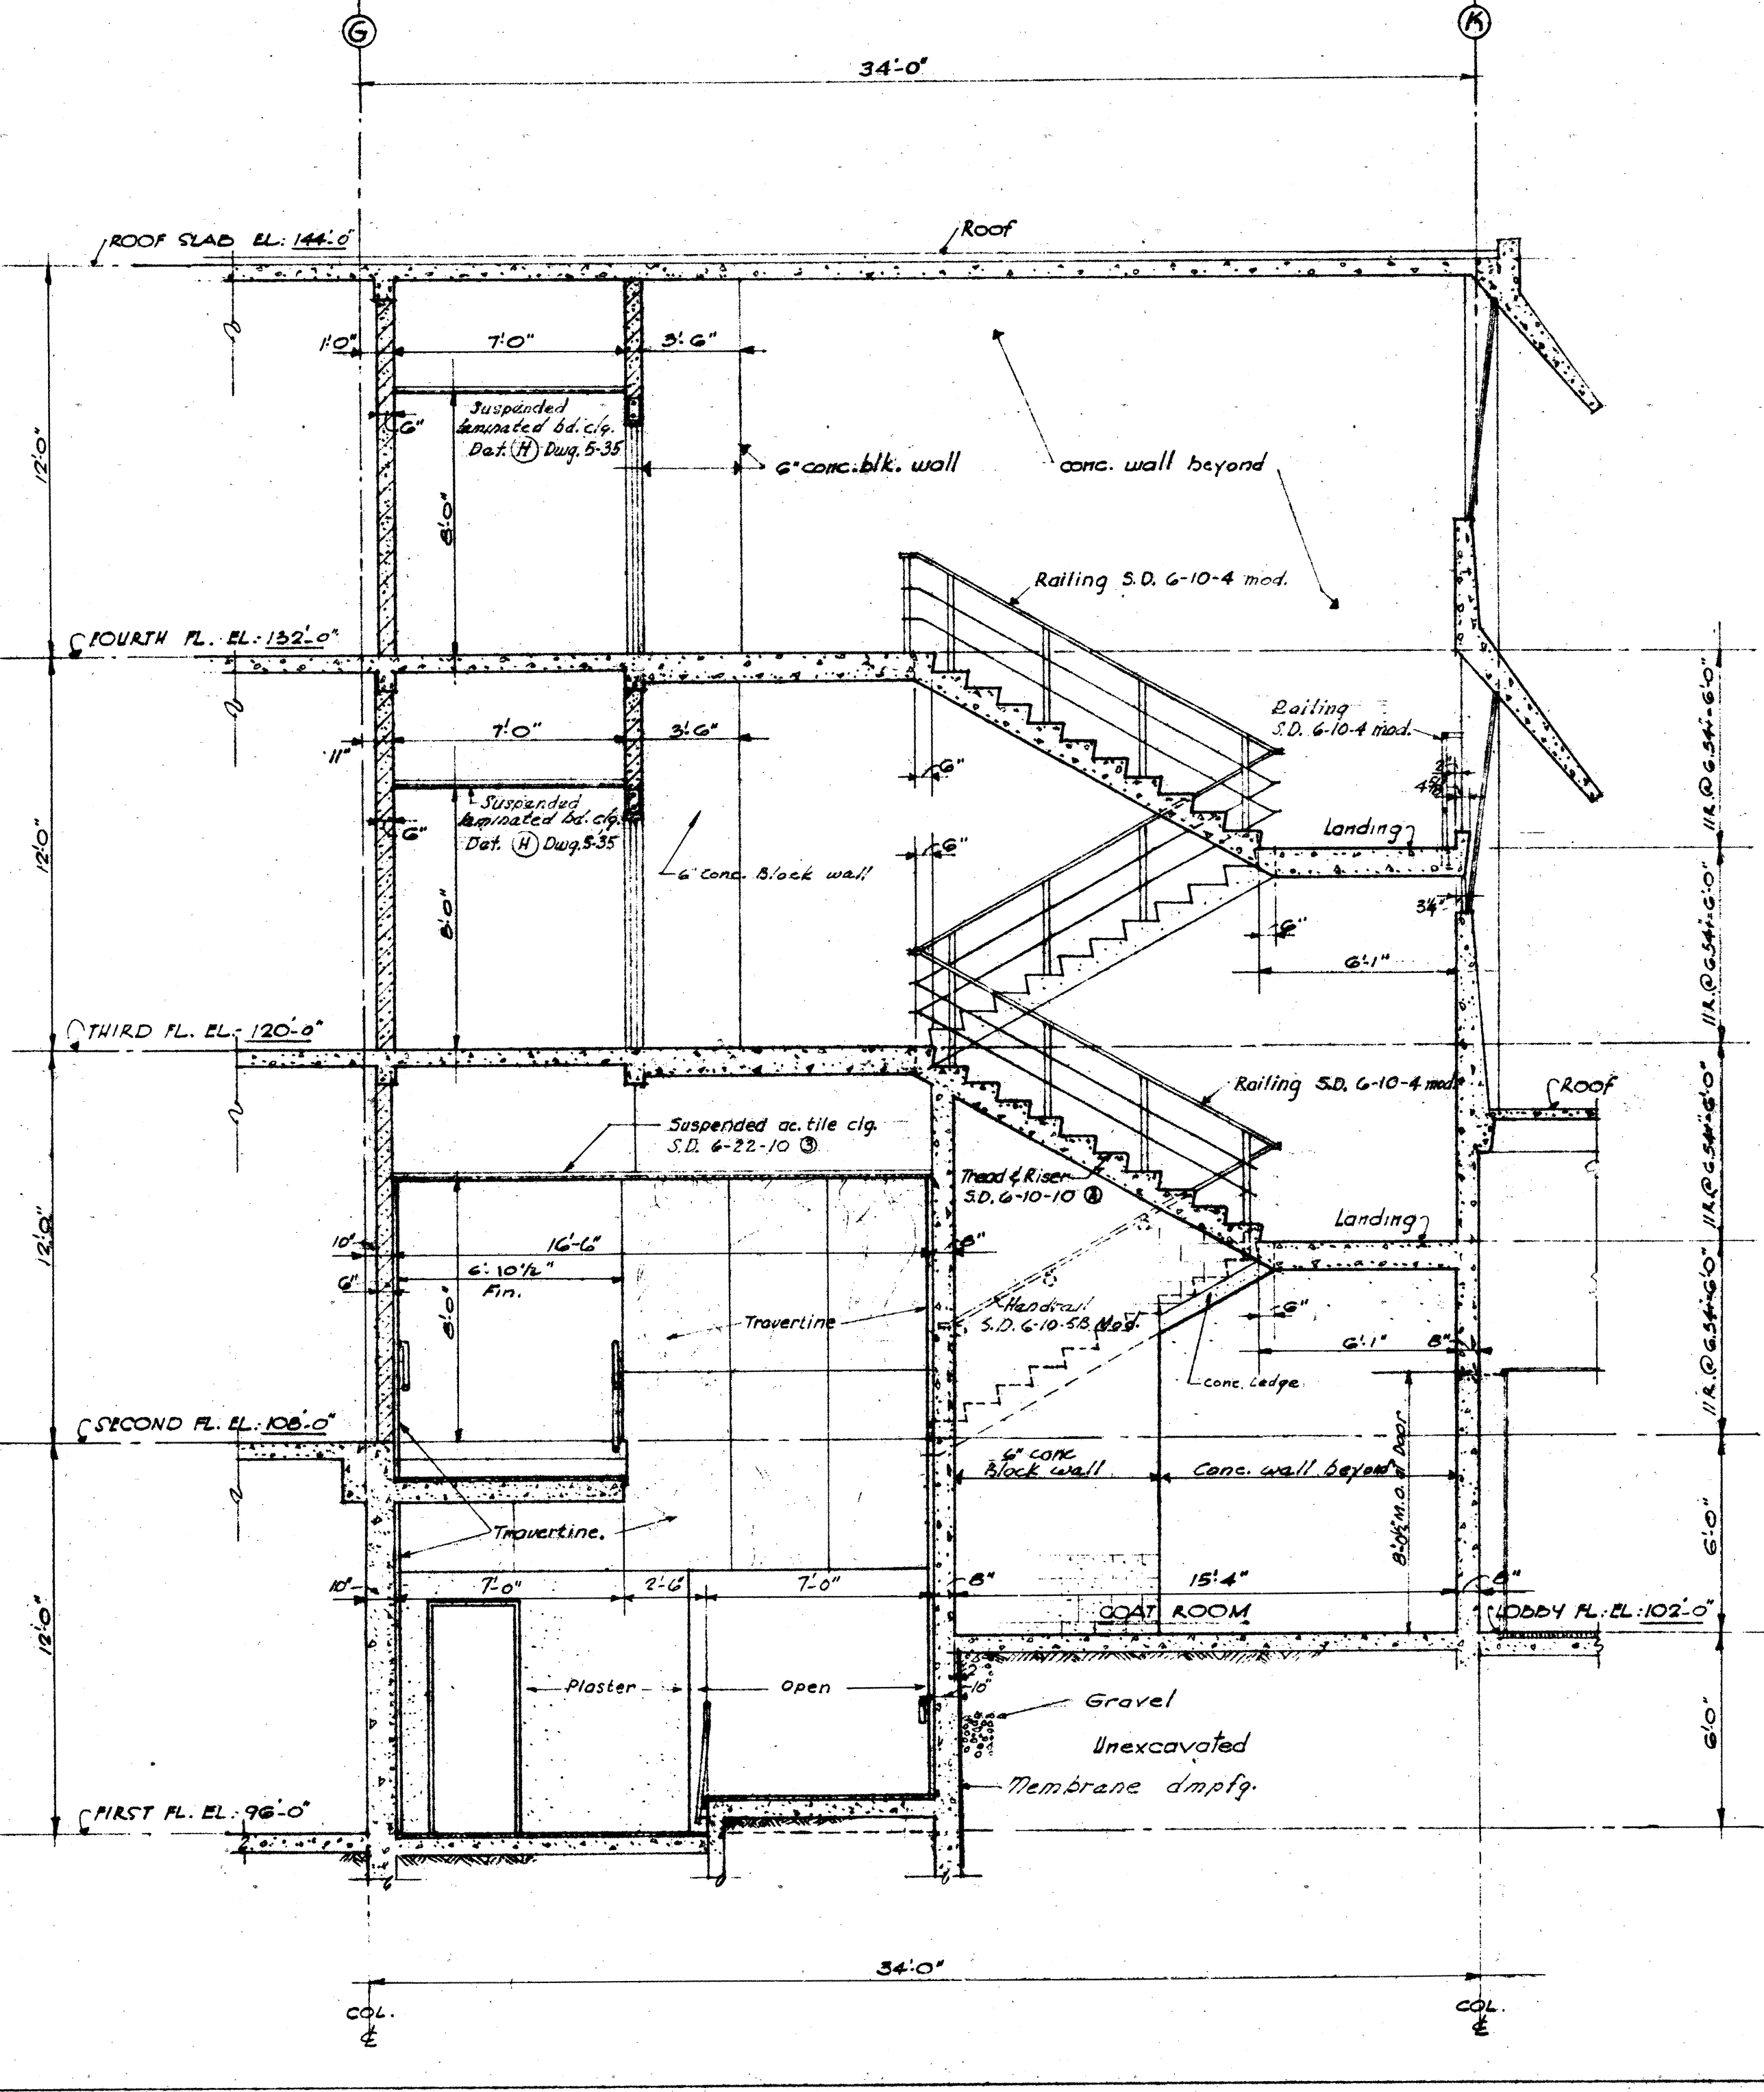

SECTION A-A STAIR NO. 1

STAIRS NOS. 1A & 1







NOTE: For locations of stair sections see Dwg. 5-21.

PEREIRA & LUCKMAN
AND
J. E. STANTON
ARCHITECTS AND ENGINEERS
LOS ANGELES, CALIFORNIA
ROBERT W. DITZEN
ASSOCIATE ARCHITECT
BOULDER, COLORADO

PROJECT: BOULDER LABORATORIES
LOCATION: BOULDER, COLORADO
STREET: STATE HIGHWAY 170
PROJ. NO.: 5-044
FILE NO.:
DRAWN BY: J.J.H.T. 2-22-52
CHECKED BY: E.M.C.

PUBLIC BUILDINGS SERVICE
GENERAL SERVICES ADMINISTRATION, WASHINGTON, D. C.

DRAWING TITLE: STAIRS NO. 1 & NO. 1-A
B20049 ARCHITECTURAL
5-22

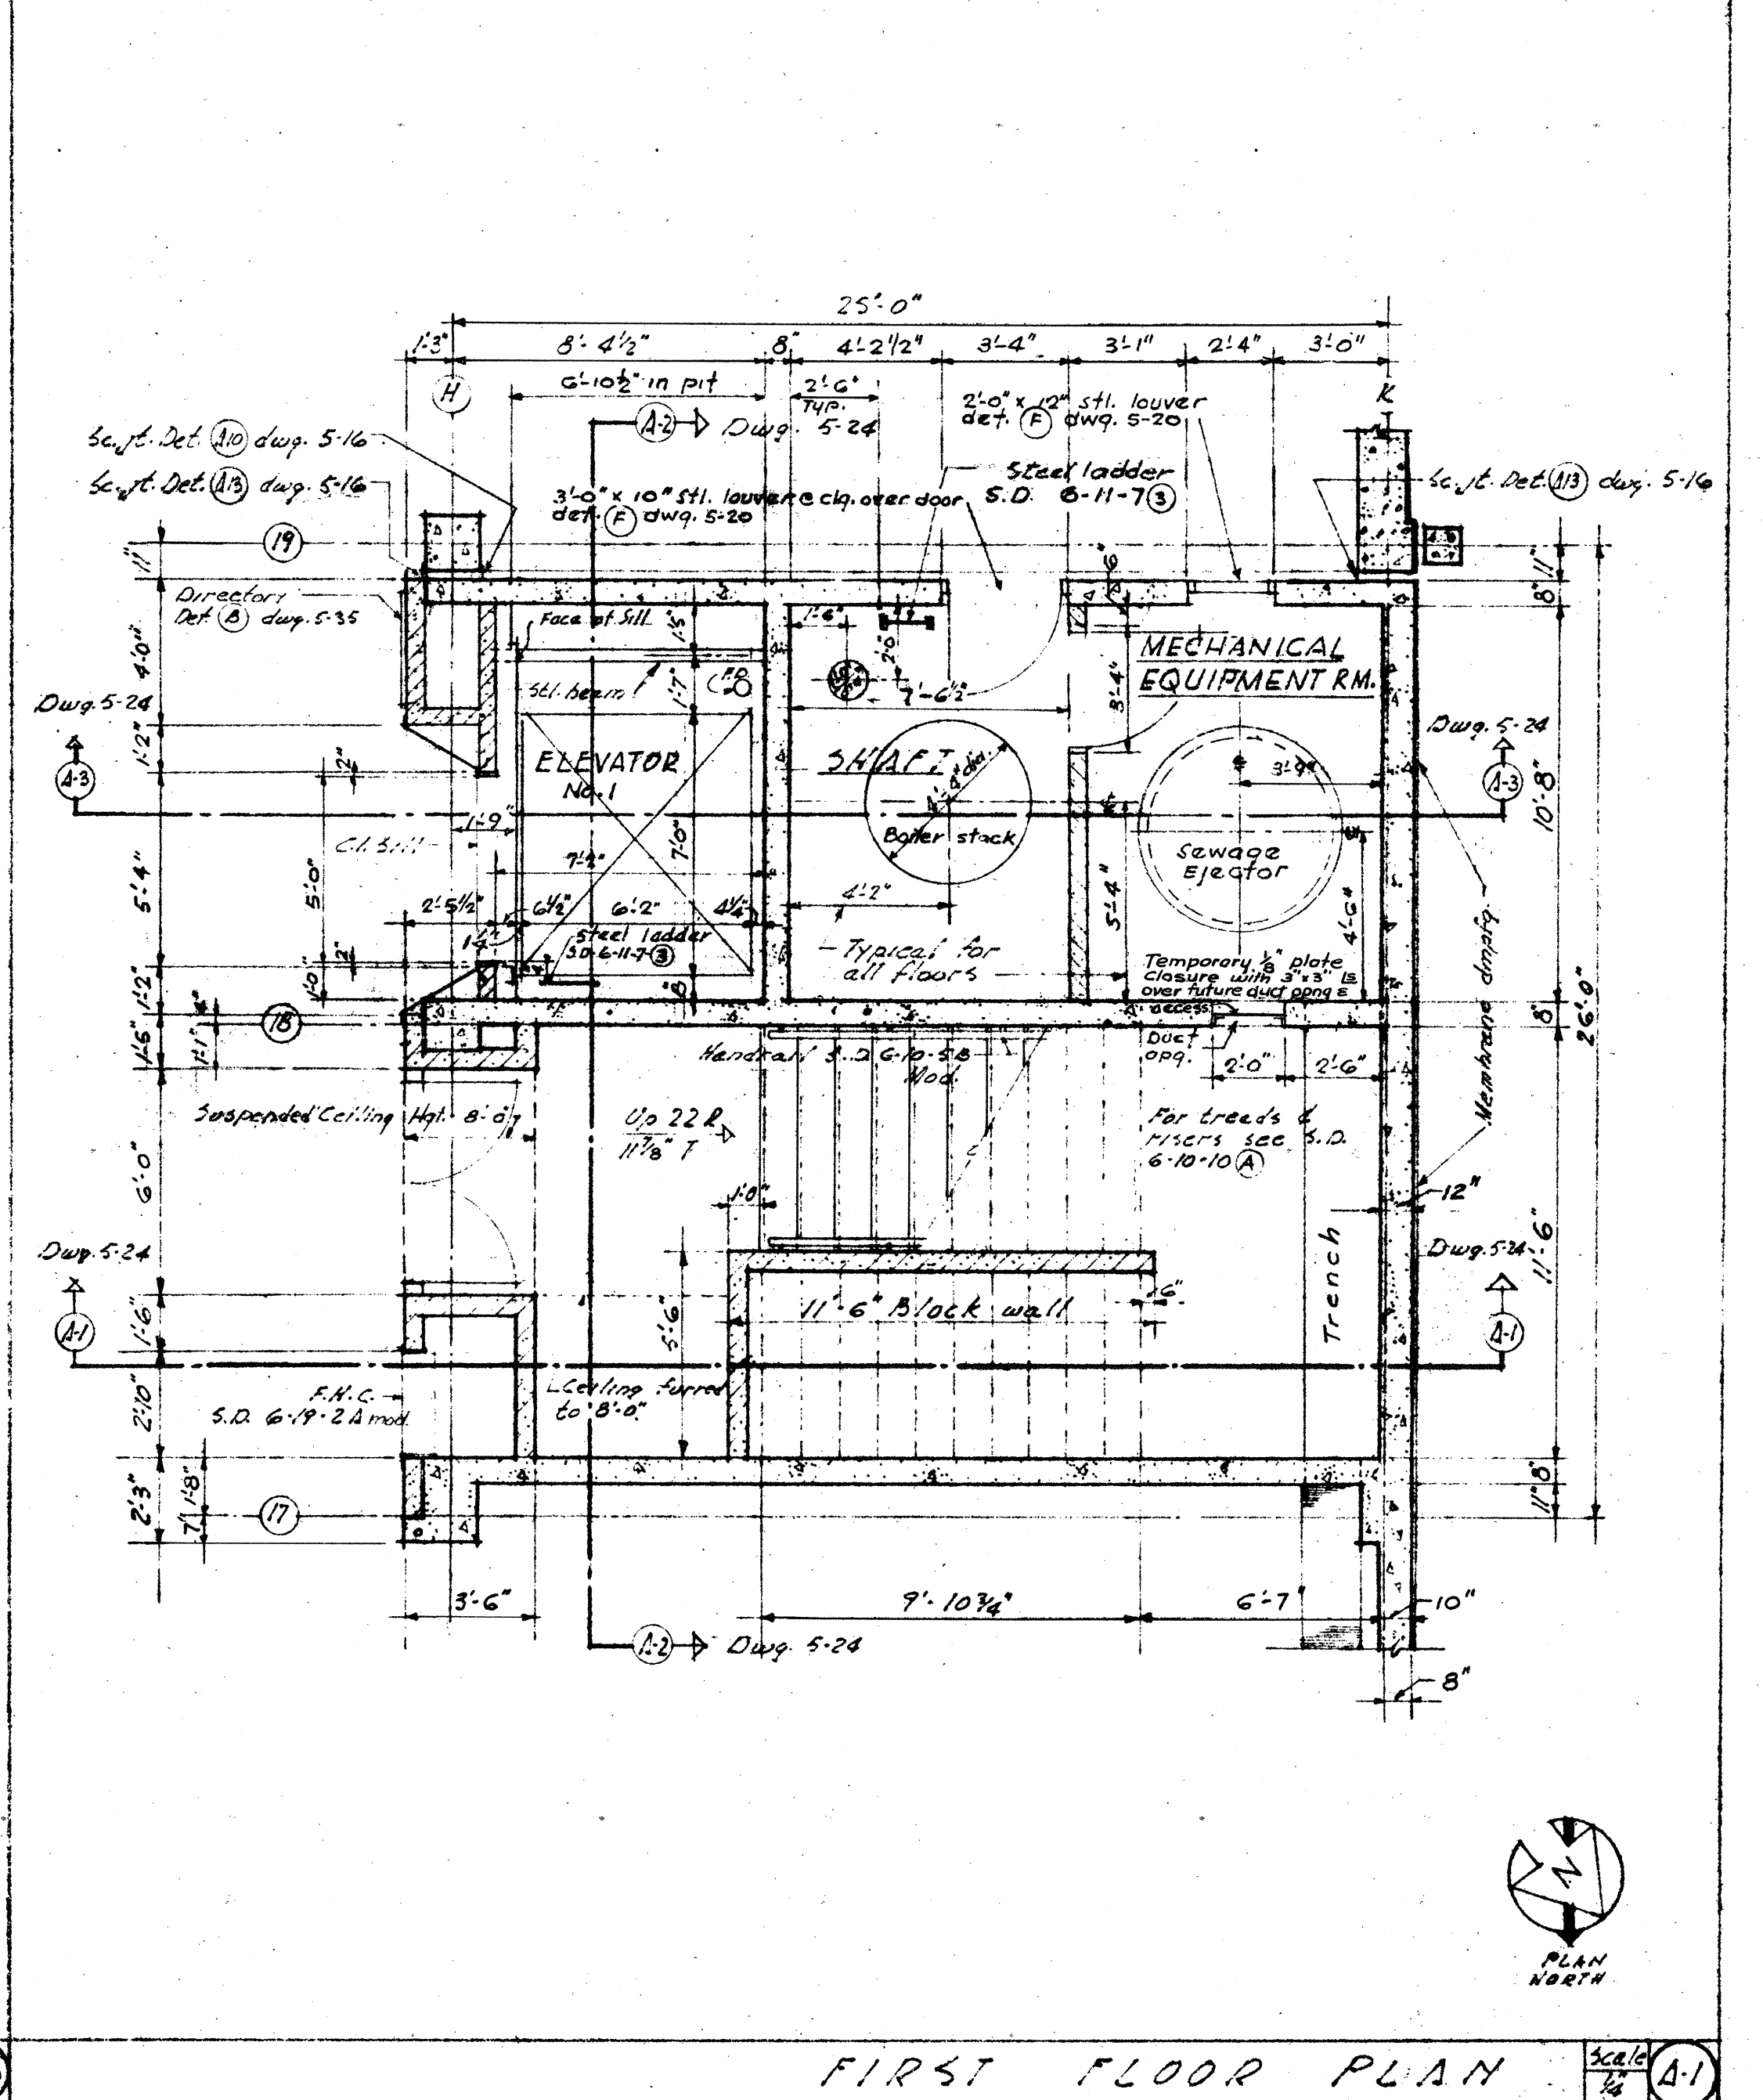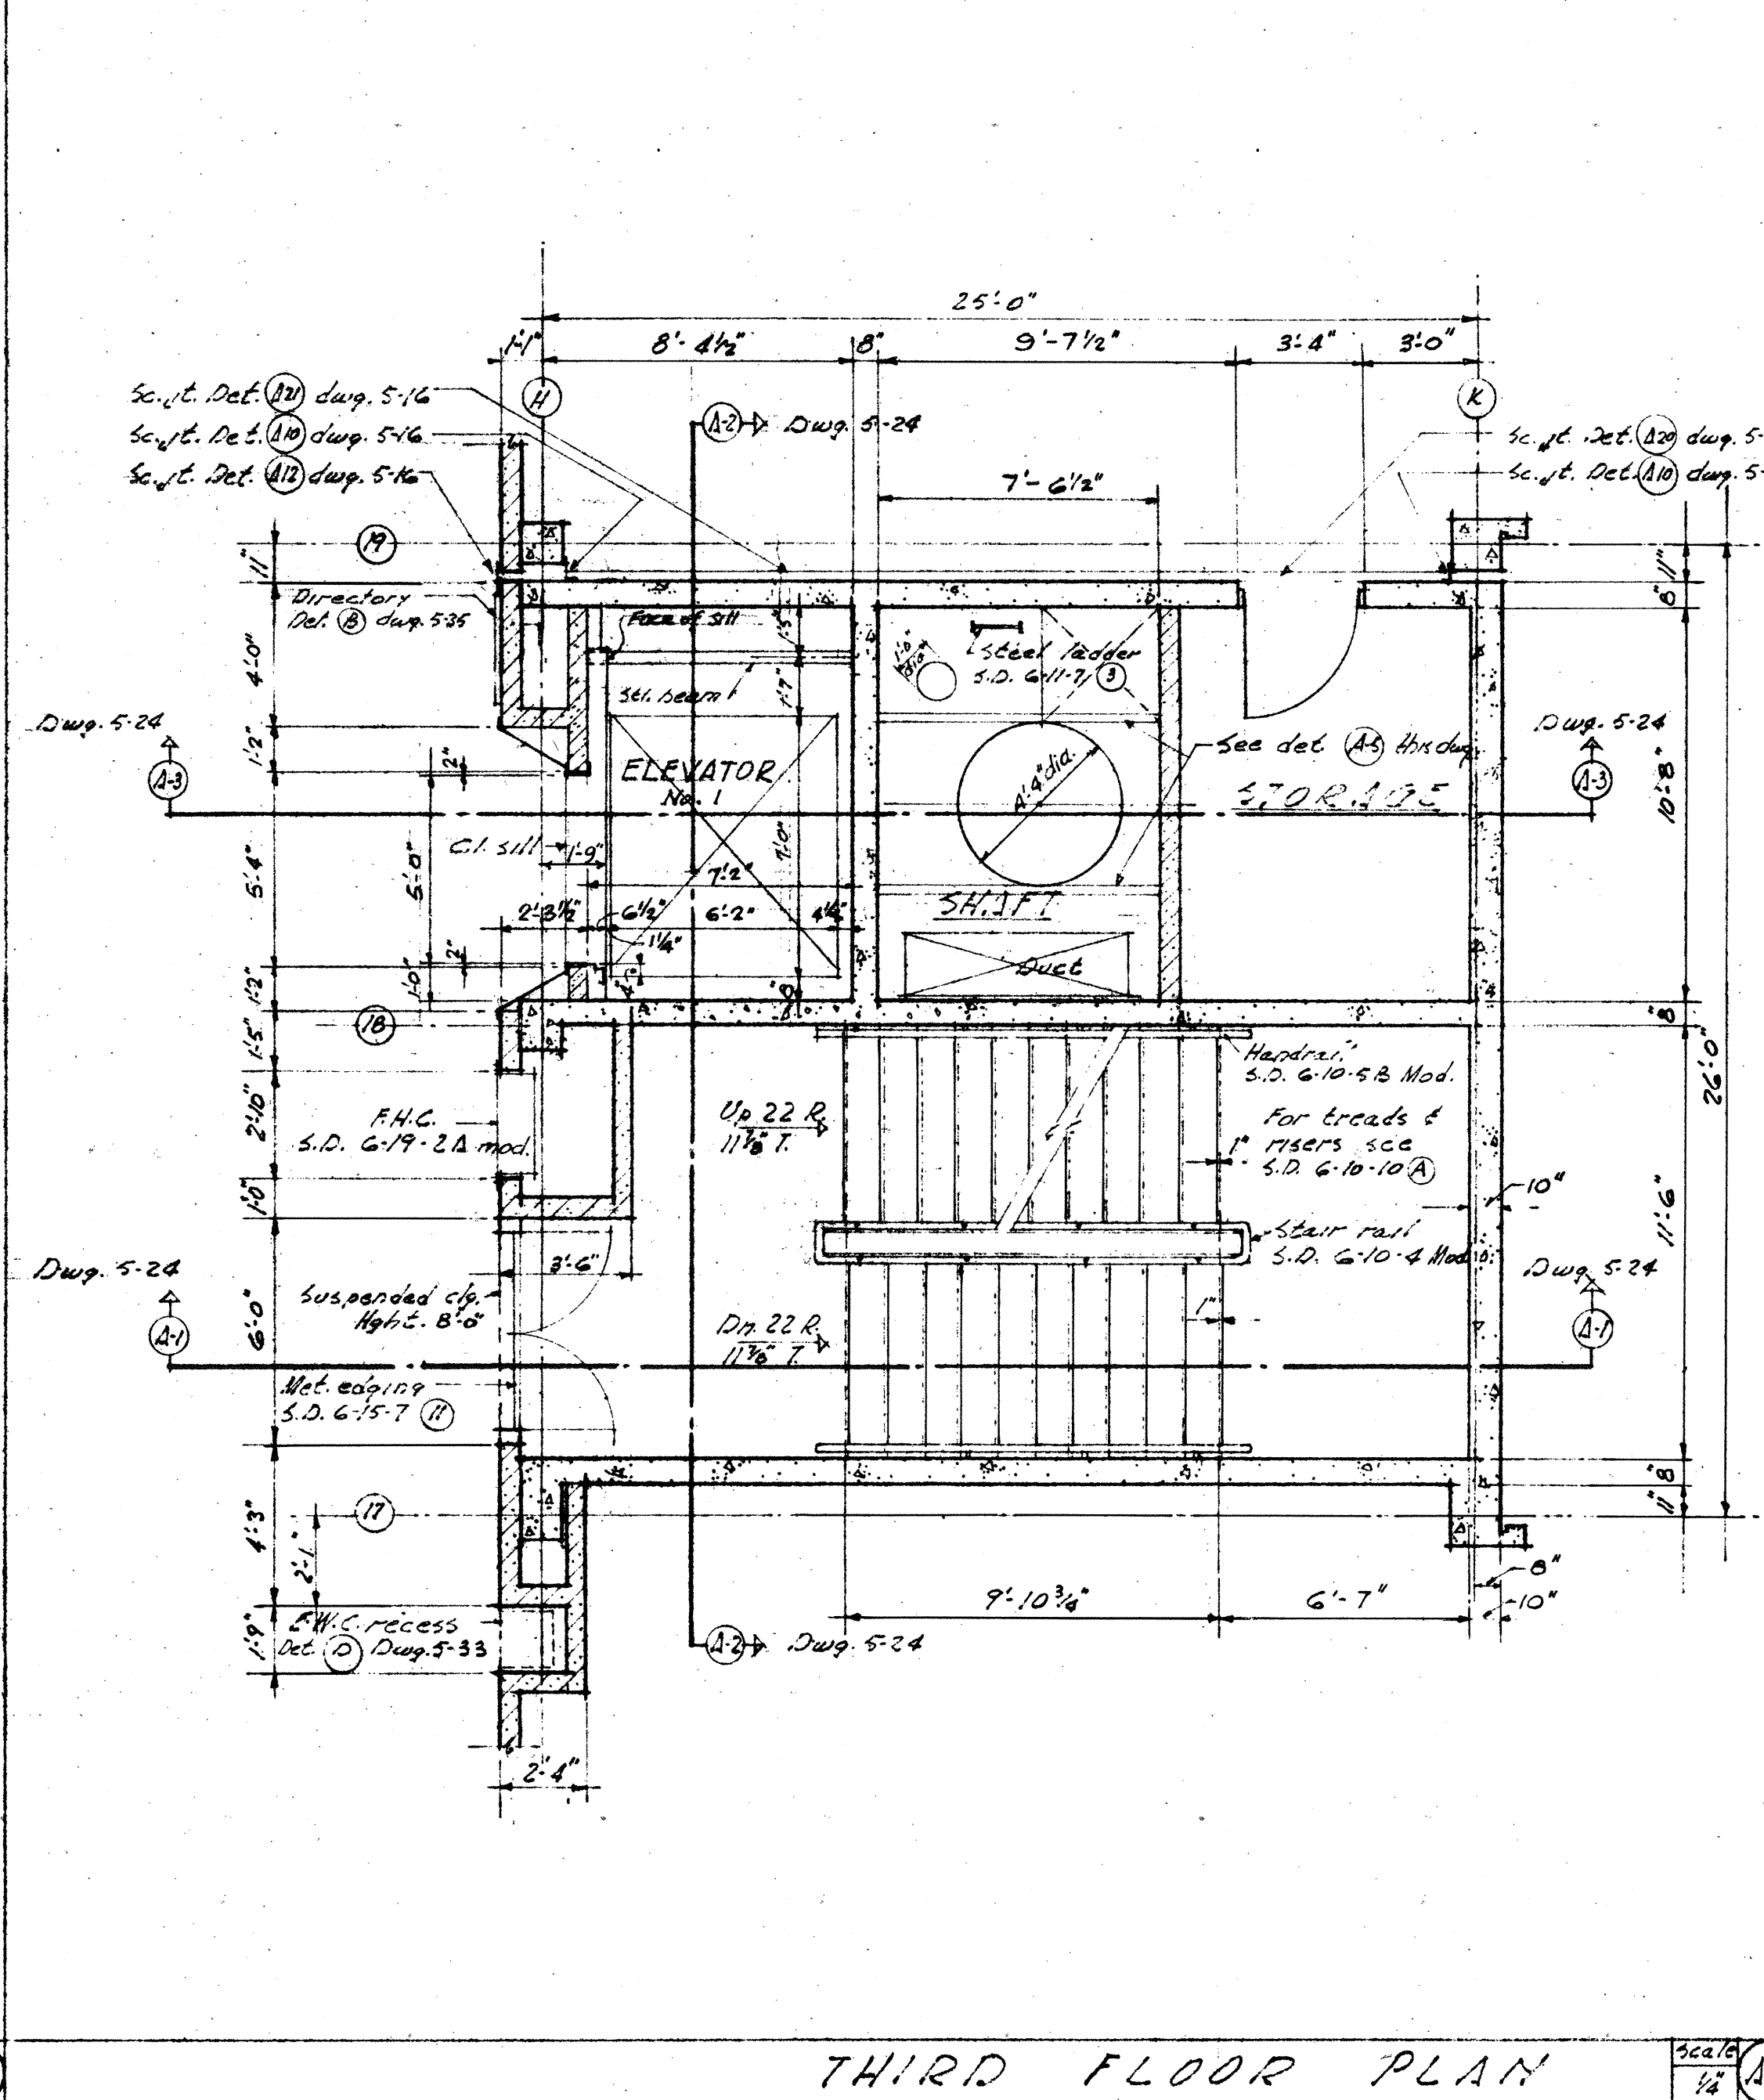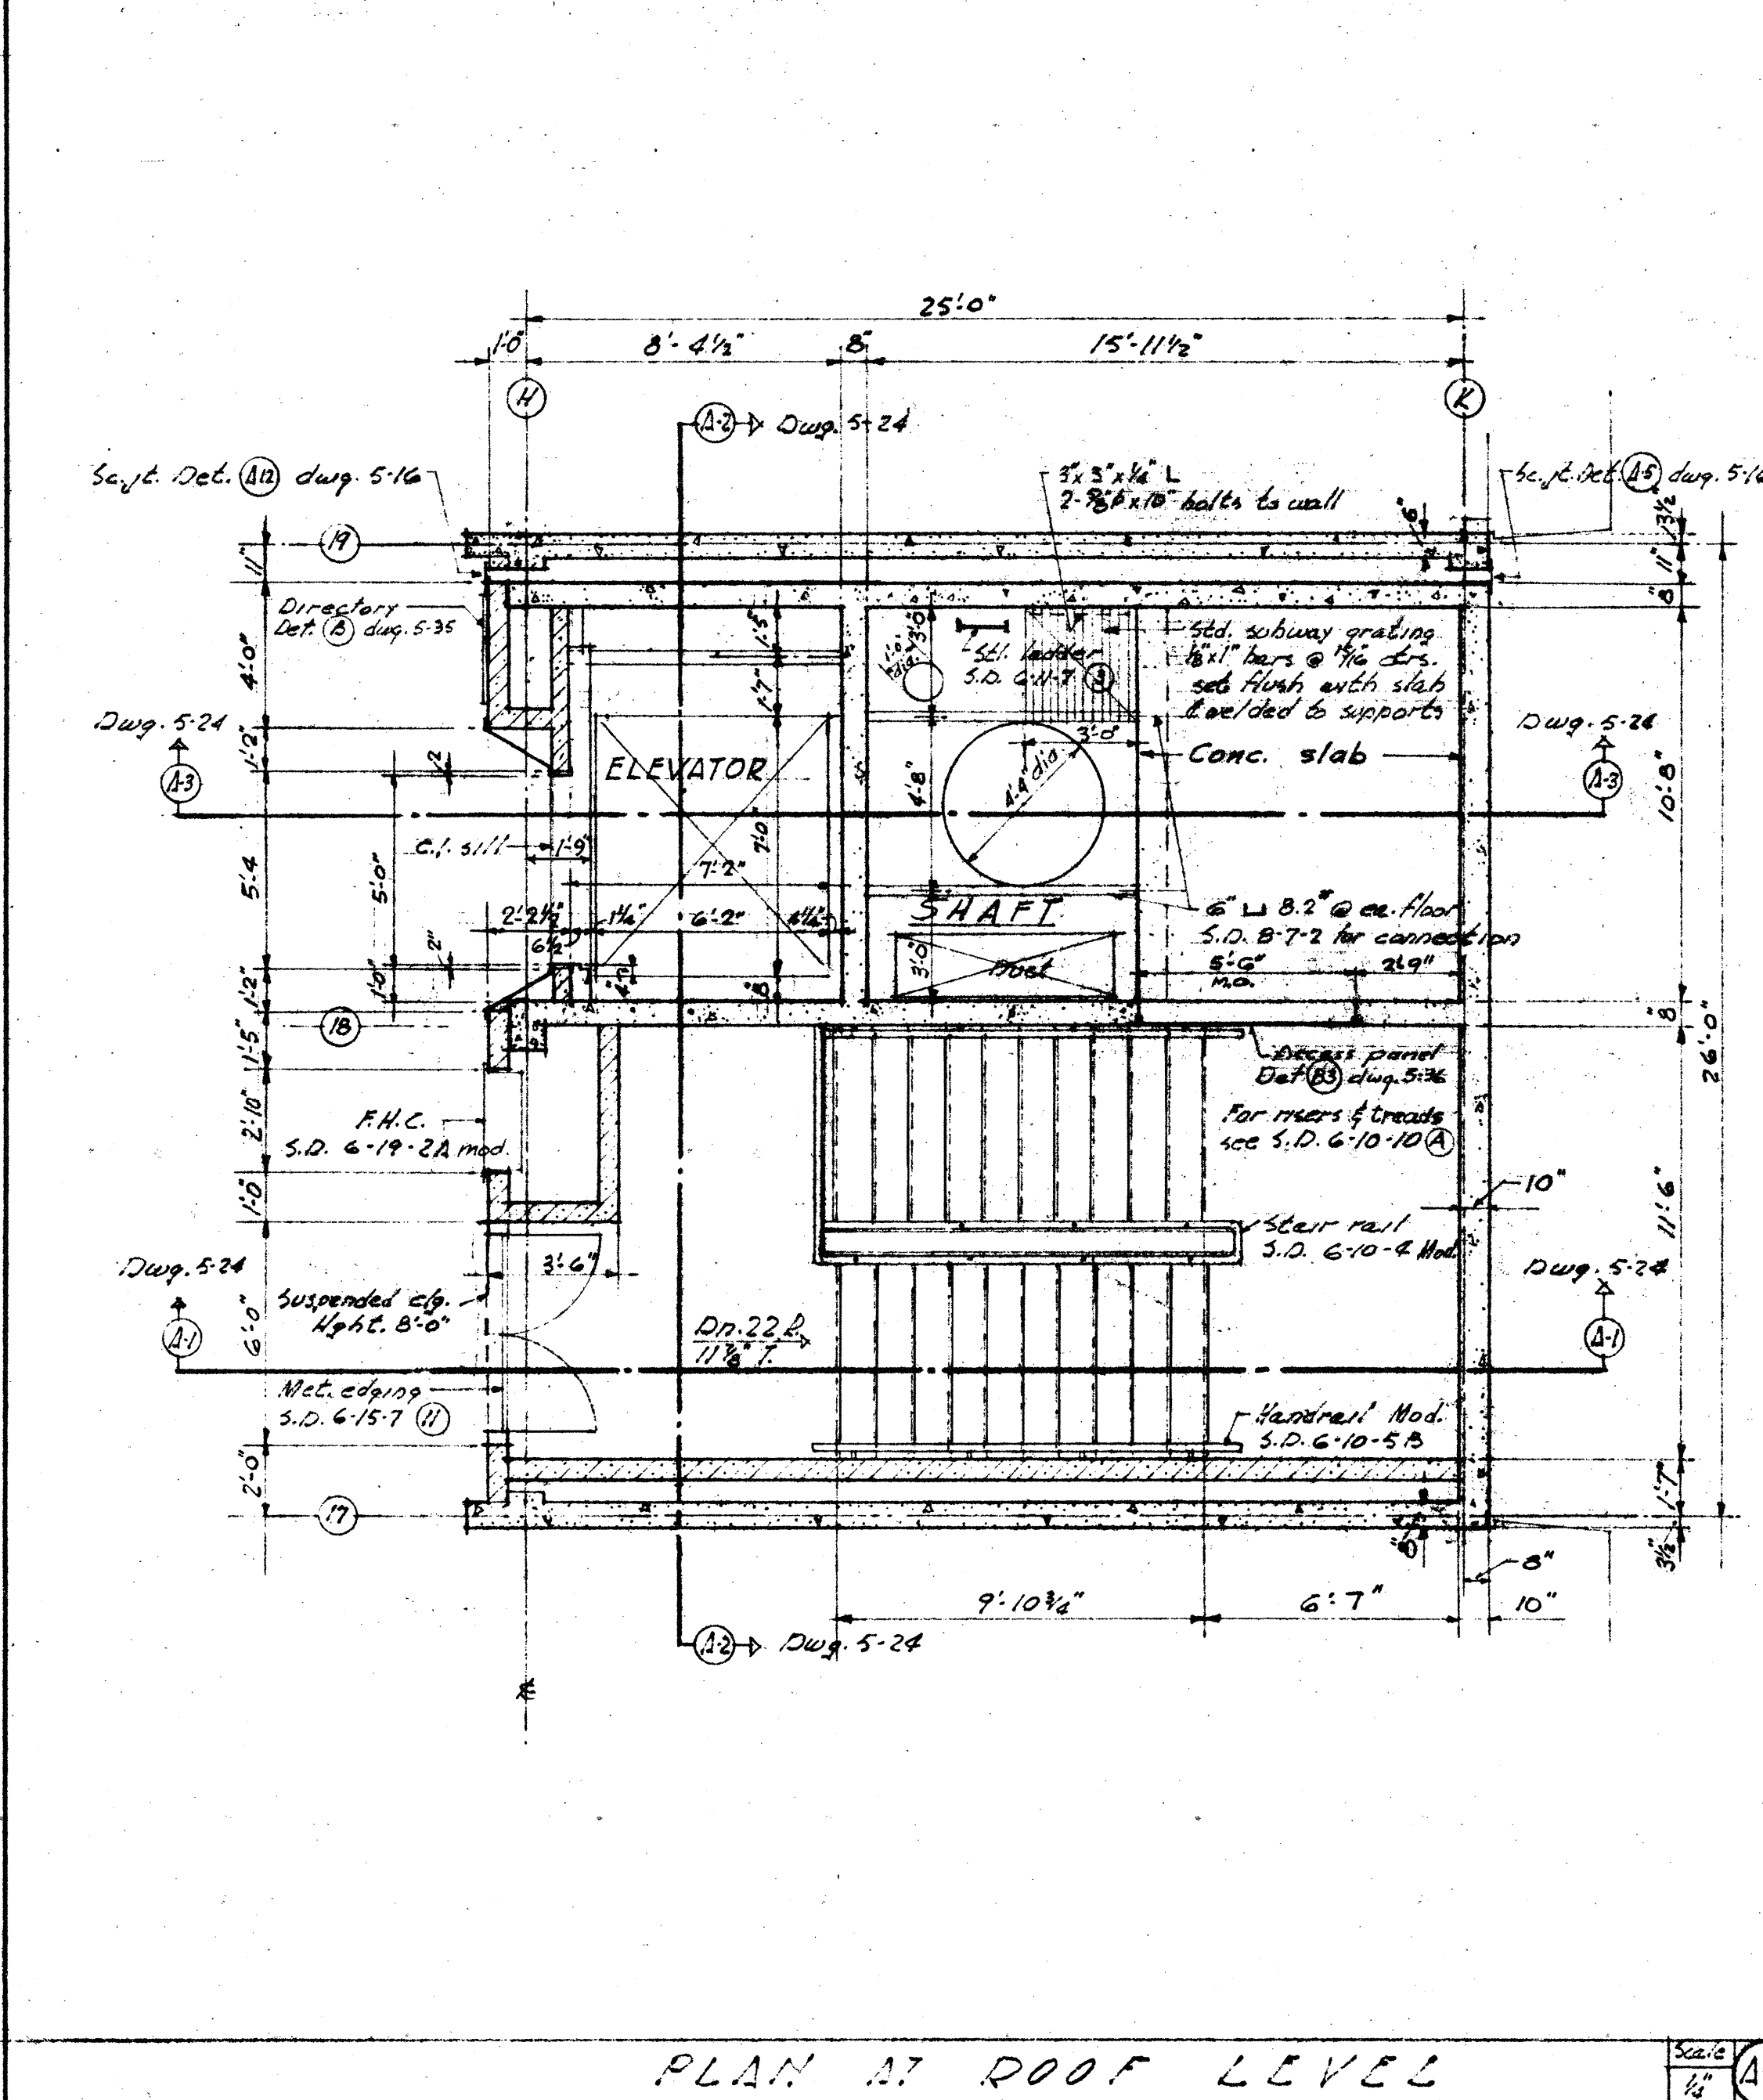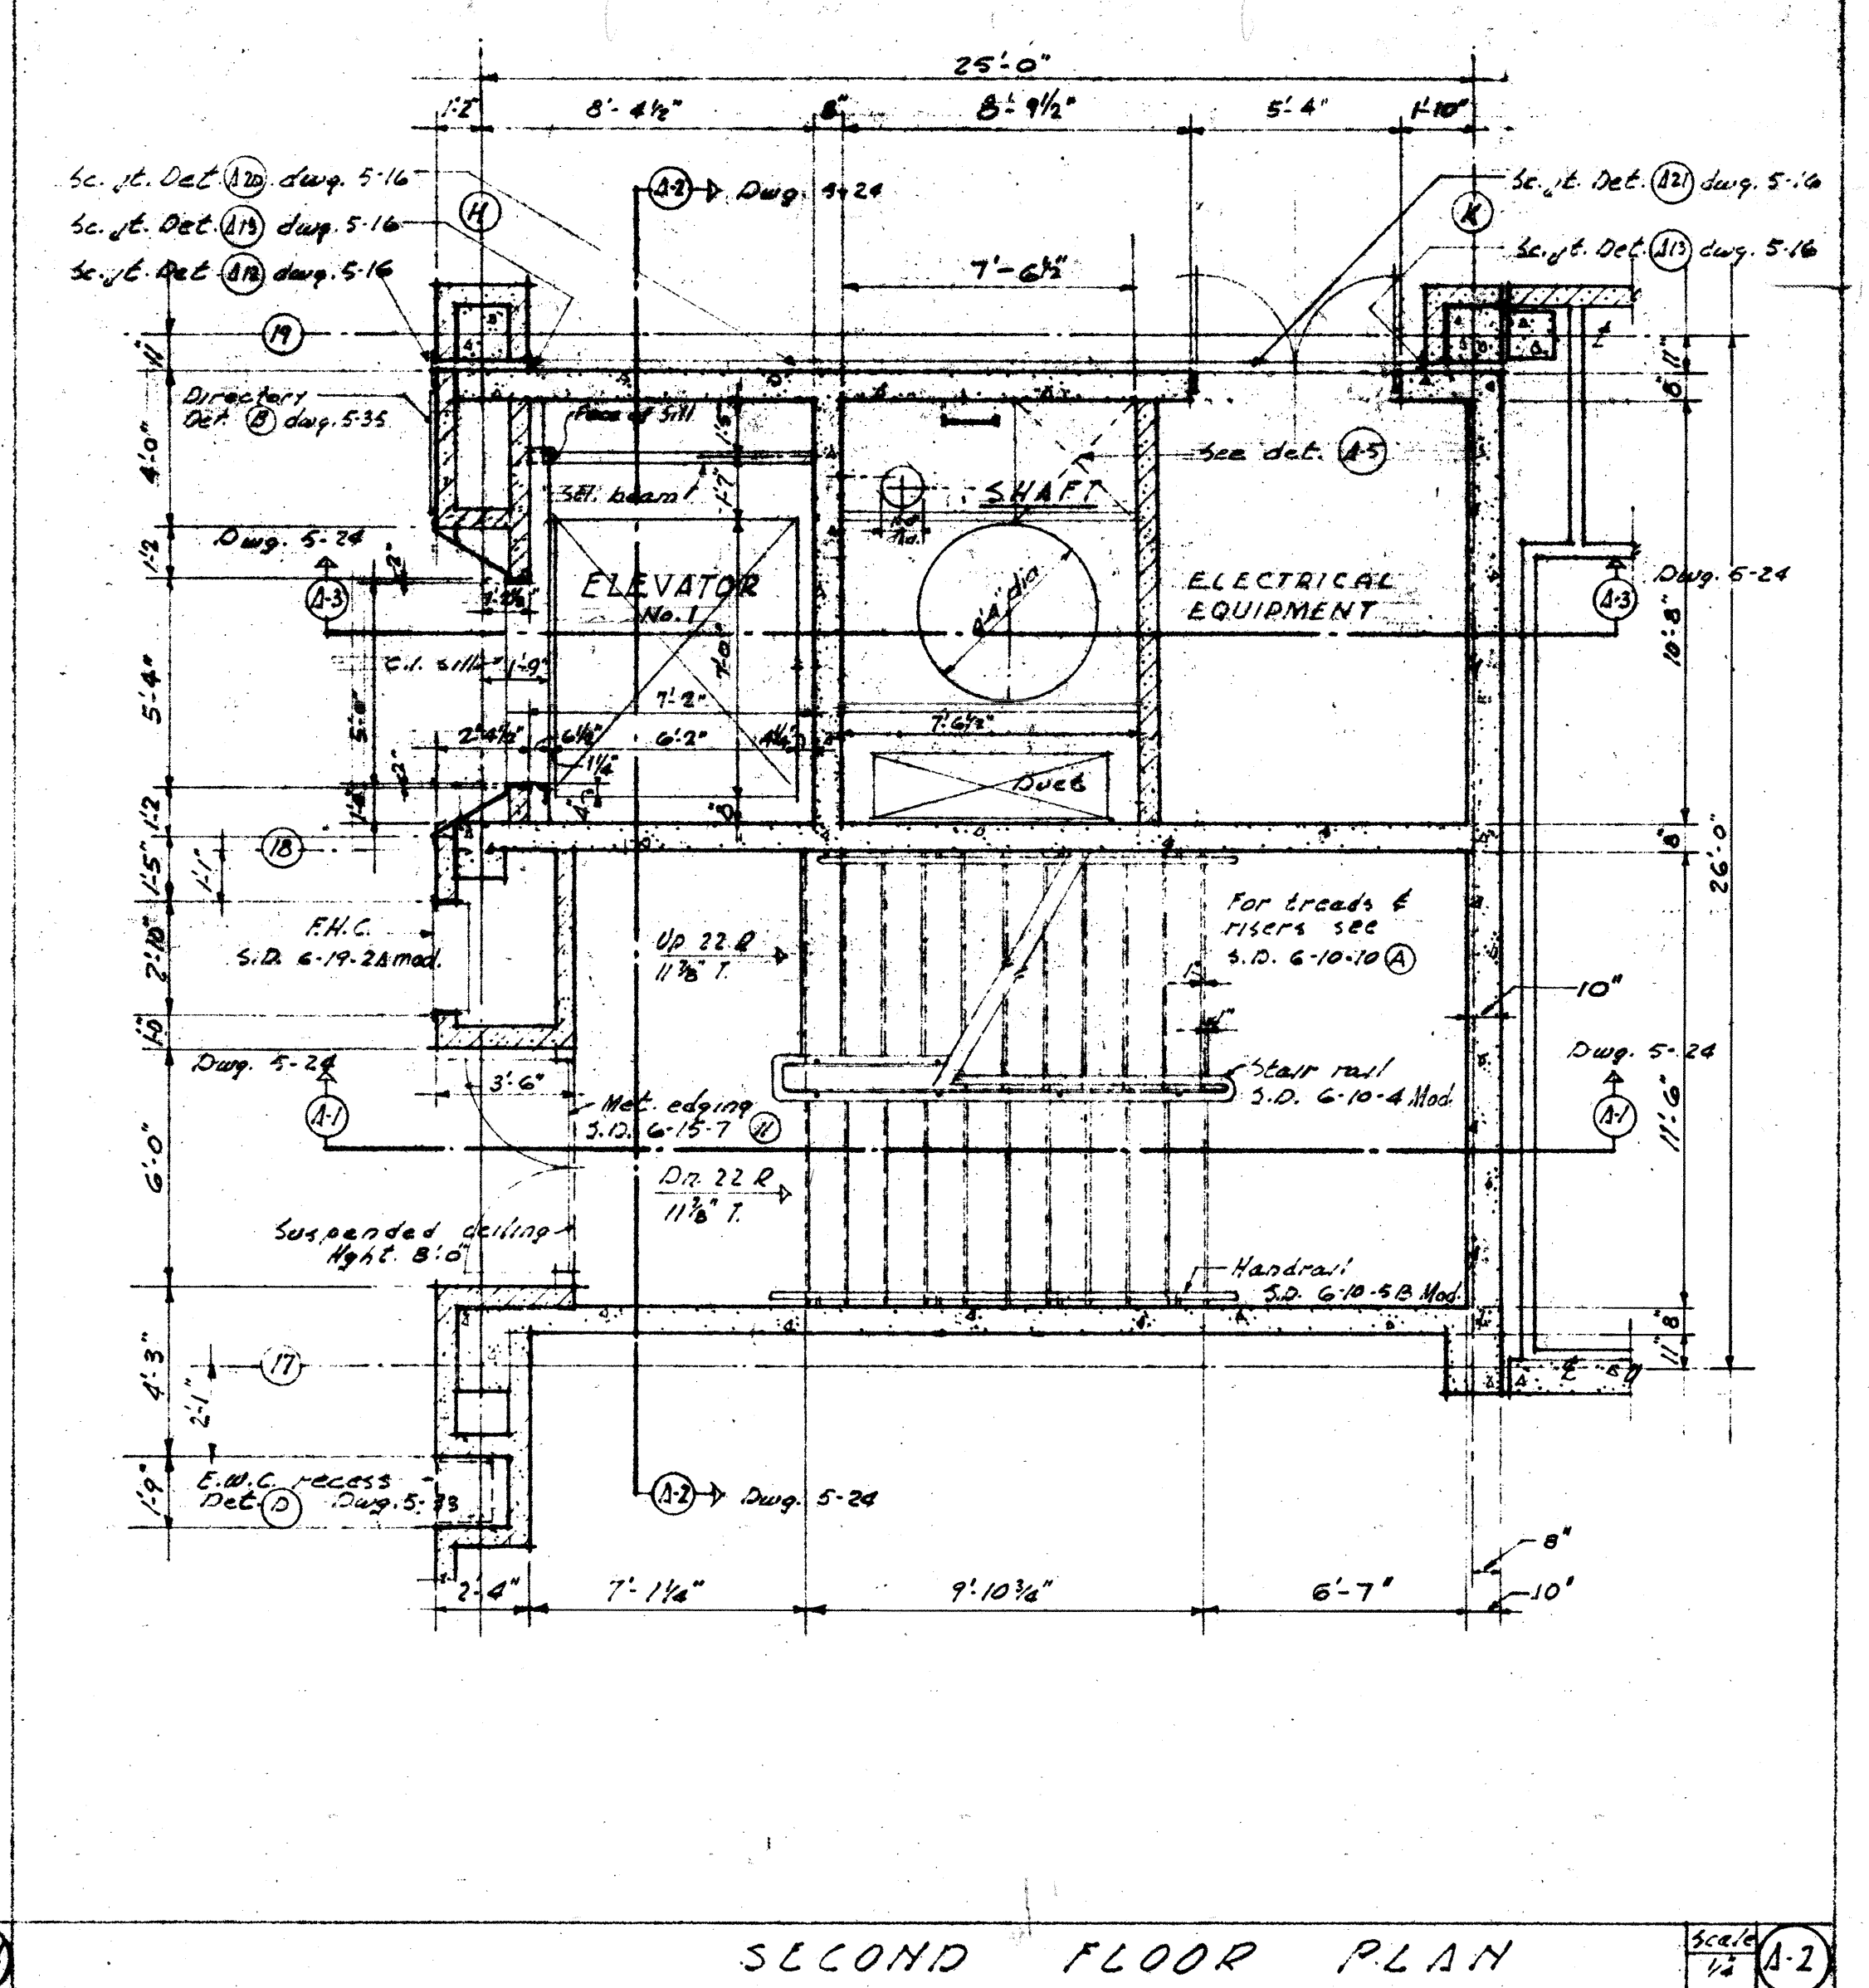
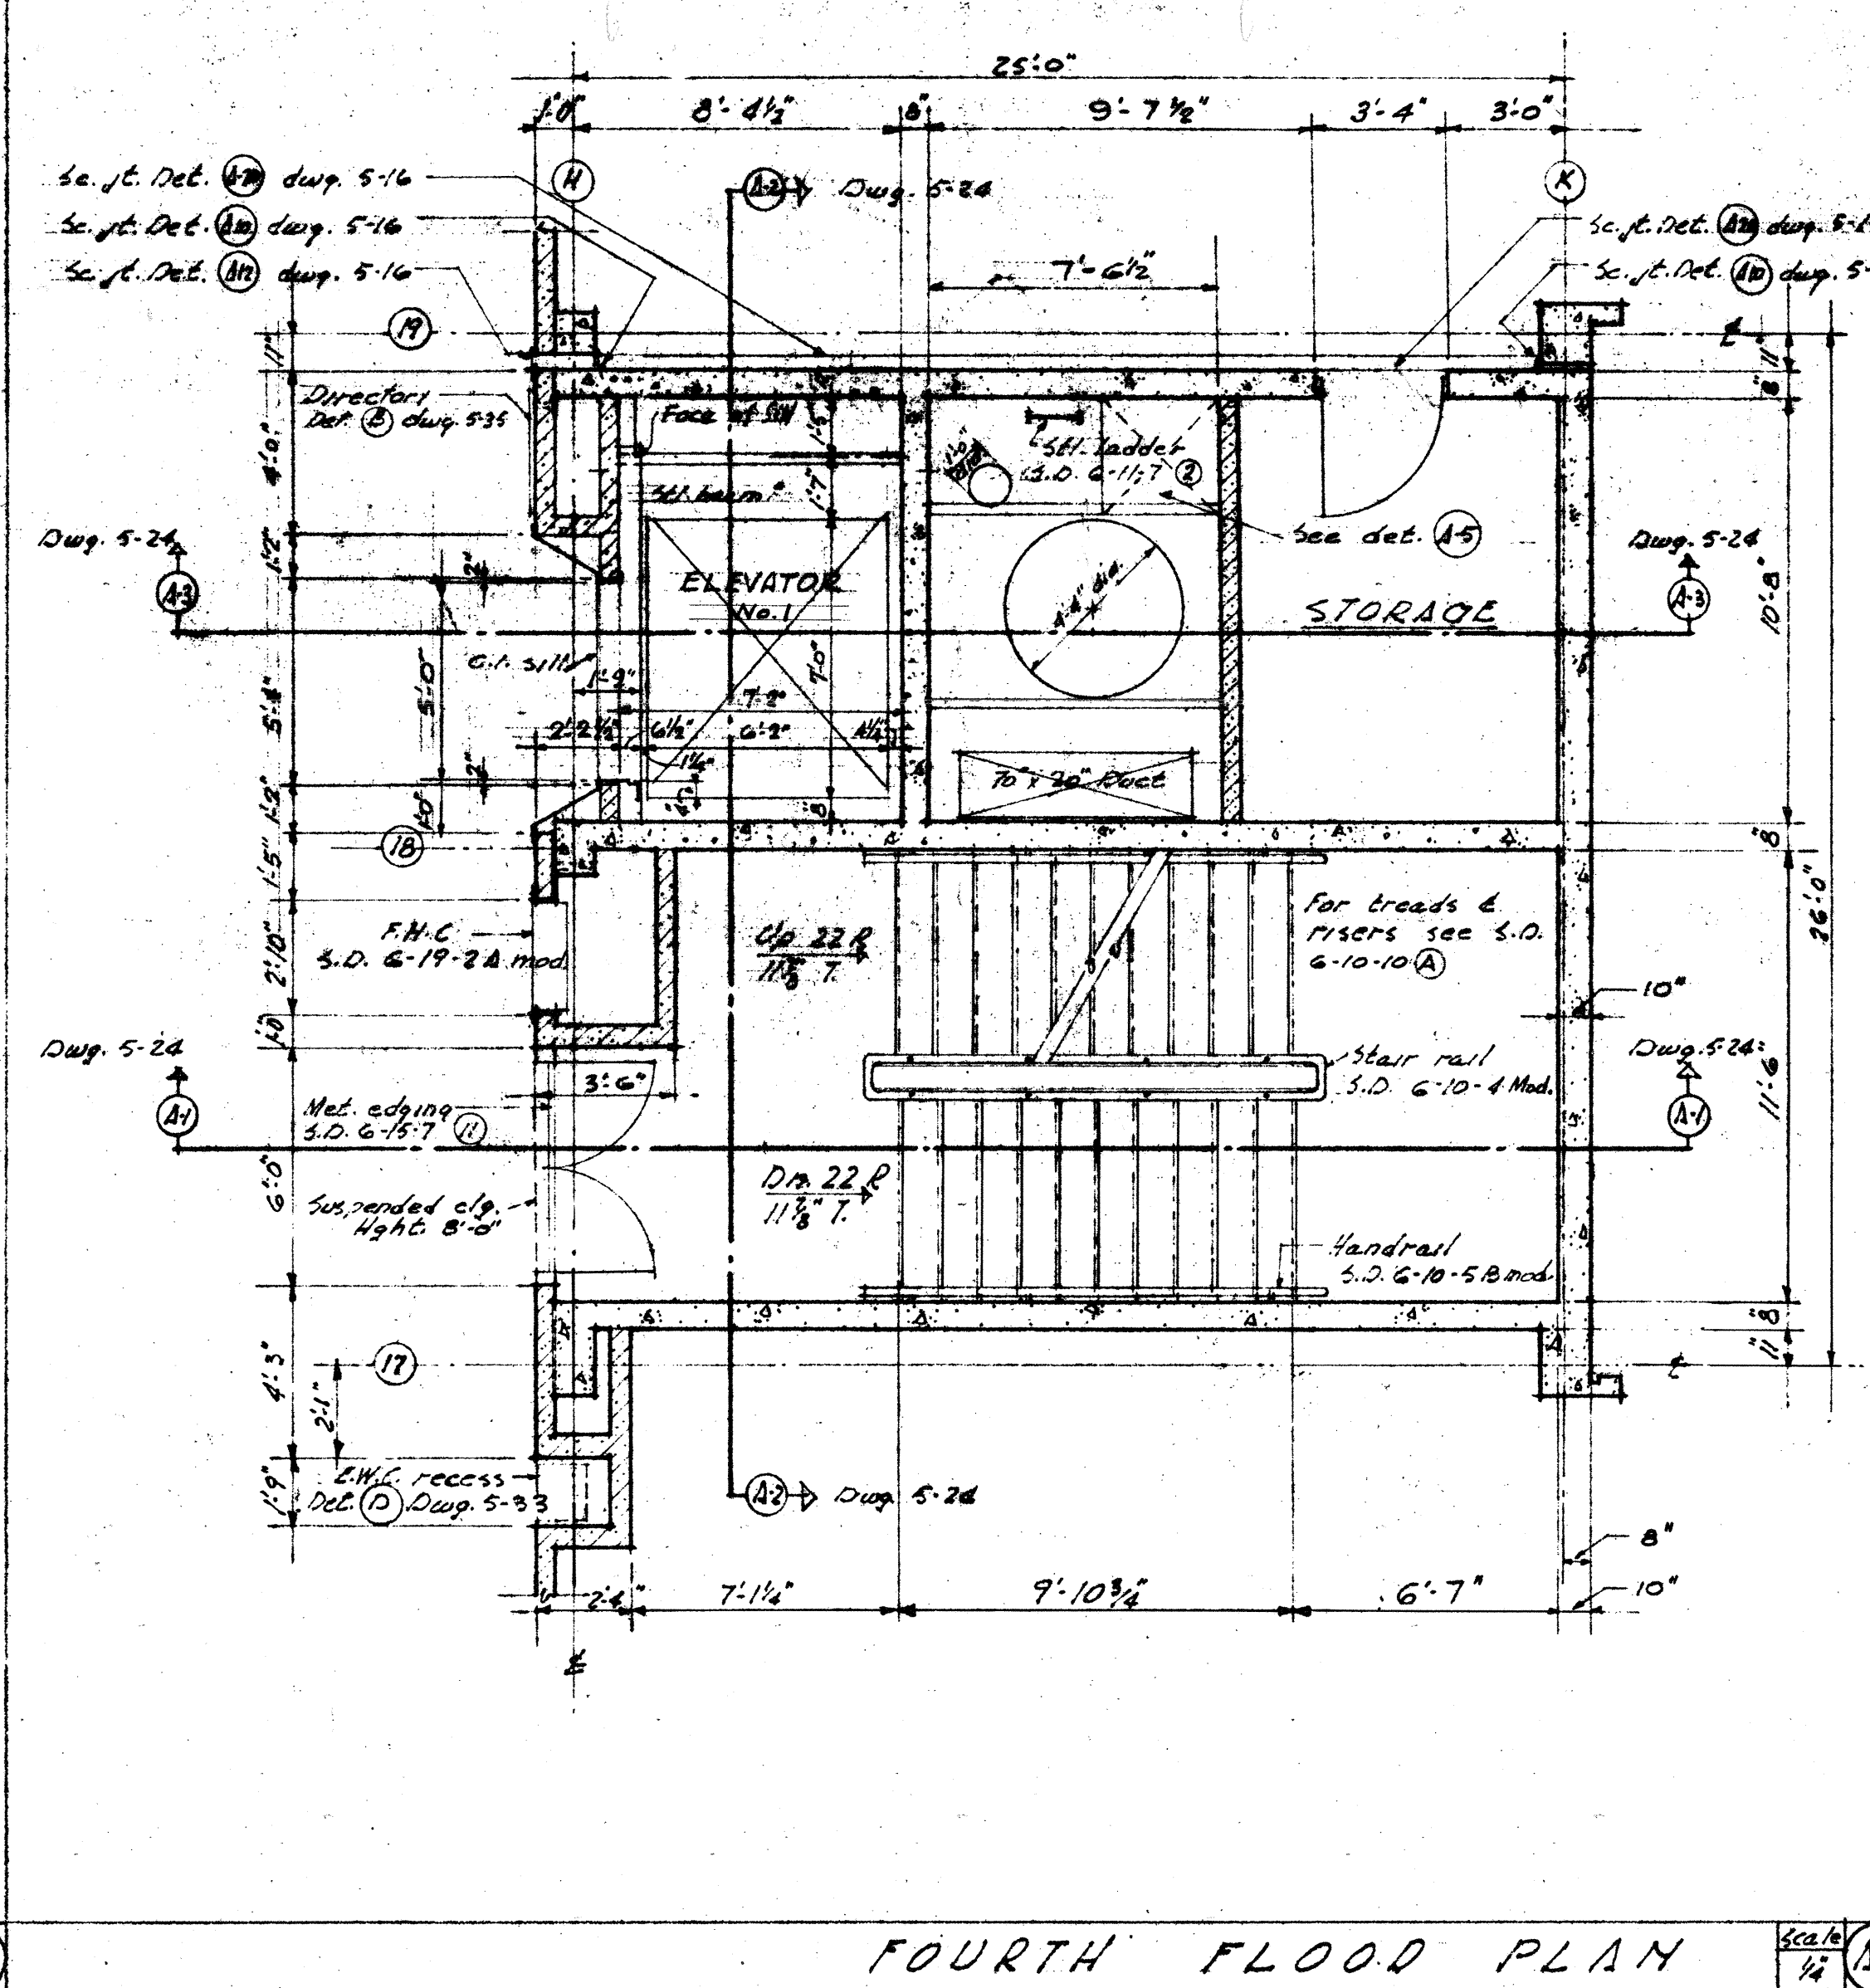
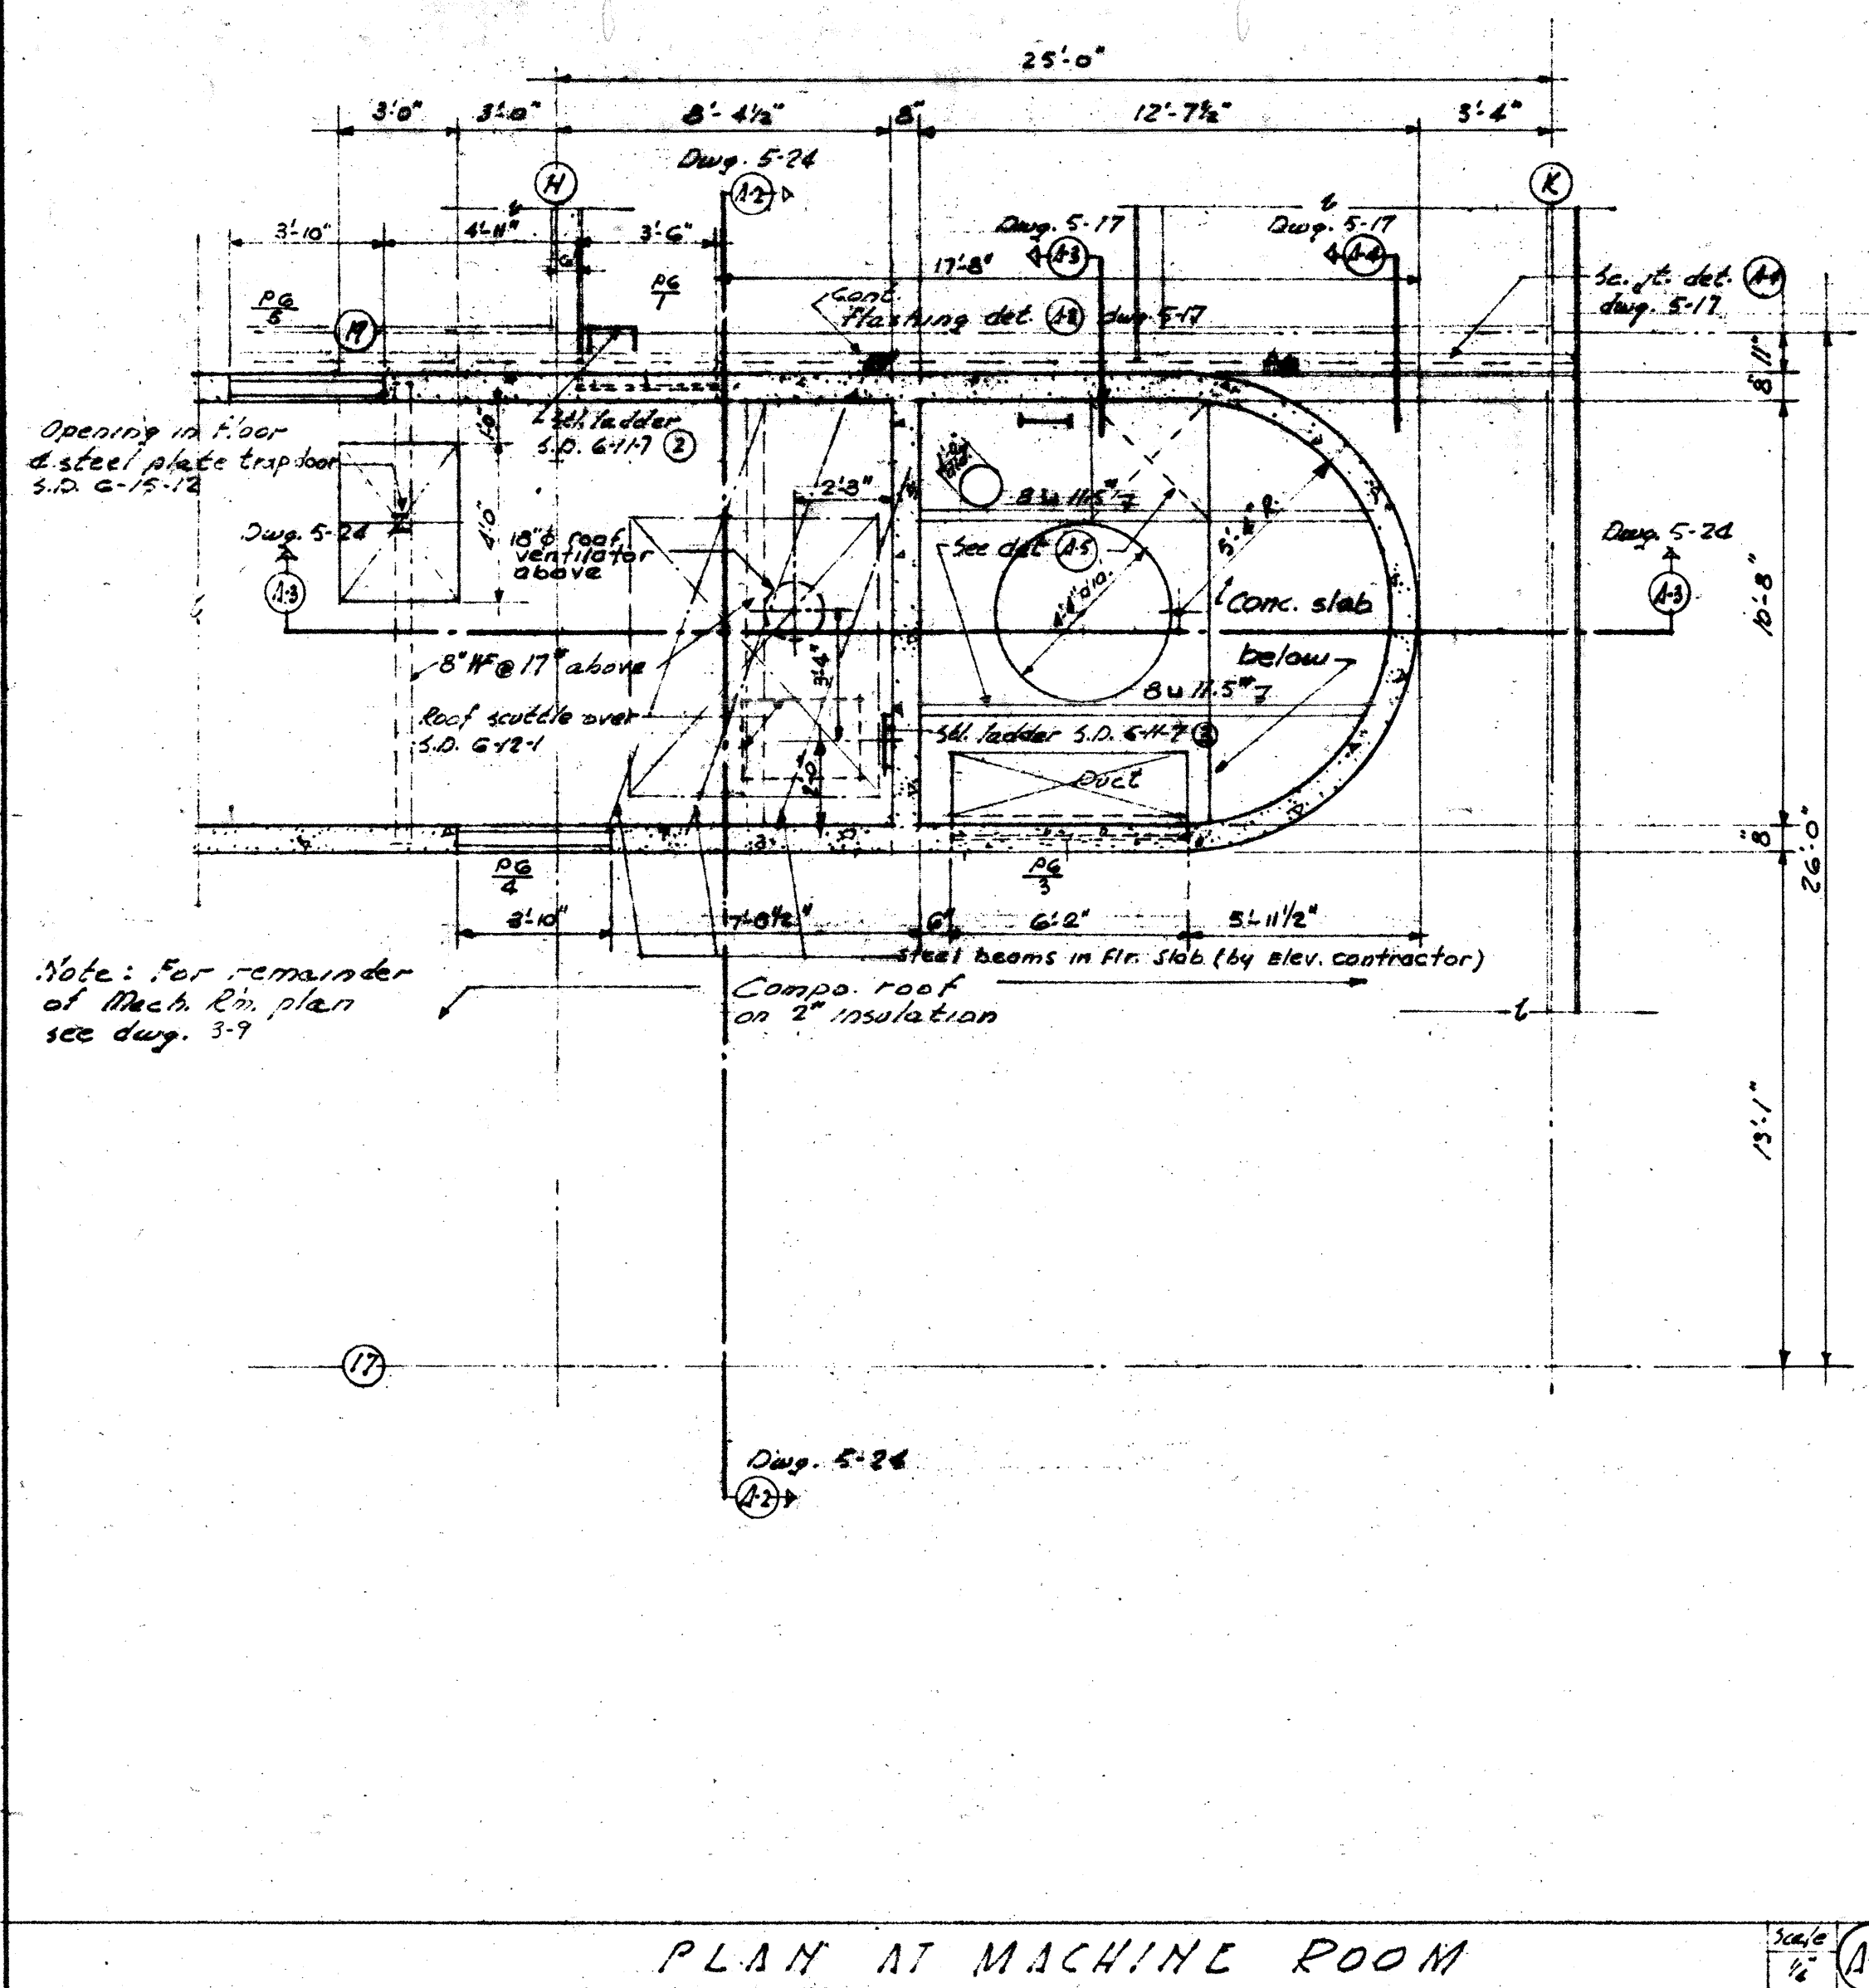


NOTE: Elevator entrance details per (A) dup. 5-16

PEREIRA & LUCKMAN
J. E. STANTON
ARCHITECTS AND ENGINEERS
LOS ANGELES, CALIFORNIA
ROBERT W. DITZEN
ASSOCIATE ARCHITECT
BOULDER, COLORADO

PUBLIC BUILDINGS SERVICE			
GENERAL SERVICES ADMINISTRATION, WASHINGTON, D. C.			
PROJECT	BOULDER LABORATORIES NATIONAL BUREAU OF STANDARDS		
LOCATION	BOULDER, COLORADO		
STREET	STATE HIGHWAY 170		
PROJ. NO.	5-044	FILE NO.	
DRAWN BY	L.T.	CHECKED BY	B.M.S.
DRAWING TITLE	STAIR NO. 2 & ELEVATOR NO. 1		
B20050 ARCHITECTURAL	5-23		

RETURN TO D & C DRAWING FILES

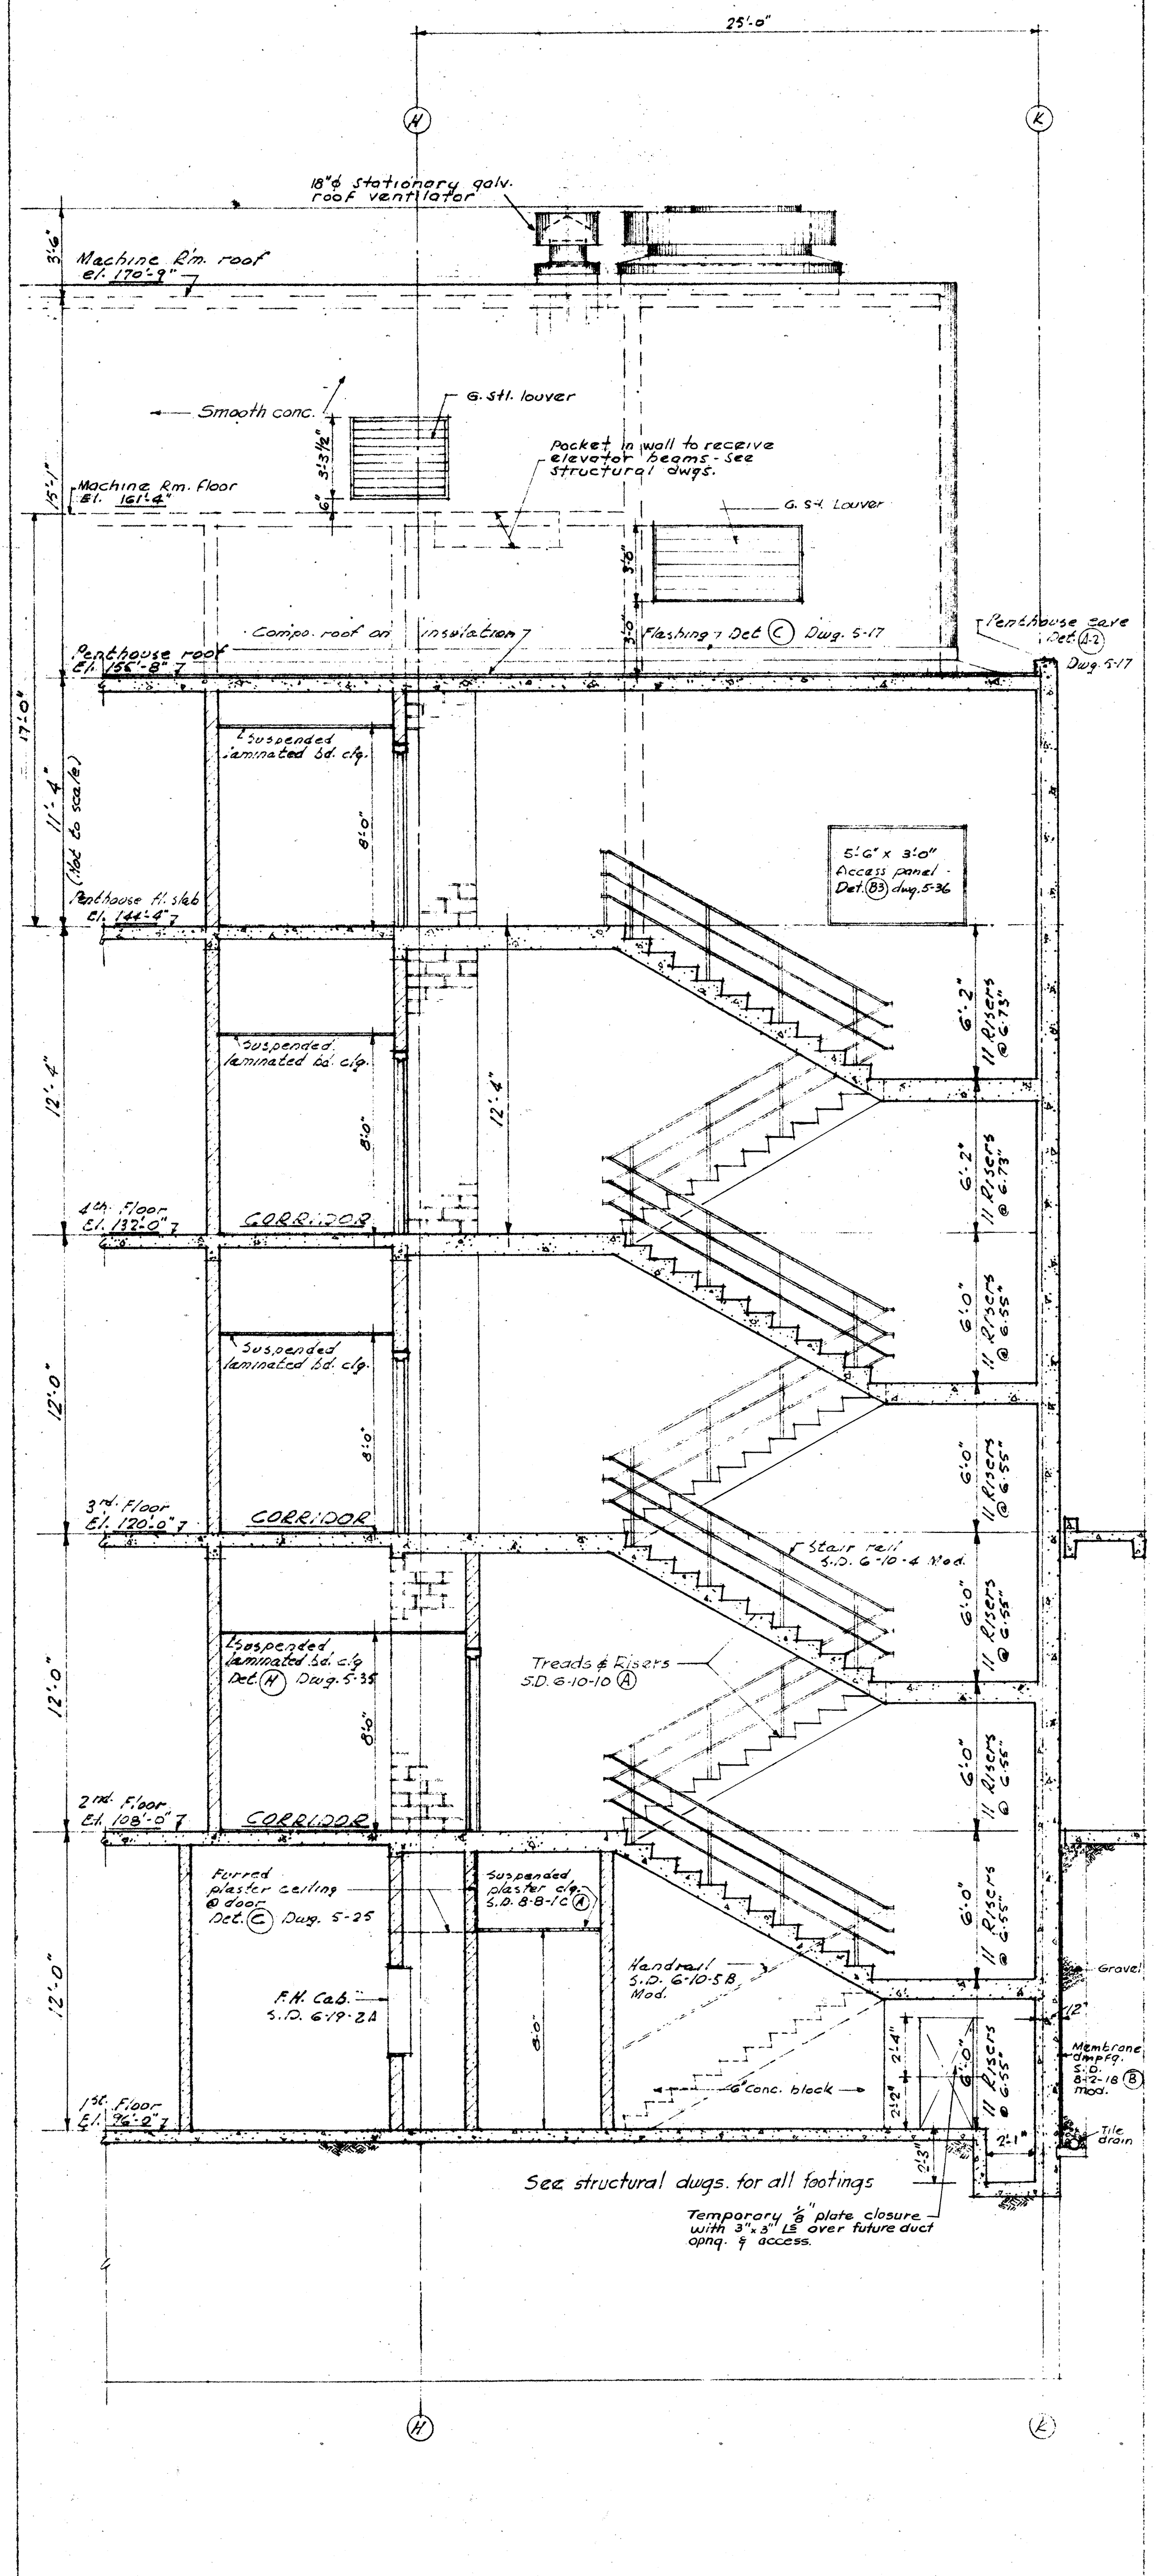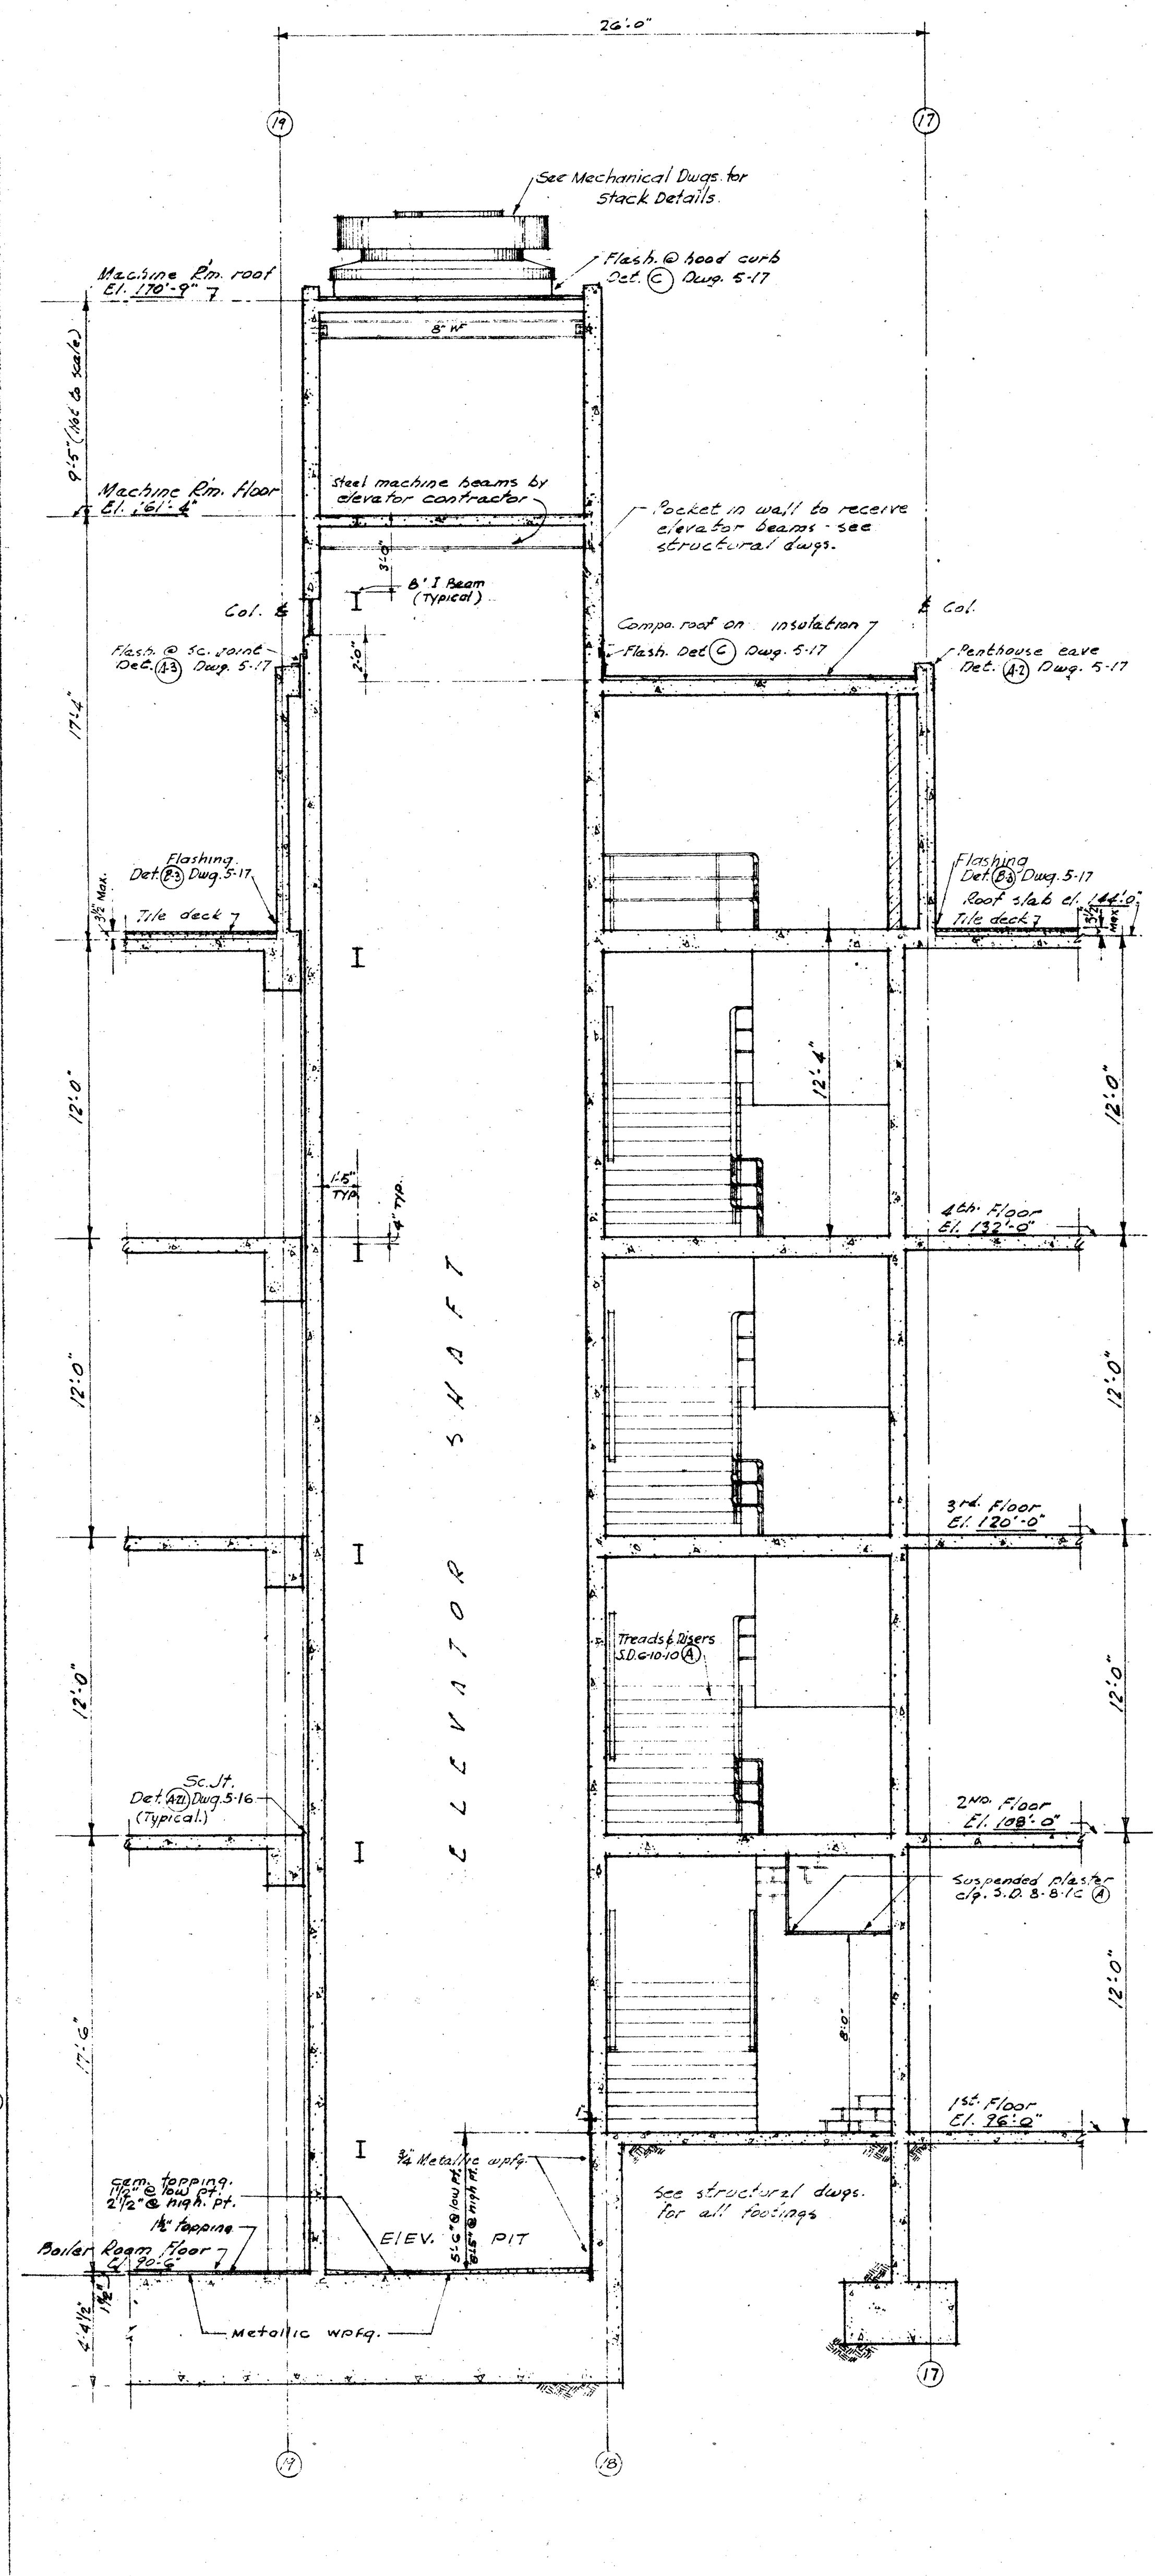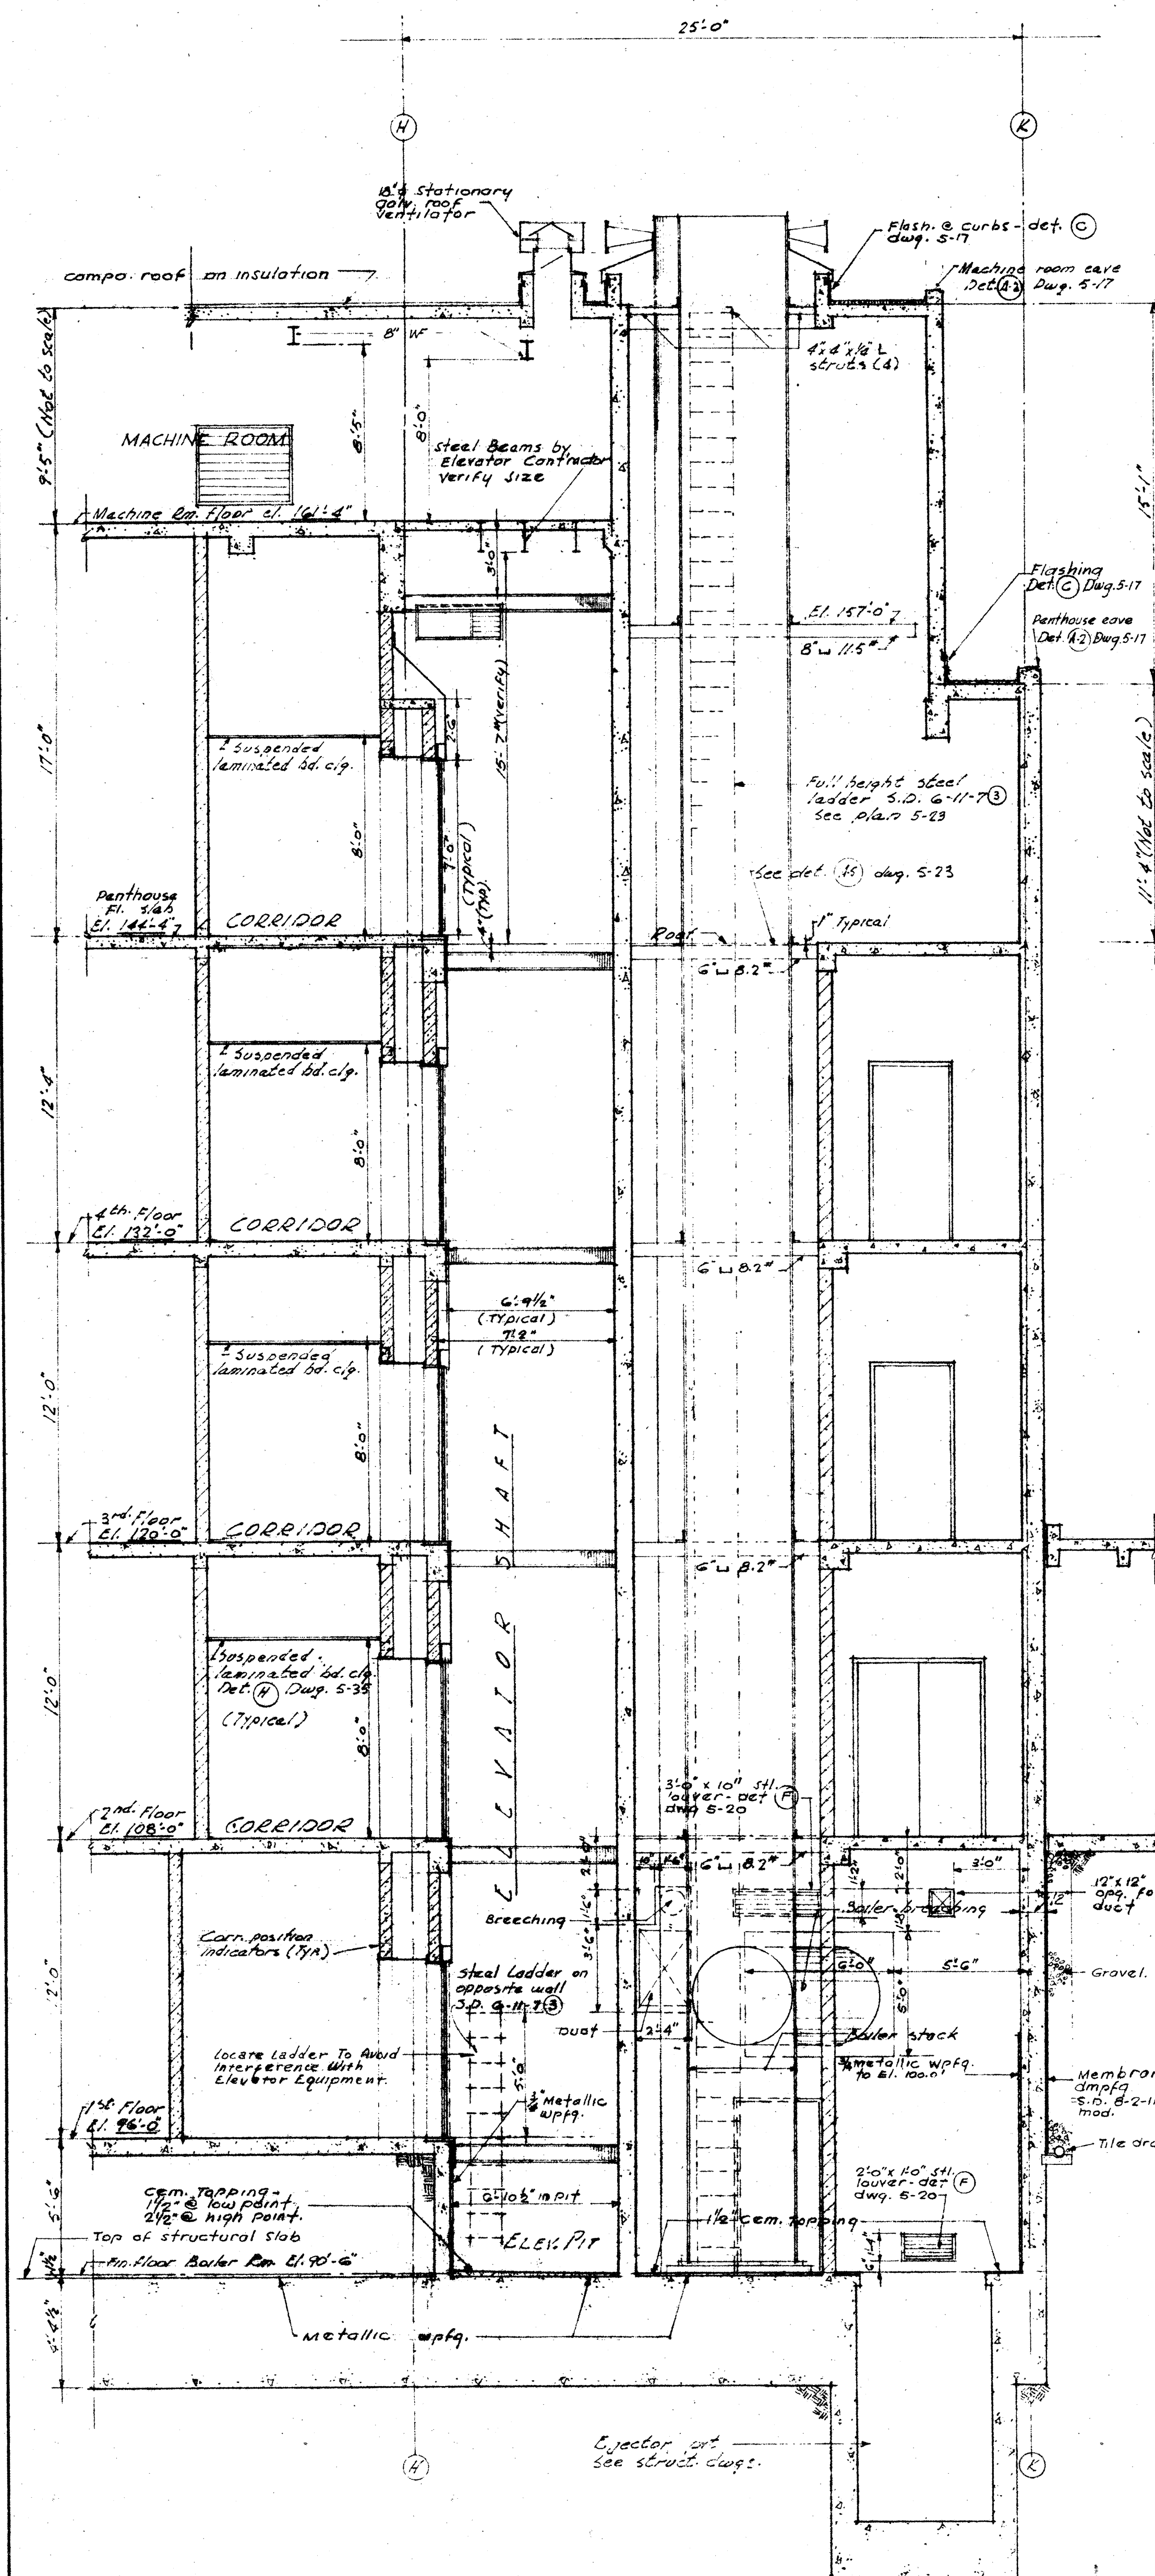

ELEVATOR NO. 1 (PASSENGER TYPE) & STAIR NO. 2










NOTE: Elevator entrance details per (A) dwp. 5-20

PEREIRA & LUCKMAN
J. E. STANTON
ARCHITECTS AND ENGINEERS
LOS ANGELES, CALIFORNIA
ROBERT W. DITZEN
ASSOCIATE ARCHITECT
BOULDER, COLORADO

PUBLIC BUILDINGS SERVICE
GENERAL SERVICES ADMINISTRATION, WASHINGTON, D.C.





PROJECT: BOULDER LABORATORIES
LOCATION: BOULDER, COLORADO
STREET: STATE HIGHWAY 170
PROJ. NO.: 5-044
FILE NO.:
DRAWN BY: L.T. 2-2-52
CHECKED BY: E.M.S.

DRAWING TITLE: STAIR NO. 2 & ELEVATOR NO. 1
B-20051 ARCHITECTURAL
5-24

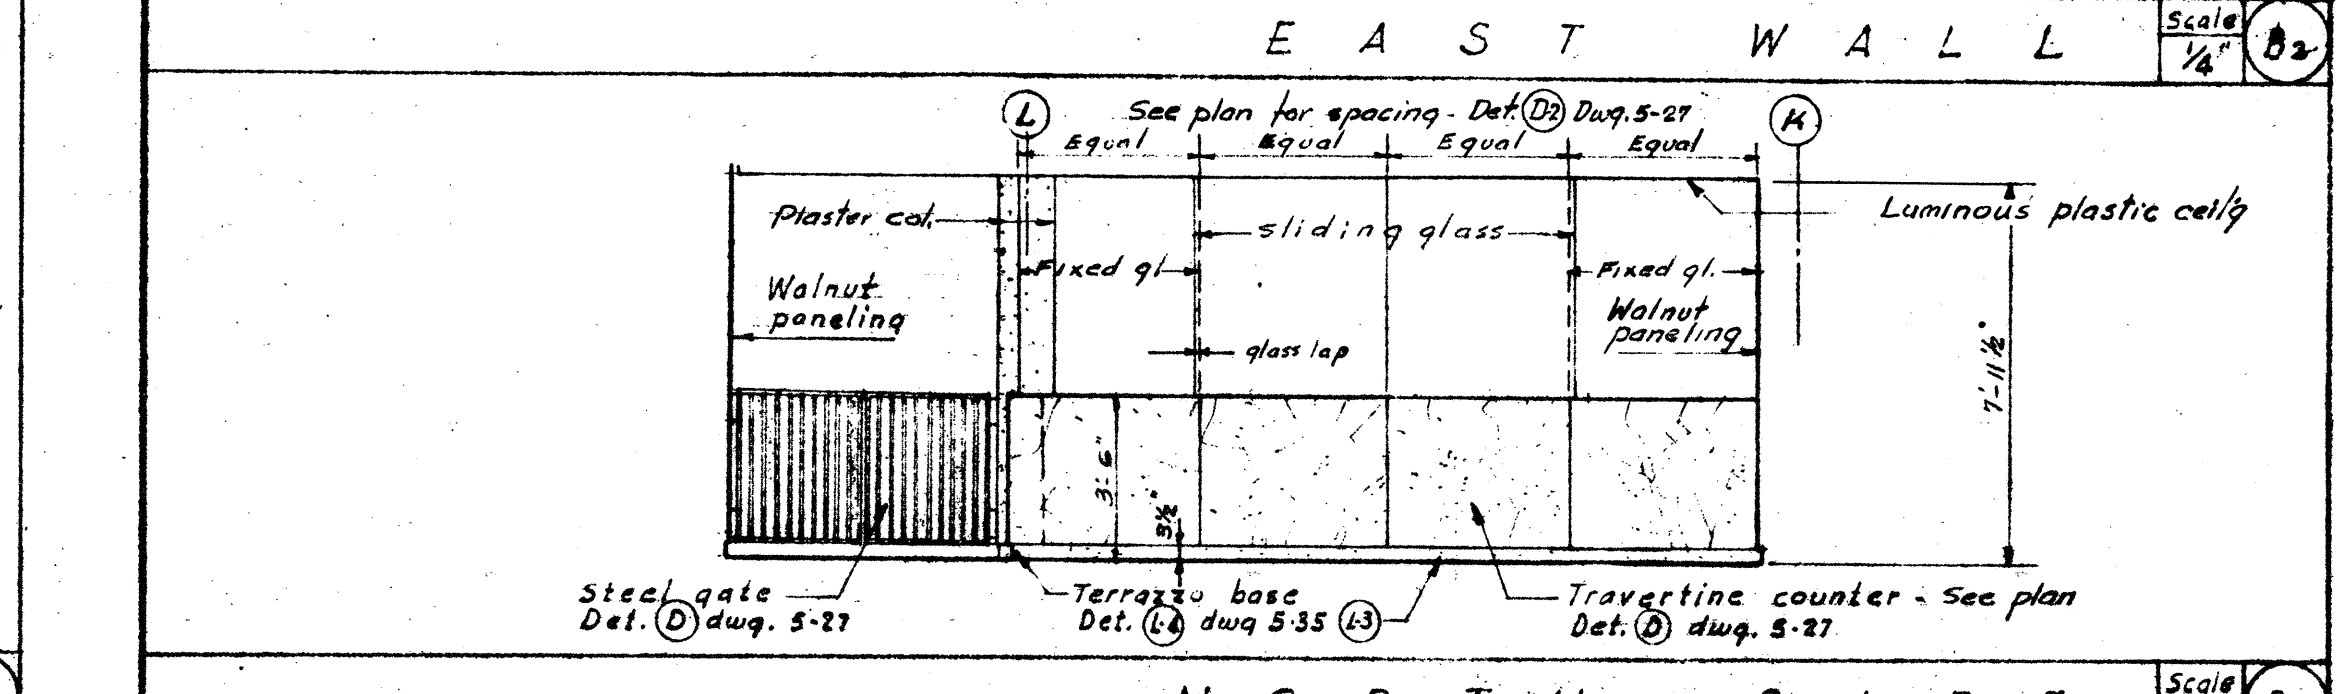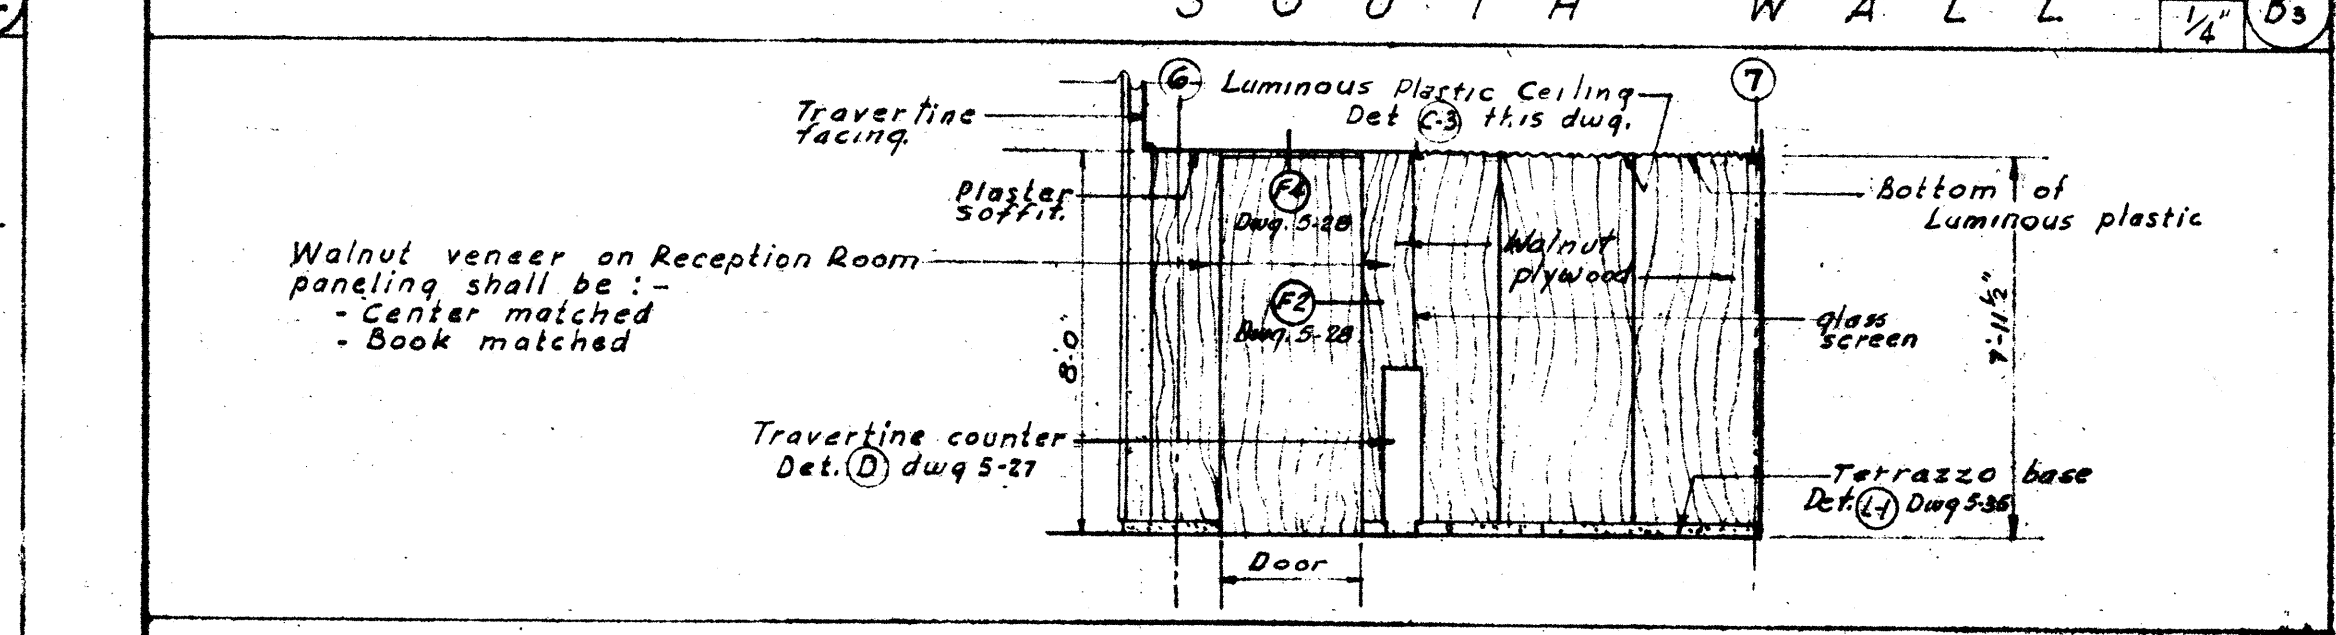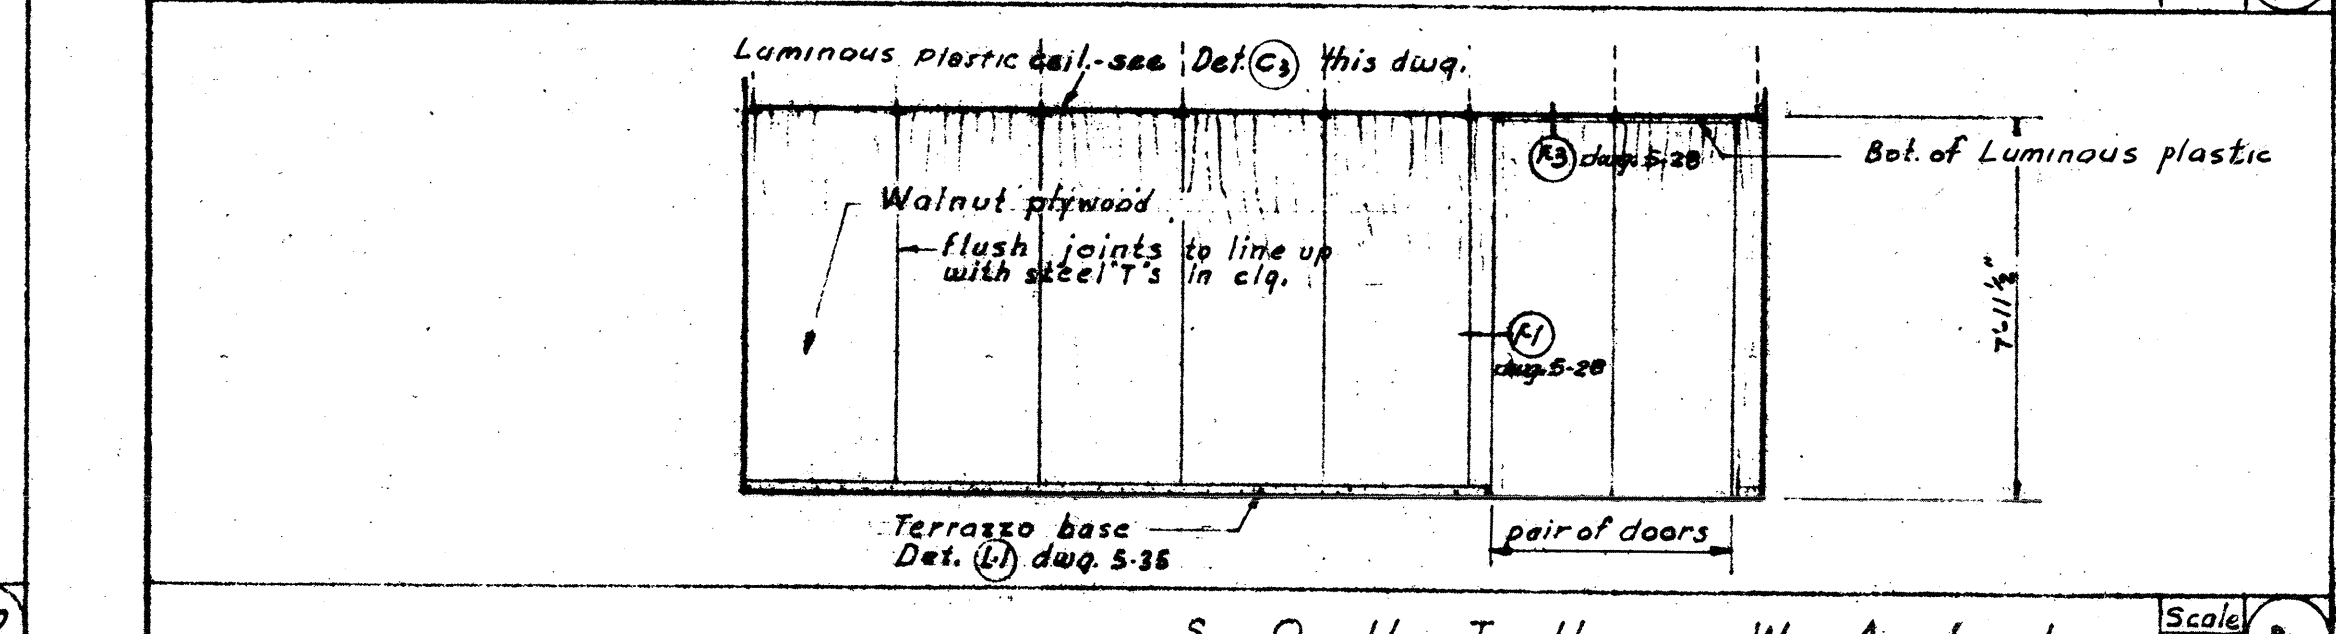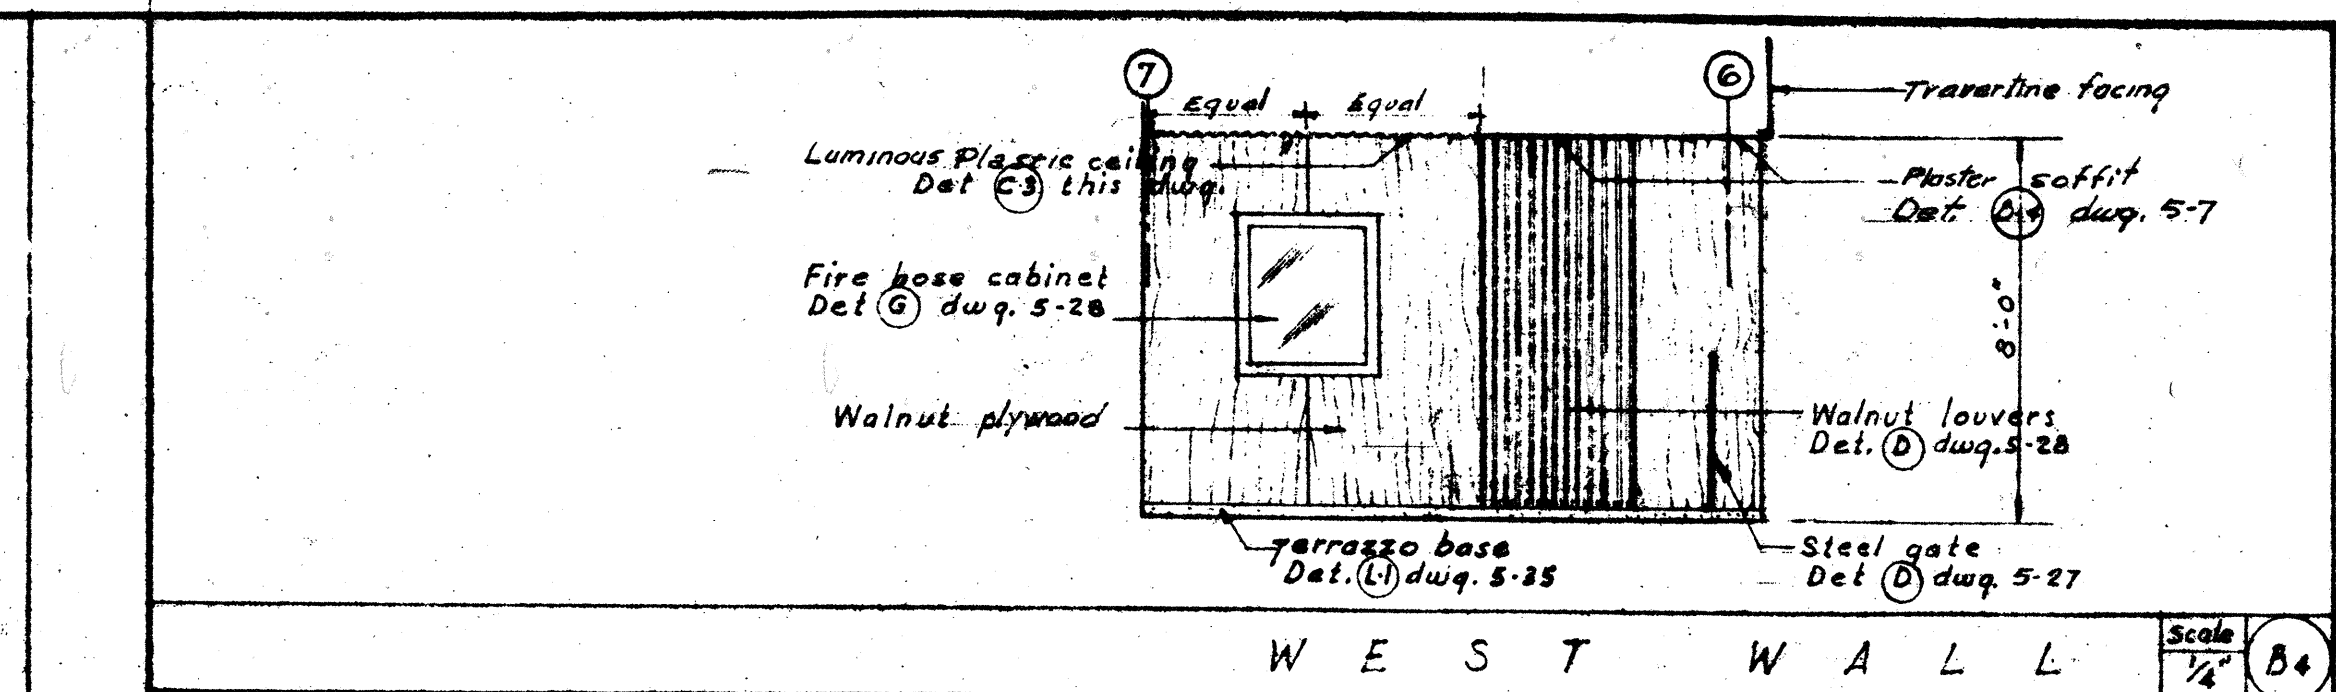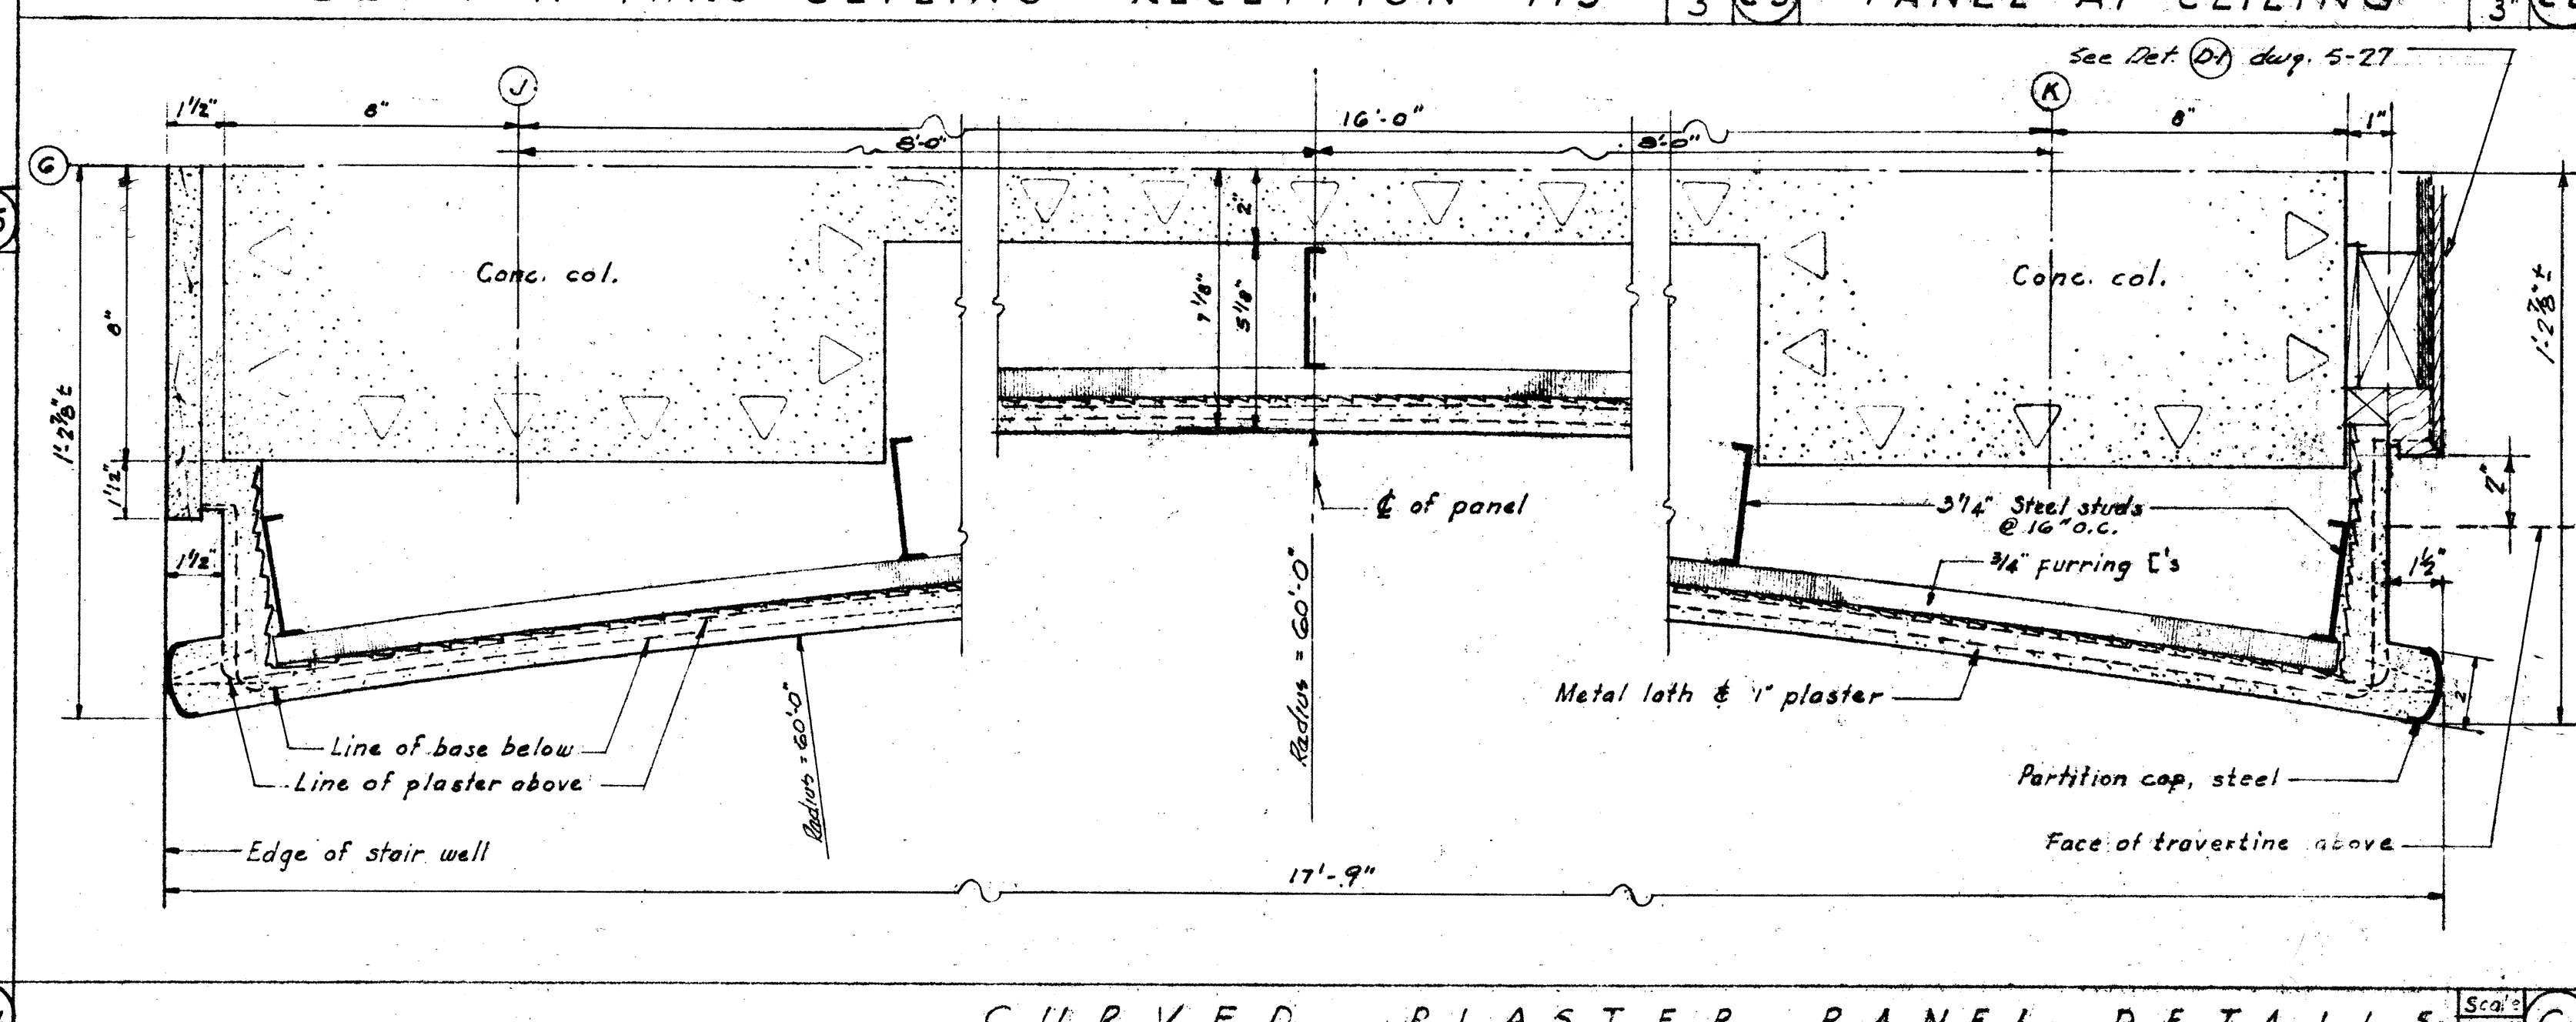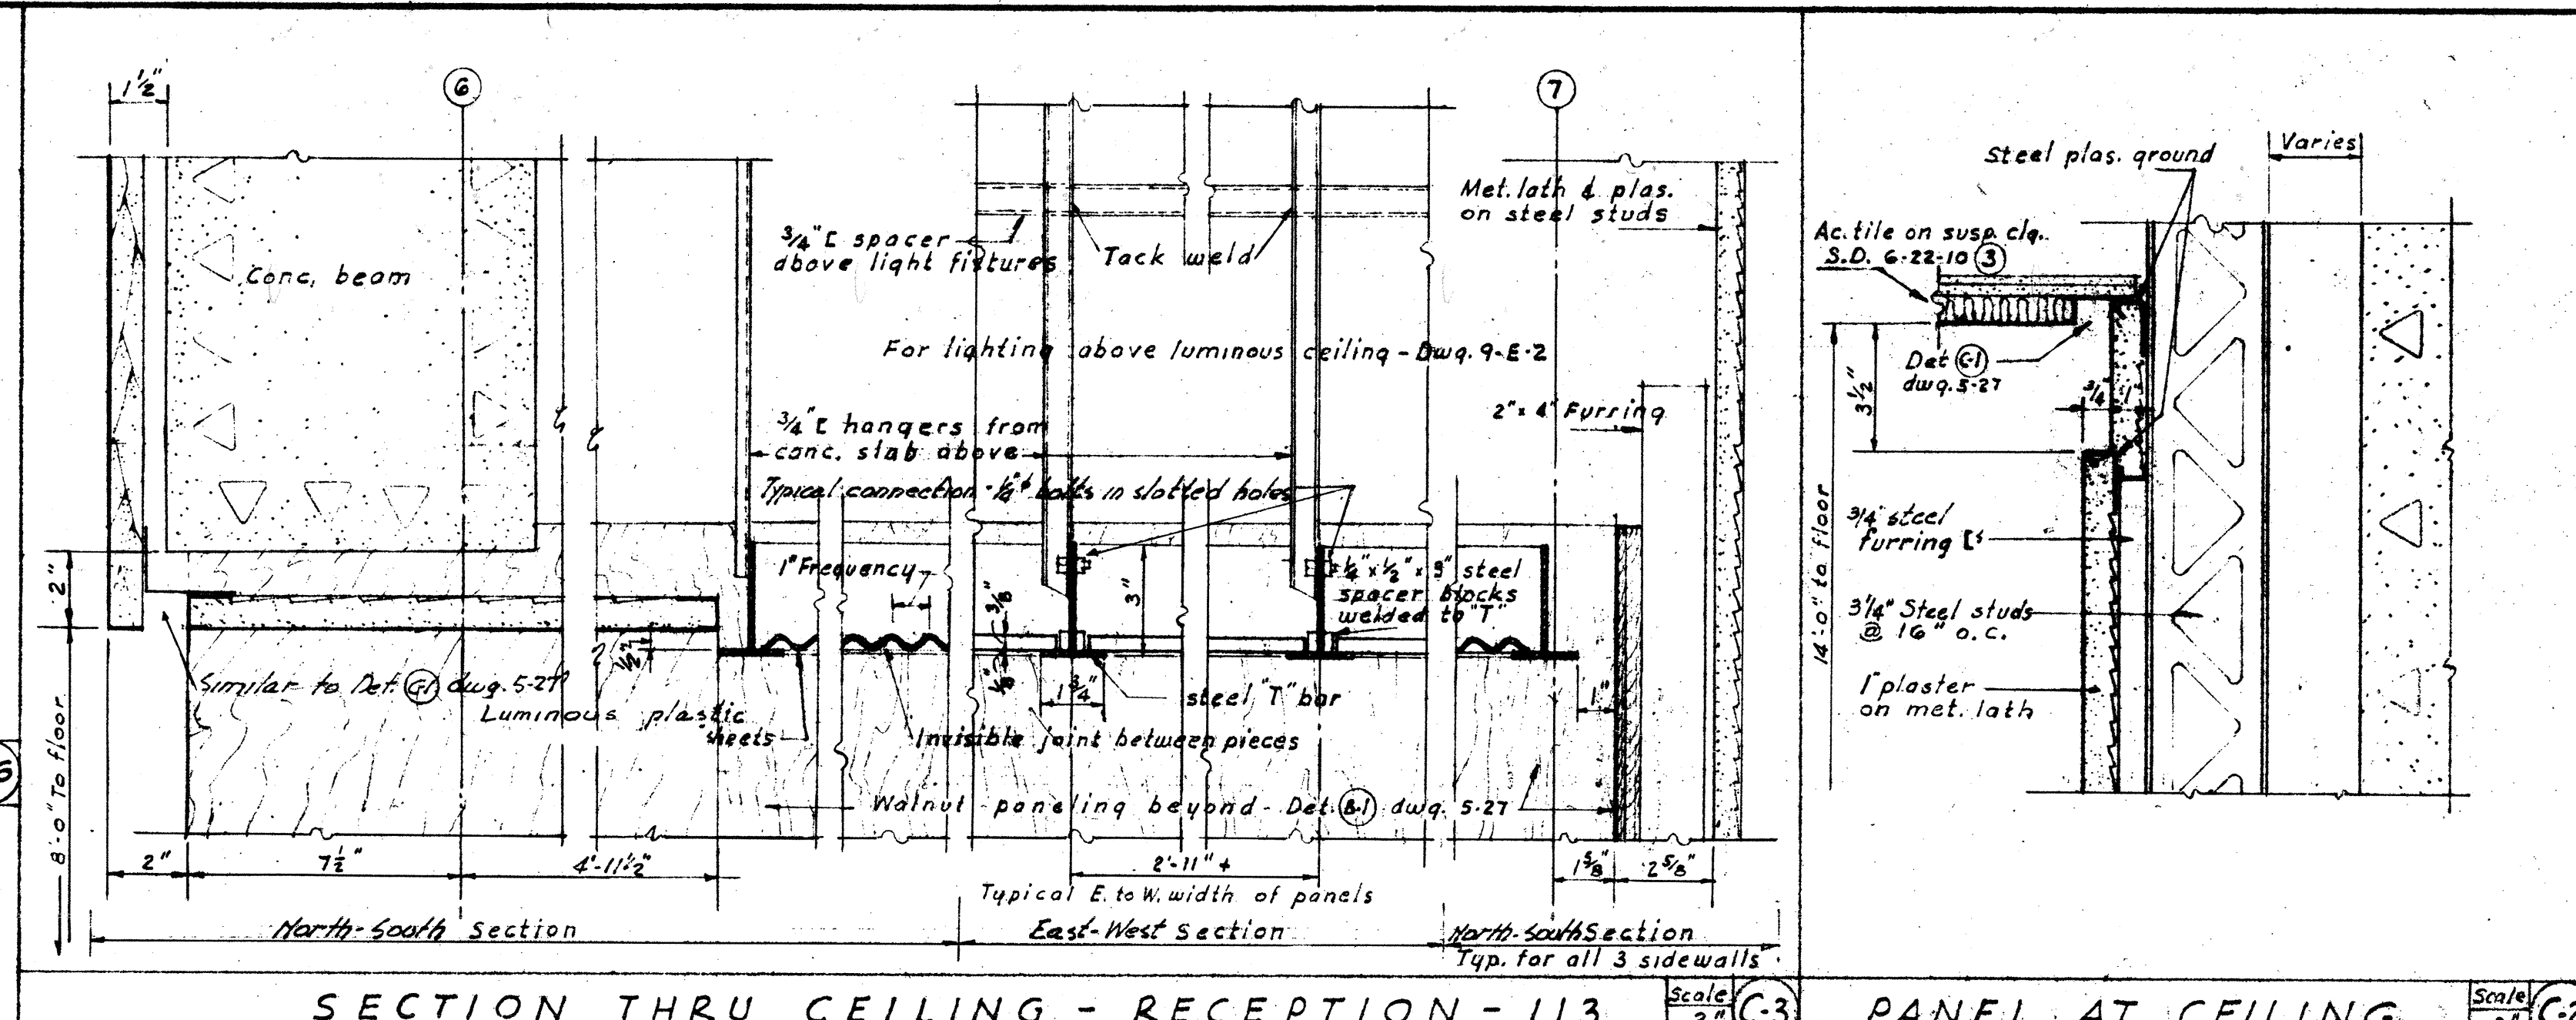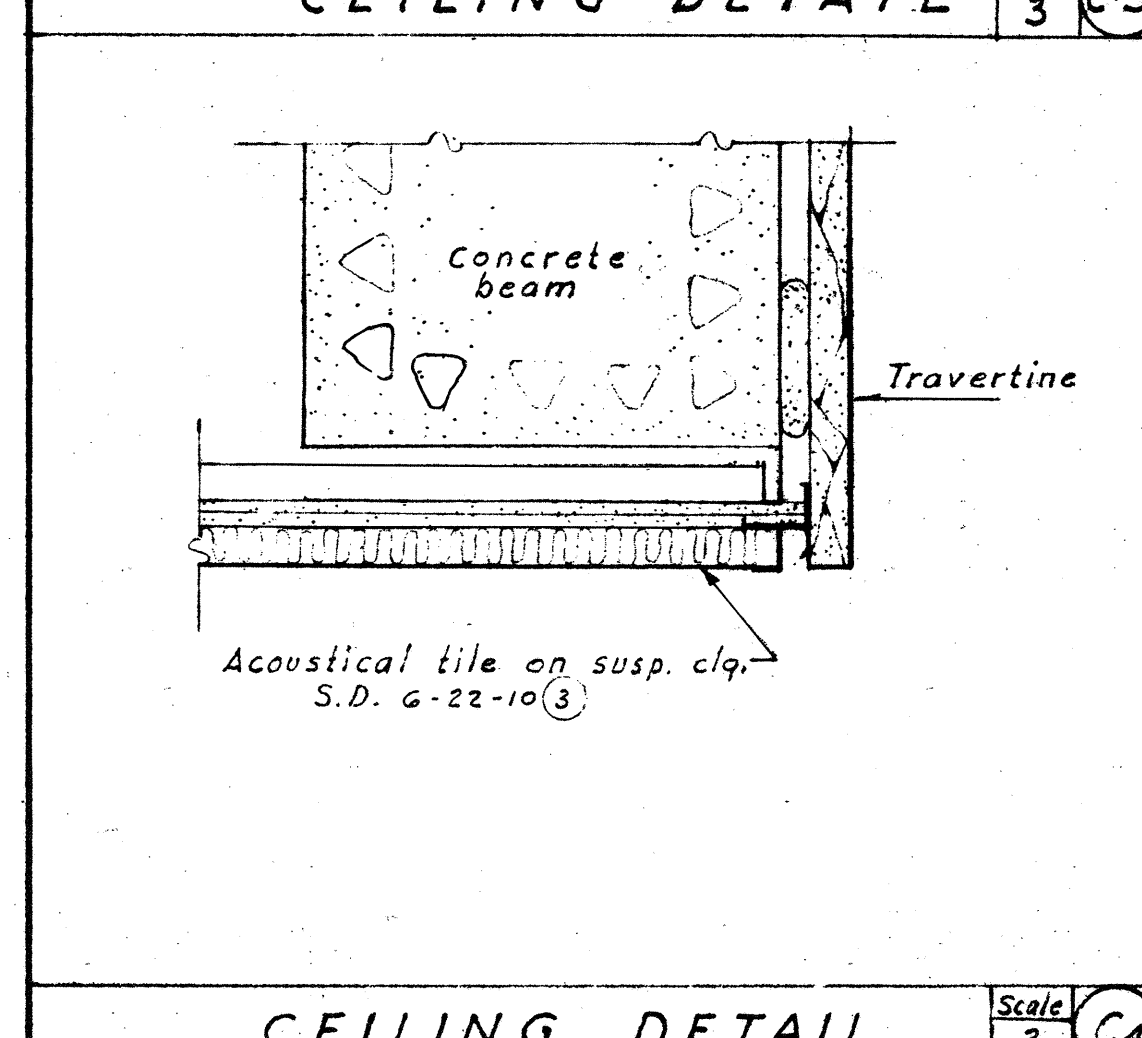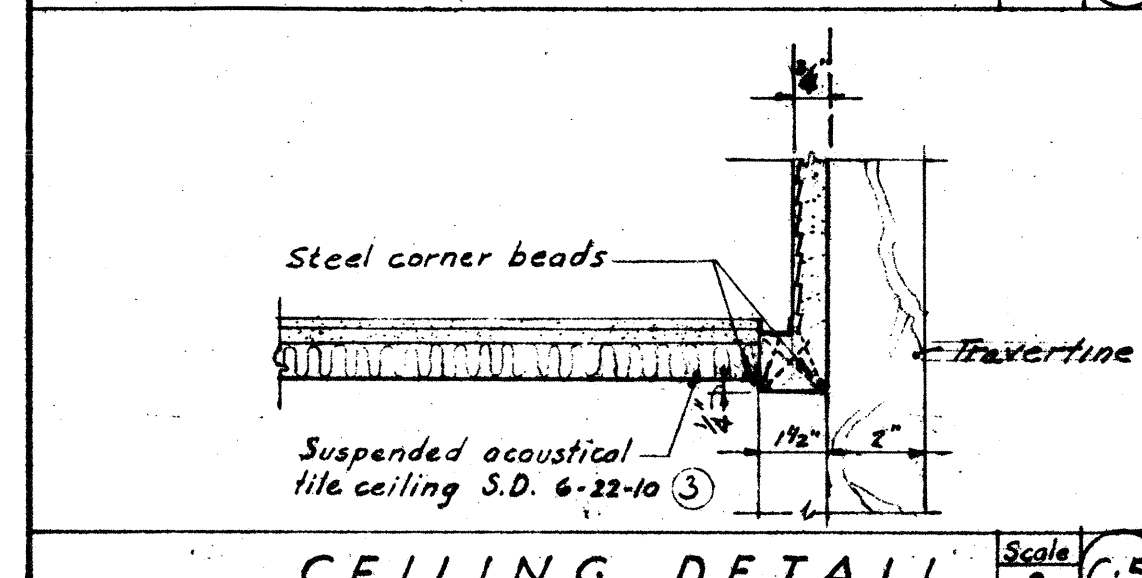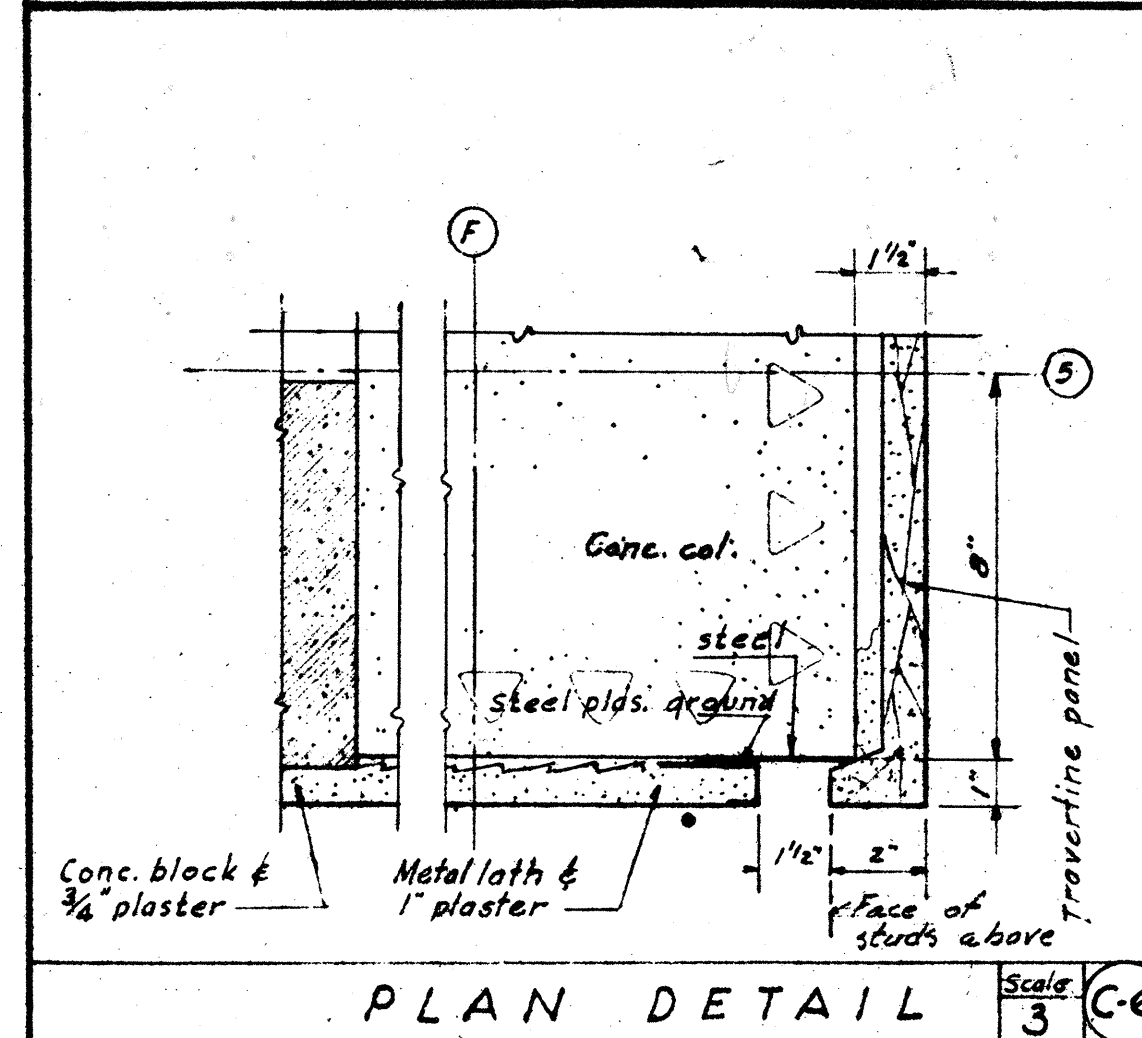

INTERIOR DETAILS-LOBBY 102

INTERIOR ELEVATIONS-RECEPTION 113

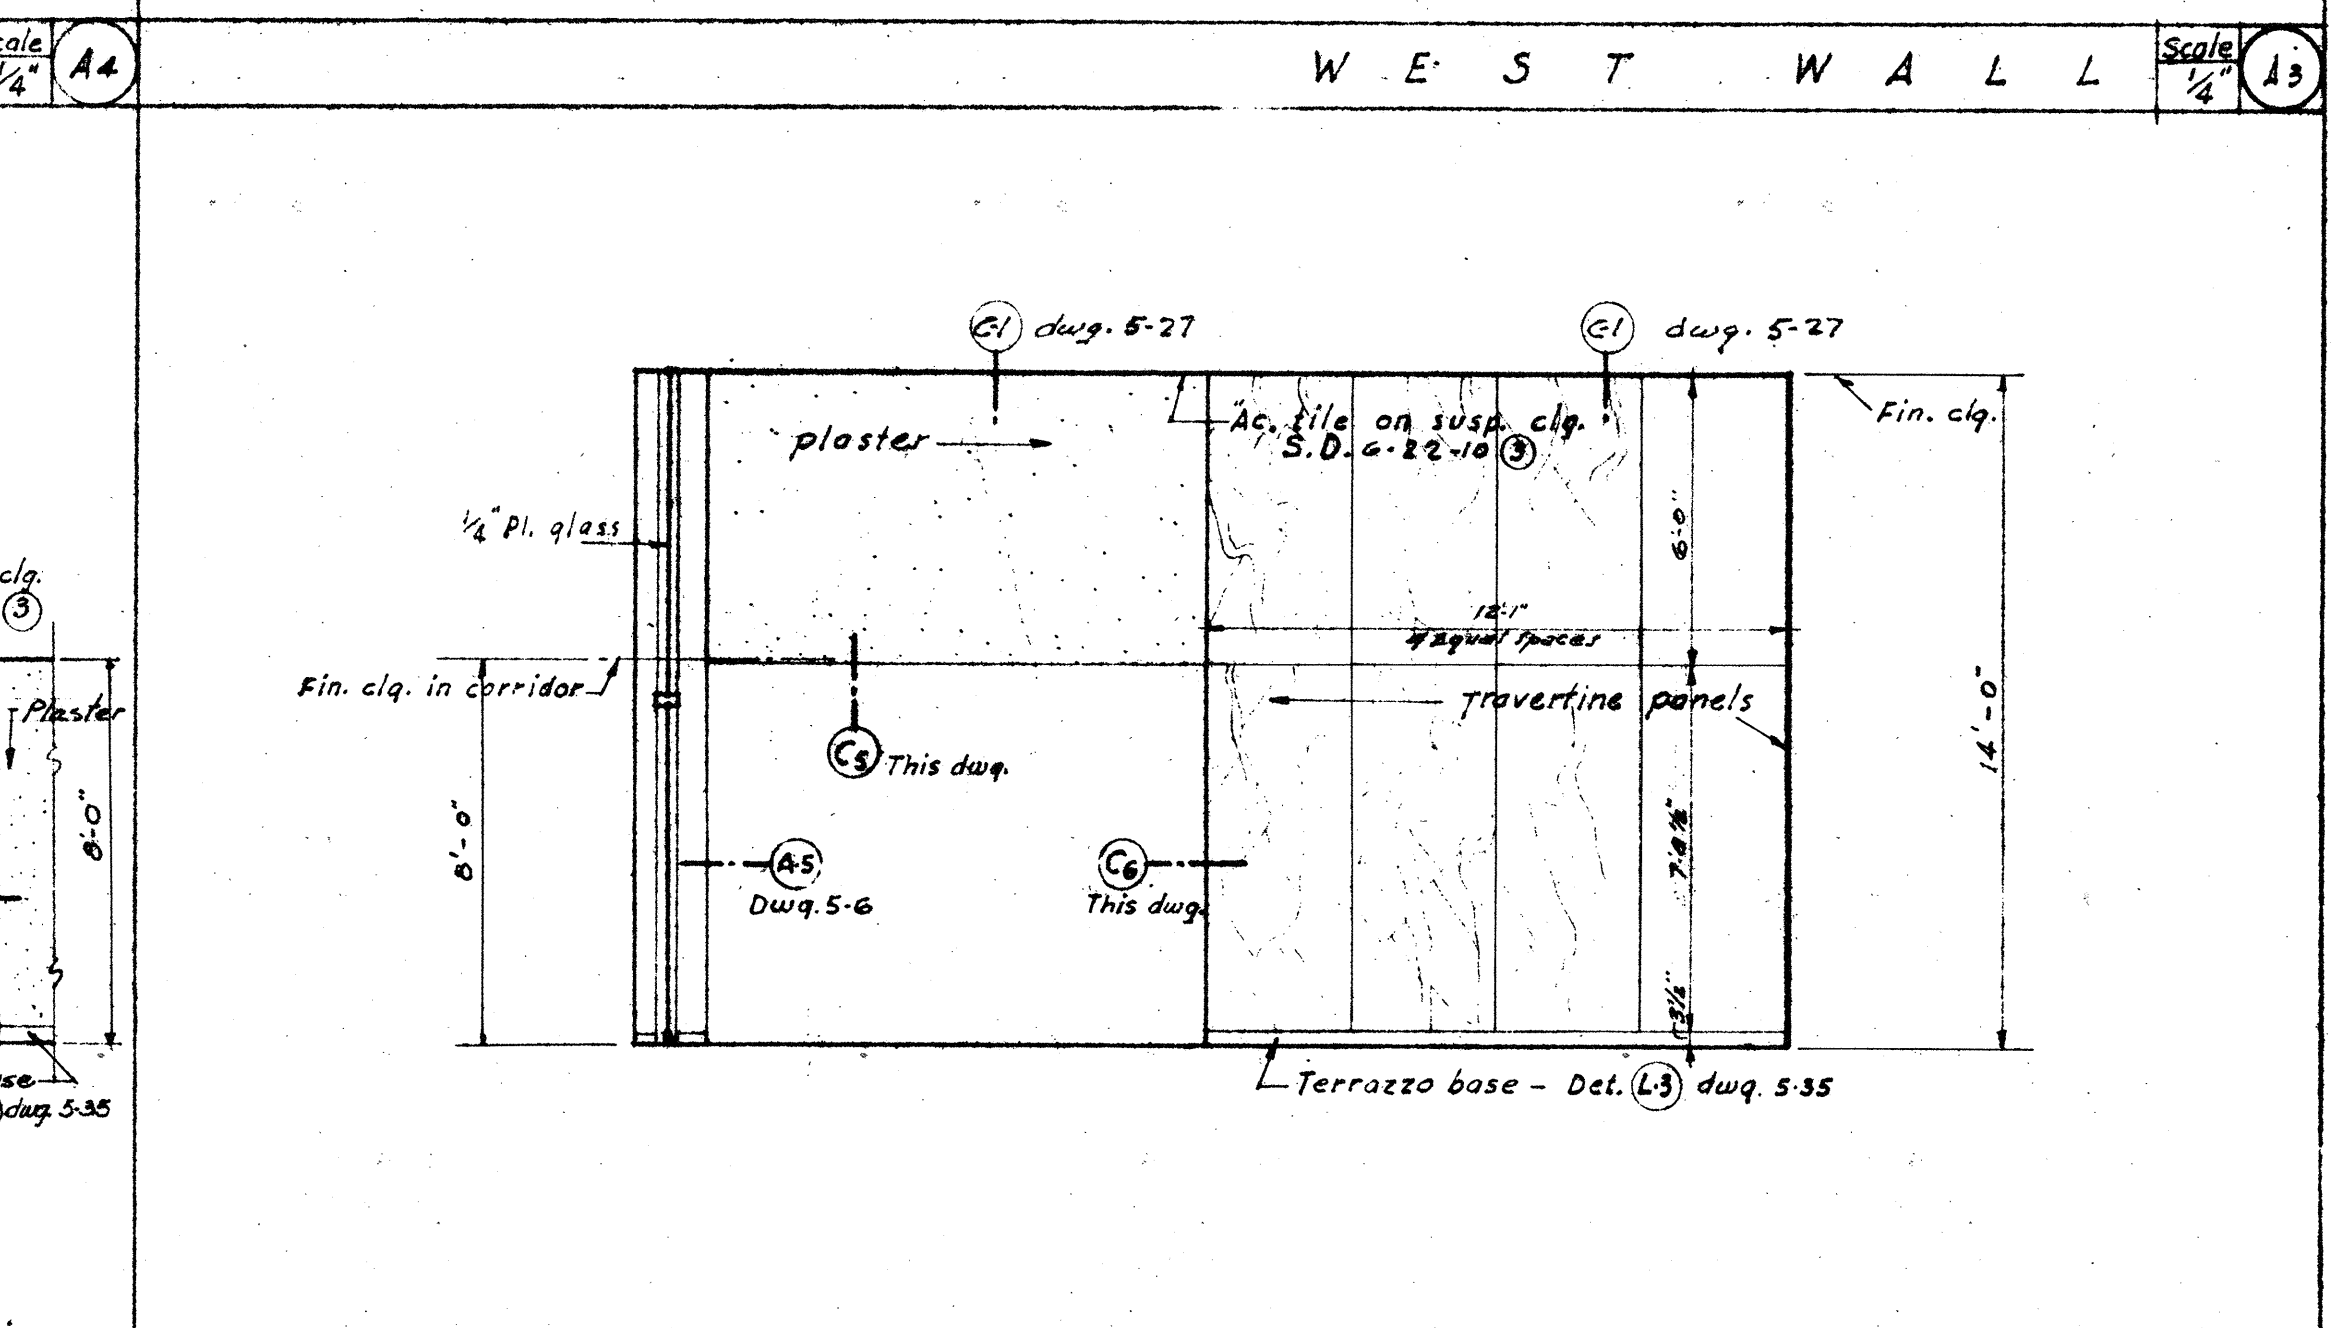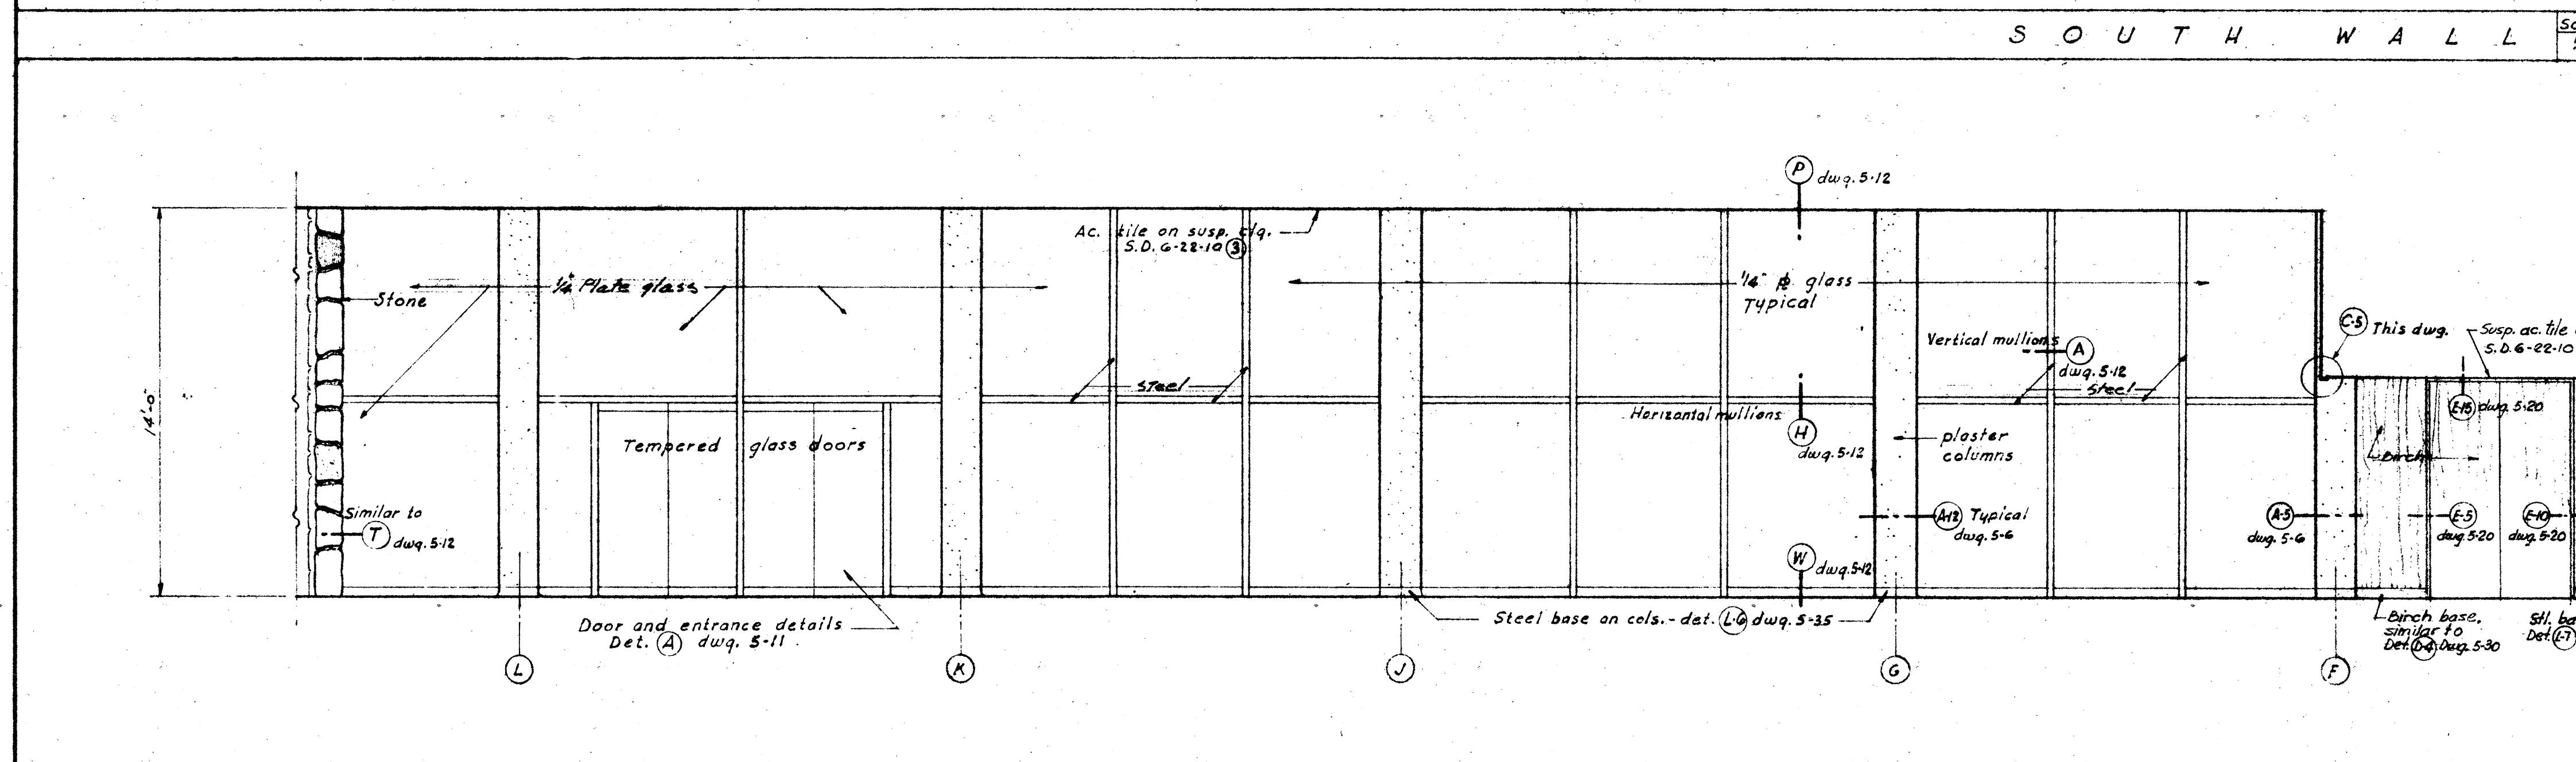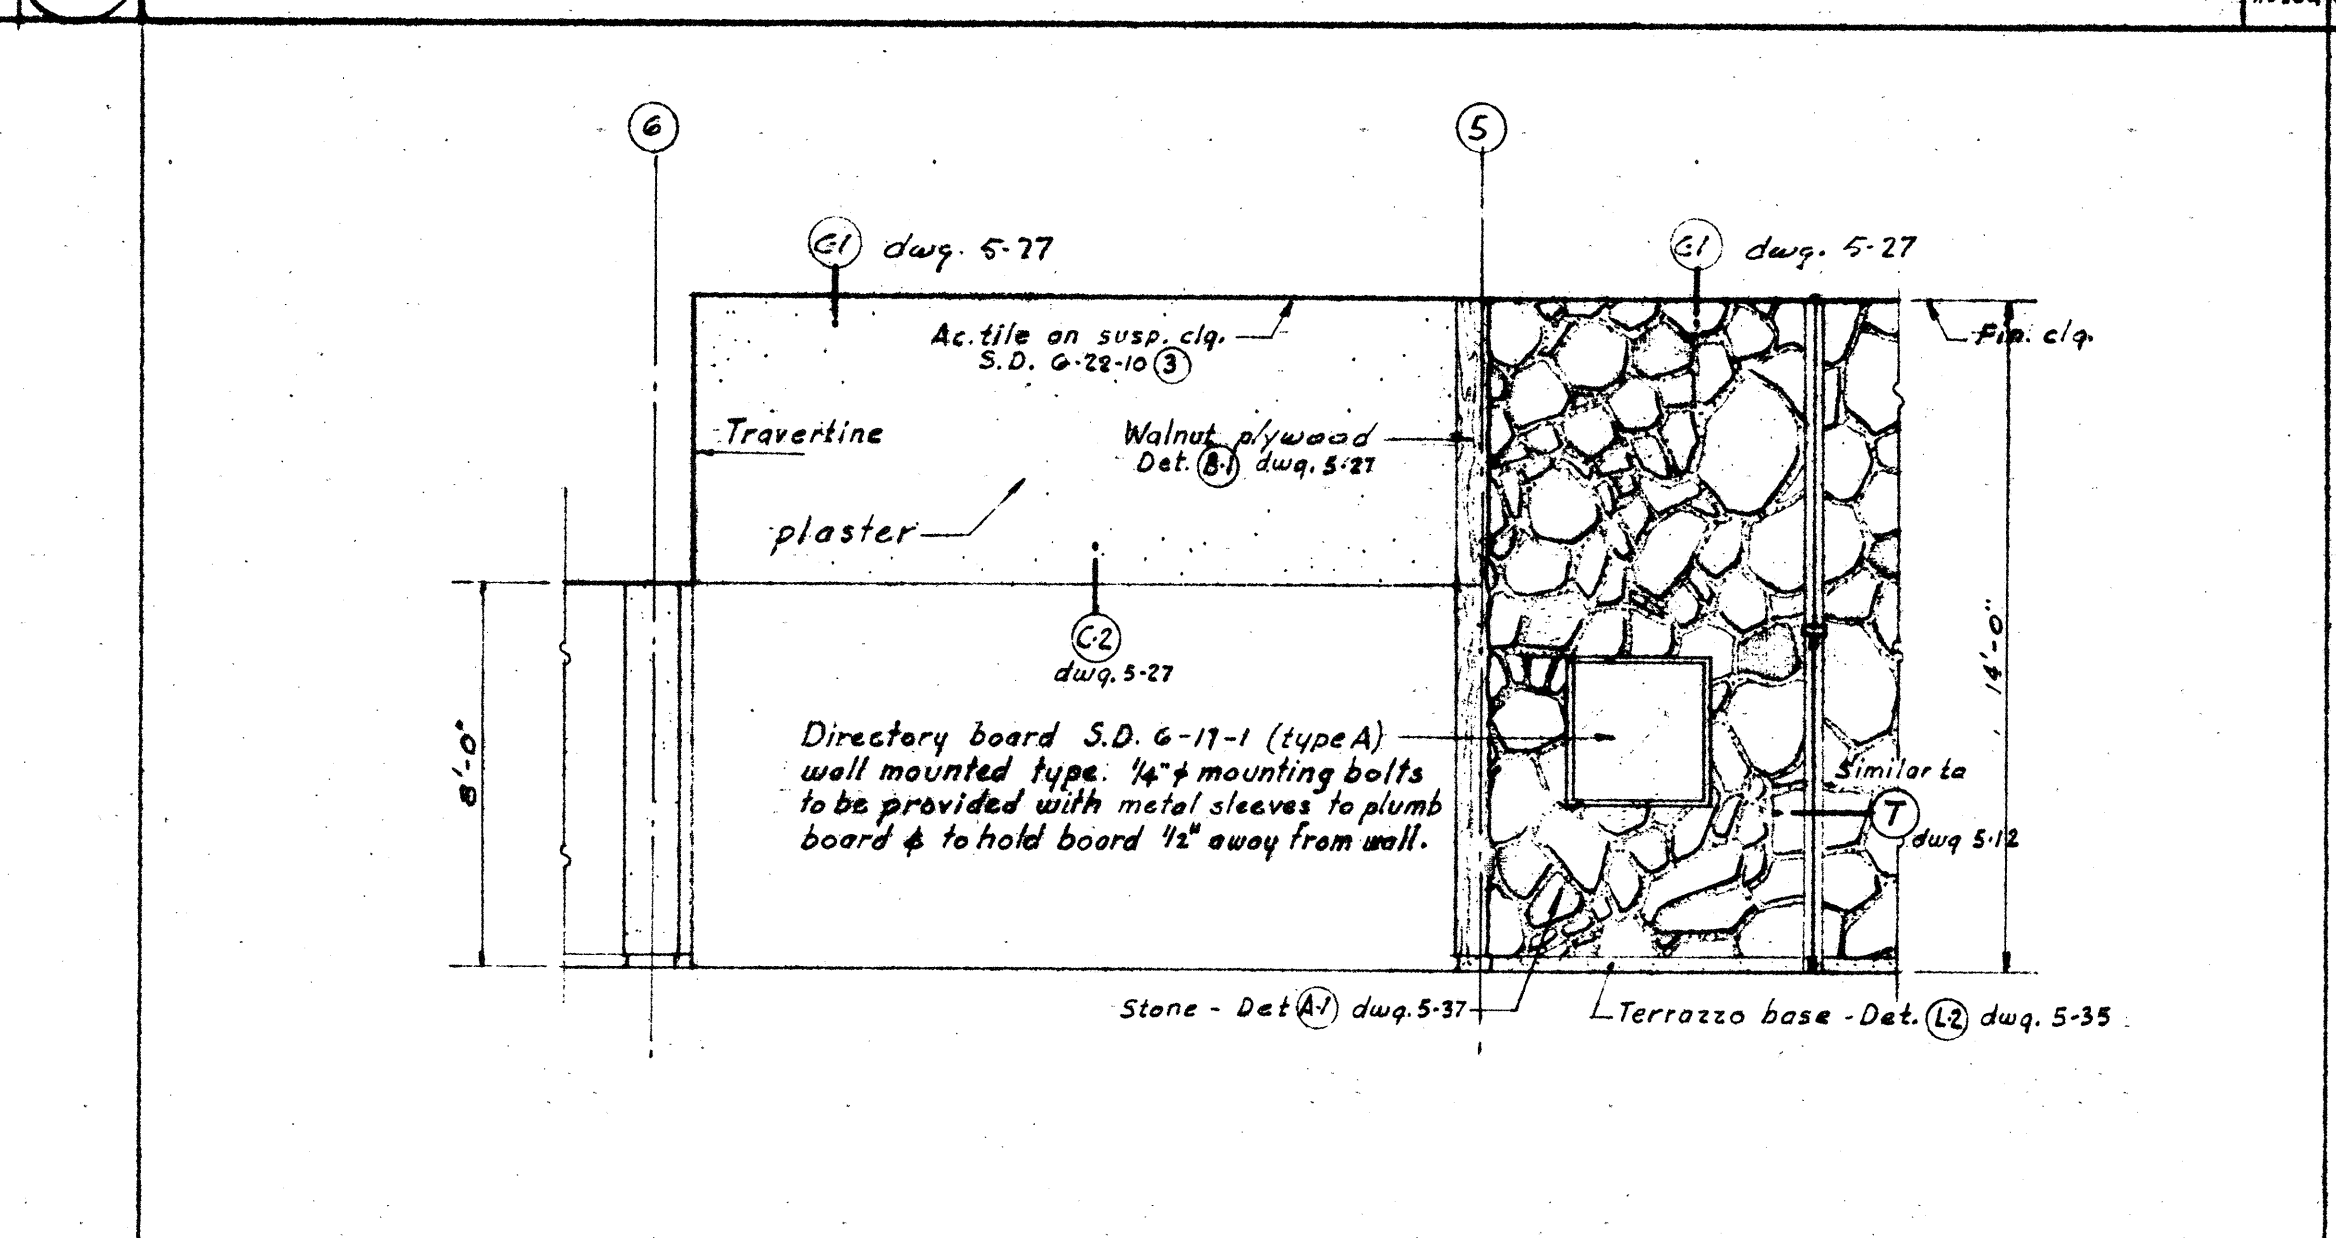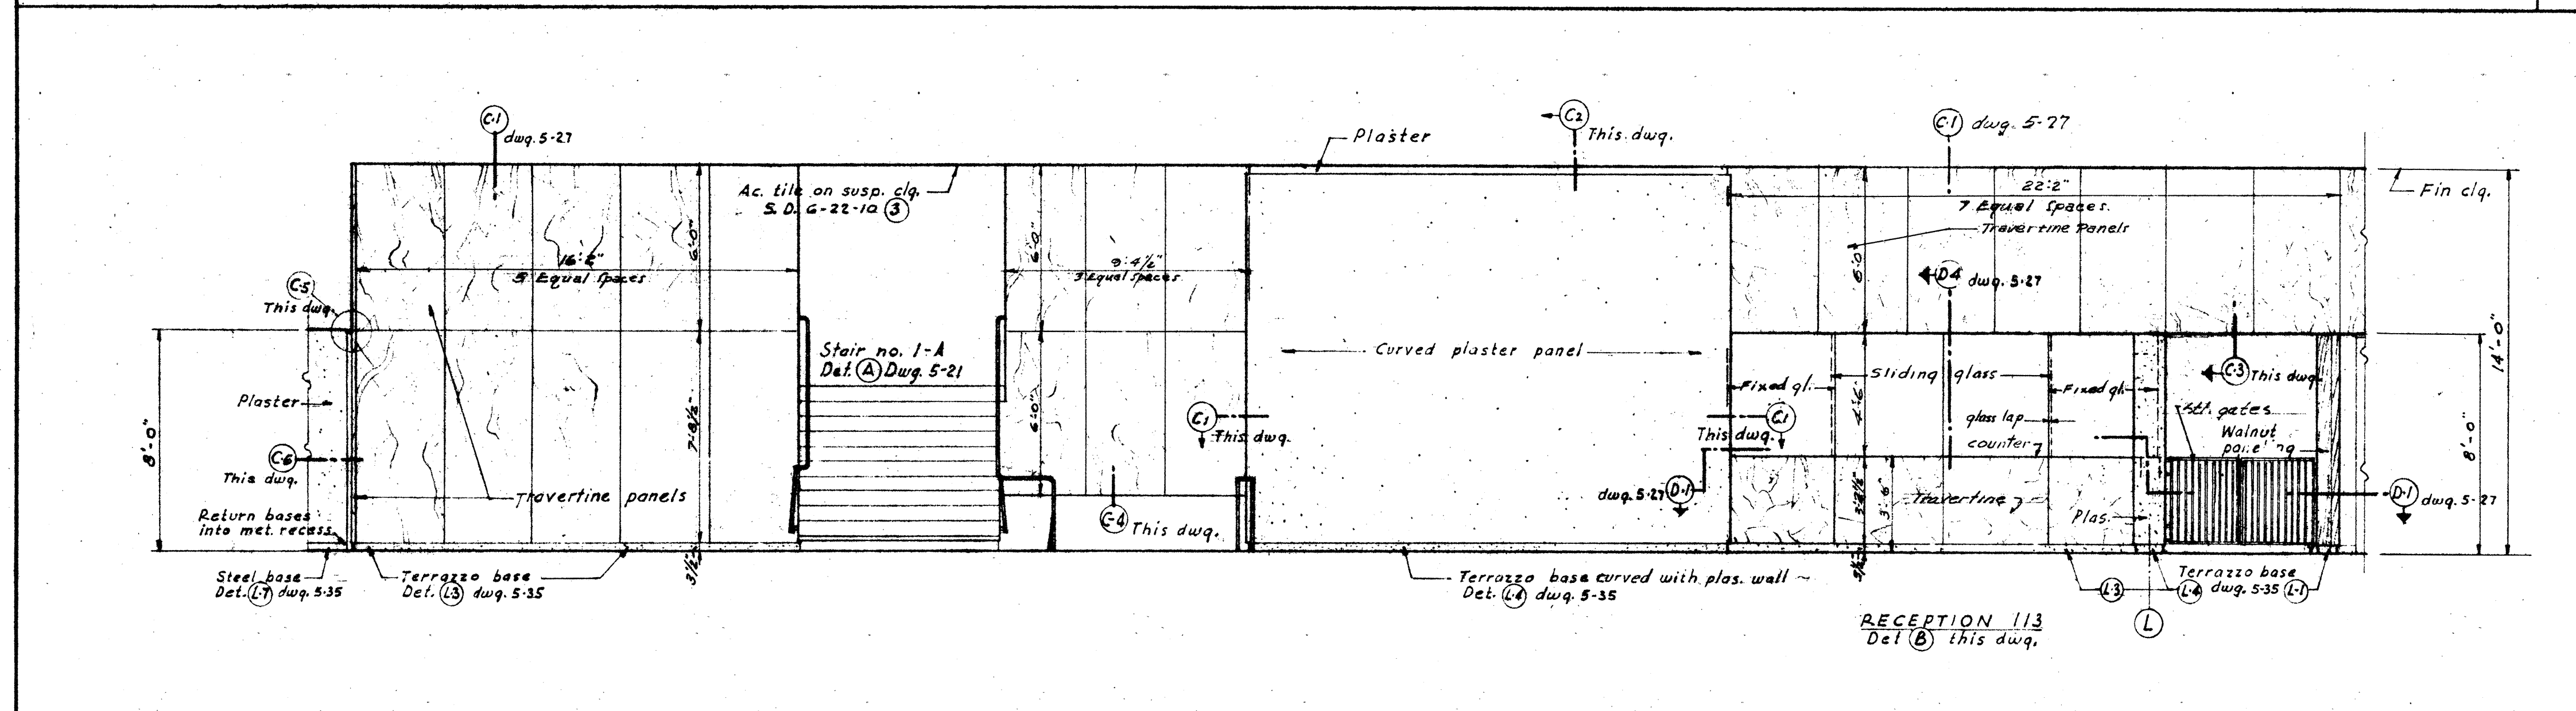



INTERIOR ELEVATIONS-LOBBY-102

INTERIOR ELEVATIONS-LOBBY-102

PEREIRA & LUCKMAN
AND
J. E. STANTON
ARCHITECTS AND ENGINEERS
100 ARCADE, CALIFORNIA
ROBERT W. DITZEN
ASSOCIATE ARCHITECT
BOULDER, COLORADO

PUBLIC BUILDINGS SERVICE			
GENERAL SERVICES ADMINISTRATION, WASHINGTON, D. C.			
PROJECT	BOULDER LABORATORIES		
LOCATION	BOULDER, COLORADO		
STREET	STATE HIGHWAY 170		
PROJ. NO.	B-204	FILE NO.	
DRAWN BY	J.G., R.M.	CHECKED BY	R.M.S.
DRAWING TITLE			
LOBBY INTERIORS			
B-20053 ARCHITECTURAL			
DRAWING NO. 5-26			

RETURN TO B-20053 ARCHITECTURAL

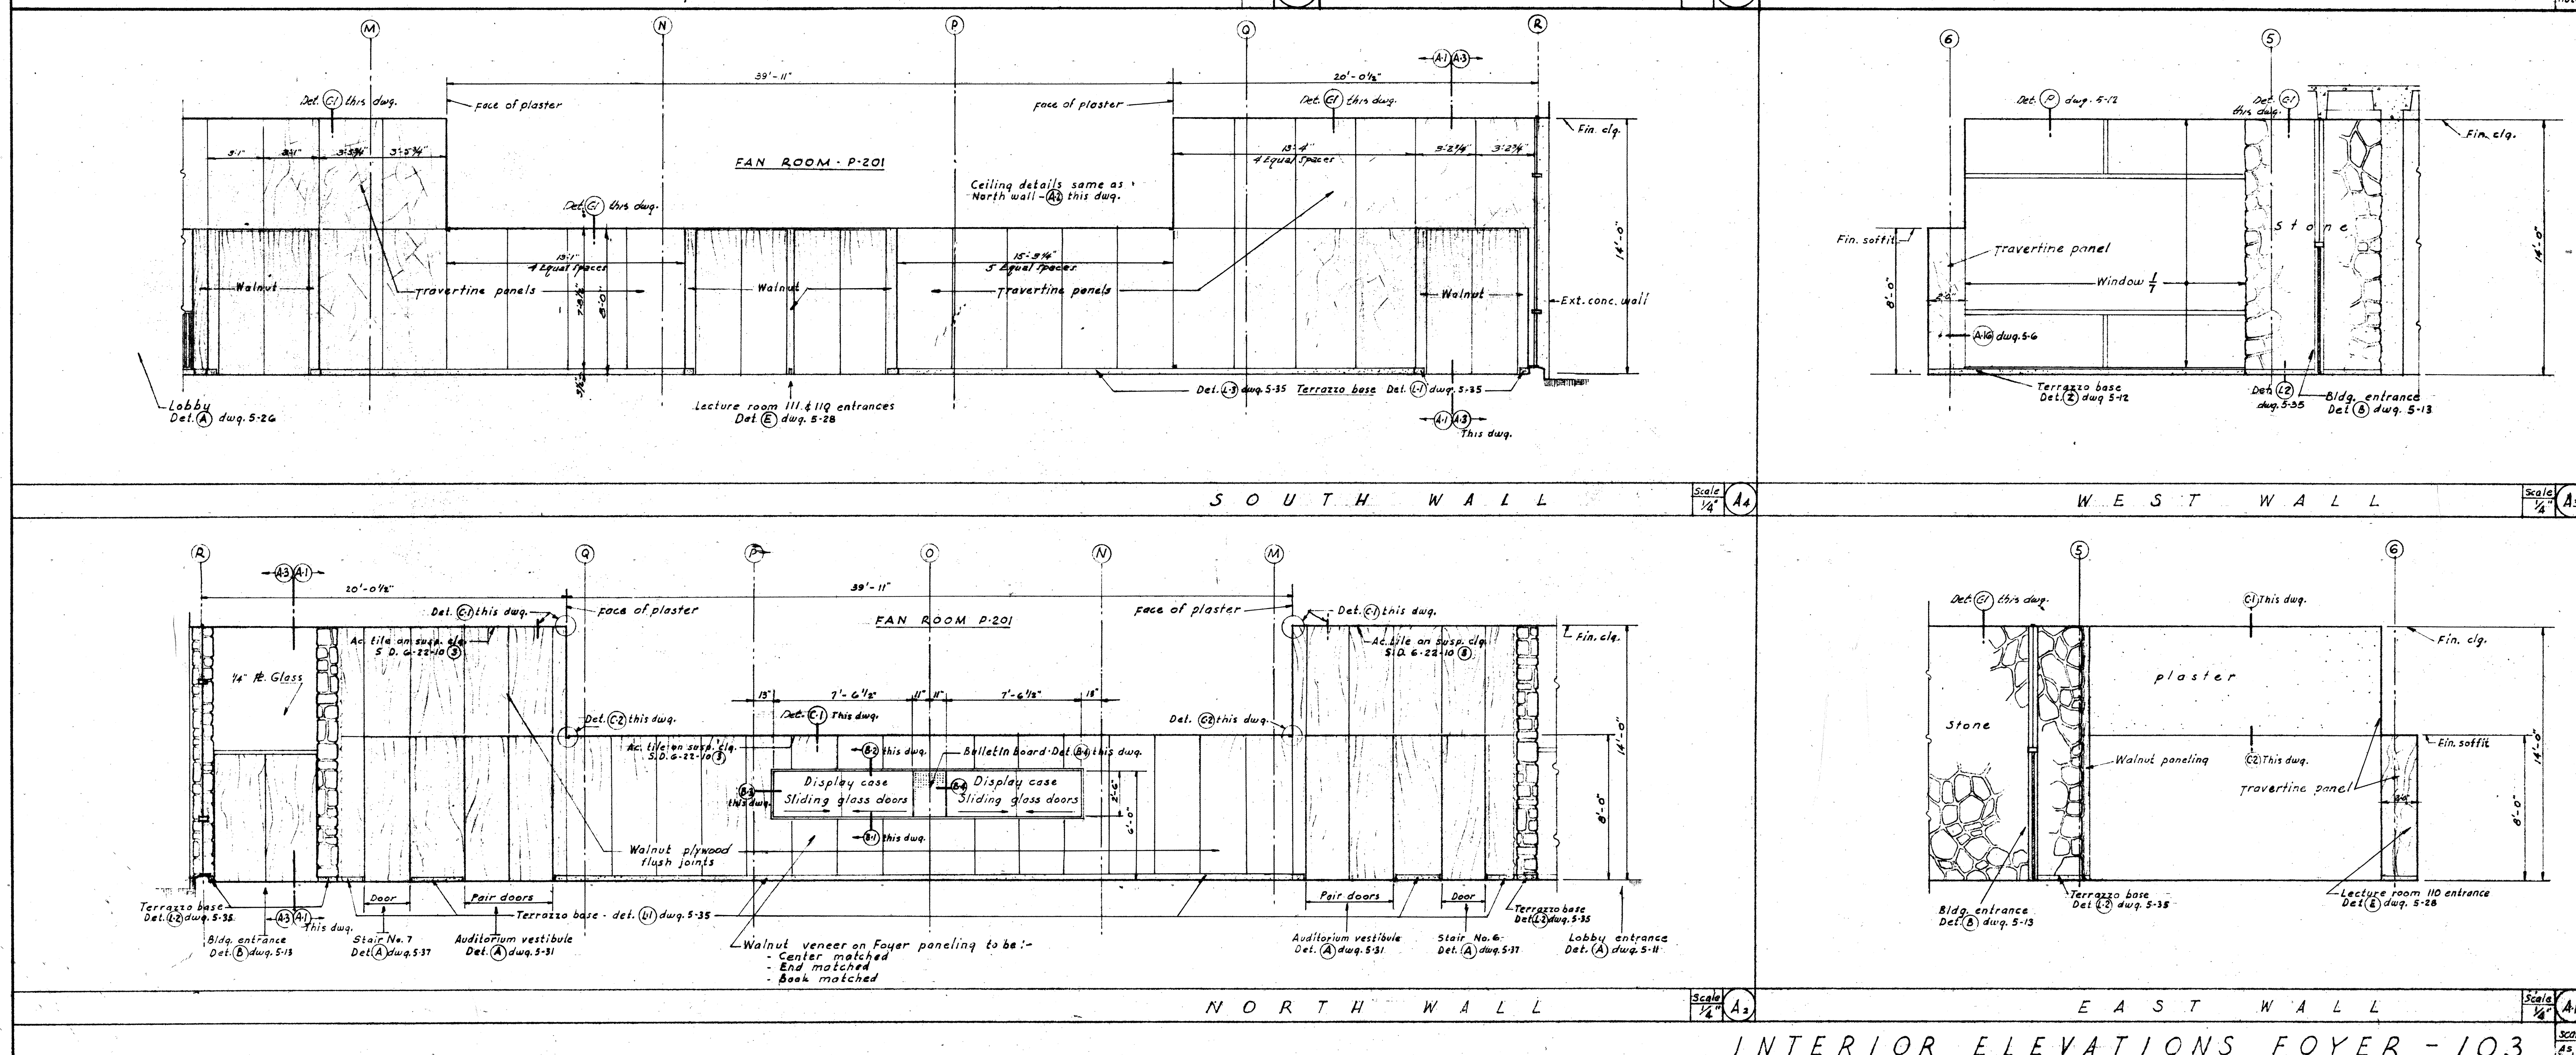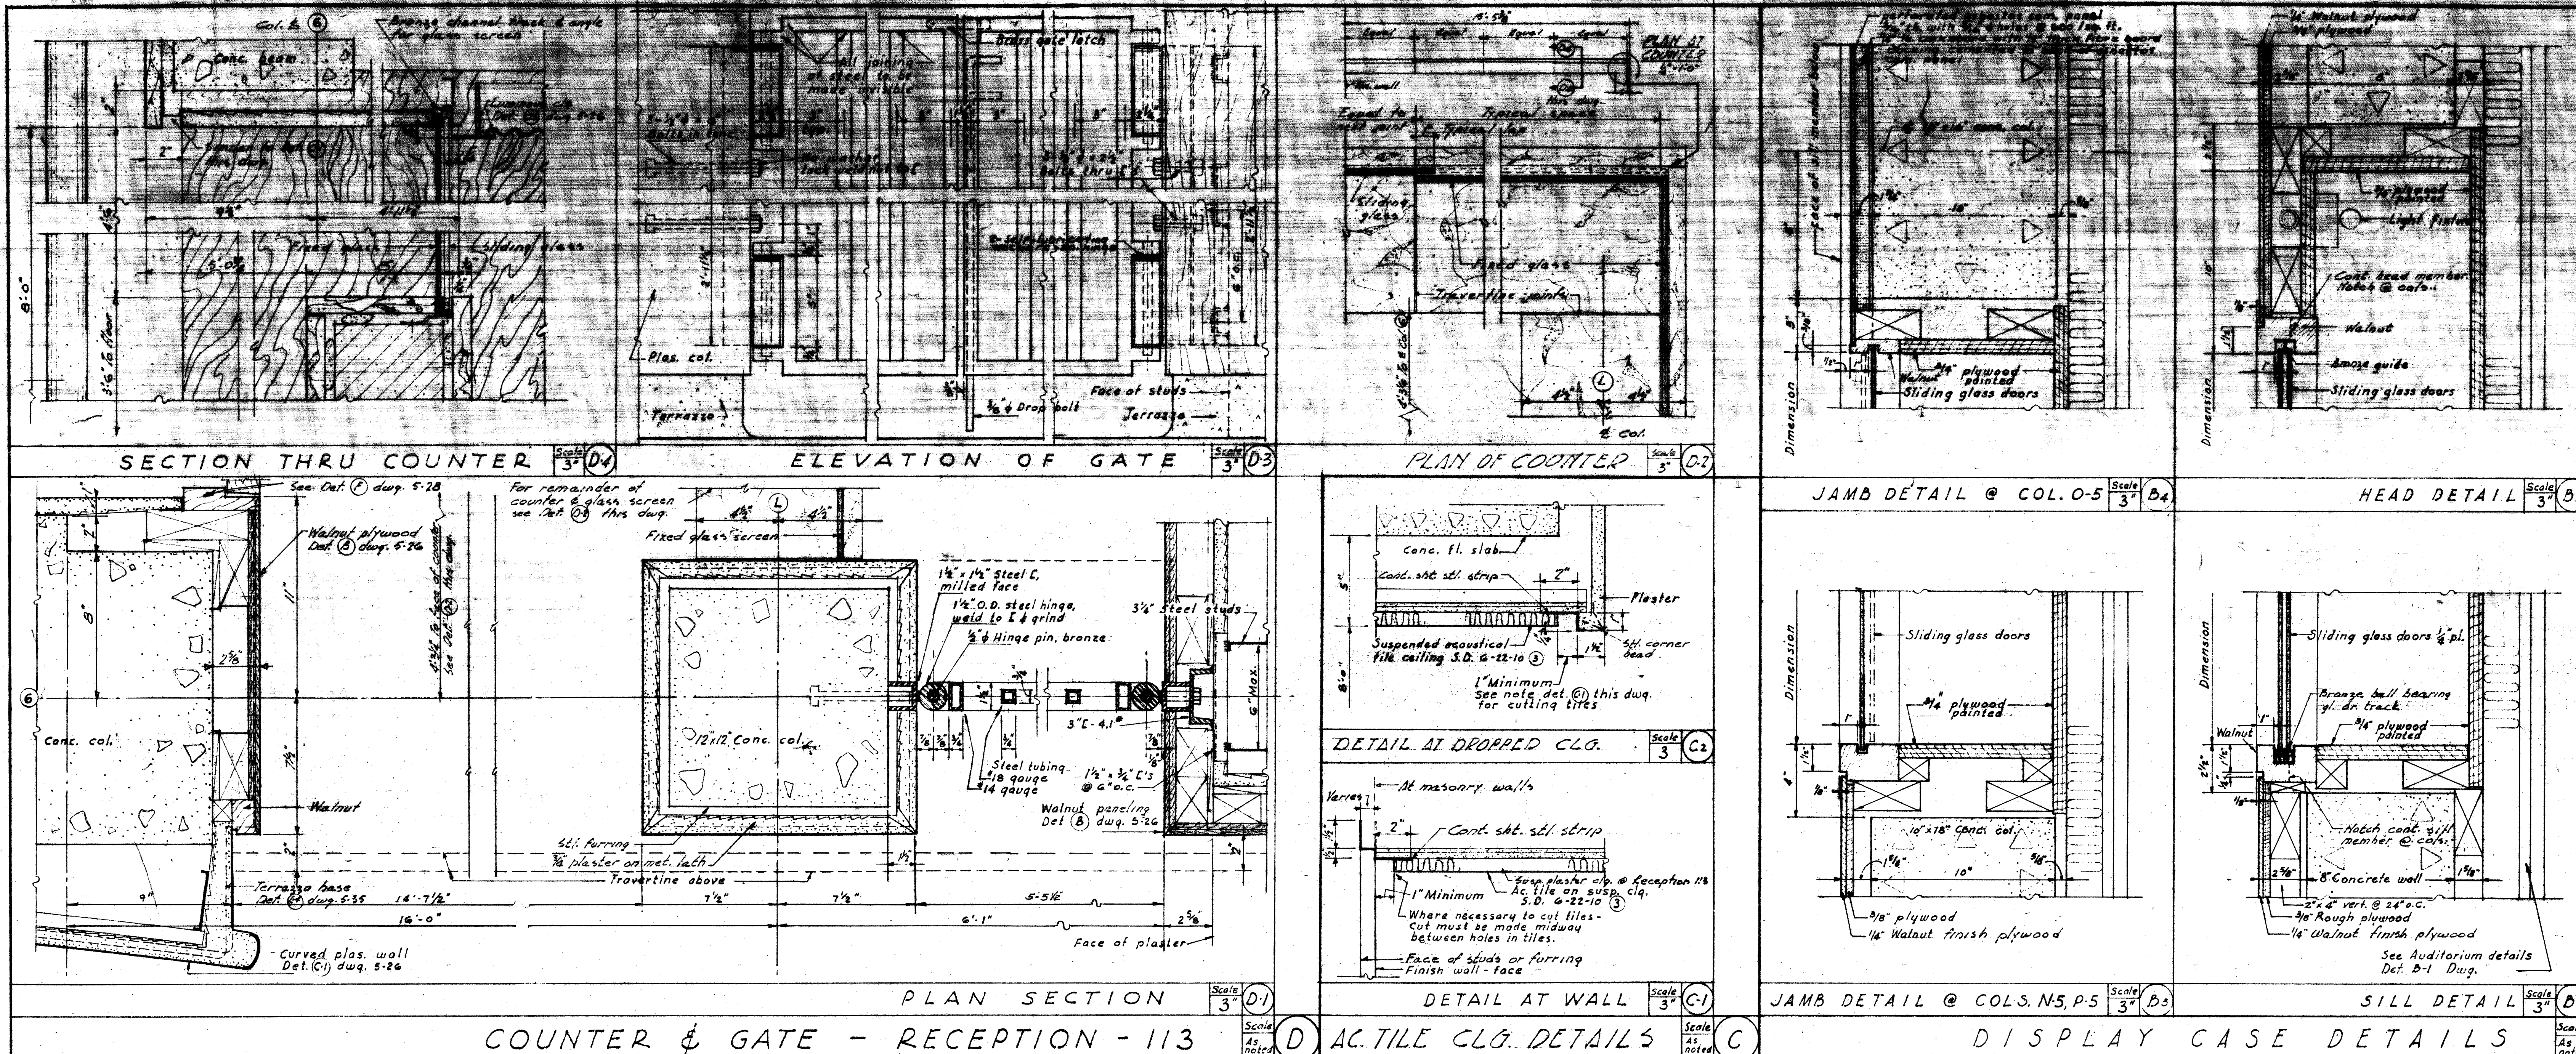



Note: See Det. (1) dwg. 5-36 for typical wood furring detail.

FEREIRA & LUCKMAN
AND
J. E. STANTON
ARCHITECTS AND ENGINEERS
LOS ANGELES, CALIFORNIA


ROBERT W. DITZEN
ASSOCIATE ARCHITECT
BOULDER, COLORADO

PUBLIC BUILDINGS SERVICE			
GENERAL SERVICES ADMINISTRATION, WASHINGTON, D. C.			
PROJECT	BOULDER LABORATORIES		
LOCATION	BOULDER, COLORADO		
STREET	STATE HIGHWAY 170		
PROJ. NO.	5-044	FILE NO.	
DRAWN BY	J.S., E.M., L.T.	CHECKED BY	E.M.G.
DRAWING TITLE	FOYER INTERIORS		
DWG. NO.	B-20054	ARCHITECTURAL	5-27


RETURN TO D & C DRAWING FILES UNIT

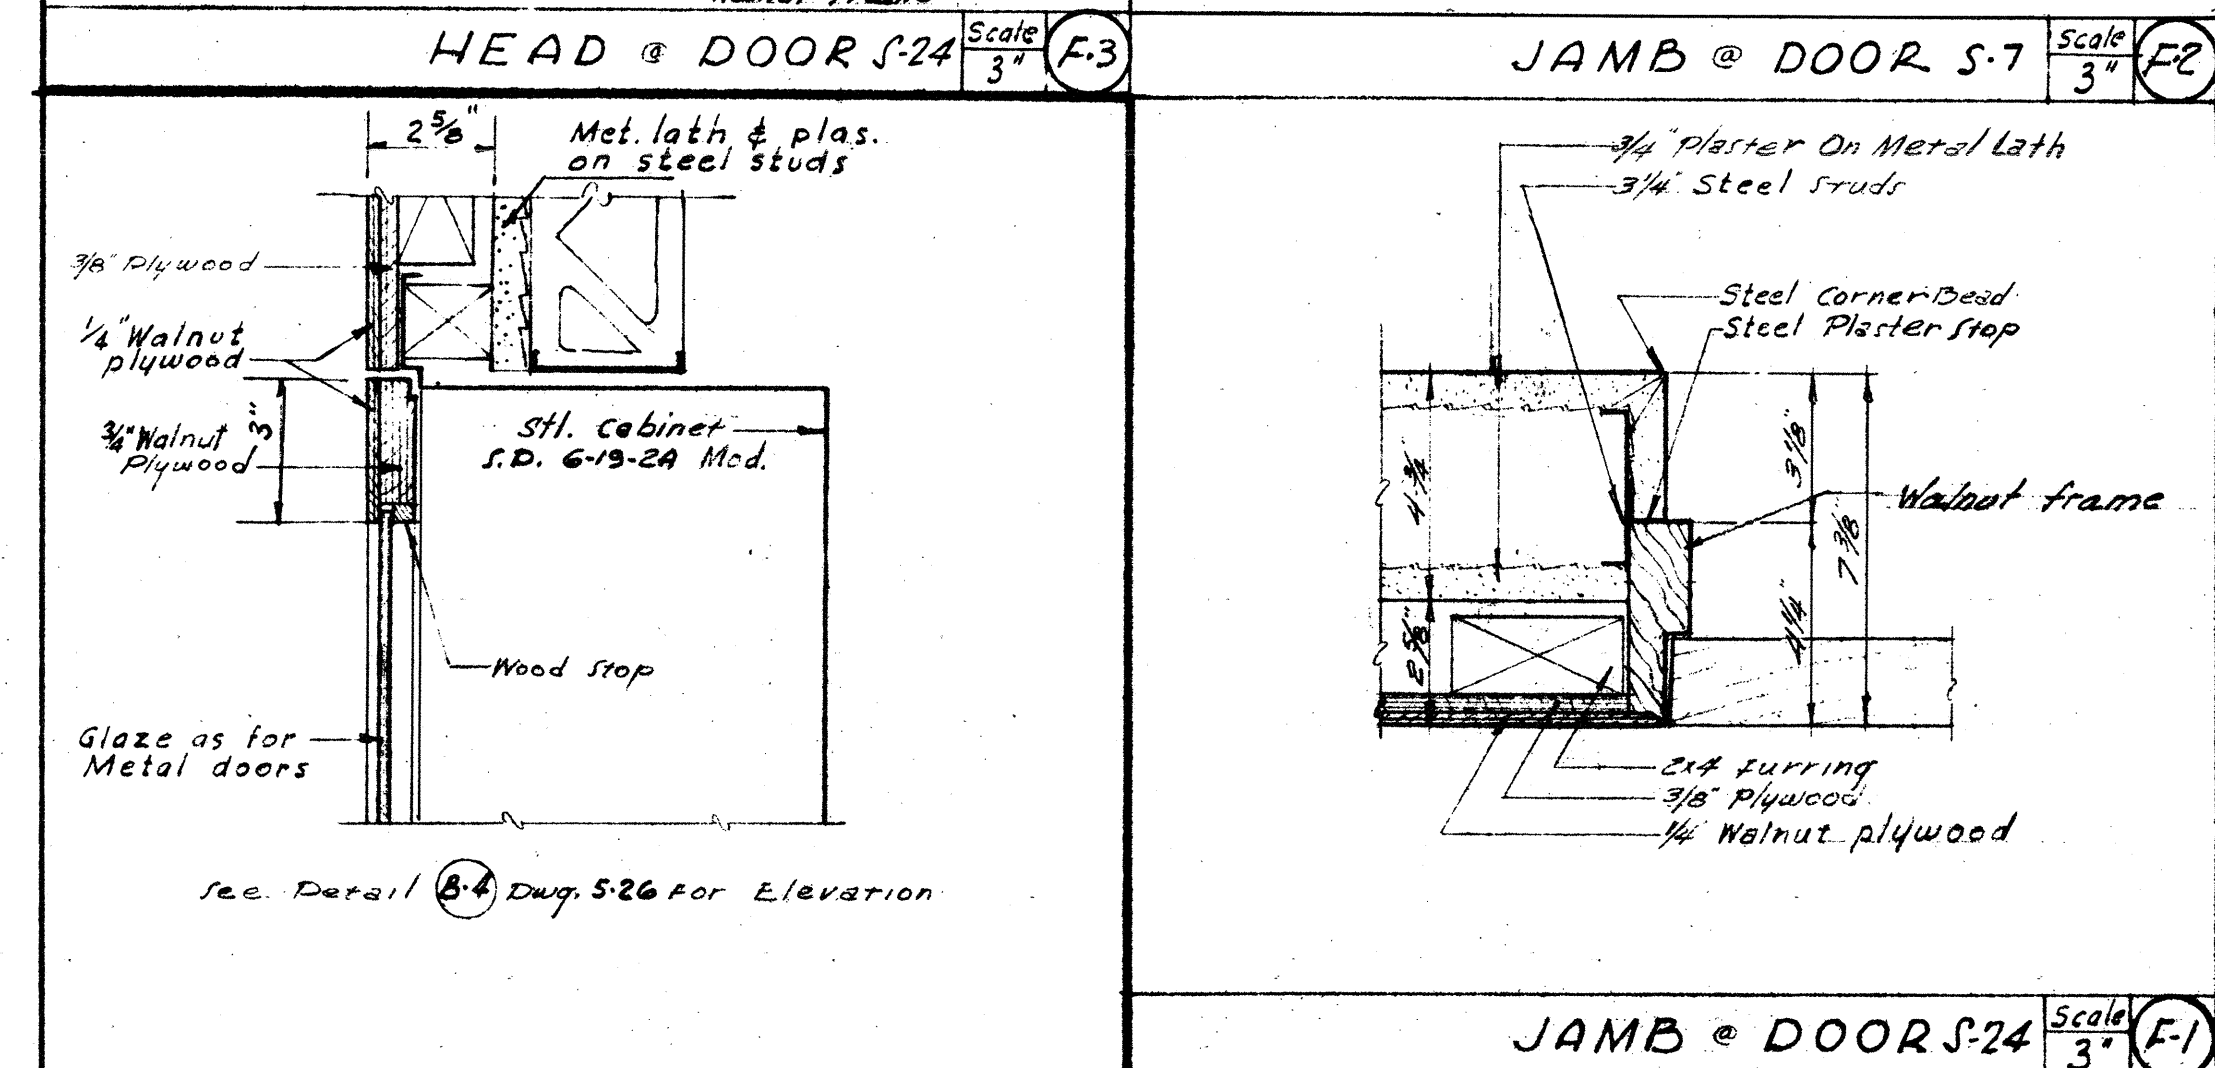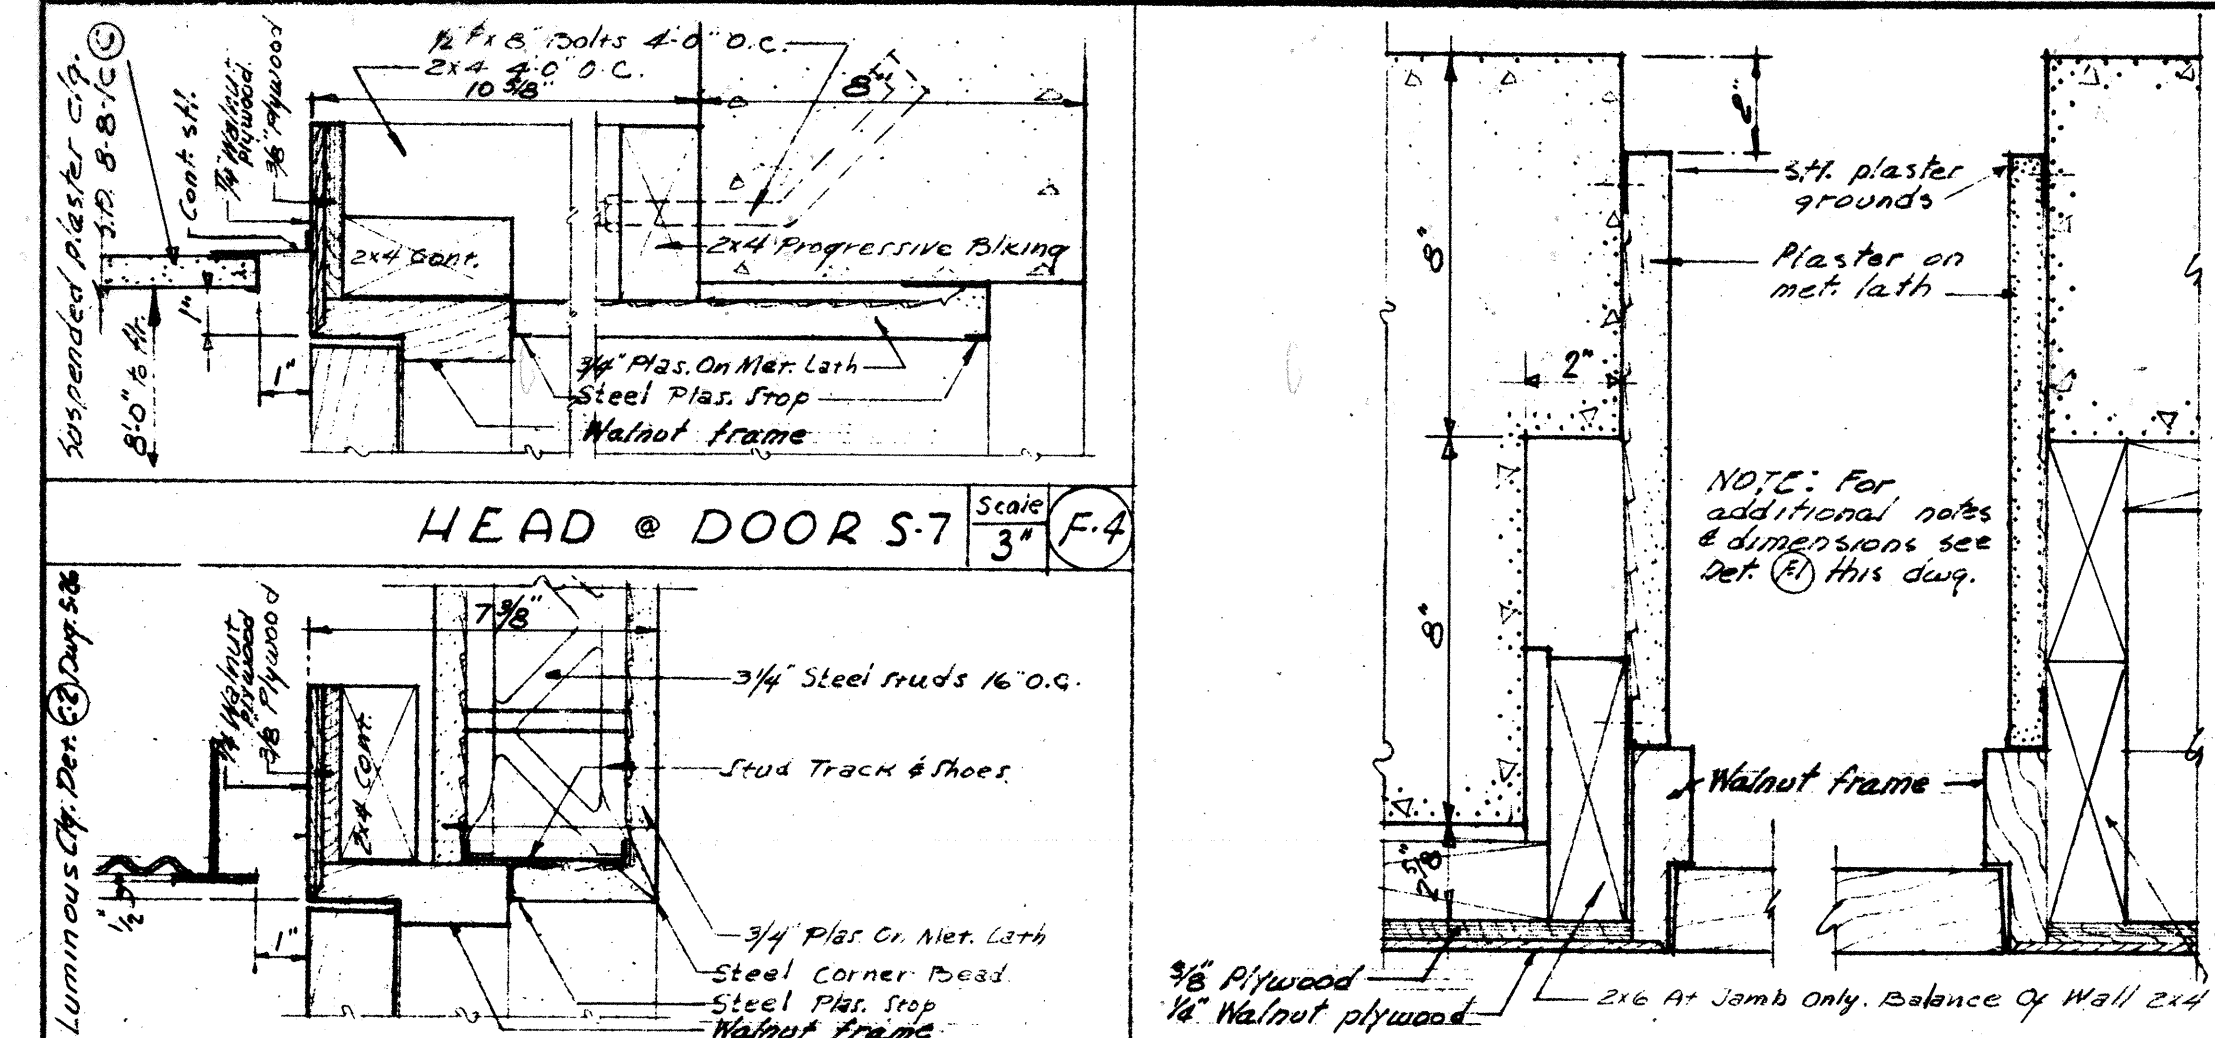


F.H.C. DETL. - RECEPTION RECEPTION ROOM DOOR DETAILS

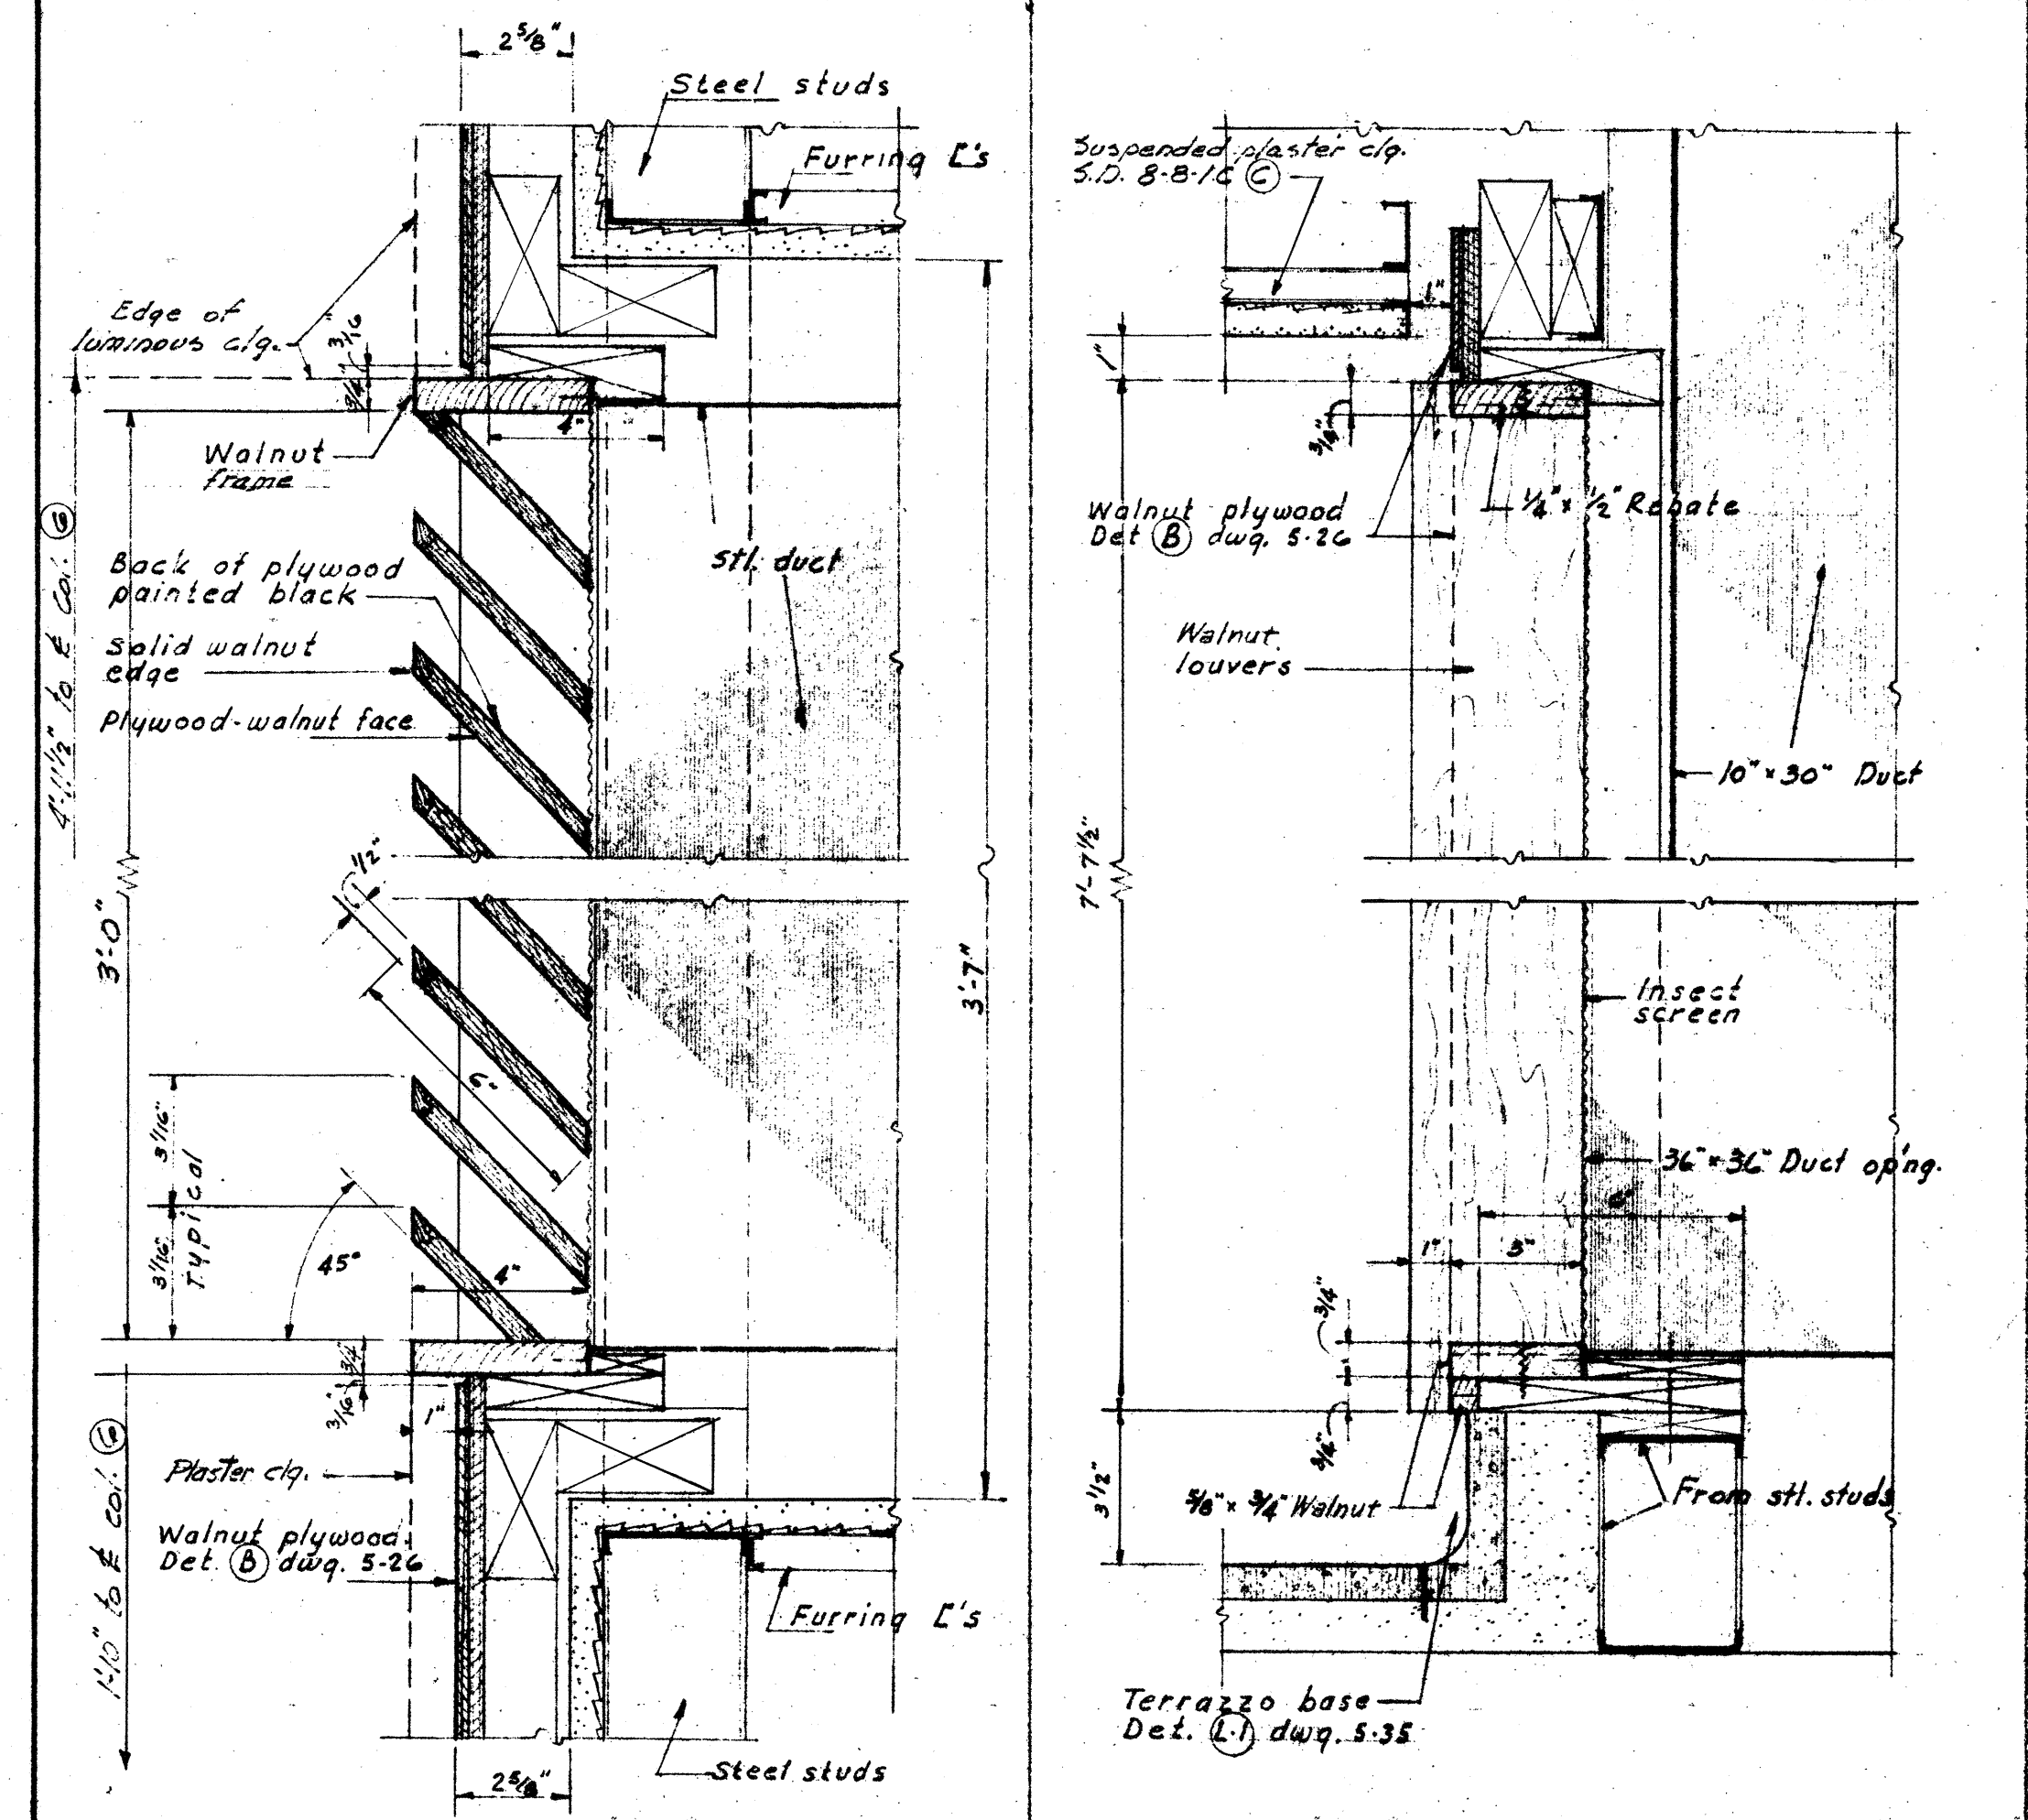


GRILLE DETAILS - RECEPTION #113

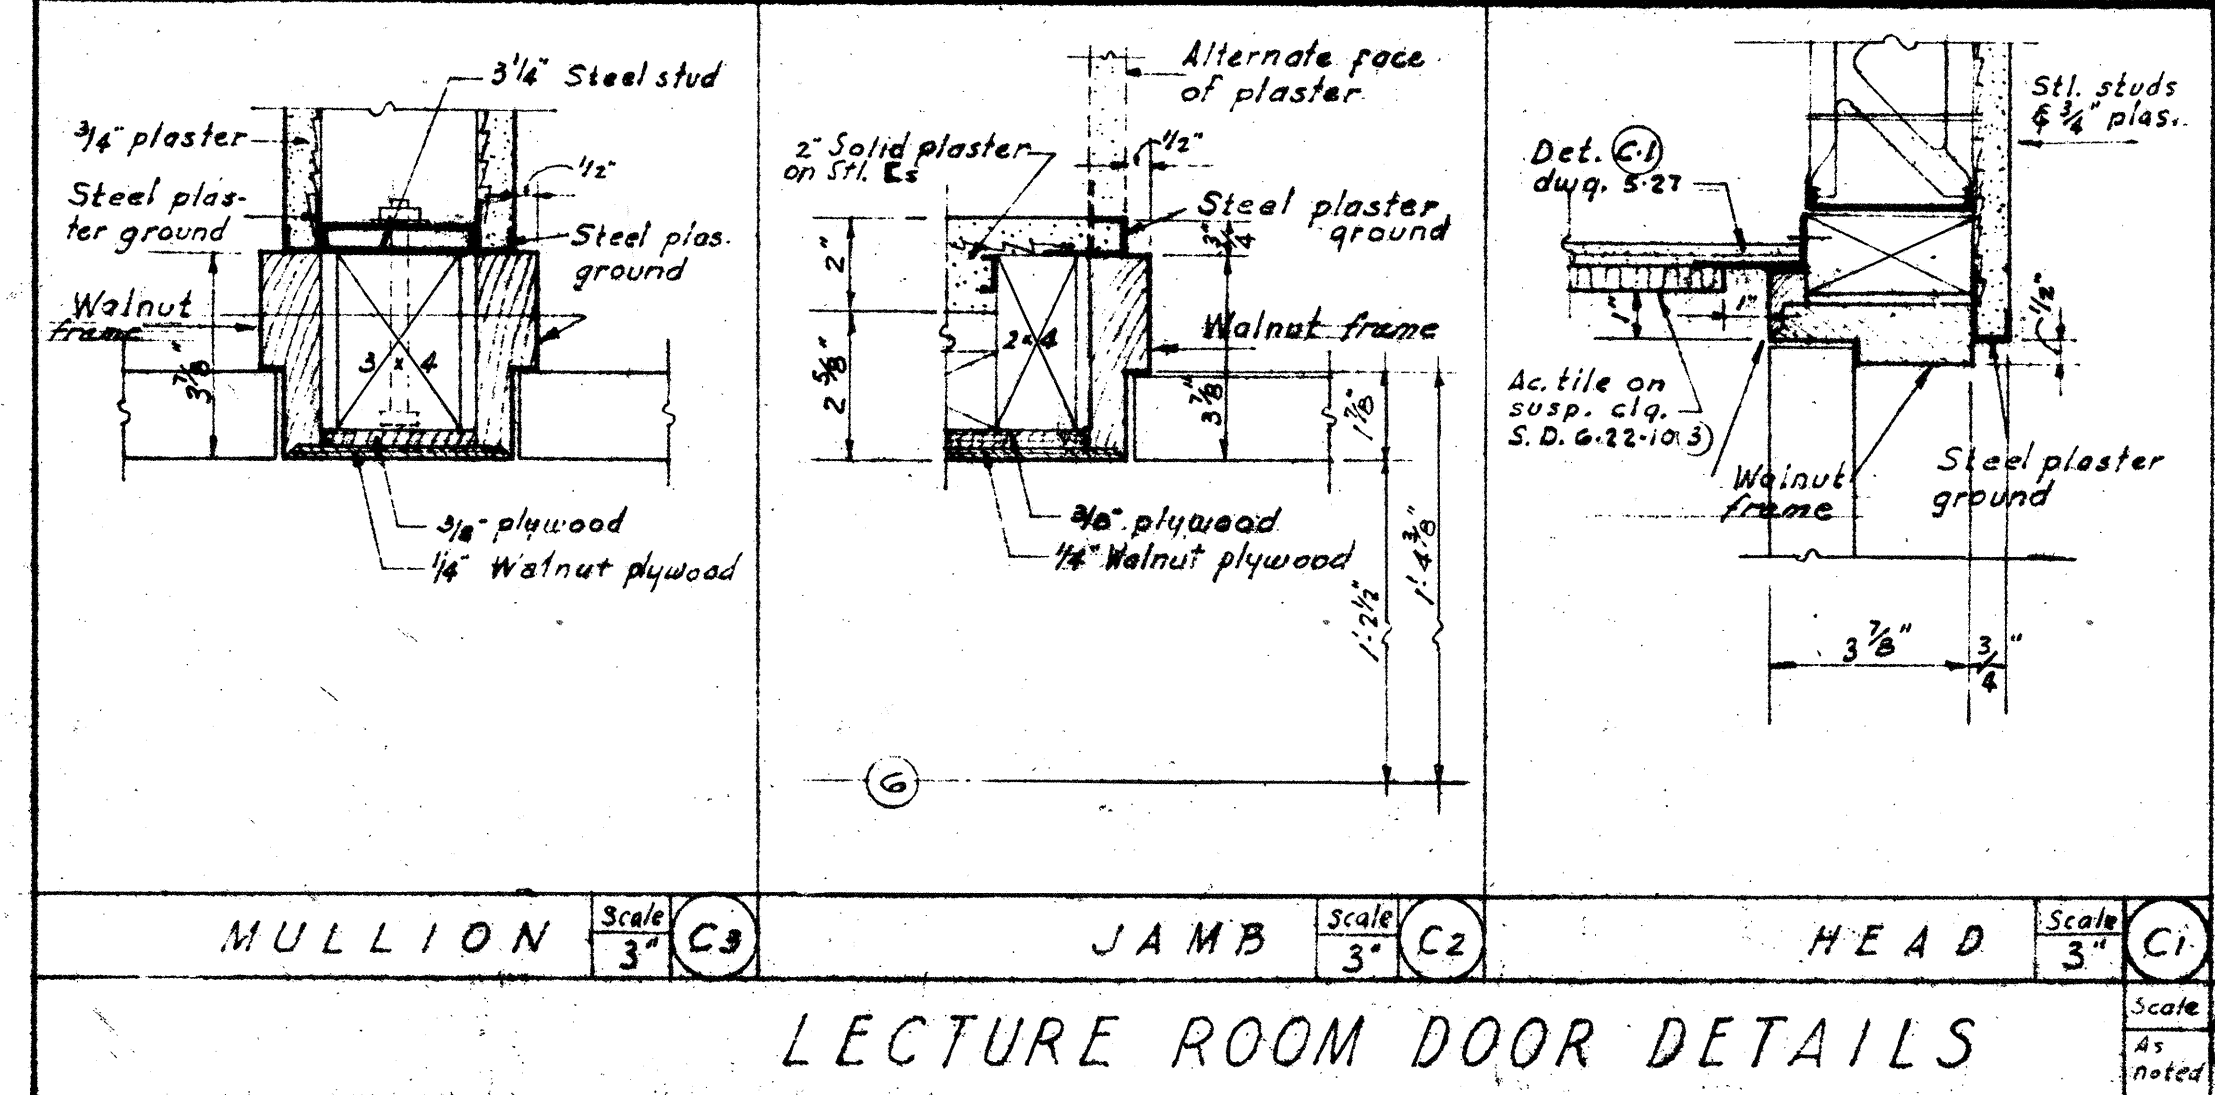


LECTURE ROOM DOOR DETAILS

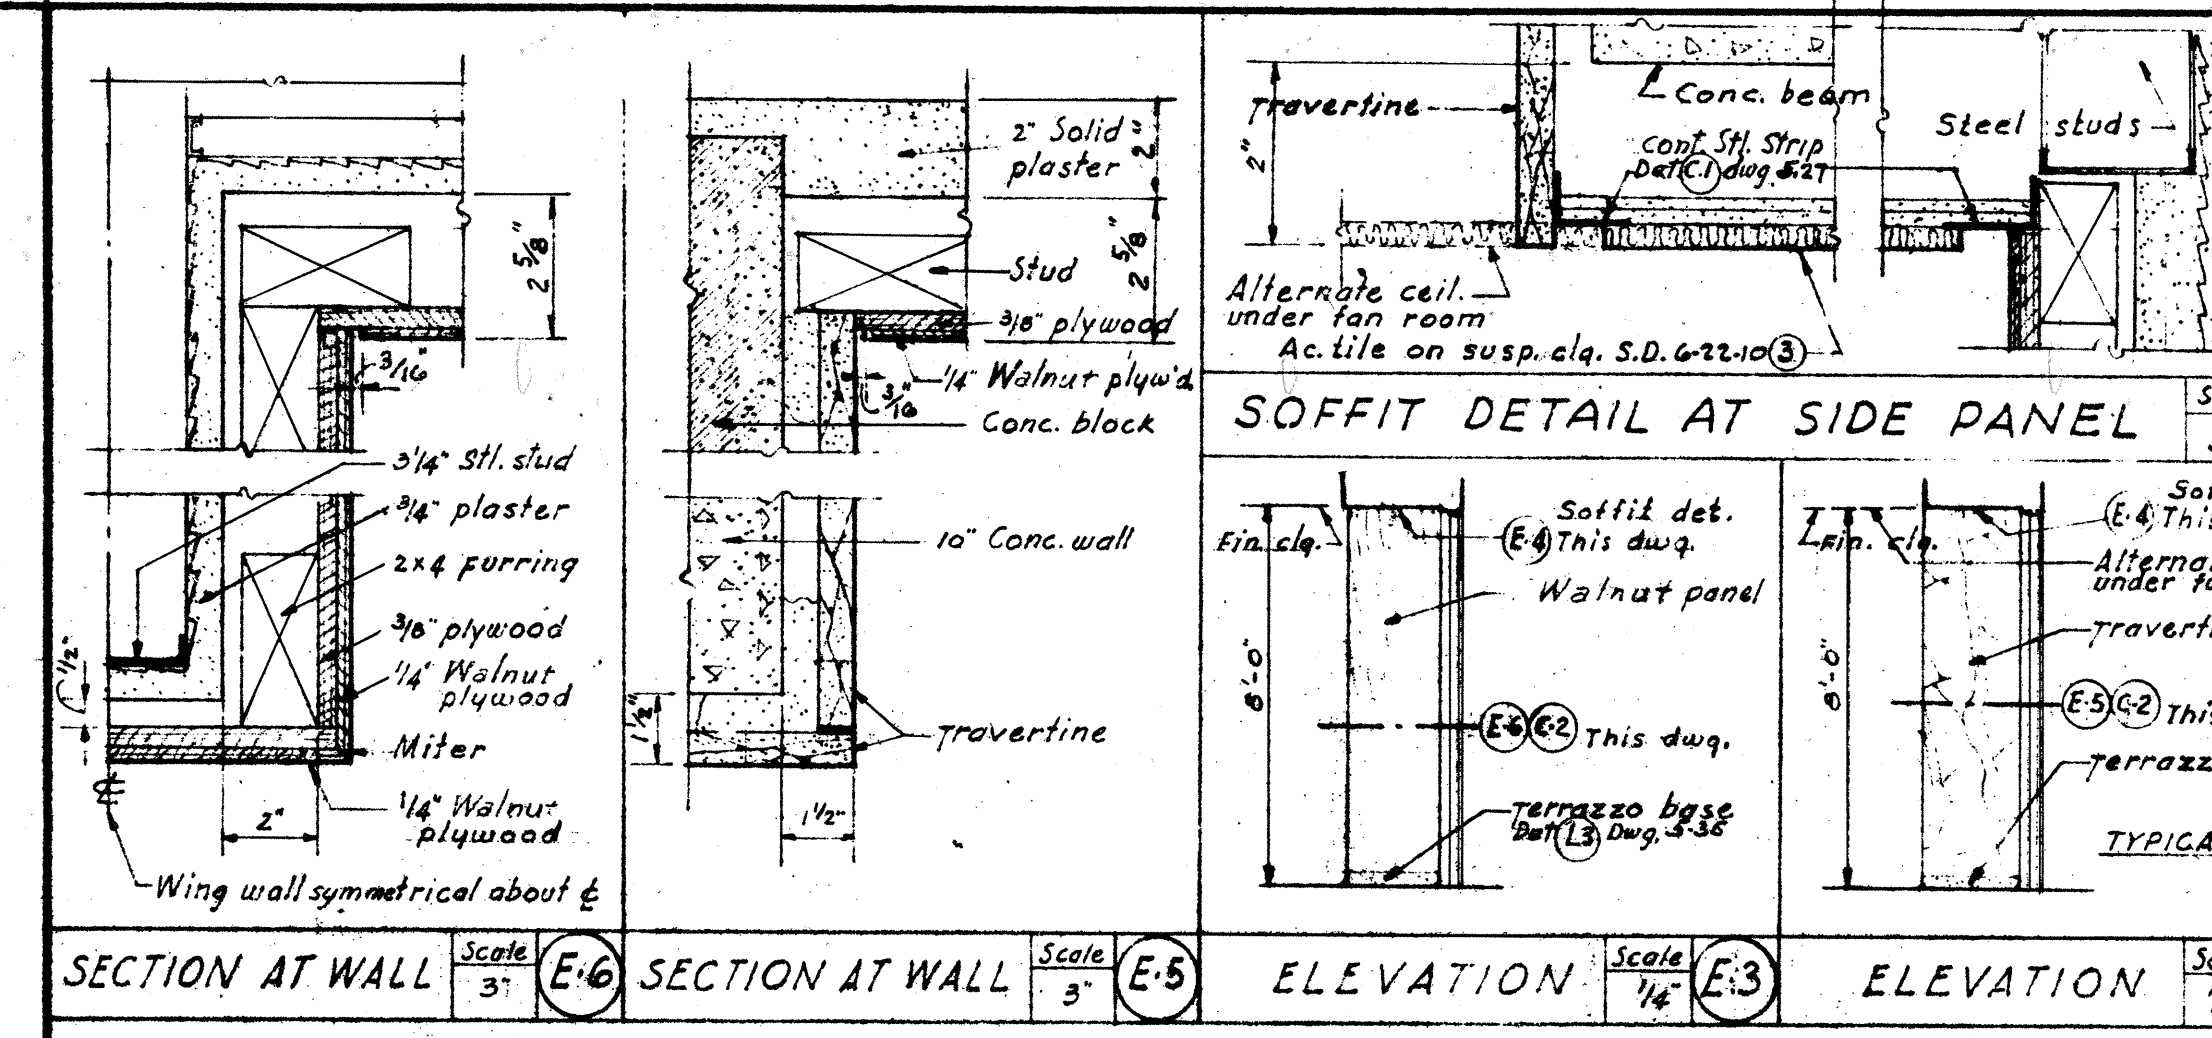


ENTRANCE DETAILS - LECTURE ROOMS

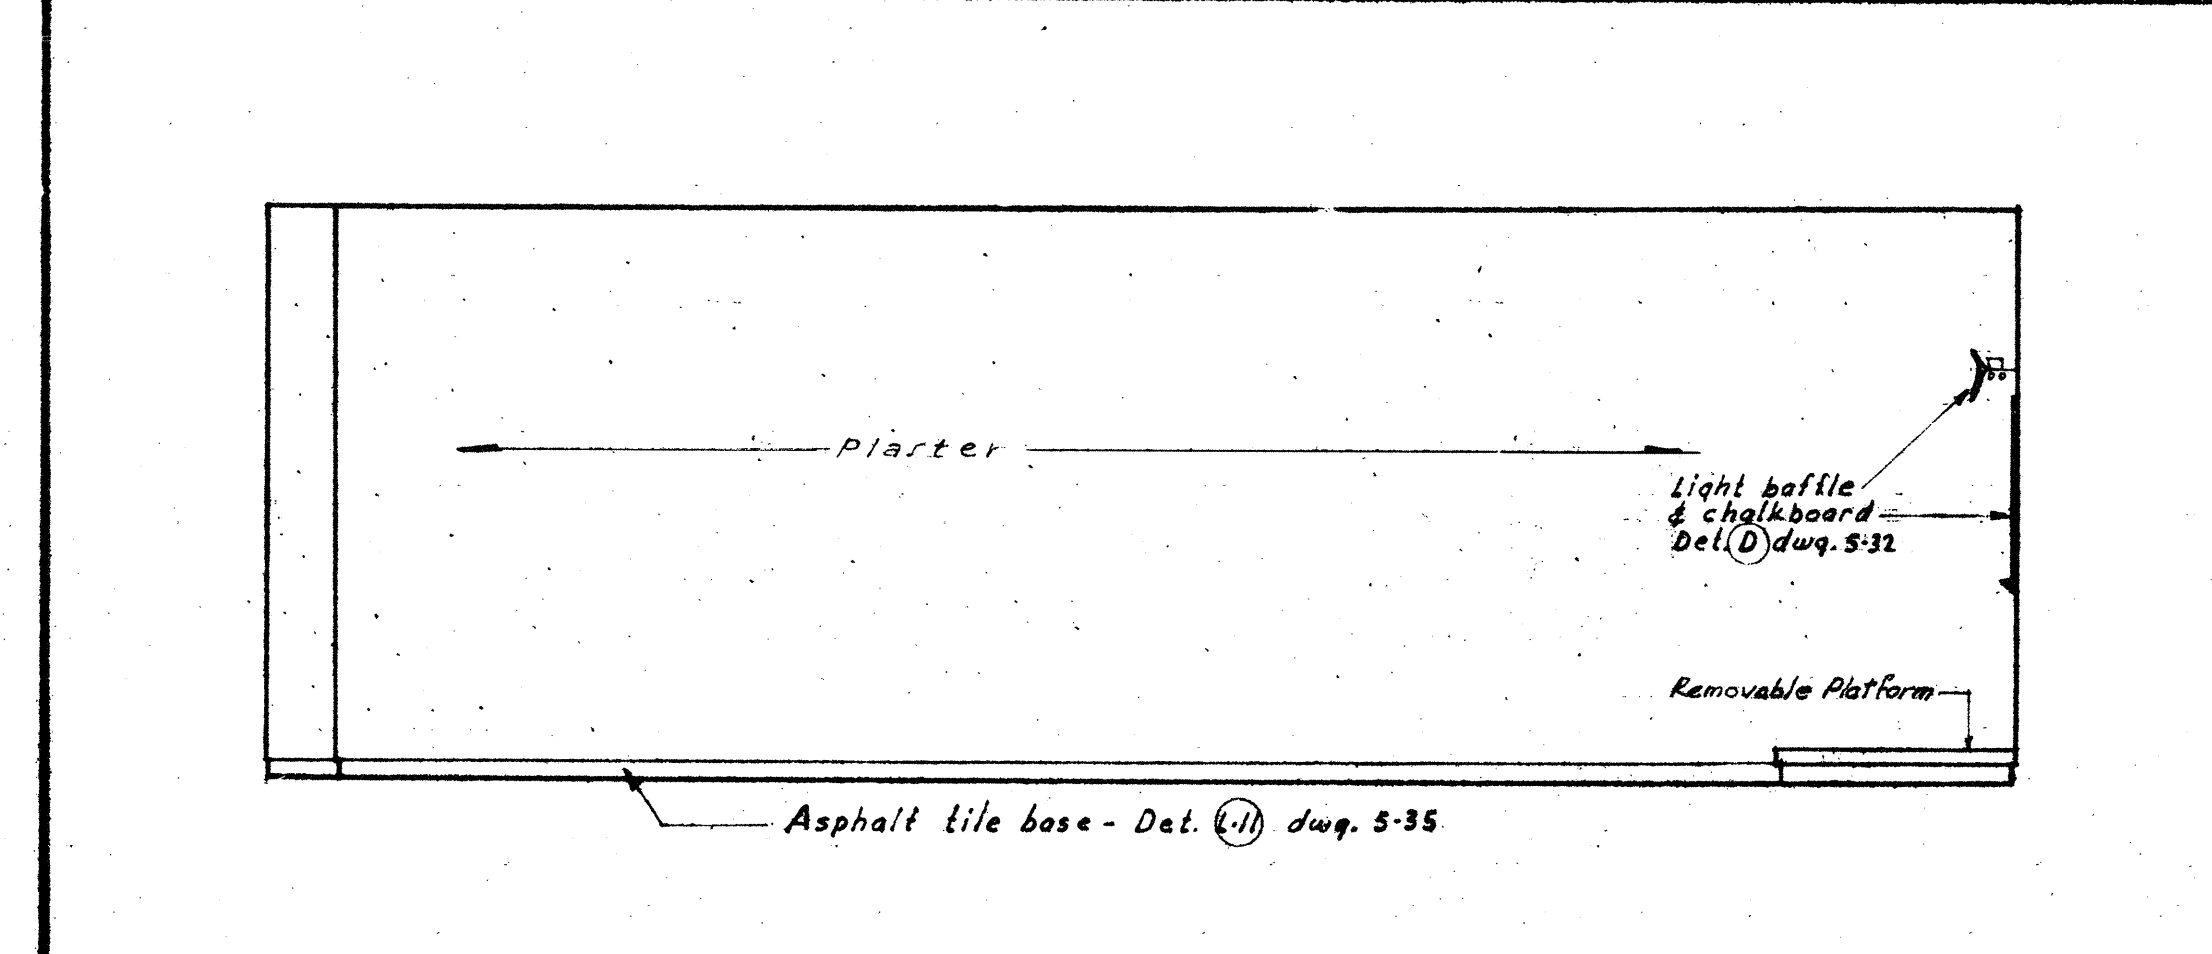


EAST WALL WEST WALL

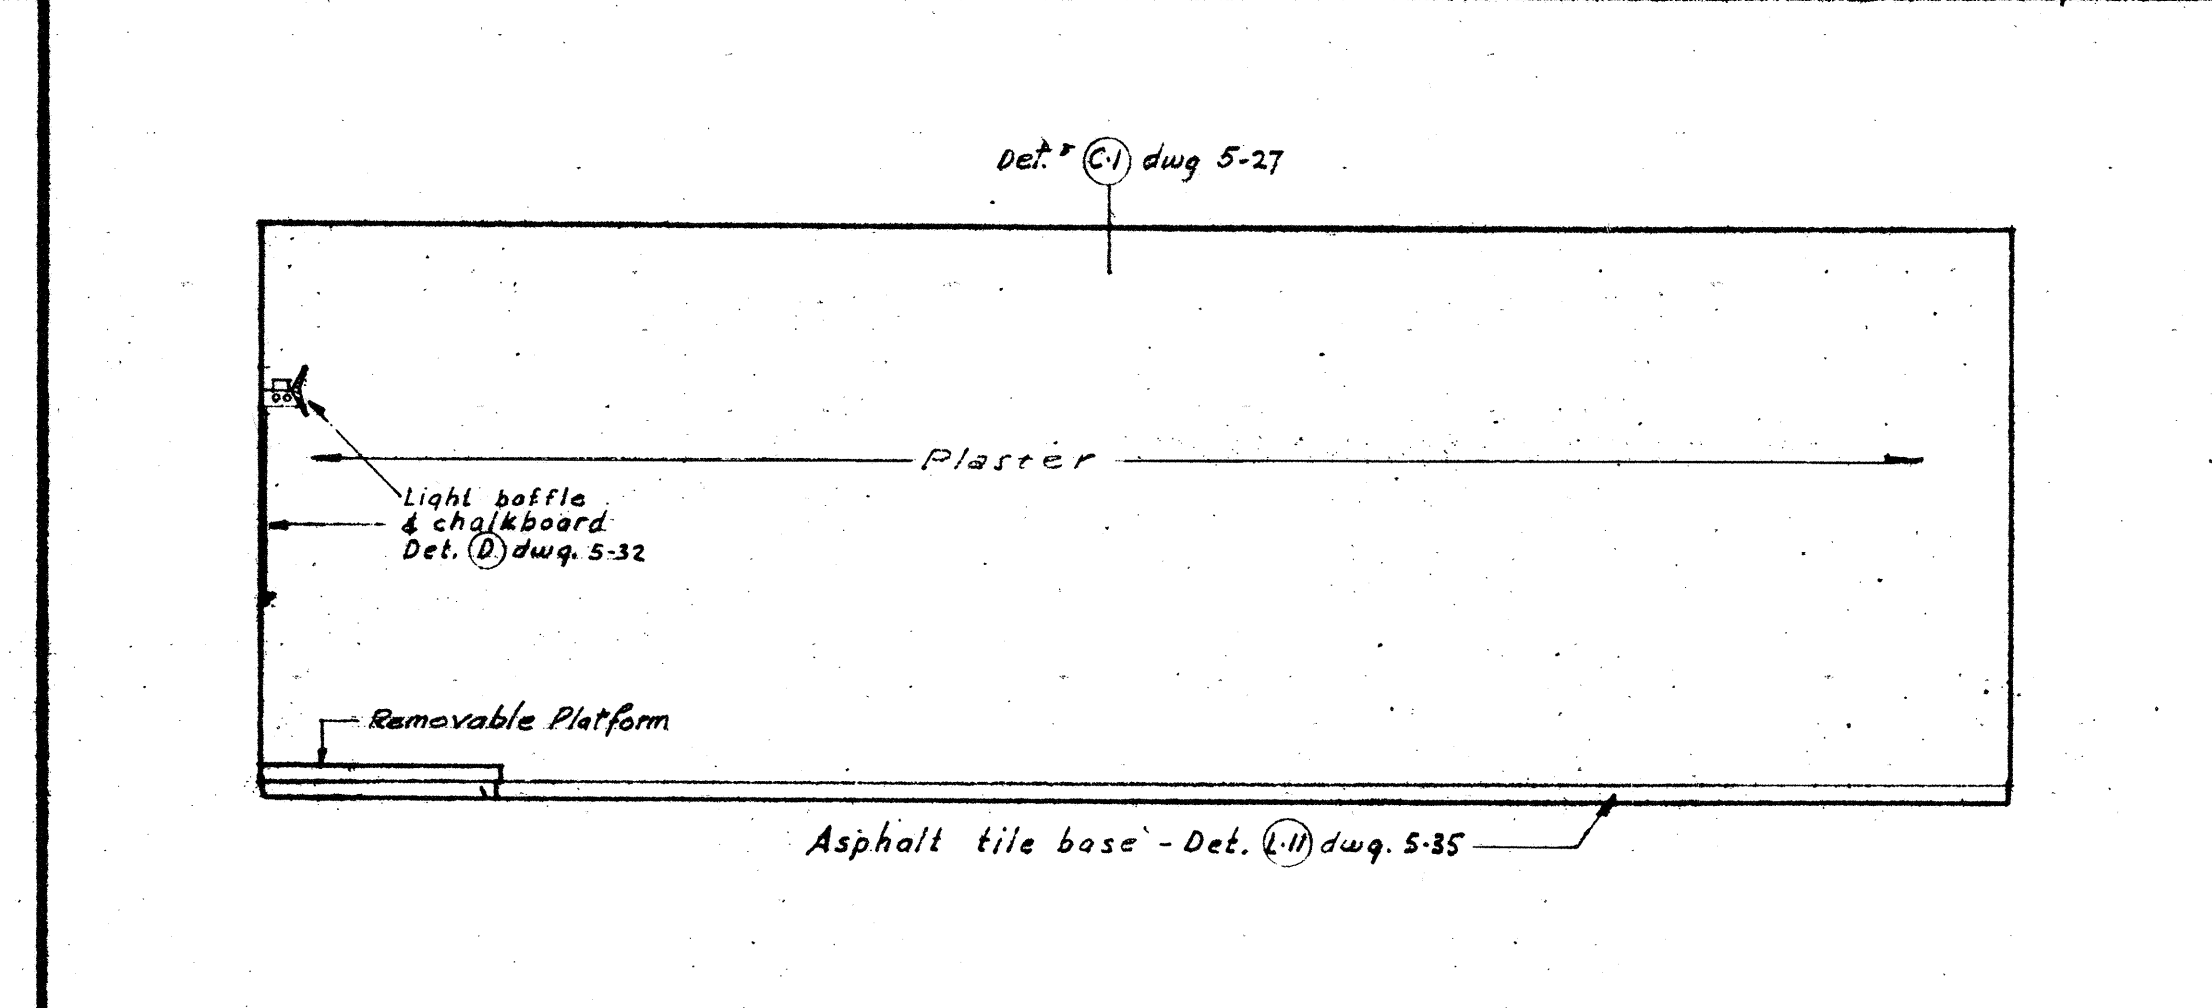


EAST WALL WEST WALL

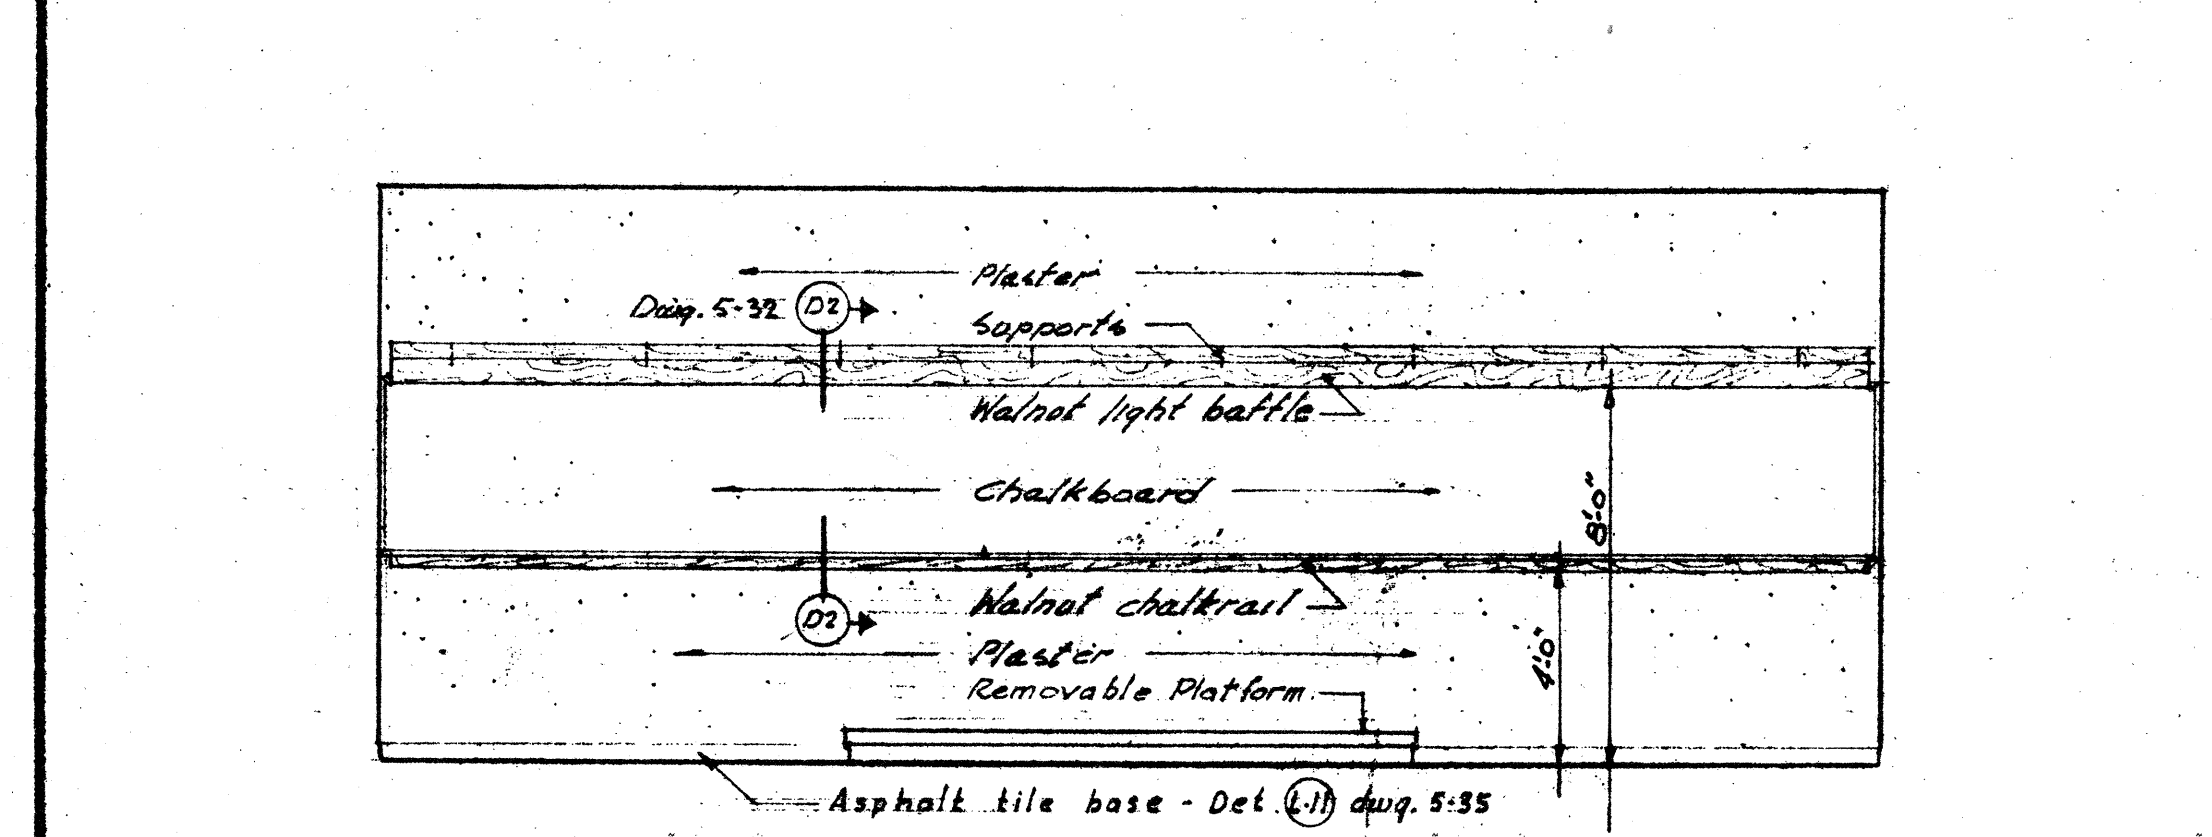


SOUTH WALL NORTH WALL

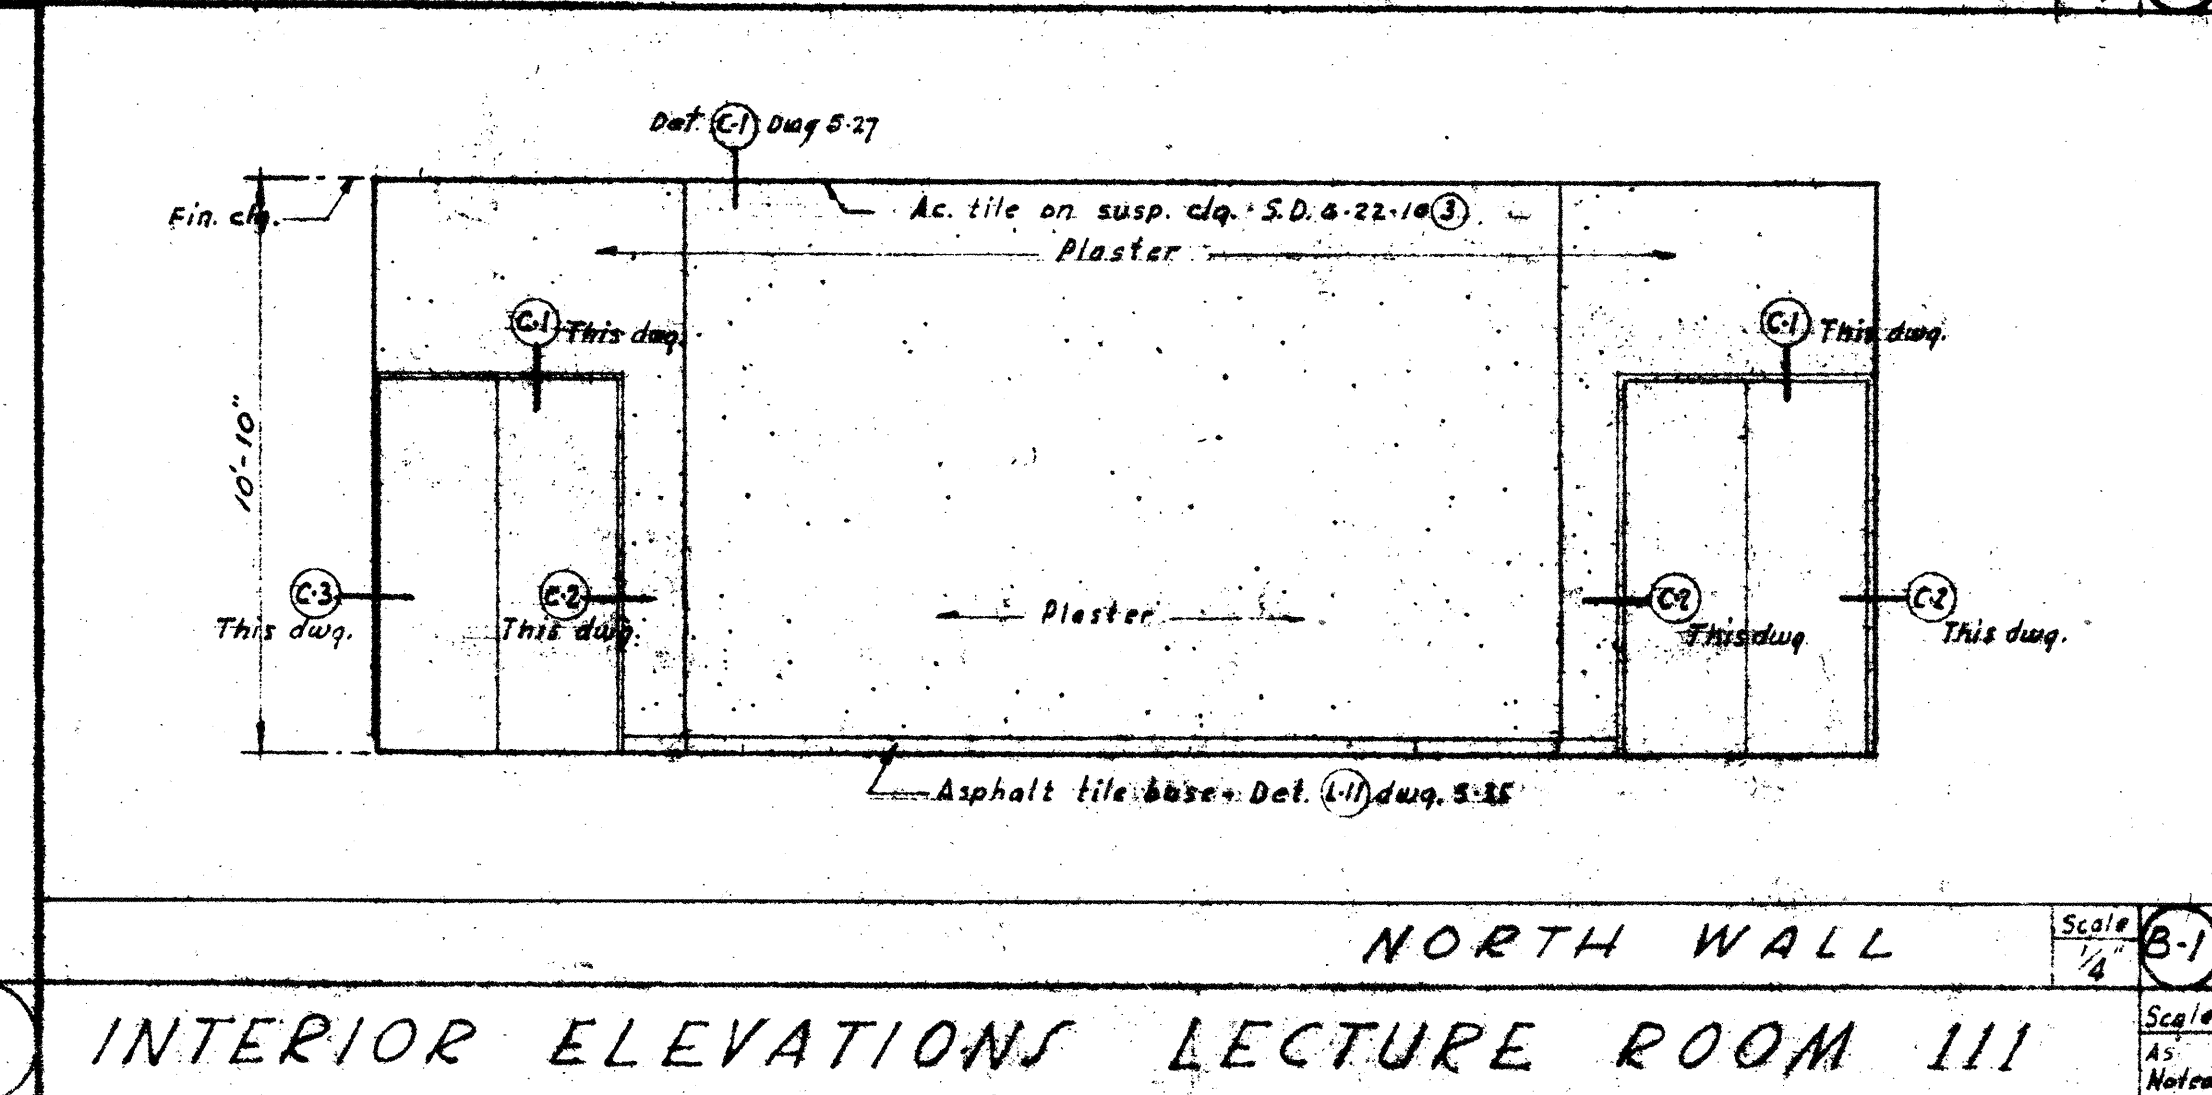


INTERIOR ELEVATIONS LECTURE ROOM III

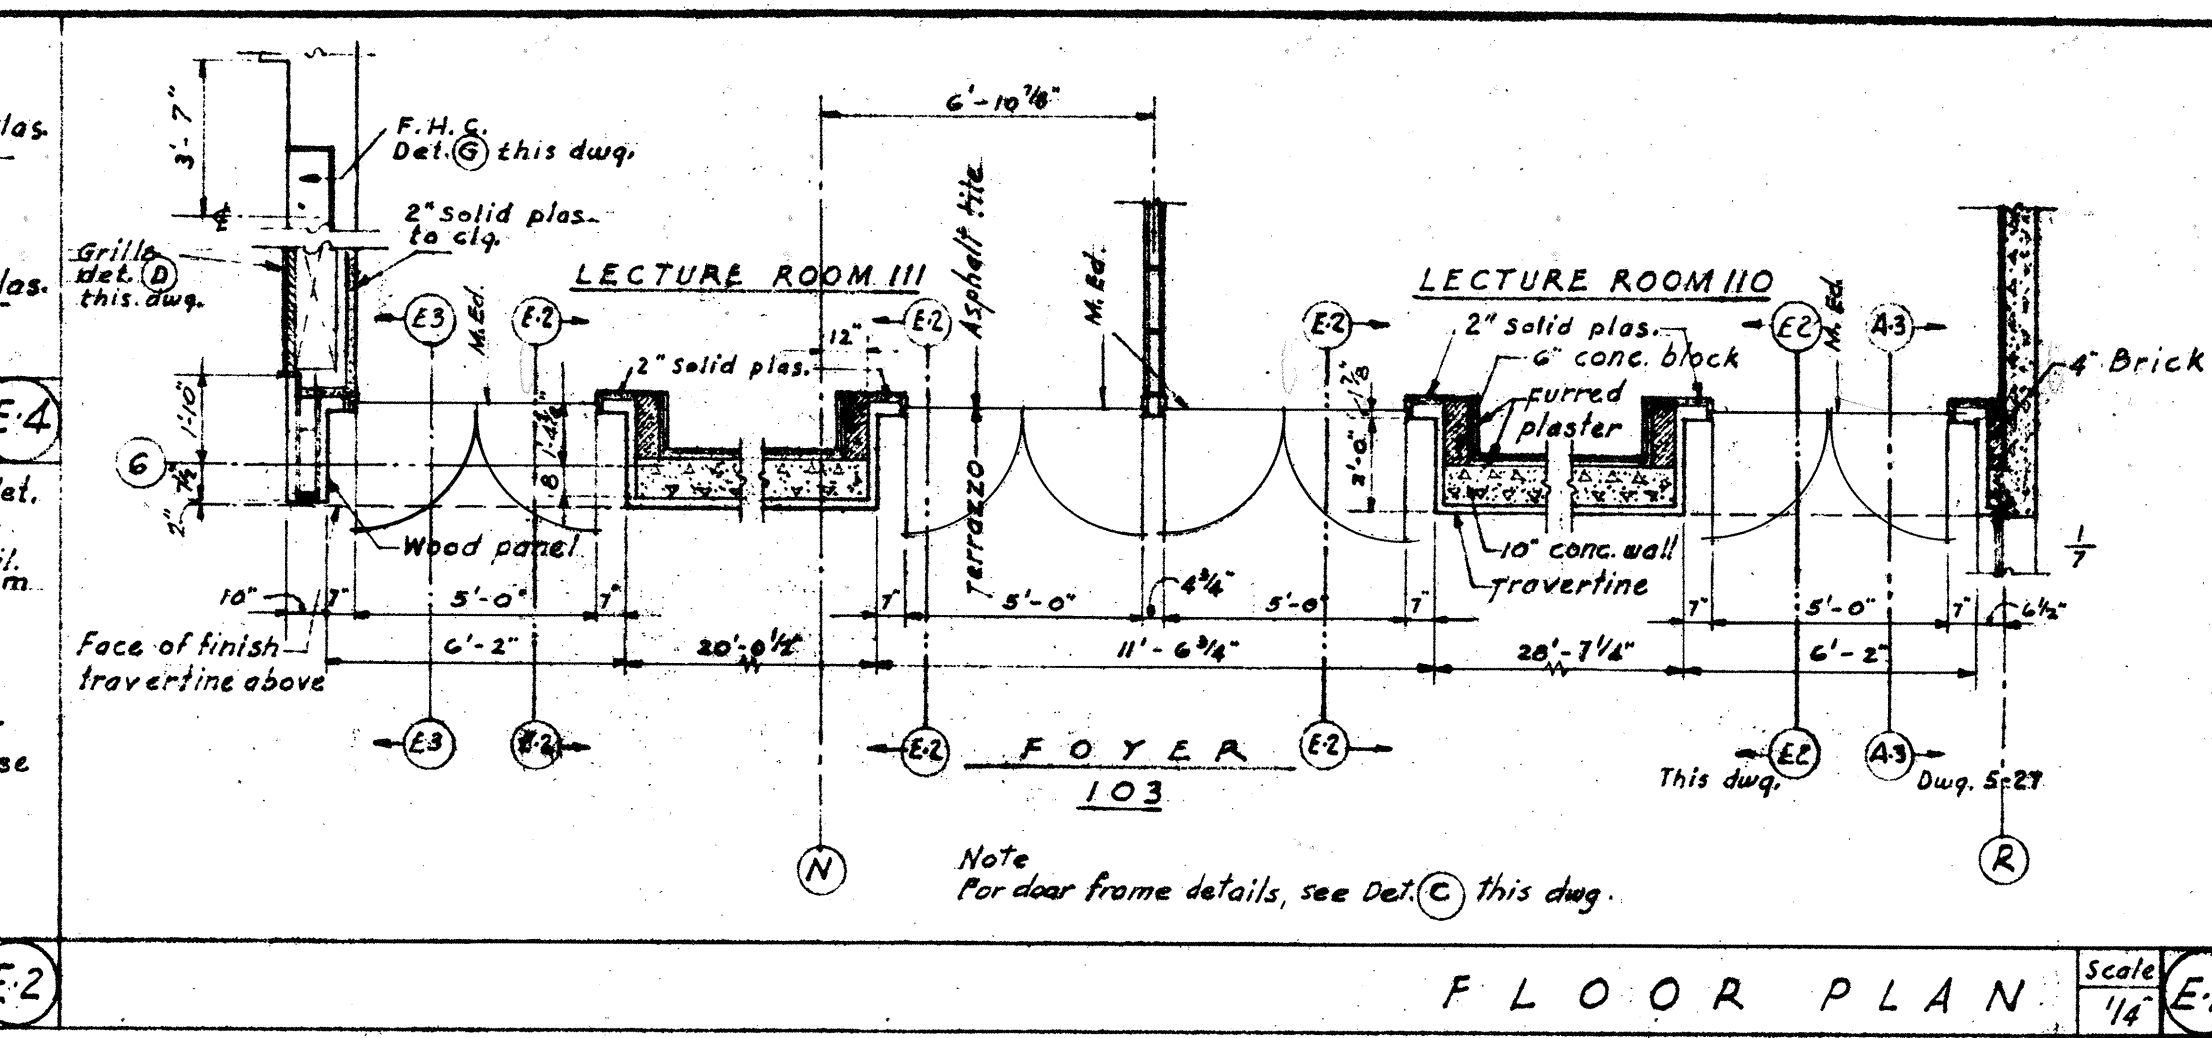


ENTRANCE DETAILS - LECTURE ROOMS

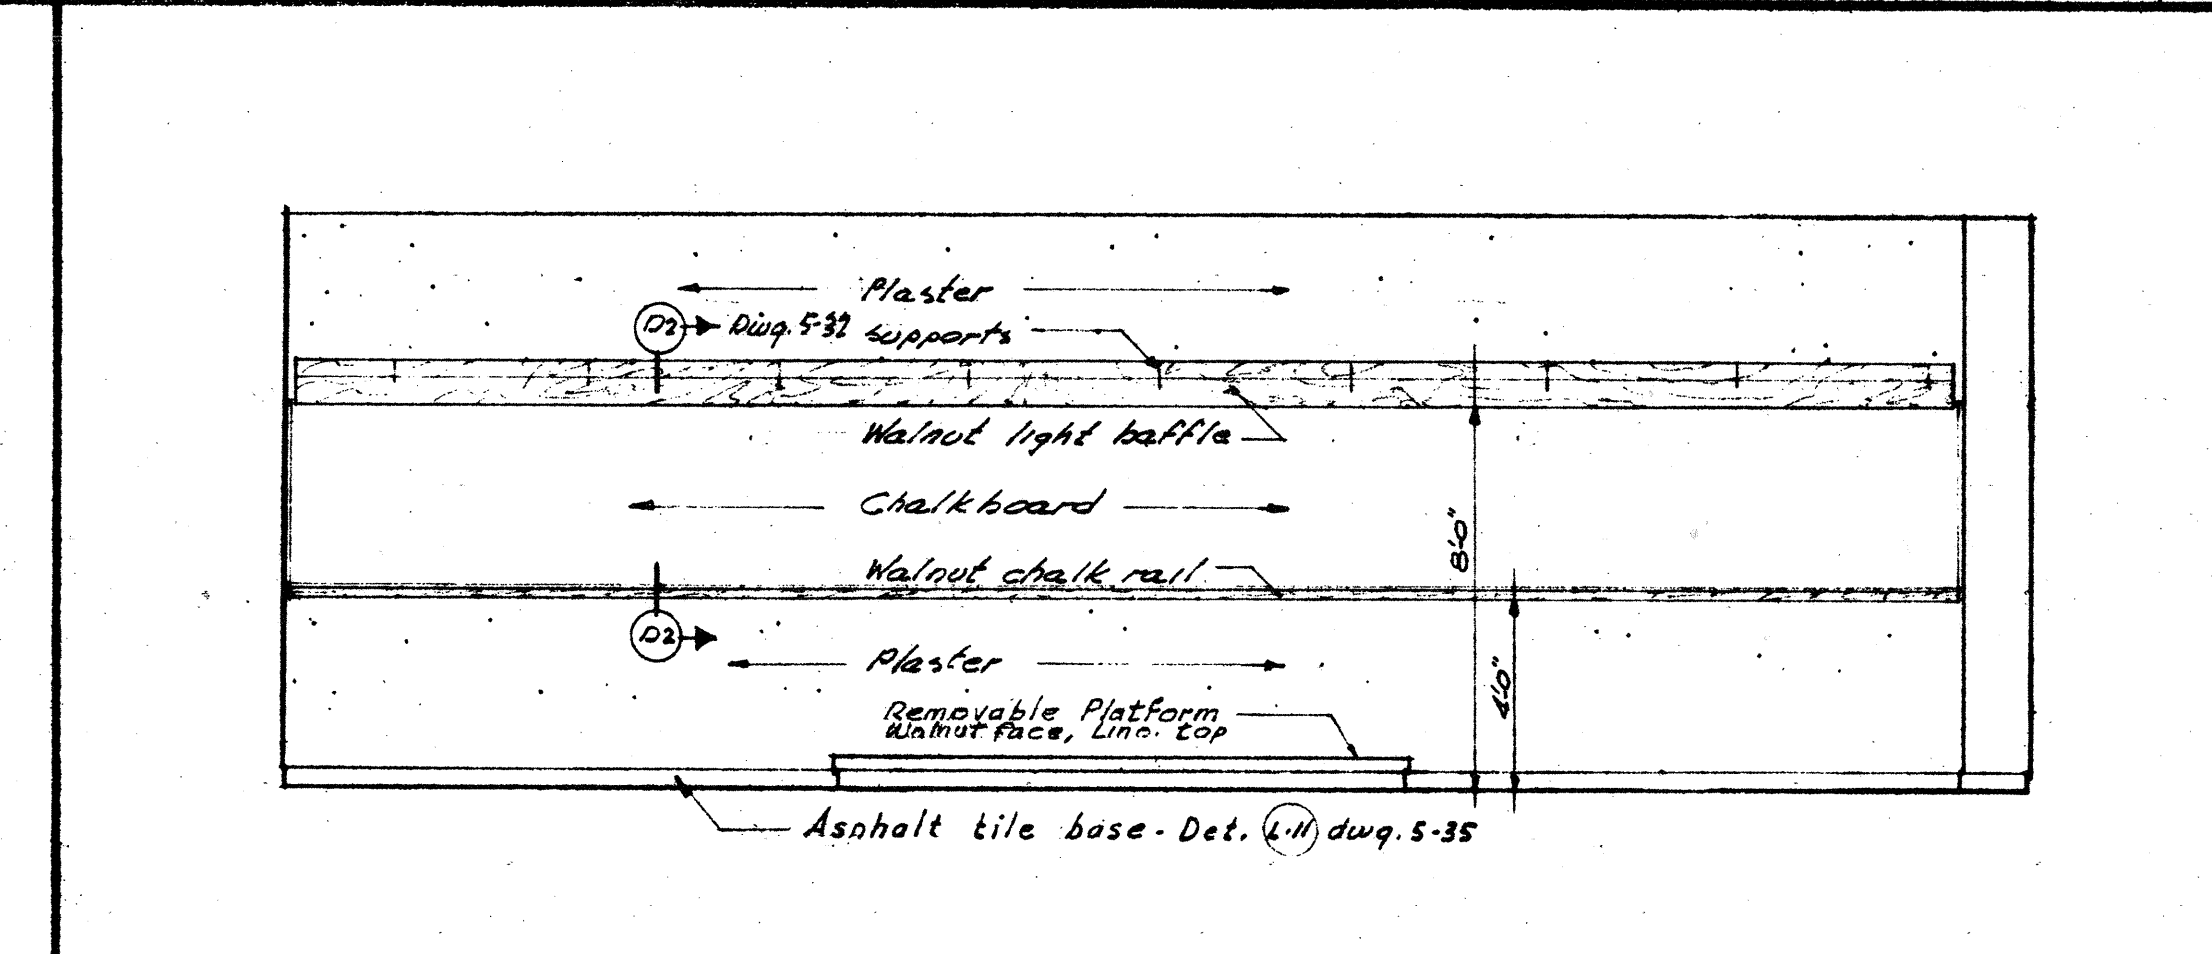


EAST WALL WEST WALL

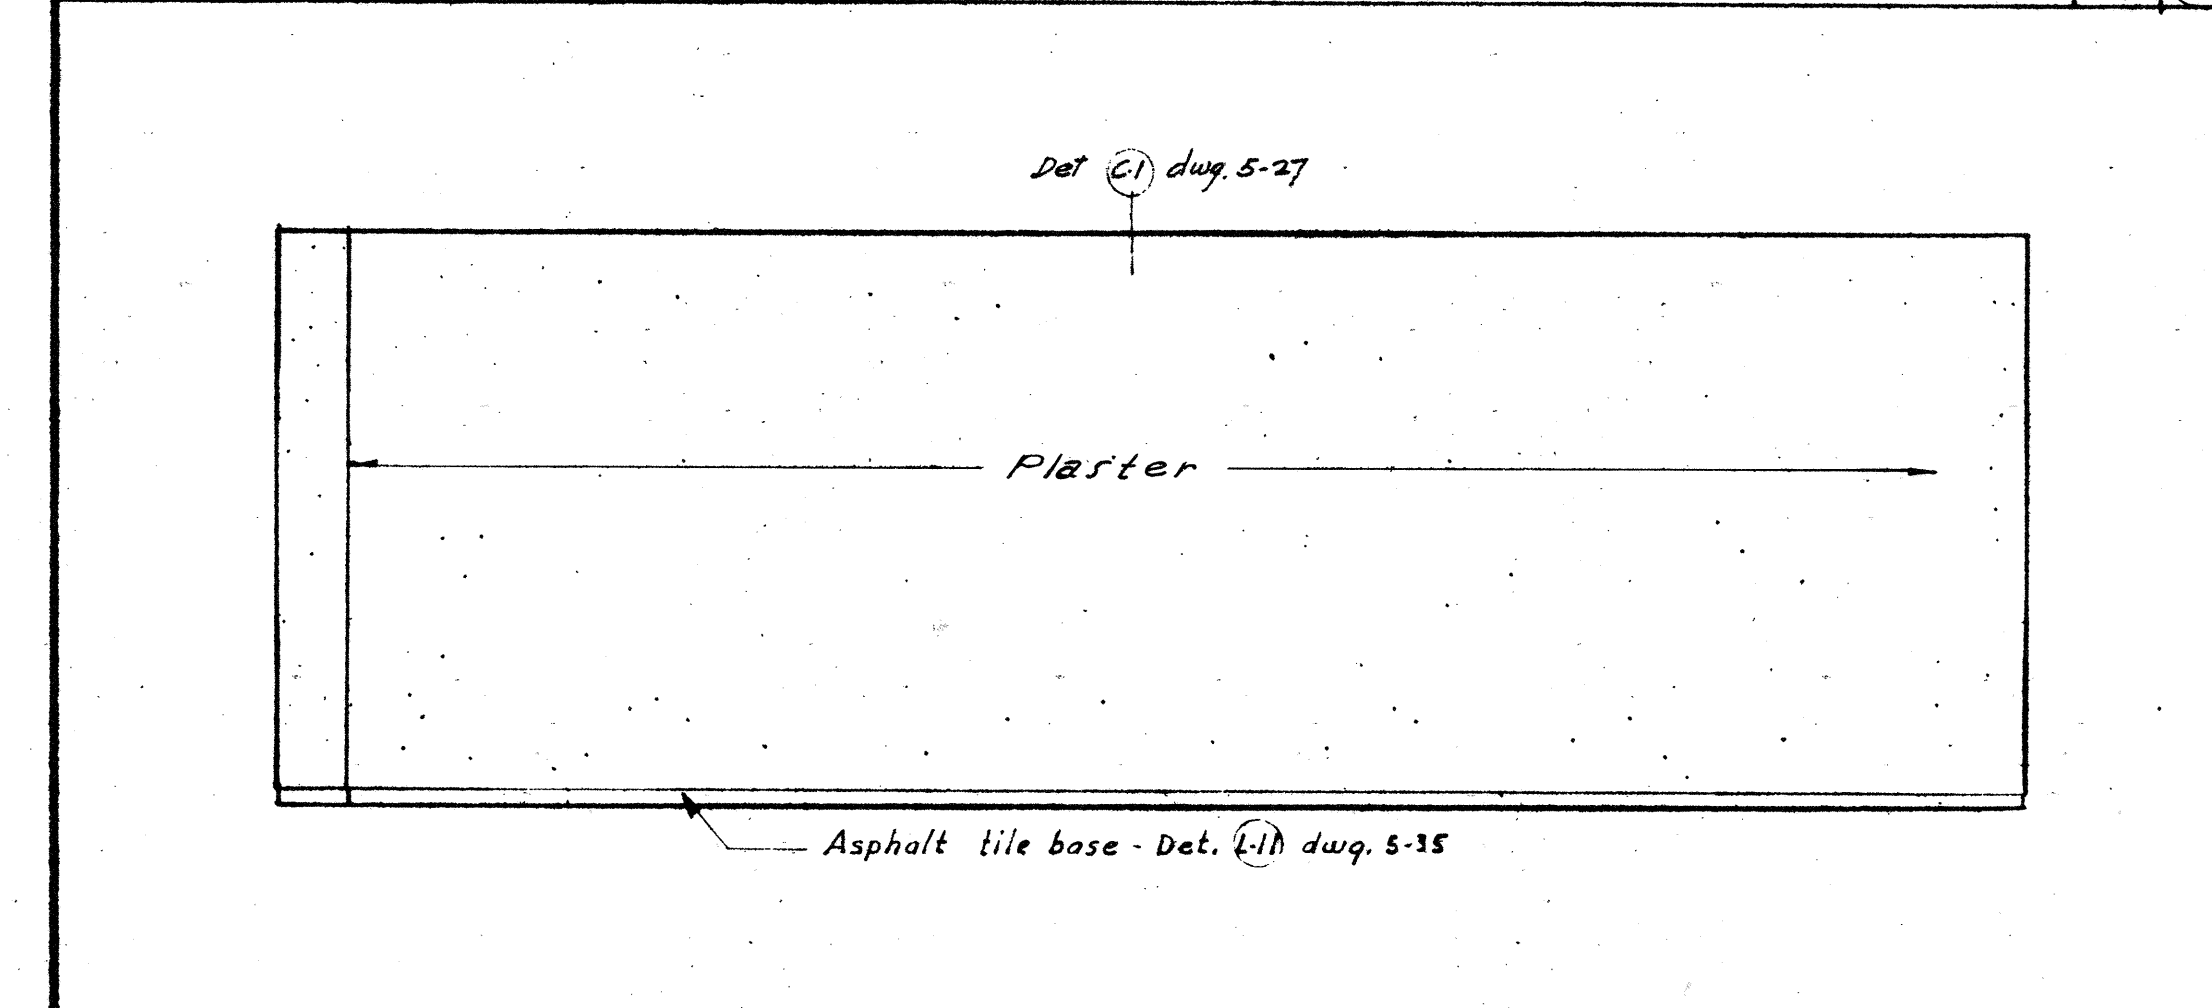


EAST WALL WEST WALL

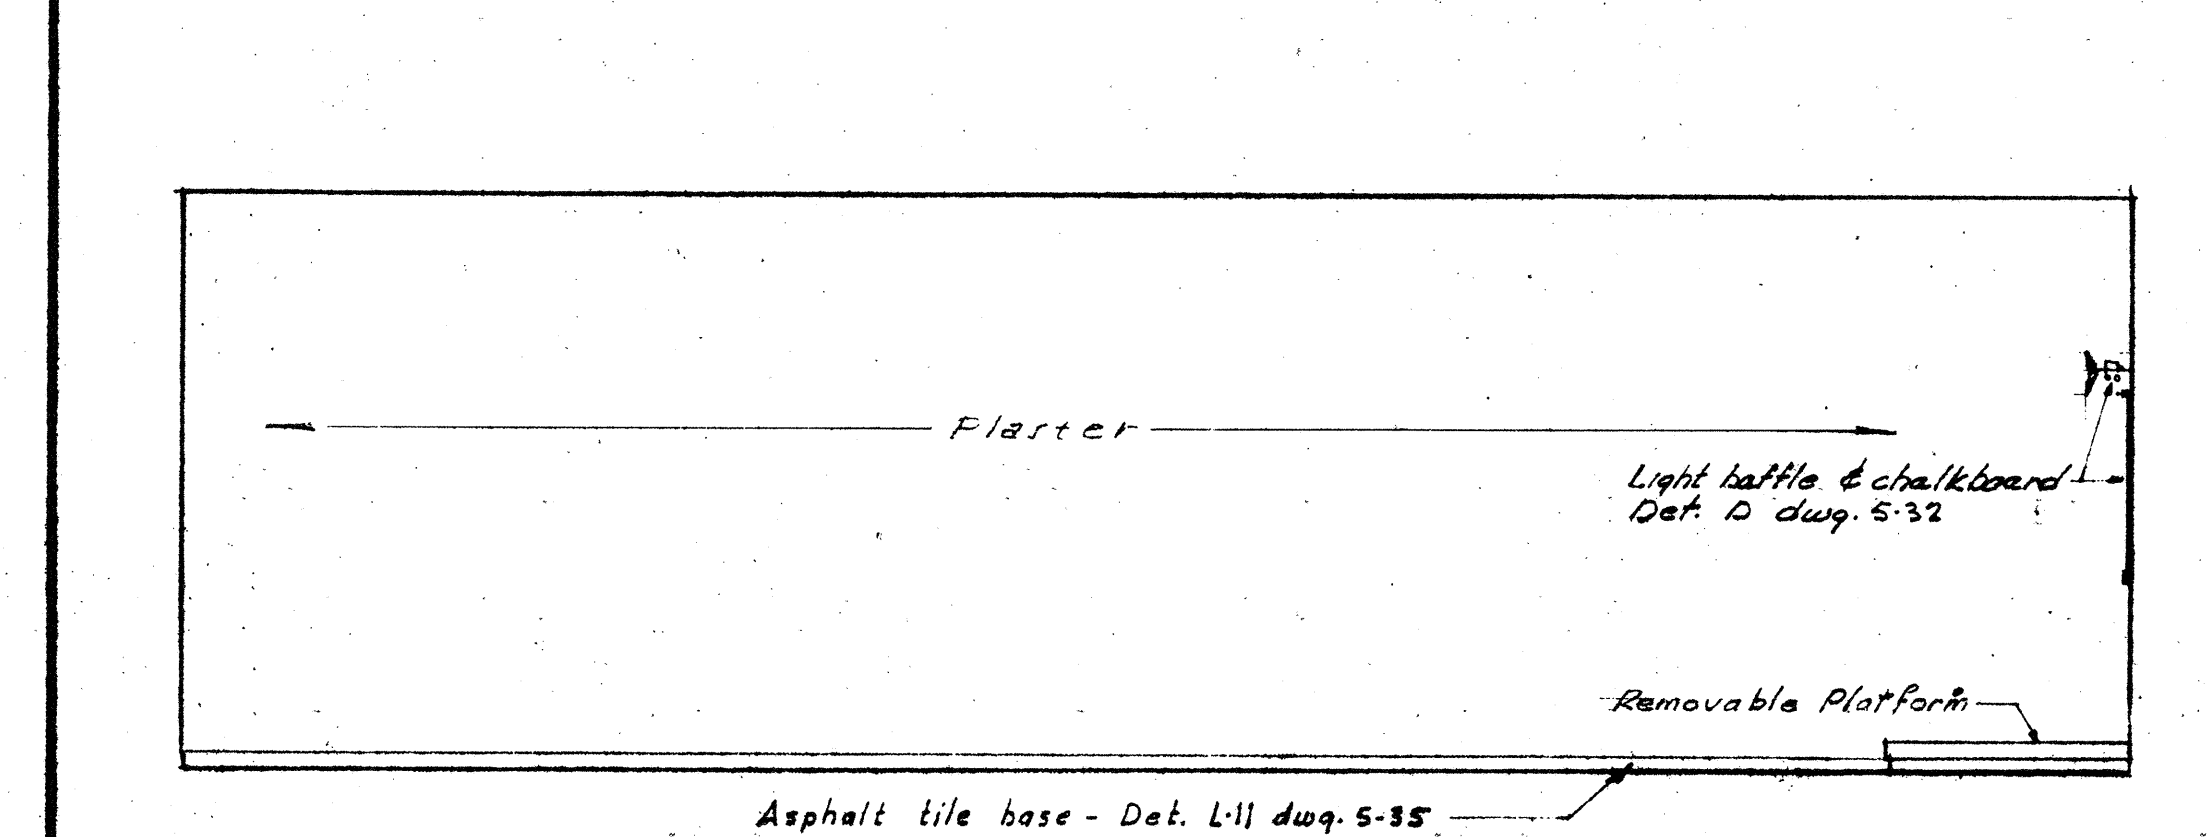


SOUTH WALL NORTH WALL

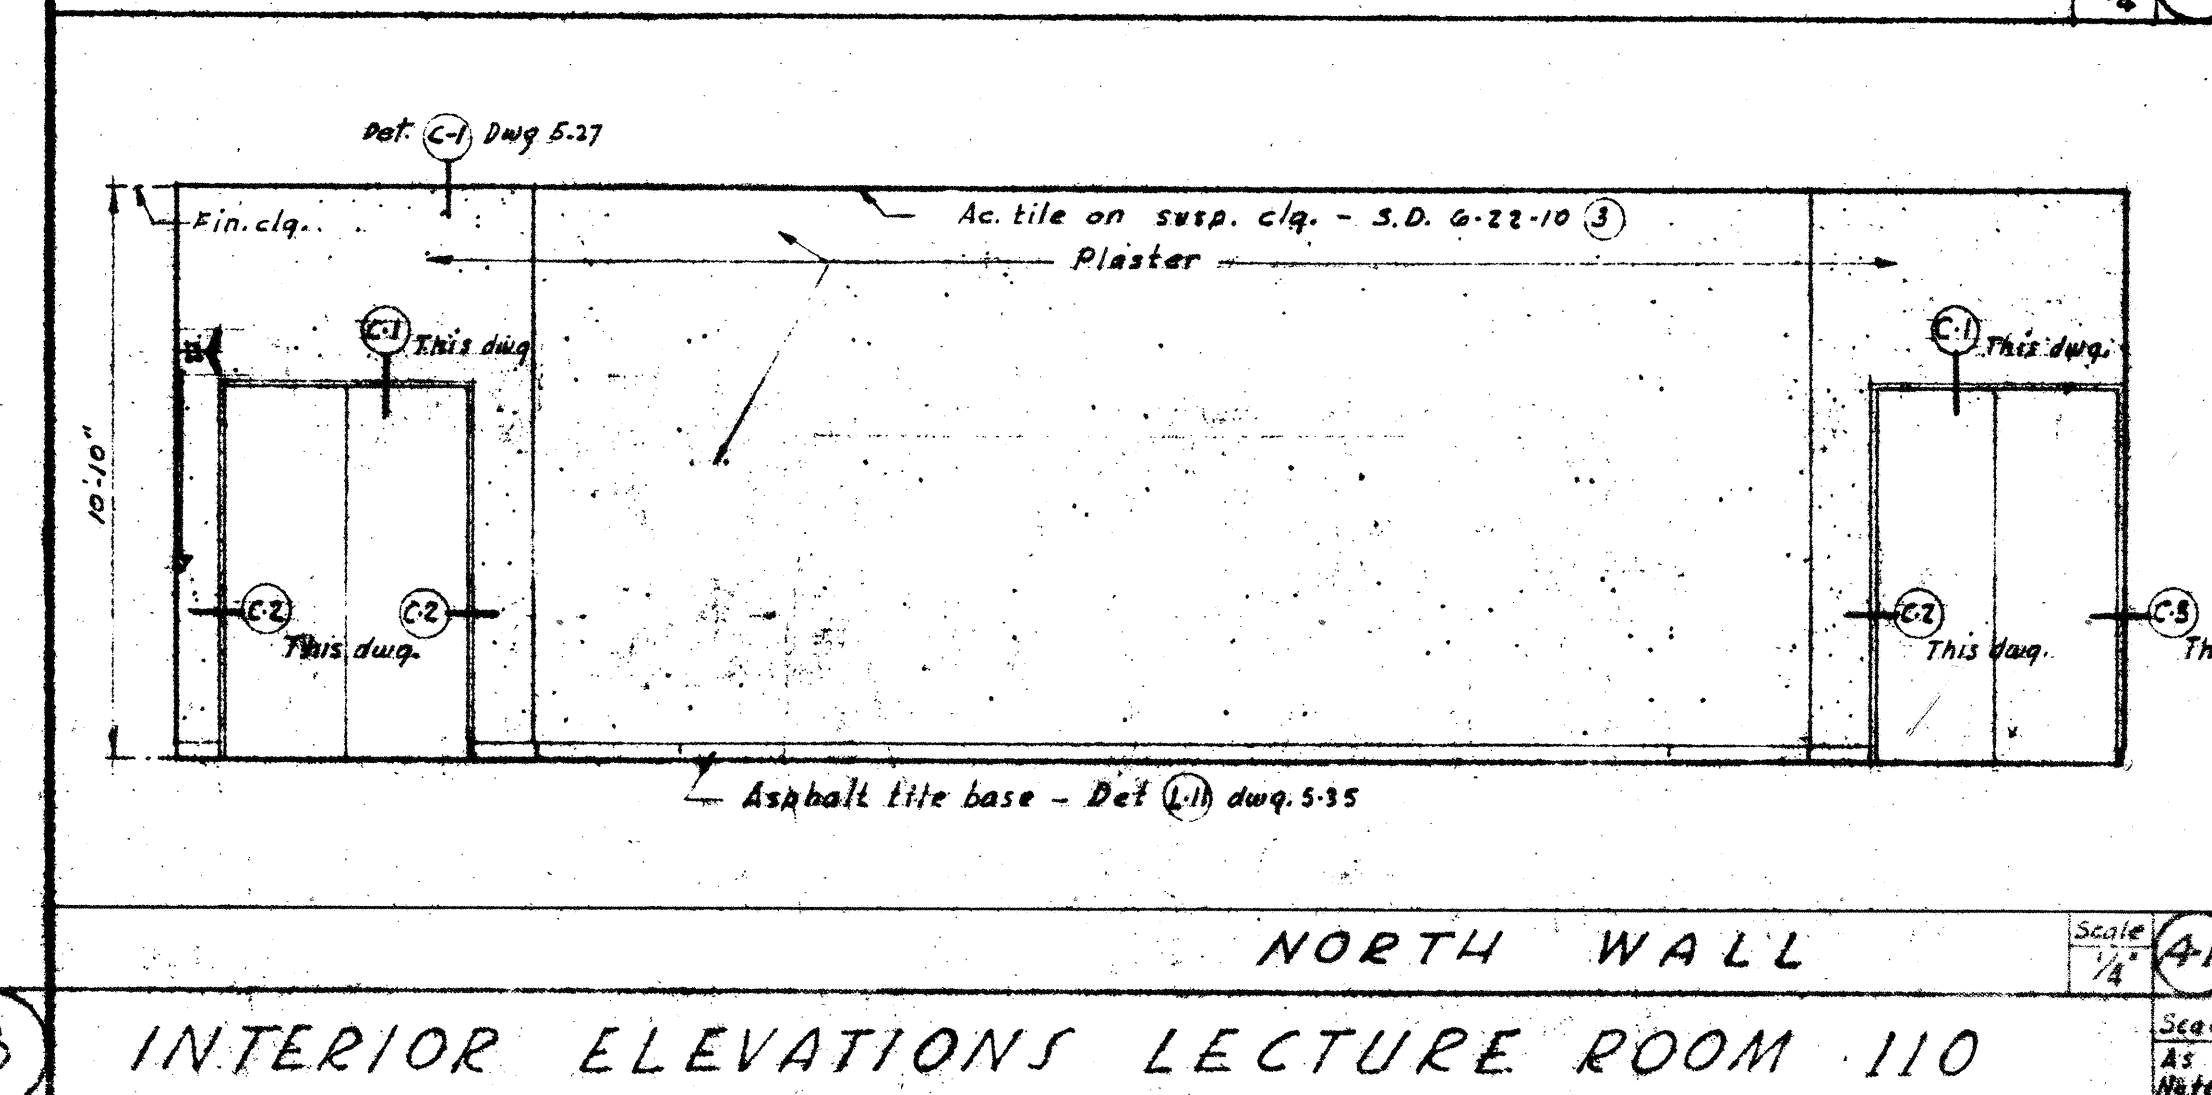


INTERIOR ELEVATIONS LECTURE ROOM III

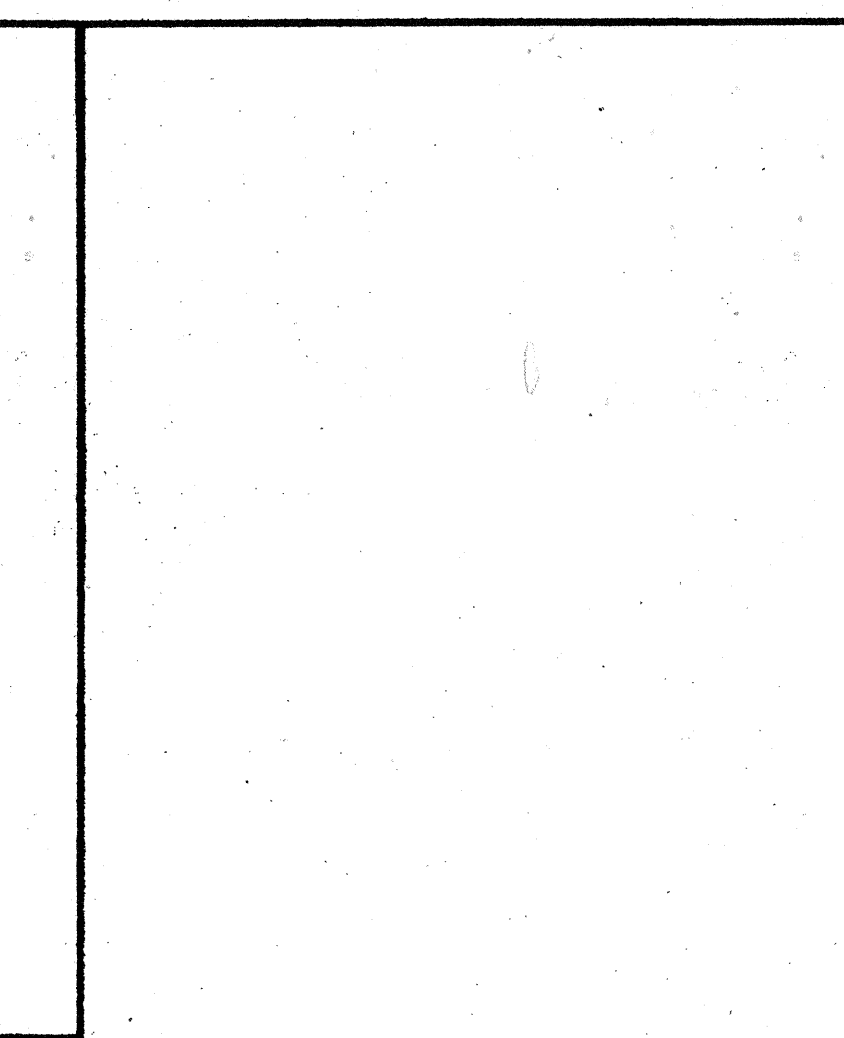


ENTRANCE DETAILS - LECTURE ROOMS

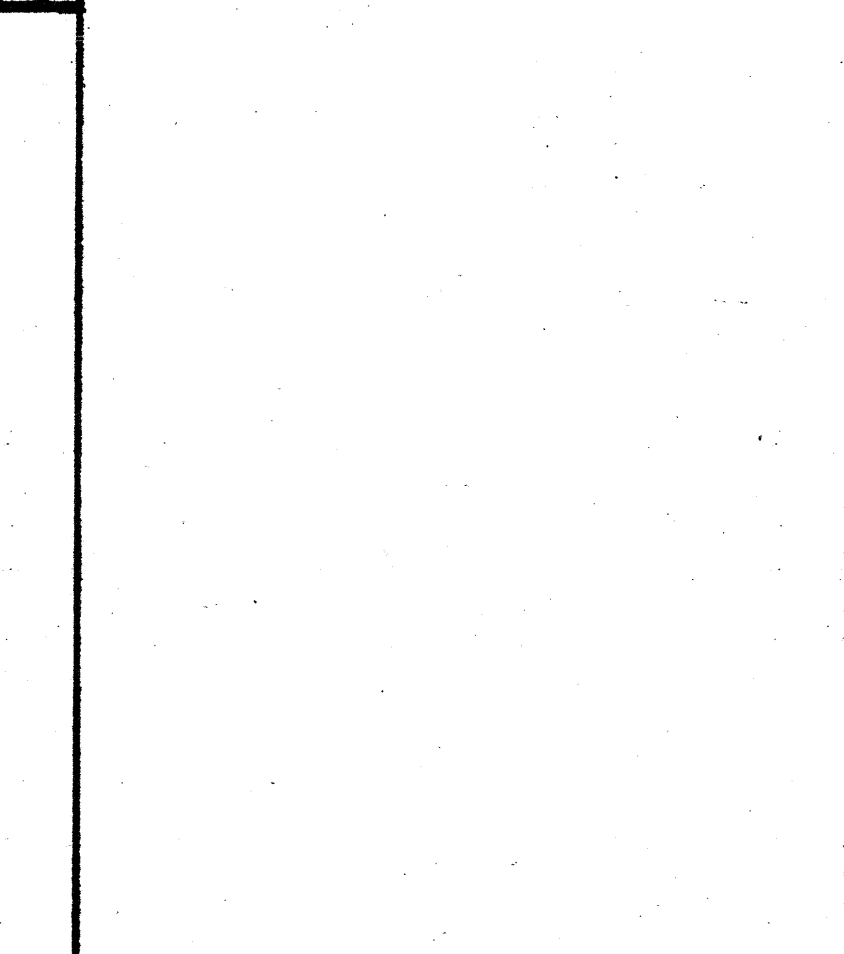


EAST WALL WEST WALL

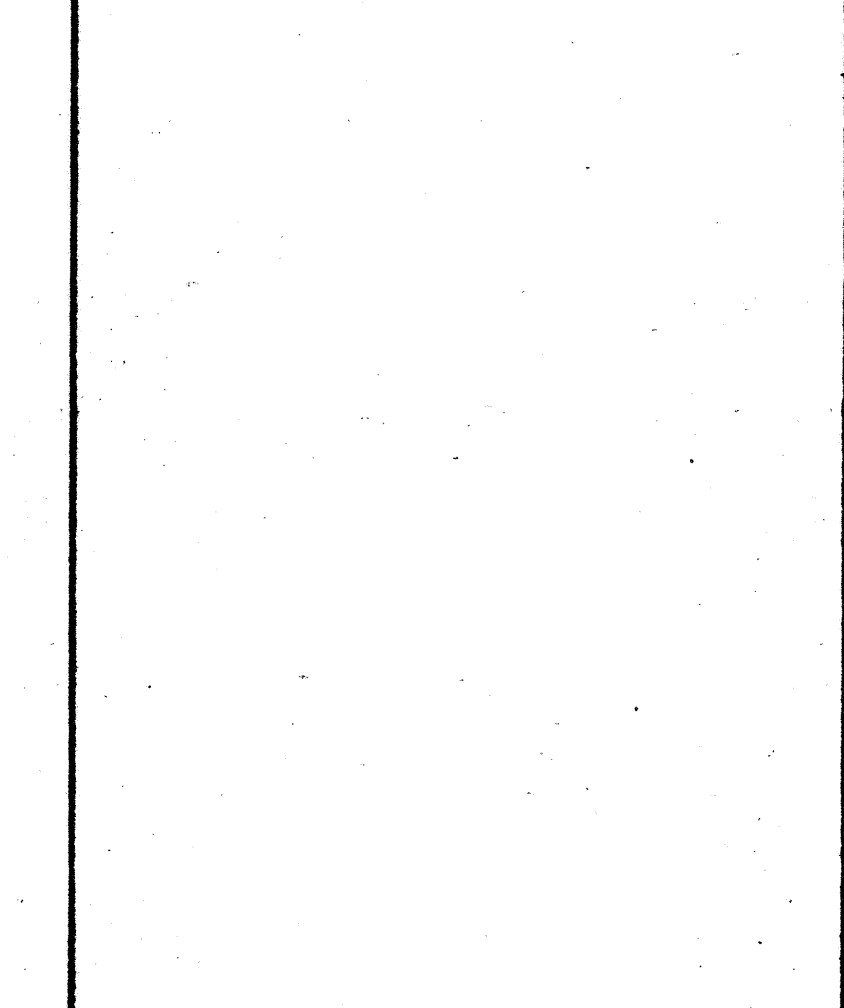

EAST WALL WEST WALL

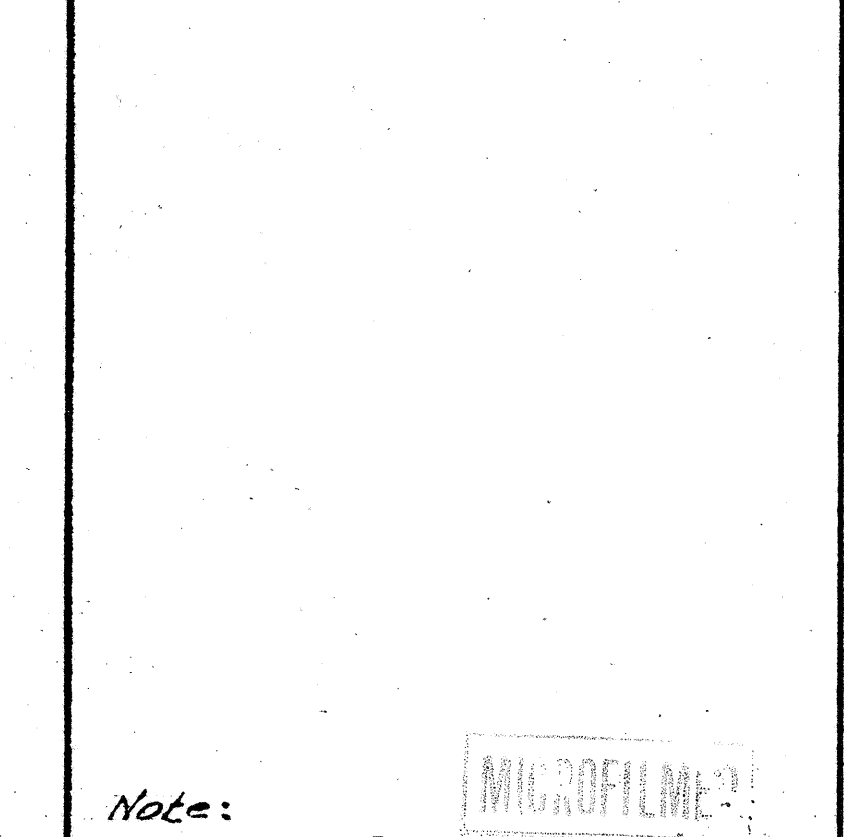

SOUTH WALL NORTH WALL

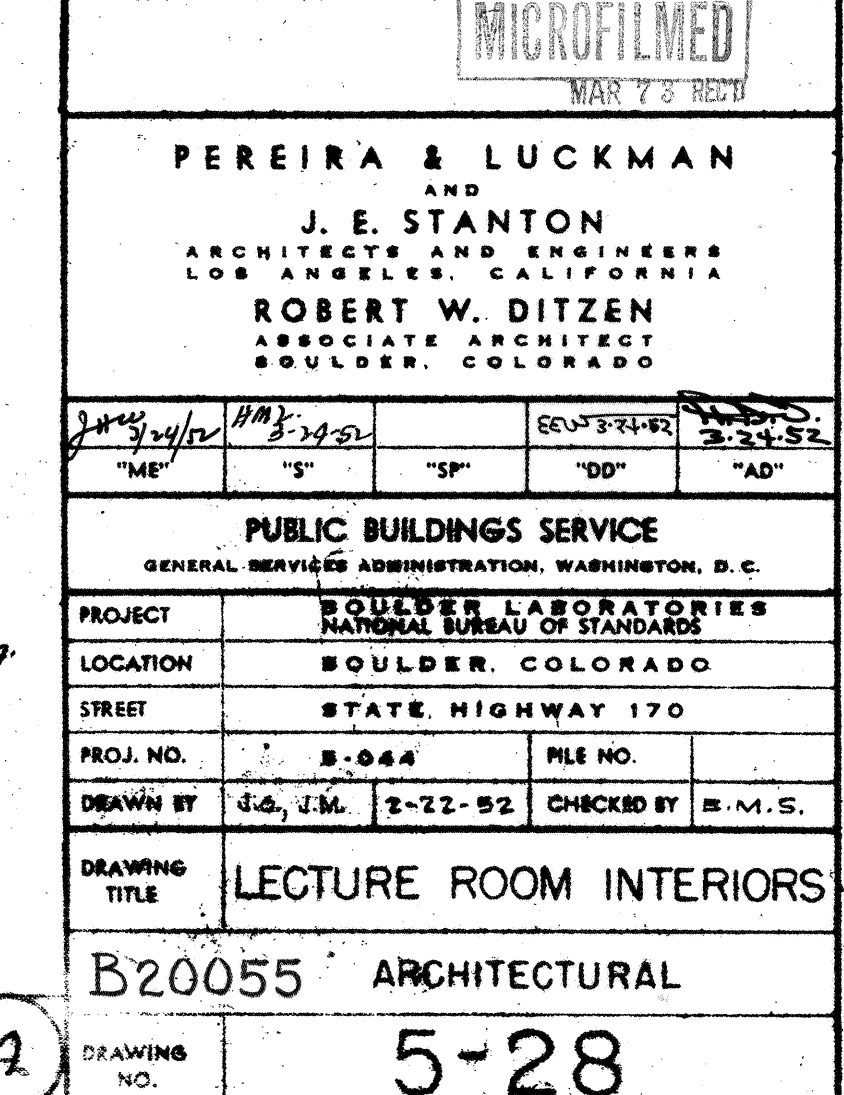


INTERIOR ELEVATIONS LECTURE ROOM III

NOTE:
1. See Det. (C) dup. 5-36 for typical wood framing details.
2. See dup. 5-20 for door frame details.

PEREIRA & LUCKMAN
AND
J. E. STANTON
ARCHITECTS AND ENGINEERS
LOS ANGELES, CALIFORNIA
ROBERT W. DITZEN
ASSOCIATE ARCHITECT
BOULDER, COLORADO


PROJECT	LOCATION	STREET	PROJ. NO.	FILE NO.
BOULDER LABORATORIES	BOULDER, COLORADO	STATE HIGHWAY 170	5-044	5-12-92

DRAWING TITLE: LECTURE ROOM INTERIORS
B20055 ARCHITECTURAL
5-28

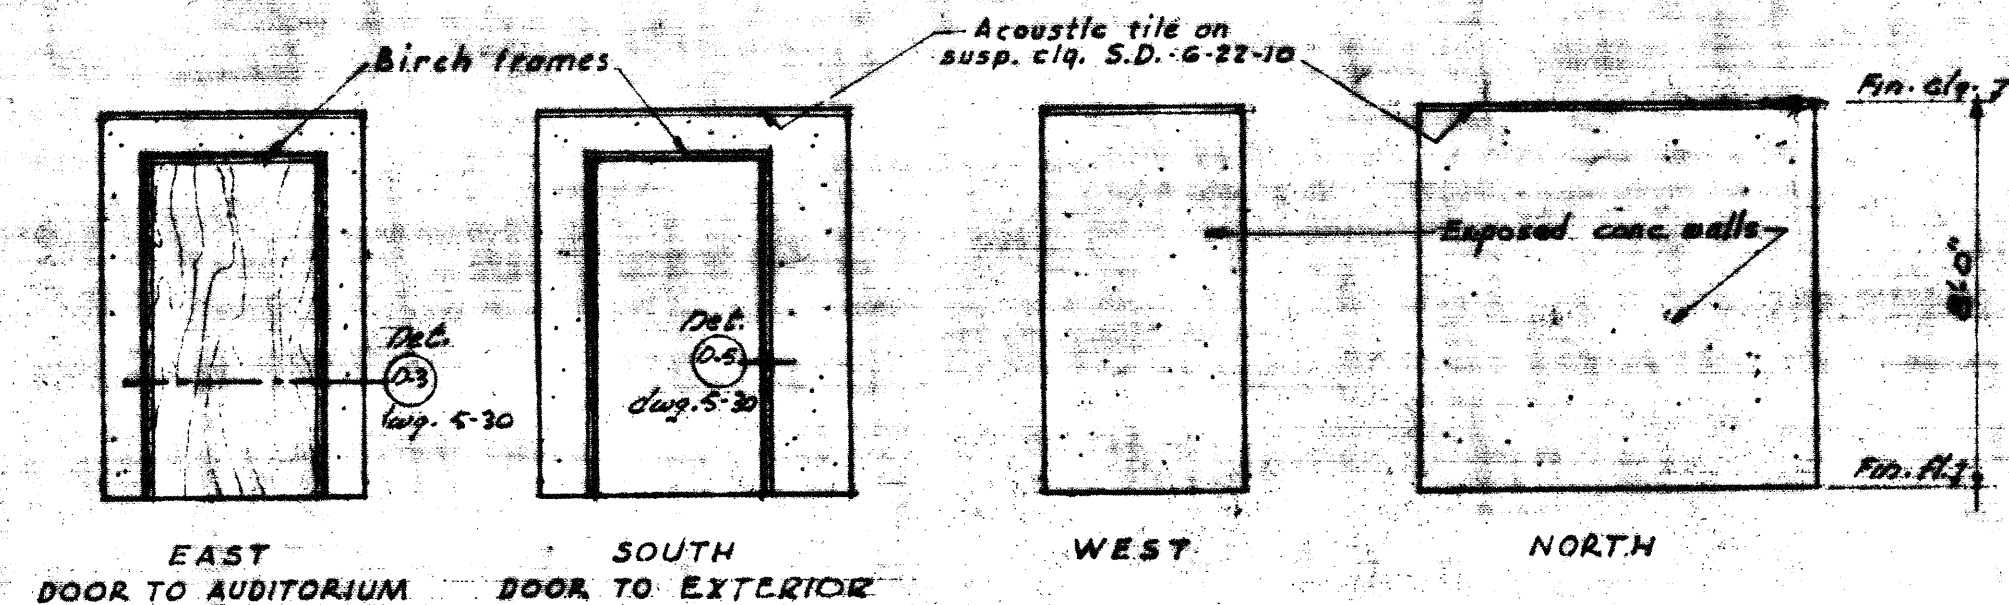


Note: Refer to det. (A) dwg. 5-13 for additional det.

WALL ELEVATIONS VESTIBULES ROOMS 108 & 109 Scale 1/4" = 1'-0" A-6

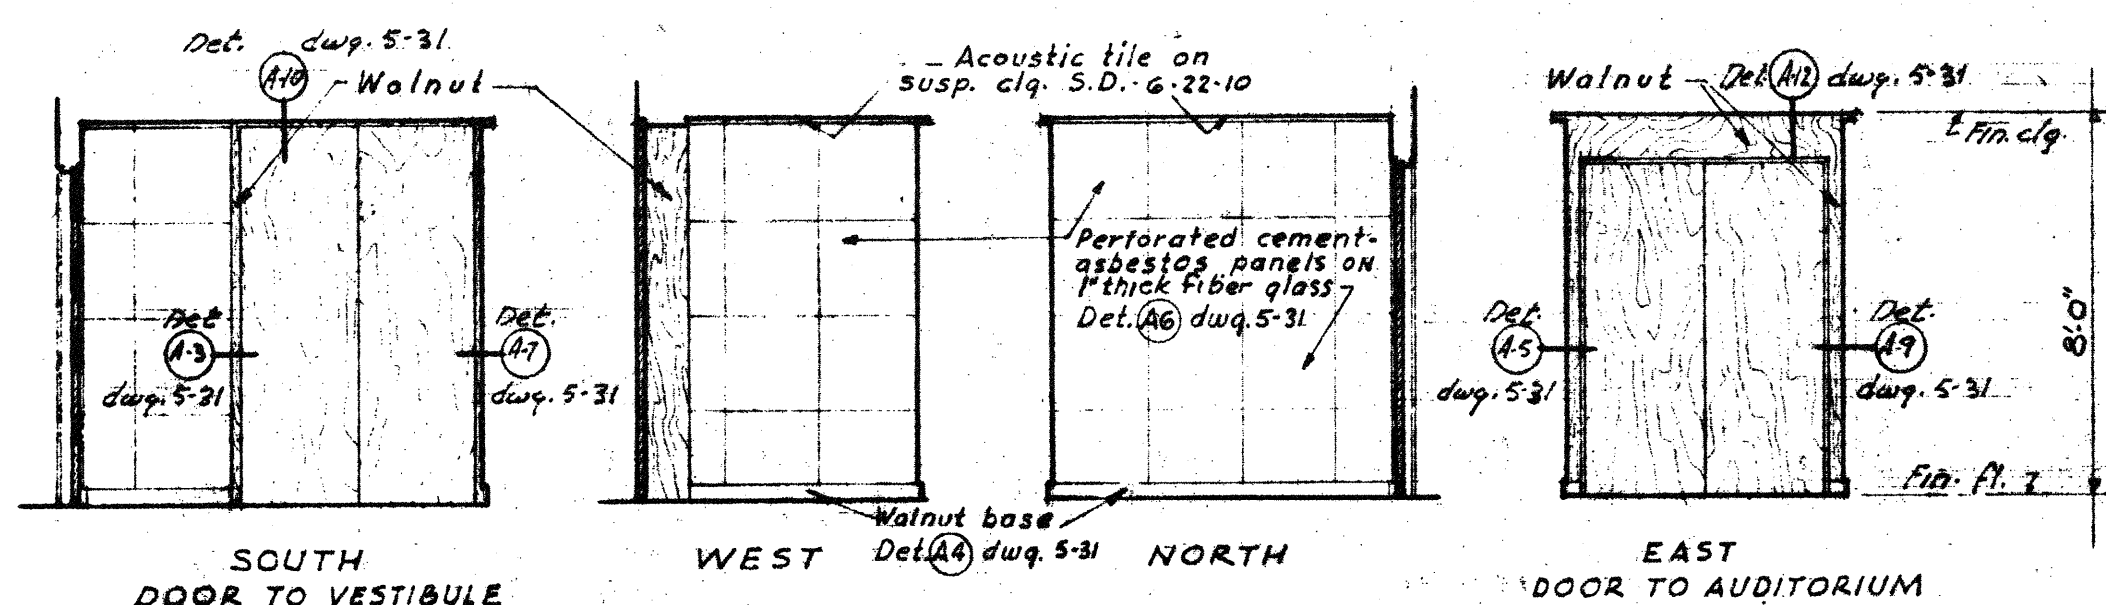


Compass directions shown, apply to room #105
Opposite points apply to room #104


WALL ELEVATIONS VESTIBULE 104 & 105 Scale 1/4" = 1'-0" A-5

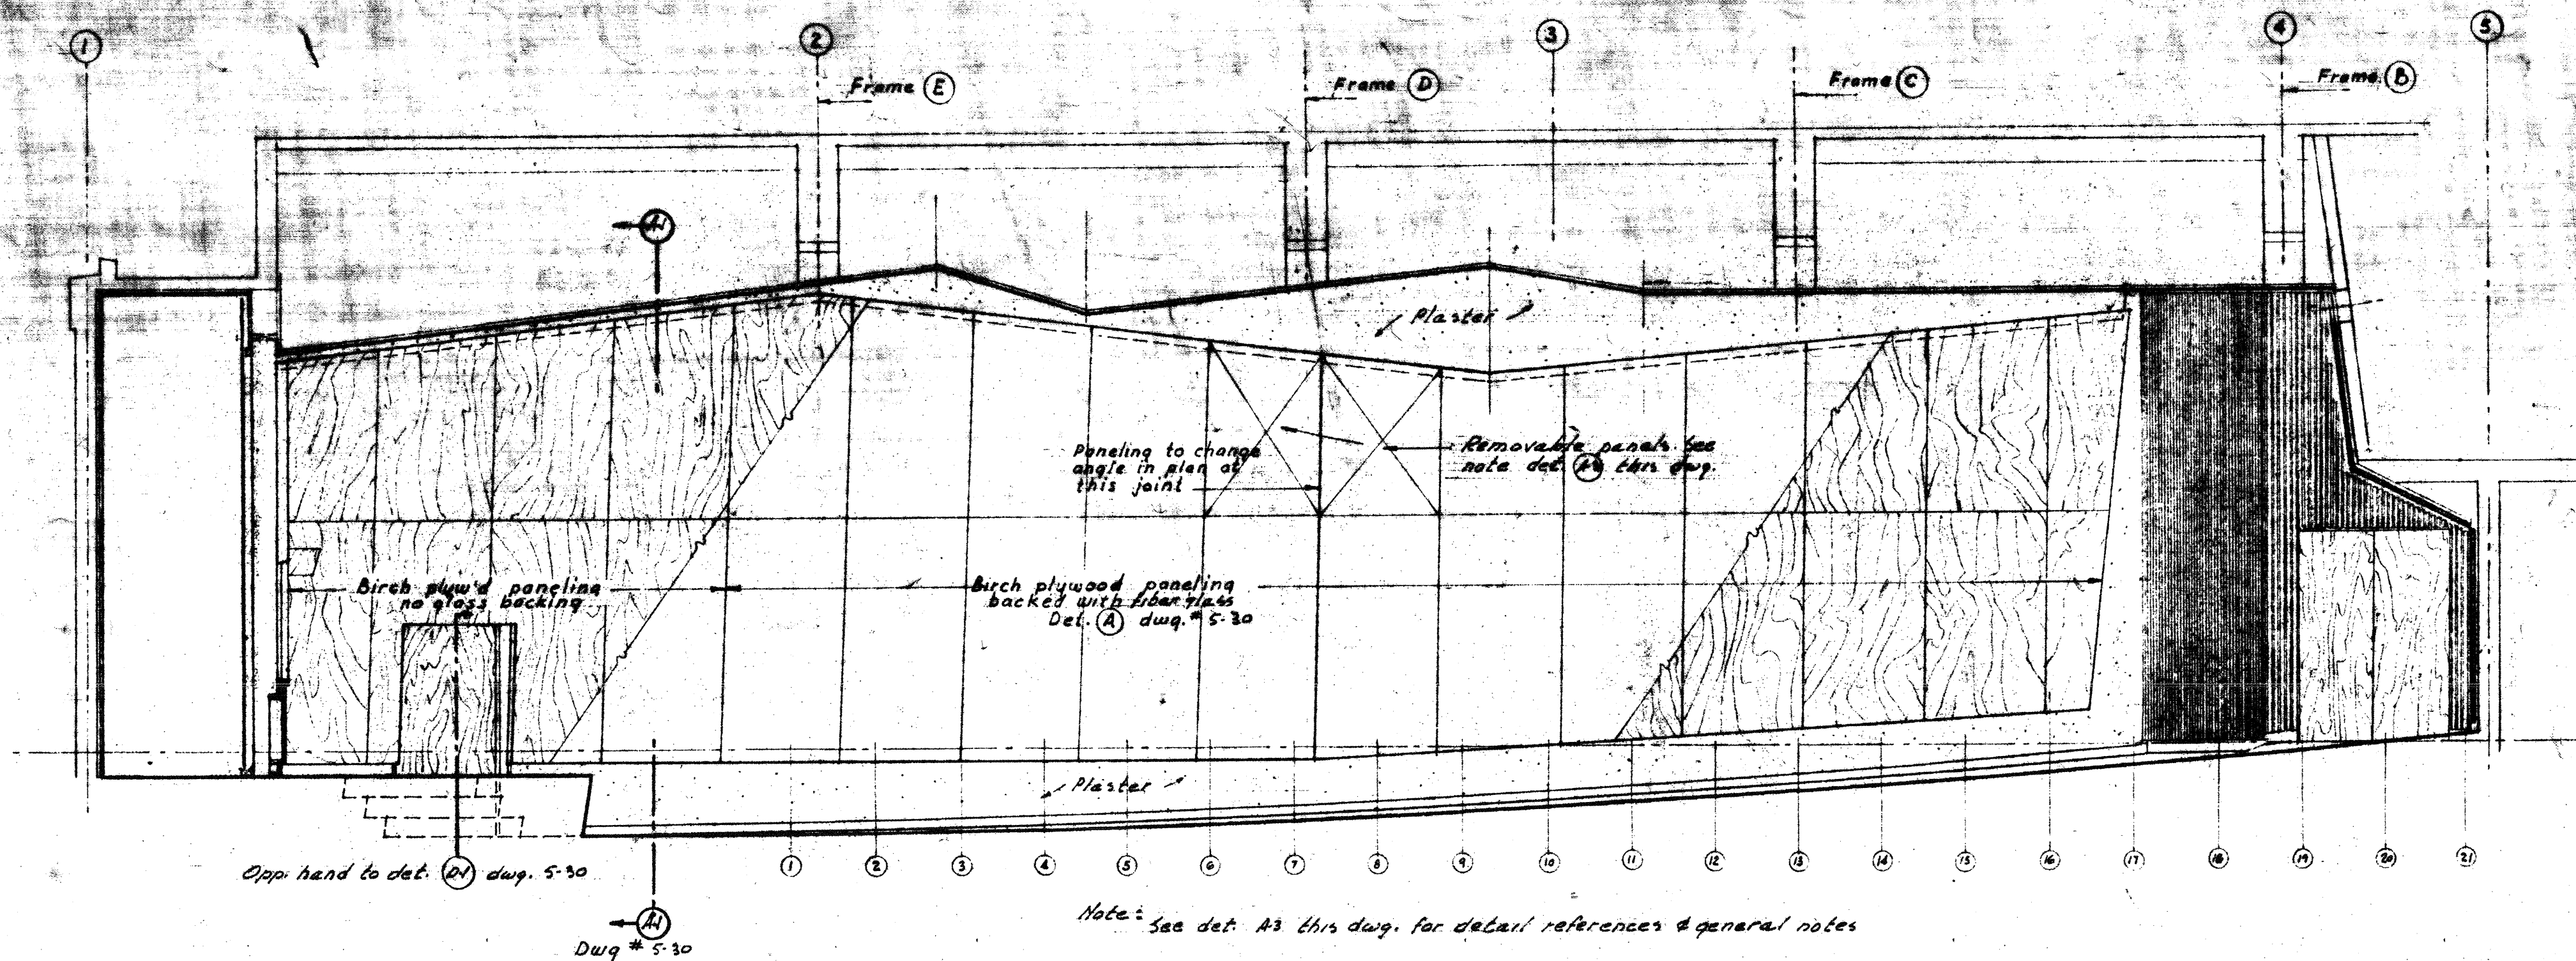


EAST WALL ELEVATION Scale 1/4" = 1'-0" A-4

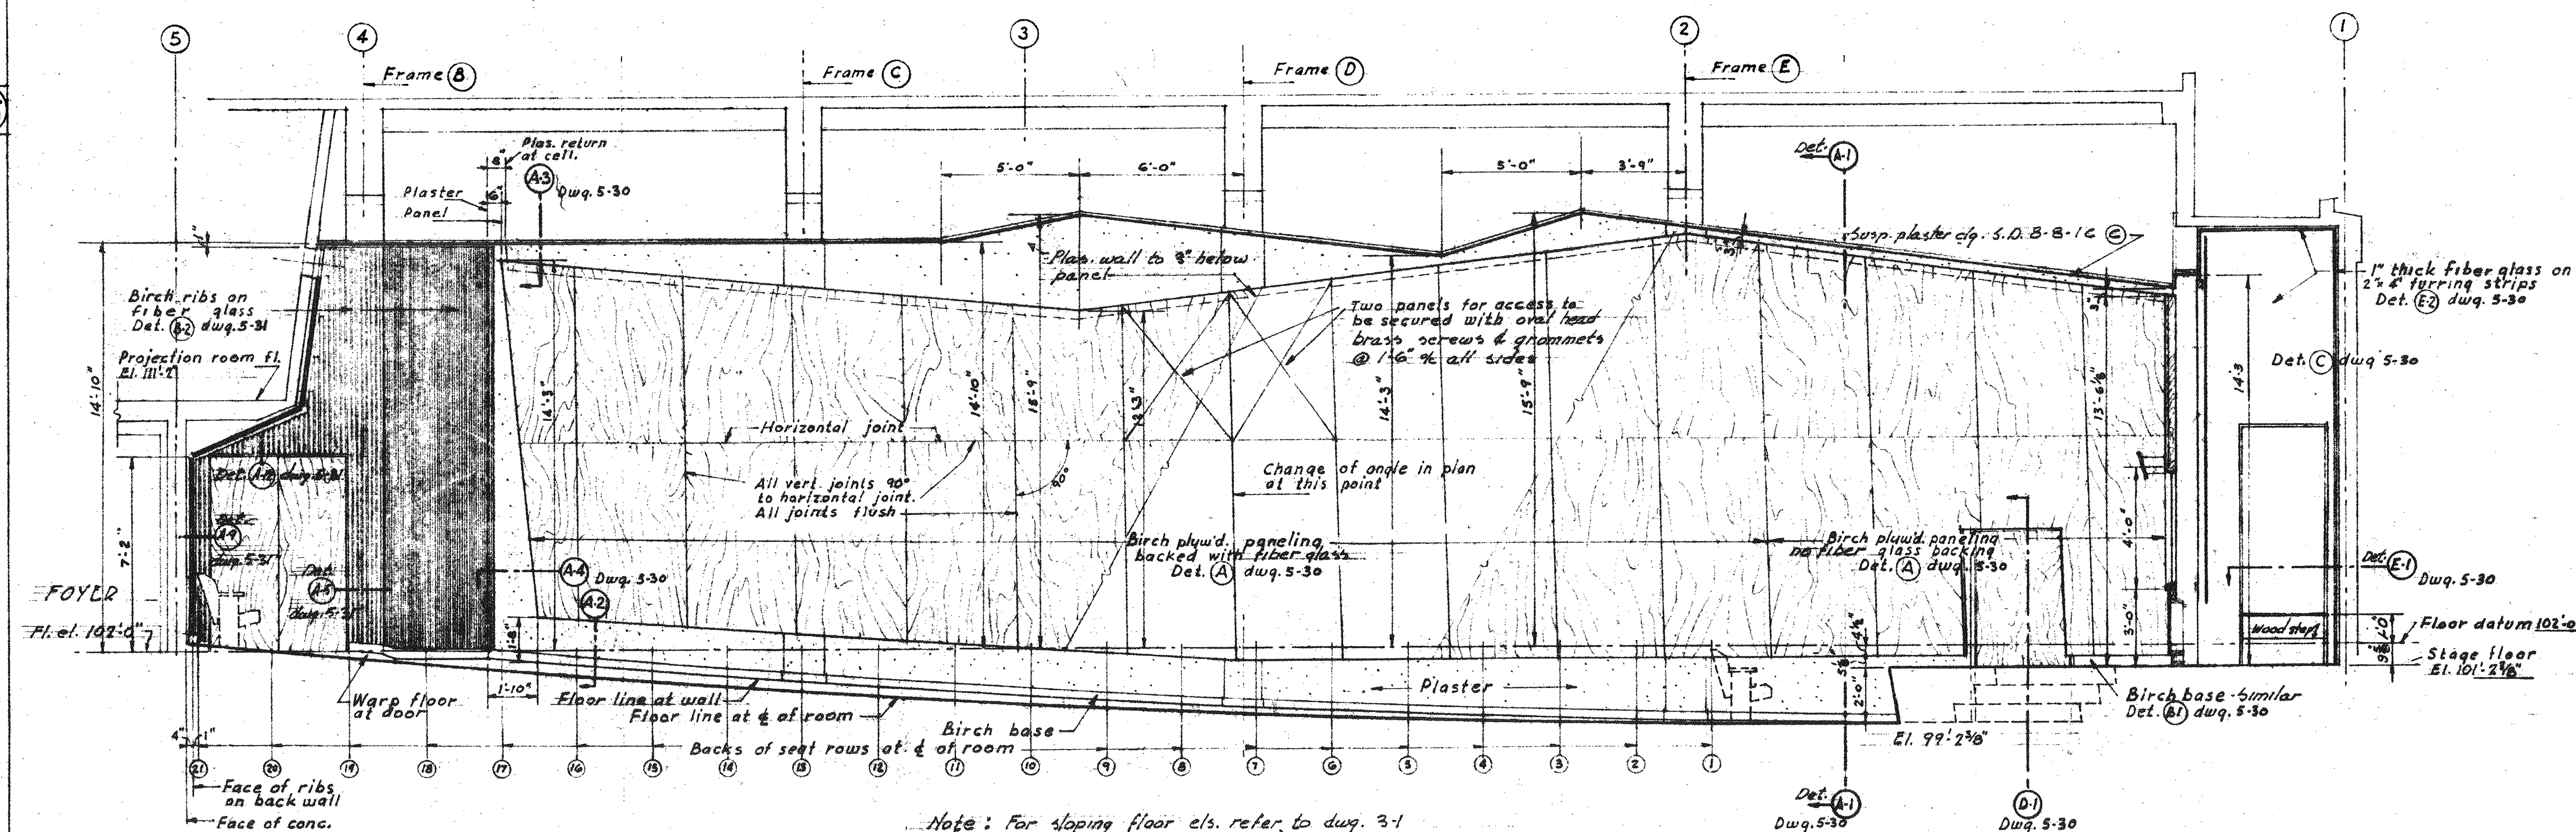

WEST WALL ELEVATION Scale 1/4" = 1'-0" A-3

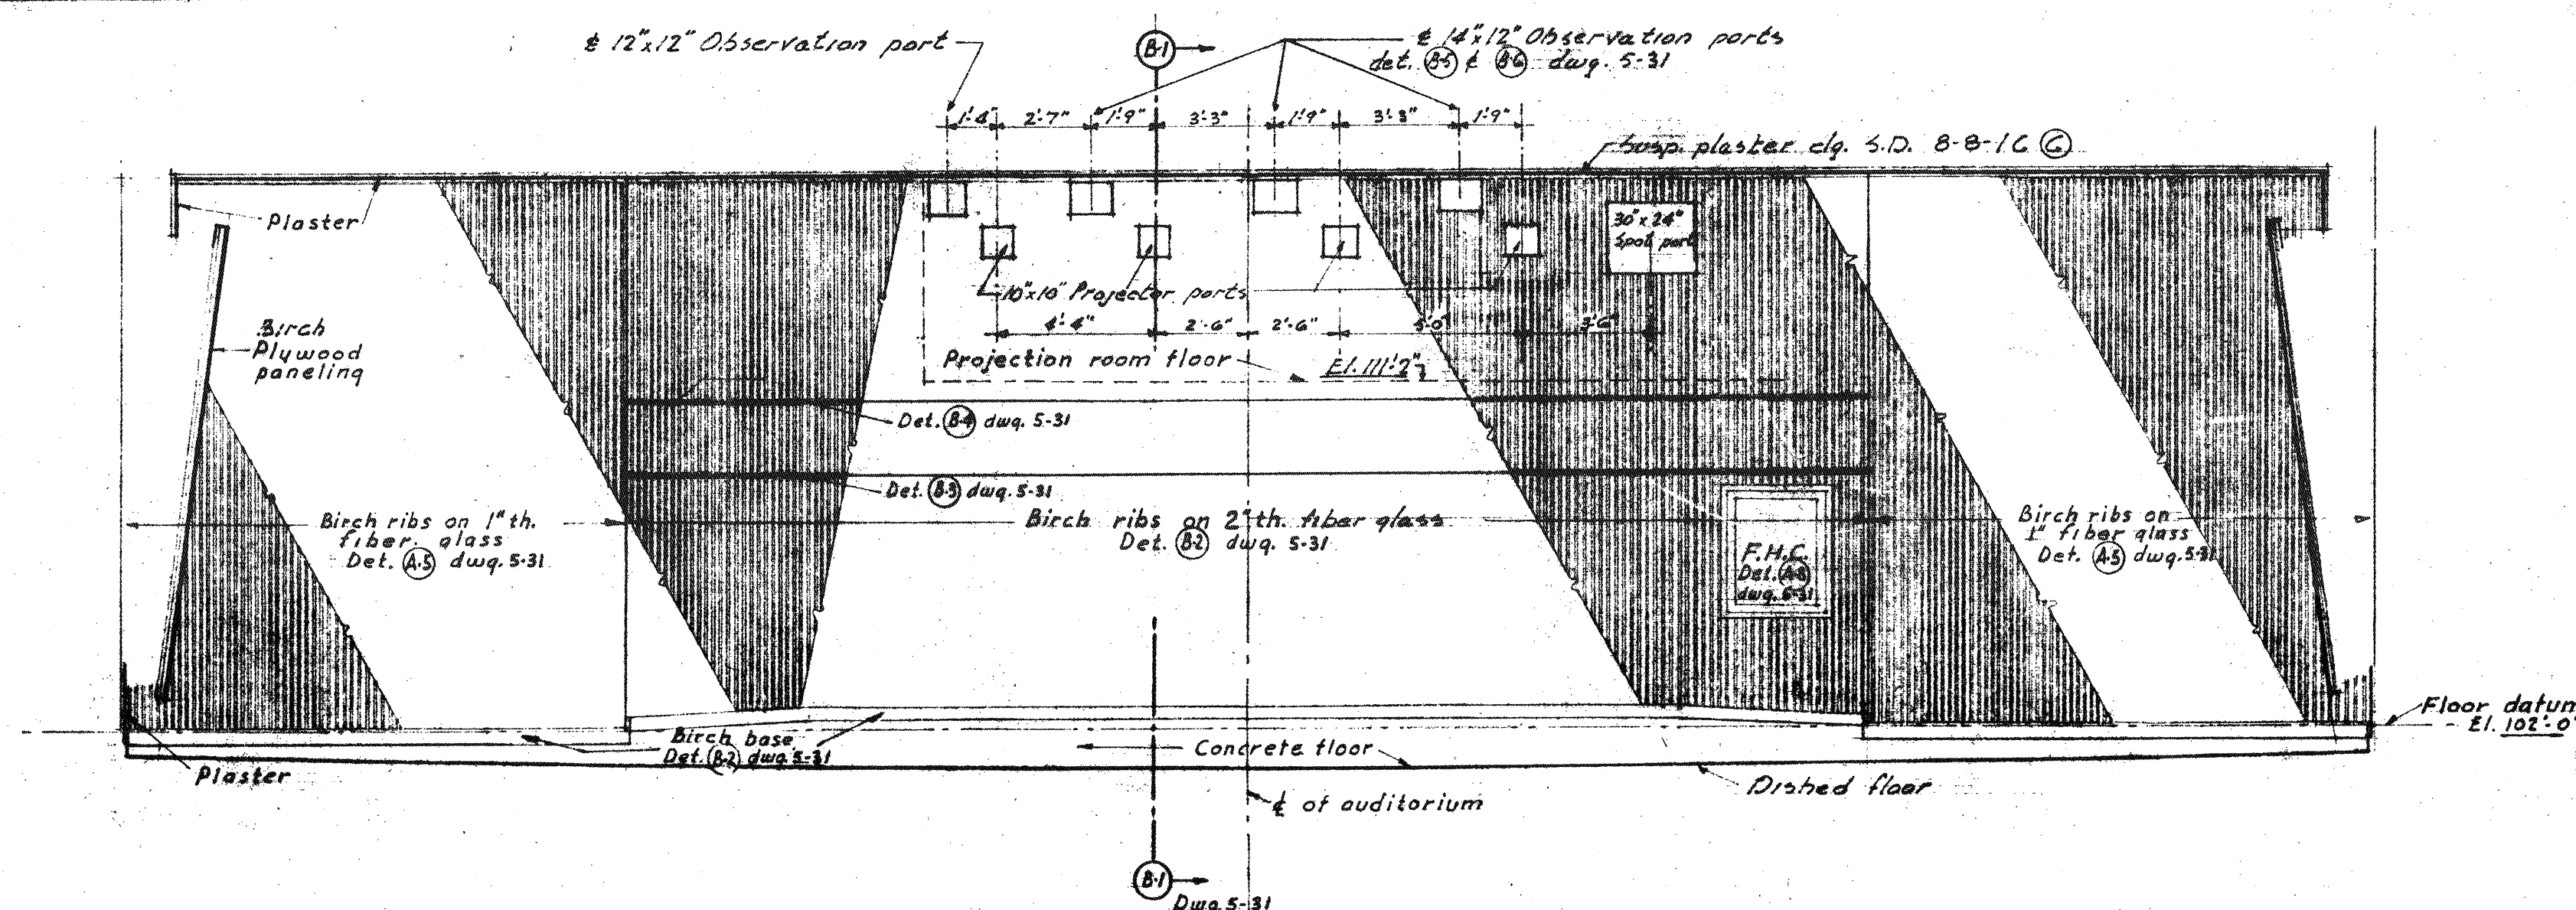

SOUTH WALL ELEVATION Scale 1/4" = 1'-0" A-2

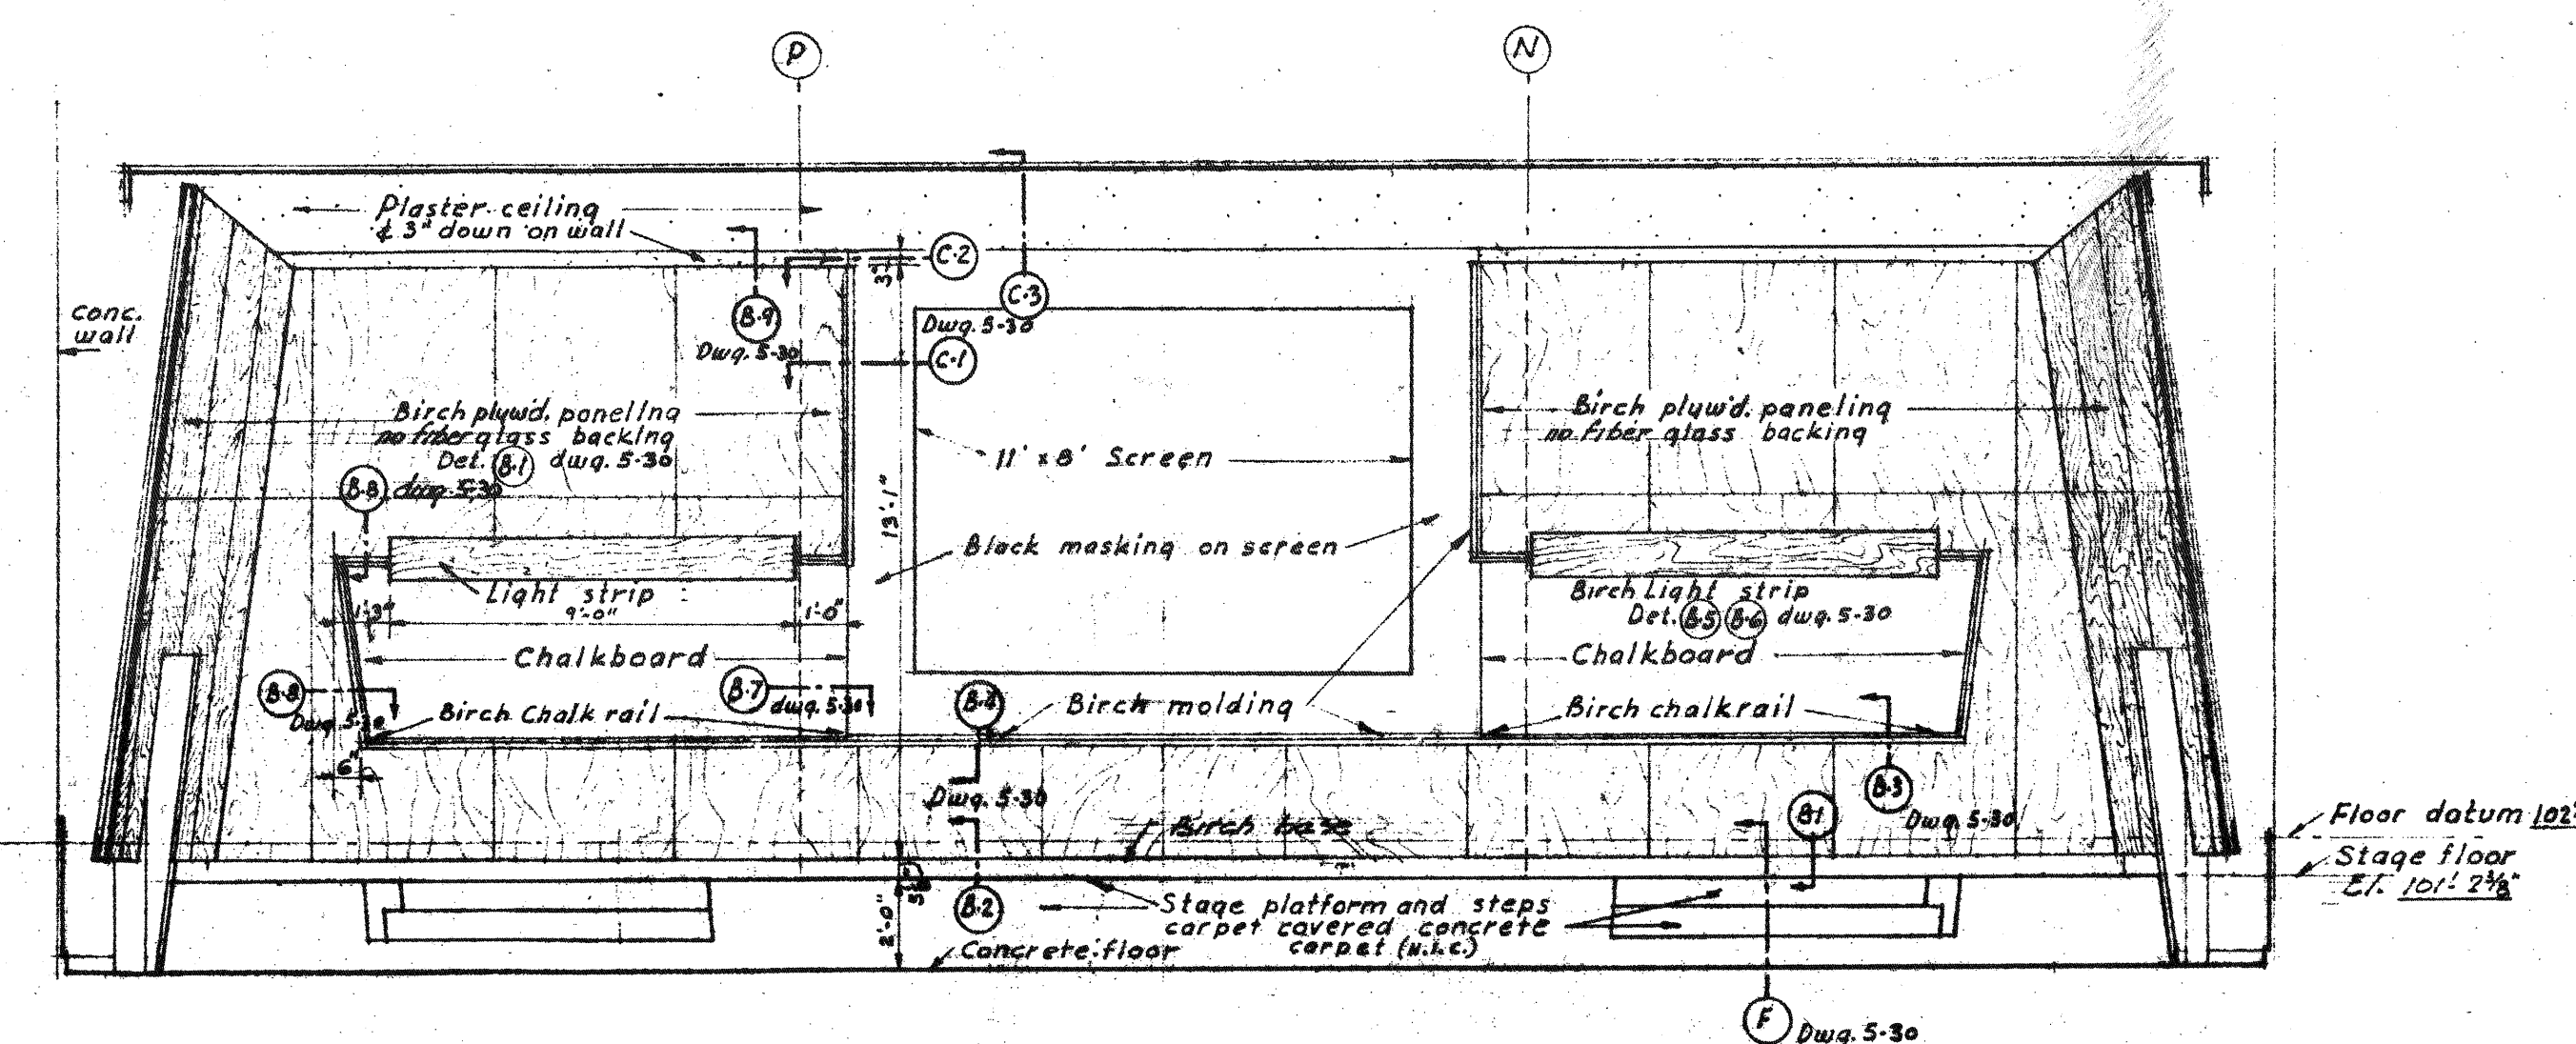

NORTH WALL ELEVATION Scale 1/4" = 1'-0" A-1

AUDITORIUM INTERIOR ELEVATIONS

Note: Provide wood barriers at edge of all carpeted areas & as otherwise necessary to secure carpet. Det. (M) dwg. 5-31

PEREIRA & LUCKMAN
AND
J. E. STANTON
ARCHITECTS AND ENGINEERS
LOS ANGELES, CALIFORNIA
ROBERT W. DITZEN
ASSOCIATE ARCHITECT
BOULDER, COLORADO






























PUBLIC BUILDINGS SERVICE
GENERAL SERVICES ADMINISTRATION, WASHINGTON, D. C.
PROJECT: BOULDER LABORATORIES
LOCATION: BOULDER, COLORADO
STREET: STATE HIGHWAY 170
PROJ. NO.: 5-044 FILE NO.:
DRAWN BY: E.M. 2-72-52 CHECKED BY: E.M.S.

DRAWING TITLE: AUDITORIUM INTERIOR ELEVATIONS

B-20056 ARCHITECTURAL

5-29

RETURN TO D & C DRAWING FILES UNIT

  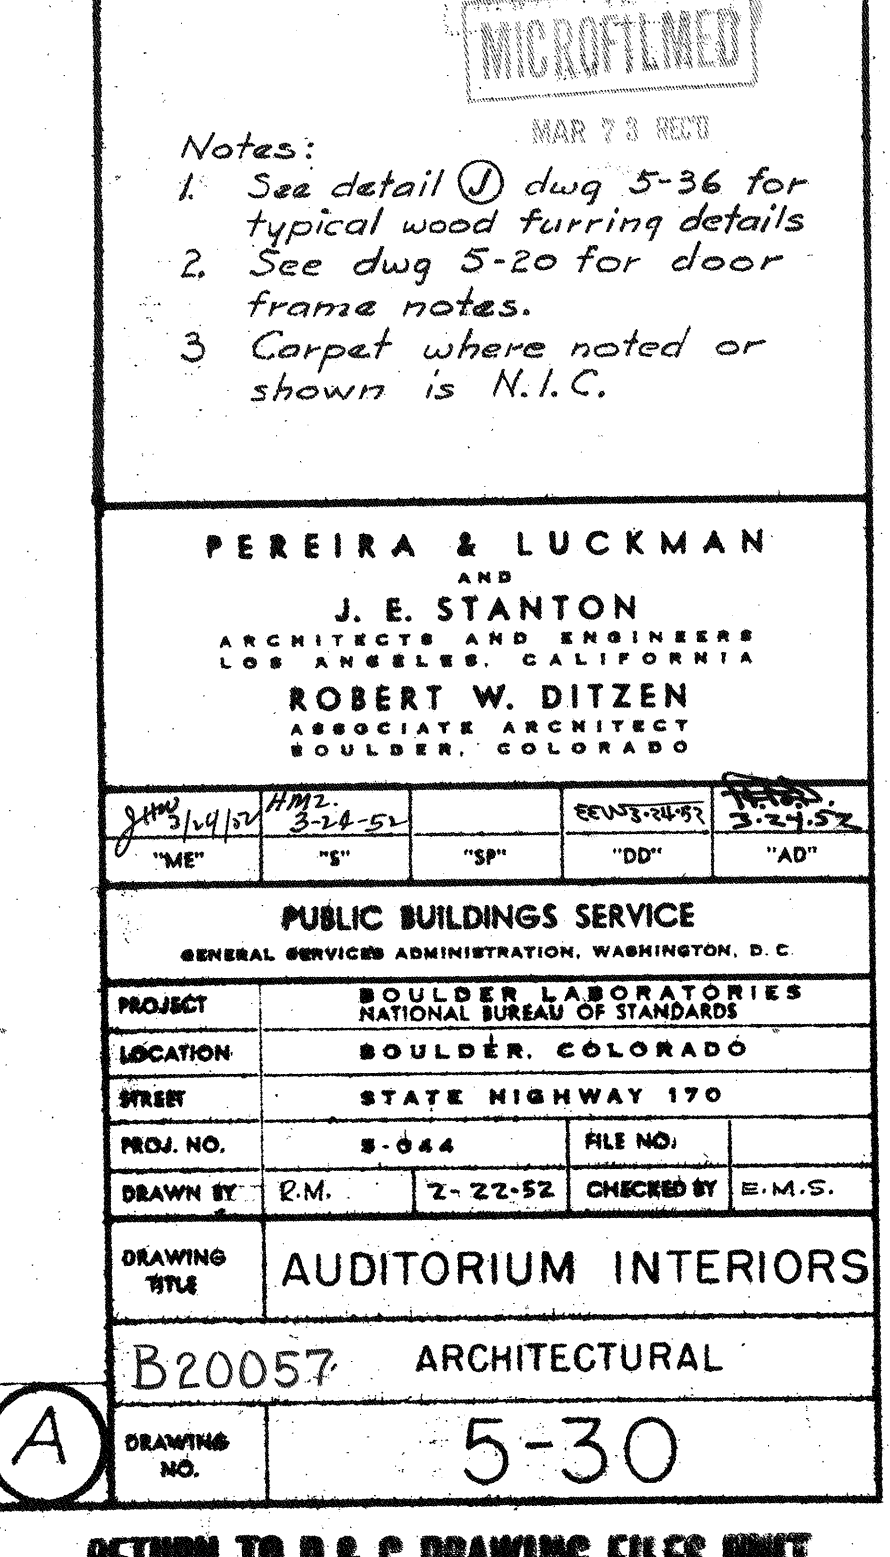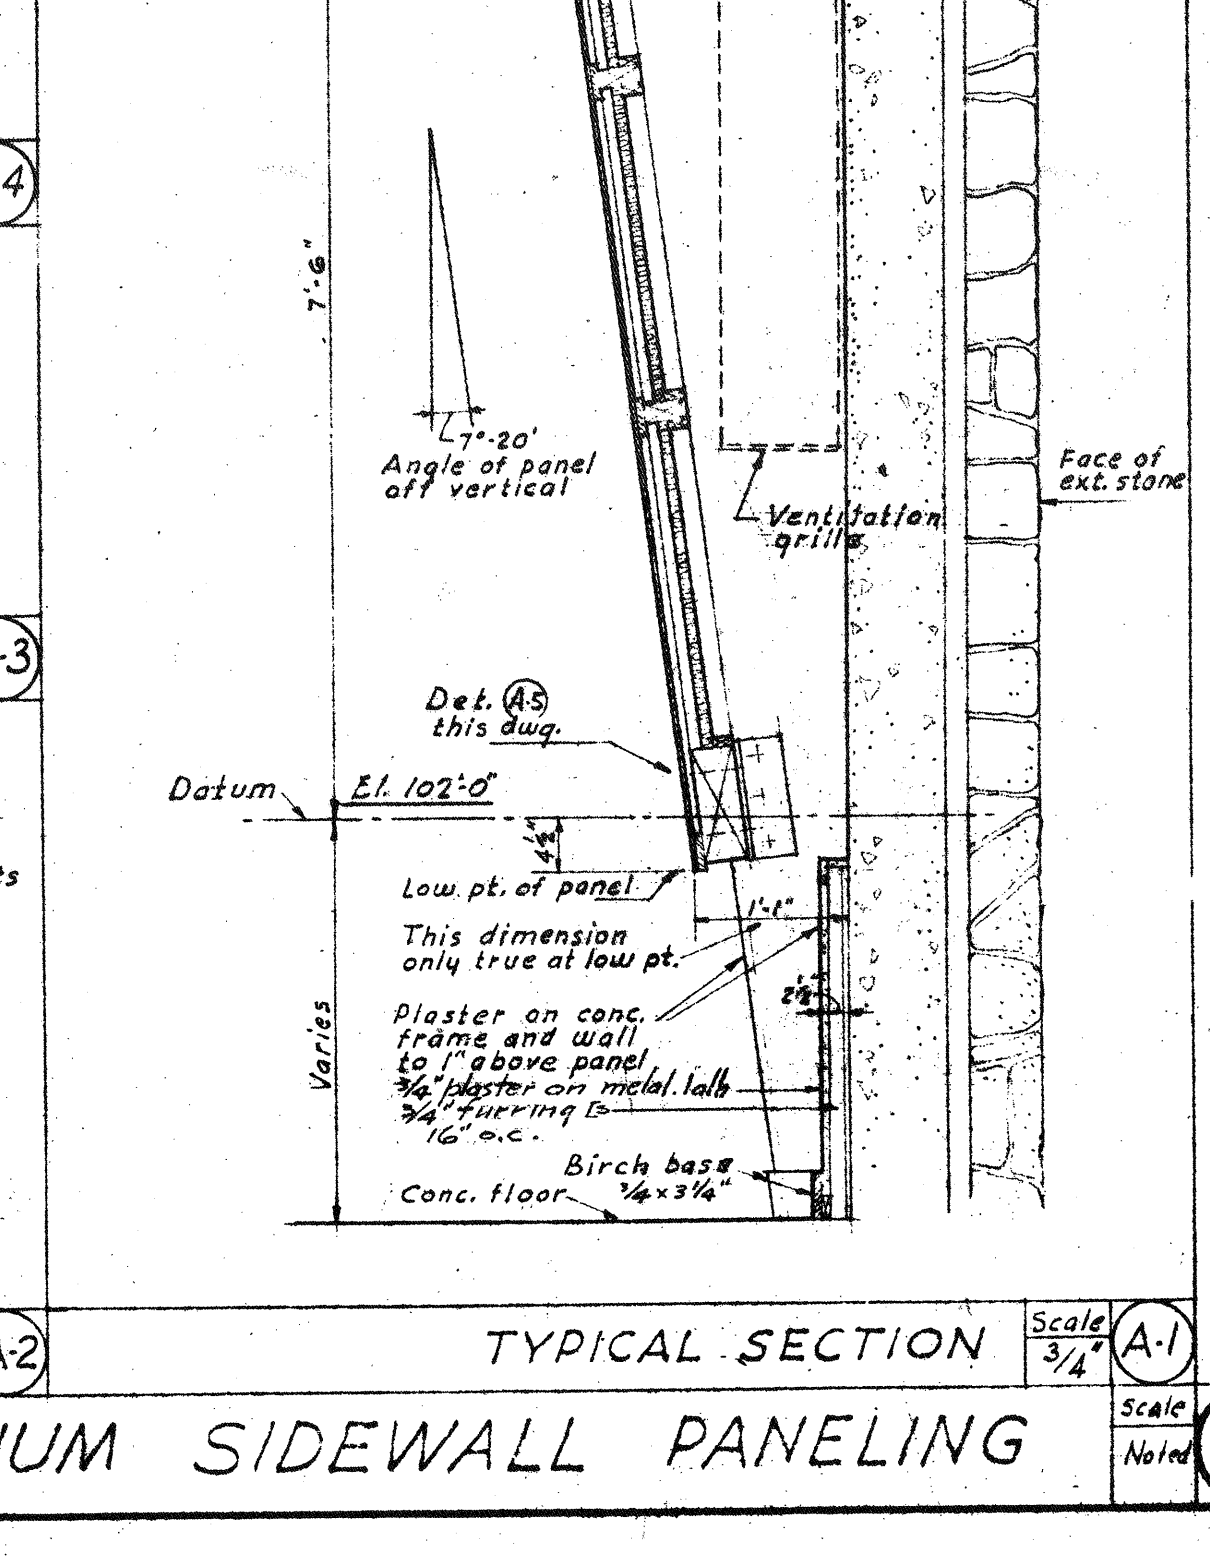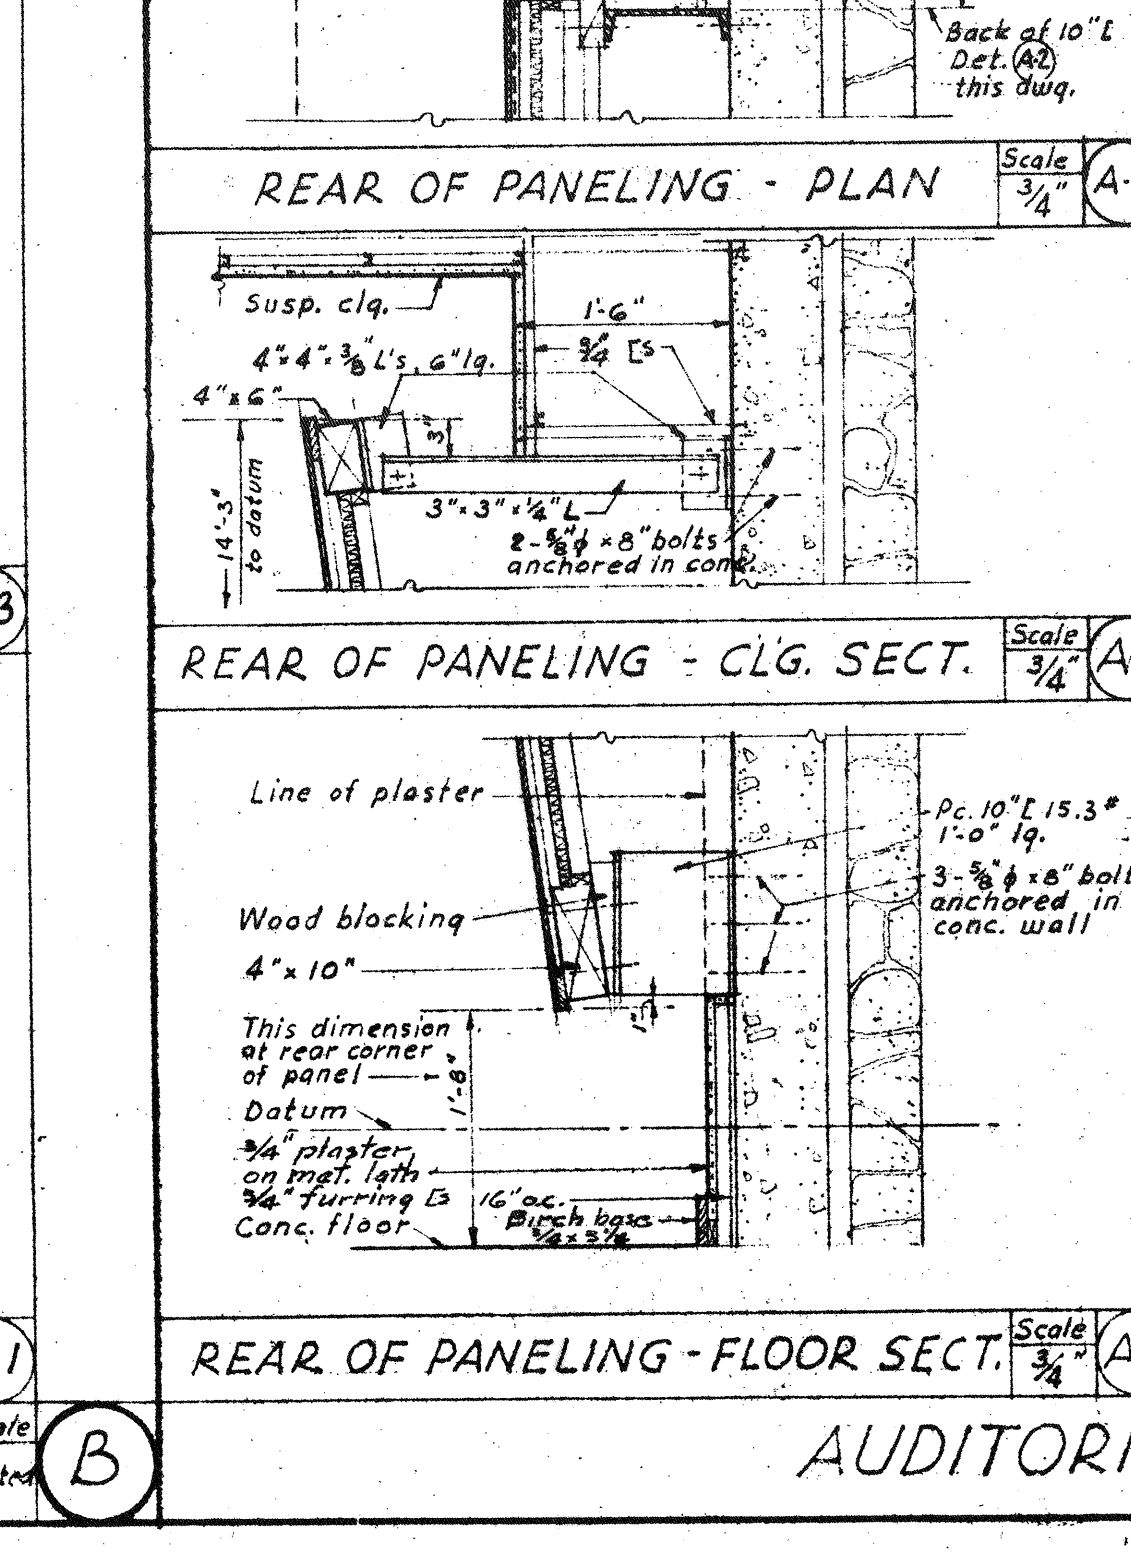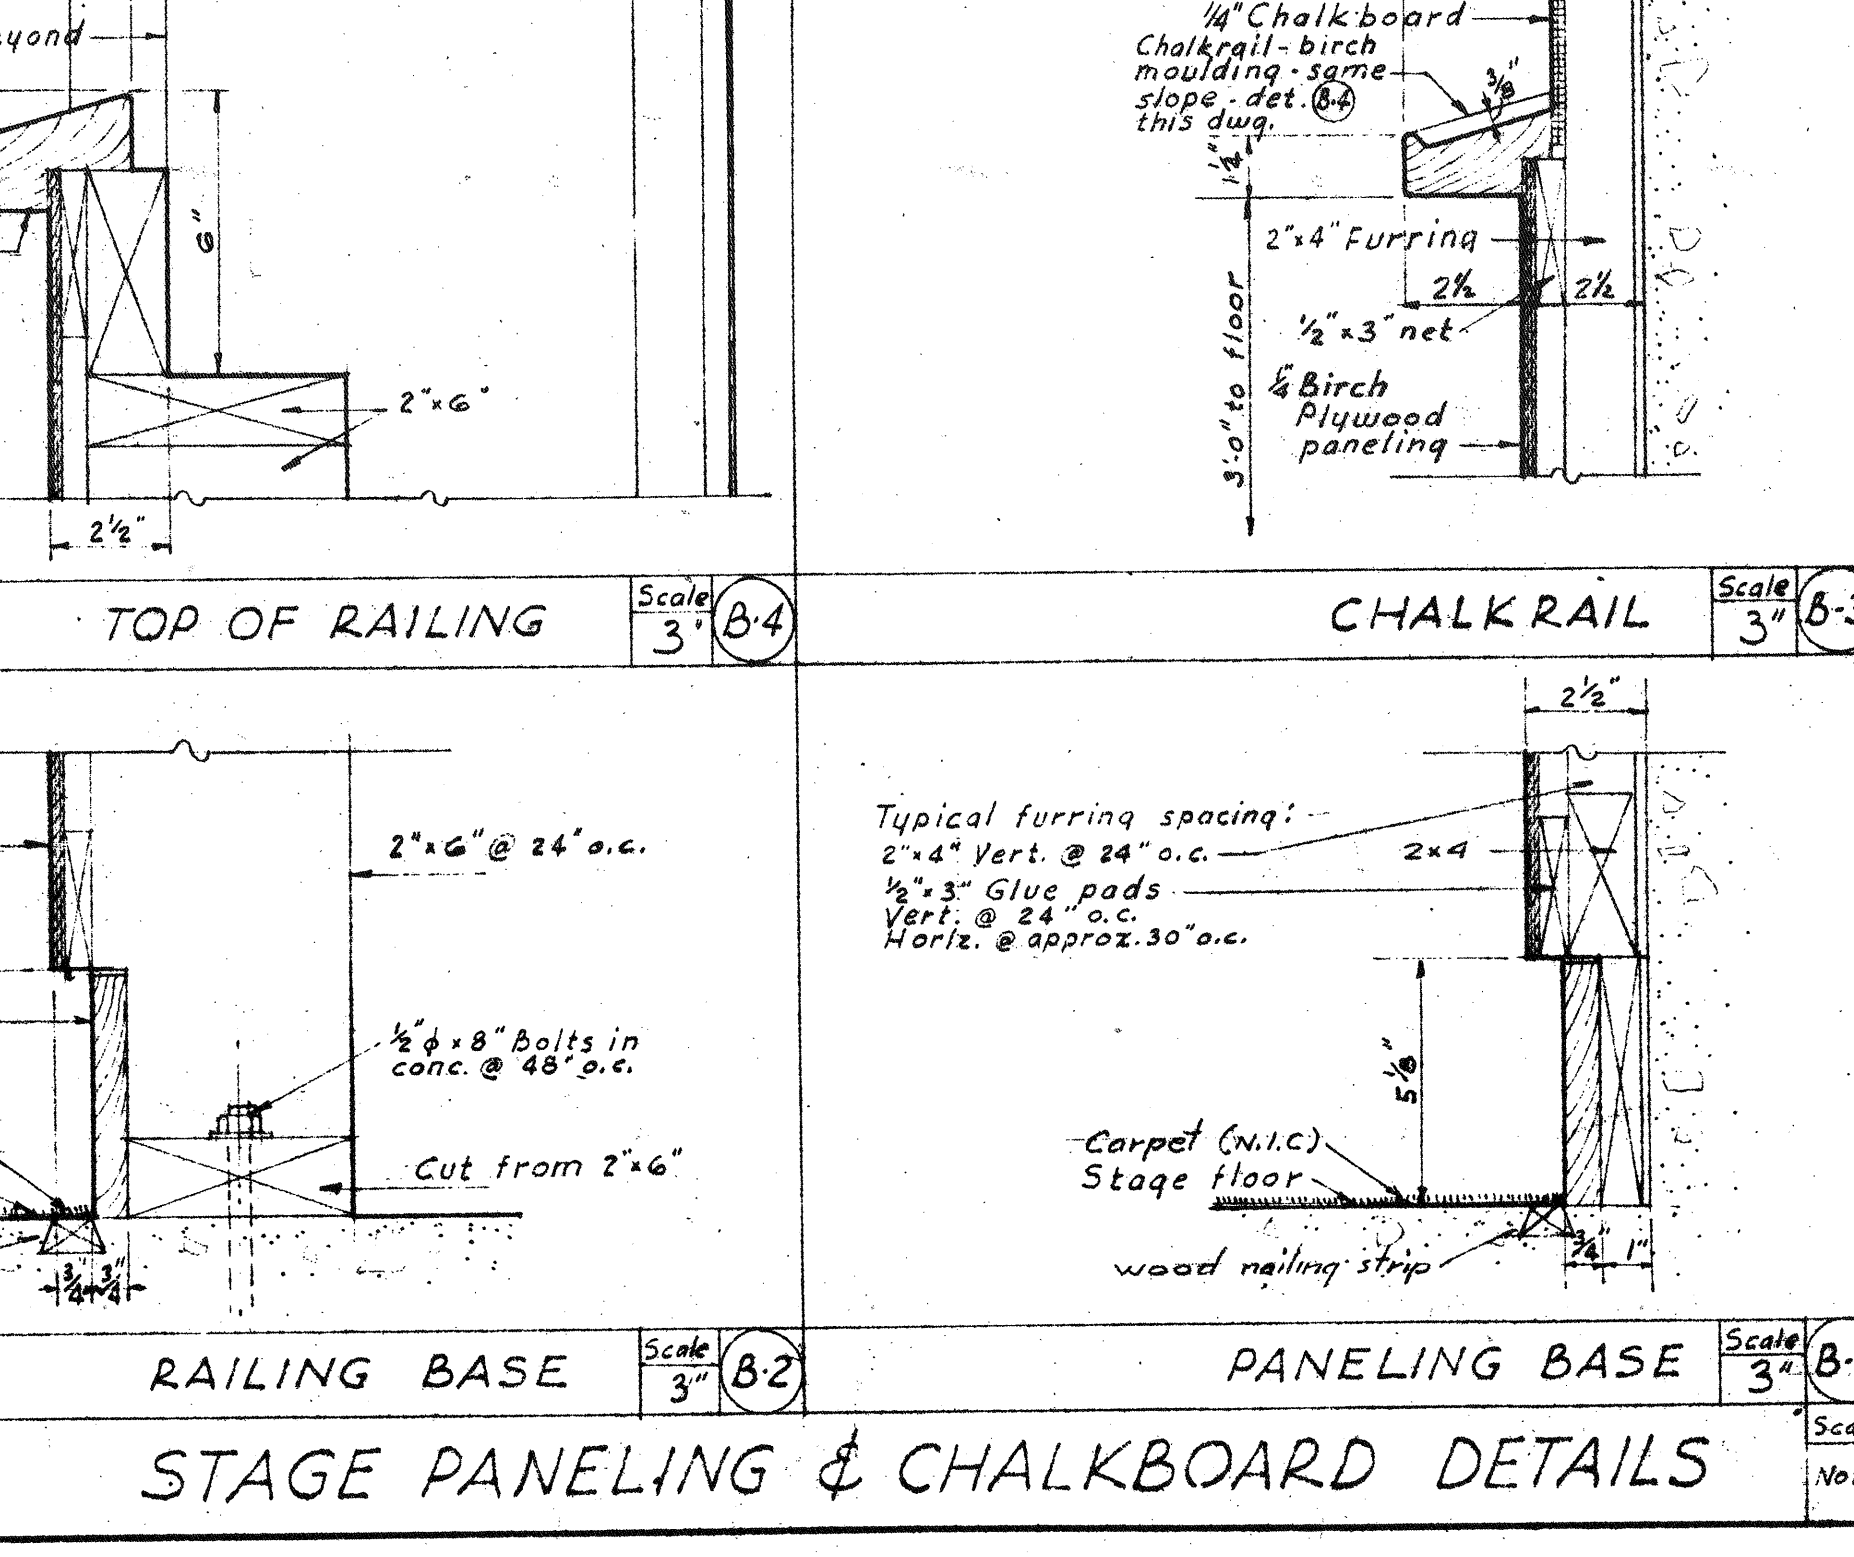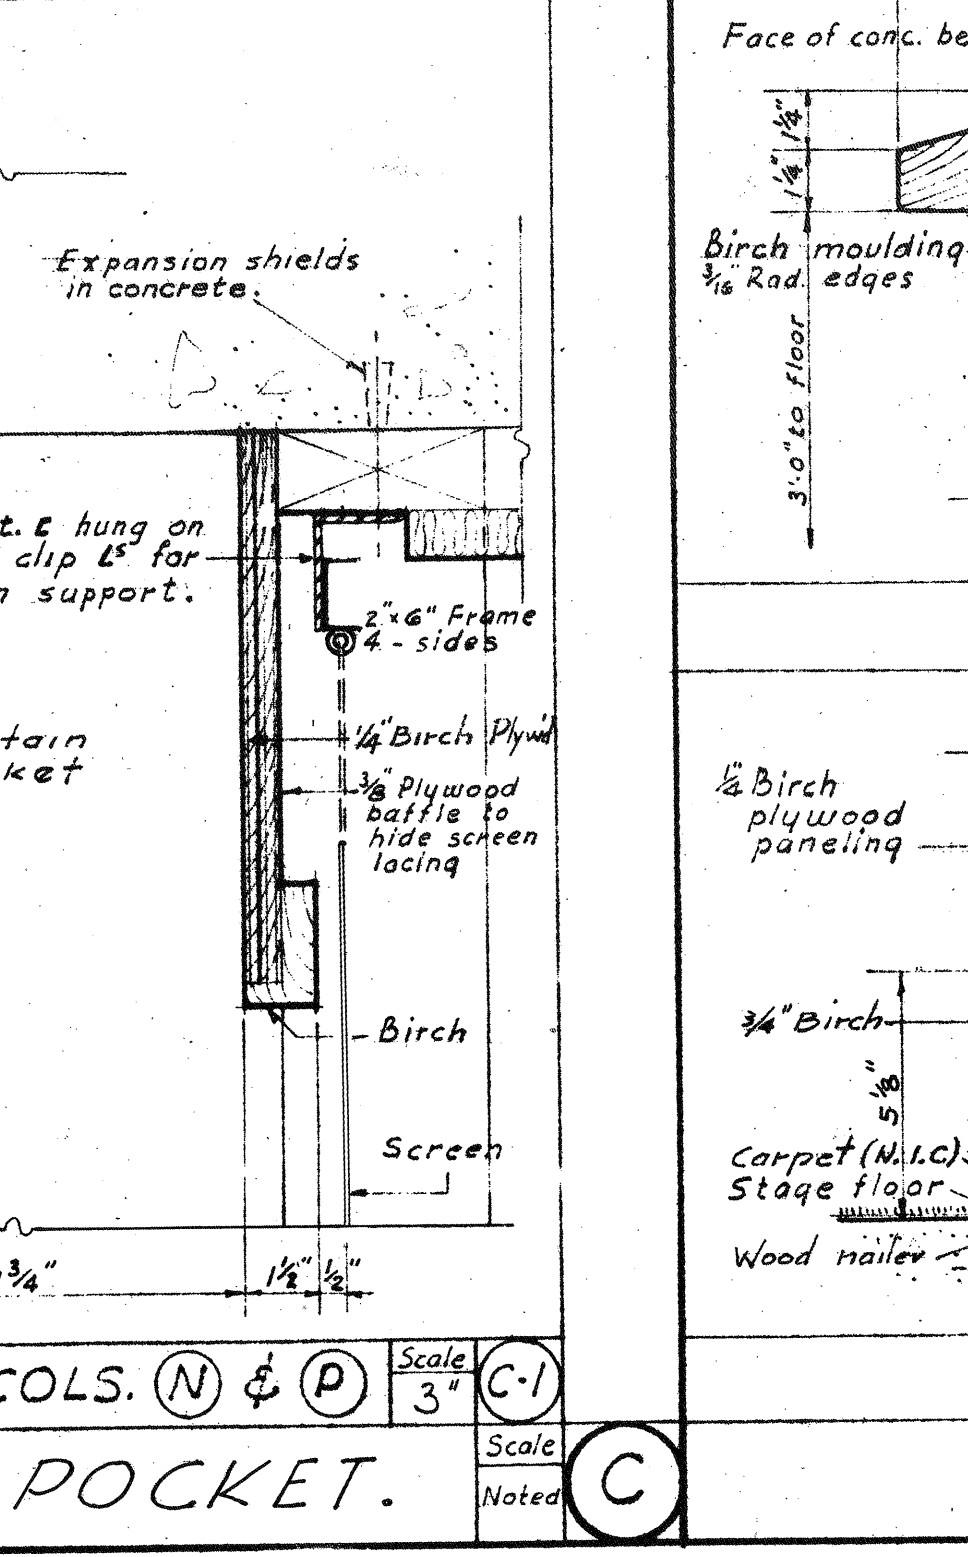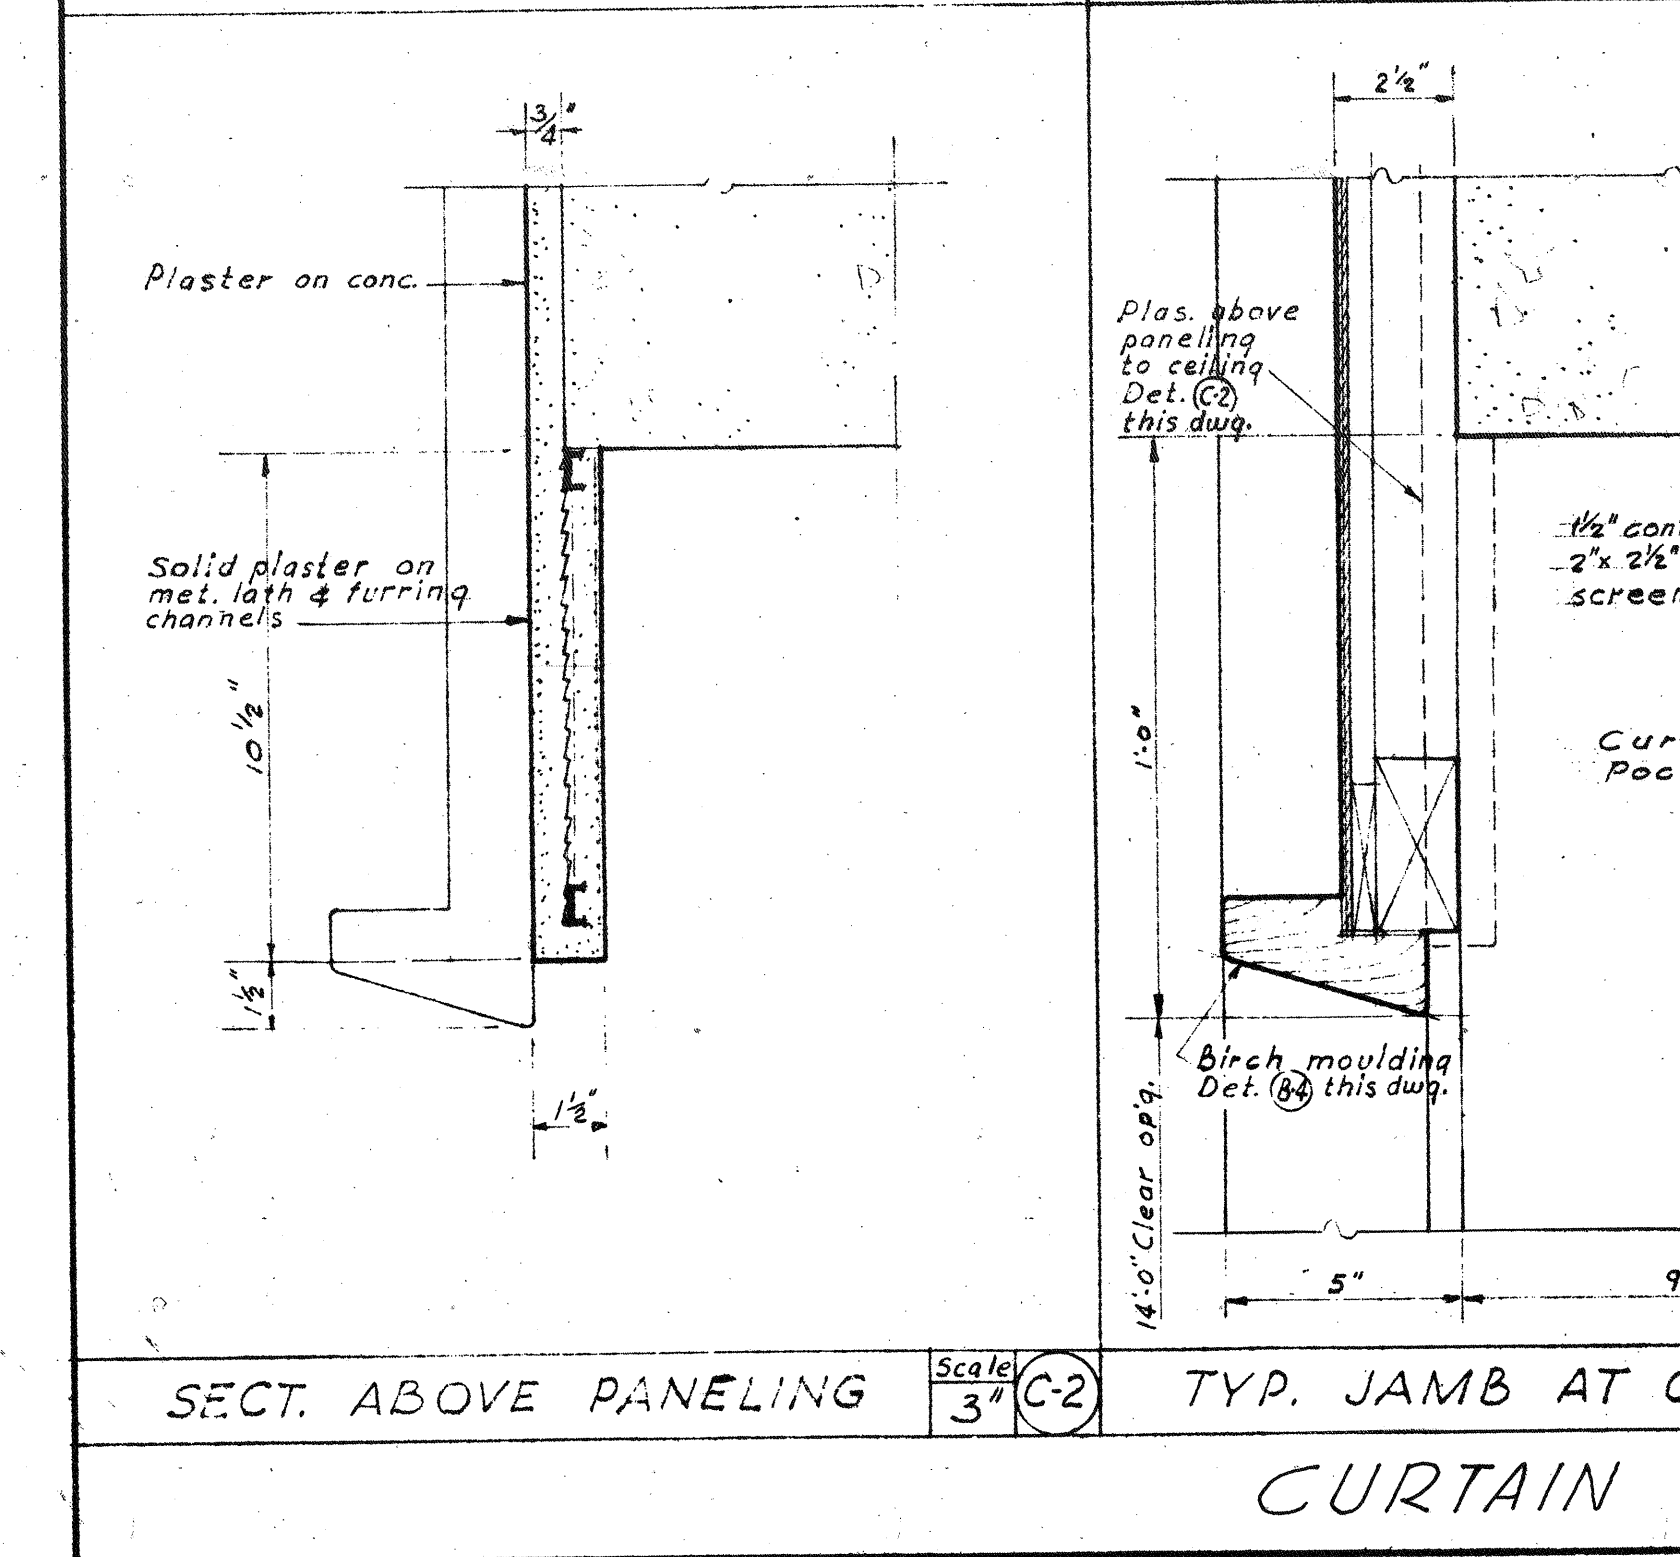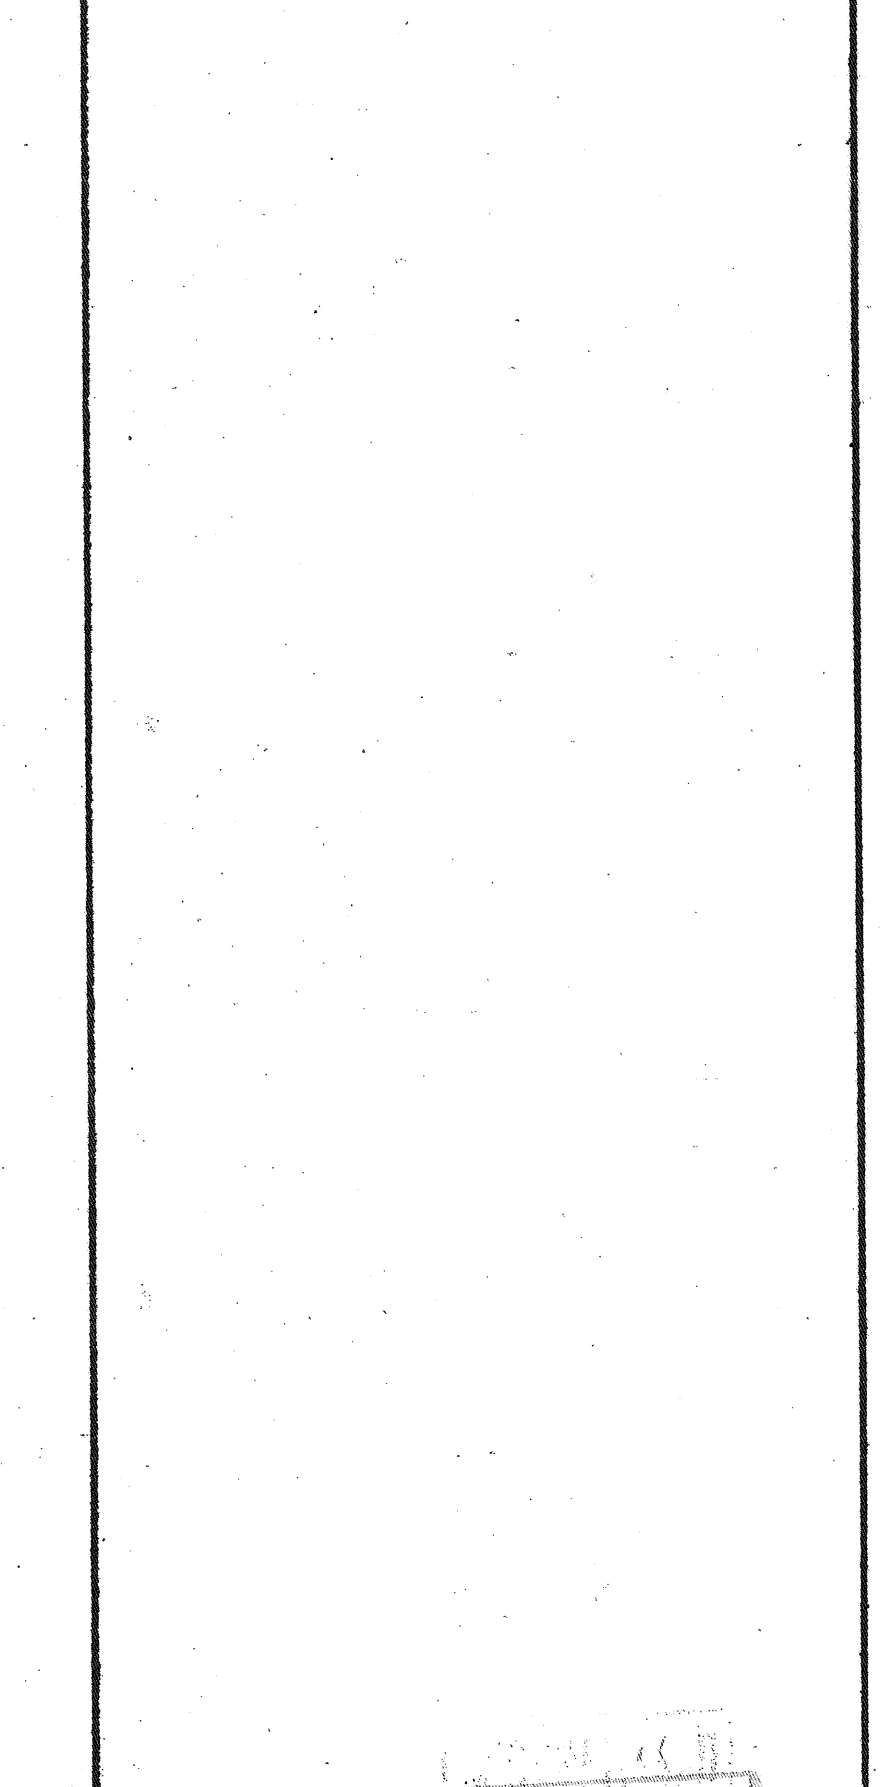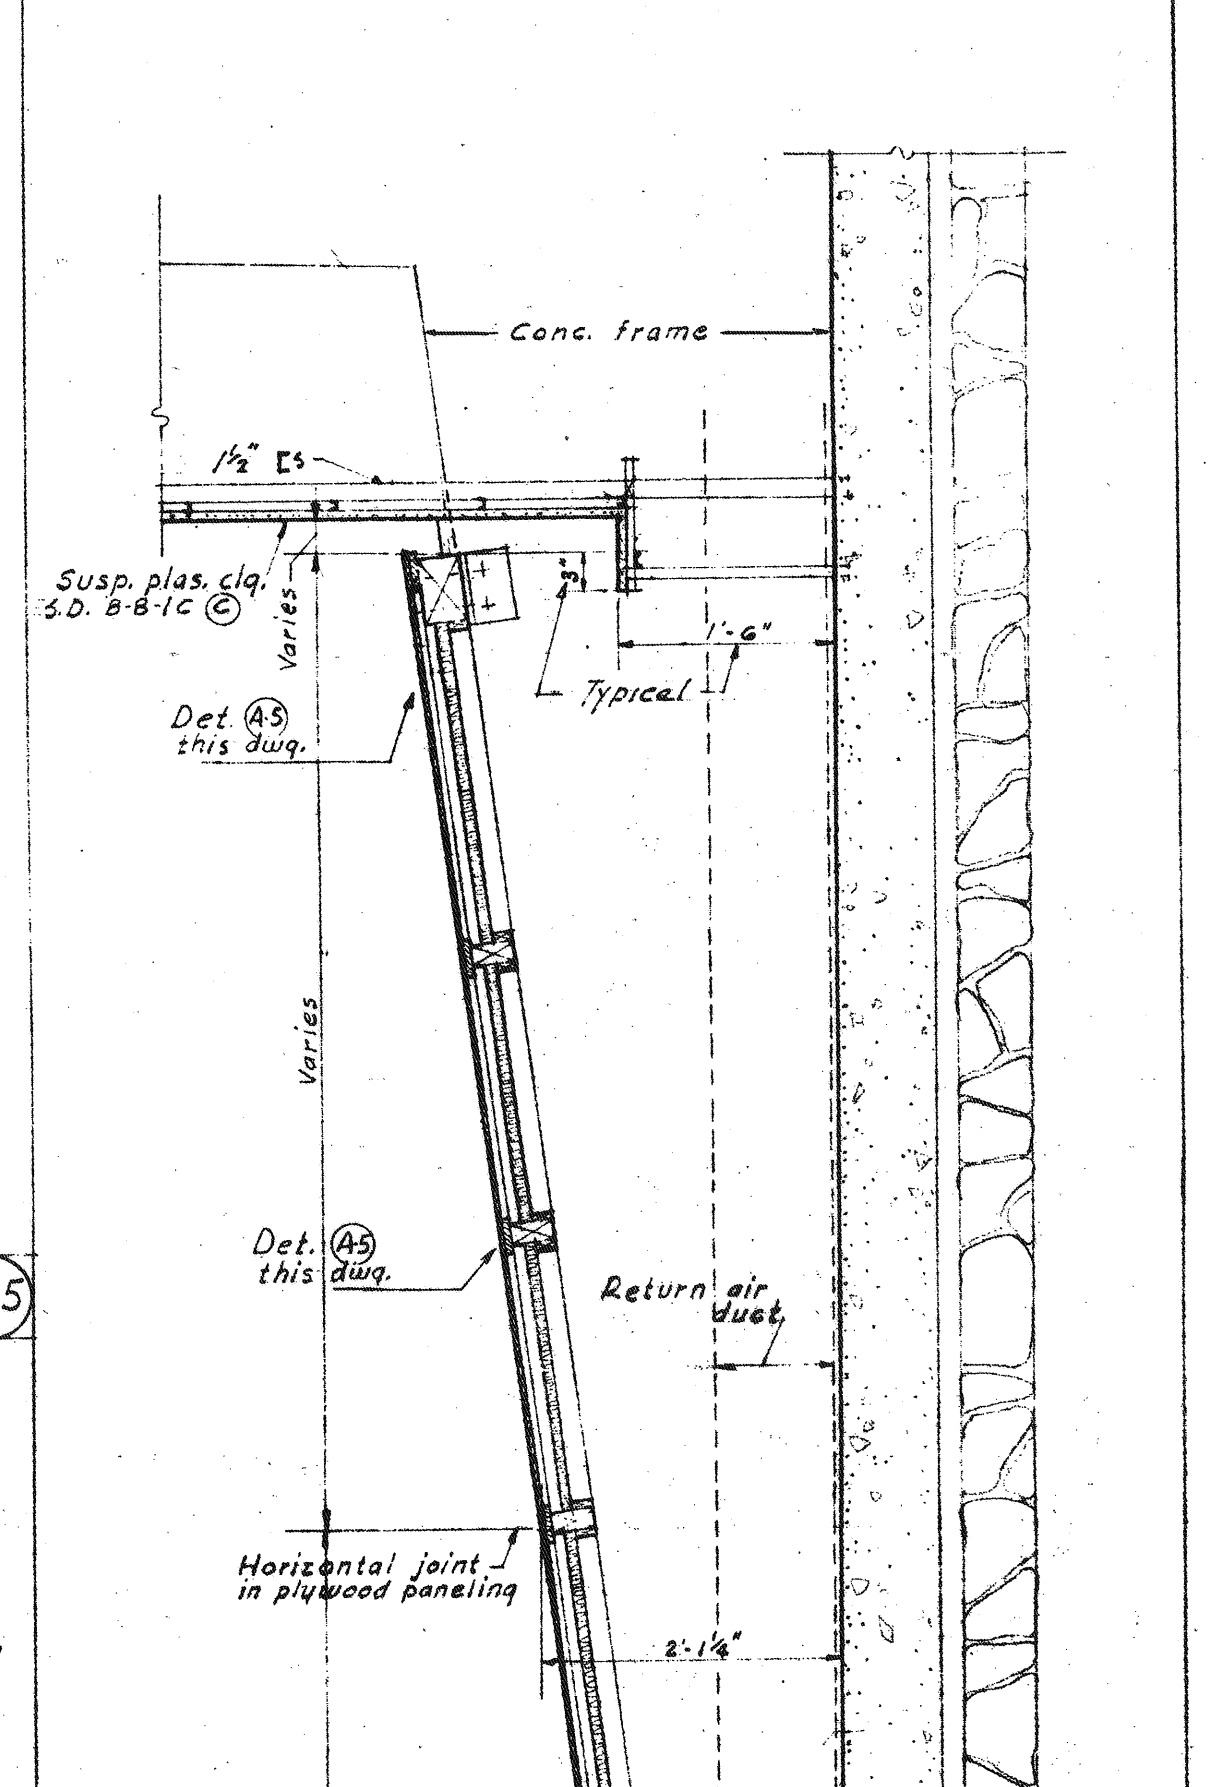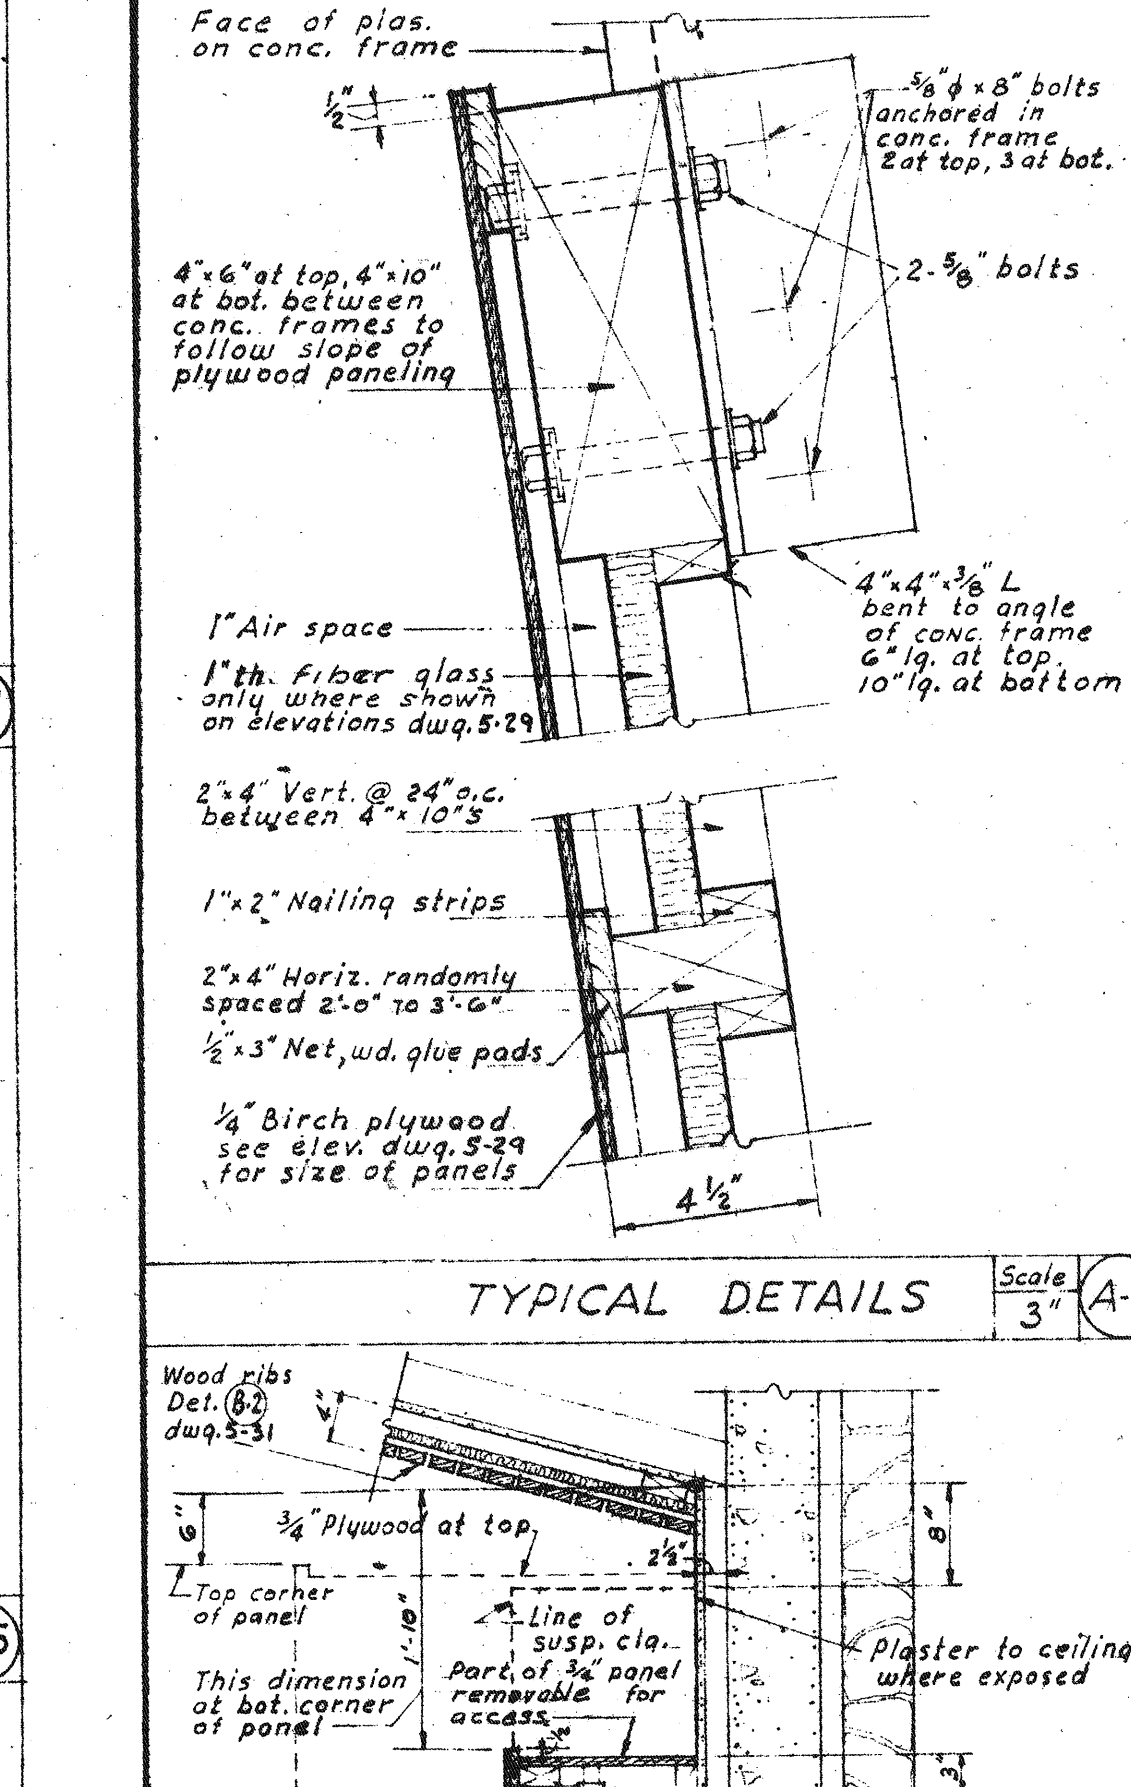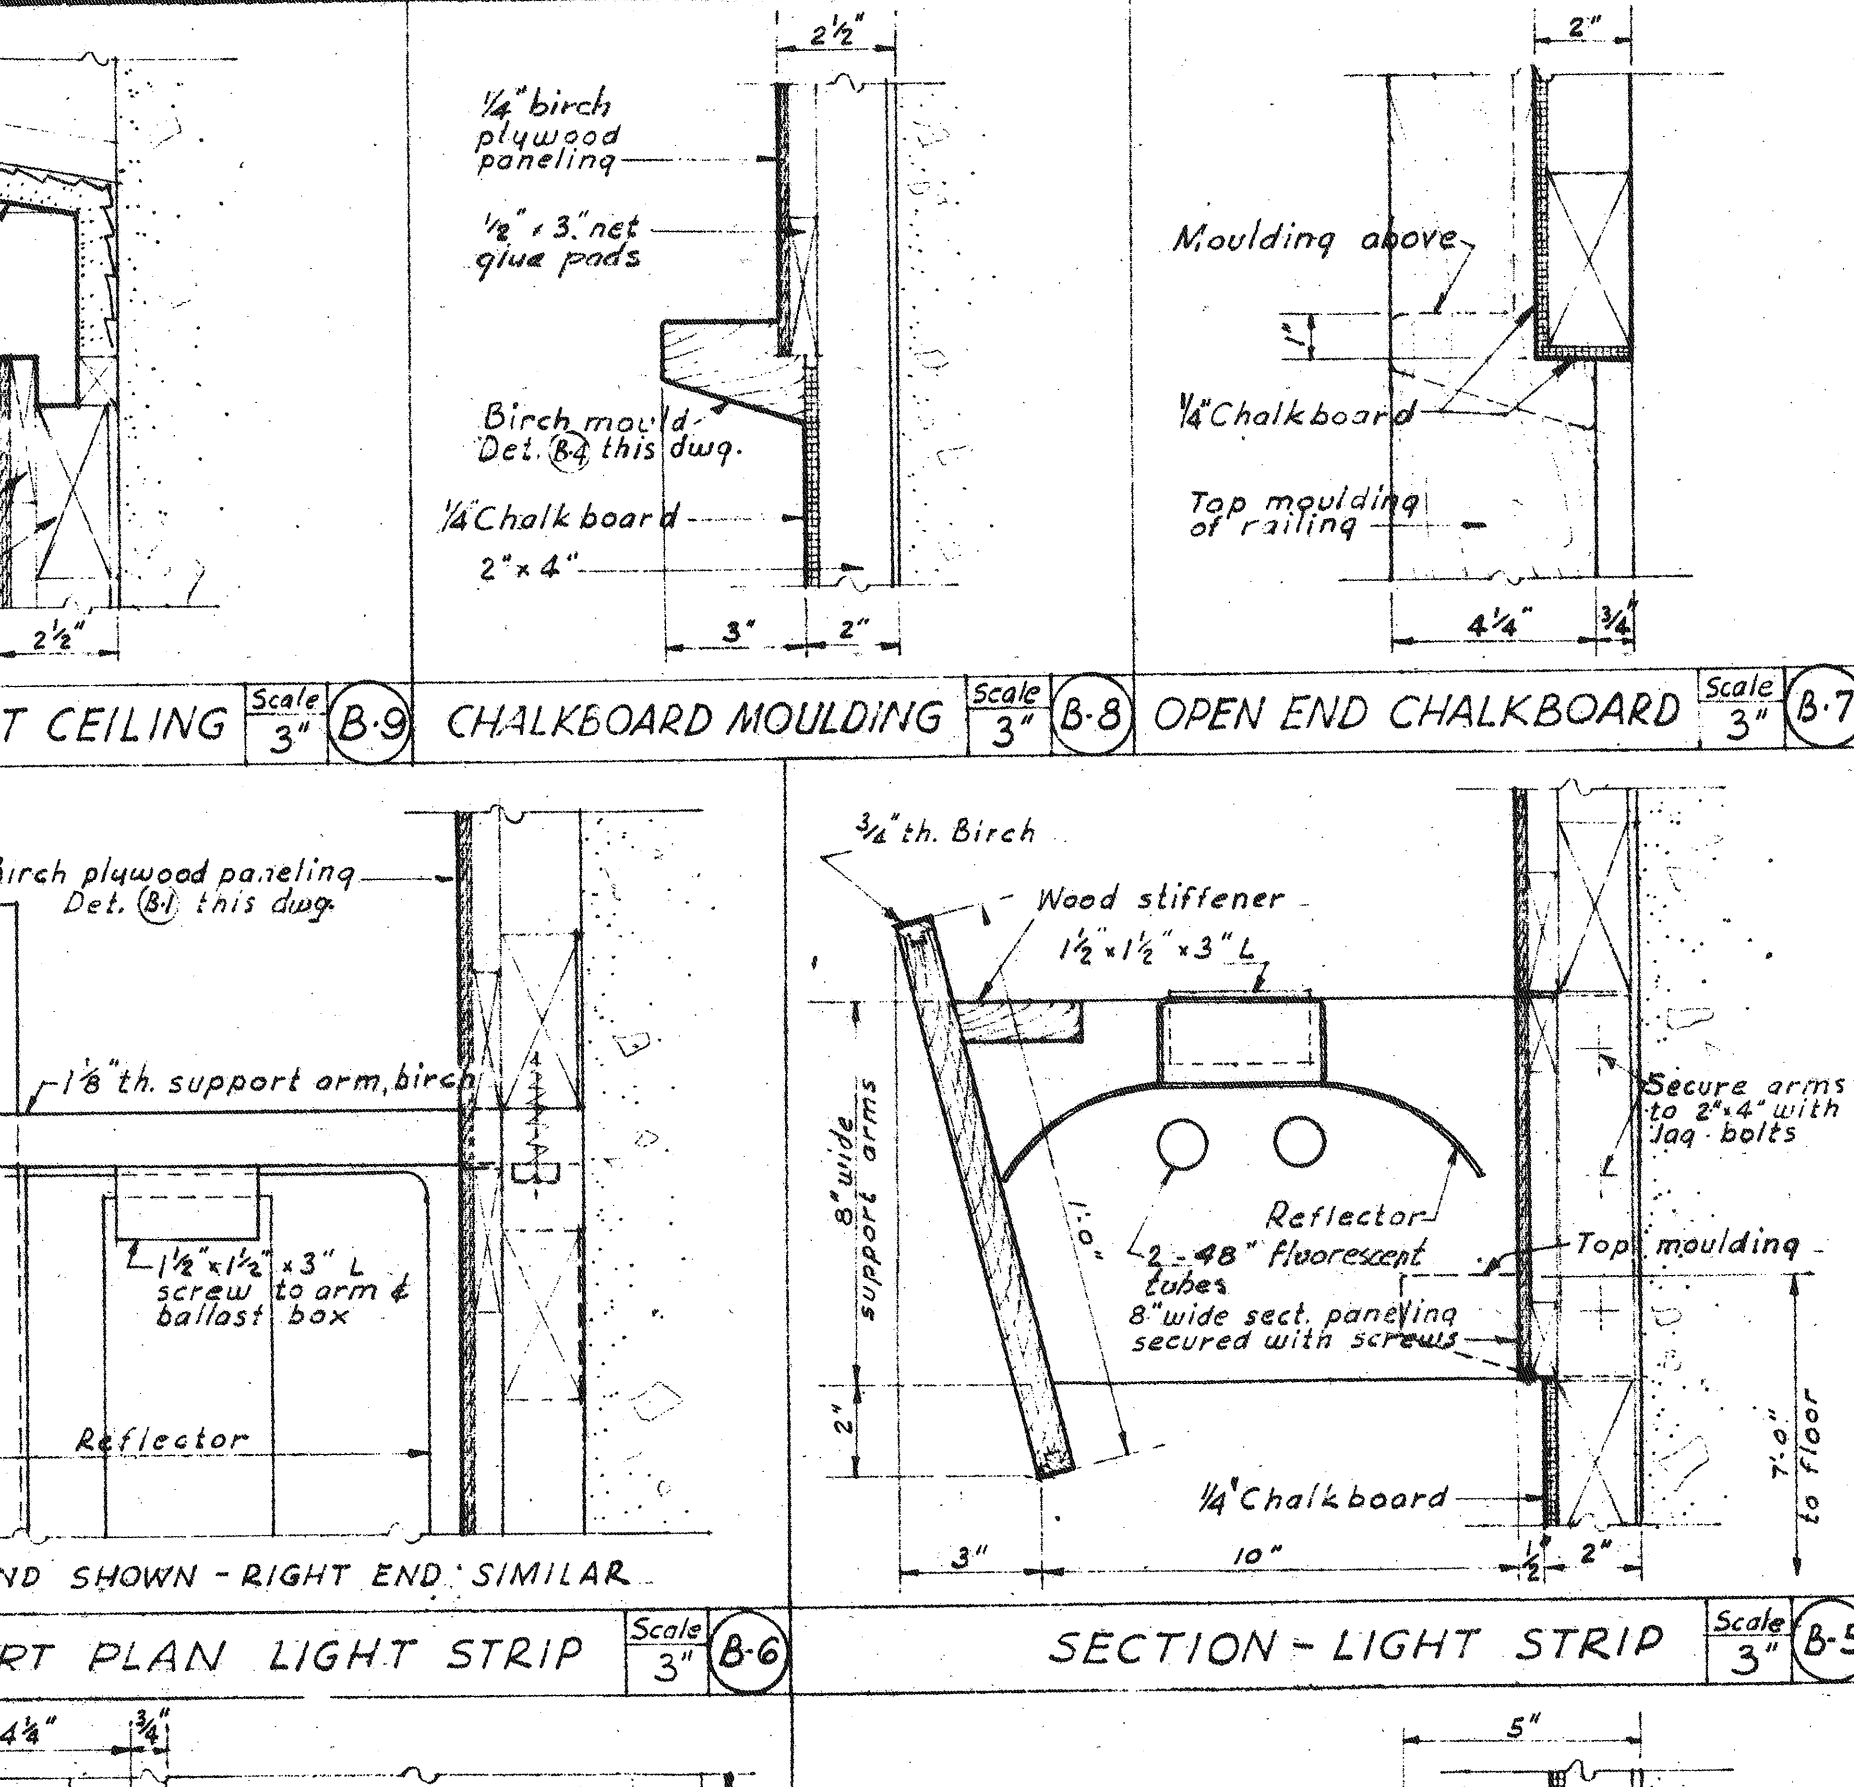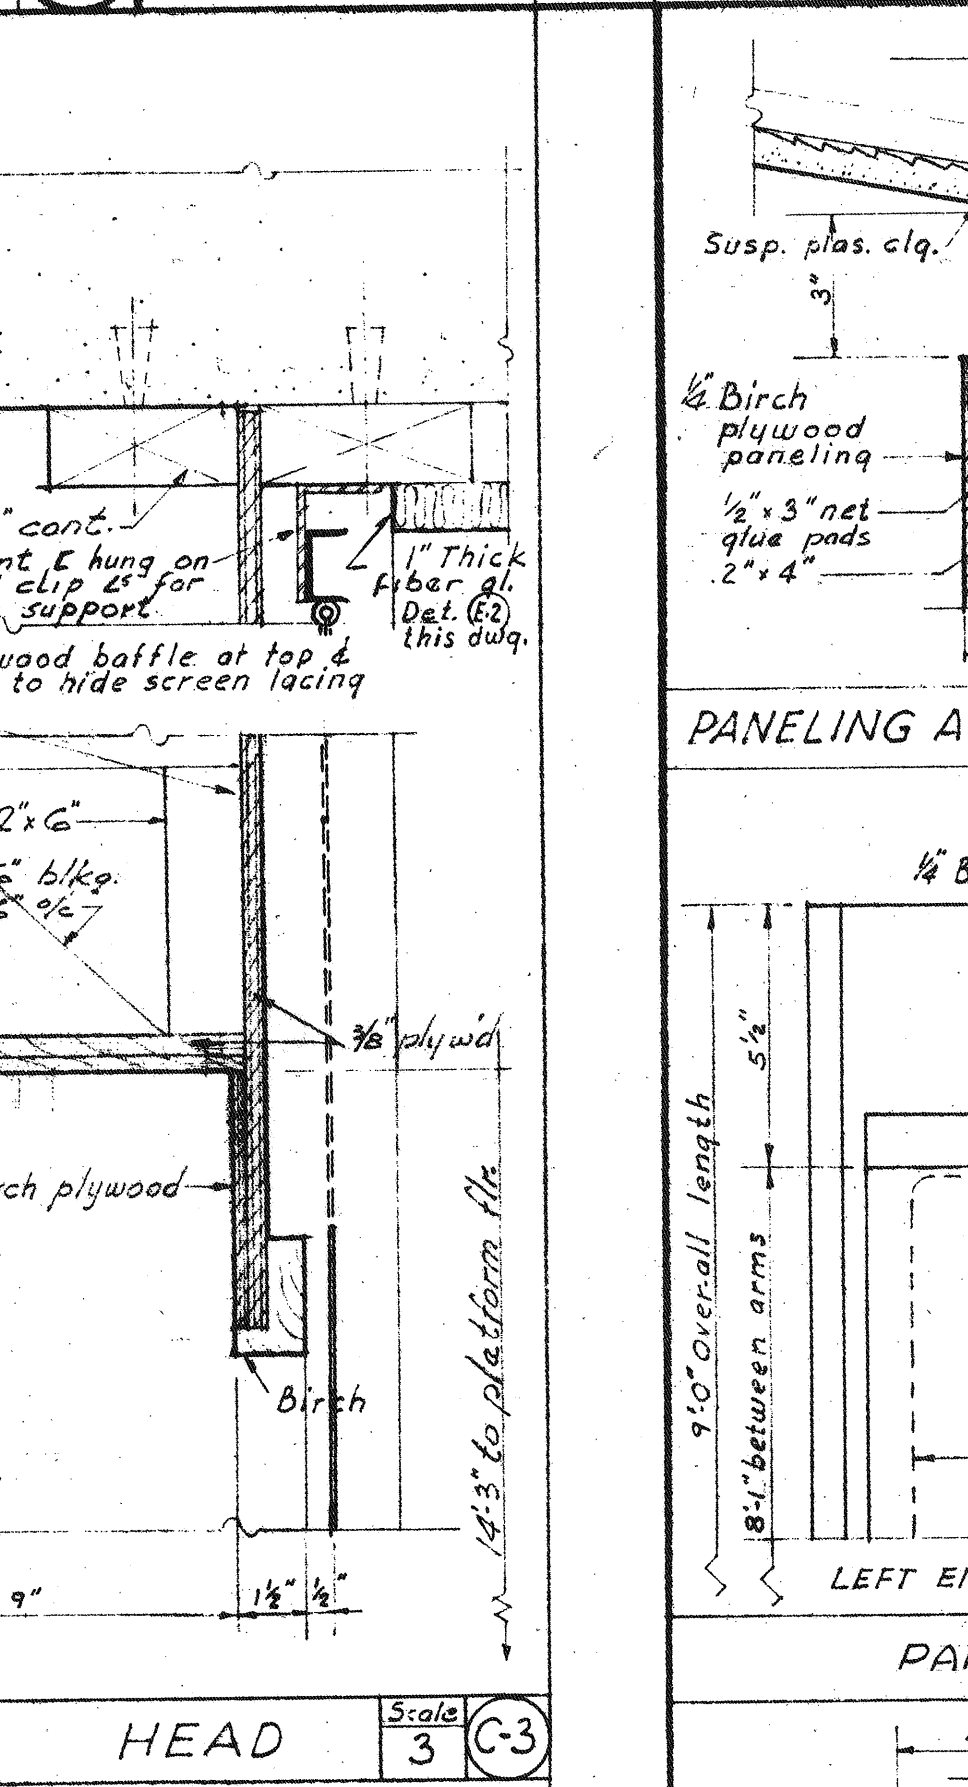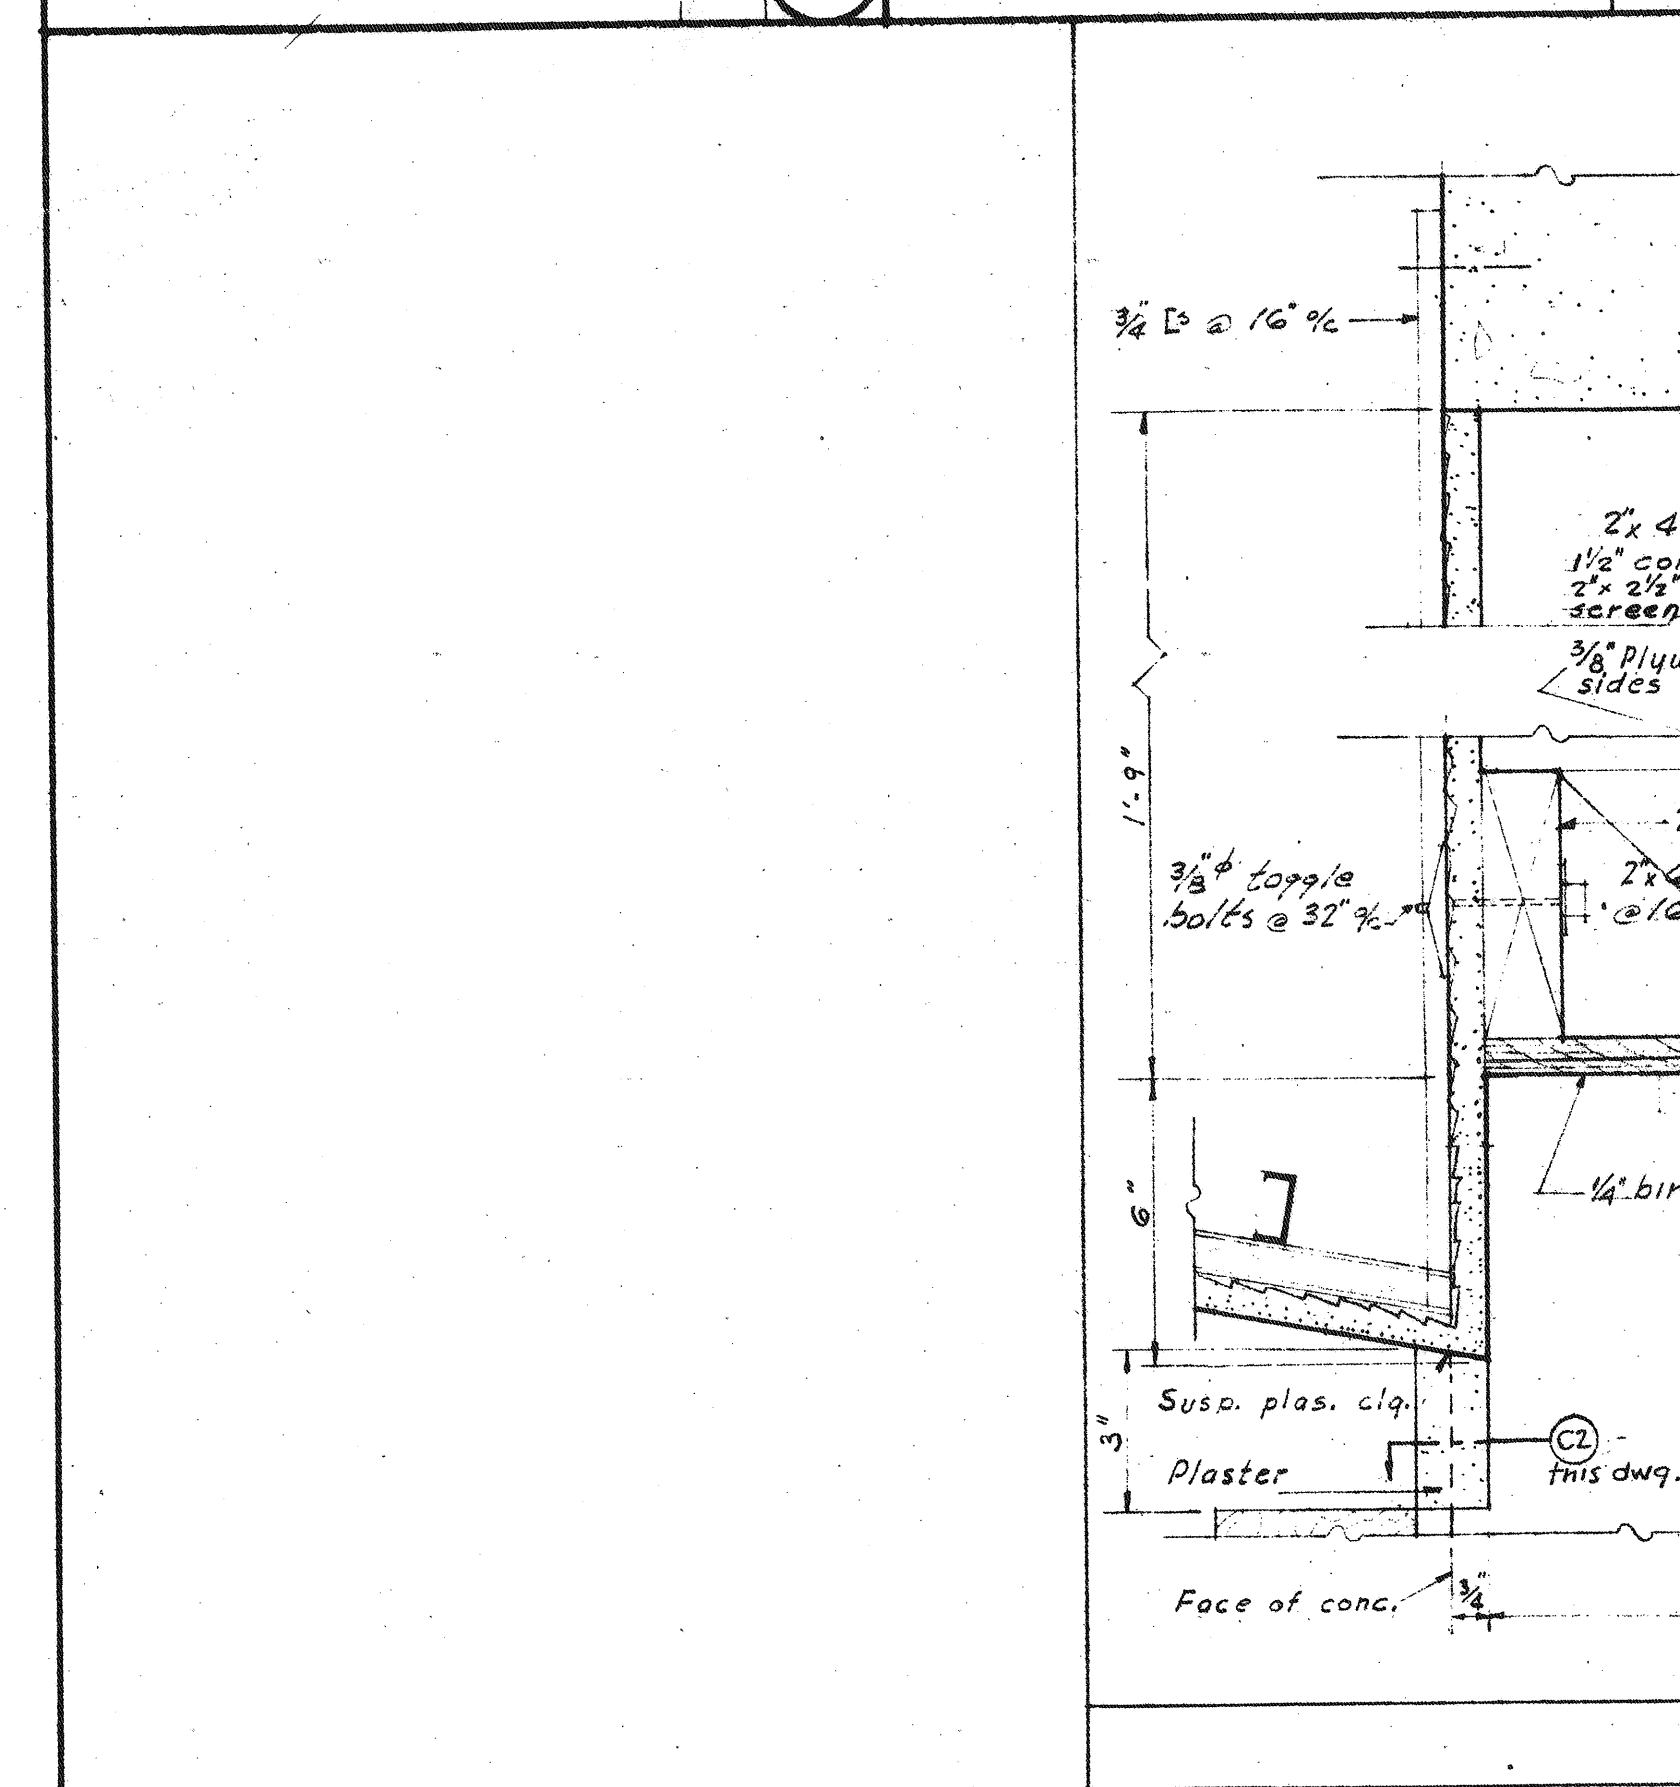  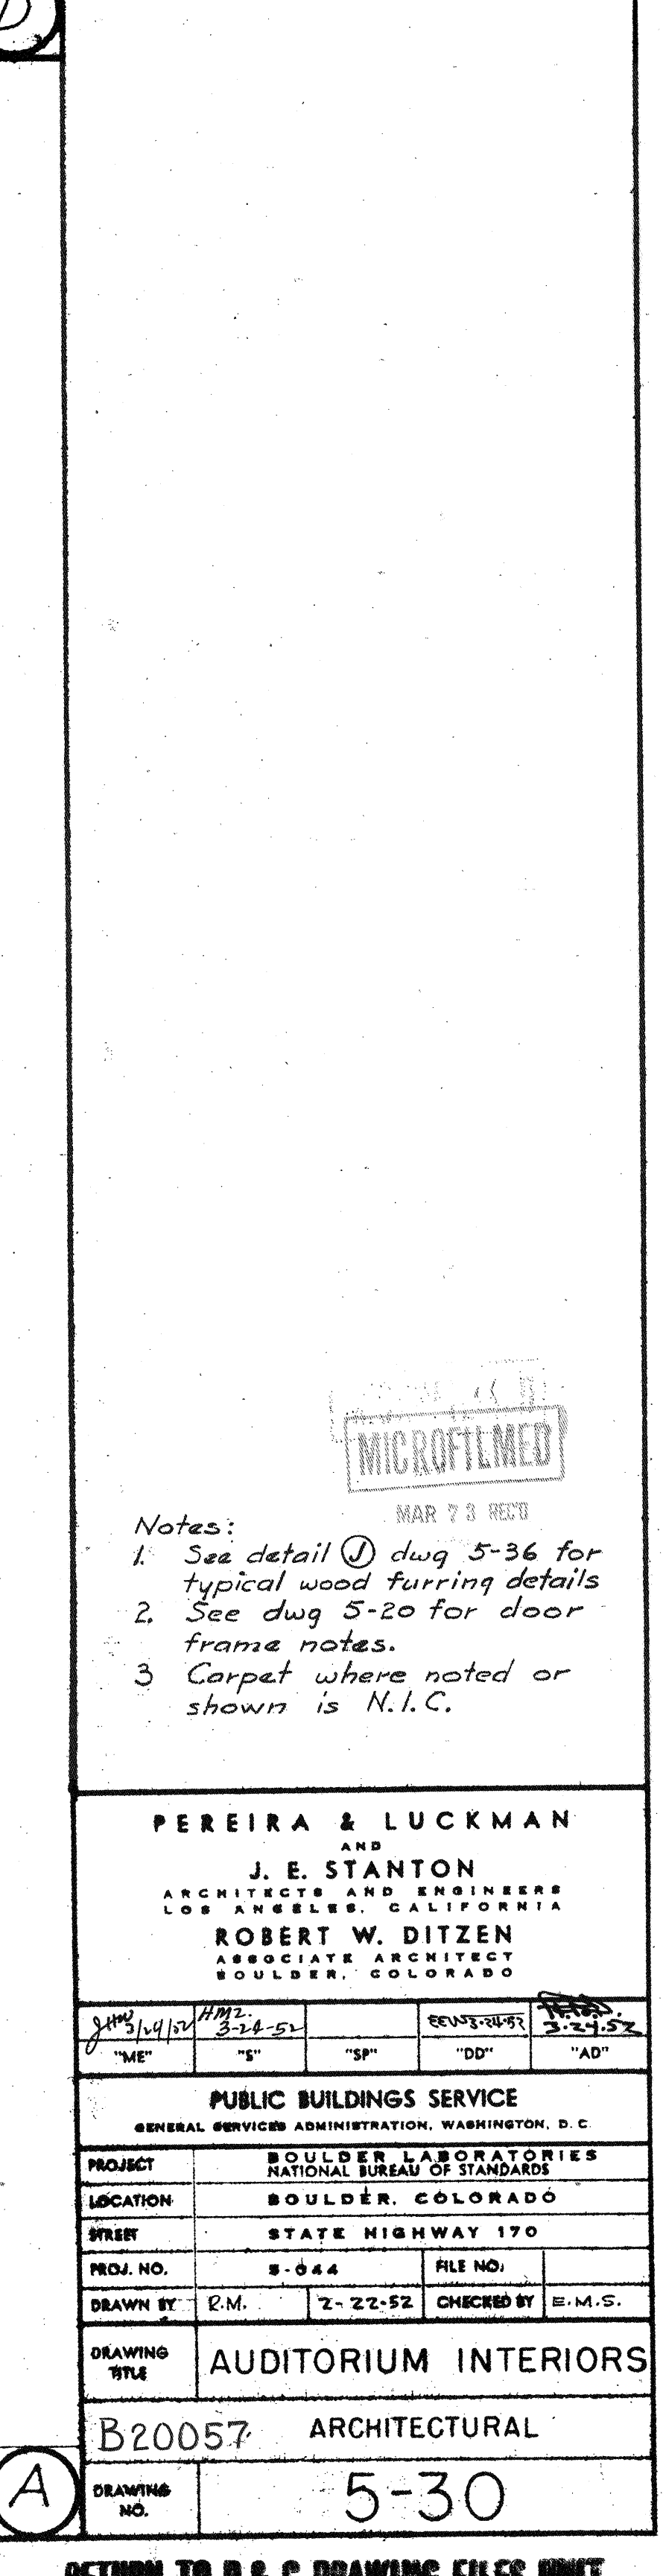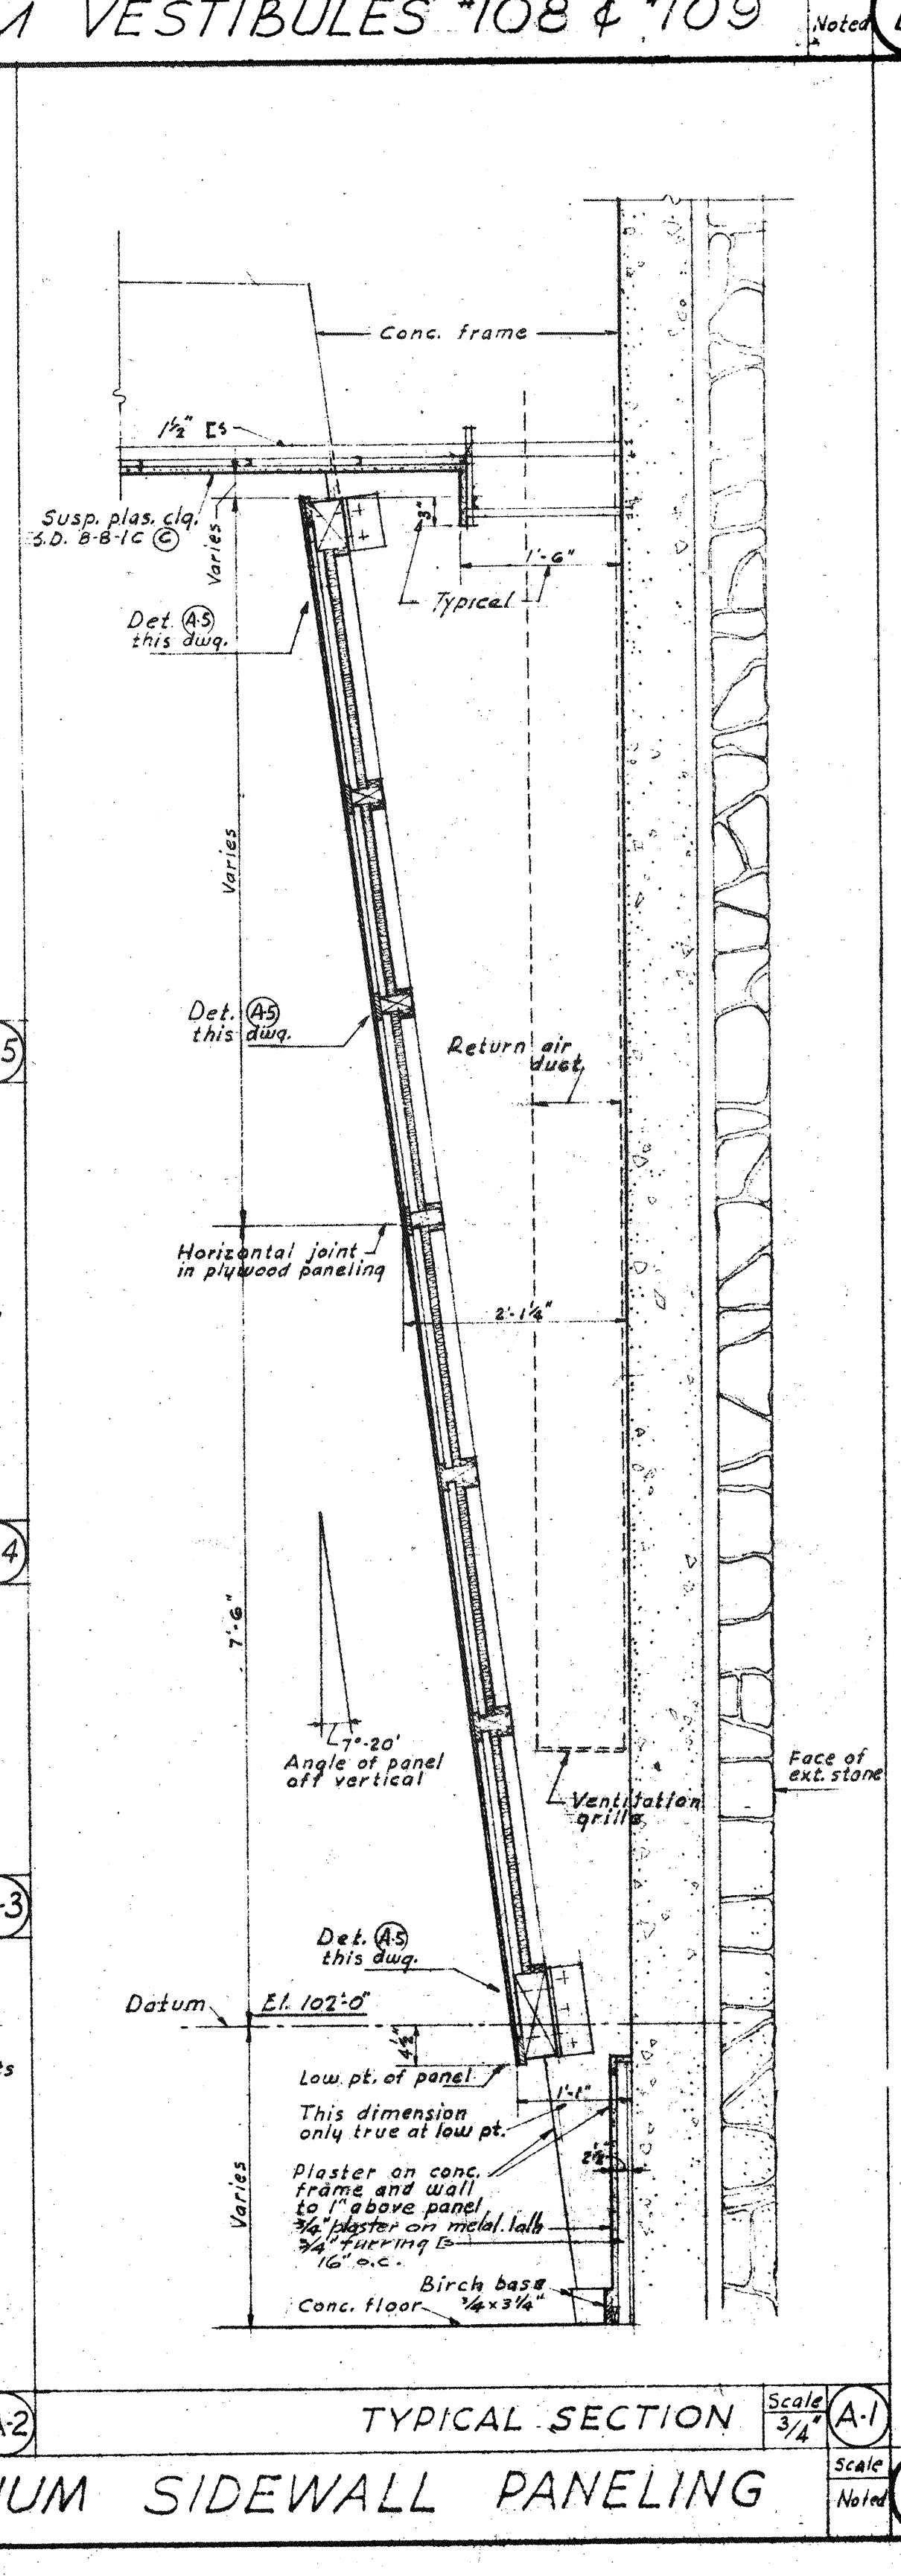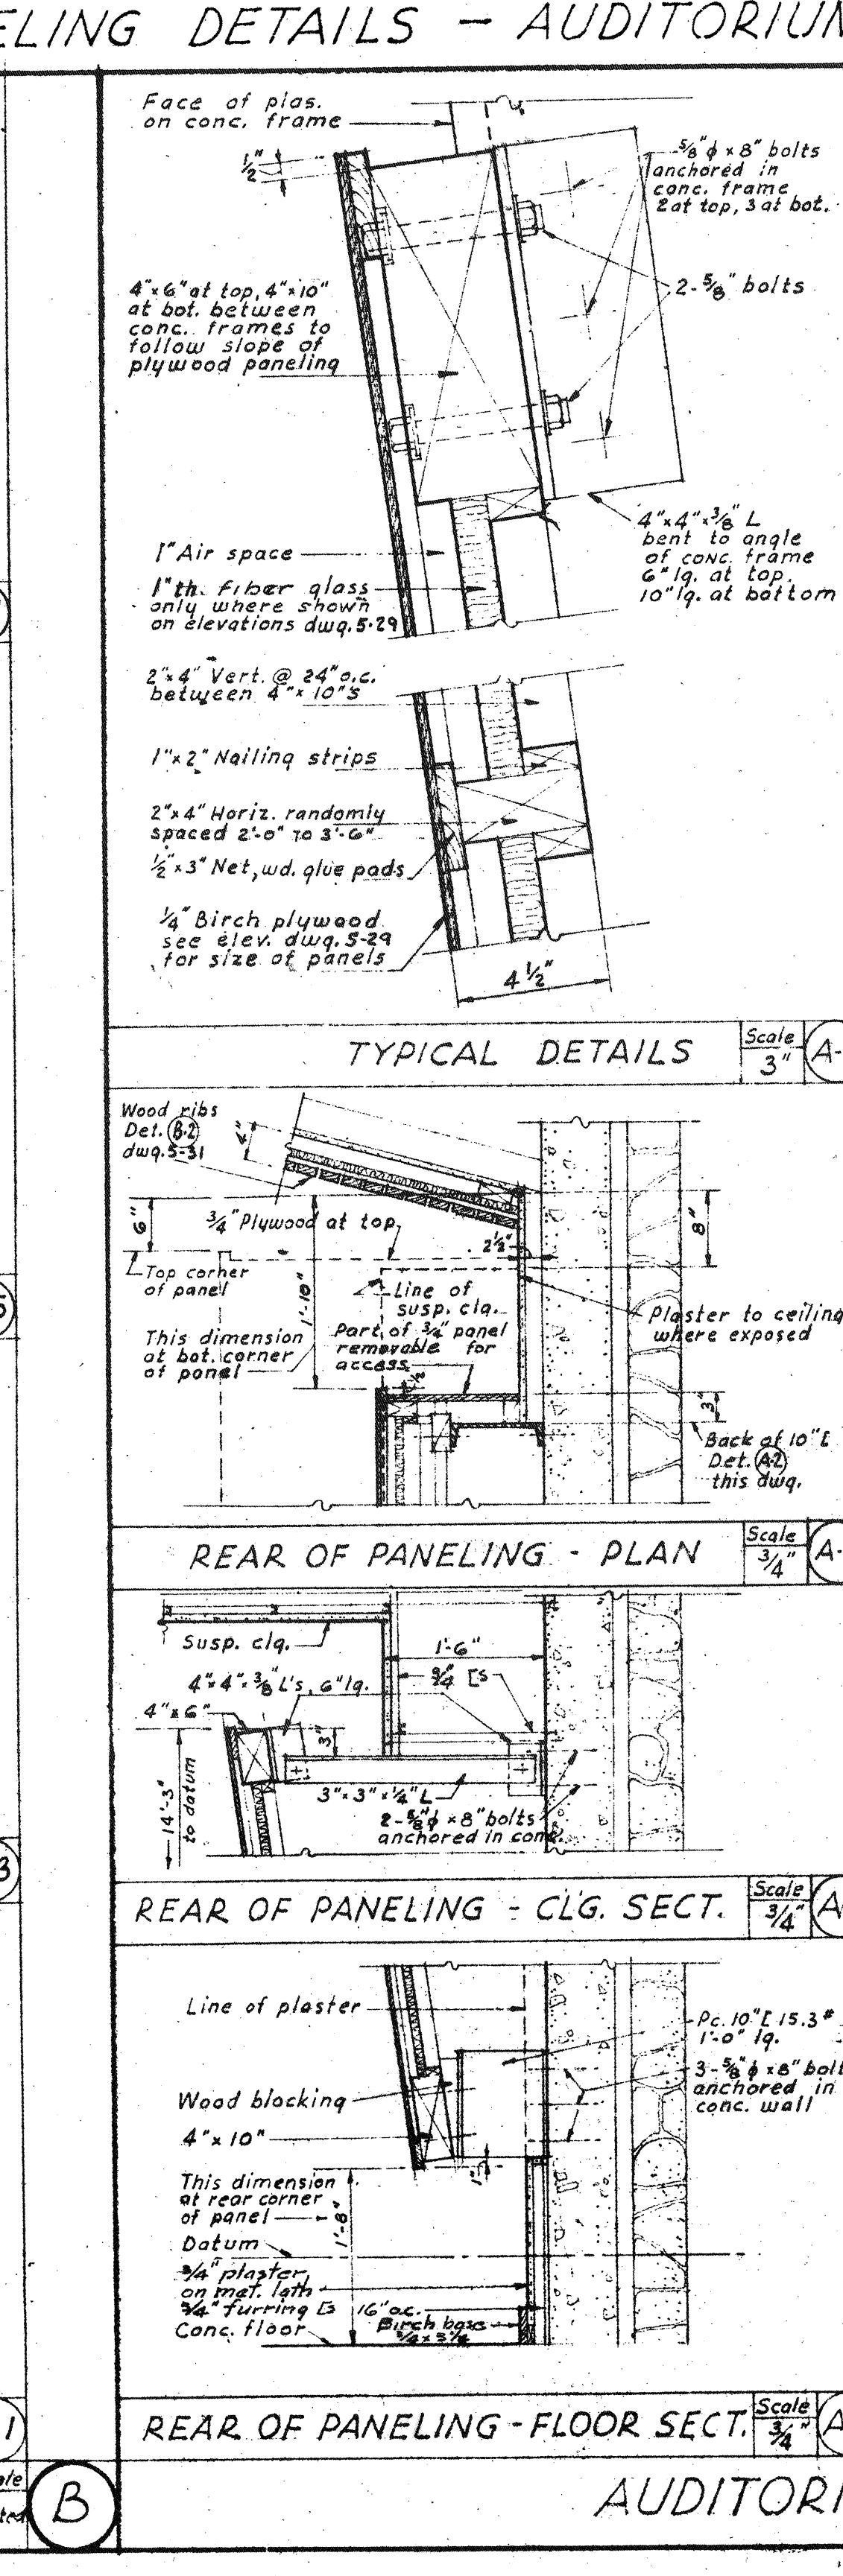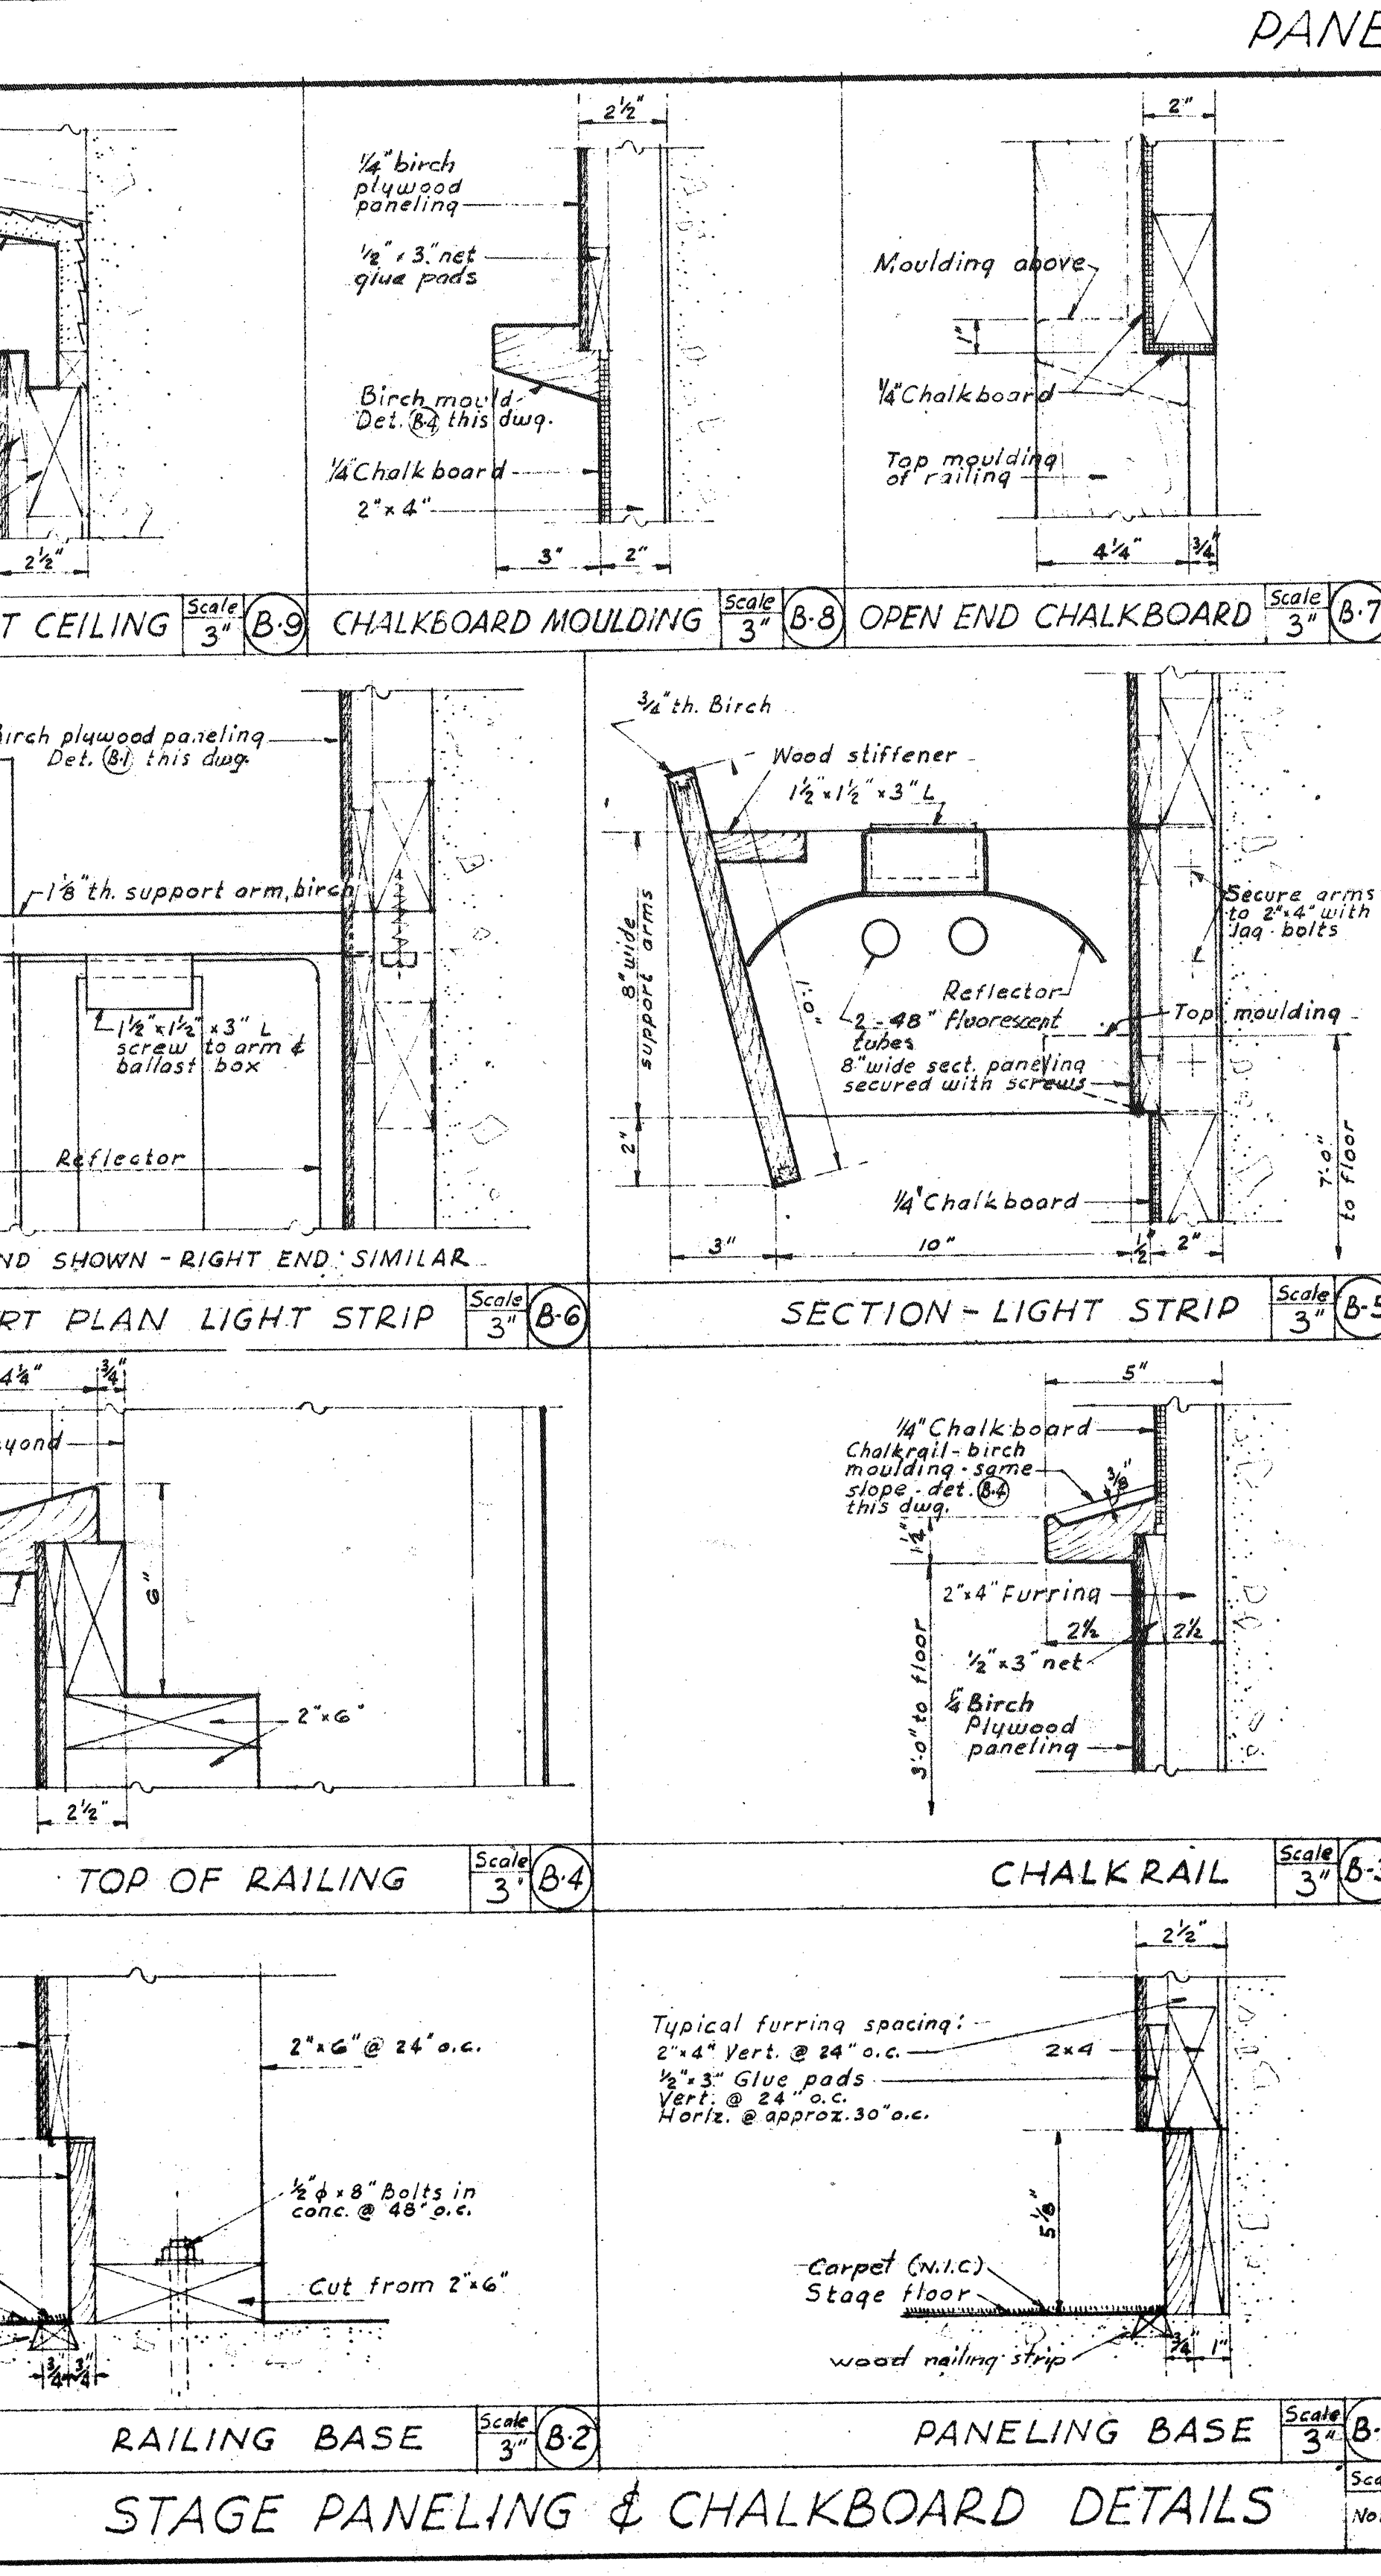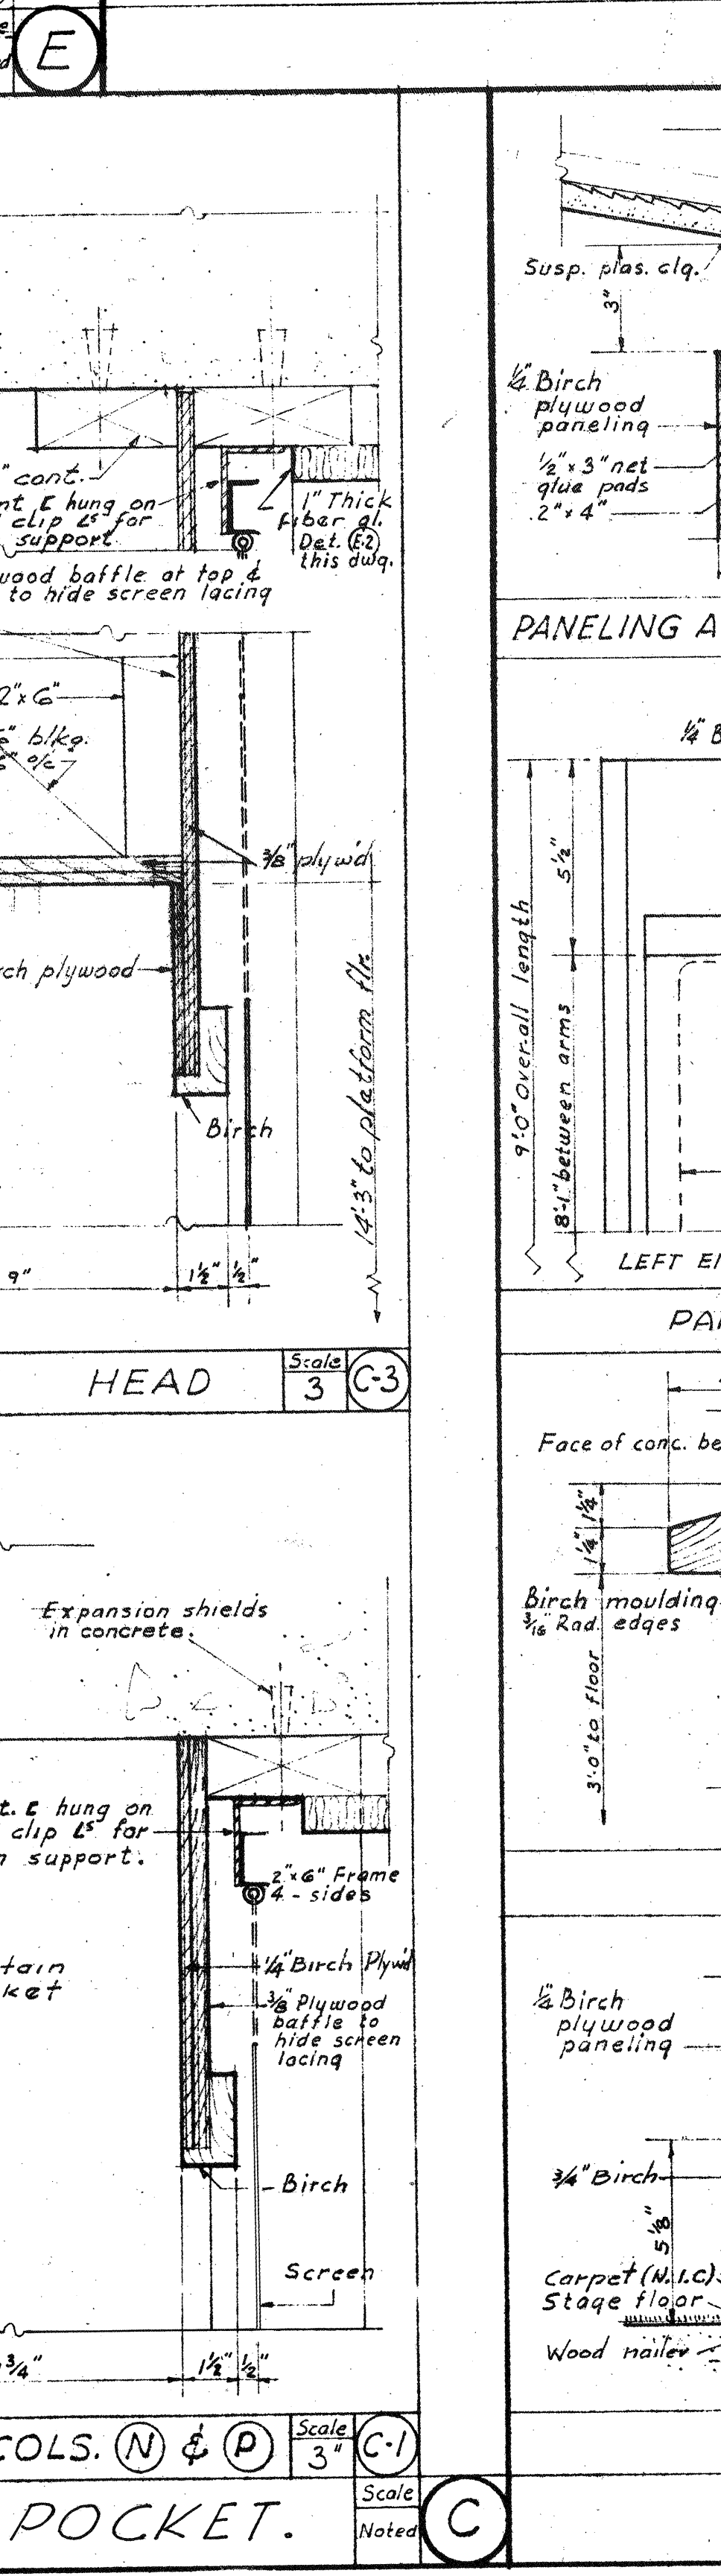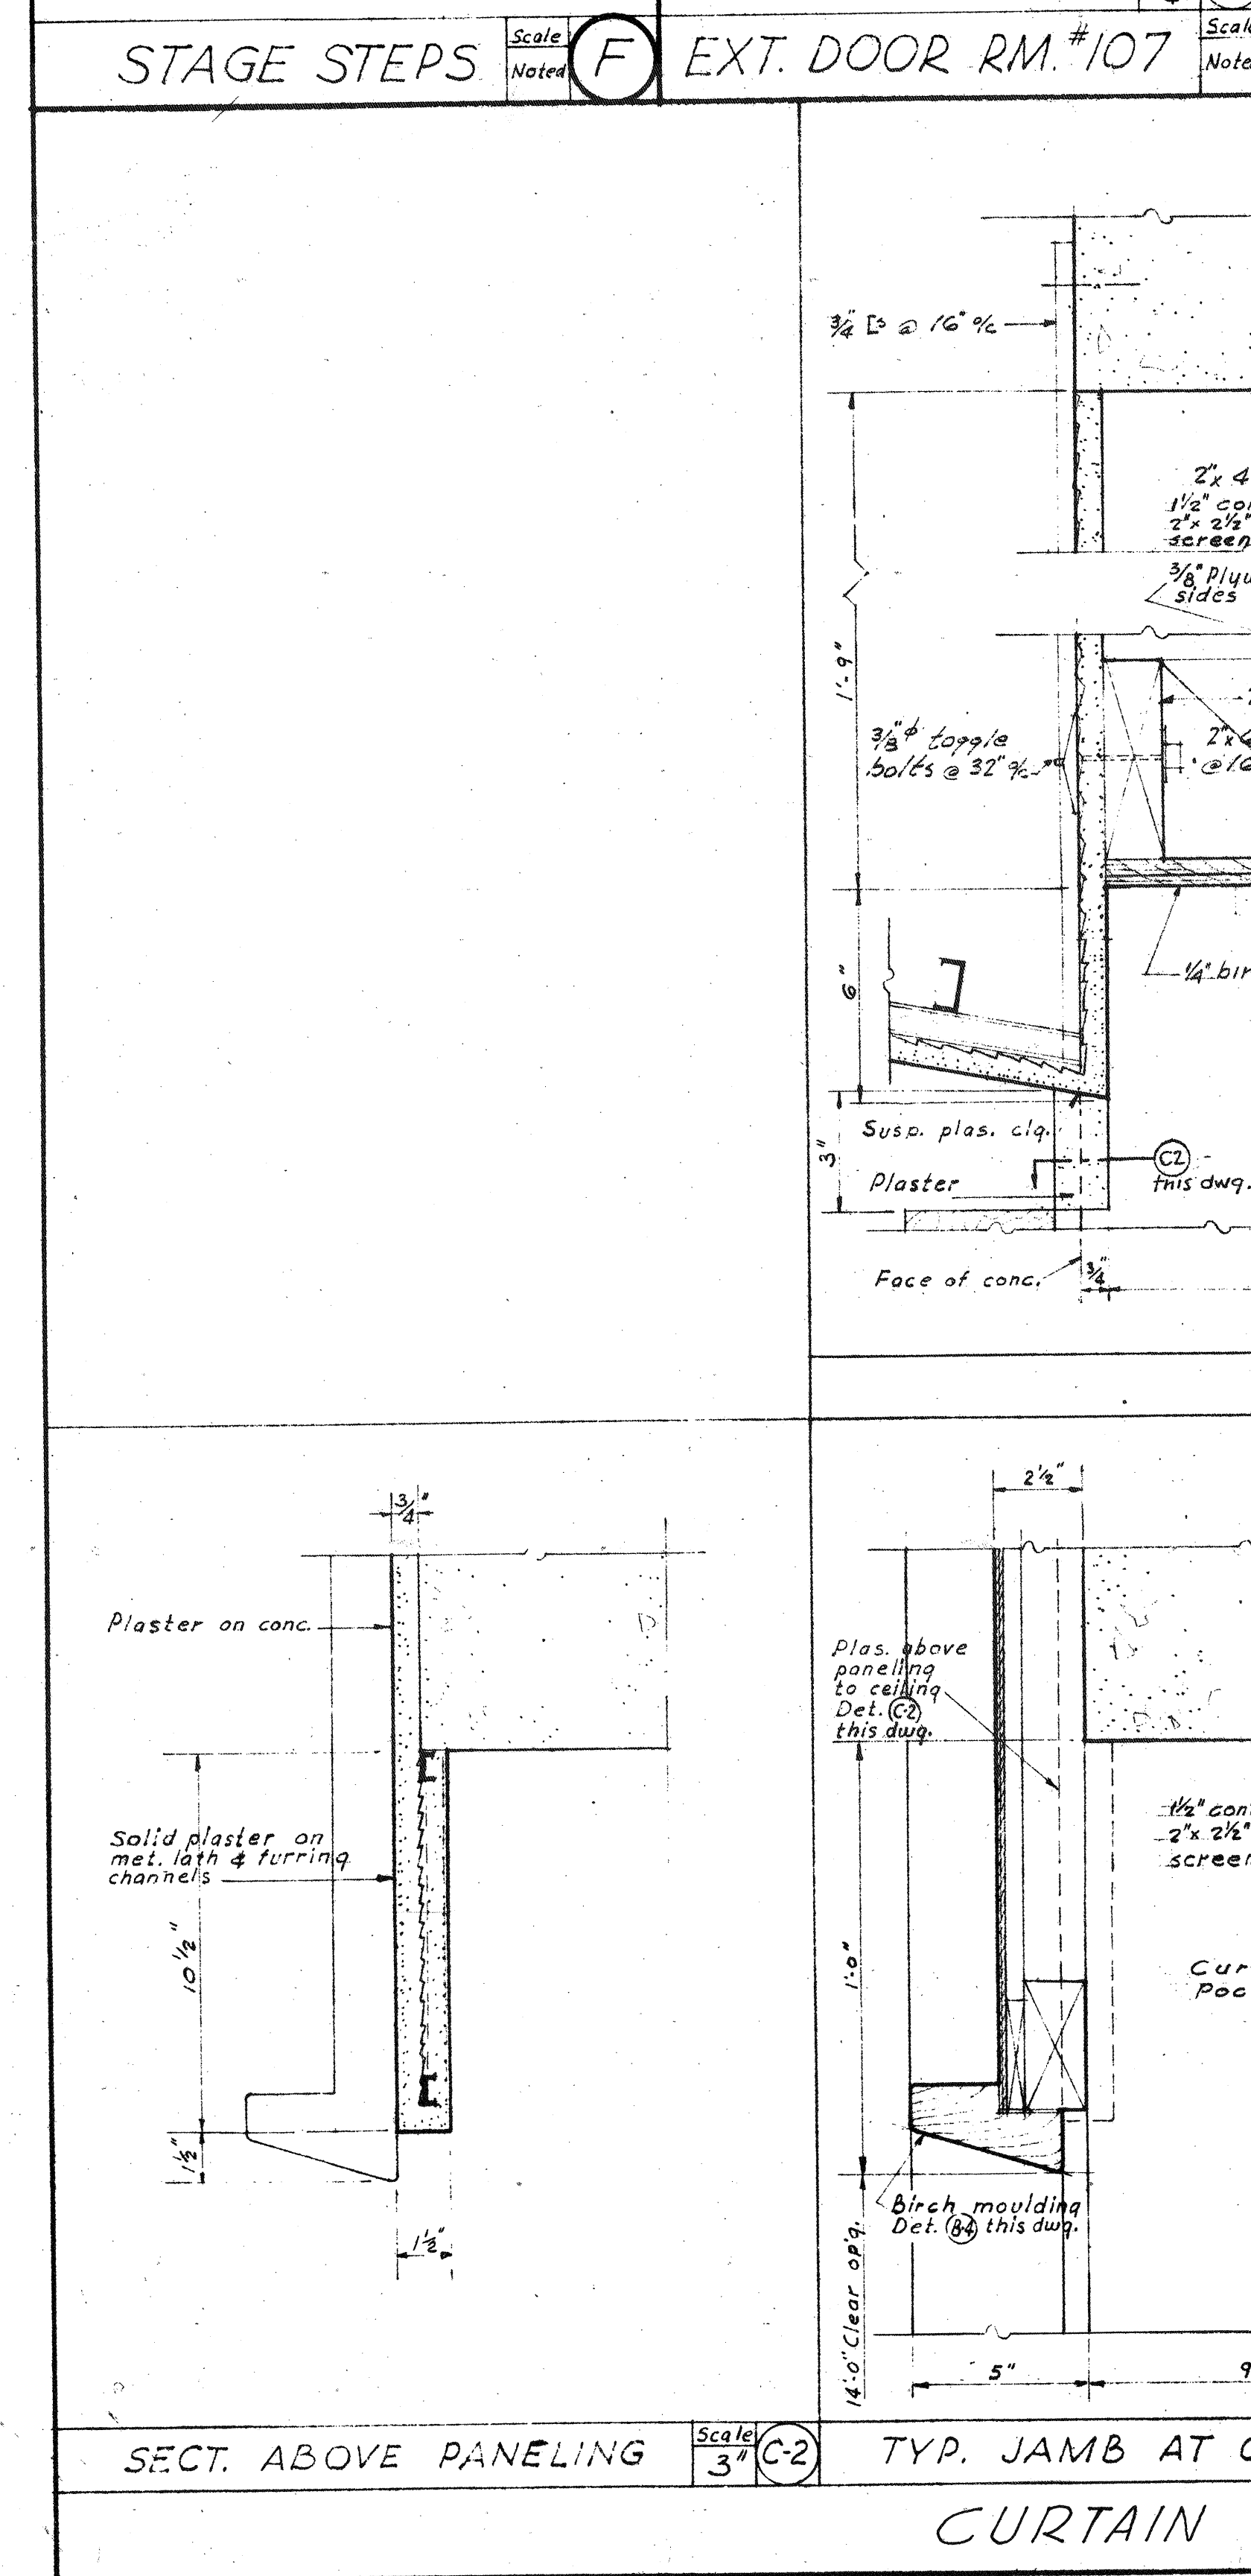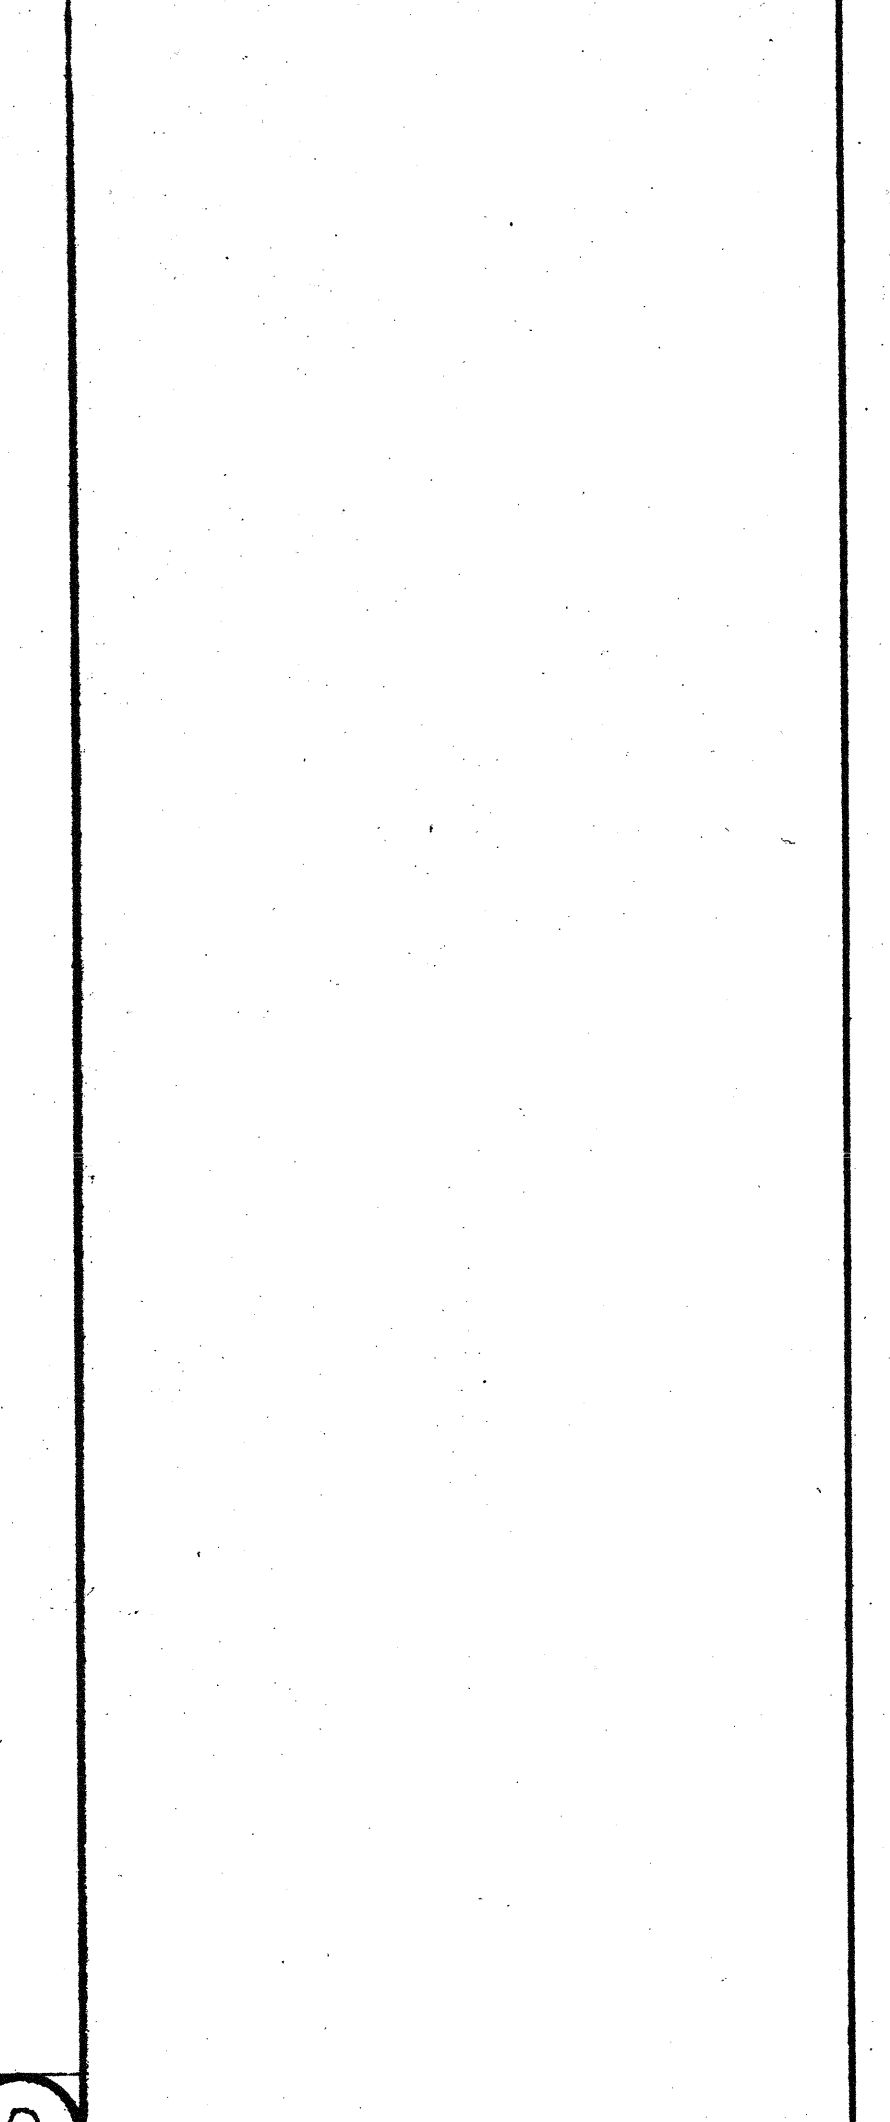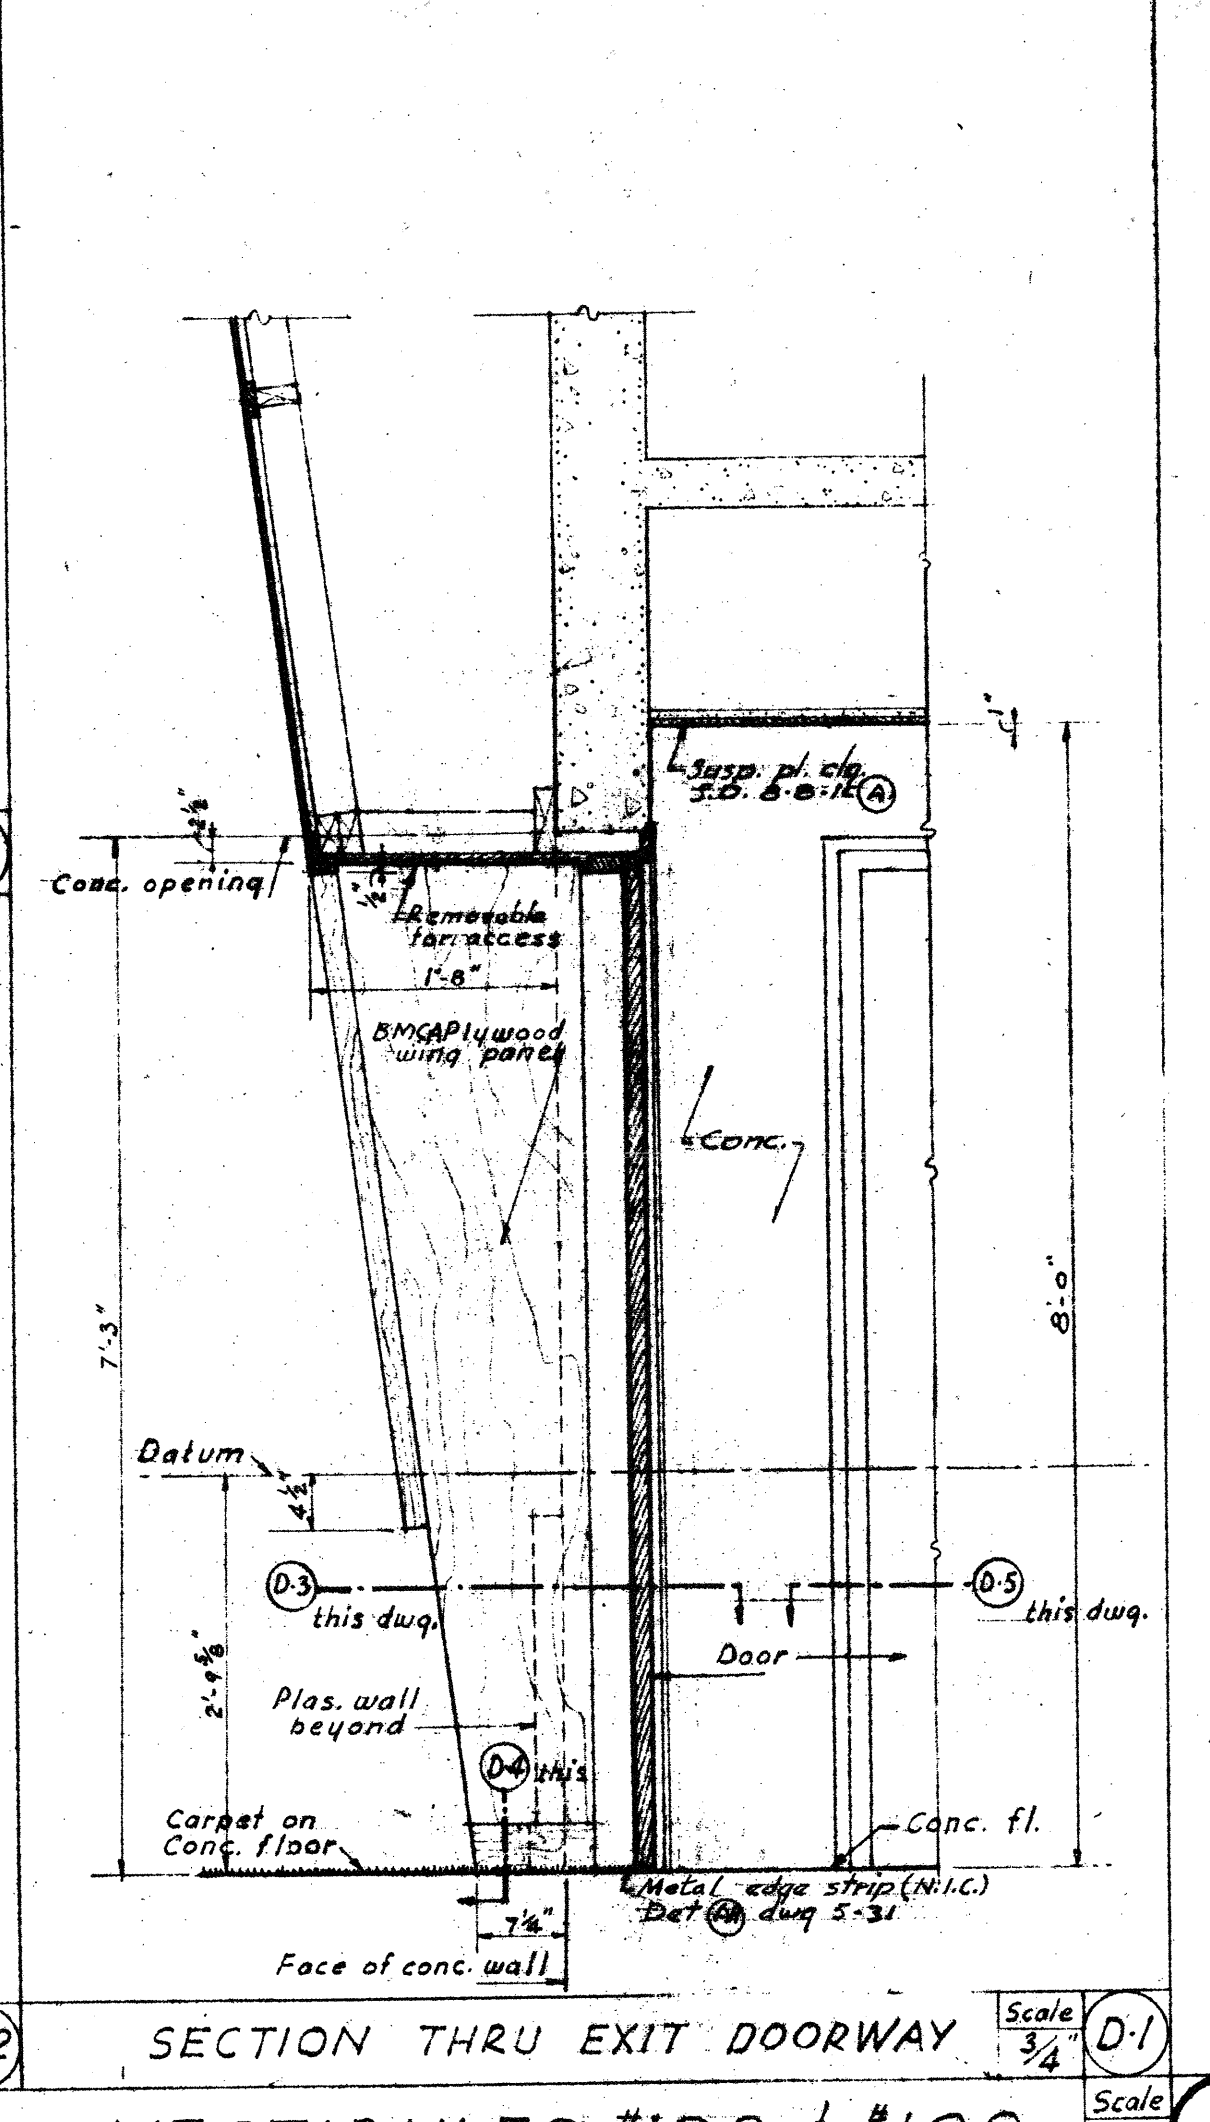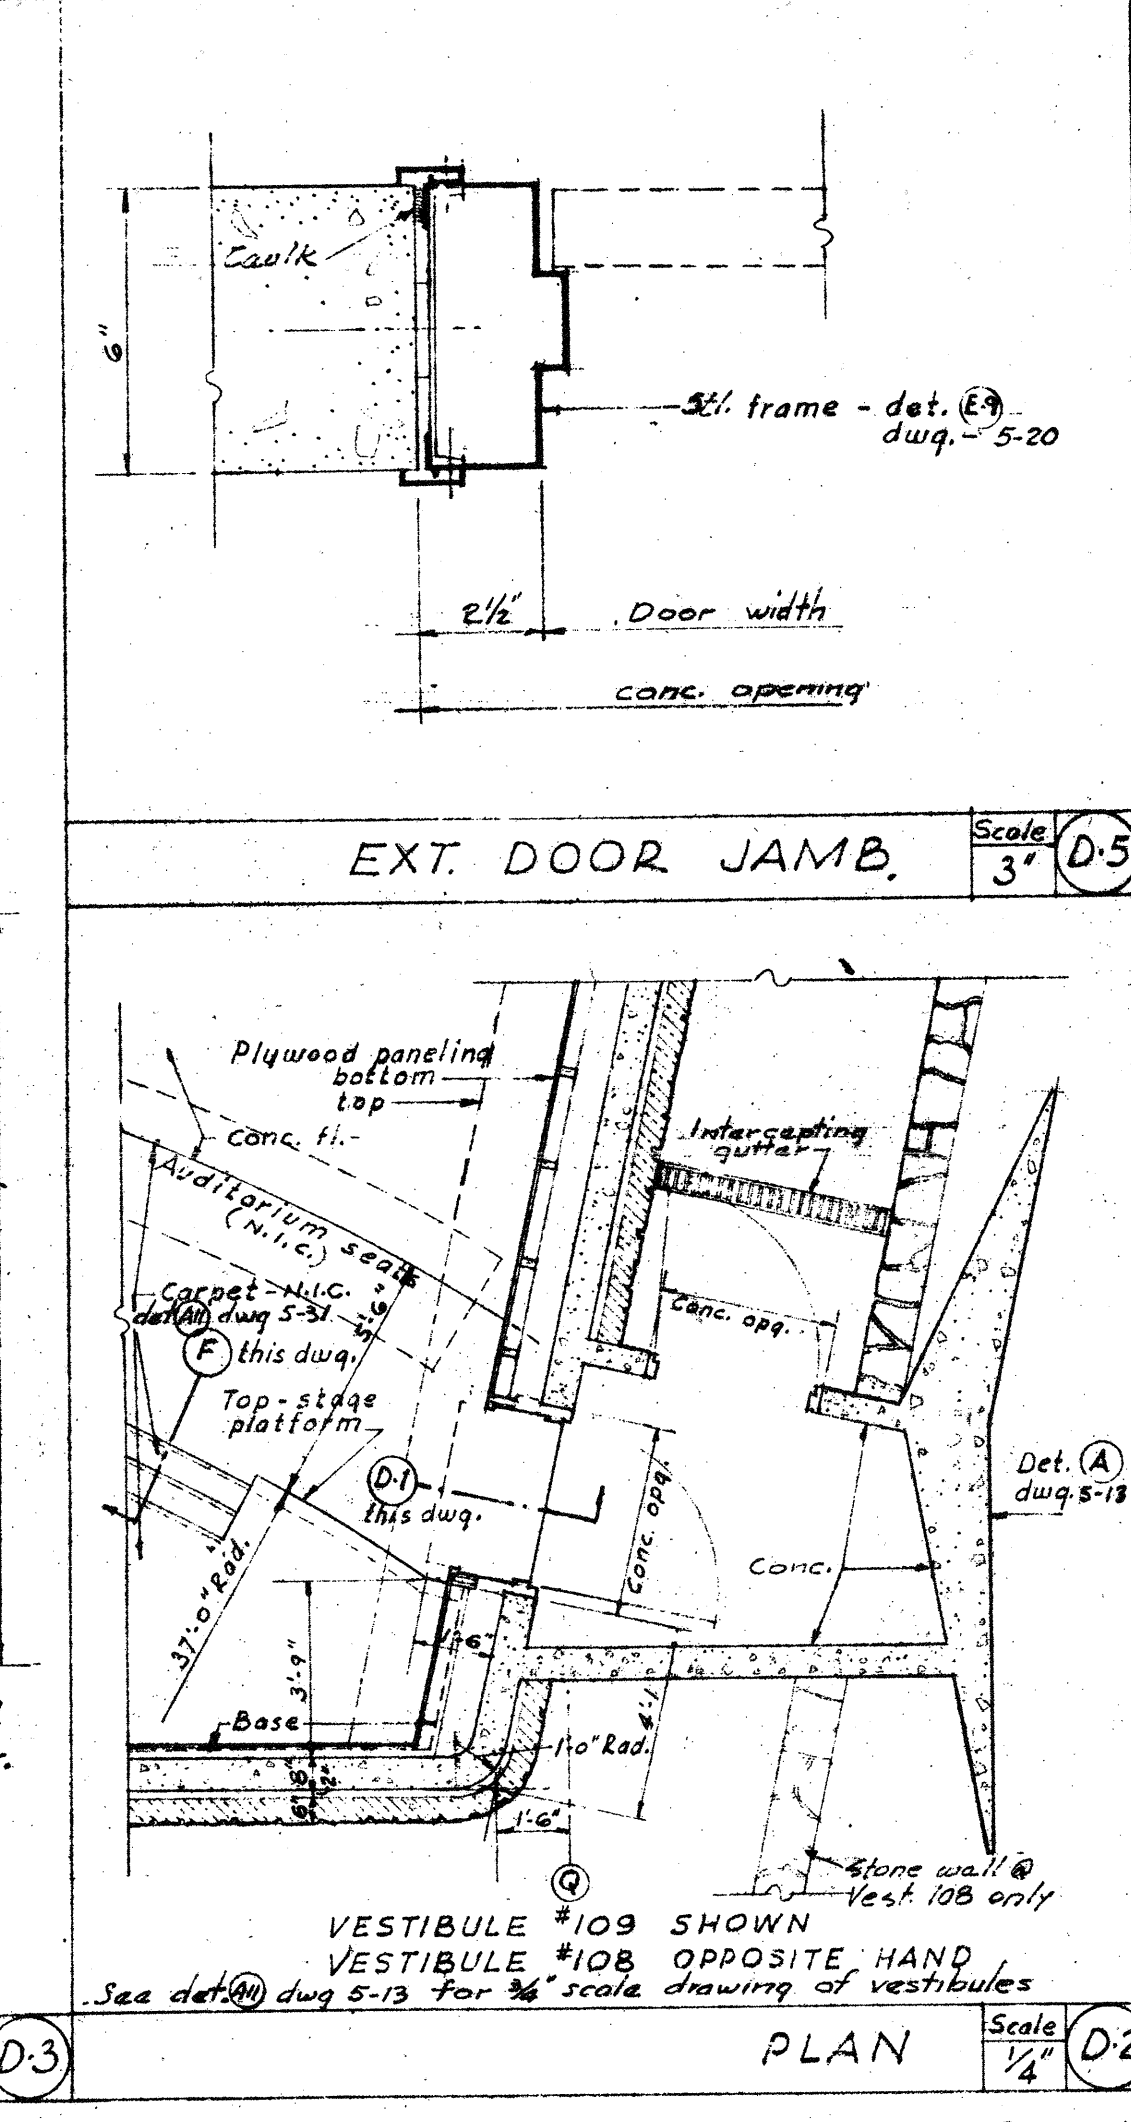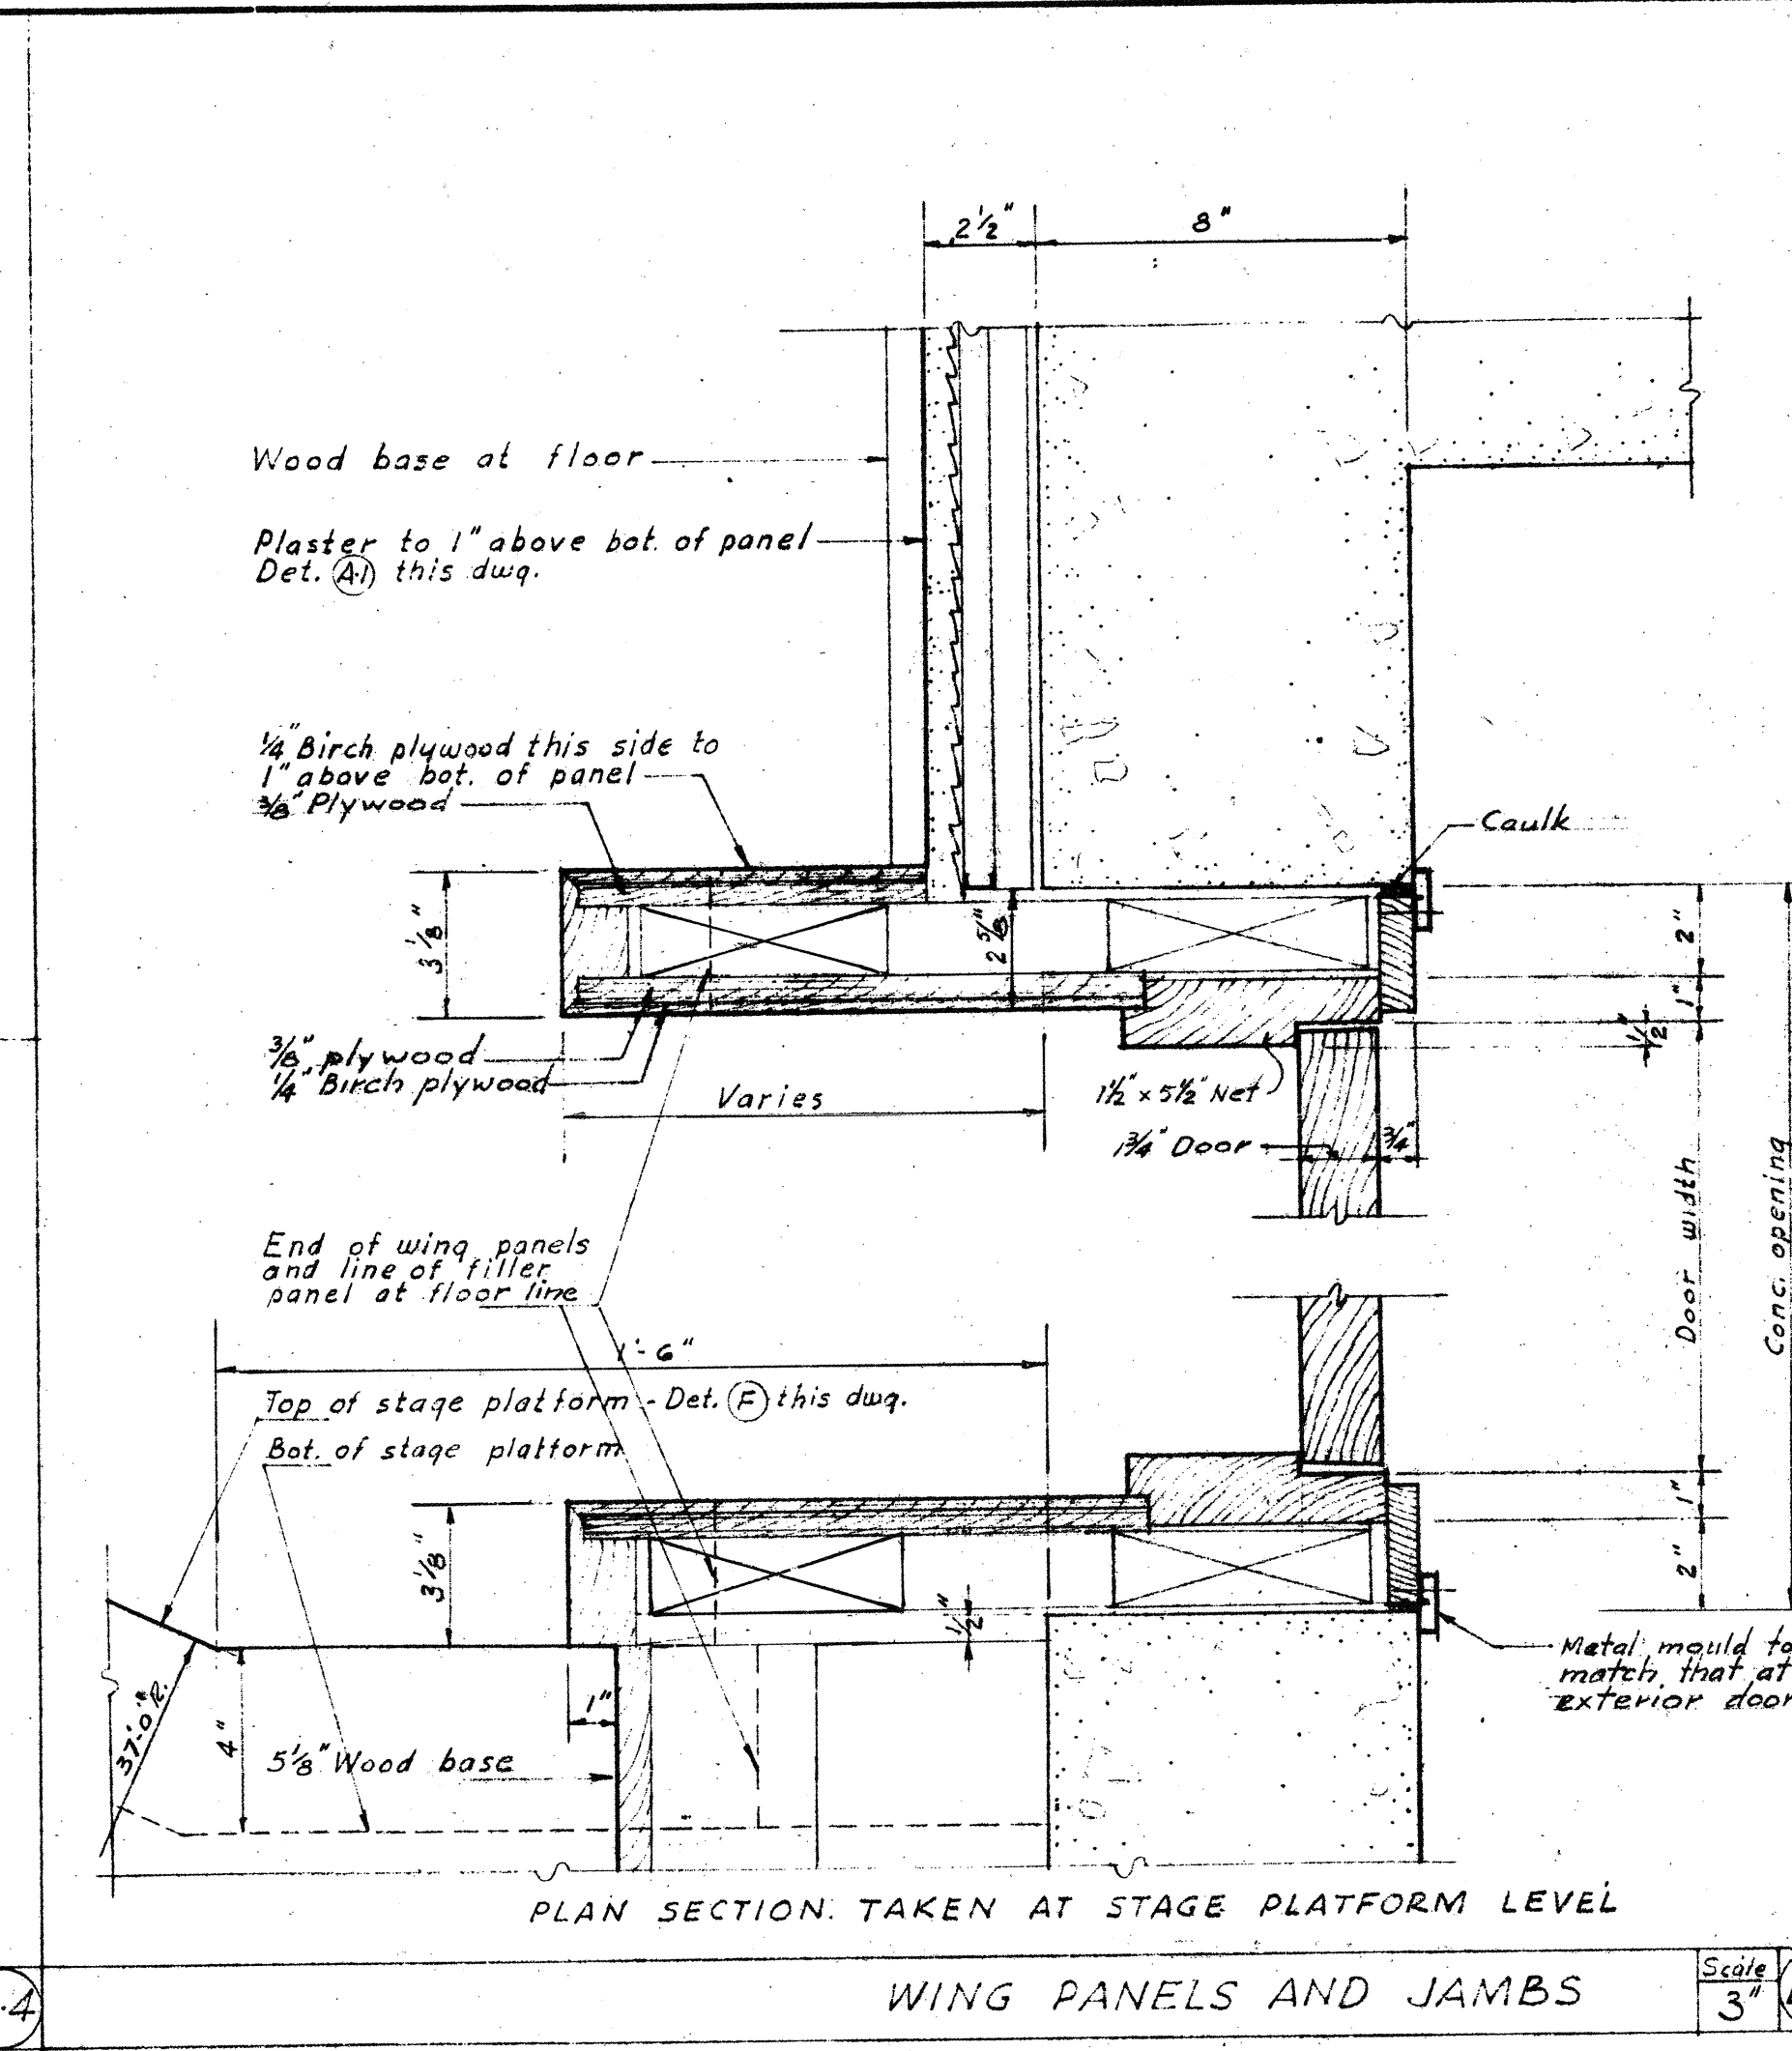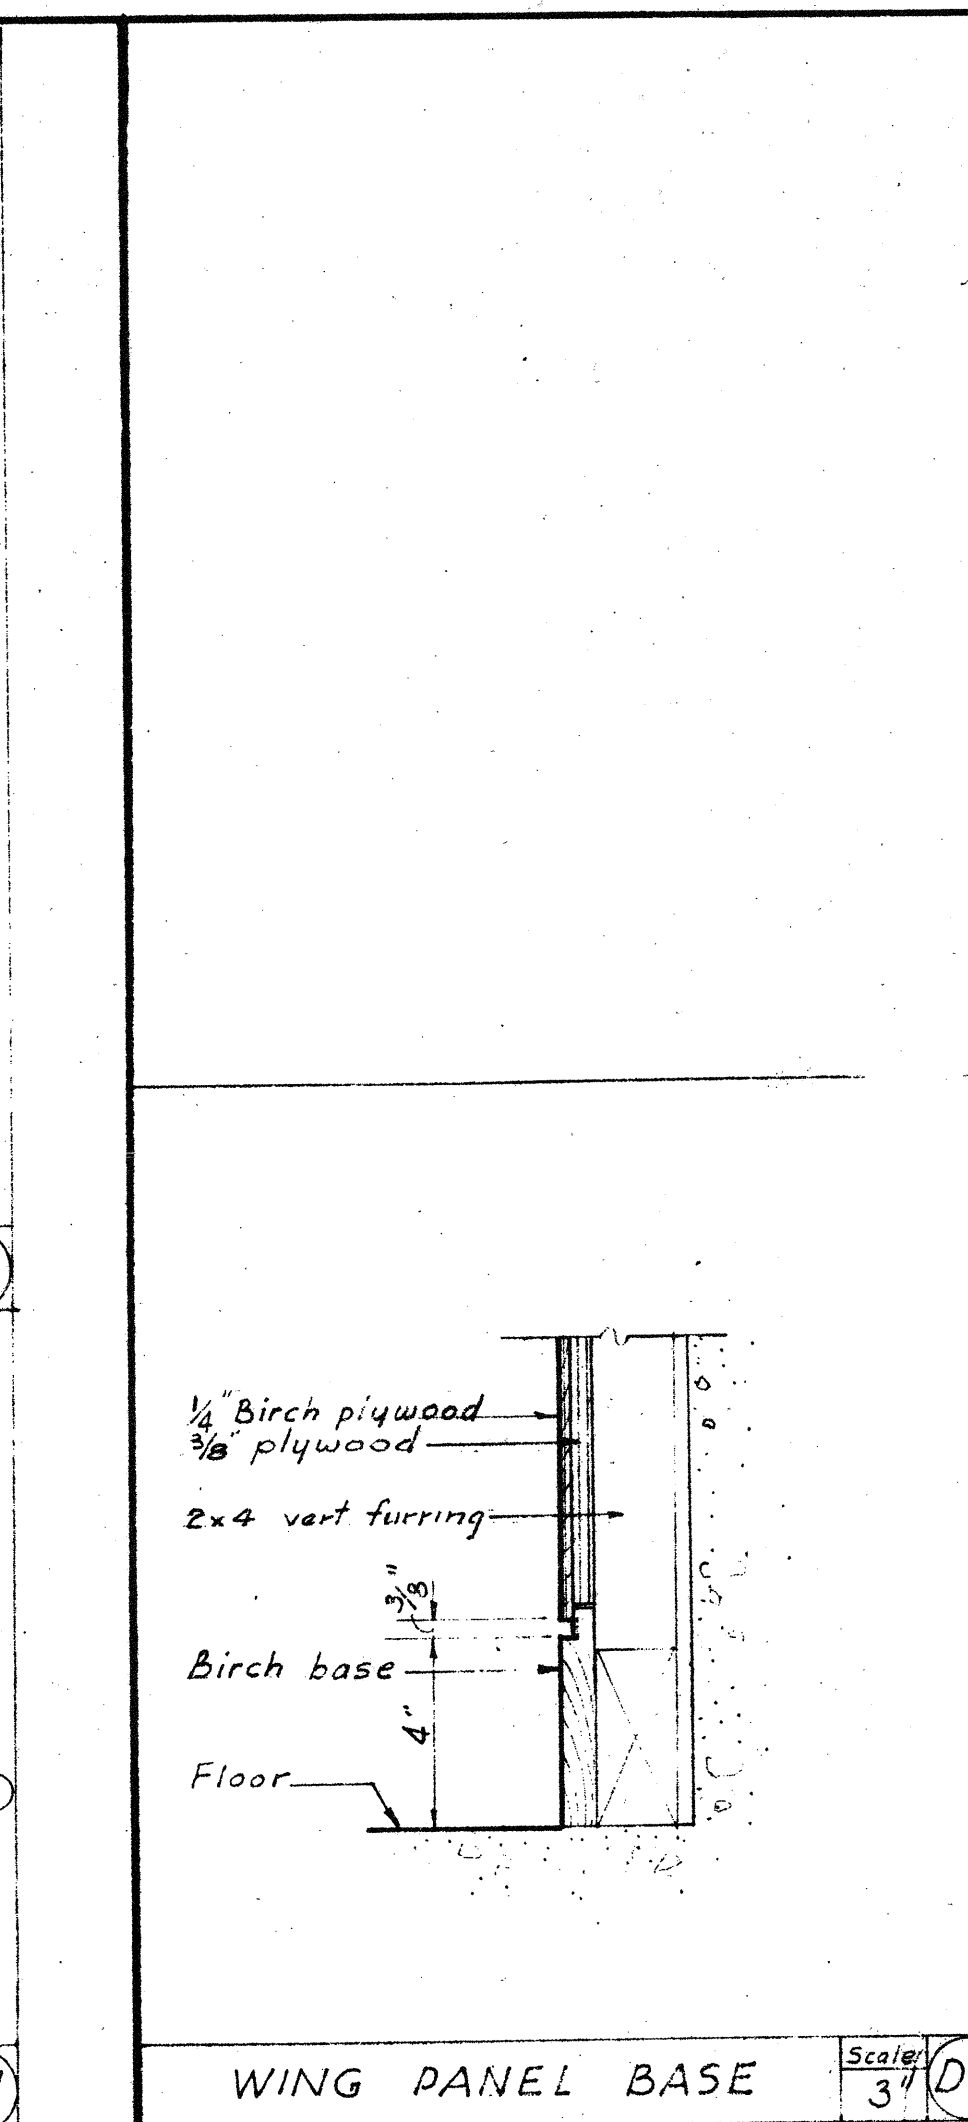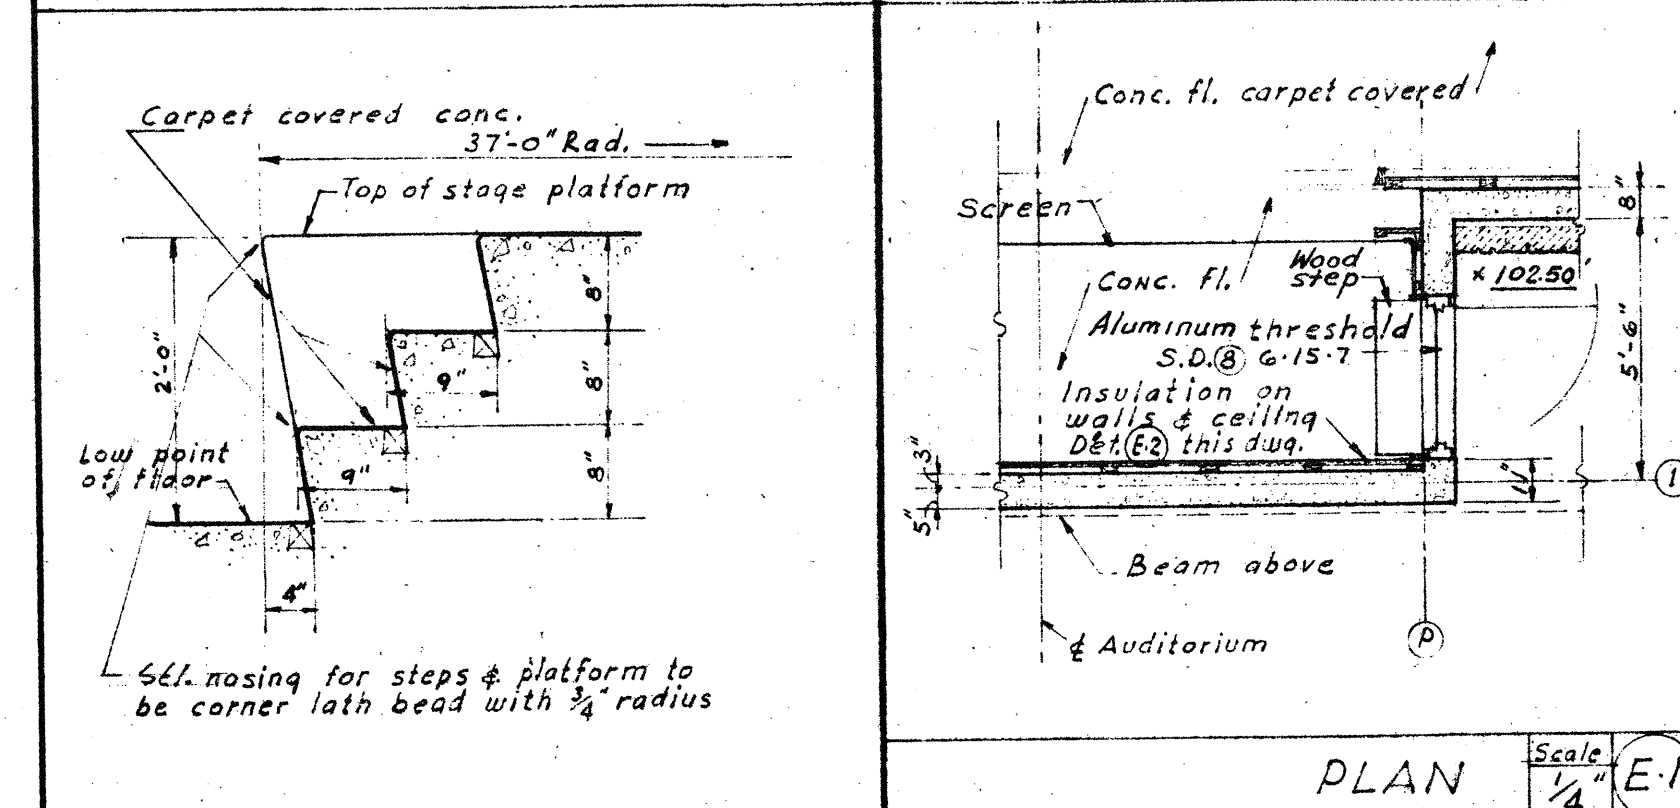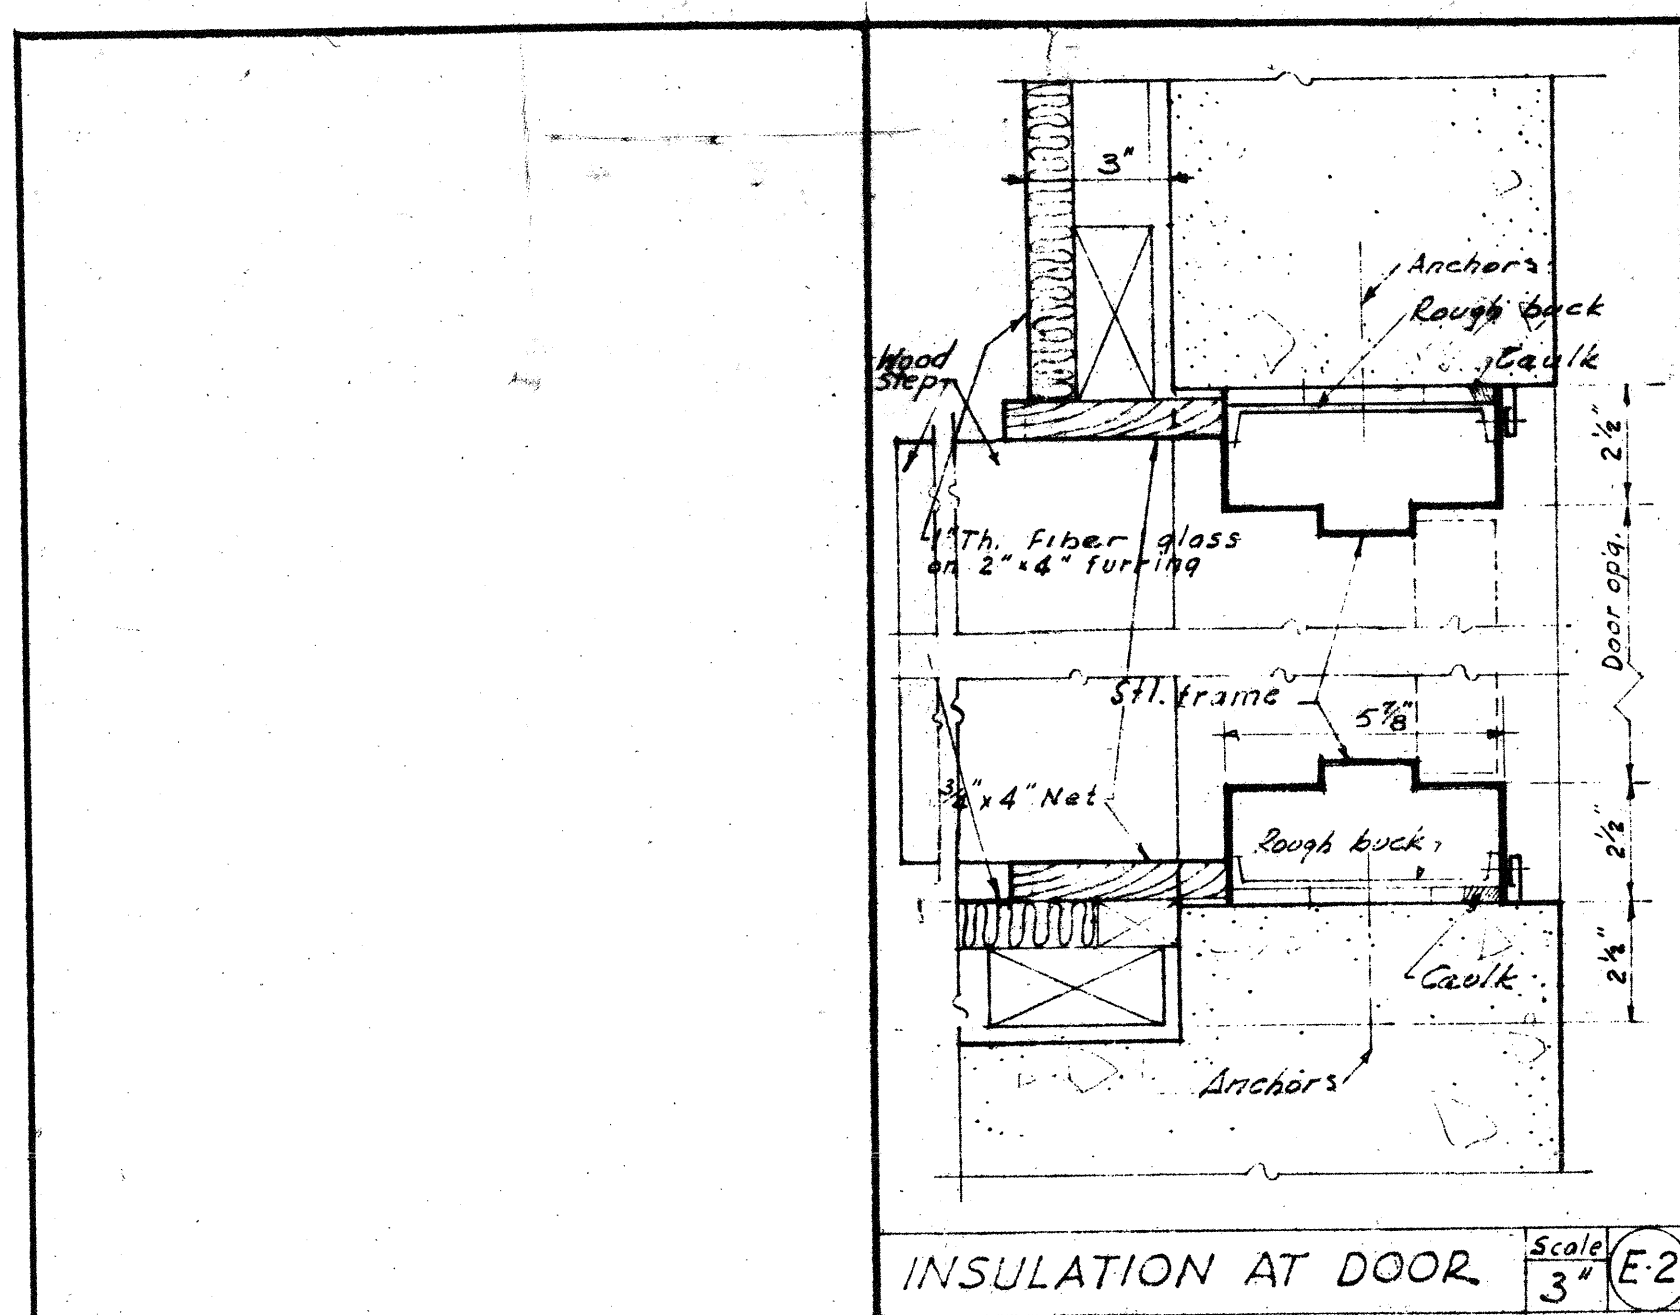

MICROFILMED

Note:

1. see dwg. 5-20 for door frame notes.
2. For typical wood turring det. see Det. 4 dwg. 5-36
3. Carpet, where noted or drawn to R.I.C.

MAR 73 SET

PEREIRA & LUCKMAN
AND
J. E. STANTON
ARCHITECTS AND ENGINEERS
LOS ANGELES, CALIFORNIA
ROBERT W. DITZEN
ASSOCIATE ARCHITECT
BOULDER, COLORADO


DATE	7-5-54	BY	WJS	REVISION	5-23-54
"ME"	"S"	"SB"	"DB"	"AD"	

PUBLIC BUILDINGS SERVICE
GENERAL SERVICES ADMINISTRATION, WASHINGTON, D. C.


PROJECT	BOULDER LABORATORIES NATIONAL BUREAU OF STANDARDS
LOCATION	BOULDER, COLORADO
STREET	STATE HIGHWAY 170
PROJ. NO.	B-044
FILE NO.	
DRAWN BY	R.M., L.T.
CHECKED BY	E.M.S.
DRAWING TITLE	AUDITORIUM INTERIORS

B20058 ARCHITECTURAL


5-31

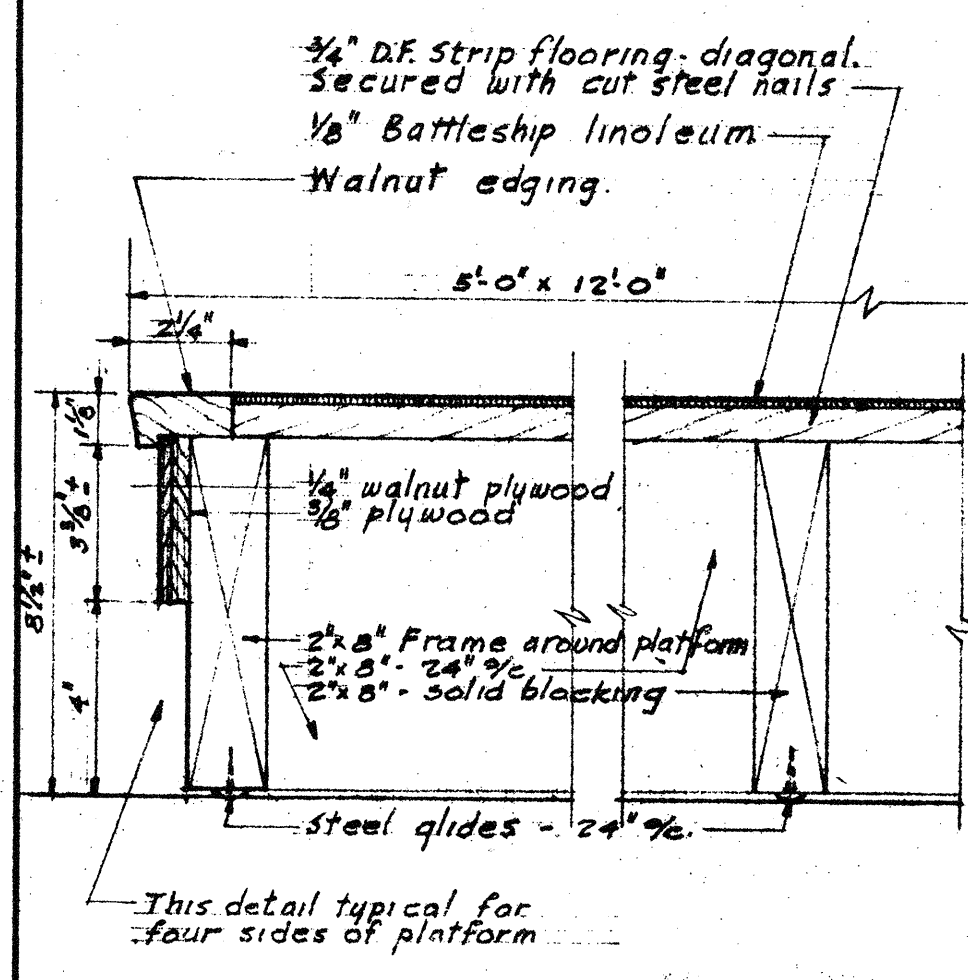


REMOVABLE PLATFORM.
LECTURE RMS. # 110, 111.

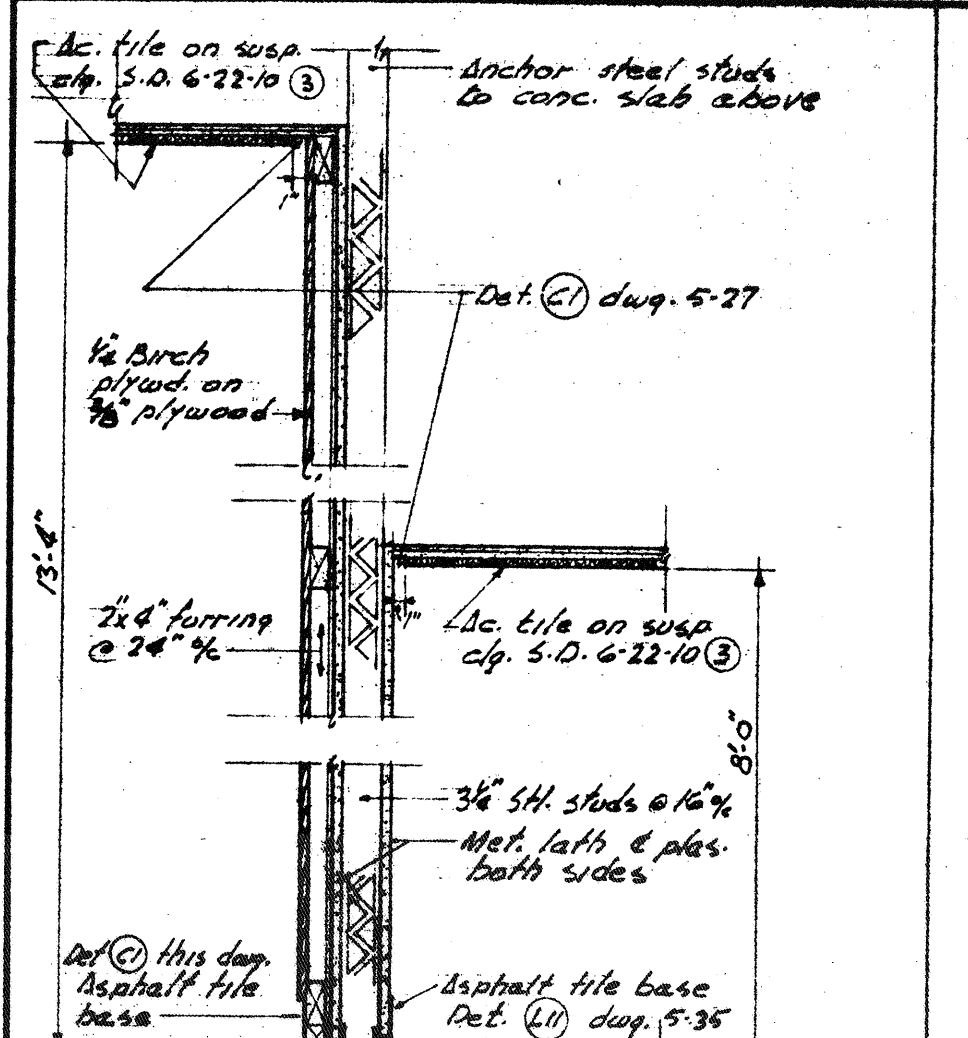

SEC. AT WOOD PART.

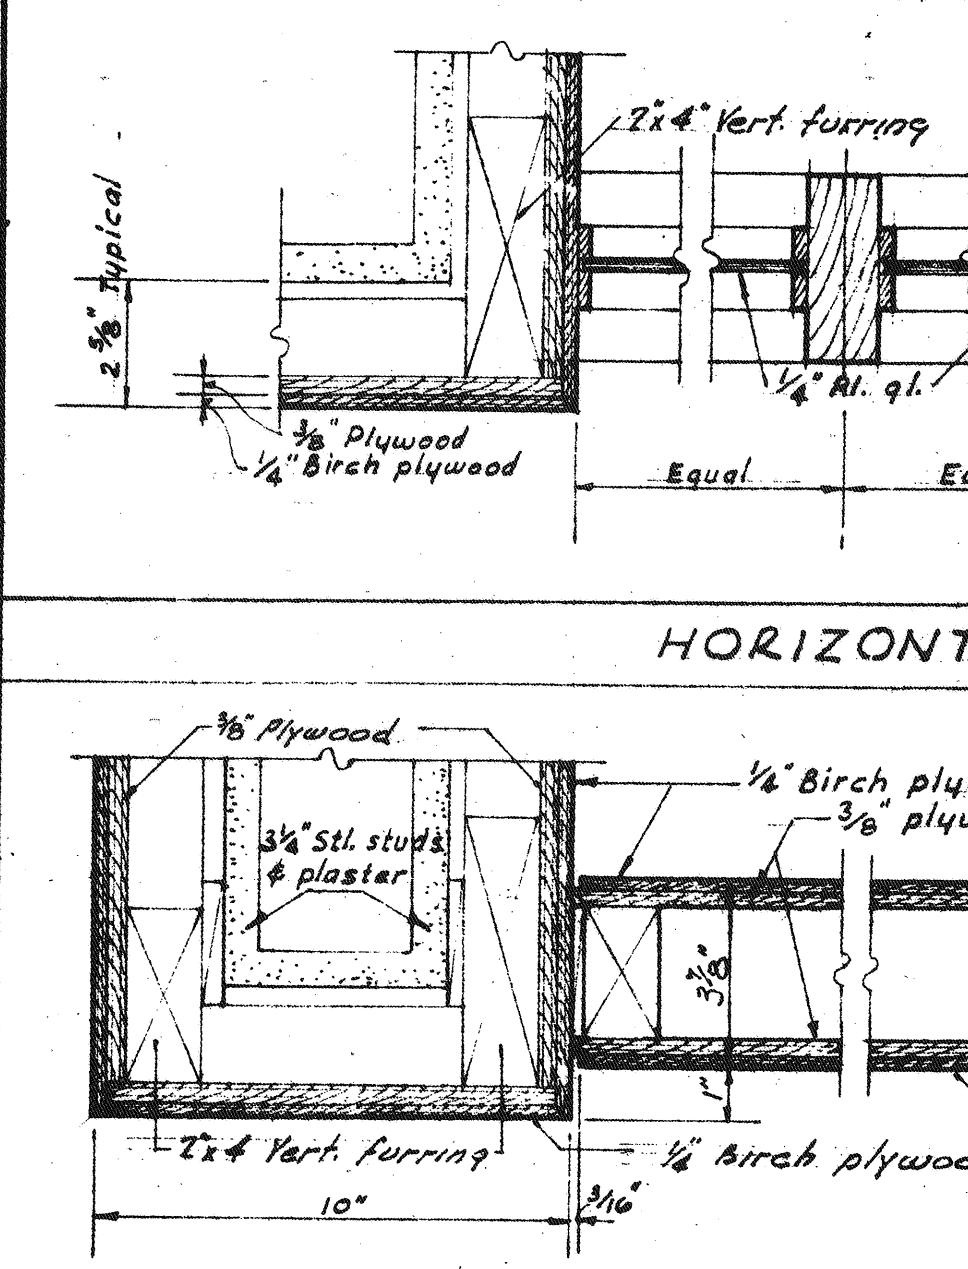


HORIZONTAL SECTION

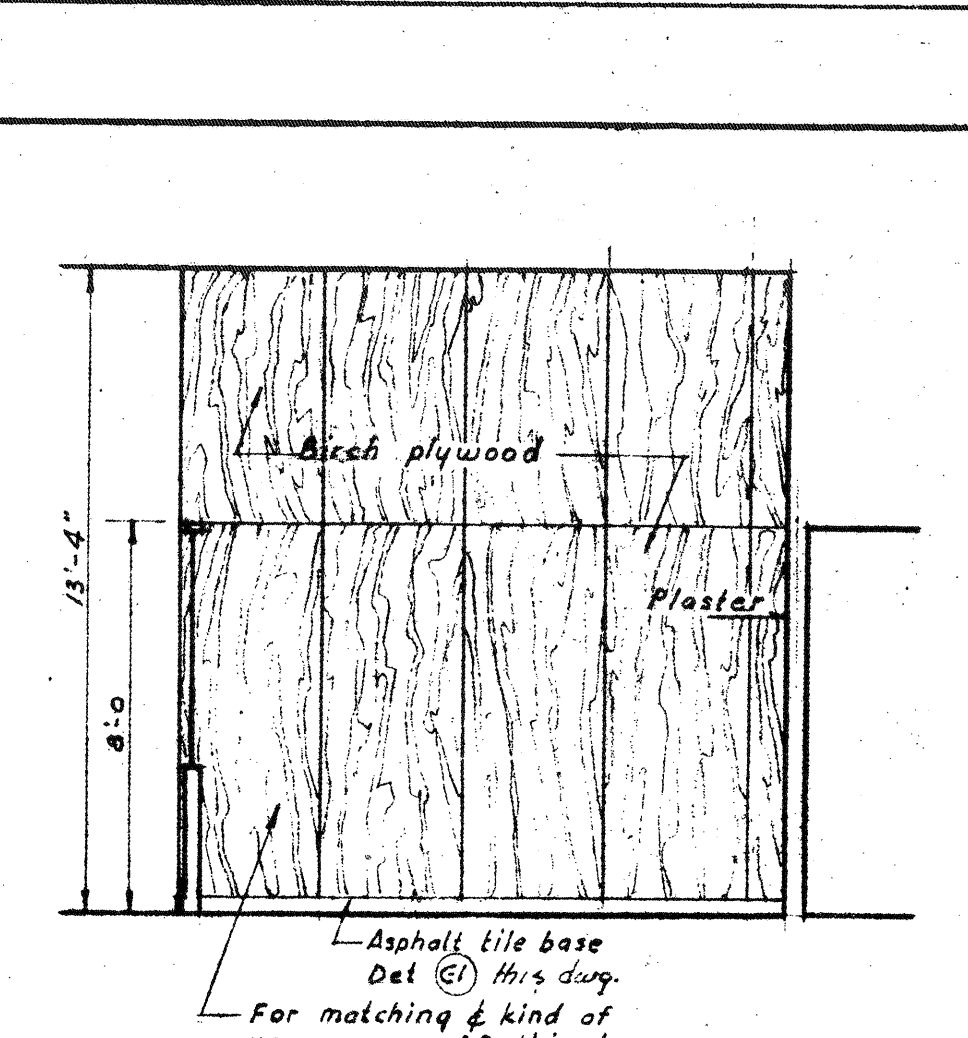


HORIZONTAL SECTION

WOOD & GLASS PARTITION

NORTH ELEV. INTERIOR

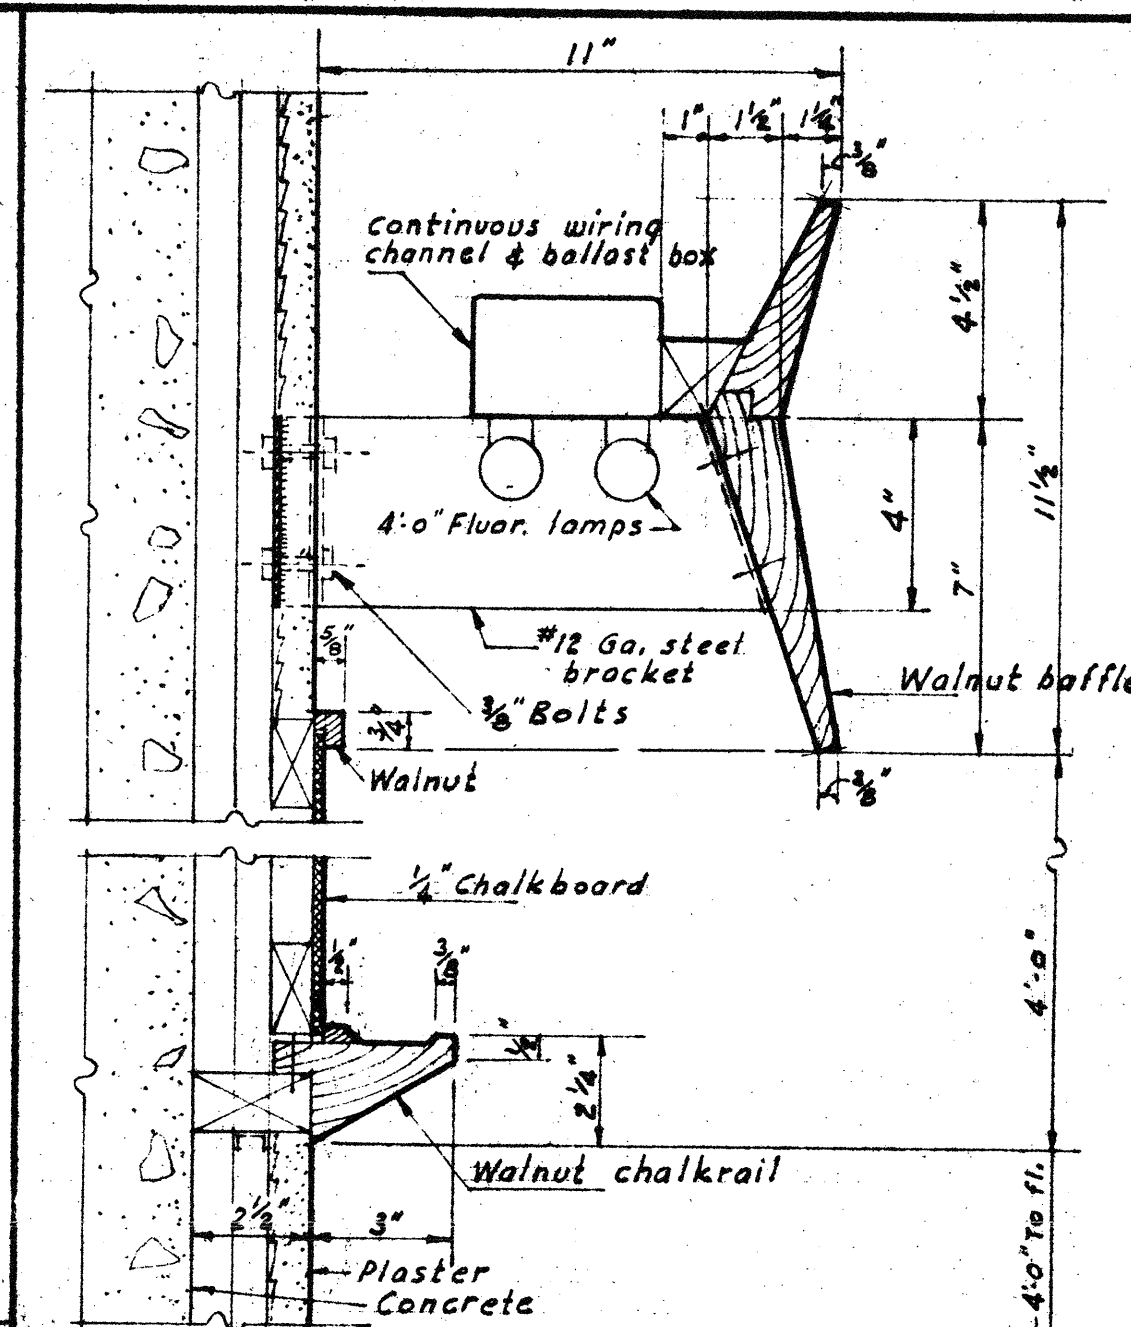


VERTICAL SECTION

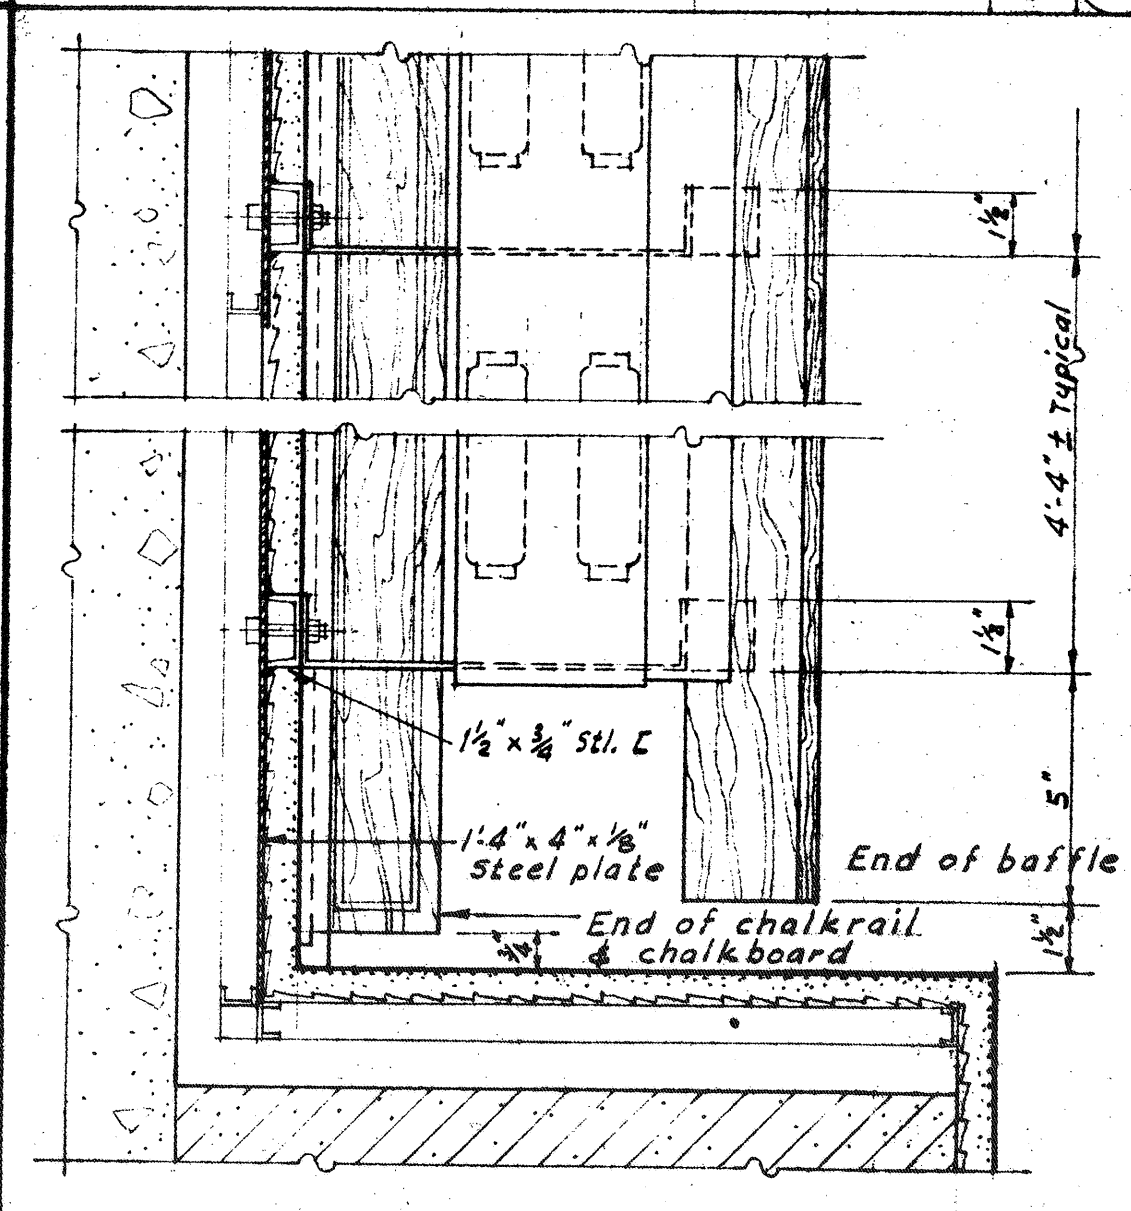


TOP VIEW

CHALKBOARD & LIGHT BAFFLE RMS. 110 & 111

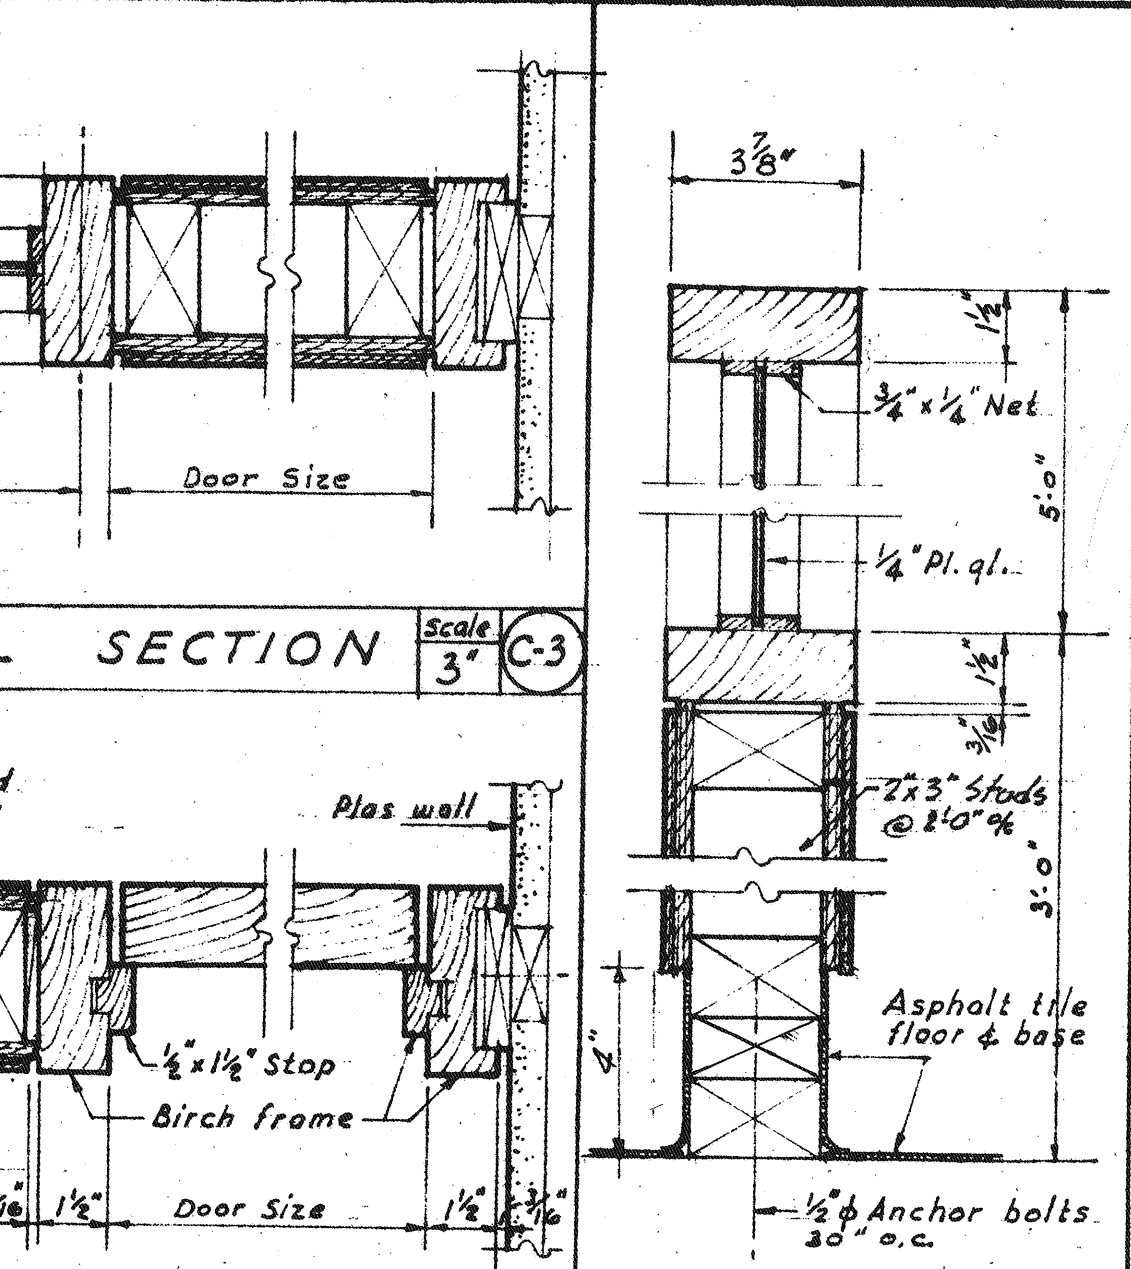


HORIZONTAL SECTION

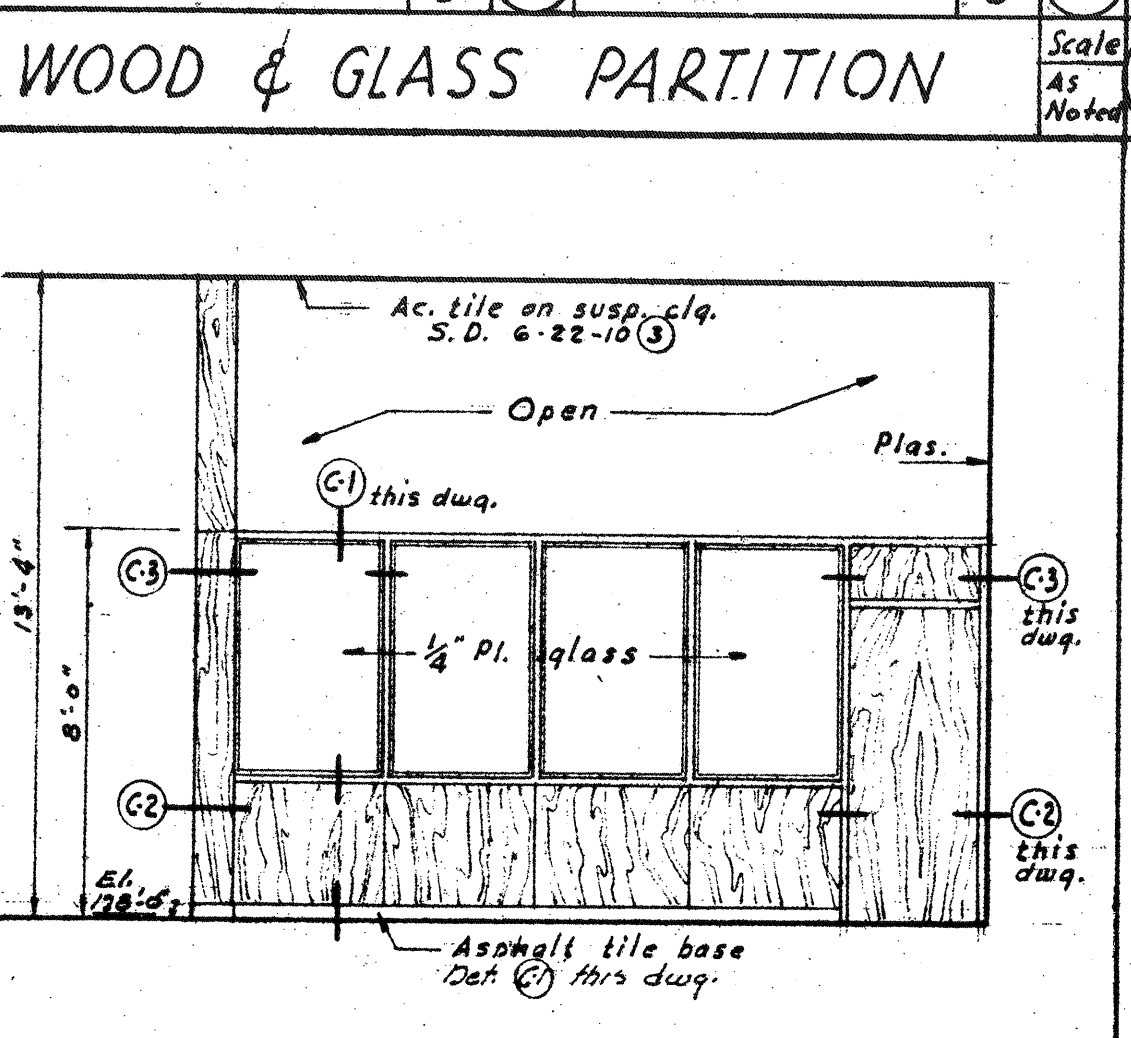


VERTICAL SECTION

WOOD & GLASS PARTITION


WEST ELEVATION EXTERIOR

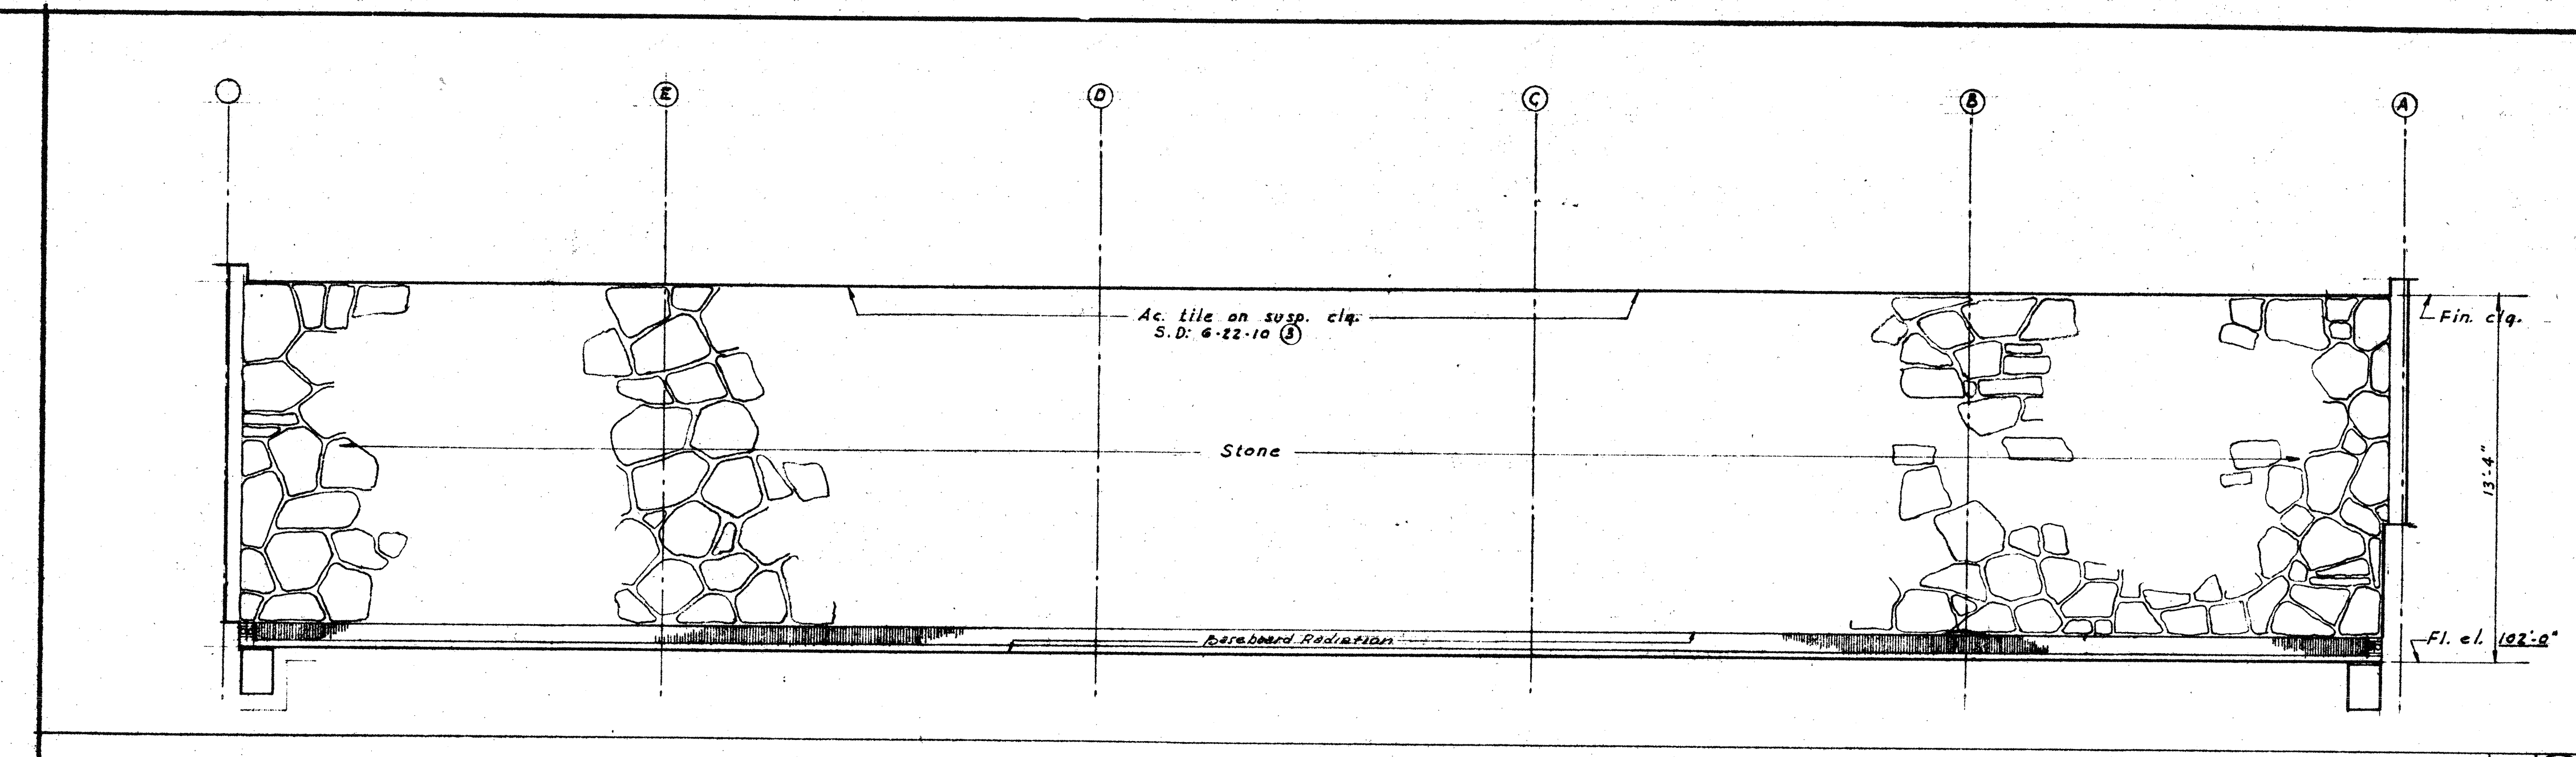


NORTH WALL

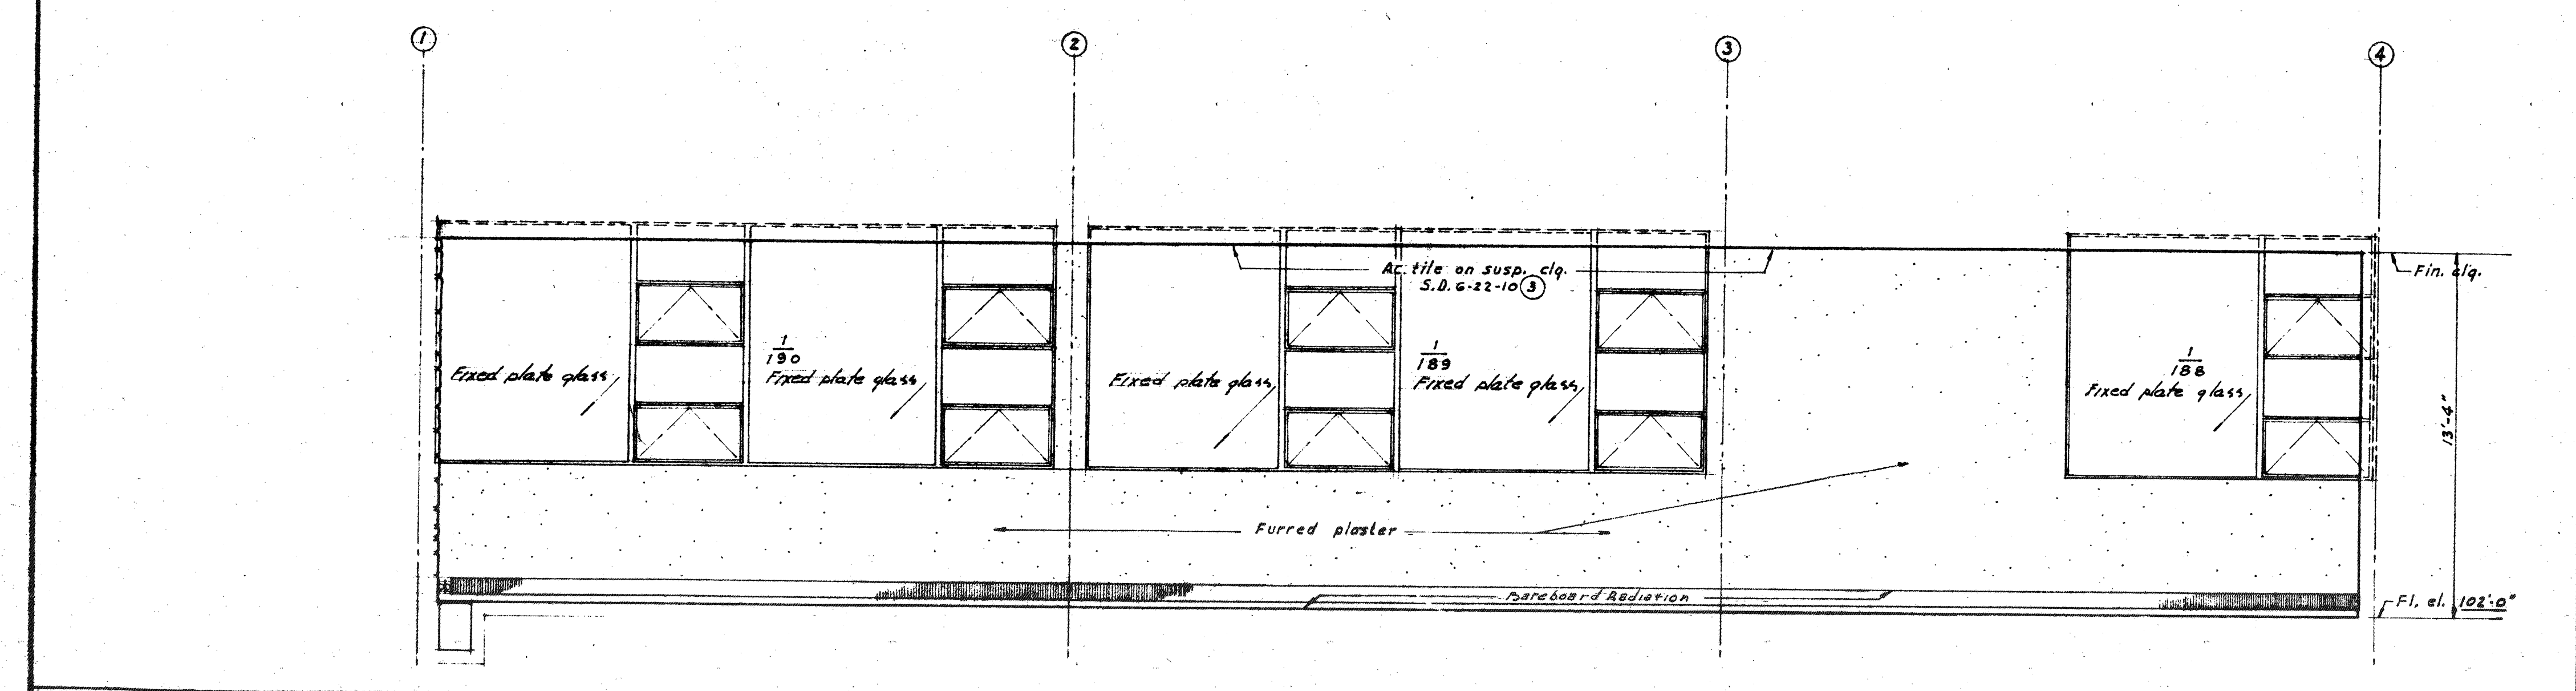

EAST WALL

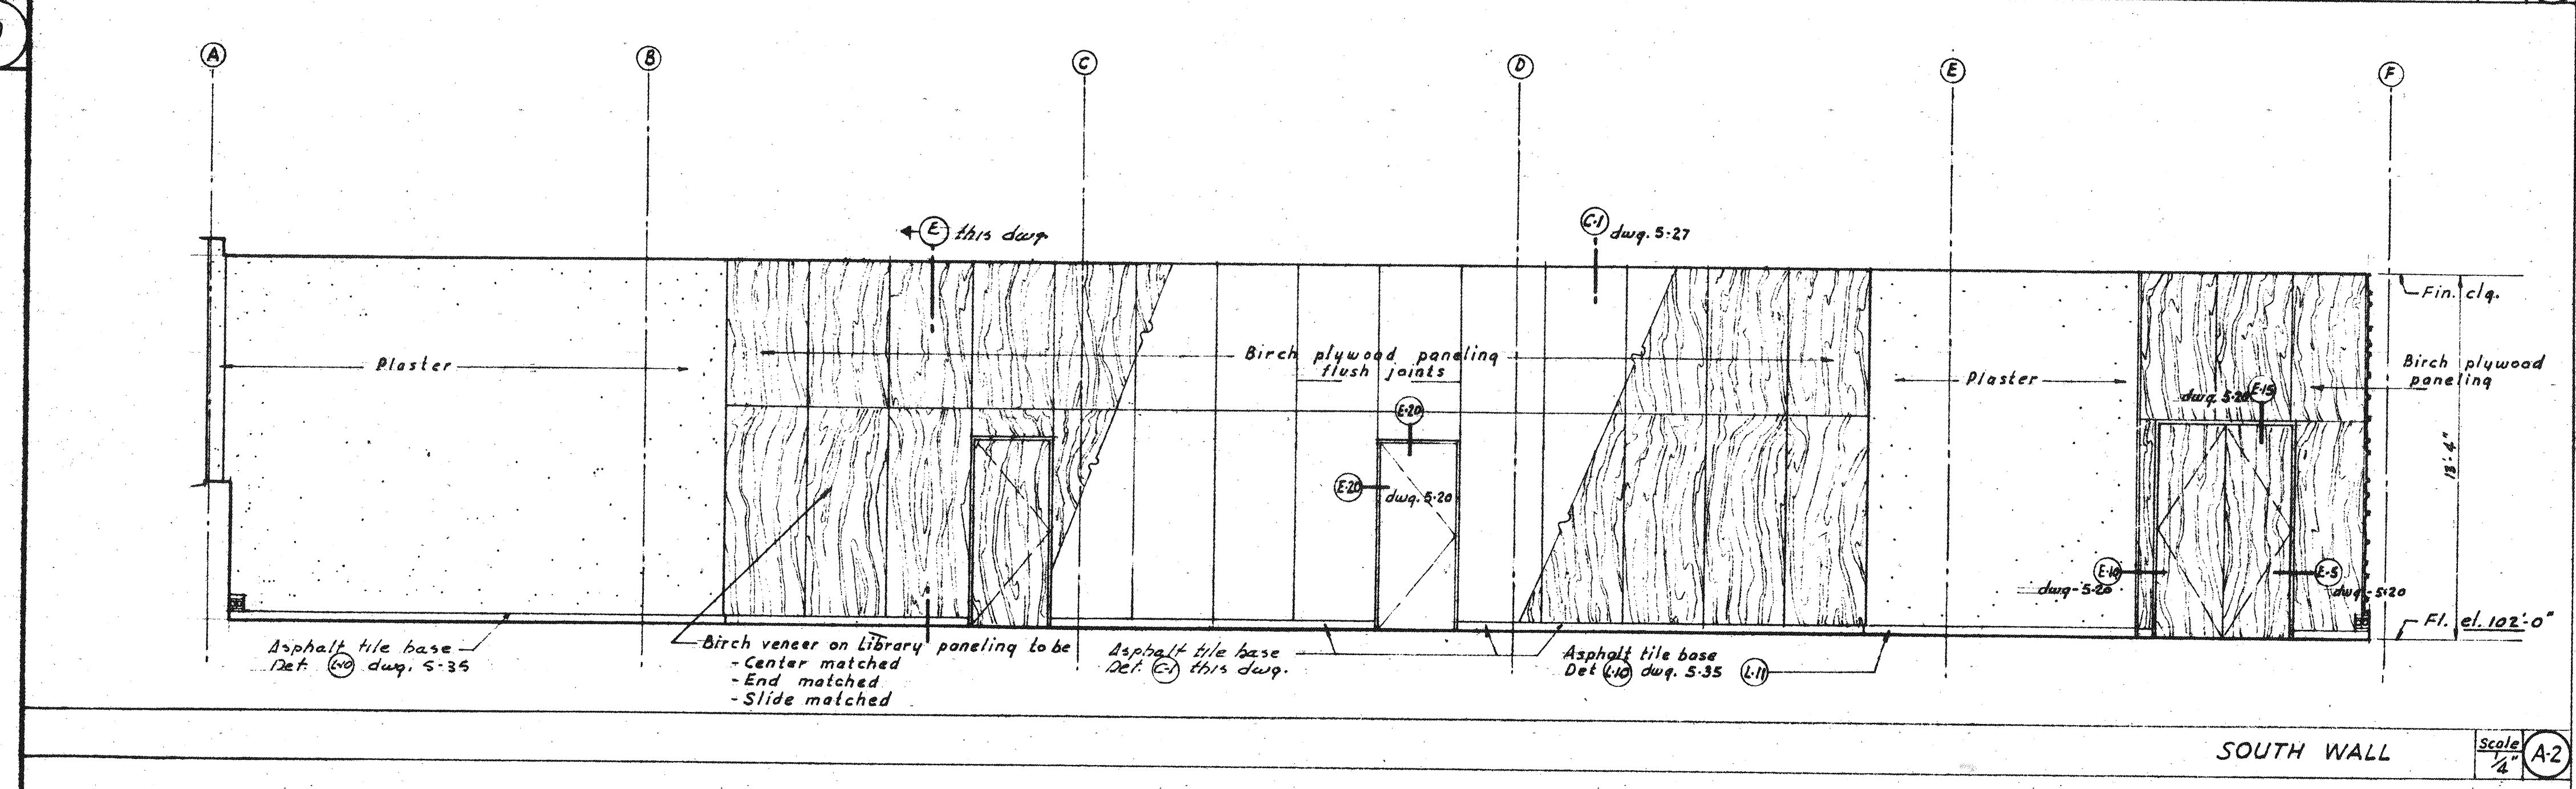

SOUTH WALL

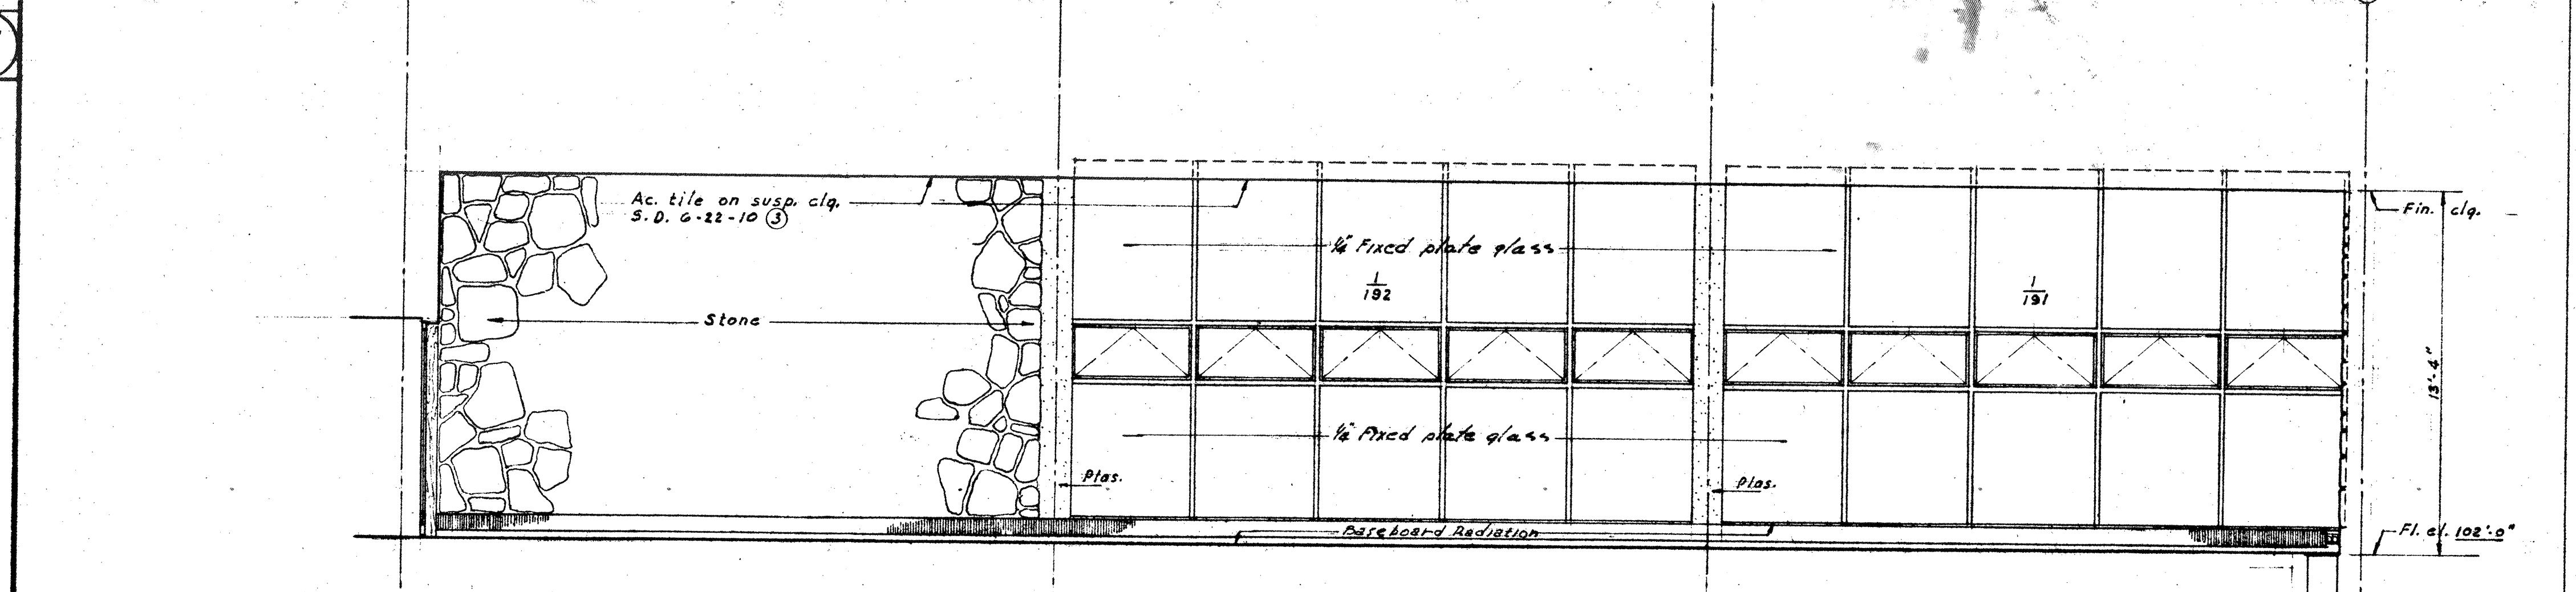

WEST WALL

INTERIOR ELEVATIONS AT LIBRARY 129


OFFICE 128

Microfilm
MAR 73 REC


Note:
1. See dwg. S-20 for door frame notes.
2. See Det. J dwg. S-36 for typical wood framing details.

PEREIRA & LUCKMAN J. E. STANTON ARCHITECTS AND ENGINEERS LOS ANGELES, CALIFORNIA ROBERT W. DITZEN ASSOCIATE ARCHITECT BOULDER, COLORADO	
PROJECT	BOULDER LABORATORIES NATIONAL BUREAU OF STANDARDS
LOCATION	BOULDER, COLORADO
STREET	STATE HIGHWAY 170
PROJ. NO.	S-044
FILE NO.	
DRAWN BY	P.M.
CHECKED BY	S.M.S.
LIBRARY INTERIORS & MISC. DETAILS	
B20059 ARCHITECTURAL	
5-32	

RETURN TO D & C DRAWING FILES

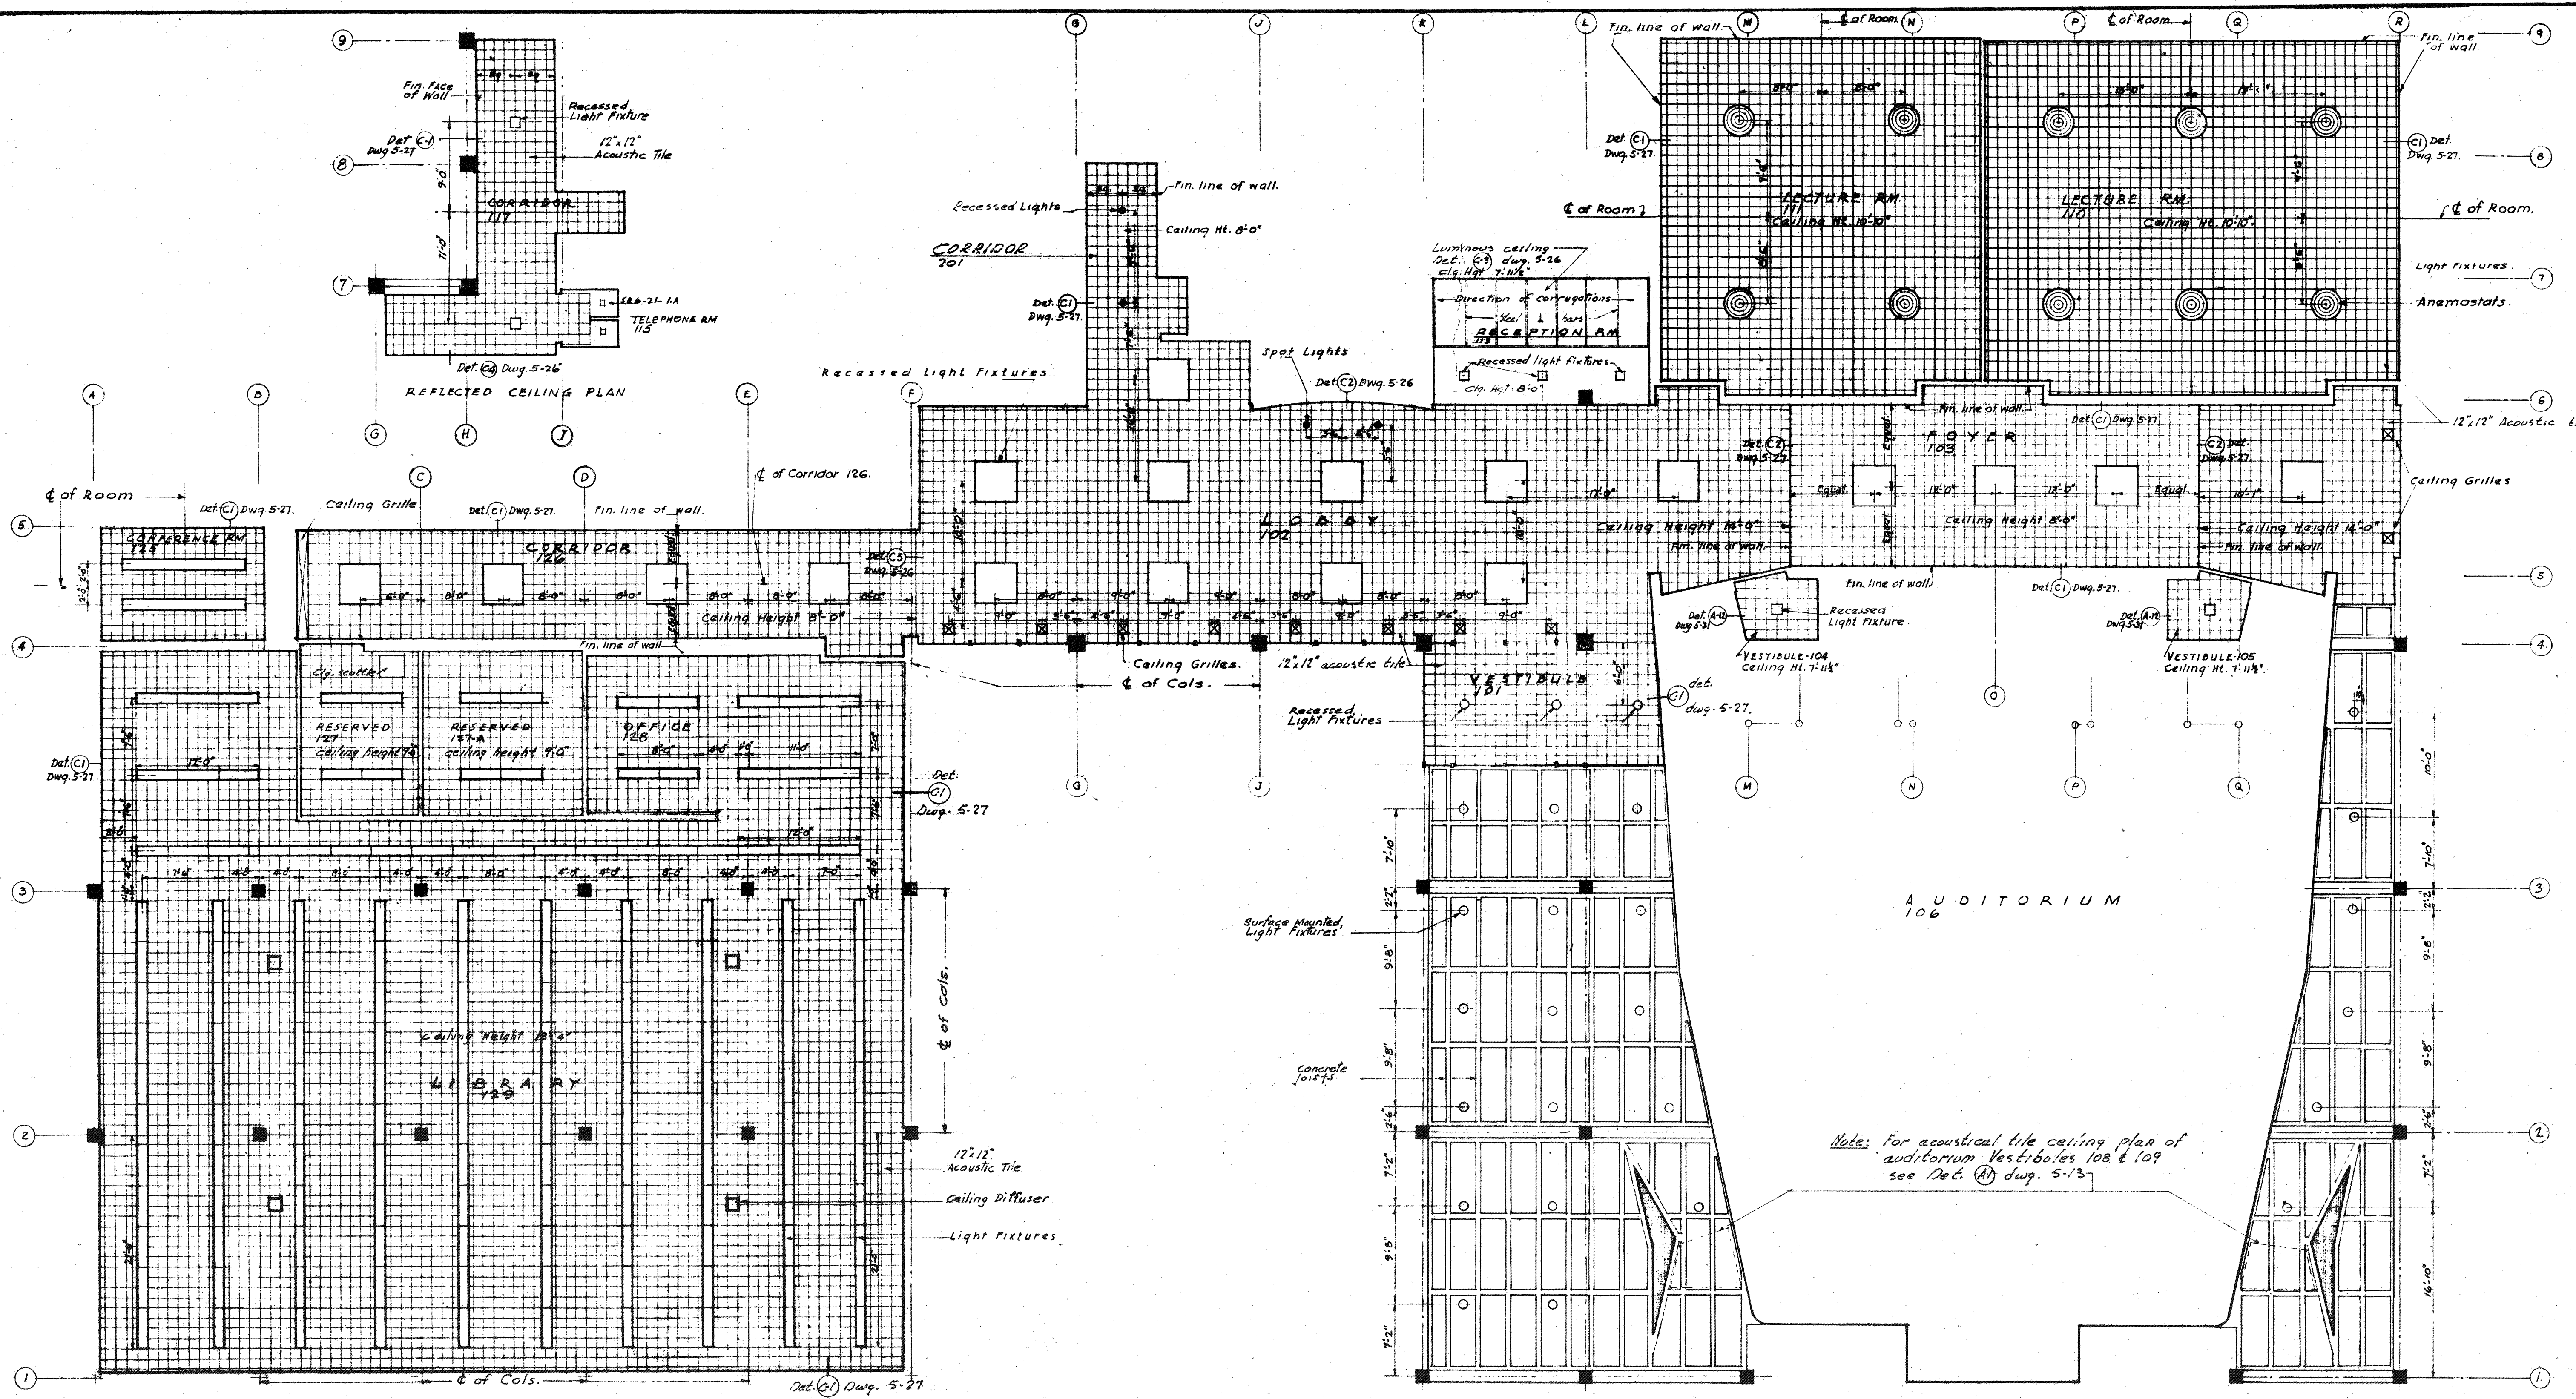

REFLECTED CEILING PLAN - ENTRANCE LEVEL


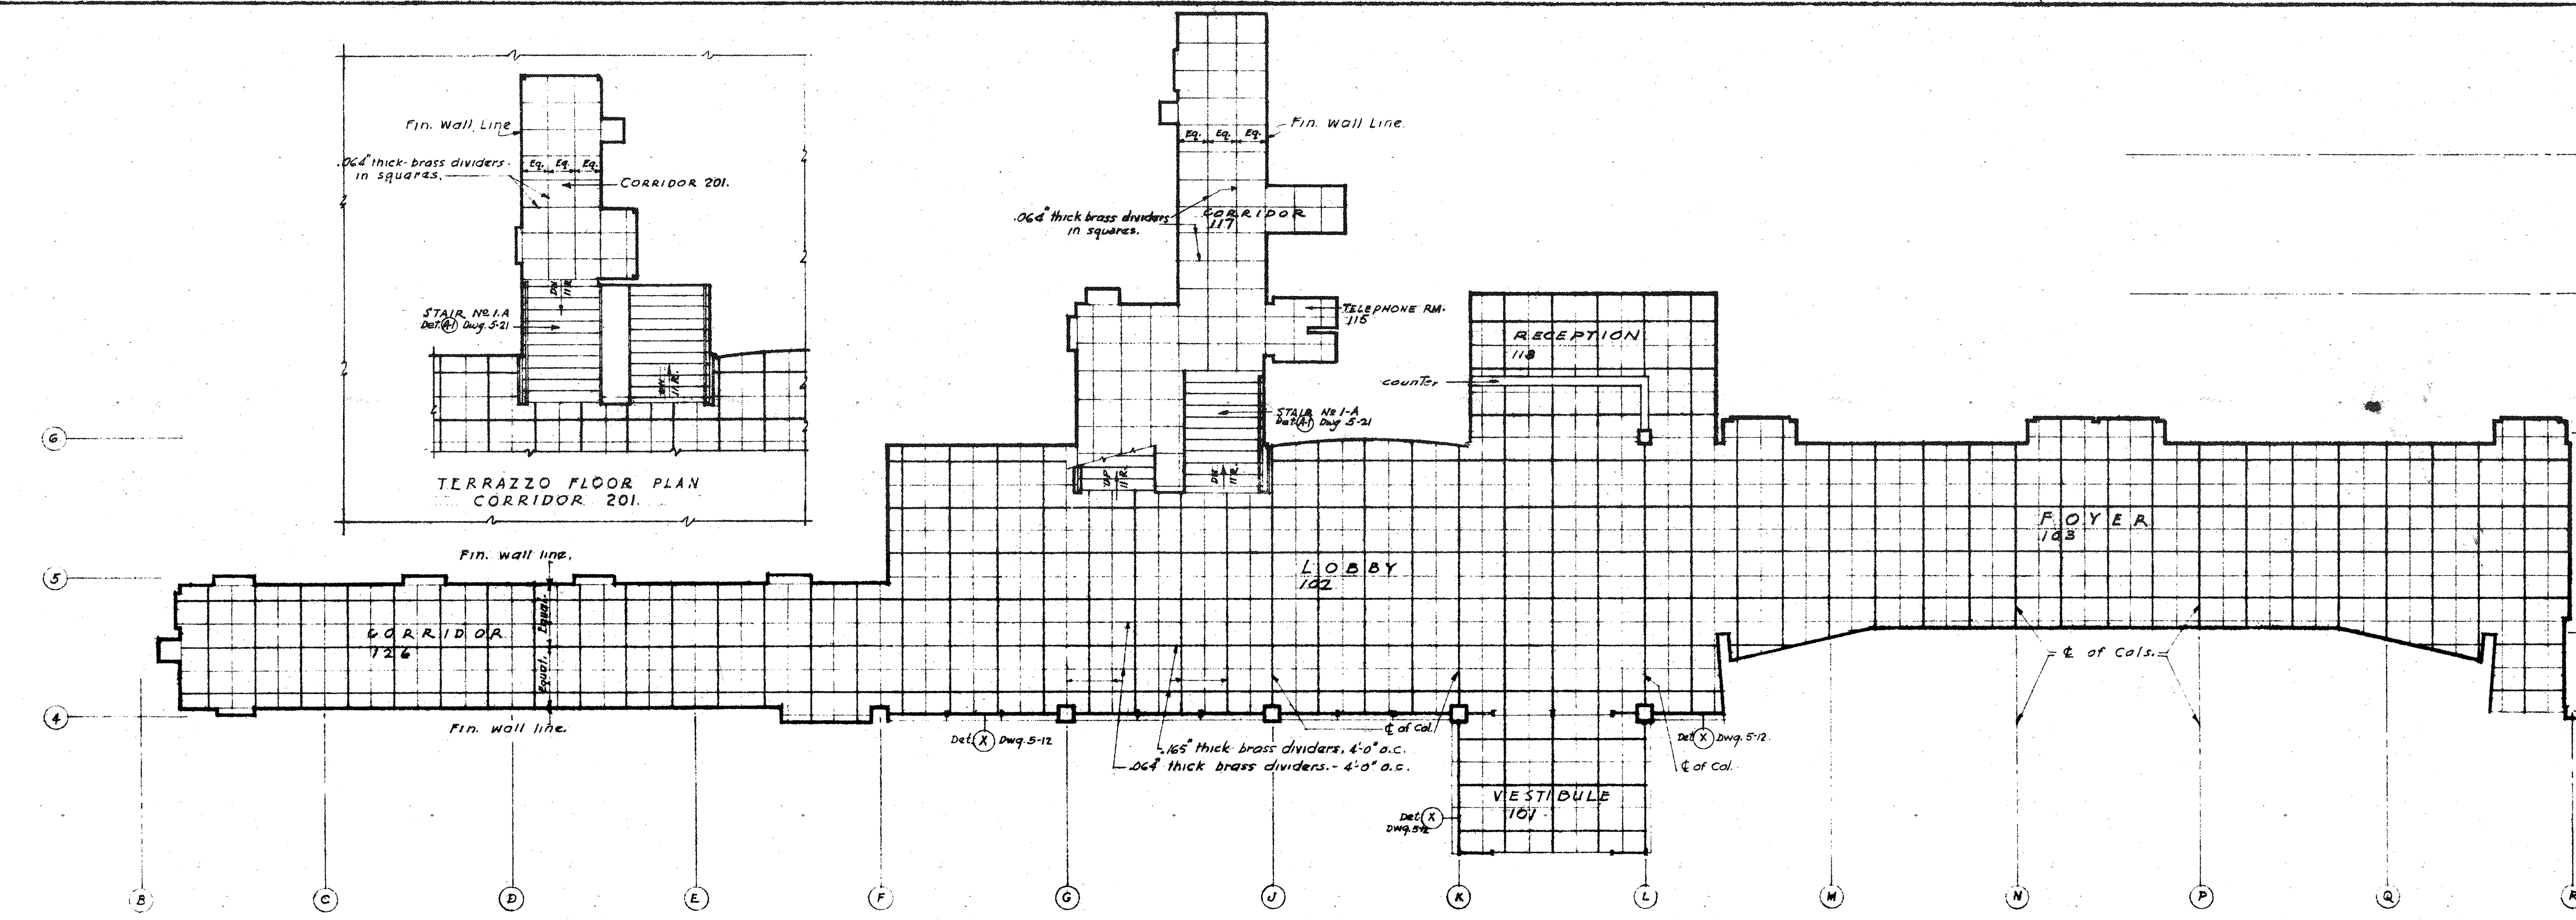


TERRAZZO FLOOR PLAN - ROOMS 101-102-103-113-115-117-126-201 & STAIR 1A

Microfilmed
Note: See dwgs. 5-1 & 5-2 for acoustical tile & terrazzo data

PEREIRA & LUCKMAN
AND
J. E. STANTON
ARCHITECTS AND ENGINEERS
LOS ANGELES, CALIFORNIA
ROBERT W. DITZEN
ASSOCIATE ARCHITECT
BOULDER, COLORADO

PUBLIC BUILDINGS SERVICE			
GENERAL SERVICES ADMINISTRATION, WASHINGTON, D. C.			
PROJECT	BOULDER LABORATORIES		
LOCATION	BOULDER, COLORADO		
STREET	STATE HIGHWAY 170		
PROJ. NO.	B-044	FILE NO.	
DRAWN BY	E.C., R.S.	CHECKED BY	E.M.S.
LOBBY-FOYER-LIBRARY FLOOR & CEILING PLANS			
B-20060 ARCHITECTURAL			
DRAWING NO.	5-33		

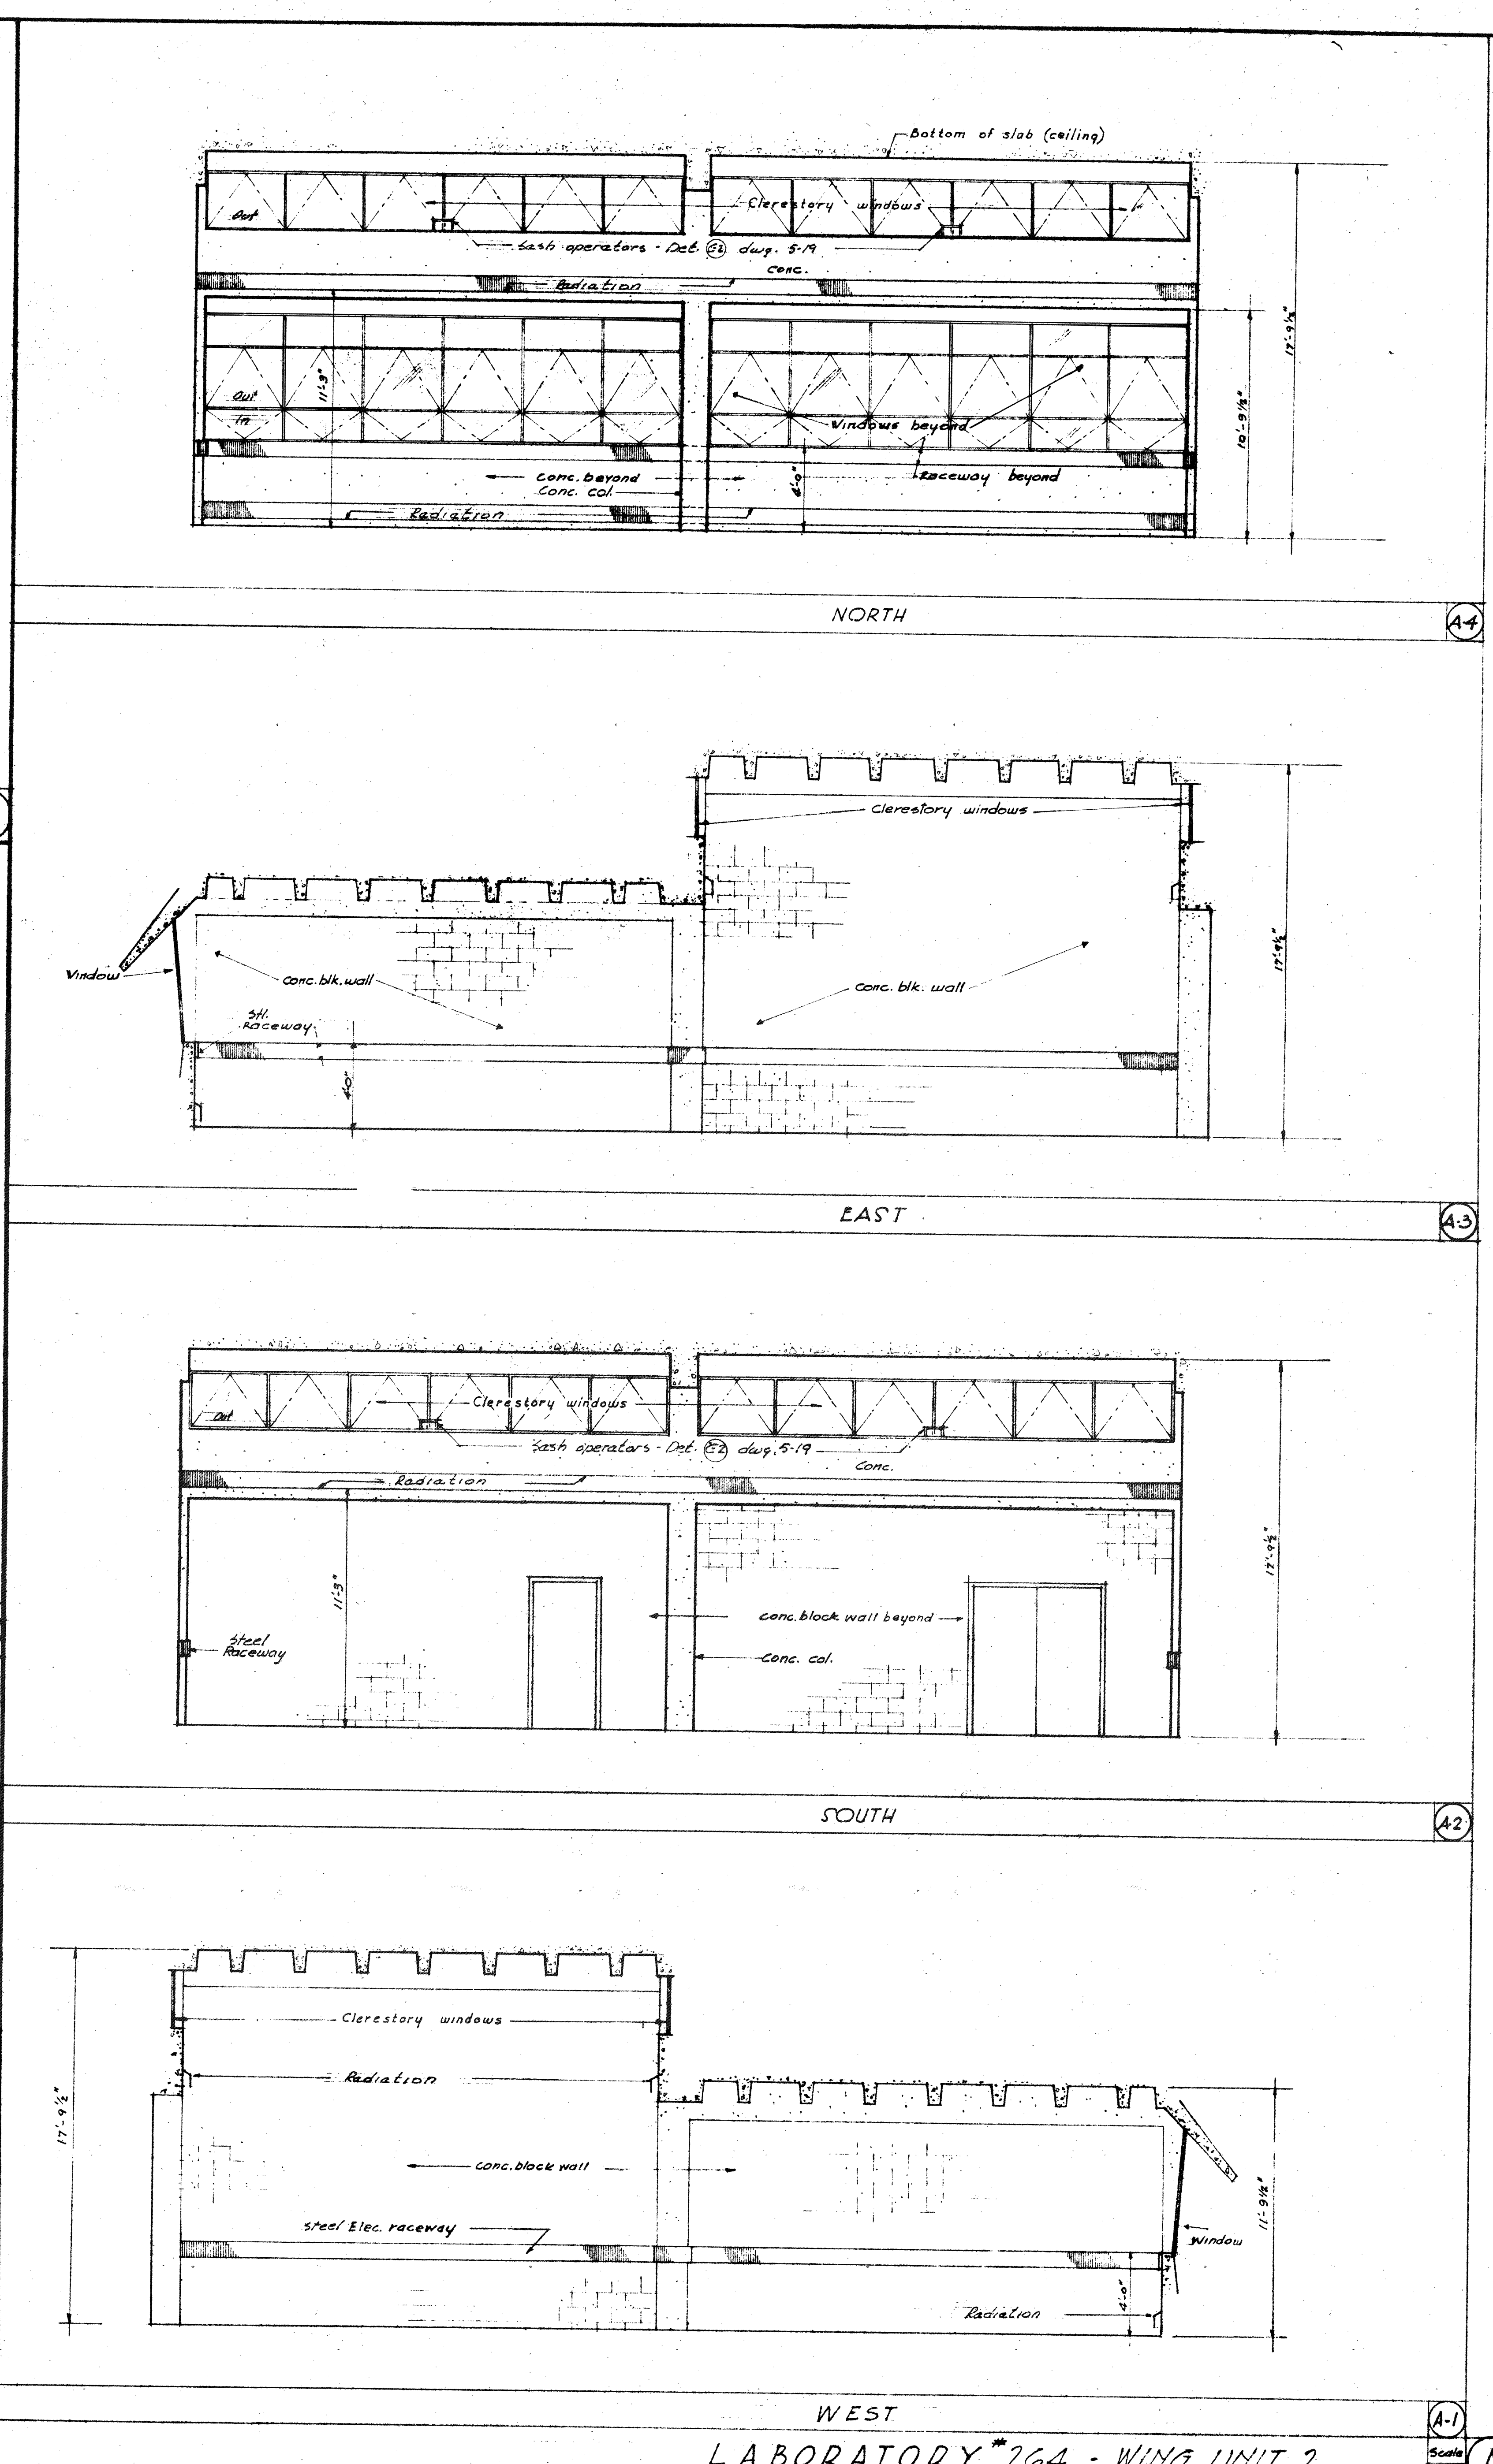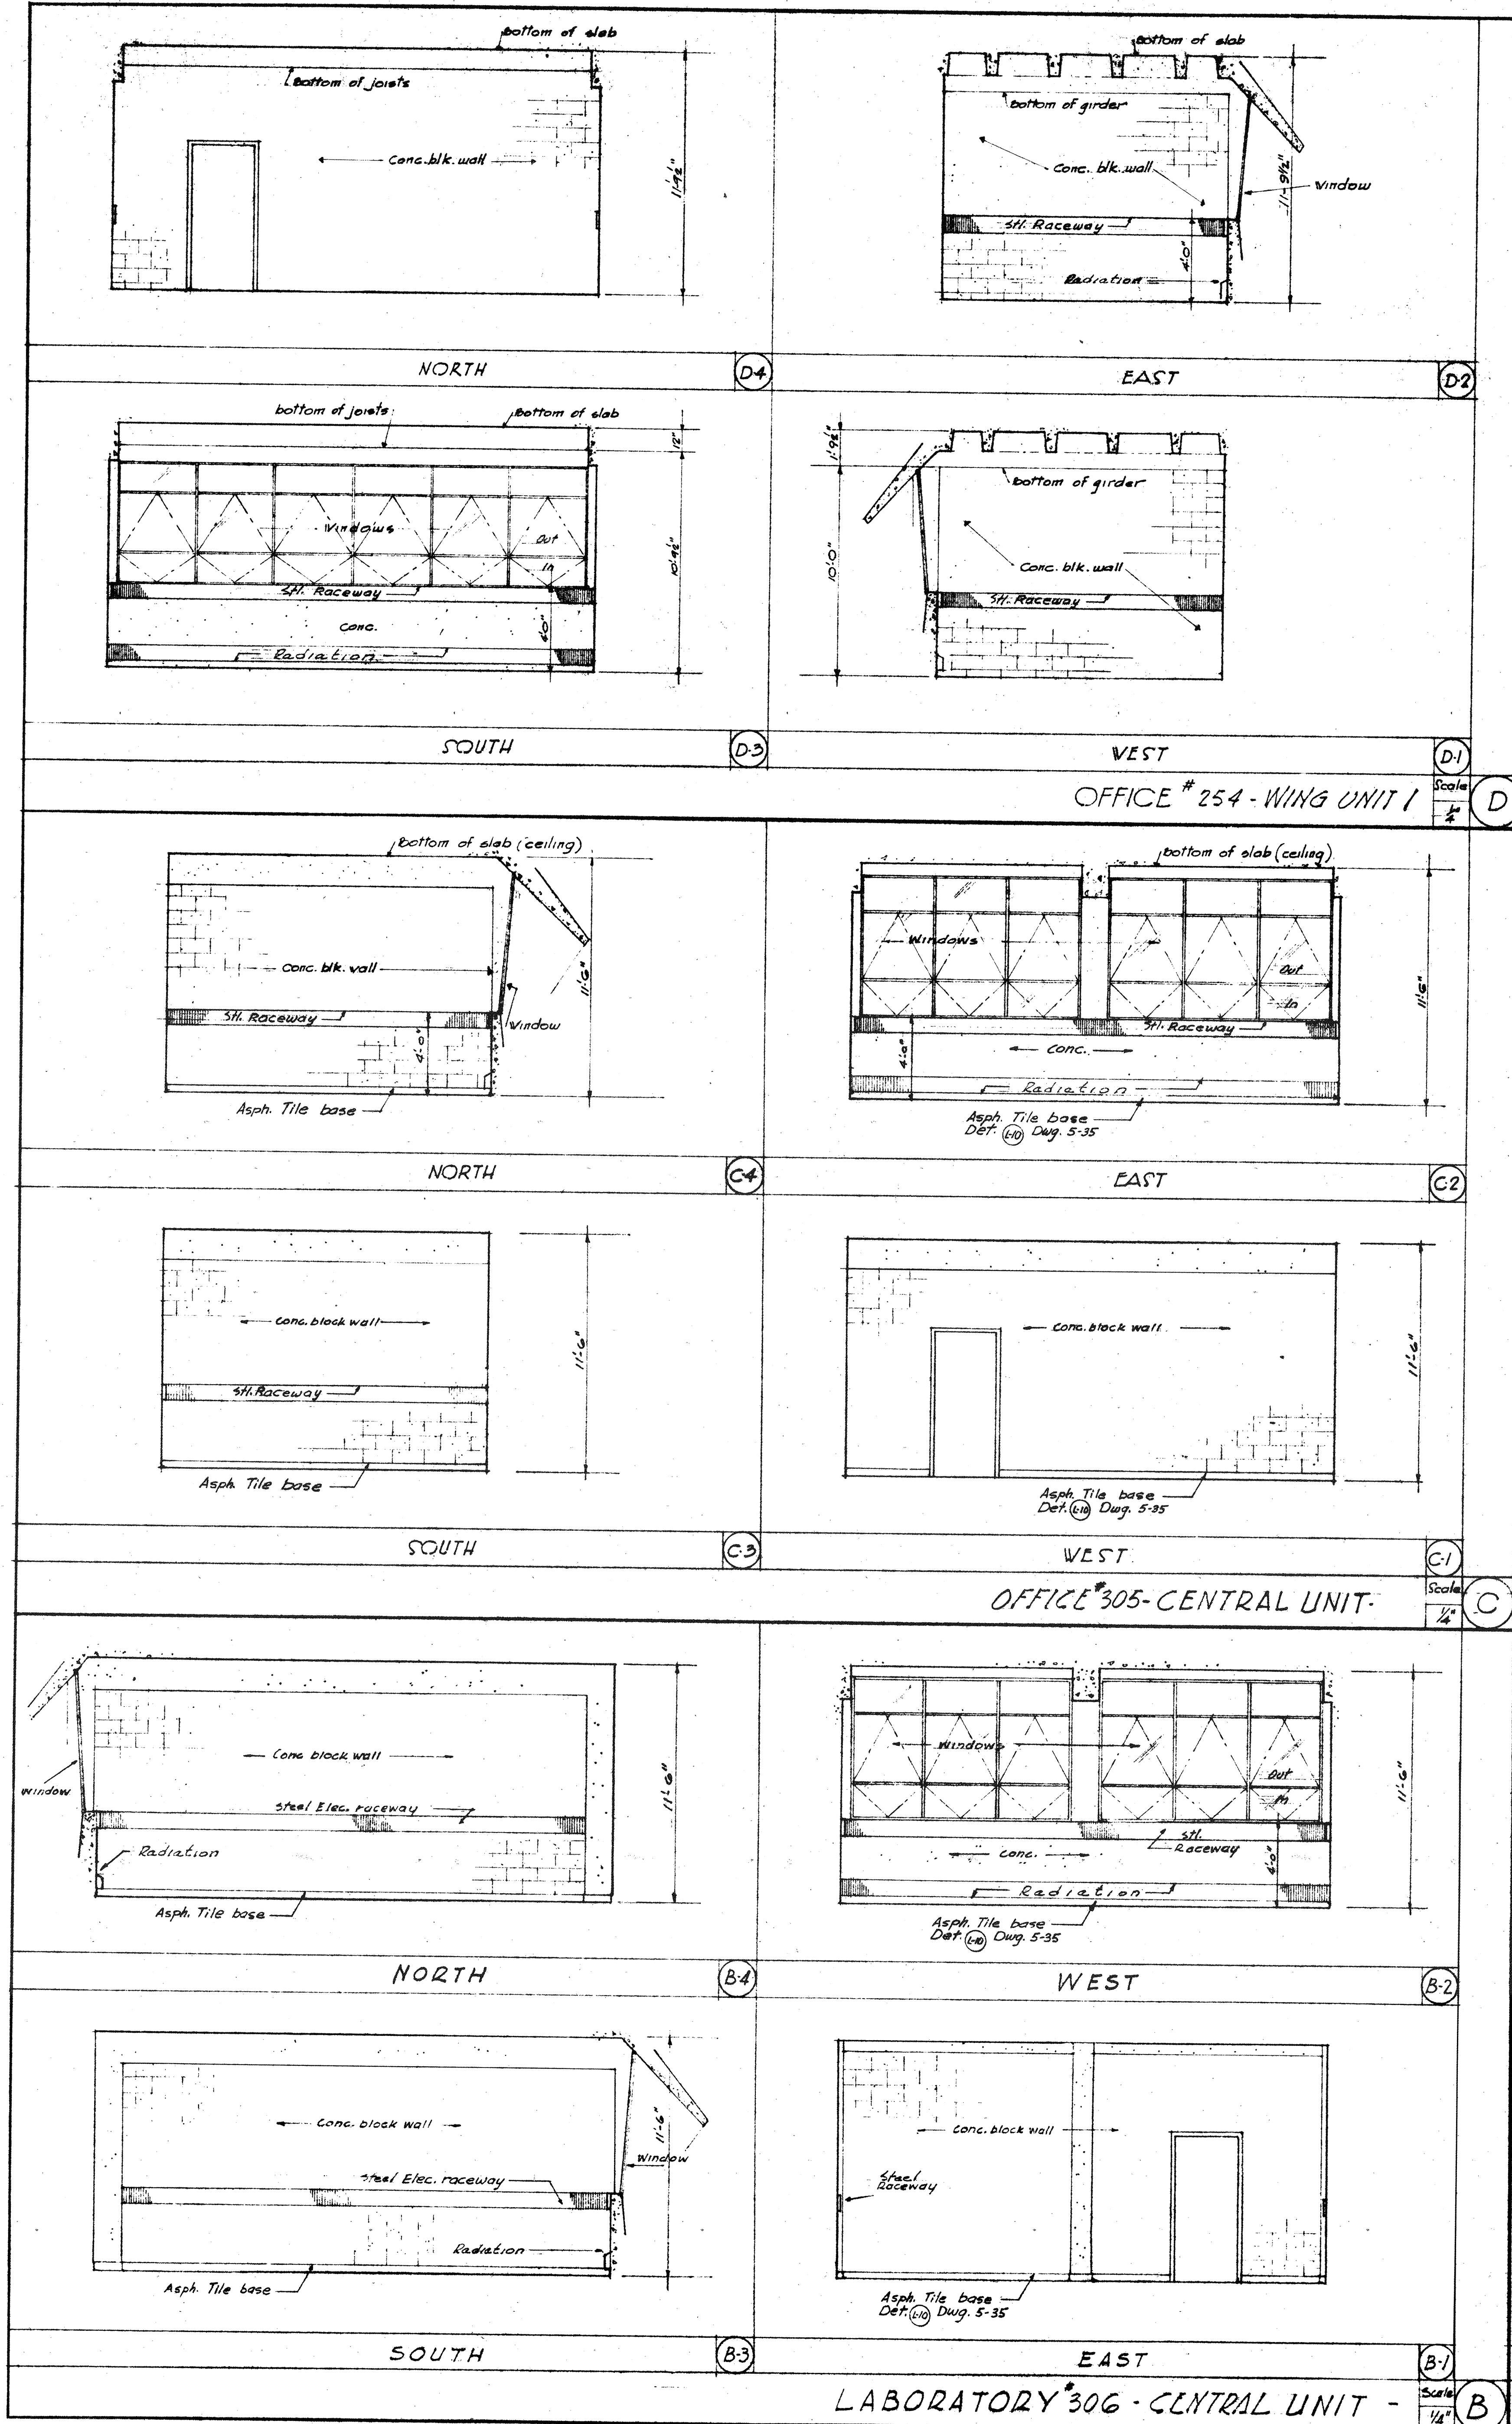

Note:

1. Interior elevations of Wing Laboratories 240, 243, 246, 250, 253, 258, 271, 302, 305, & 307 are similar to those of Def. (C) this drawing except for door location, wall finish & floor. See Floor Plans & Finish Schedule. Laboratories 260 & 261 are identical to 264.
2. Interior elevations of the following Central Unit Laboratories are identical with those of Lab. 306: Def. (C) this drawing: 300, 310, 326, 328, 330, 332, 336, 340, 342, 344,1000.
3. Interior elevations of the following Central Unit Offices are identical with those of Office 305: 307, 309, 999.
4. Interior elevations of following Wing Unit Offices are identical with those of Office 254: 243, 246, 250, 253, 258, 271, 302, 305, & 307. See Def. (C) this drawing. Offices 241, 251, 253, 255,999.


MICROFILMED
MAR 7 3 1959

PEREIRA & LUCKMAN
J. E. STANTON
ARCHITECTS AND ENGINEERS
LOS ANGELES, CALIFORNIA
ROBERT W. DITZEN
ASSOCIATE ARCHITECT
BOULDER, COLORADO

PUBLIC BUILDINGS SERVICE
GENERAL SERVICE ADMINISTRATION, WASHINGTON, D. C.


PROJECT: BOULDER LABORATORIES
LOCATION: BOULDER, COLORADO
STREET: STATE HIGHWAY 170
PROJ. NO.: 8-044
FILE NO.:
DRAWN BY: J.L.V. 2-22-52
CHECKED BY: W.M.S.
DRAWING TITLE: OFFICE & LABORATORY INTERIORS
B20061 ARCHITECTURAL
5-34

RETURN TO D & C DRAWING FILES UNIT

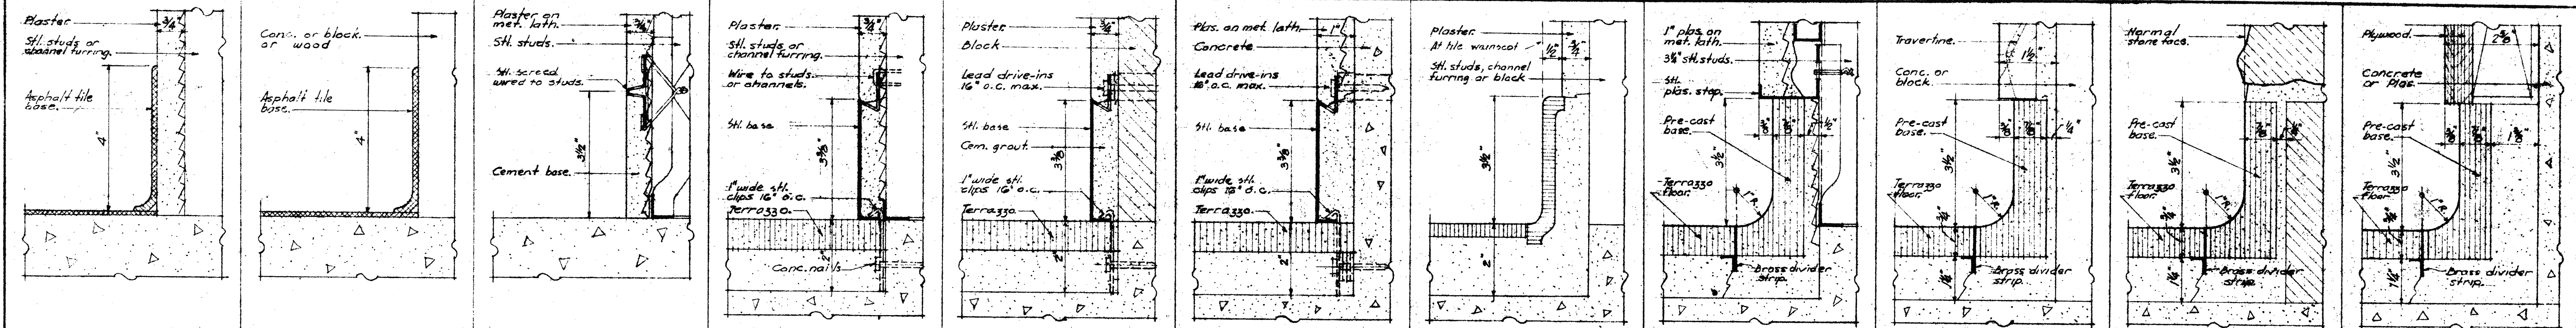


ASPHALT TILE BASE (L-1) ASPHALT TILE BASE (L-2) CEMENT BASE (L-3) STEEL BASE (L-4) STEEL BASE (L-5) STEEL BASE (L-6) STEEL BASE (L-7) STEEL BASE (L-8) TILE BASE (L-9) TERRAZZO BASE (L-10) TERRAZZO BASE (L-11) TERRAZZO BASE (L-12) TERRAZZO BASE (L-13) TERRAZZO BASE (L-14) TERRAZZO BASE (L-15) TERRAZZO BASE (L-16)

BASE DETAILS

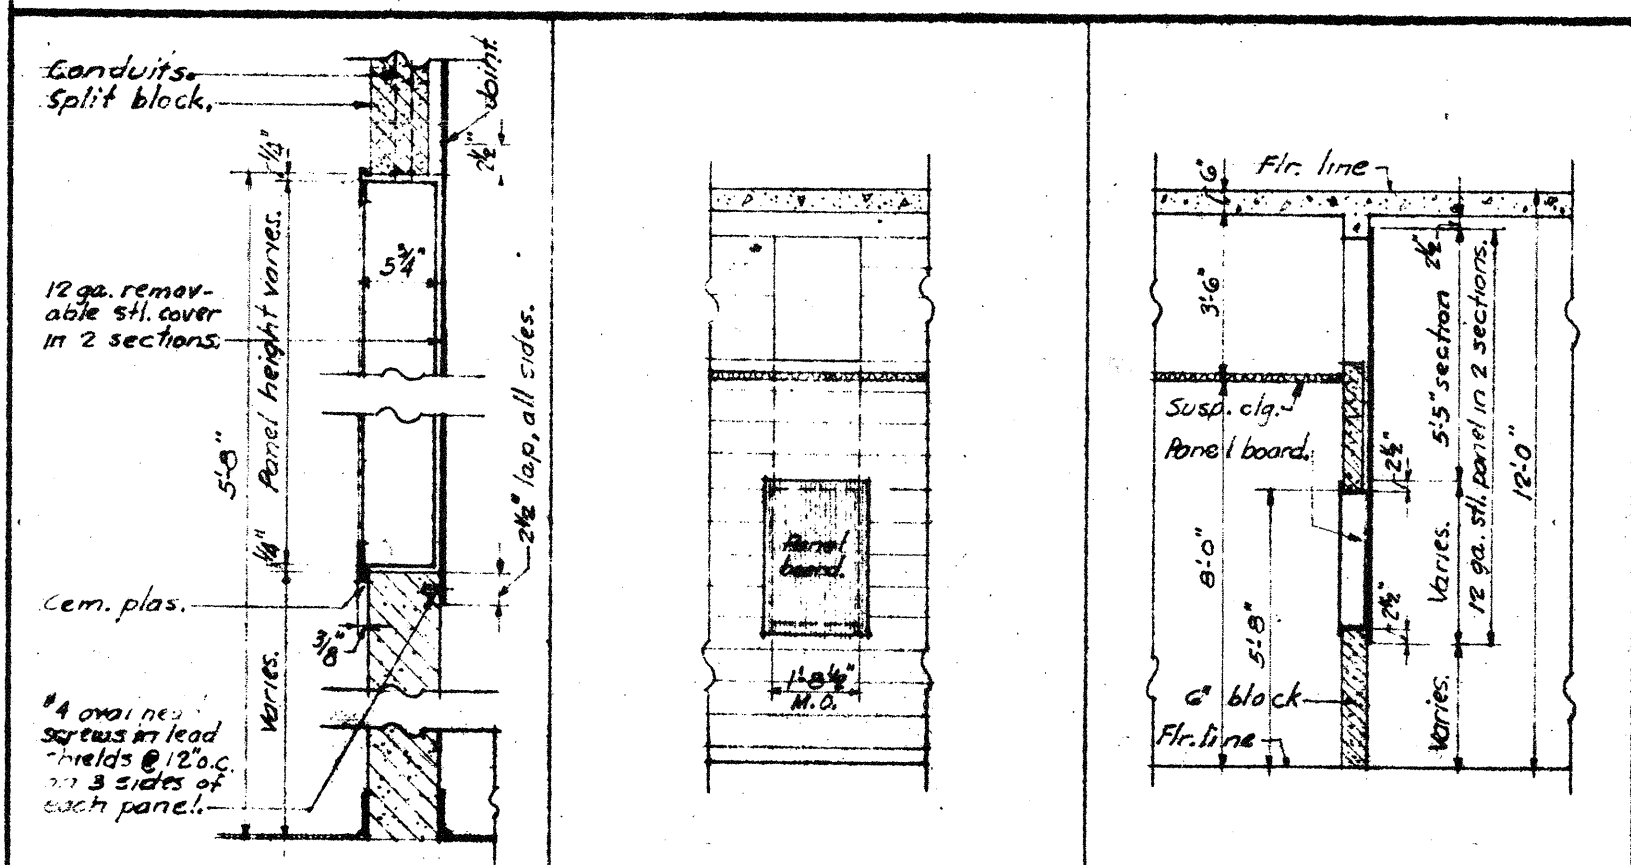


SECTION (K-1) SECTION (K-2) SECTION (K-3)


PANEL BOARD DETAILS

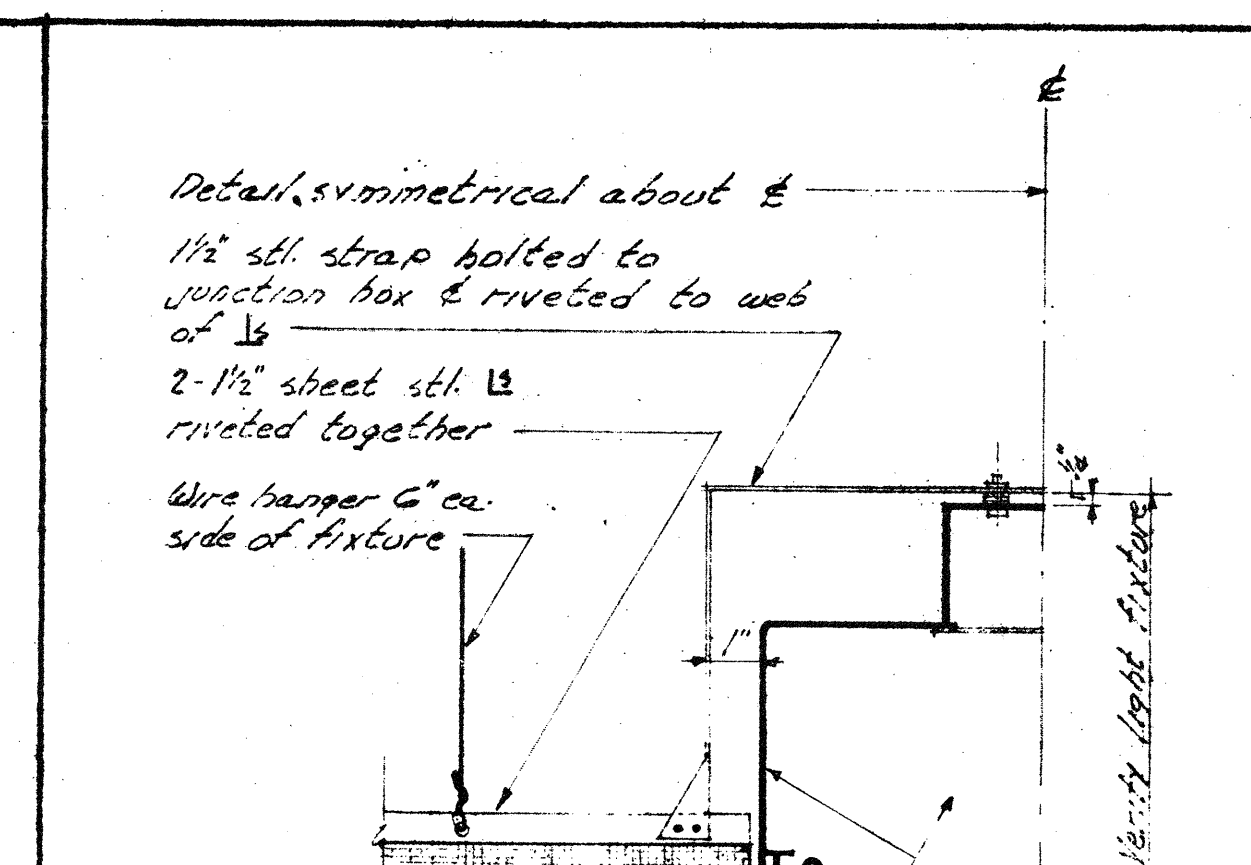


SECTION (H-1)

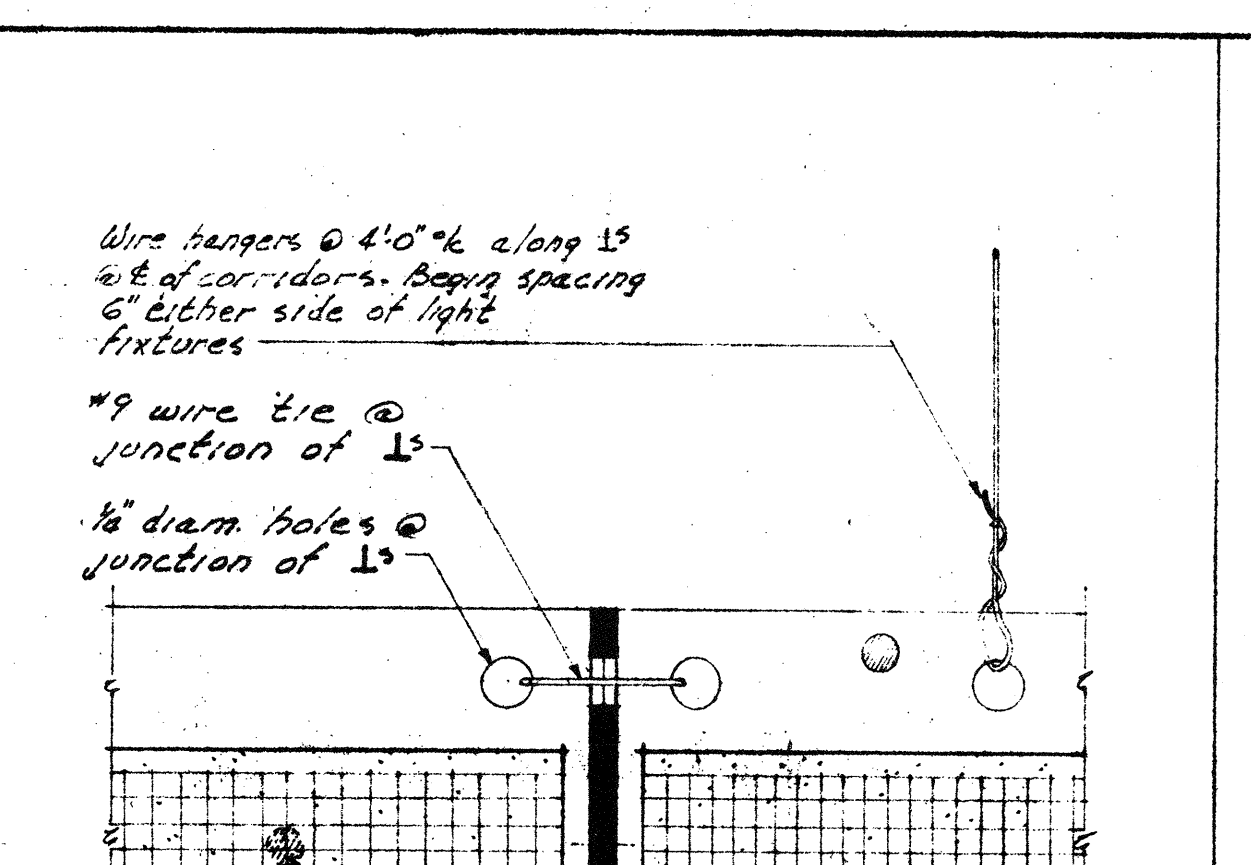


SECTION (H-2)

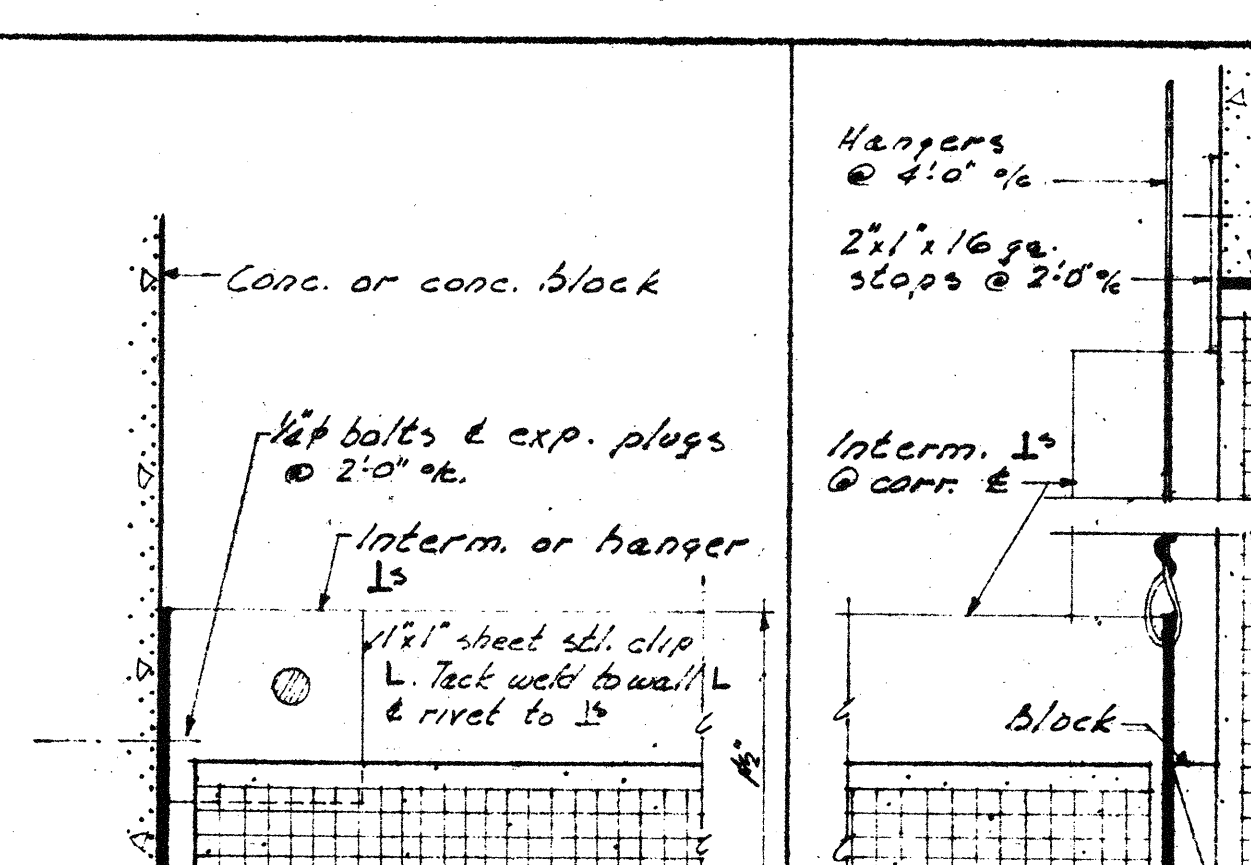

SECTION (H-3)

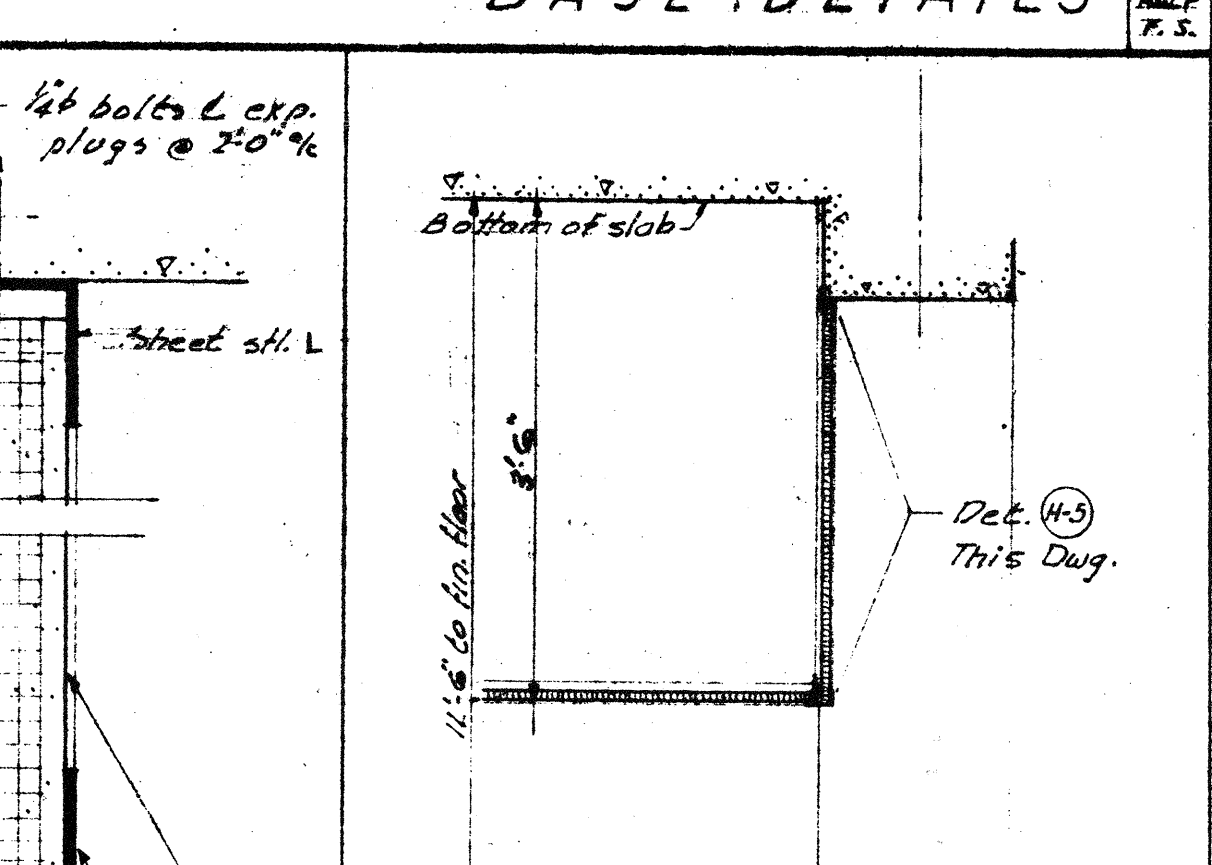


SECTION (H-4)

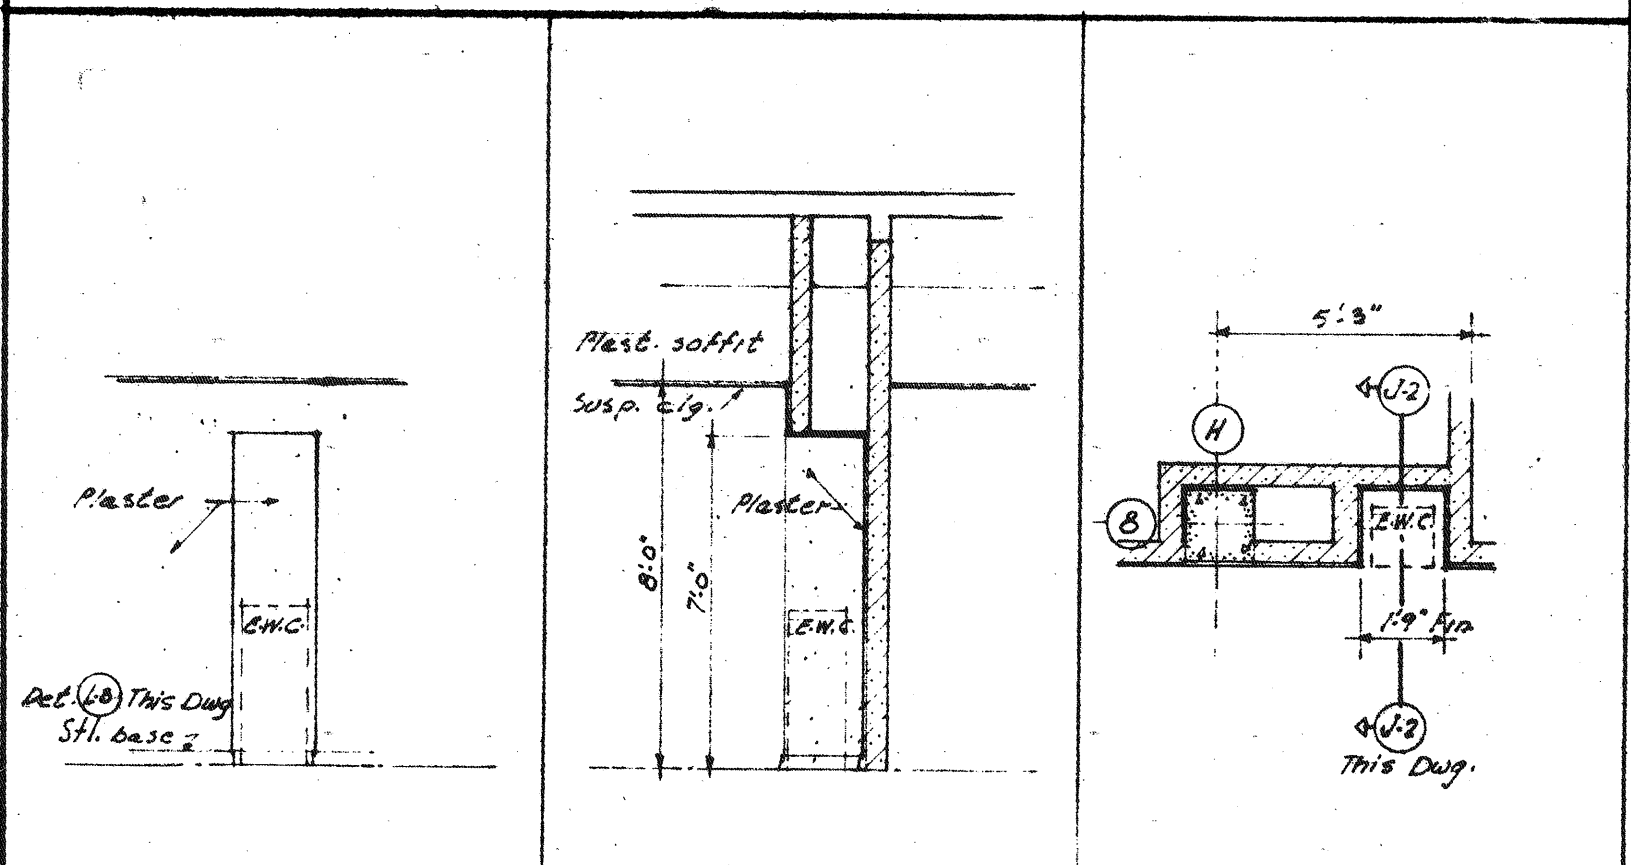


ELEVATION (J-1) SECTION (J-2) SECTION (J-3)


E.W.C. RECESS AT CORRIDOR 117

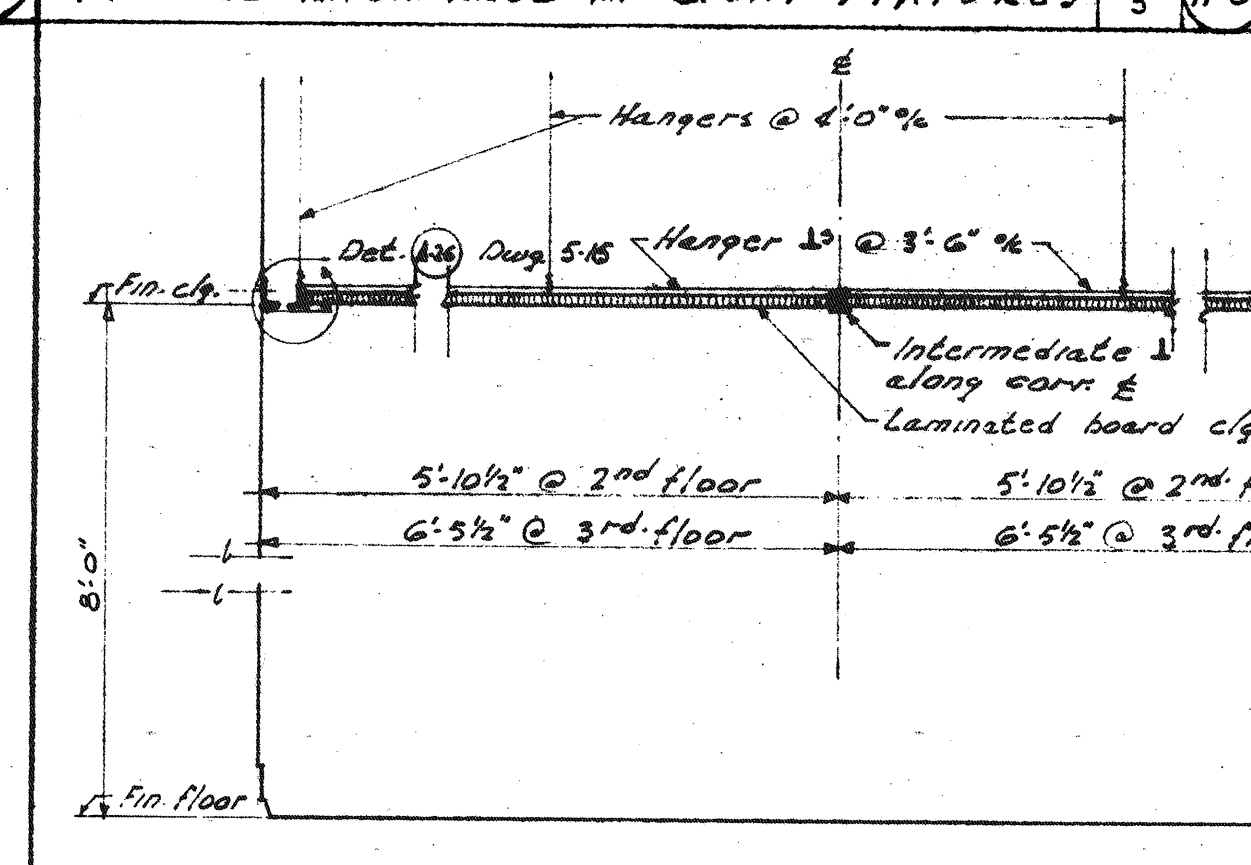


CROSS SECTION (H-5)

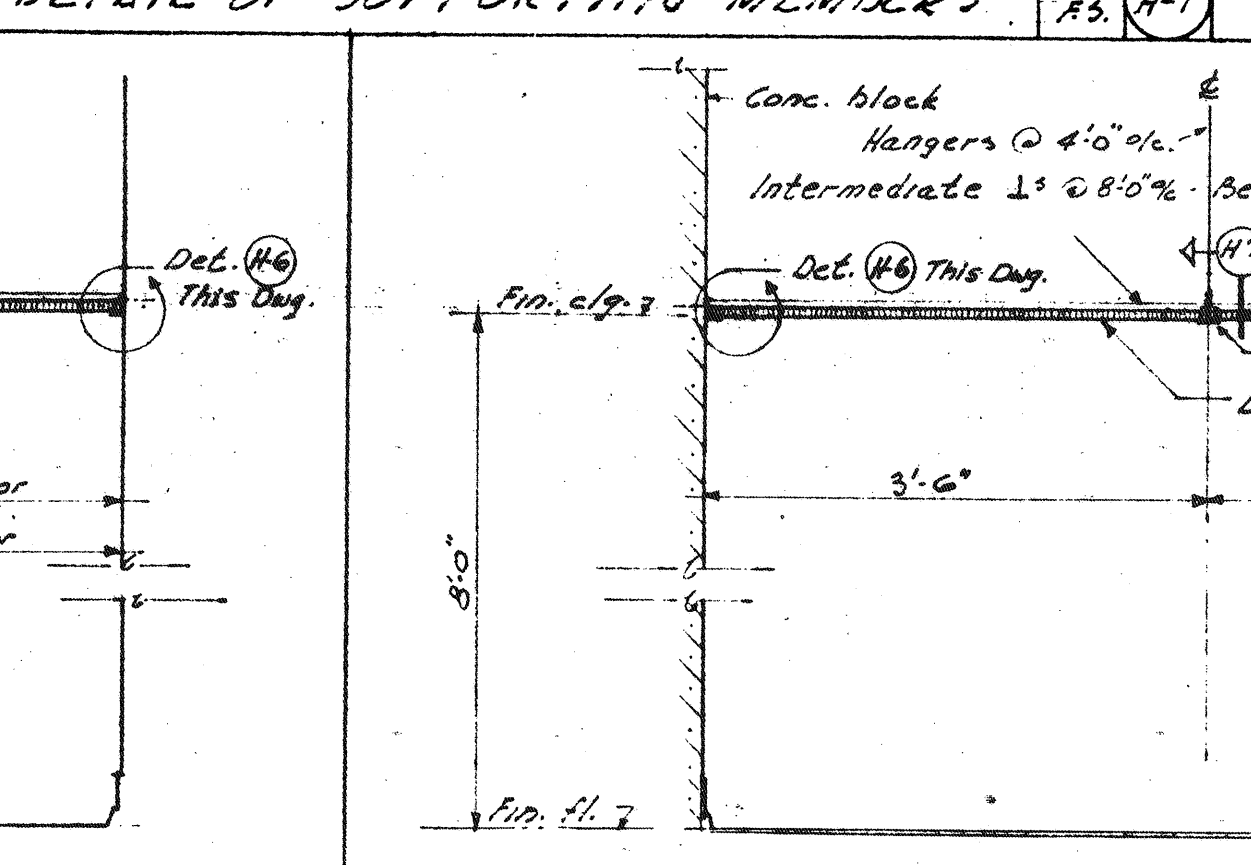

CROSS SECTION (H-6)

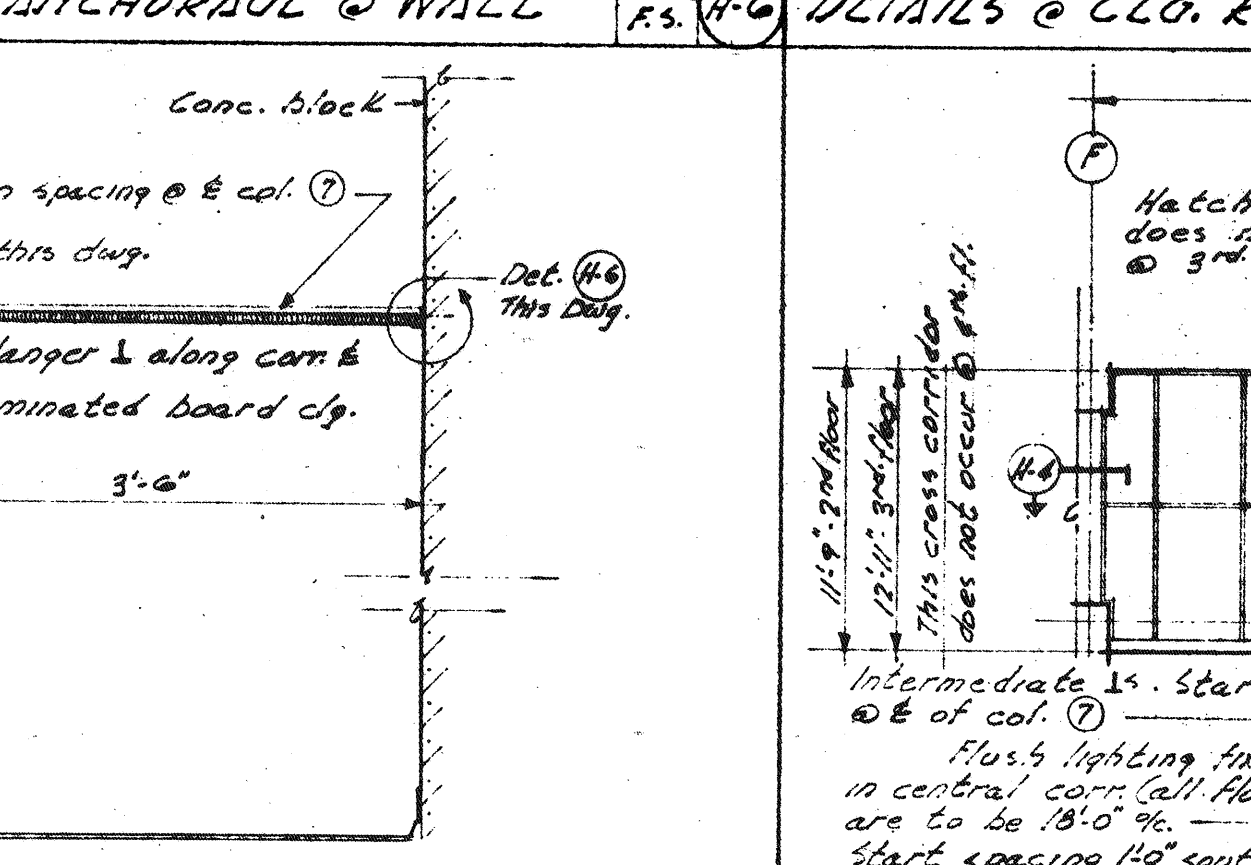


CROSS SECTION (H-7)

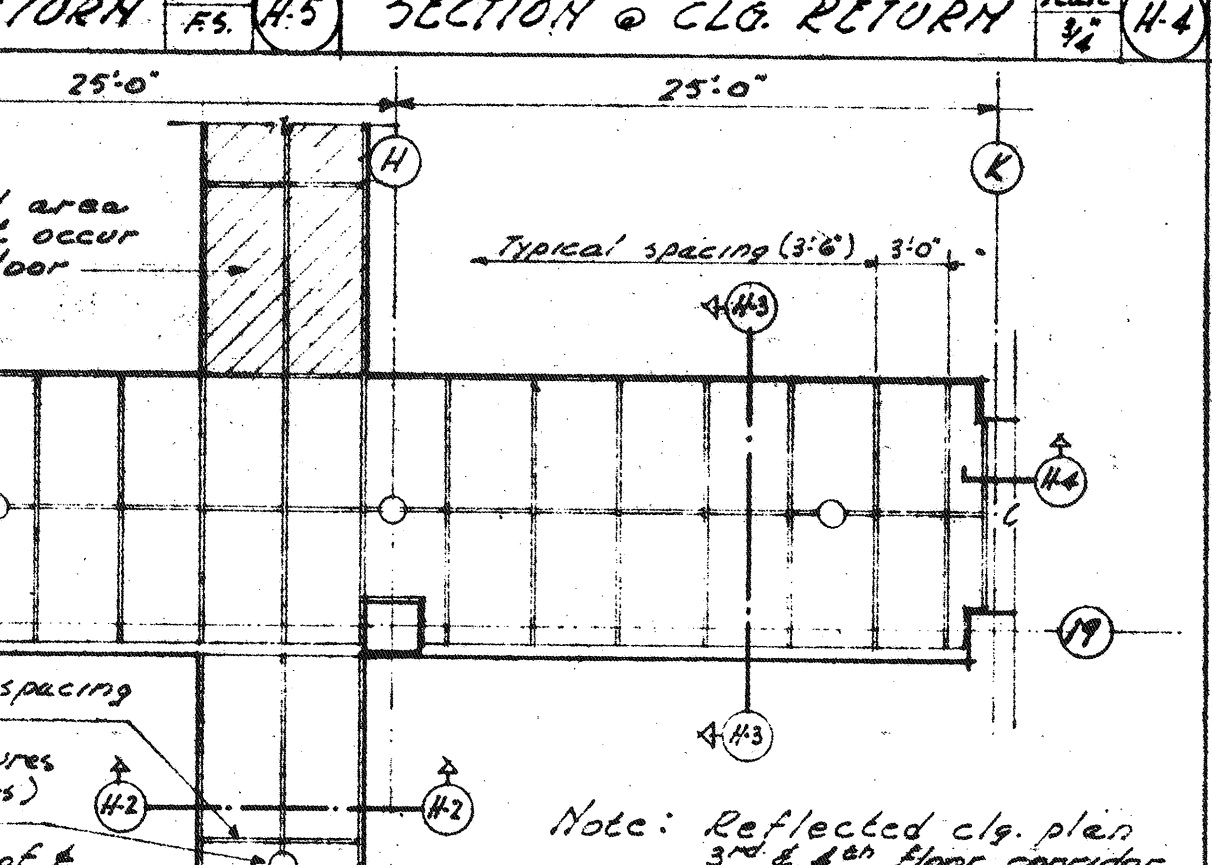


REFLECTED C/C PLAN - 2ND FLR CORRIDOR (H-8)

SUSPENDED LAMINATED BOARD CEILING.

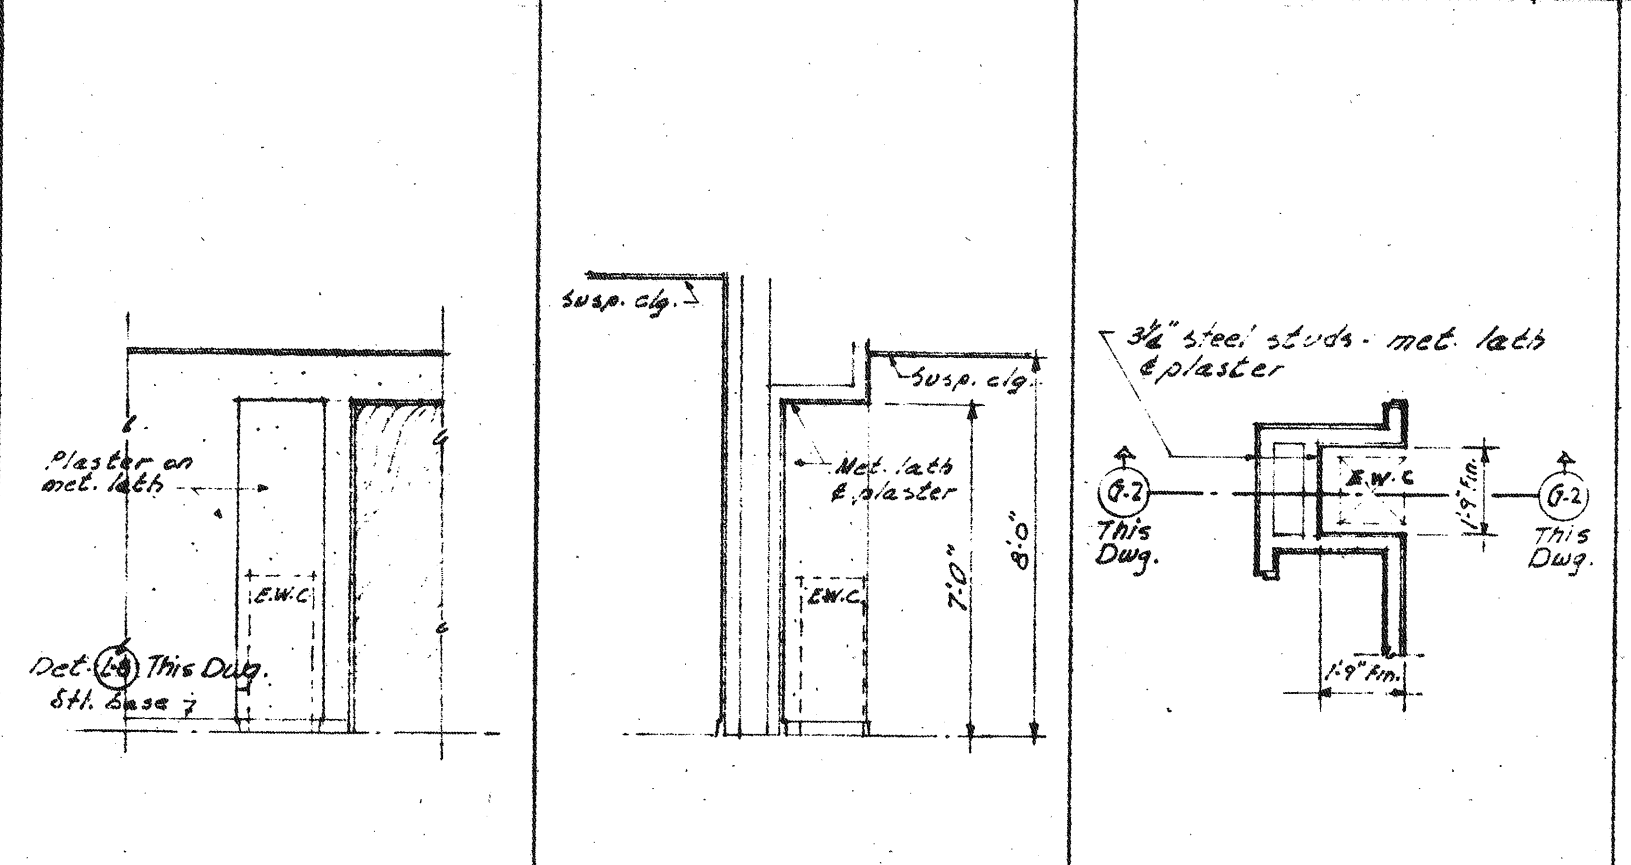


ELEVATION (G-1) SECTION (G-2) SECTION (G-3)

E.W.C. RECESS AT CORRIDOR 126

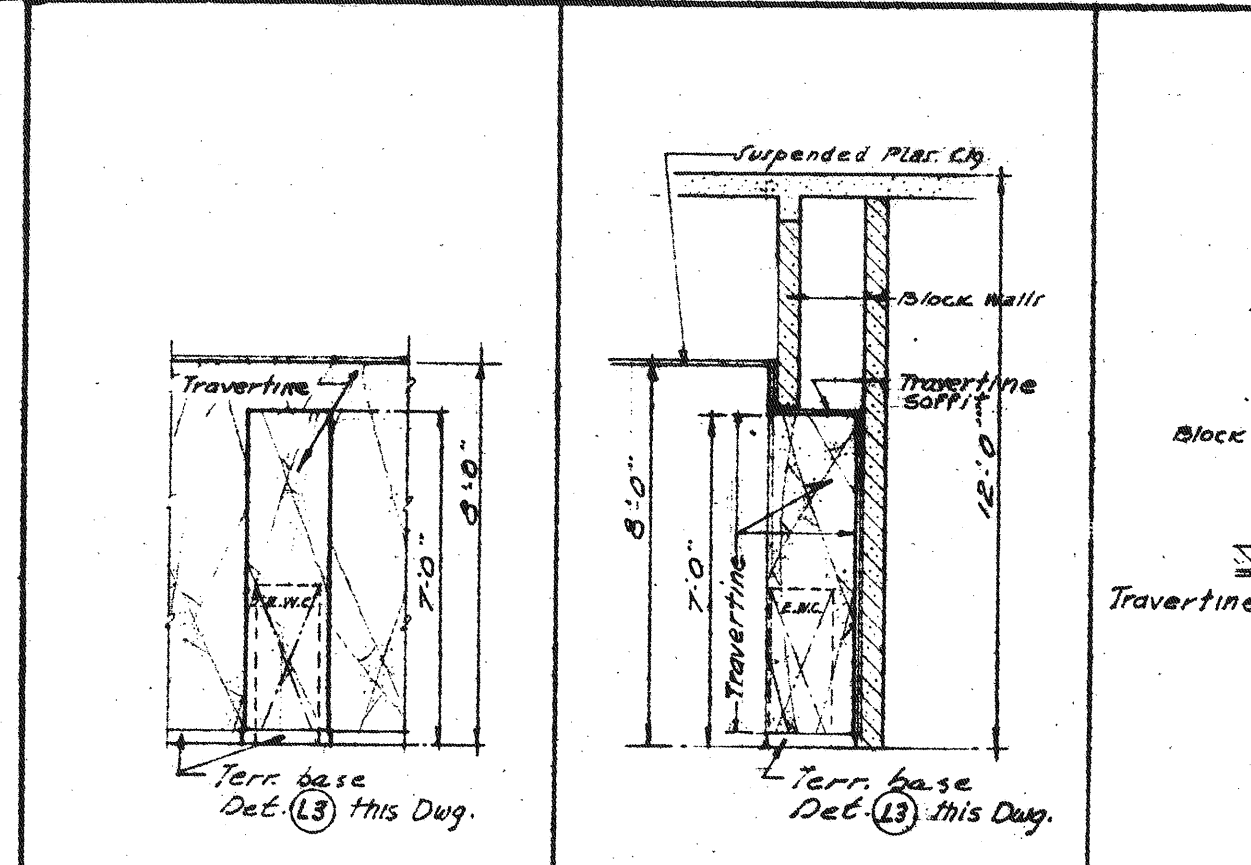


ELEVATION (F-1) SECTION (F-2) SECTION (F-3)

E.W.C. RECESS AT STAIR NO. 1 - 2ND FLR

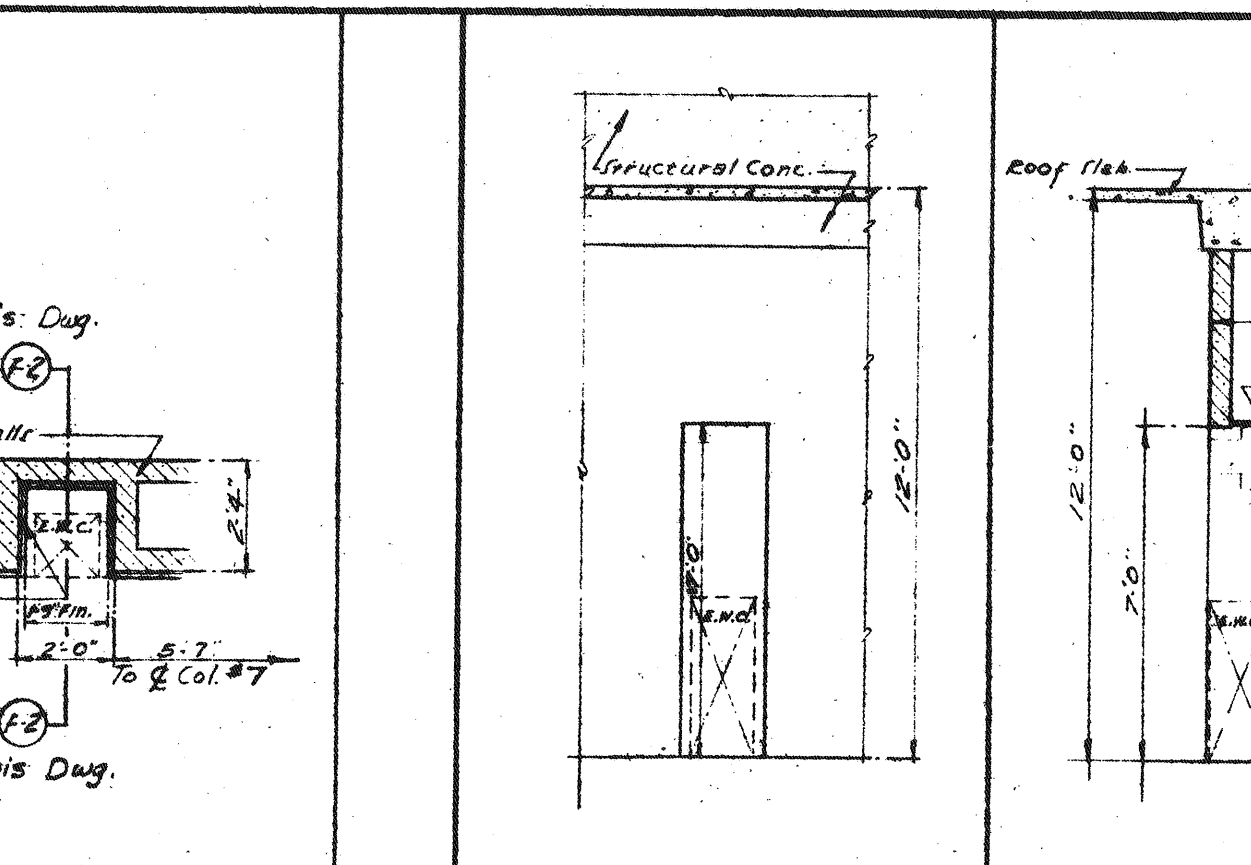


ELEVATION (E-1) SECTION (E-2) SECTION (E-3)

E.W.C. RECESS IN CORRIDOR-WINGS 1, 2, 3, 4

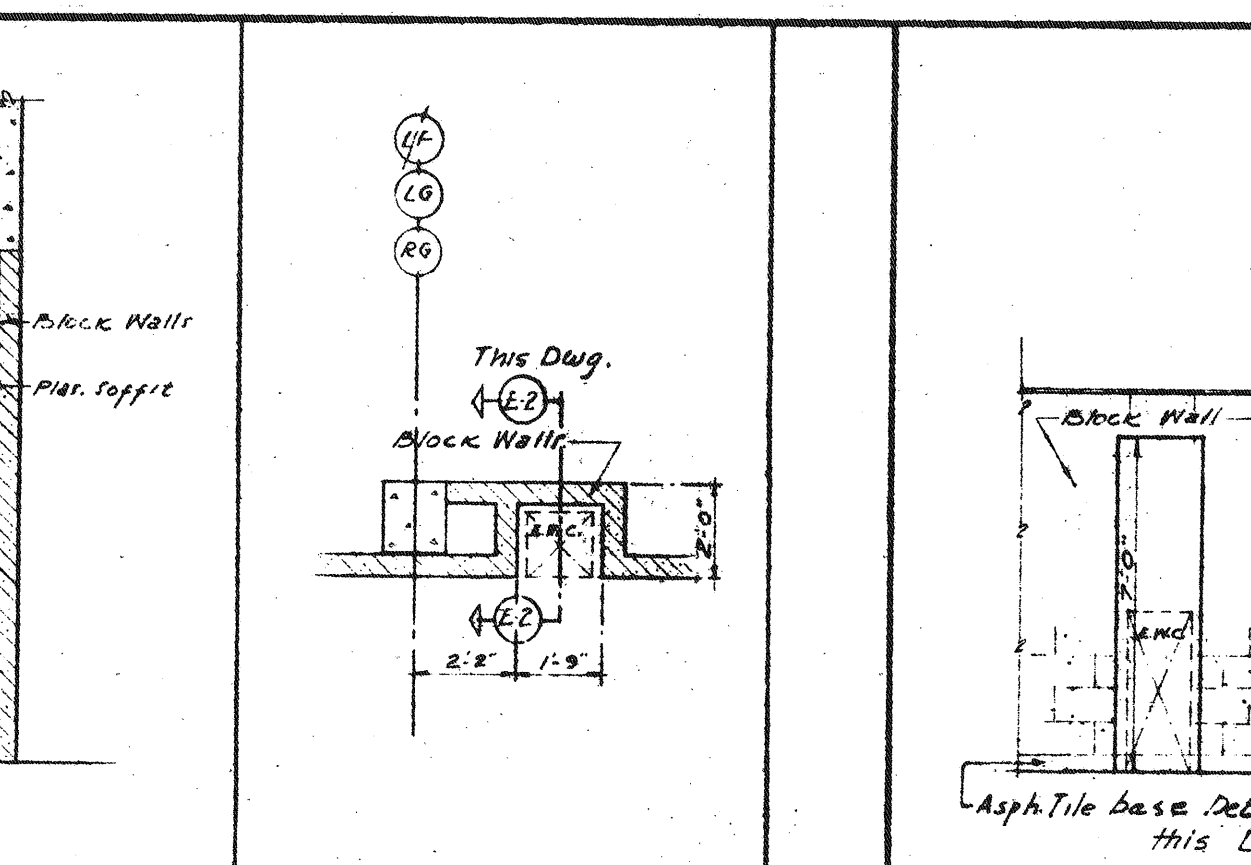


ELEVATION (D-1) SECTION (D-2) SECTION (D-3)


E.W.C. RECESS IN CORRIDOR-CENTRAL SECTN

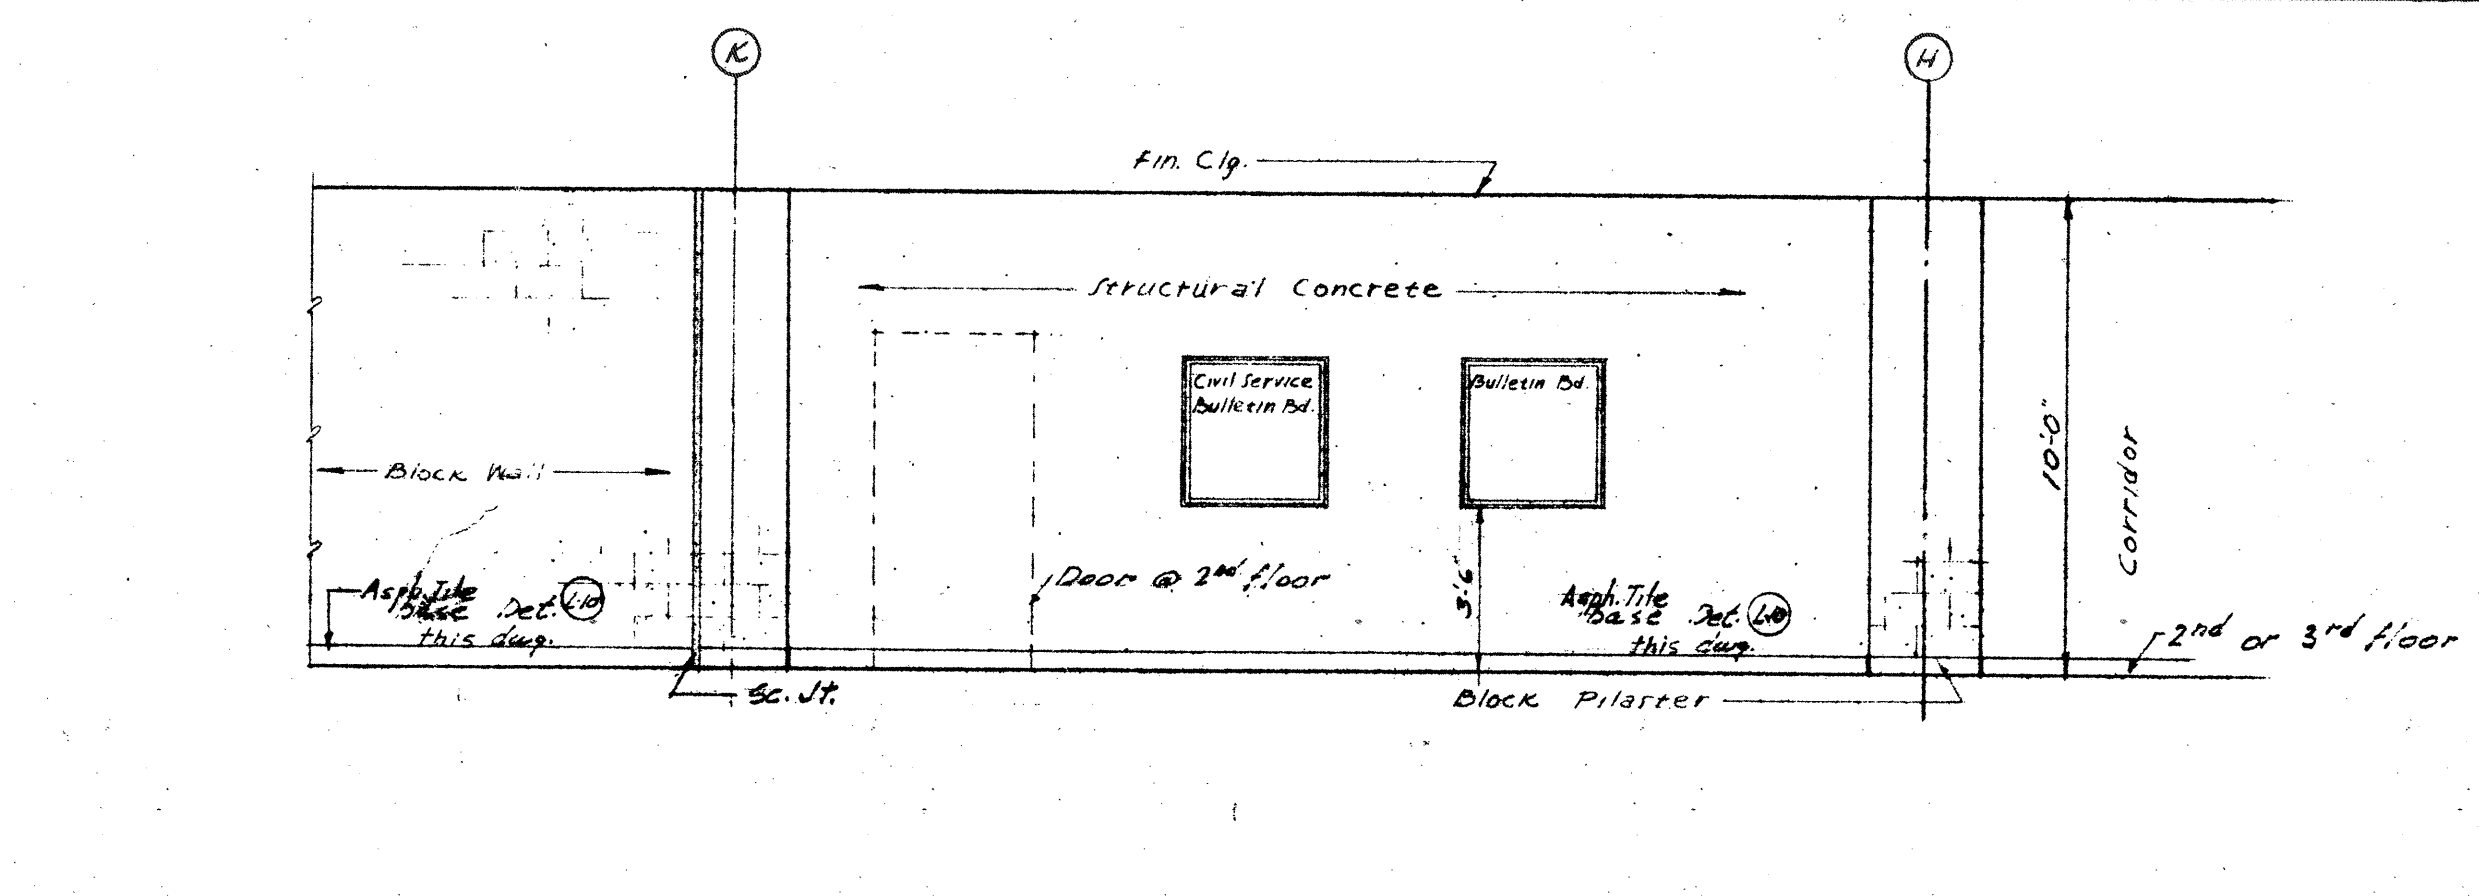


ELEVATION OF BULLETIN BOARD ALCOVE (C)

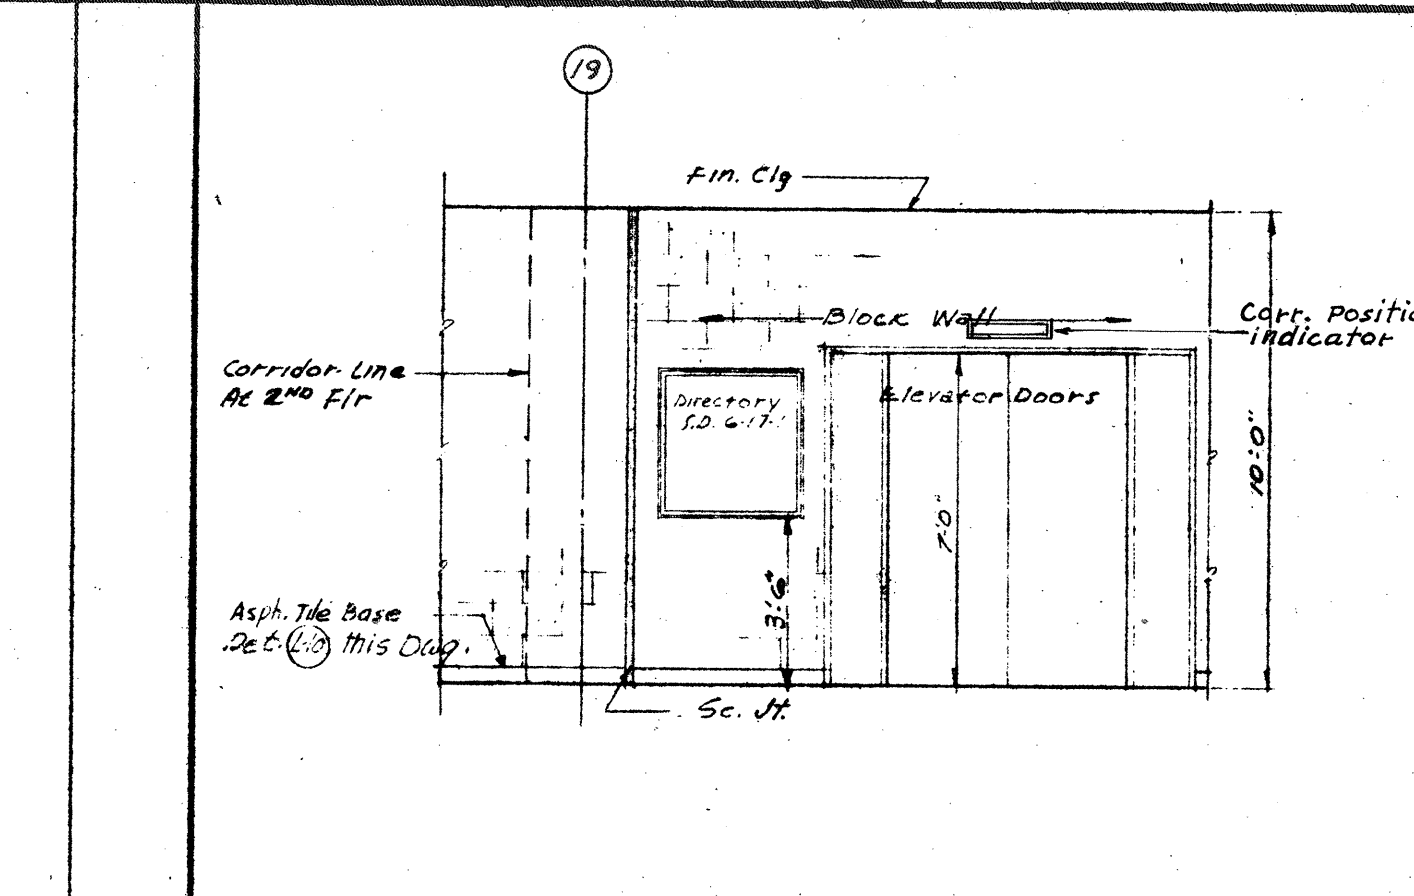

ELEV. DIRECTORY AT ELEVATOR (B)

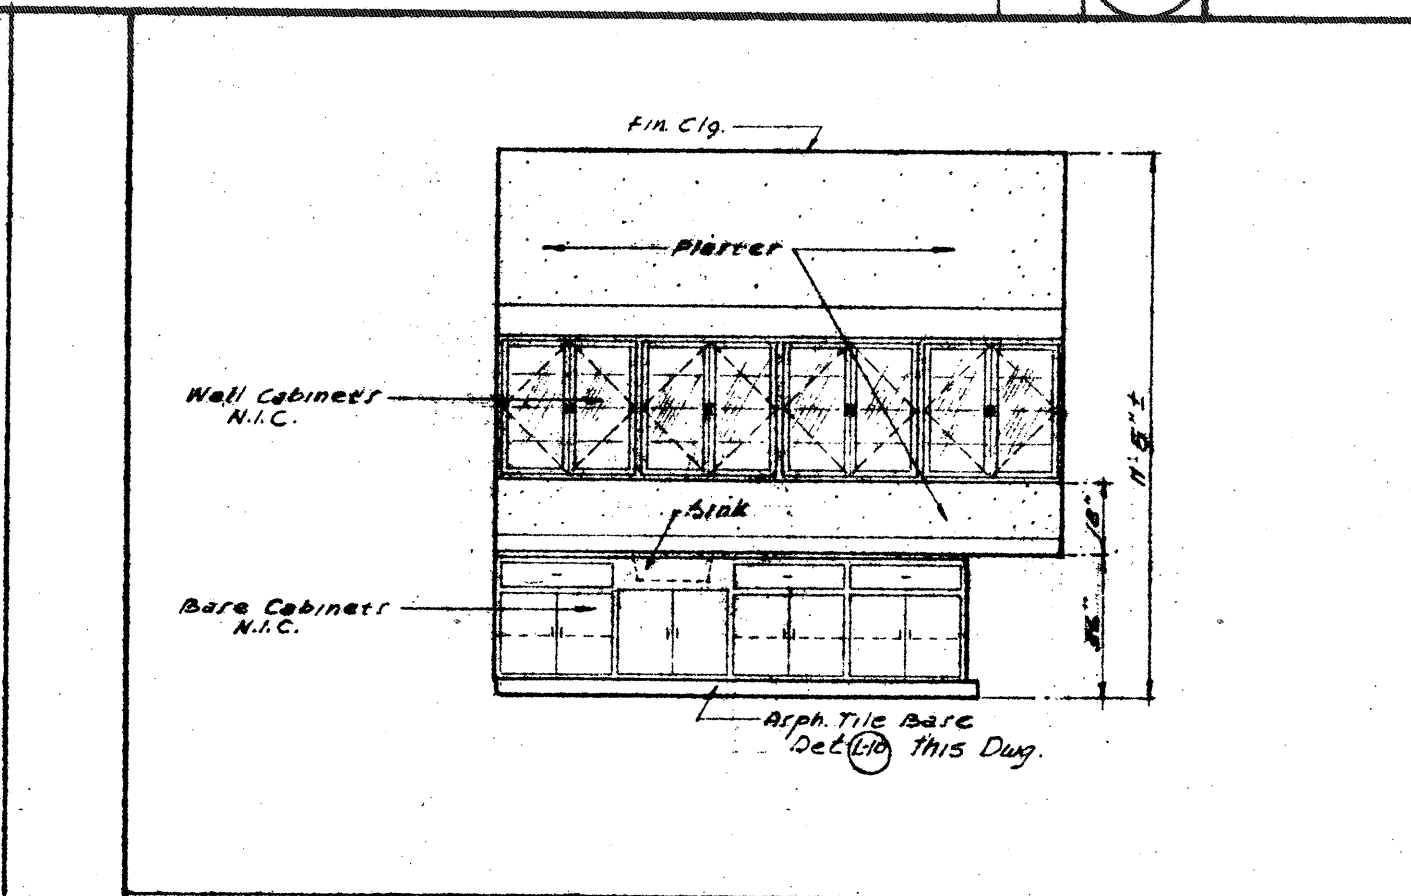

EAST WALL (A2)

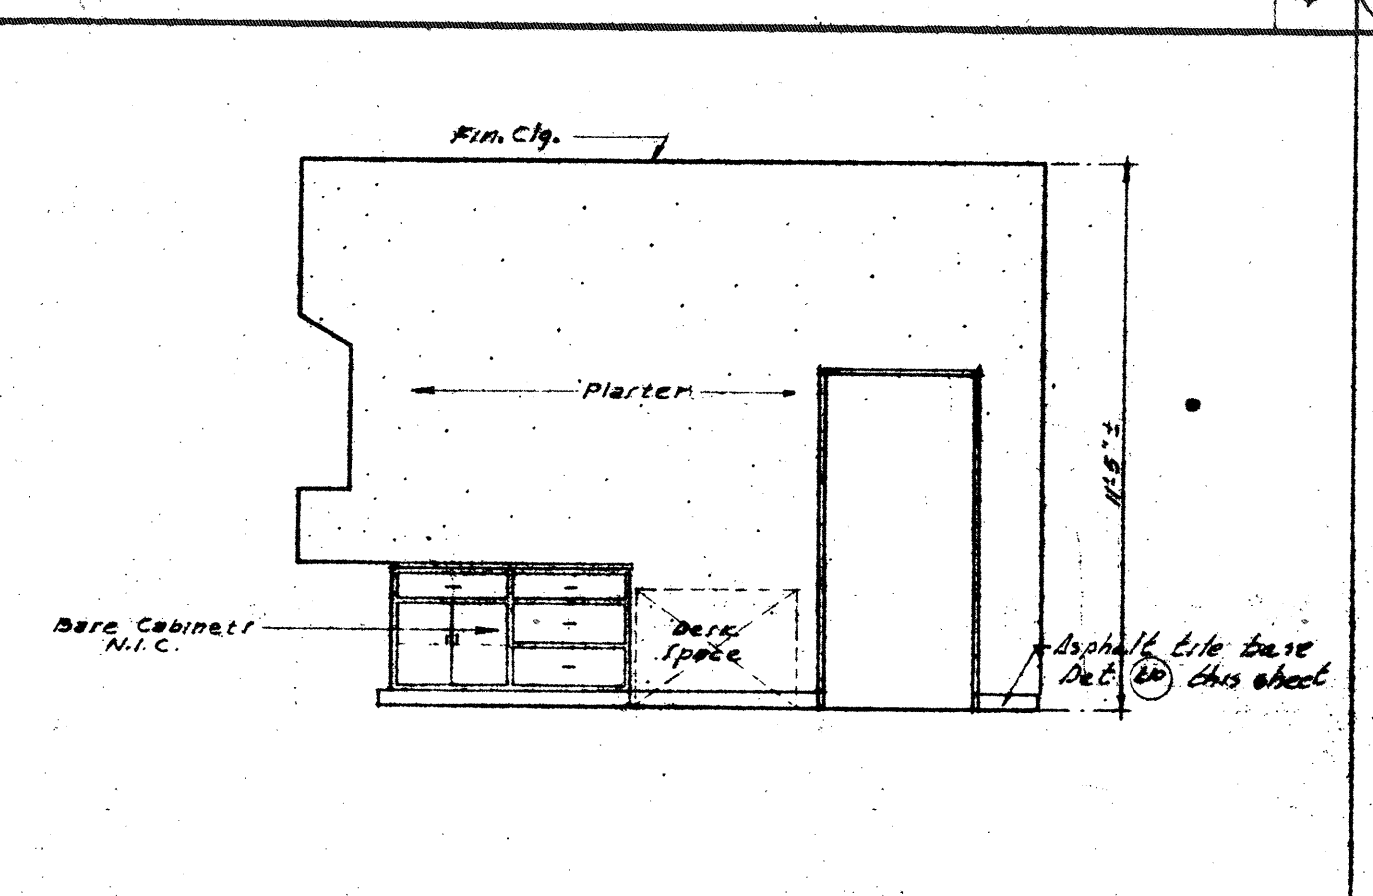

SOUTH WALL (A1)


DISPENSARY WALL ELEVATIONS.

MICROFILMED
MAR 73 REC


PEREIRA & LUCKMAN
J. E. STANTON
ARCHITECTS AND ENGINEERS
COR. ANGLES, CALIFORNIA
ROBERT W. DITZEN
ASSOCIATE ARCHITECT
BOULDER, COLORADO

PUBLIC BUILDINGS SERVICE
GENERAL SERVICES ADMINISTRATION, WASHINGTON, D. C.


PROJECT: BOULDER LABORATORIES
LOCATION: BOULDER, COLORADO
STREET: STATE HIGHWAY 170
PROJ. NO.: 8-044 FILE NO.:
DRAWN BY: J.M.L., P.C.B. 2-22-52 CHECKED BY: W.M.S.
DRAWING TITLE: MISC. INTERIOR DETAILS
B20062 ARCHITECTURAL
DRAWING NO.: 5-35

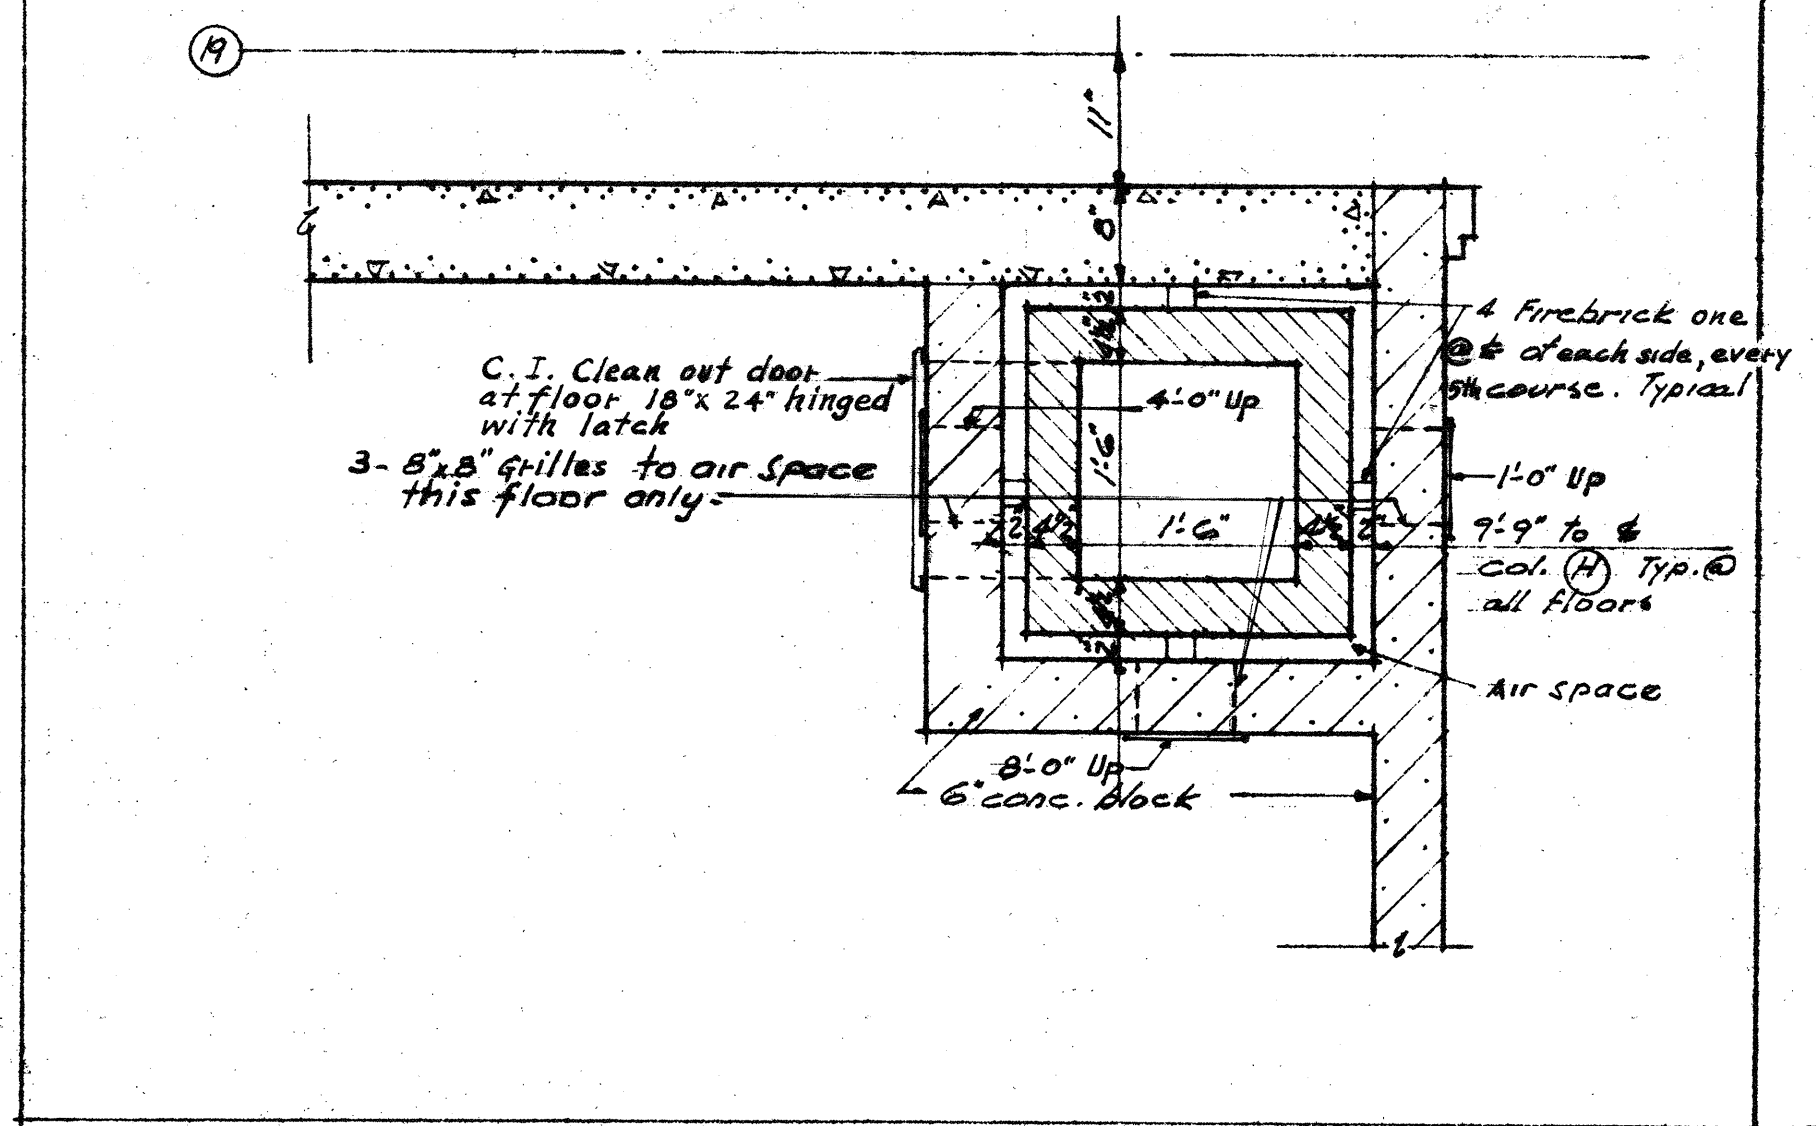


INCINERATOR STACK - PLAN AT FIRST FLOOR

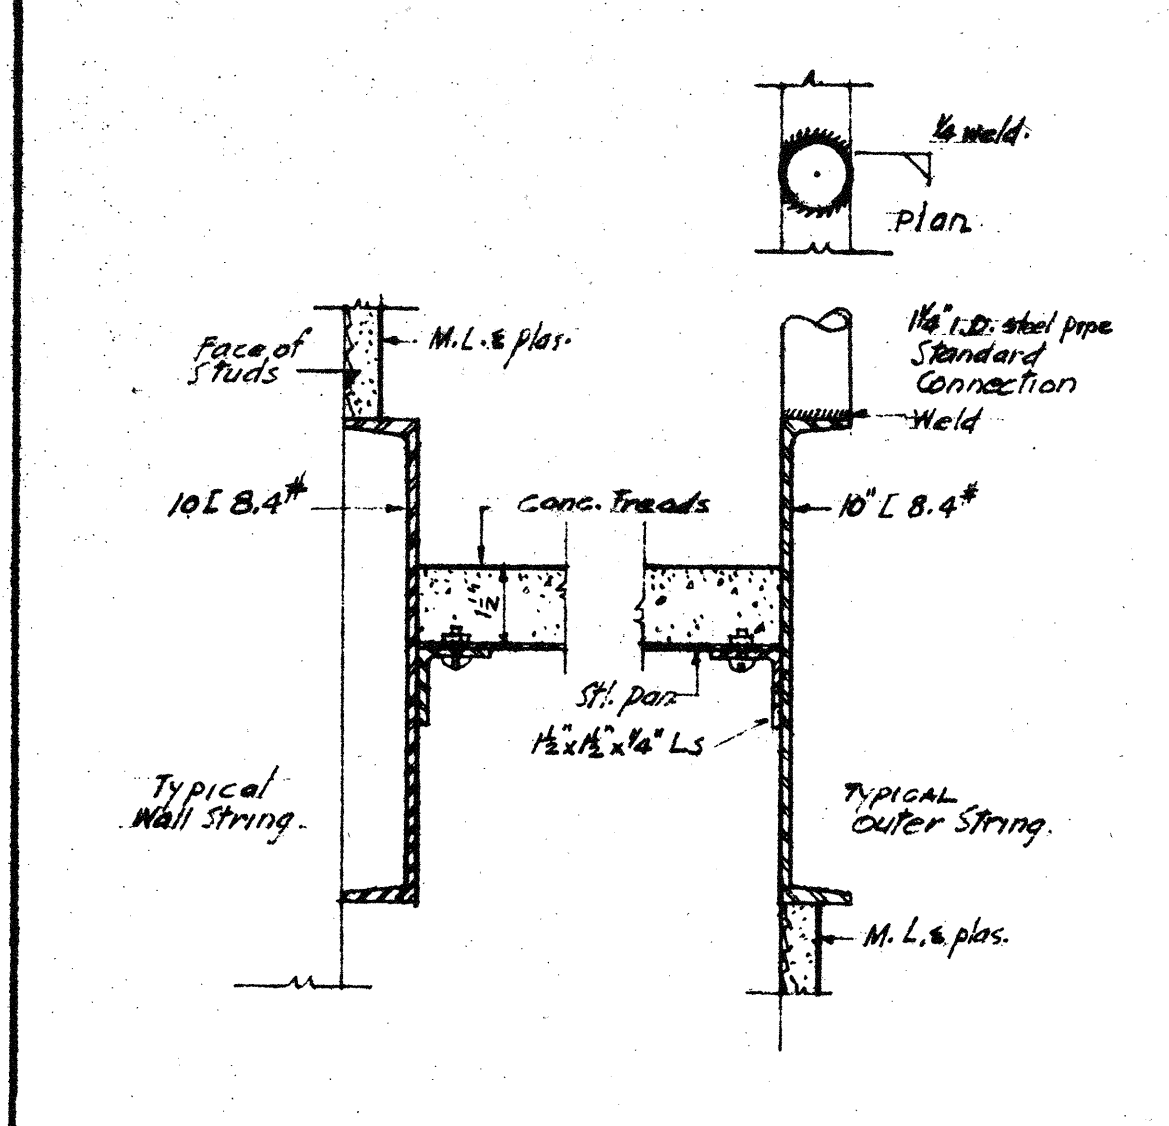


TYPICAL STAIR STRING

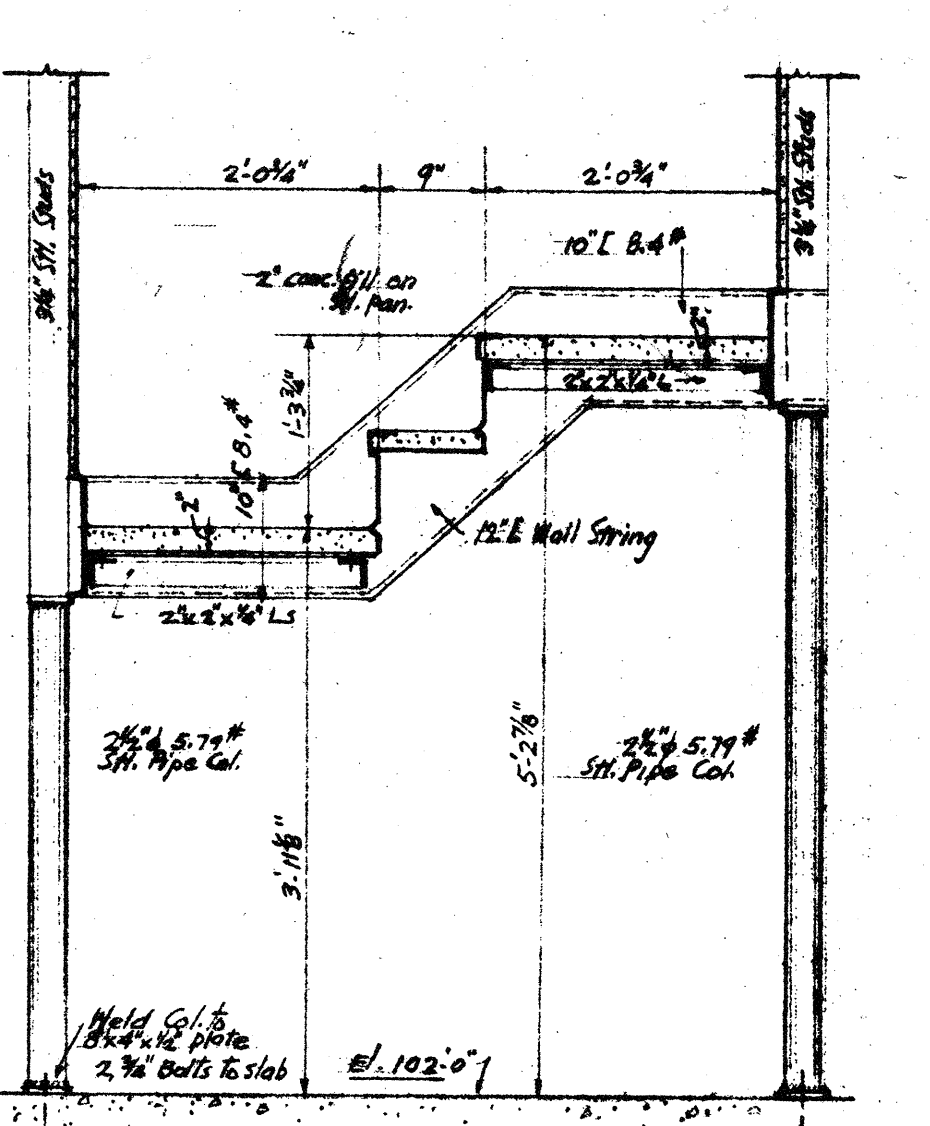


SECTION

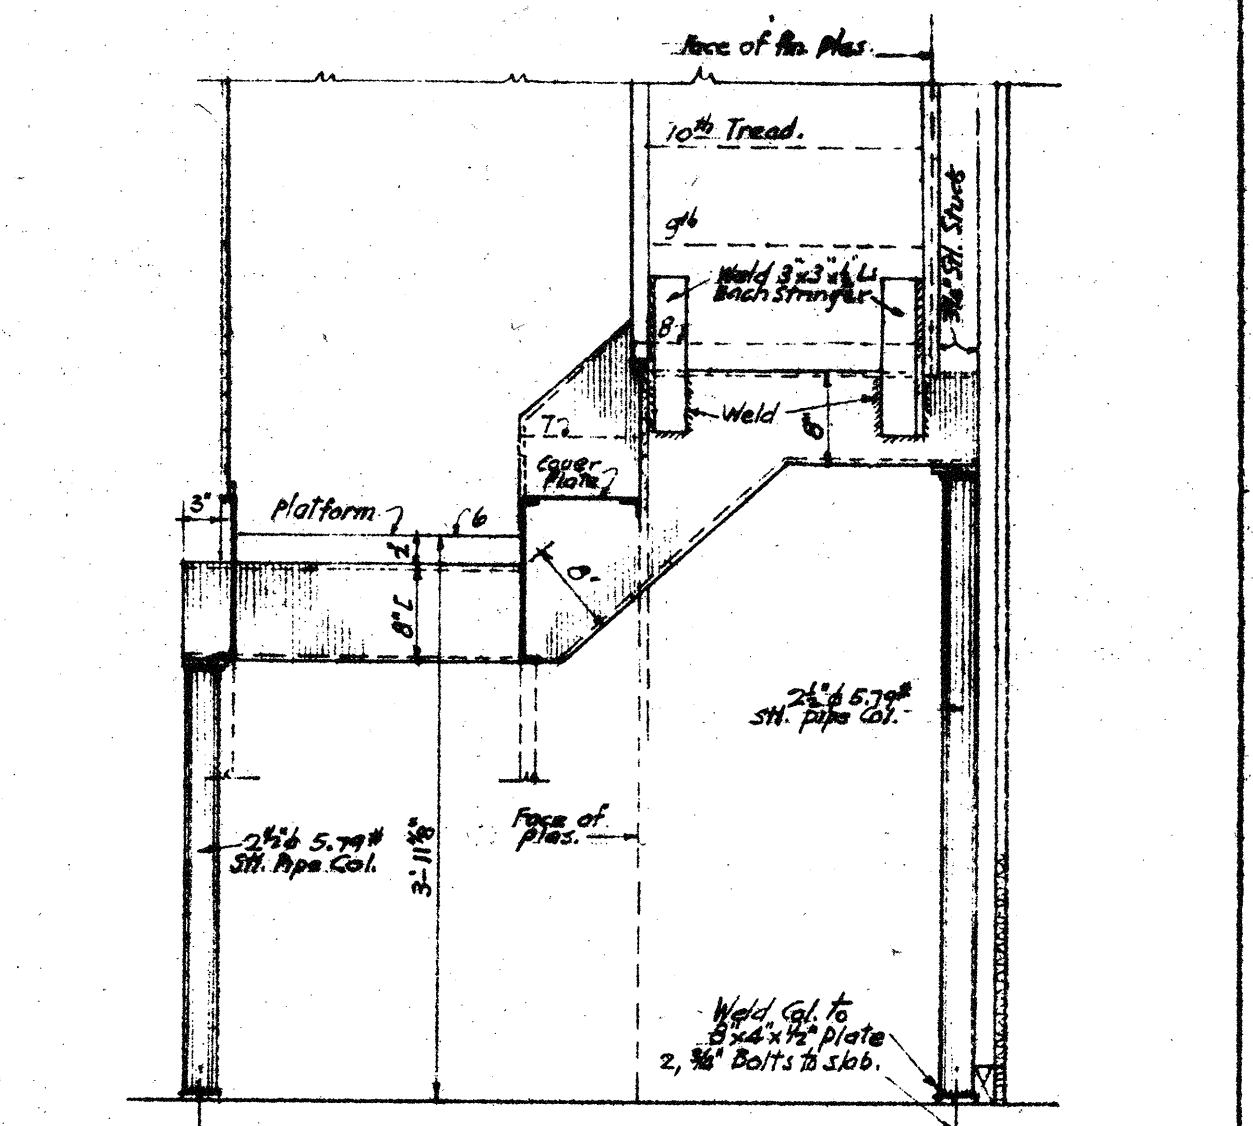


SECTION

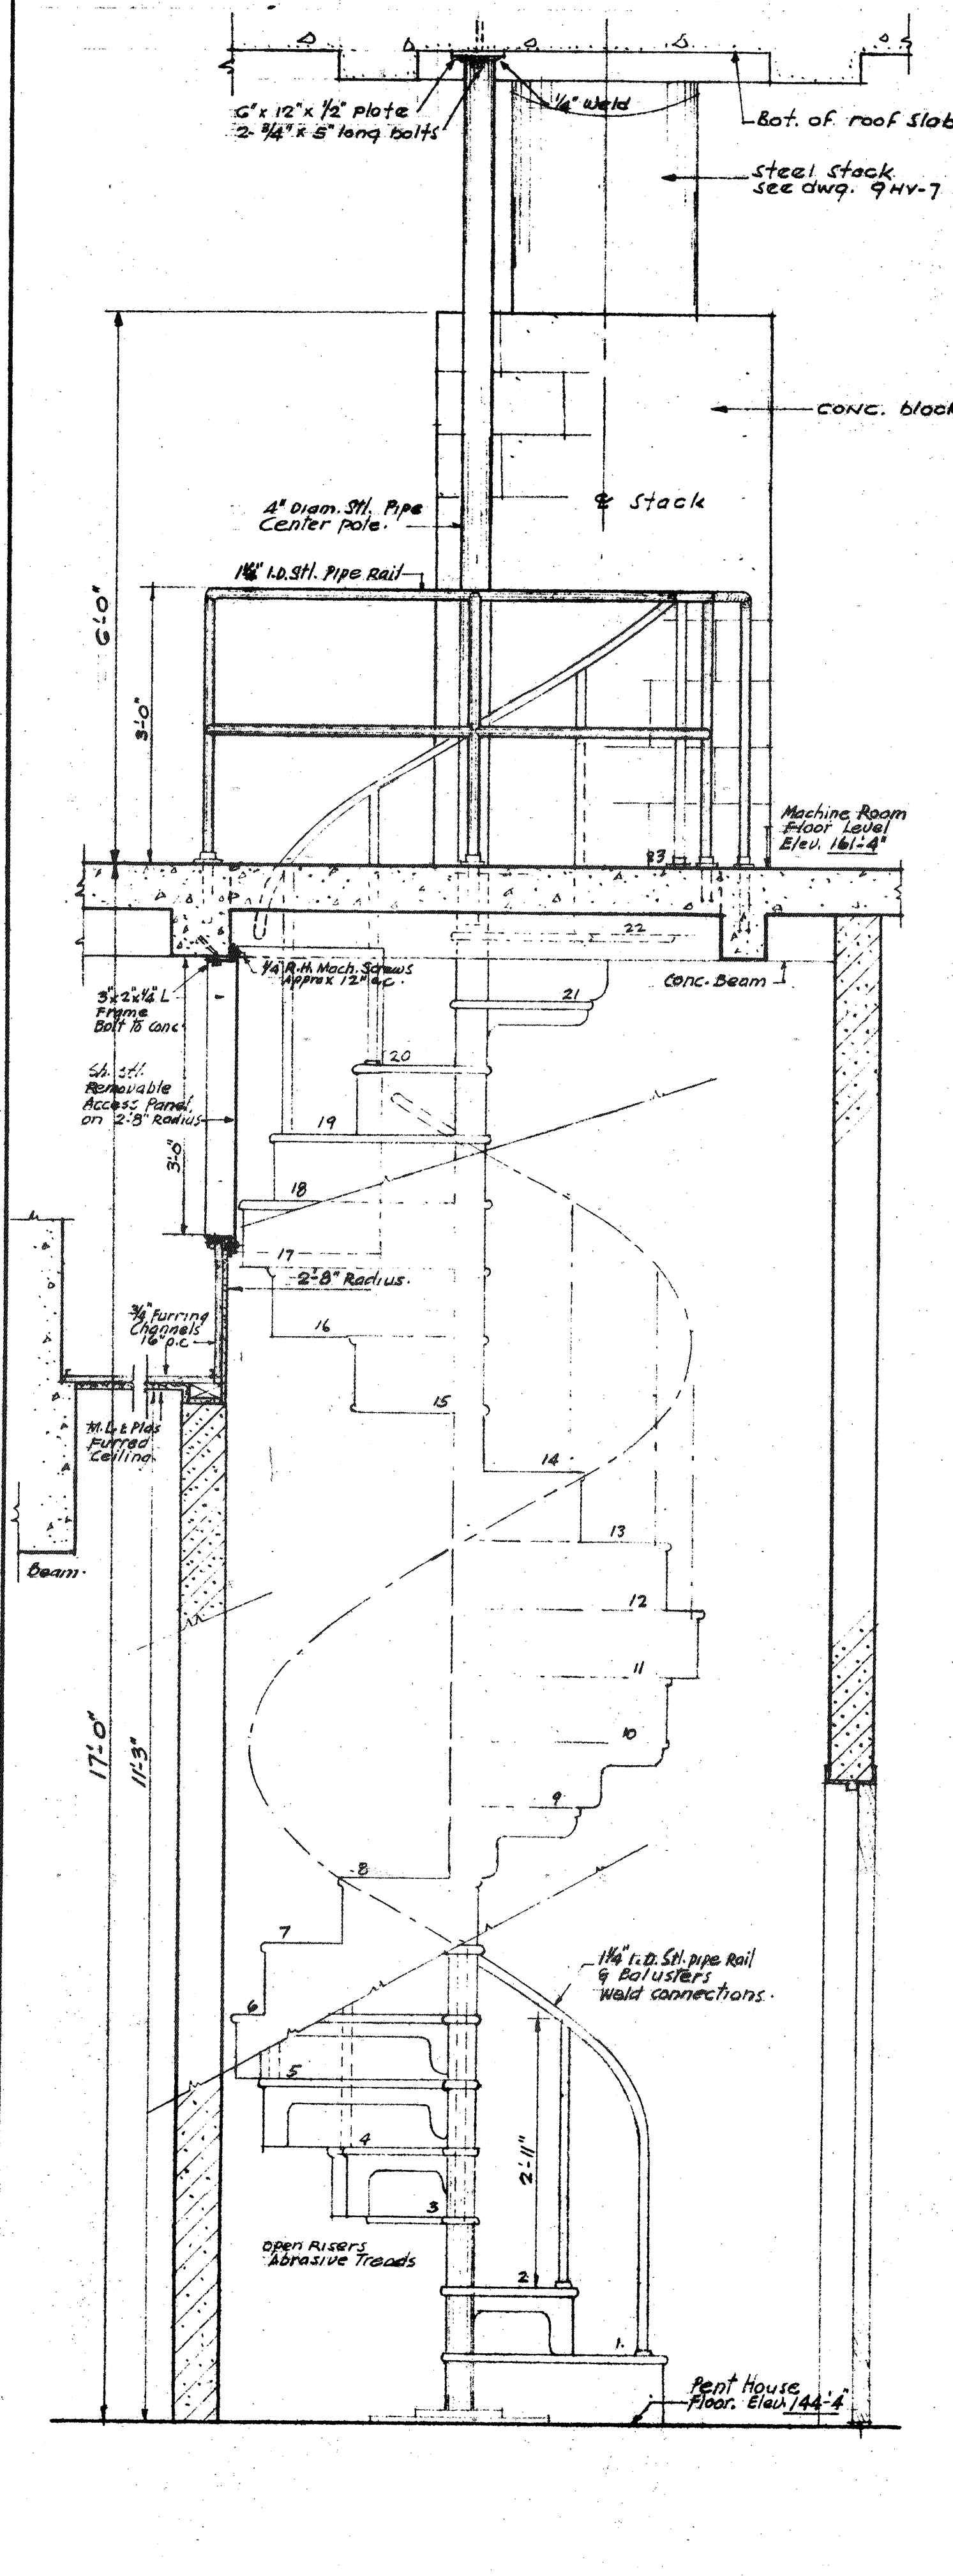


SECTION

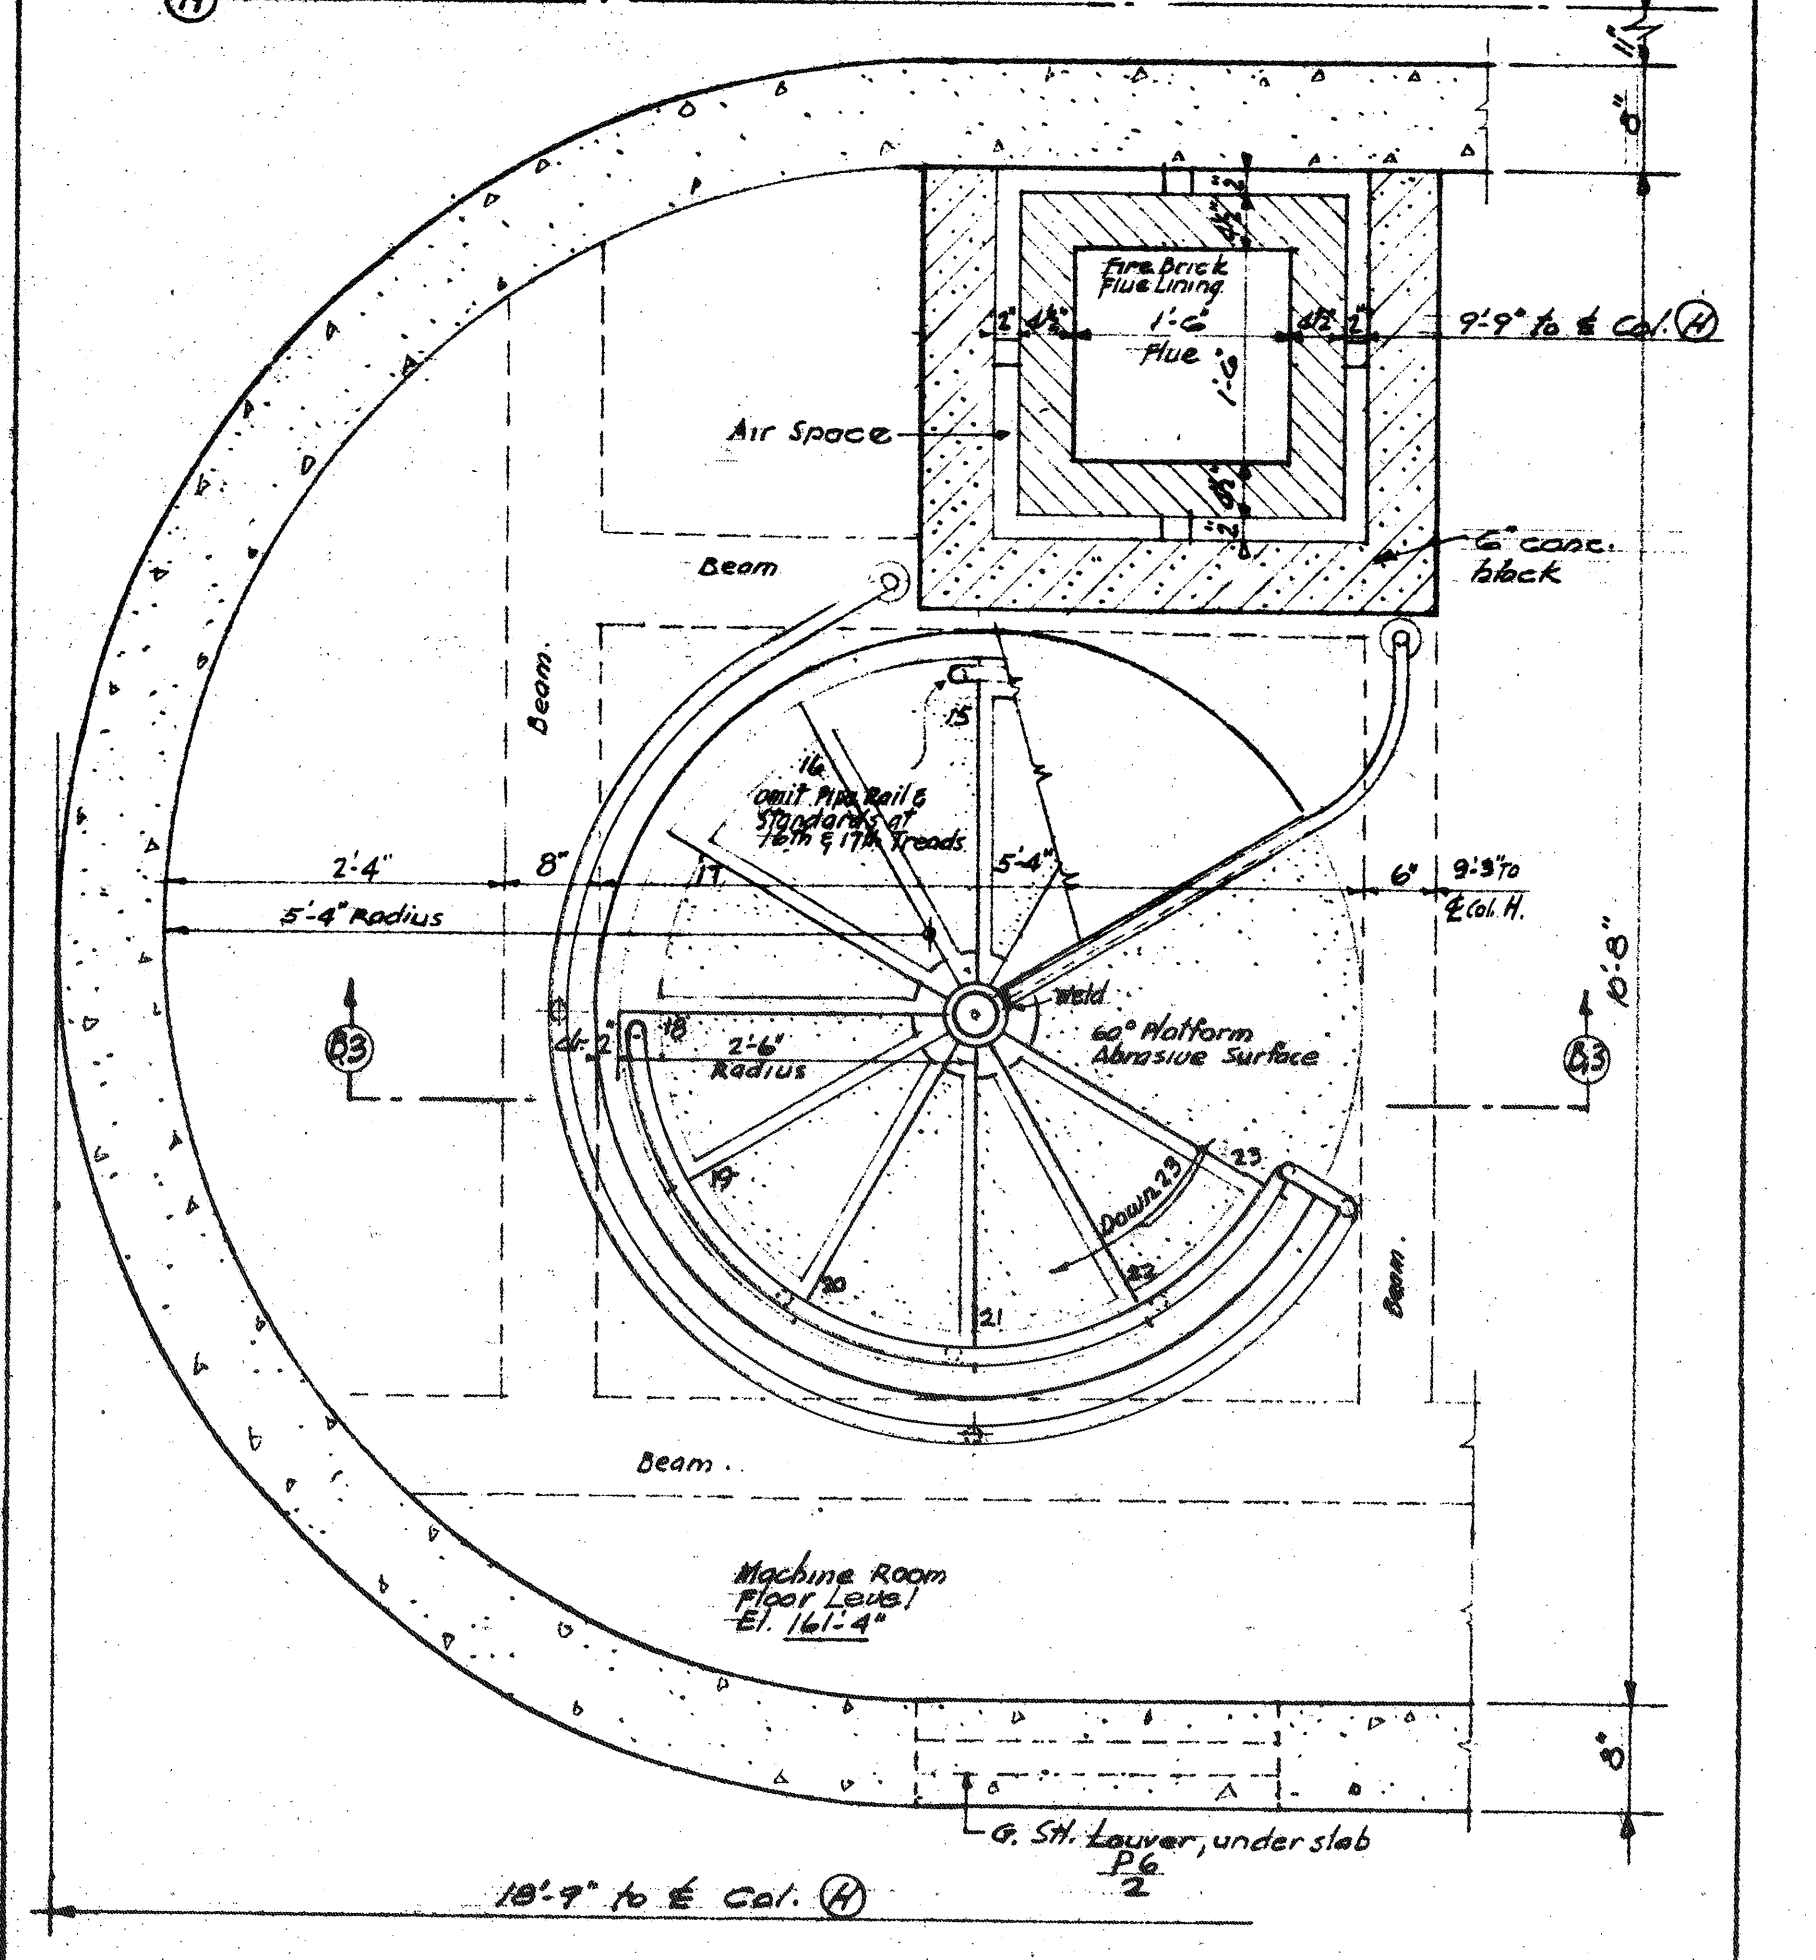


PLAN AT MACHINE RM. FLOOR

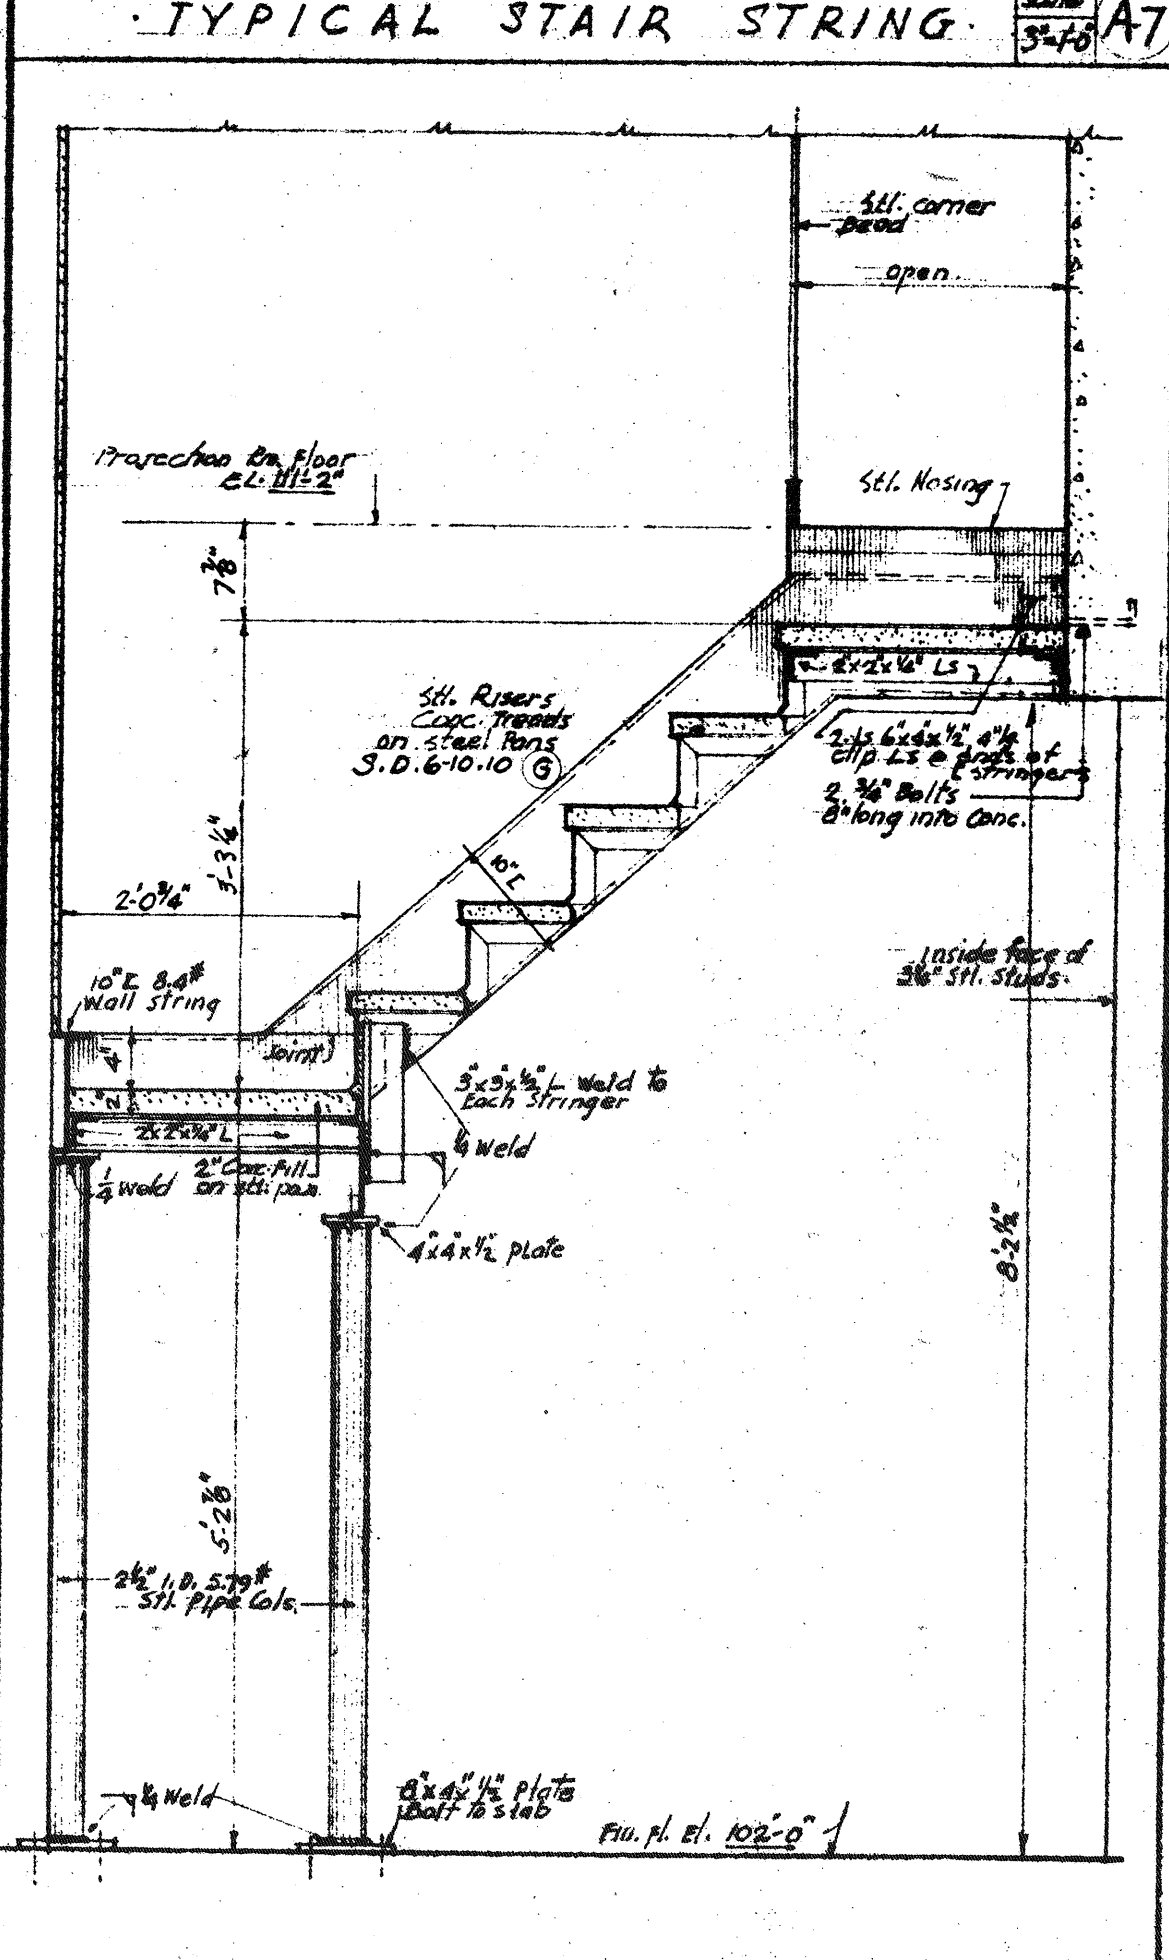


SECTION

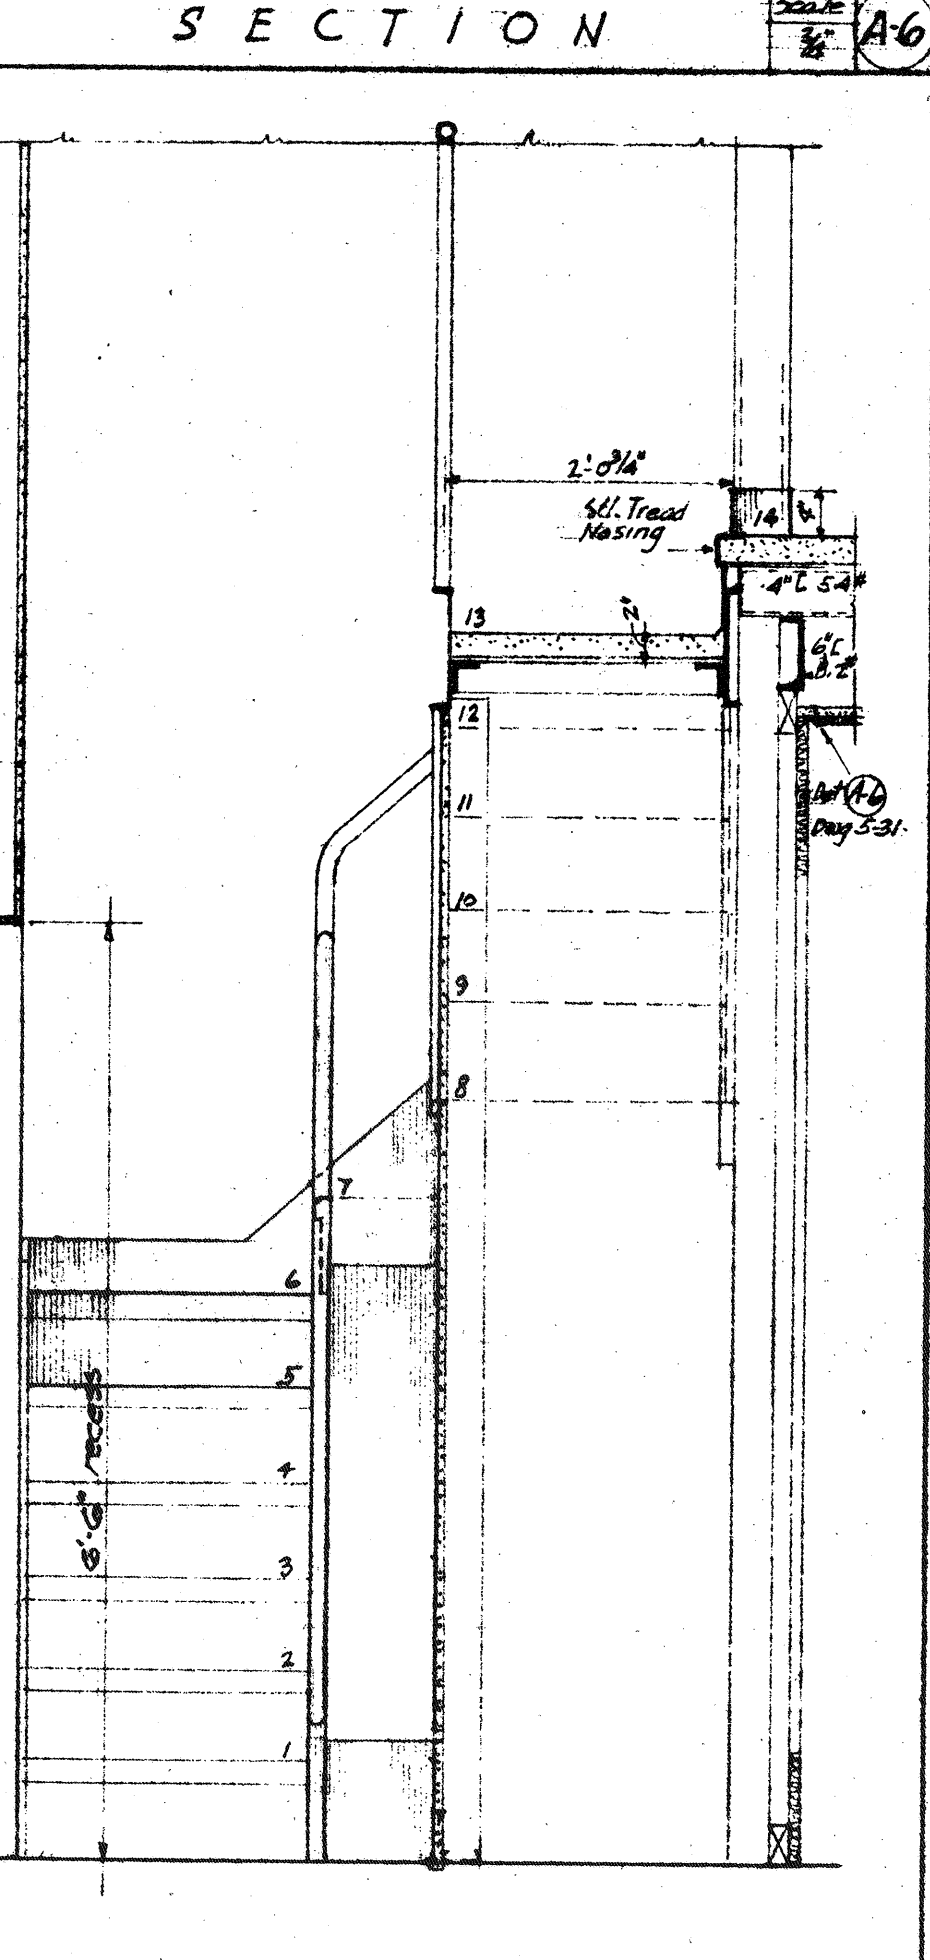


SECTION

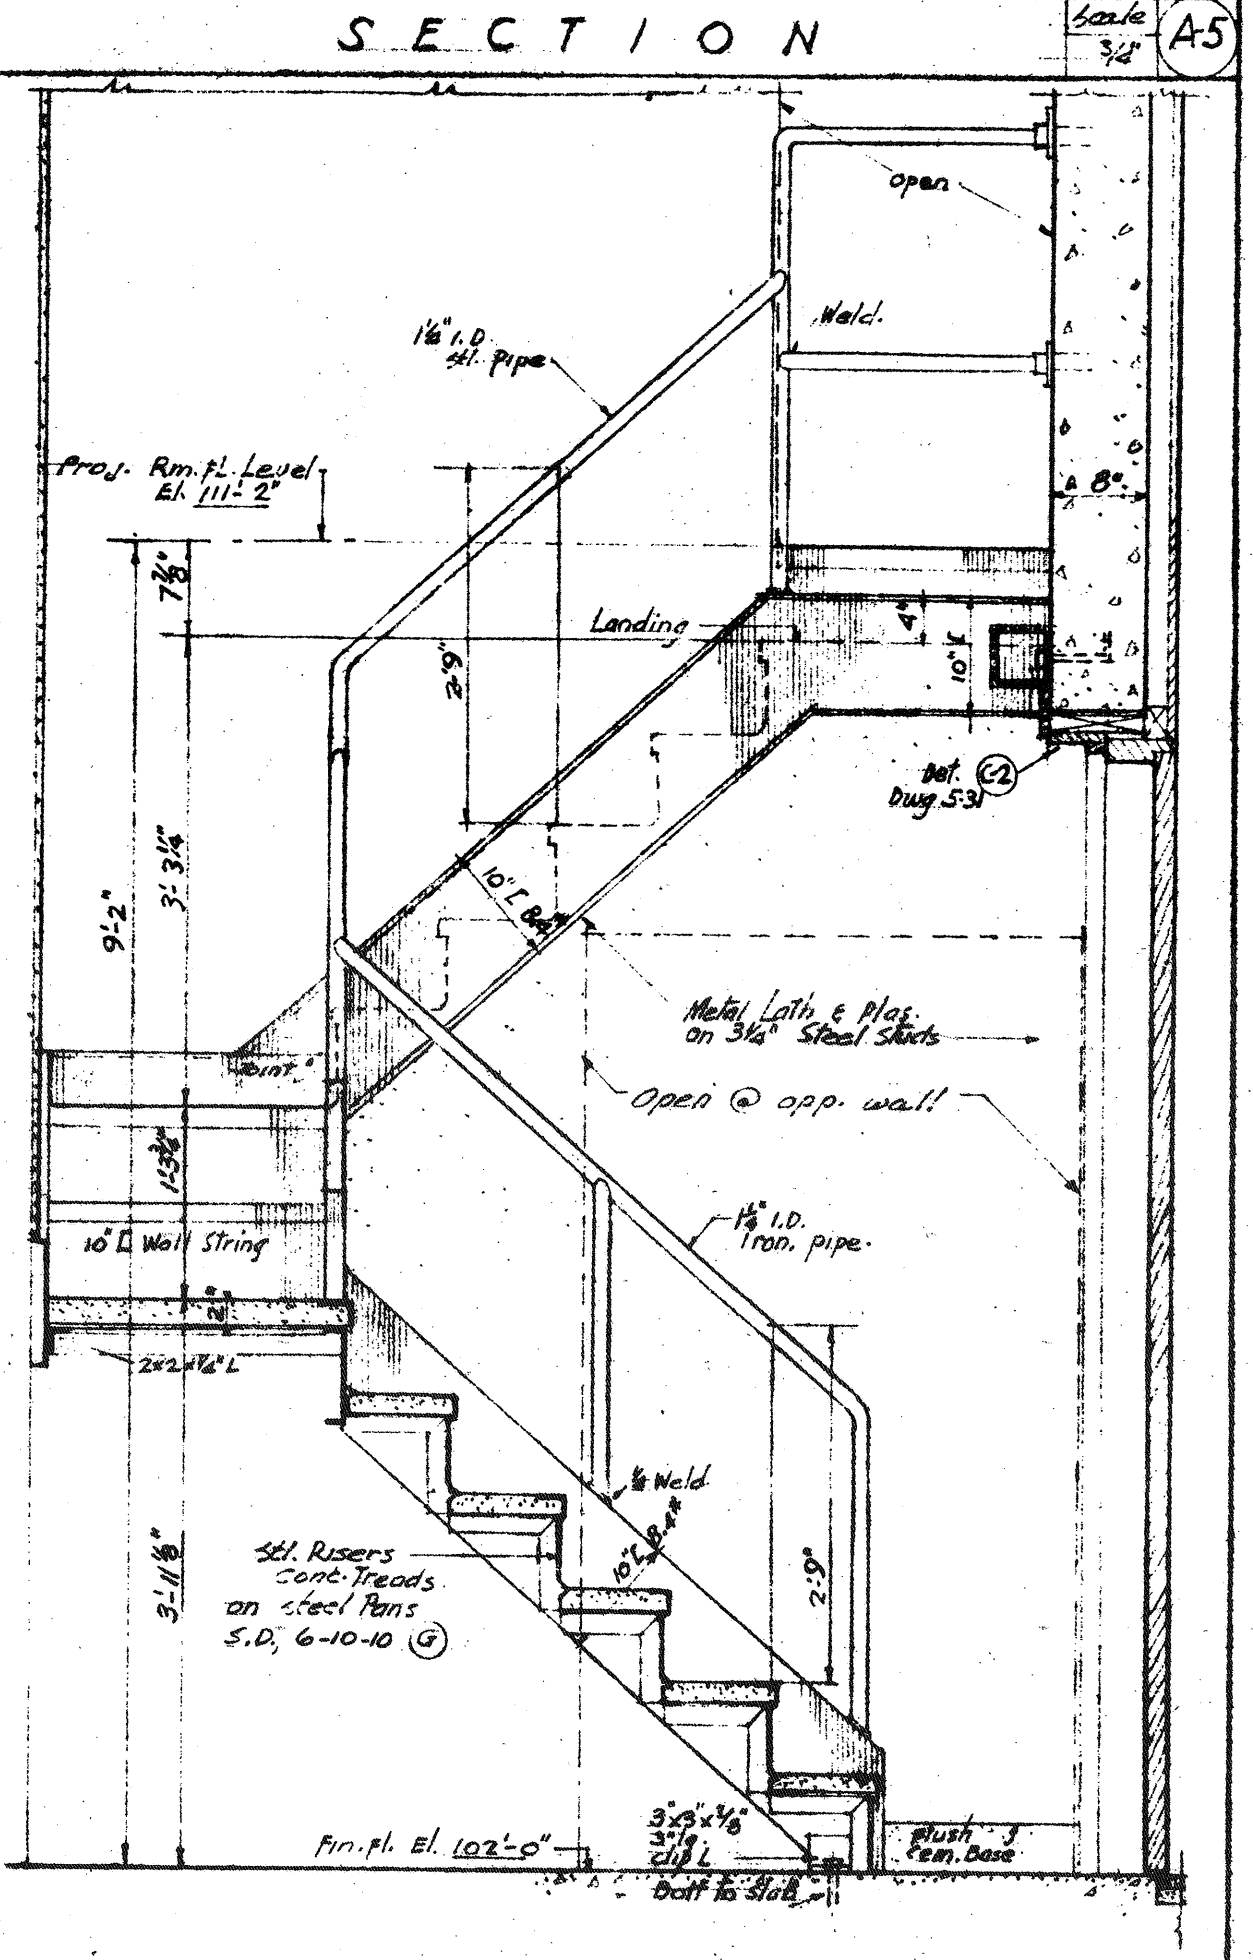

SECTION






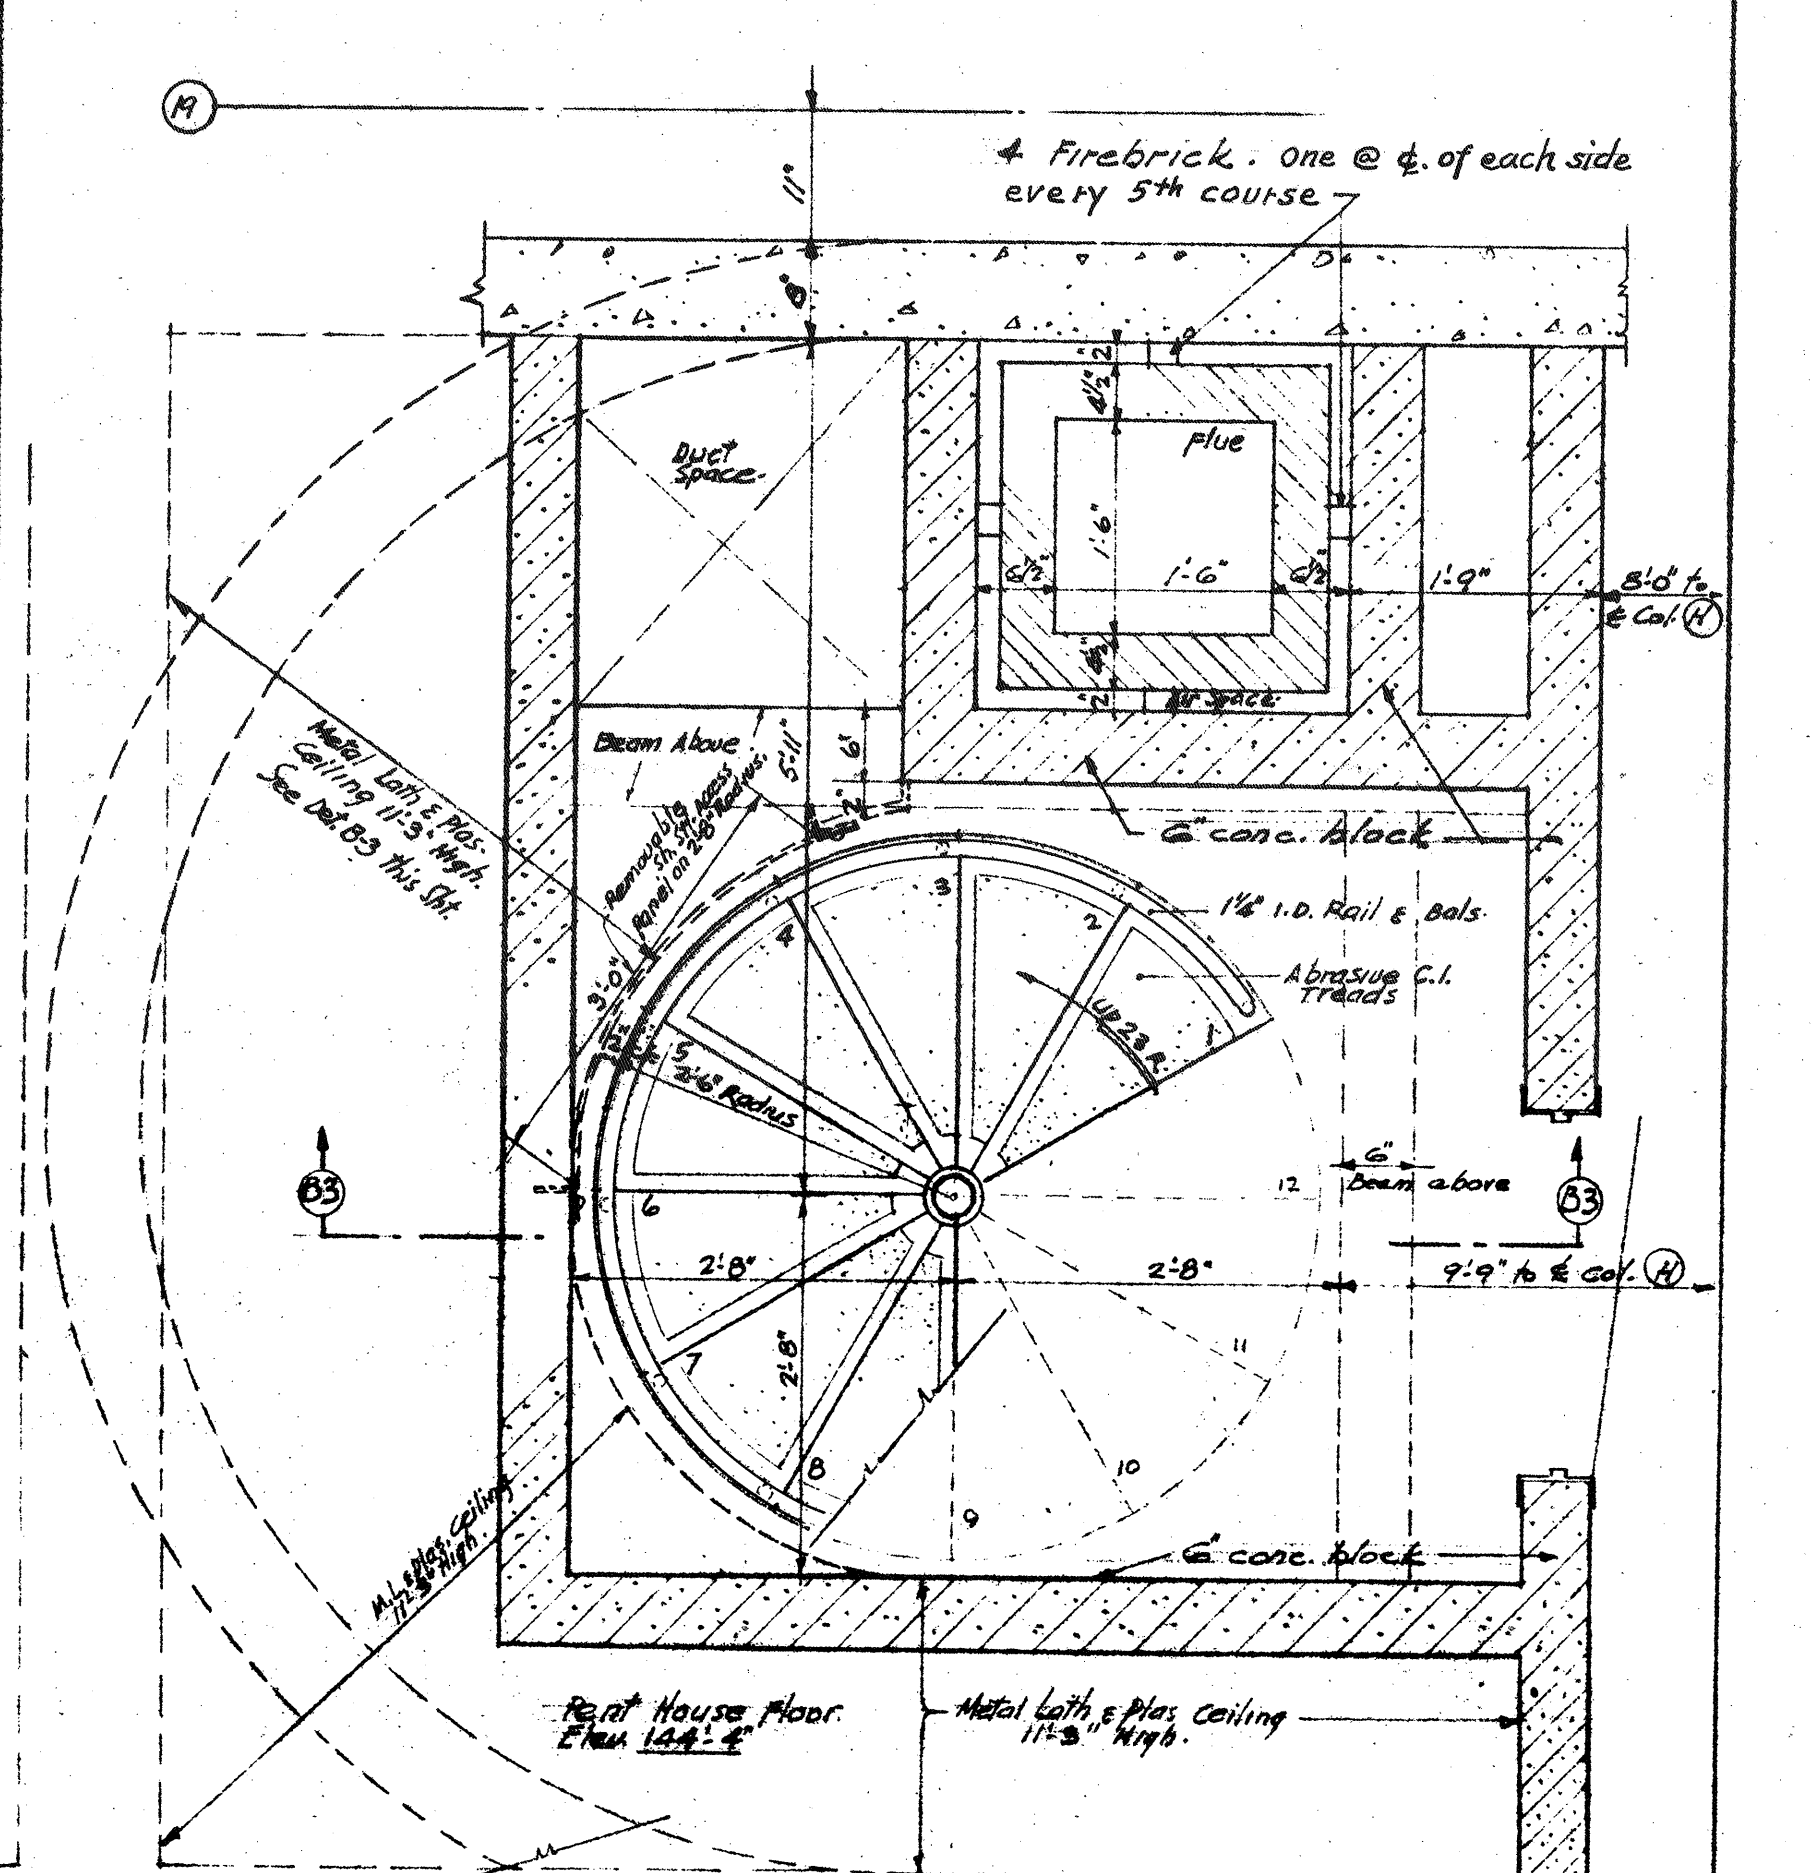


PLAN AT ROOF DECK - CENTRAL UNIT

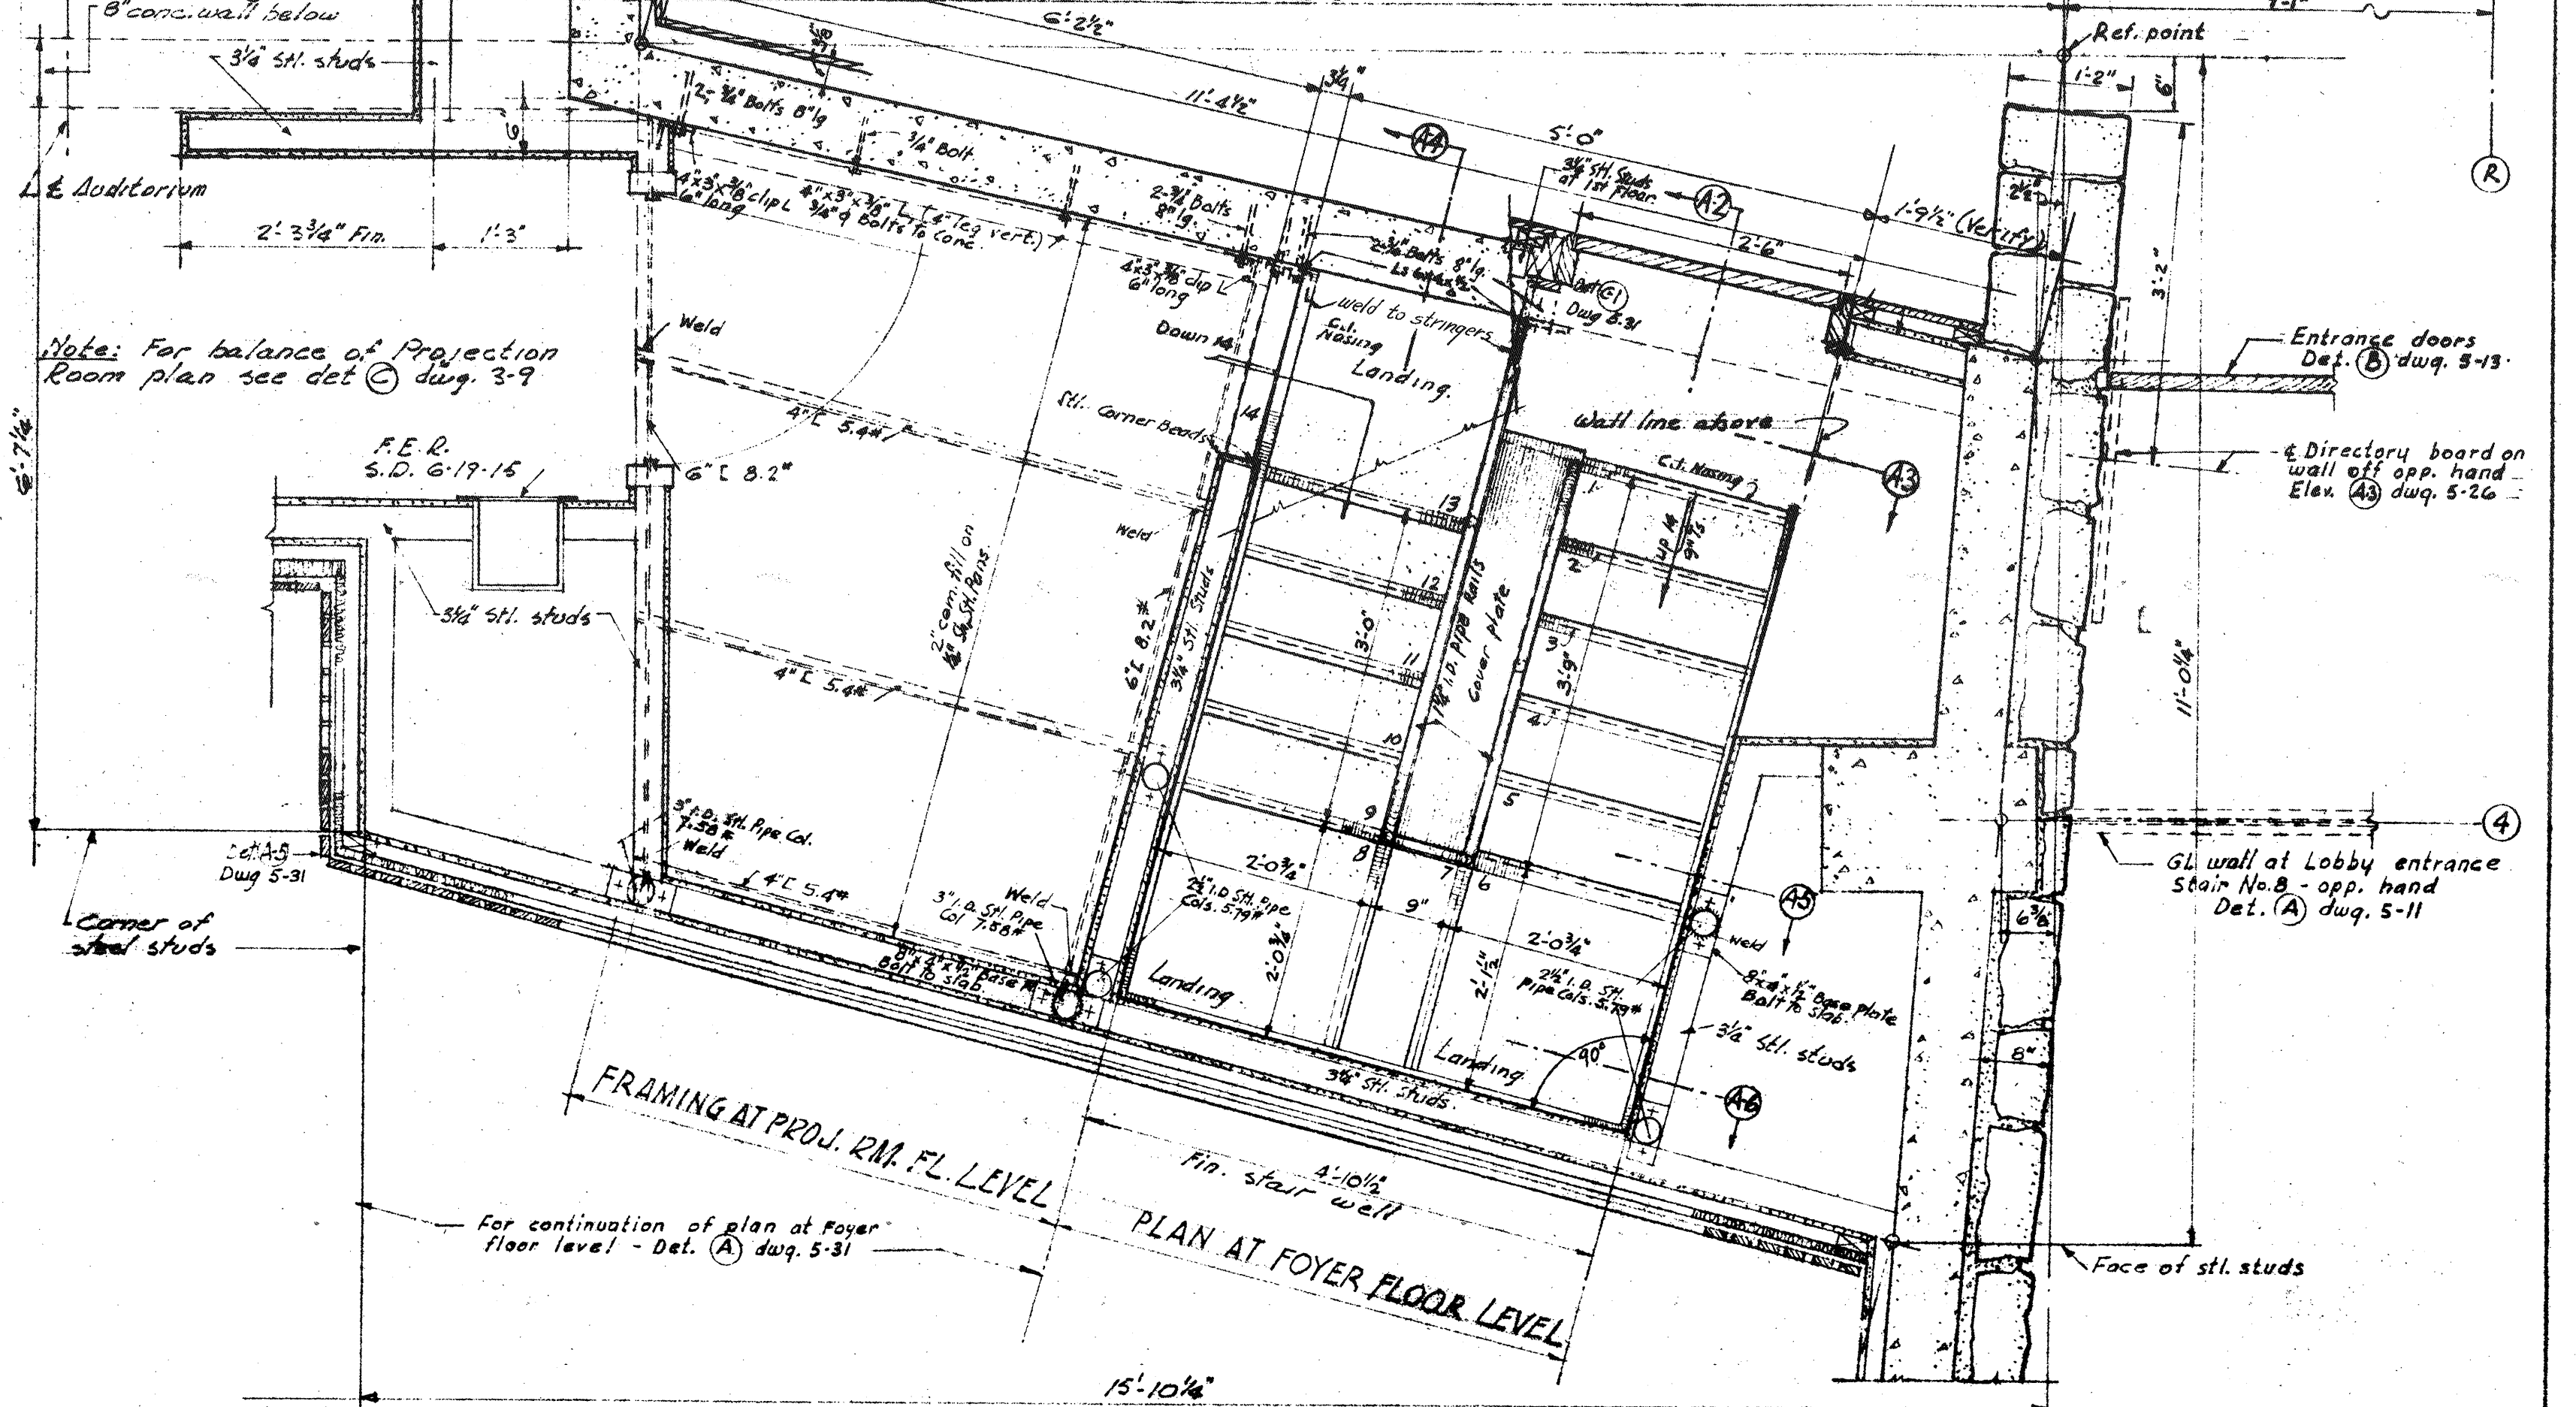

PLAN AT FOYER FLOOR LEVEL

PEREIRA & LUCKMAN	
J. E. STANTON	
ARCHITECTS AND ENGINEERS	
LOS ANGELES, CALIFORNIA	
ROBERT W. DITZEN	
ASSOCIATE ARCHITECT	
BOULDER, COLORADO	
PUBLIC BUILDINGS SERVICE	
GENERAL SERVICES ADMINISTRATION, WASHINGTON, D.C.	
PROJECT	
BOULDER LABORATORIES	
LOCATION	
BOULDER, COLORADO	
STREET	
STATE HIGHWAY 170	
PROJ. NO.	
B-044	
FILE NO.	
2-22-52	
DRAWN BY	
R.S.	
CHECKED BY	
R.M.S.	
DRAWING TITLE	
STAIRS NO. 7 NO. 8 & NO. 9	
B20064 ARCHITECTURAL	
DRAWING NO.	
5-37	

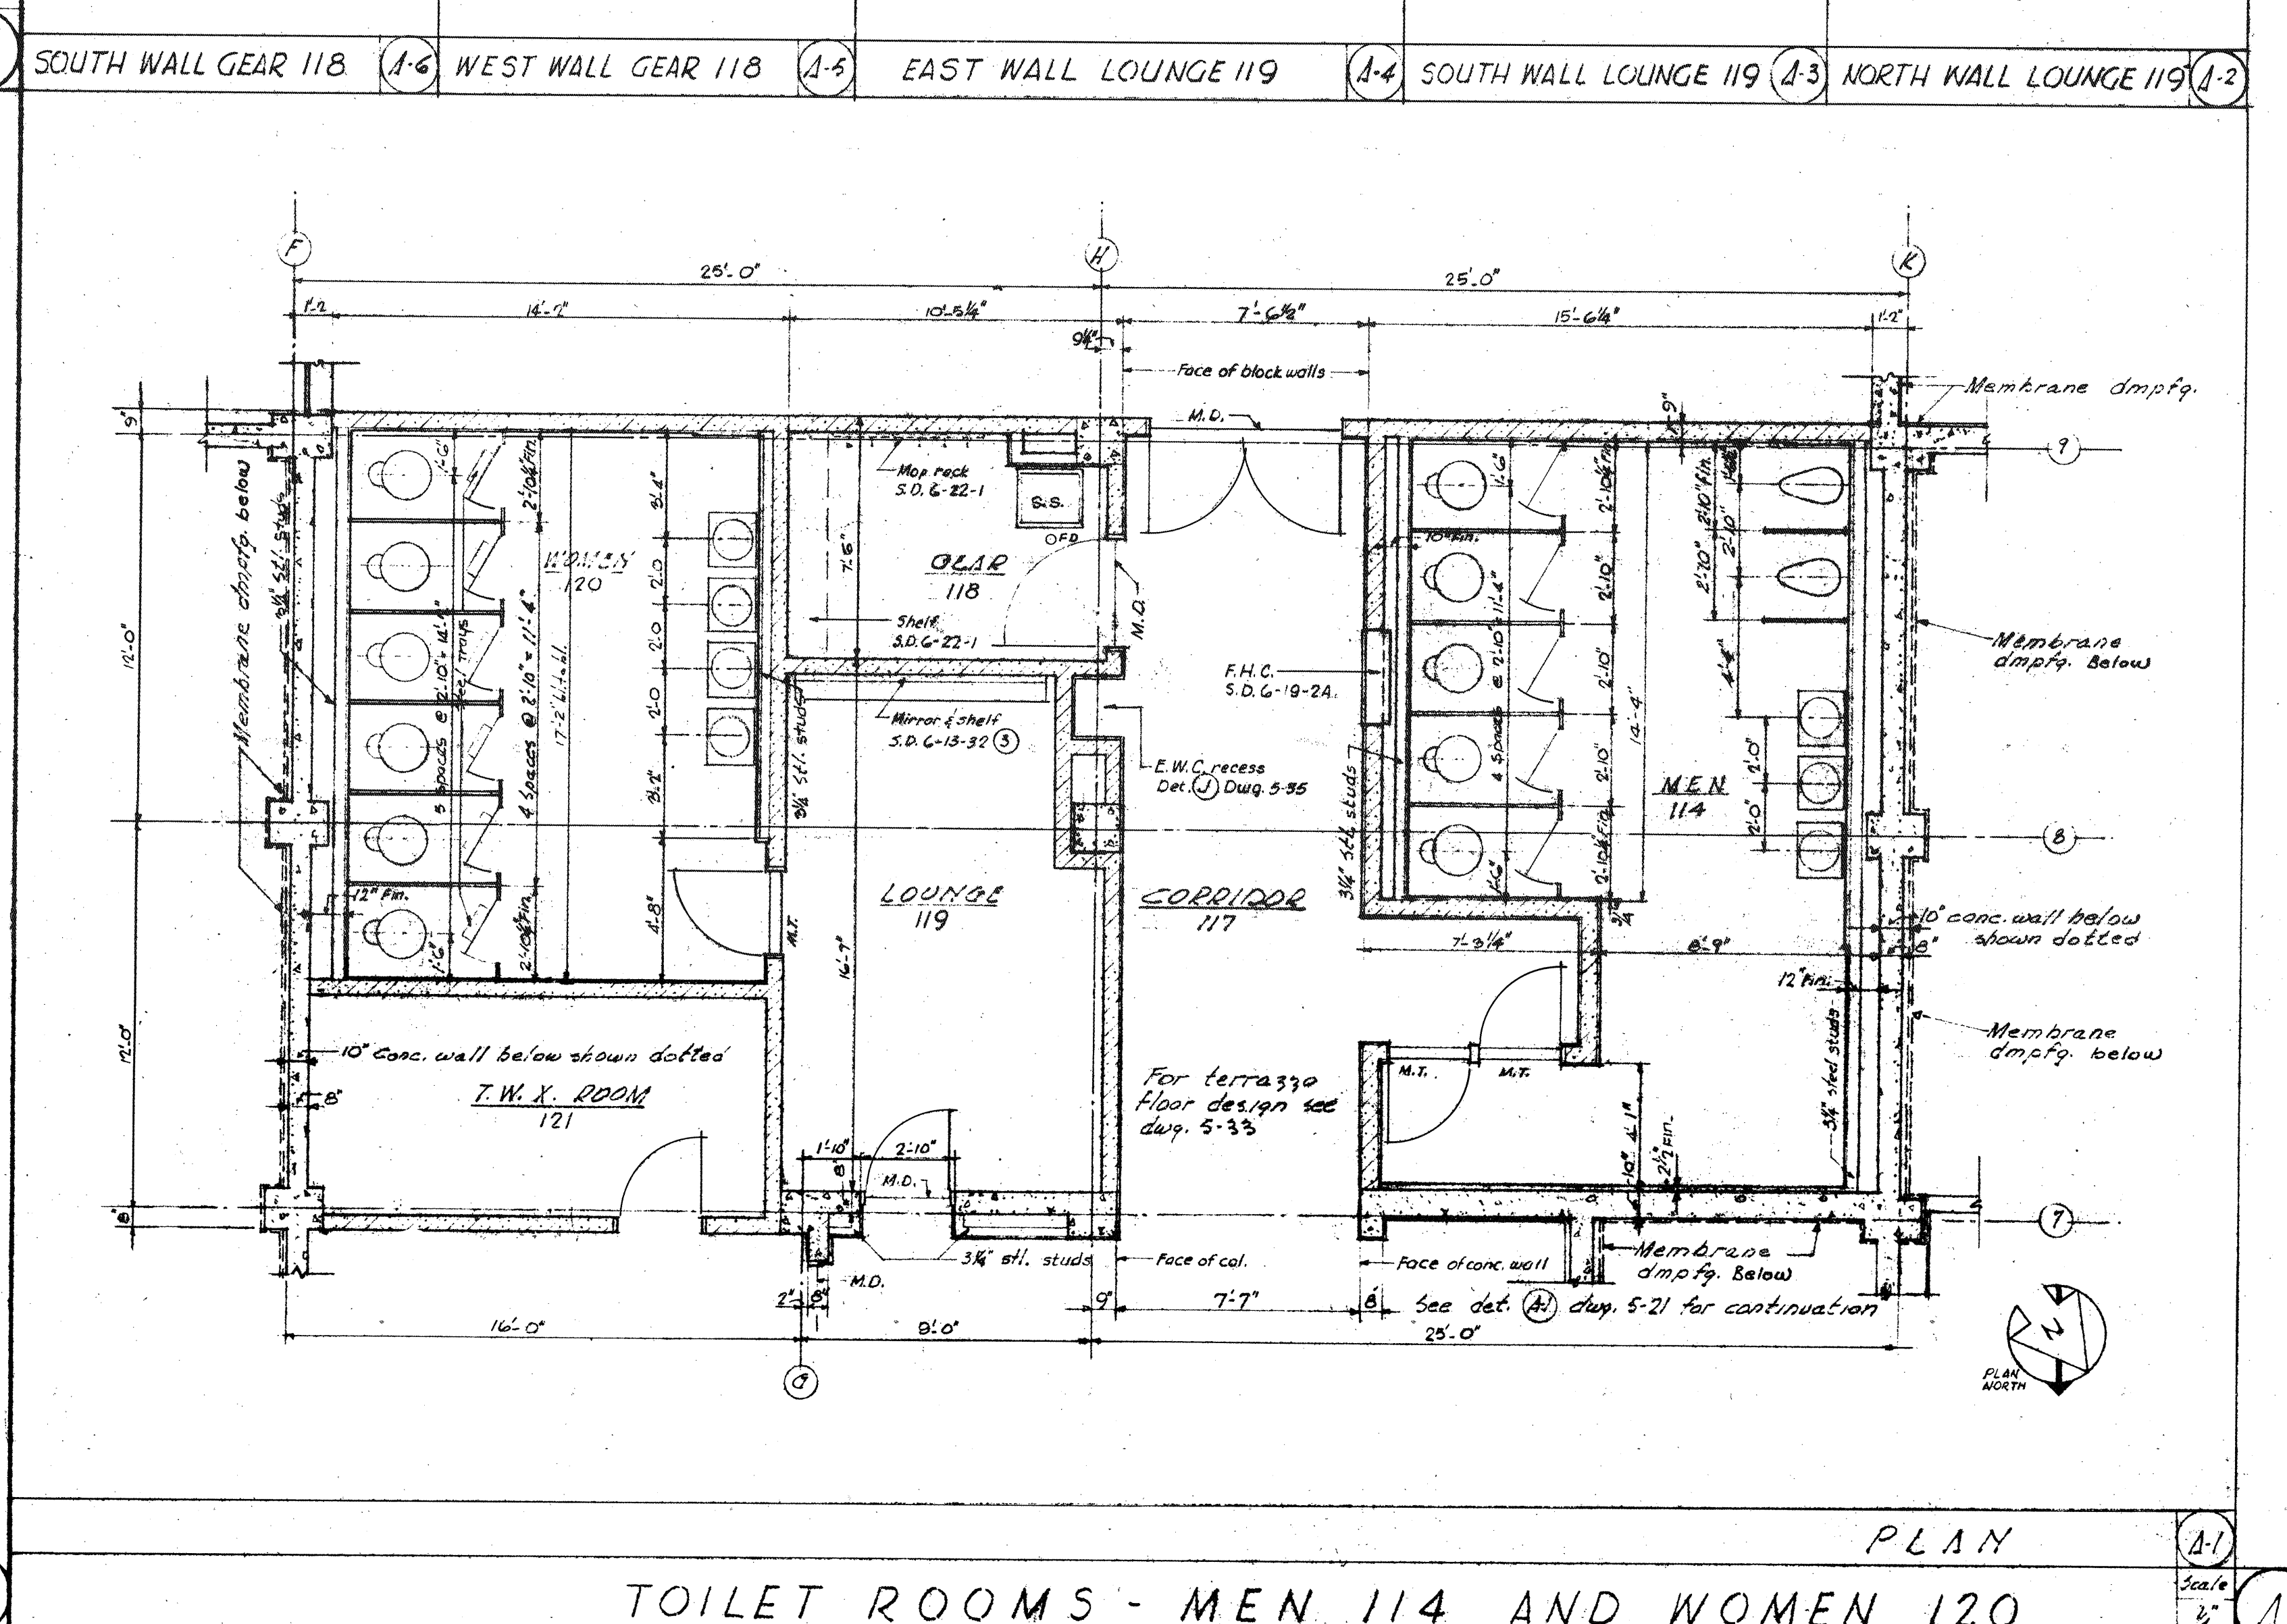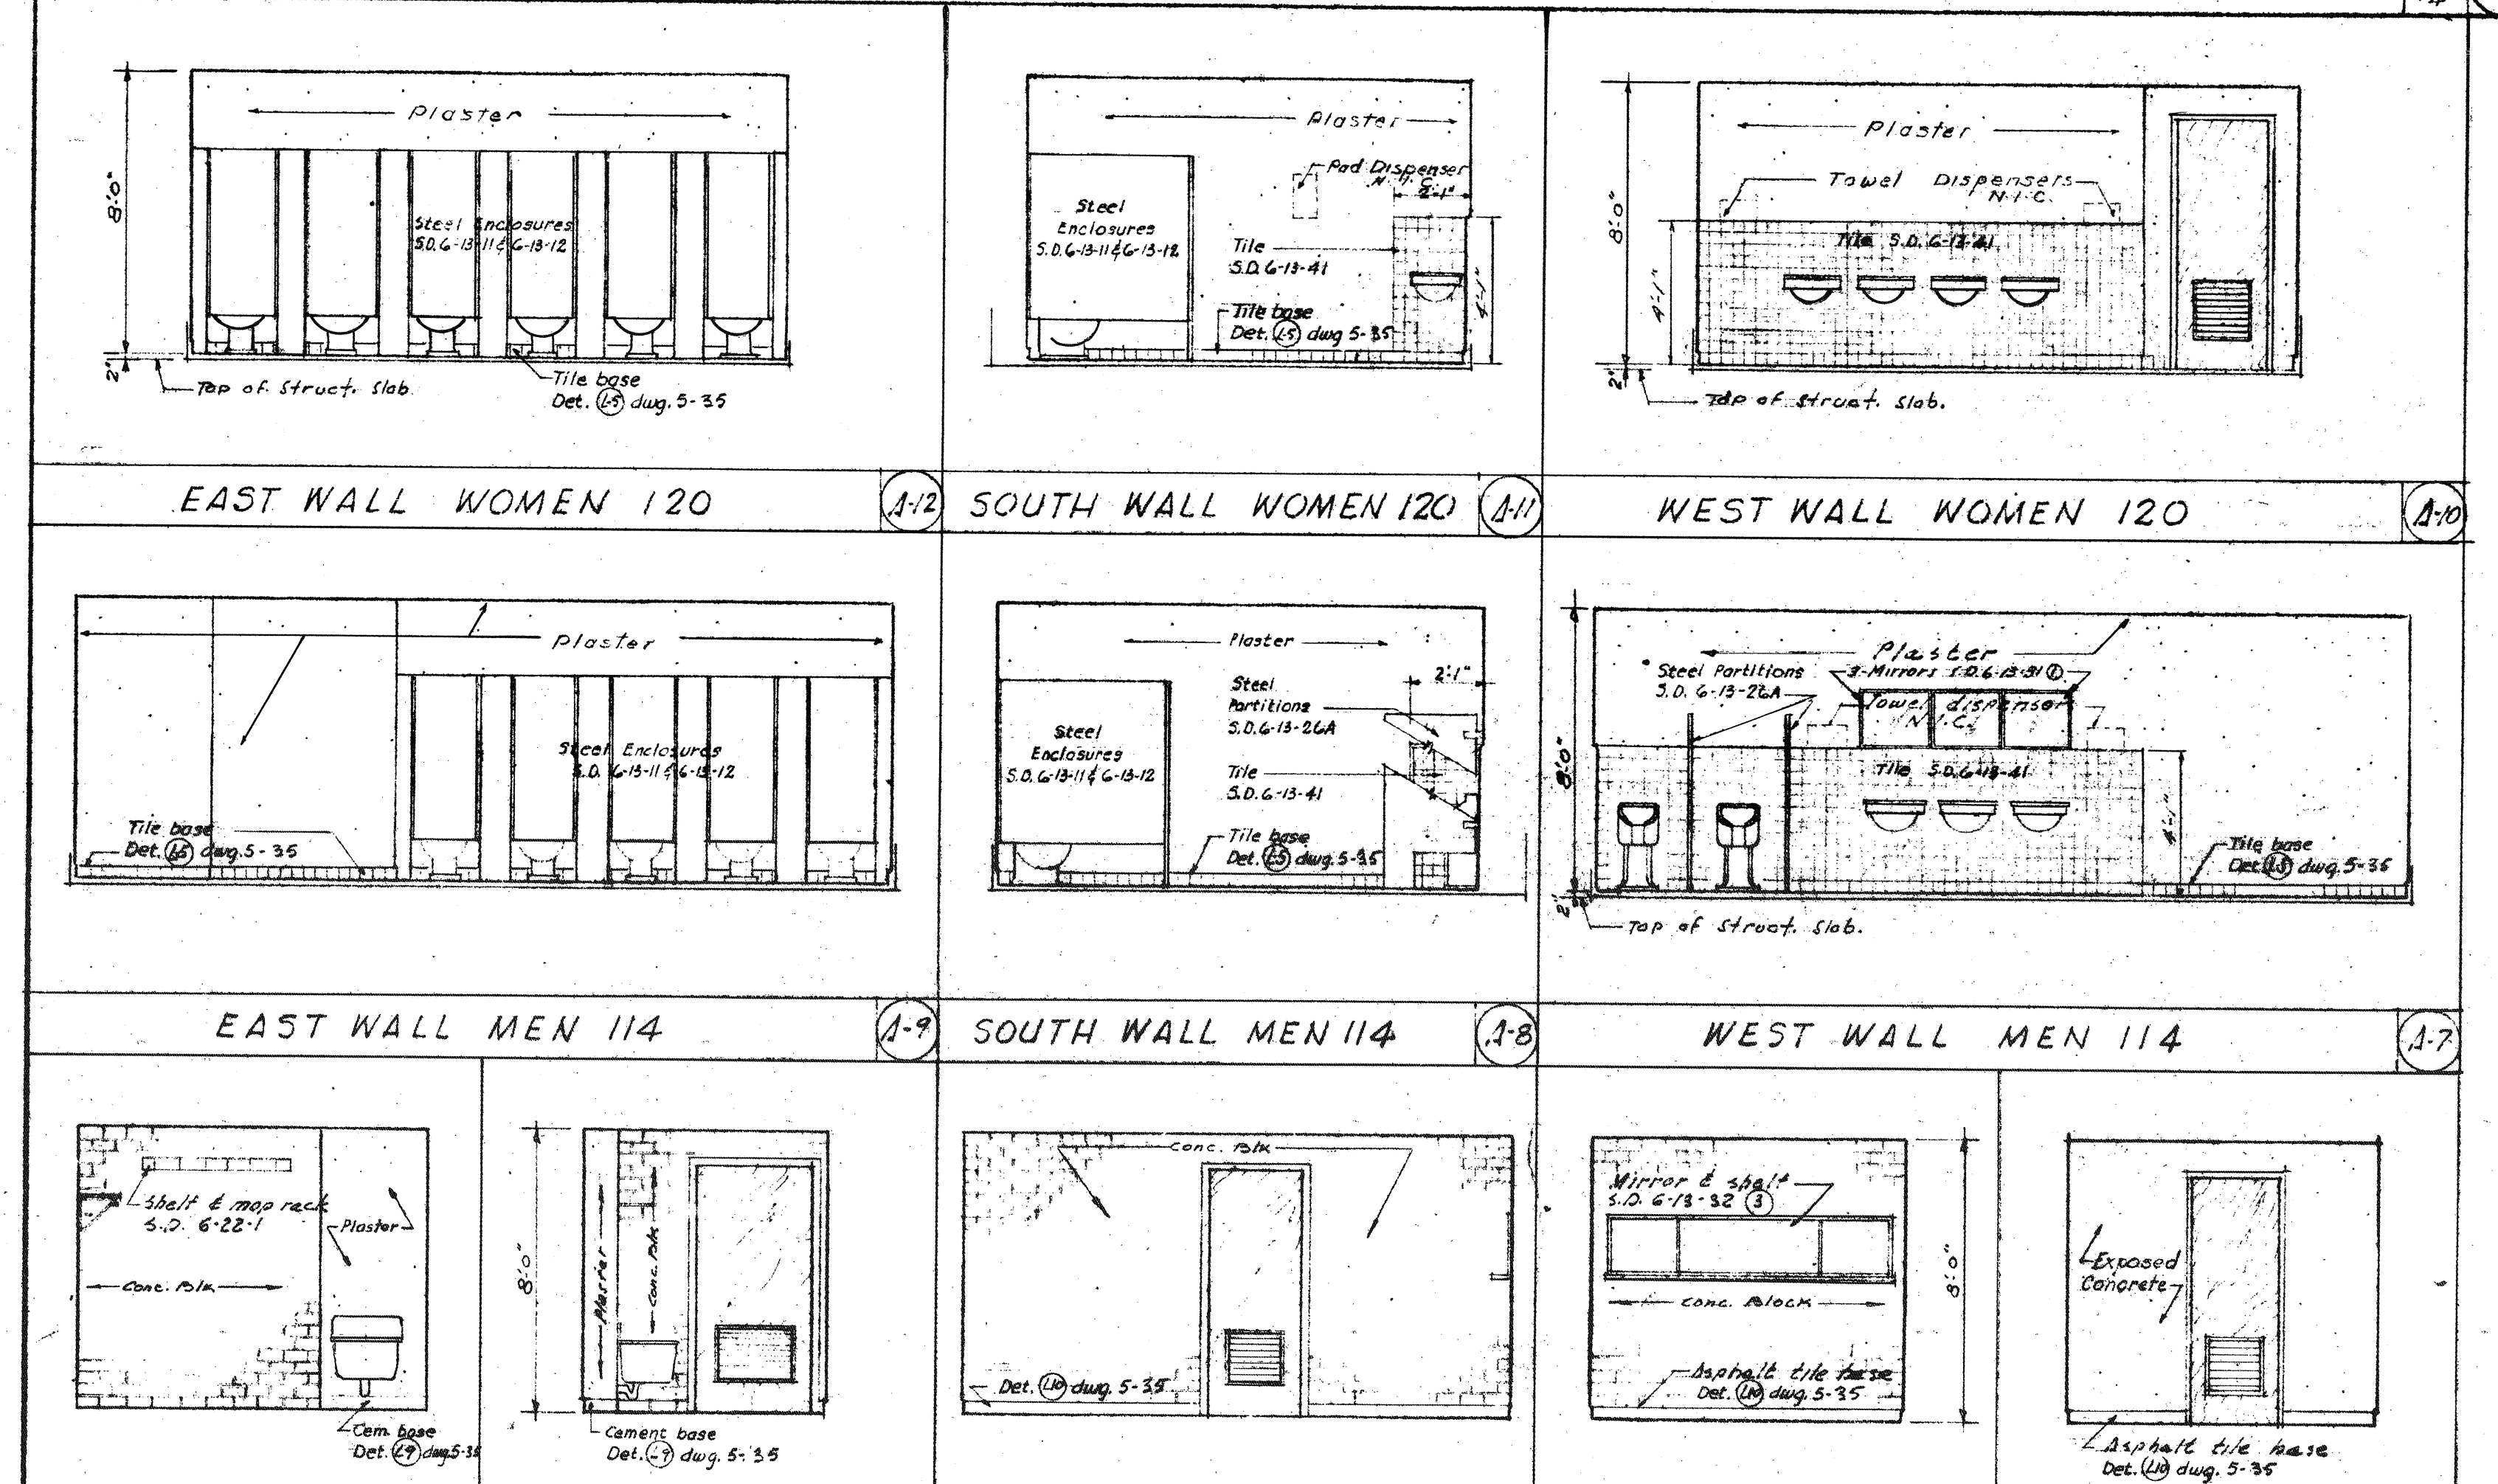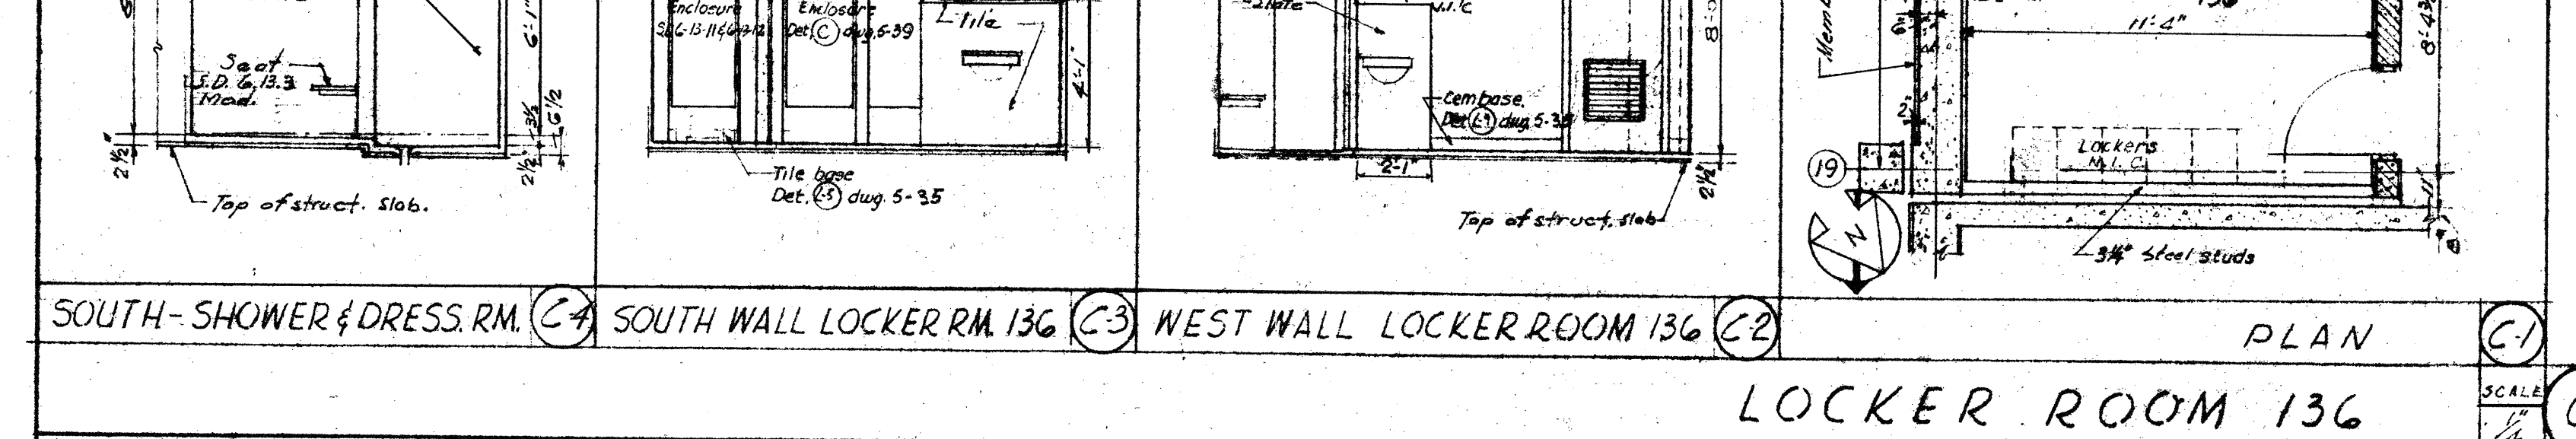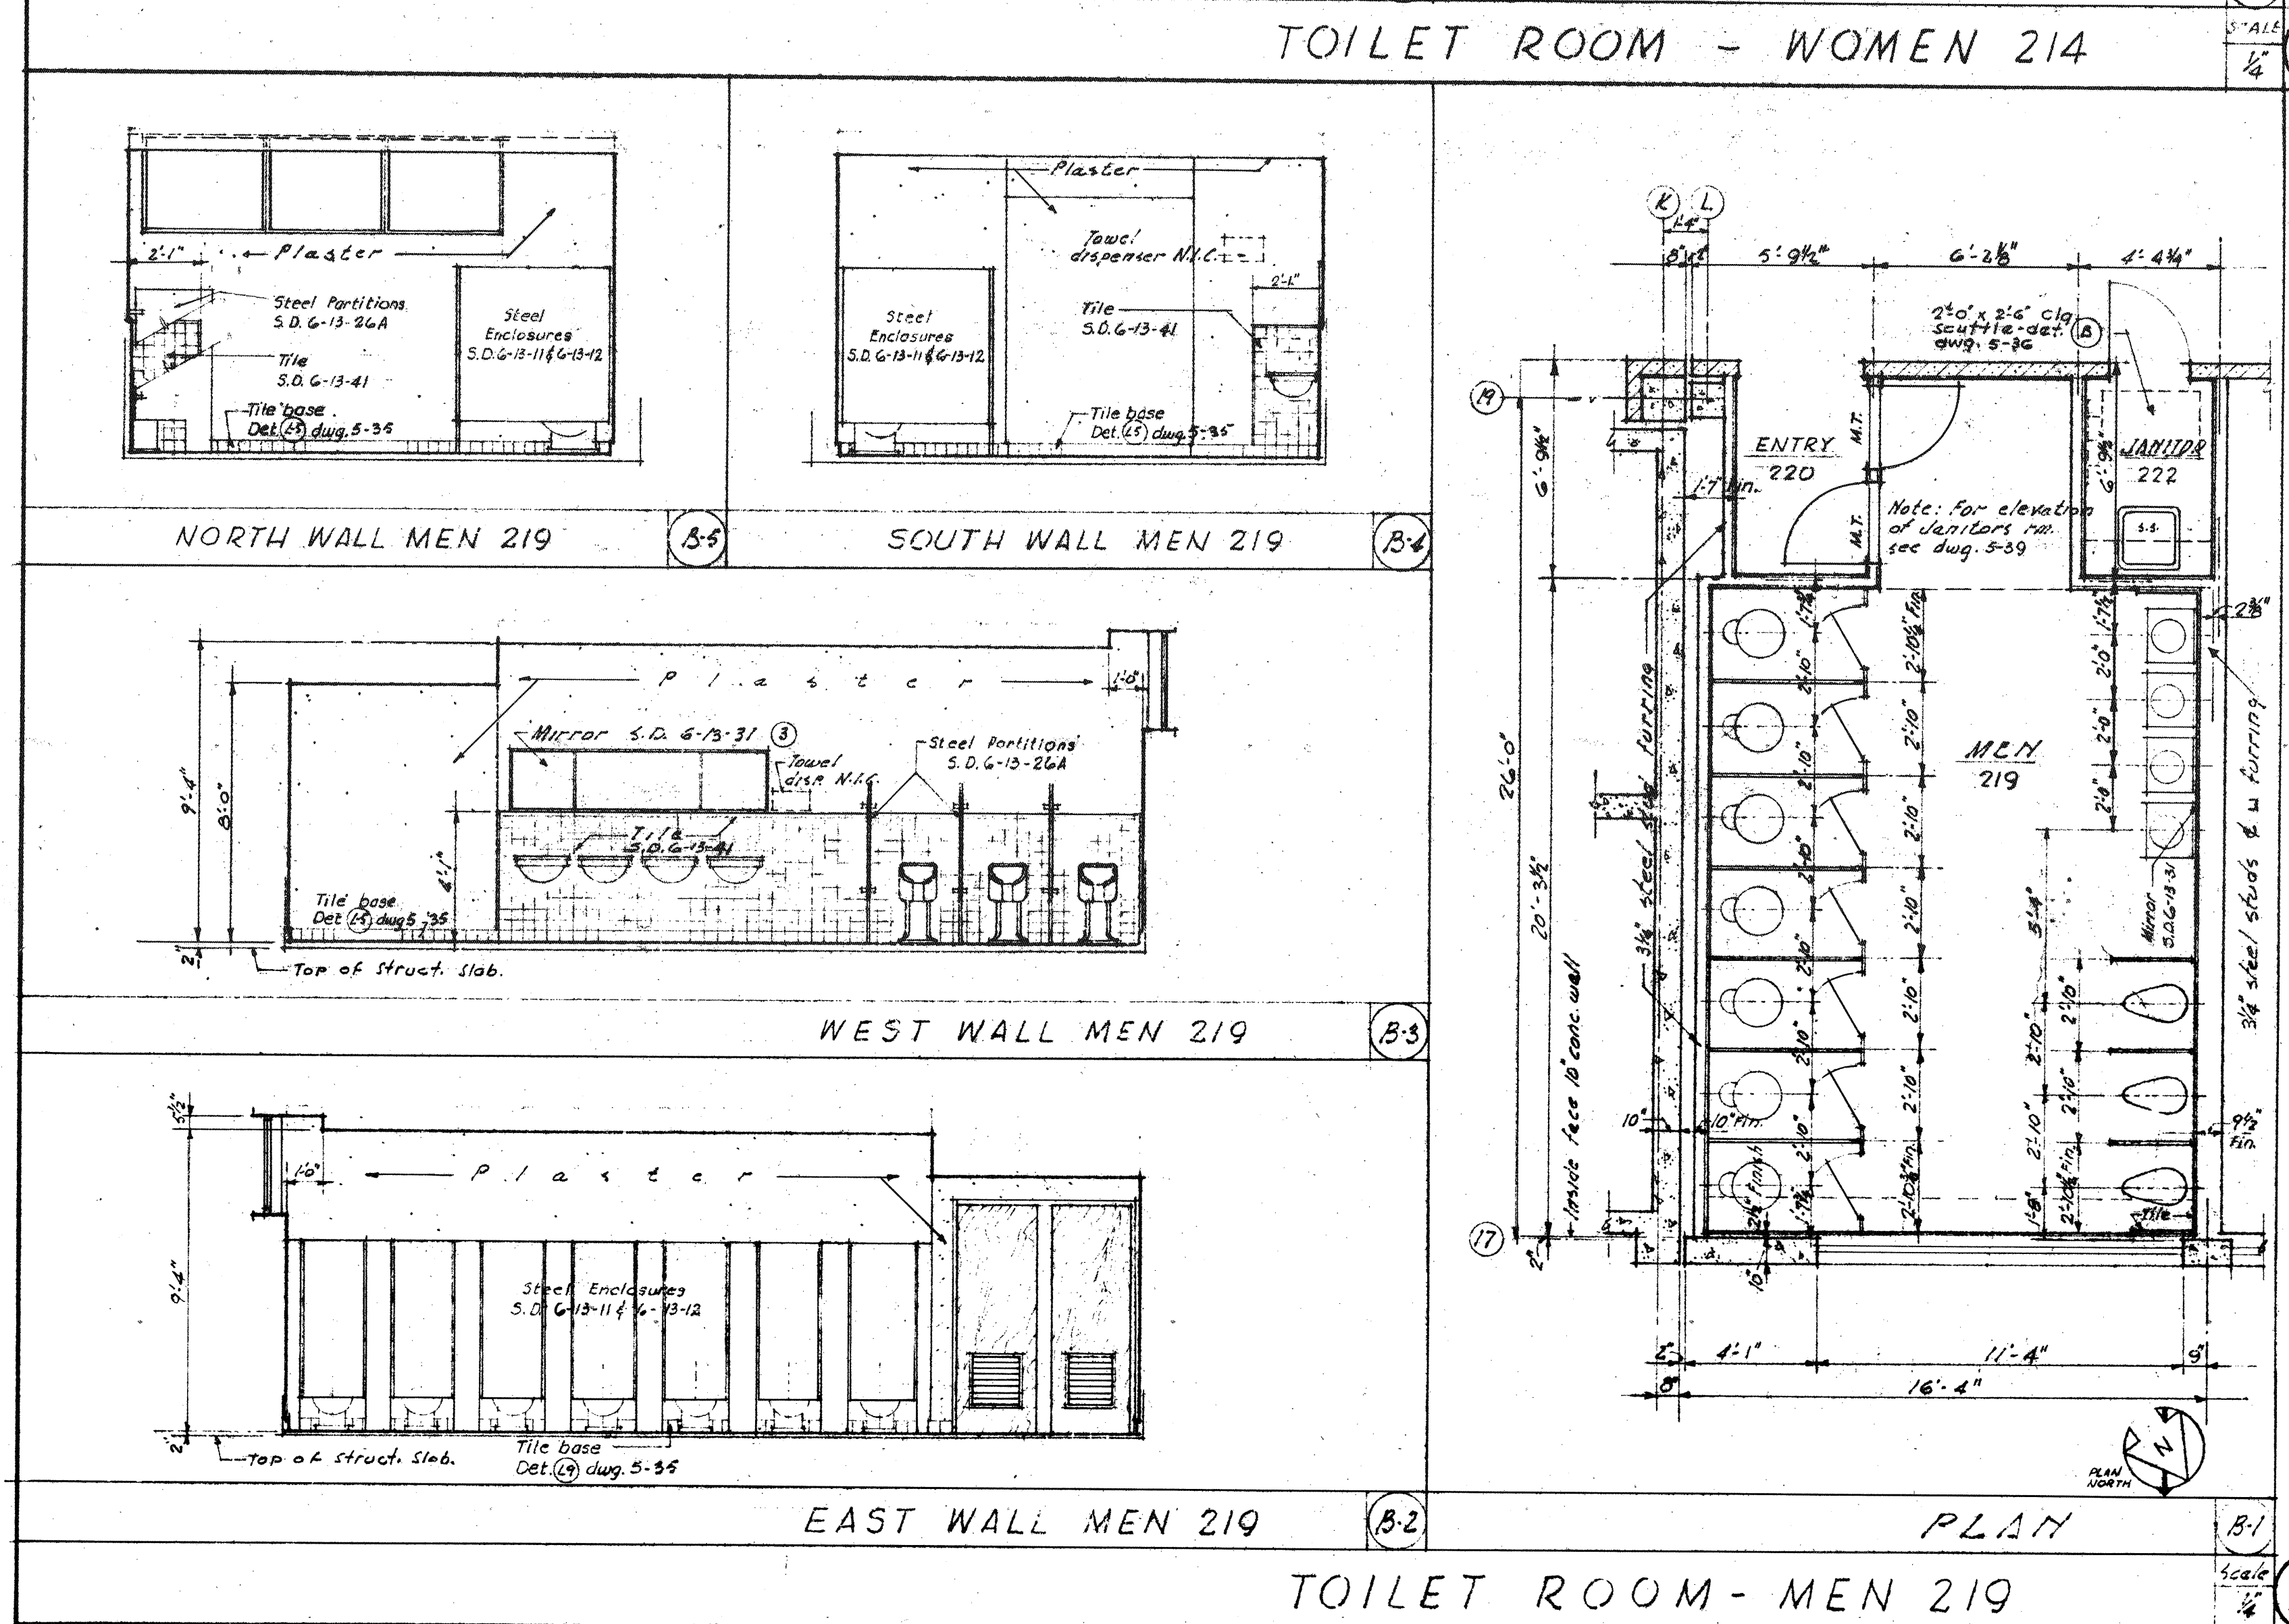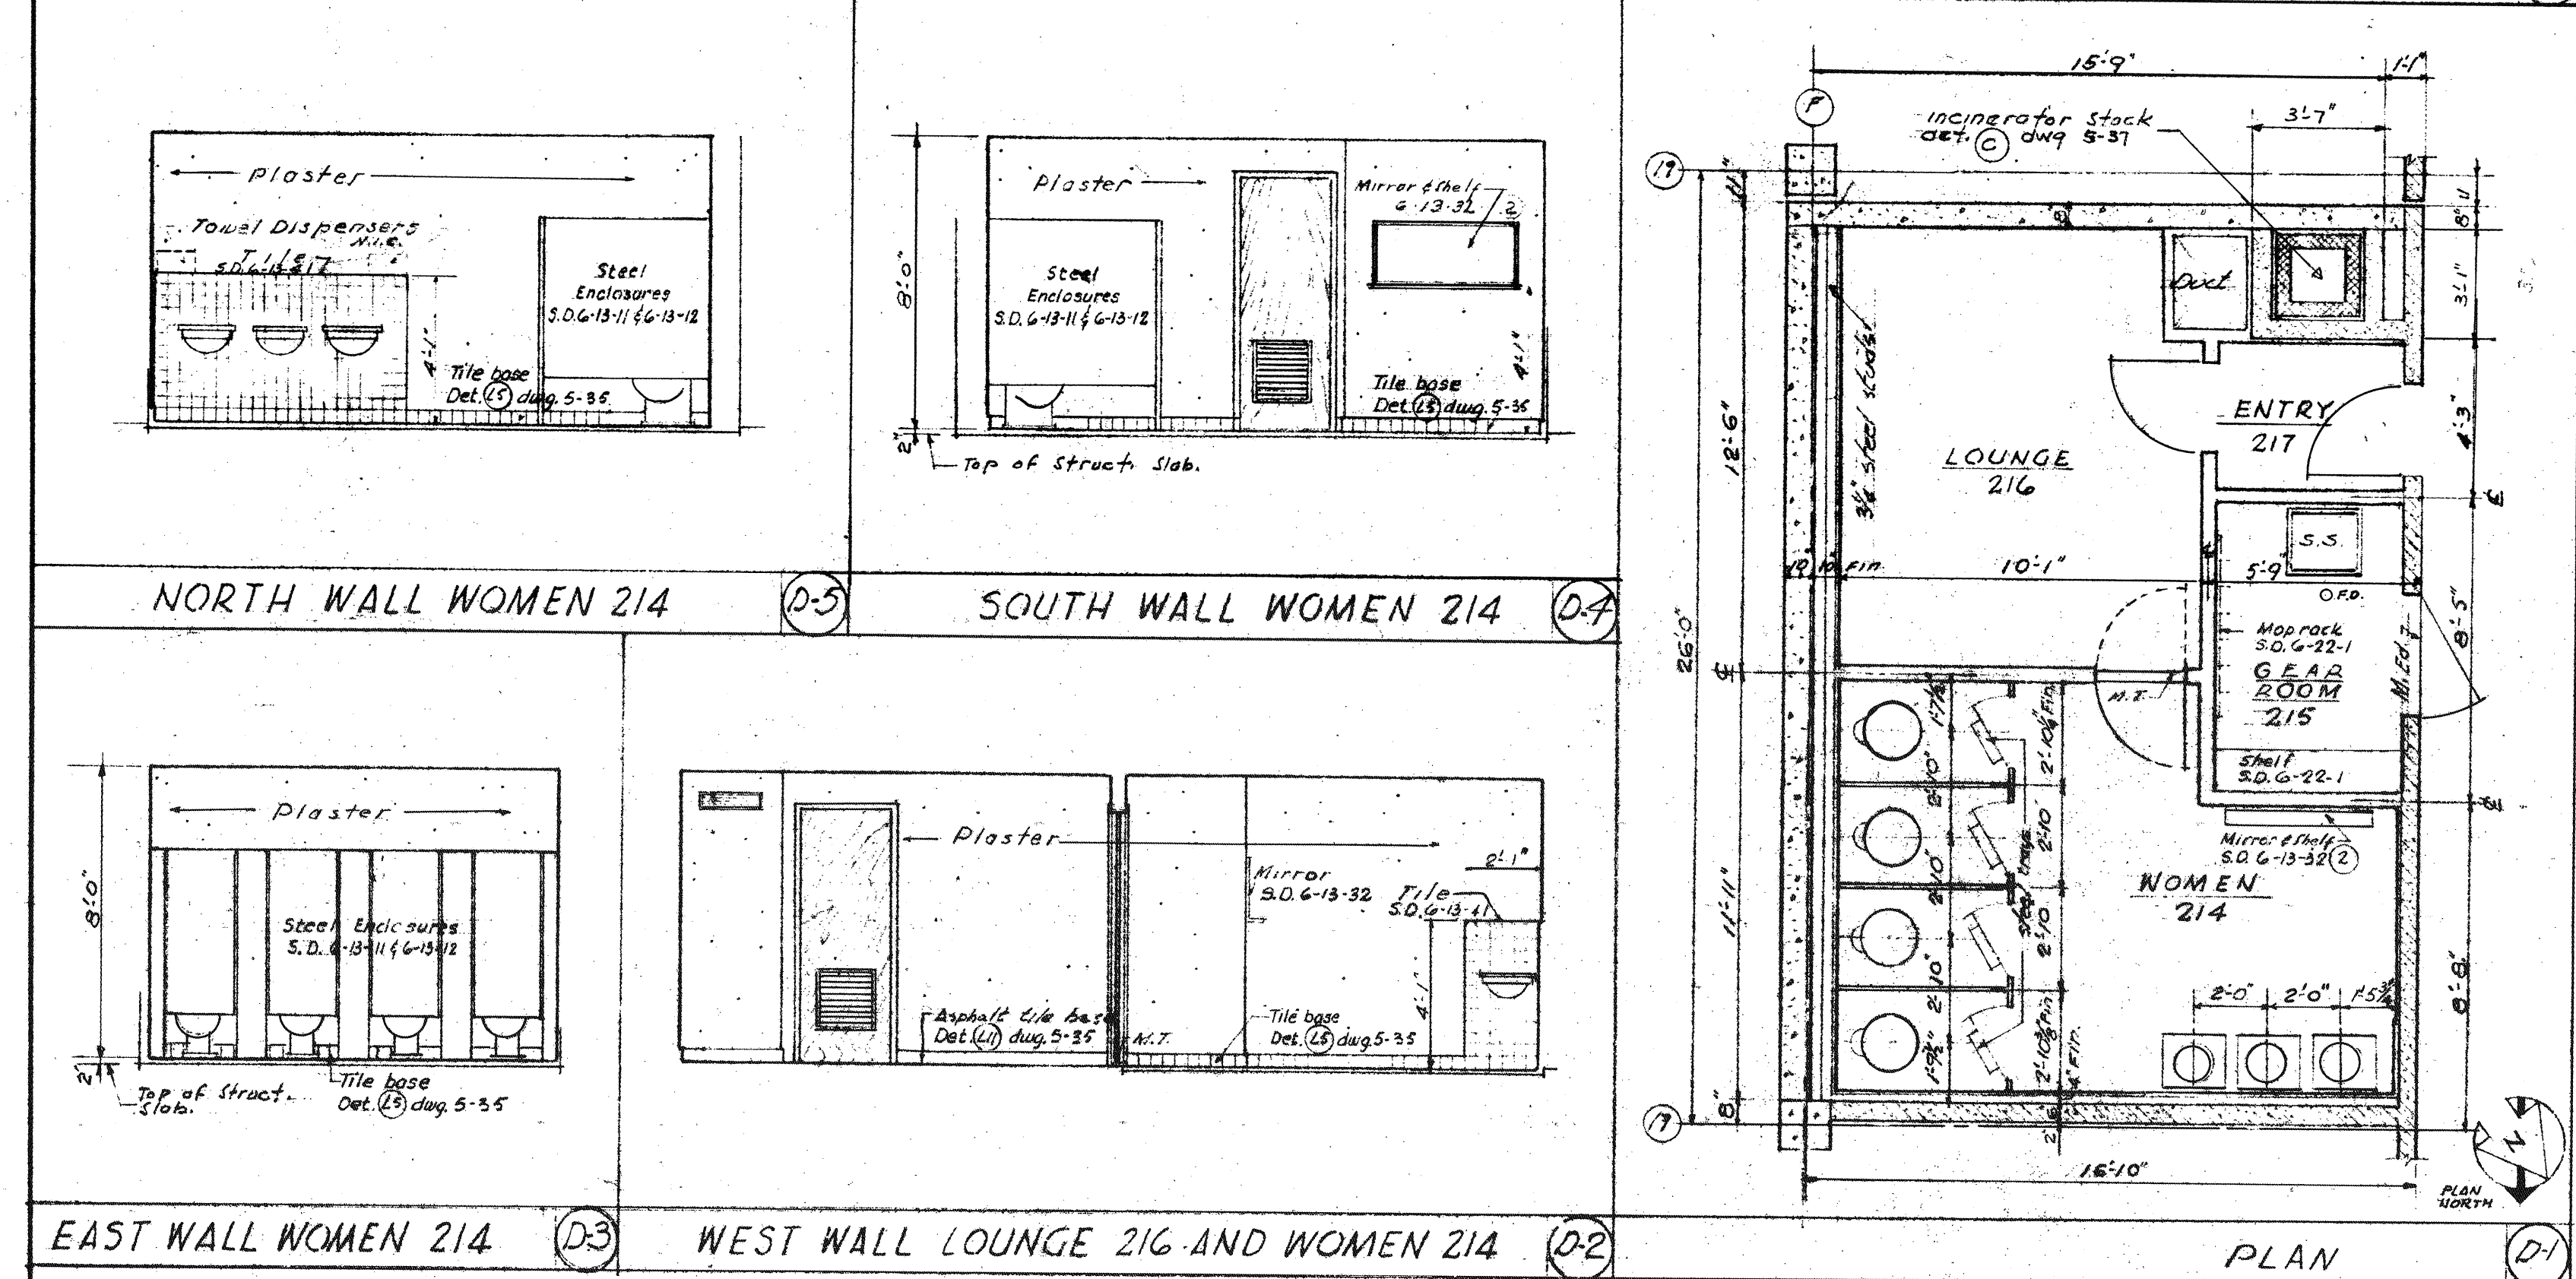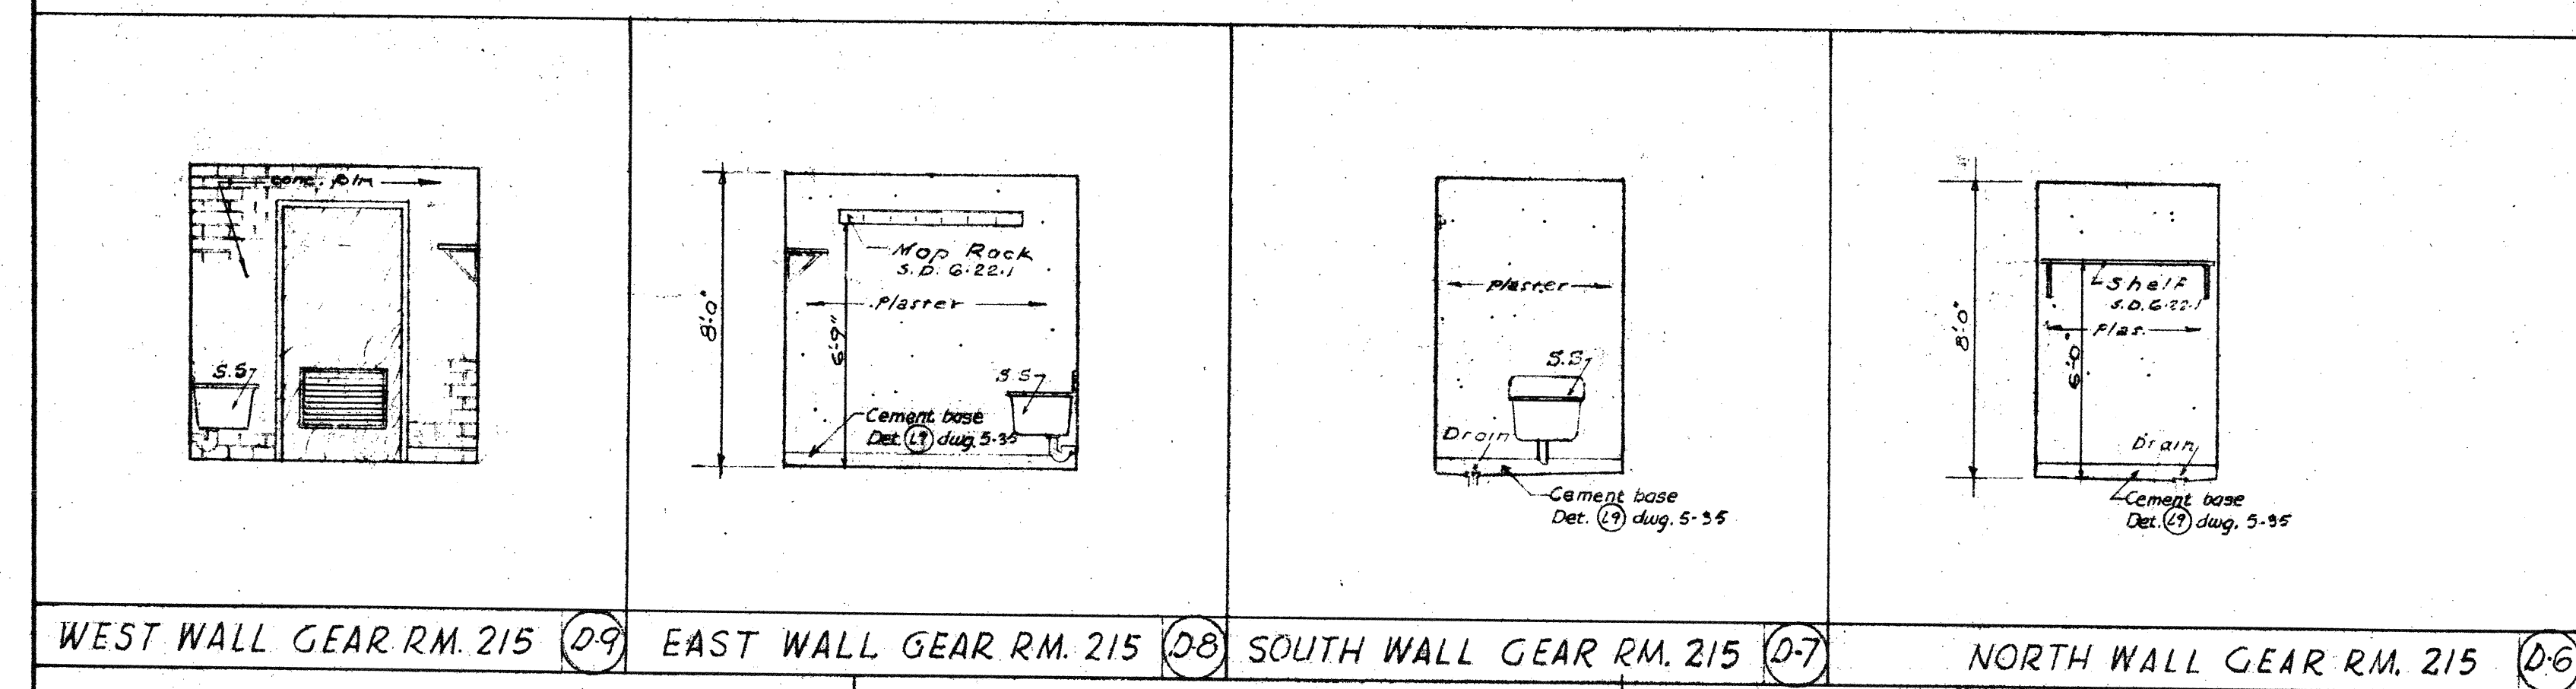


Notes:
M.T. Designates Marble Threshold
F.D. 6.15.7 (9)

PEREIRA & LUCKMAN
AND
J. E. STANTON
ARCHITECTS AND ENGINEERS
LOS ANGELES, CALIFORNIA
ROBERT W. DITZEN
ASSOCIATE ARCHITECT
BOULDER, COLORADO


PUBLIC BUILDINGS SERVICE
GENERAL BUILDINGS DIVISION, WASHINGTON, D. C.

PROJECT: BOULDER LABORATORIES
LOCATION: BOULDER, COLORADO
STREET: STATE HIGHWAY 170
PROJ. NO.: B-044 FILE NO.:
DRAWN BY: L.W.H.L.T. 2-23-52 CHECKED BY: B.M.S.
DRAWING TITLE: TOILET ROOM DETAILS
B20065 ARCHITECTURAL
5-38


RETURN TO D & C DRAWING FILES UNIT

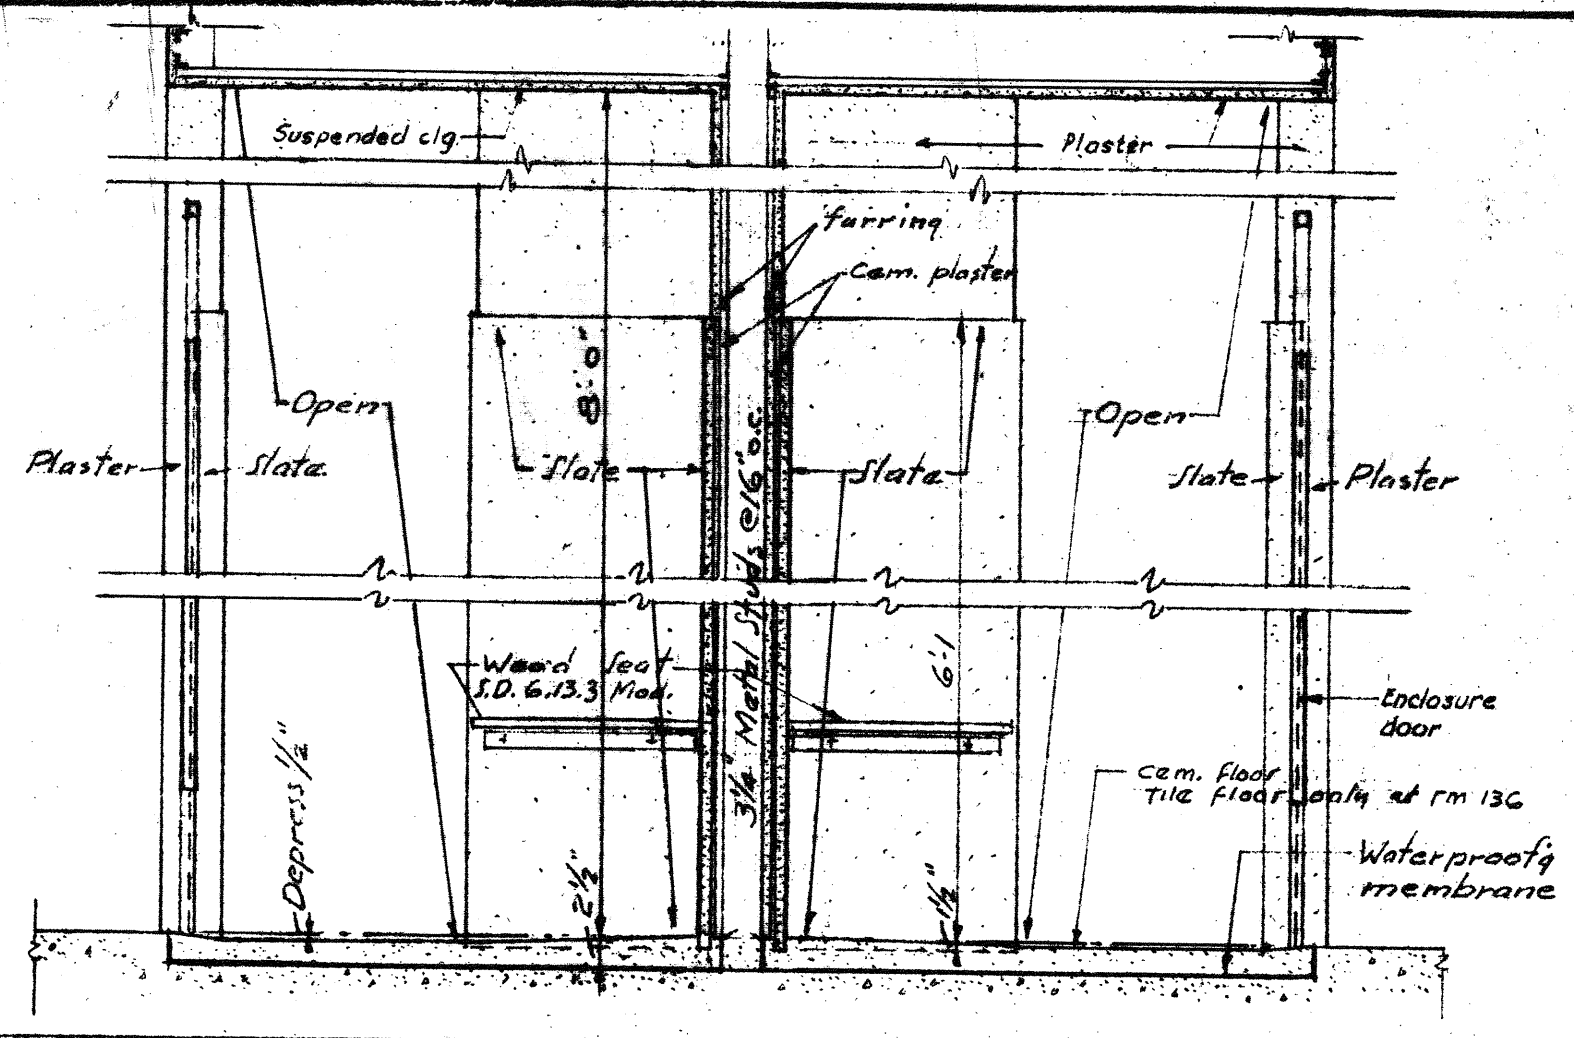


SECTION THRU DRESSING ROOMS Scale 3/4" = 1'-0"

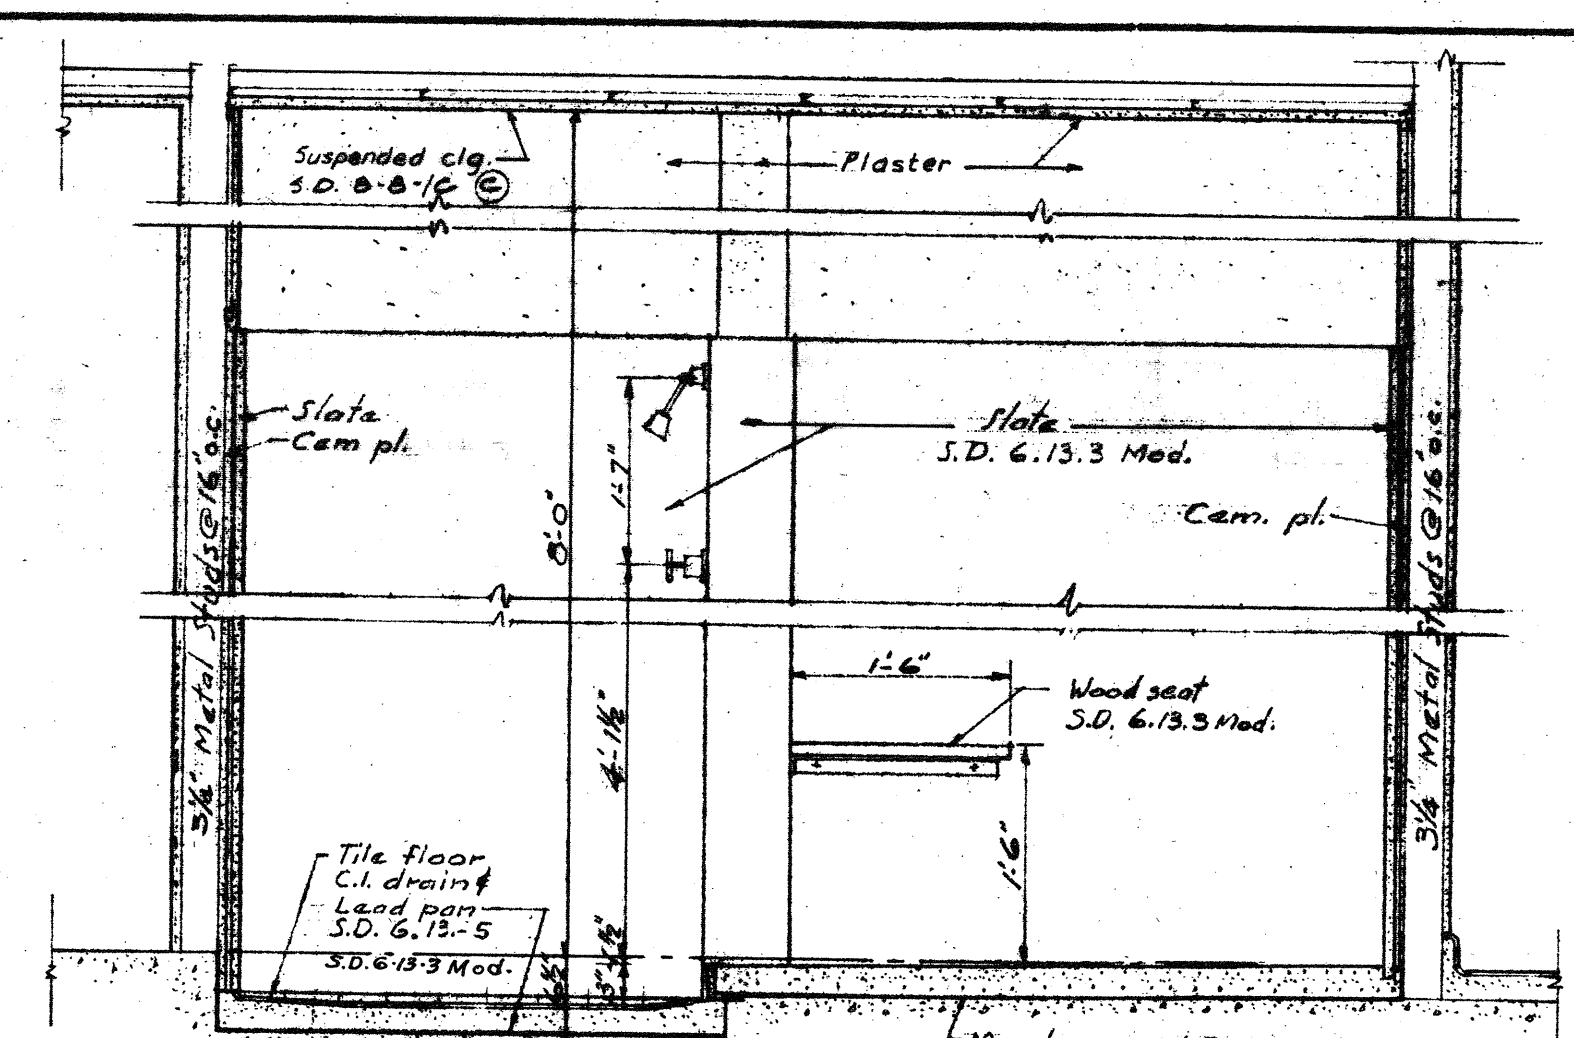


SECTION THRU SHOWER & DRESSING ROOM Scale 3/4" = 1'-0"

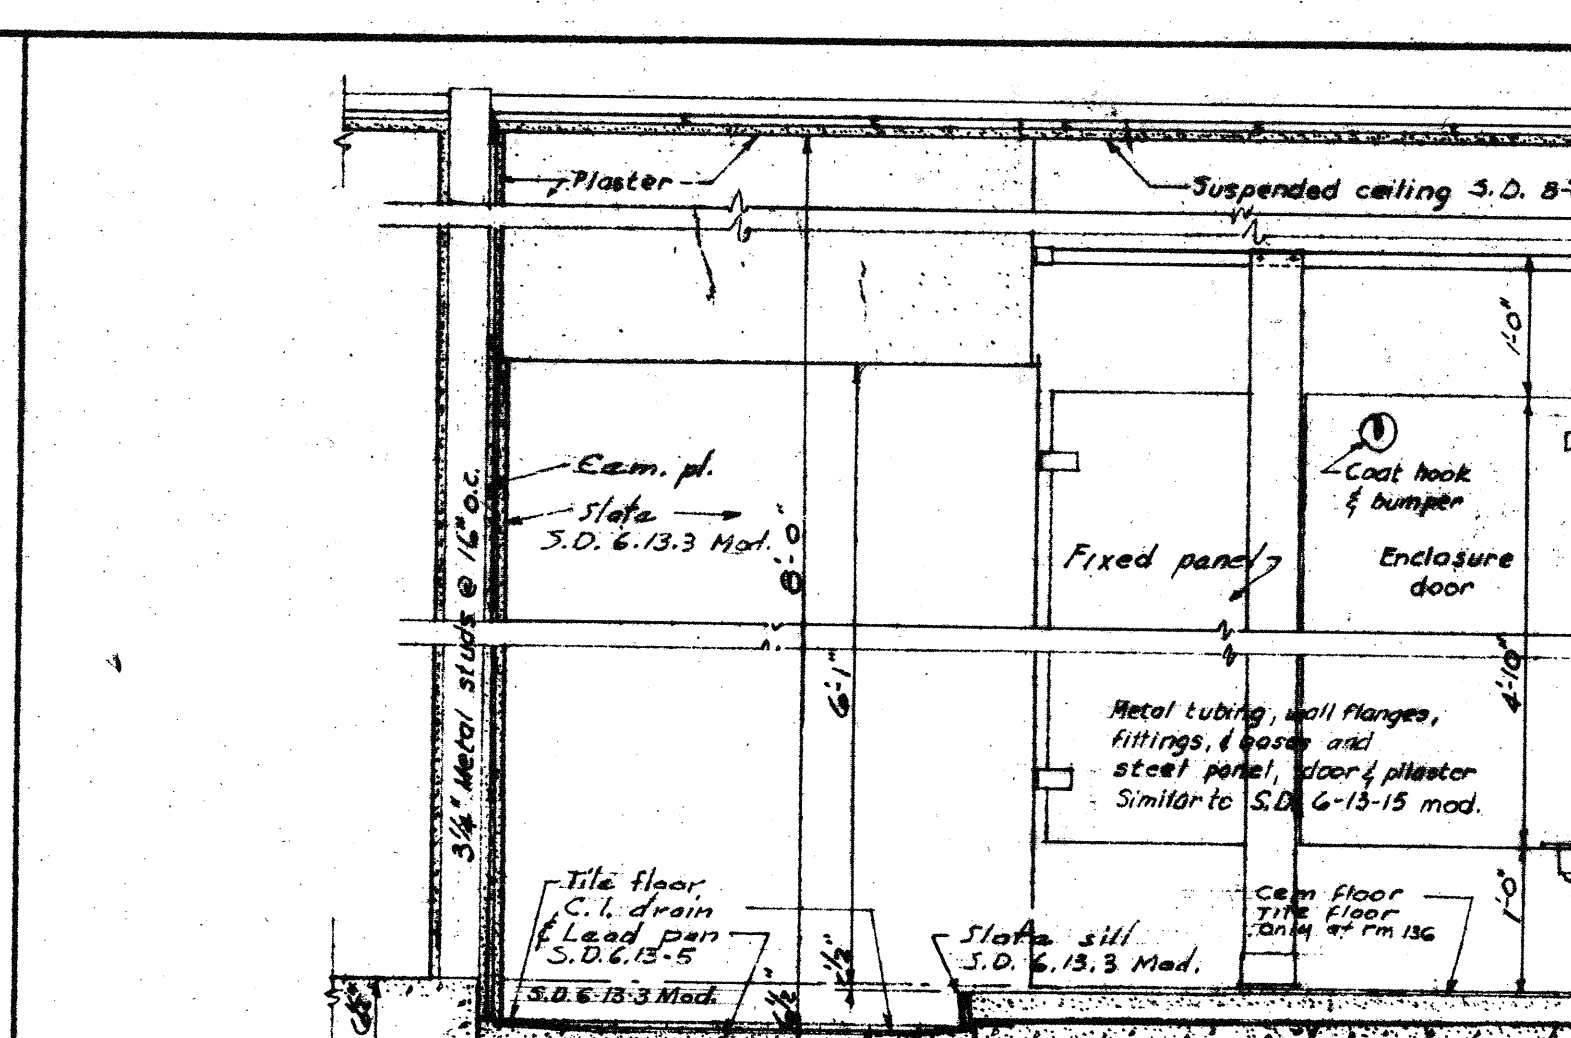


SECTION THRU SHOWER & DRESSING ROOM Scale 3/4" = 1'-0"

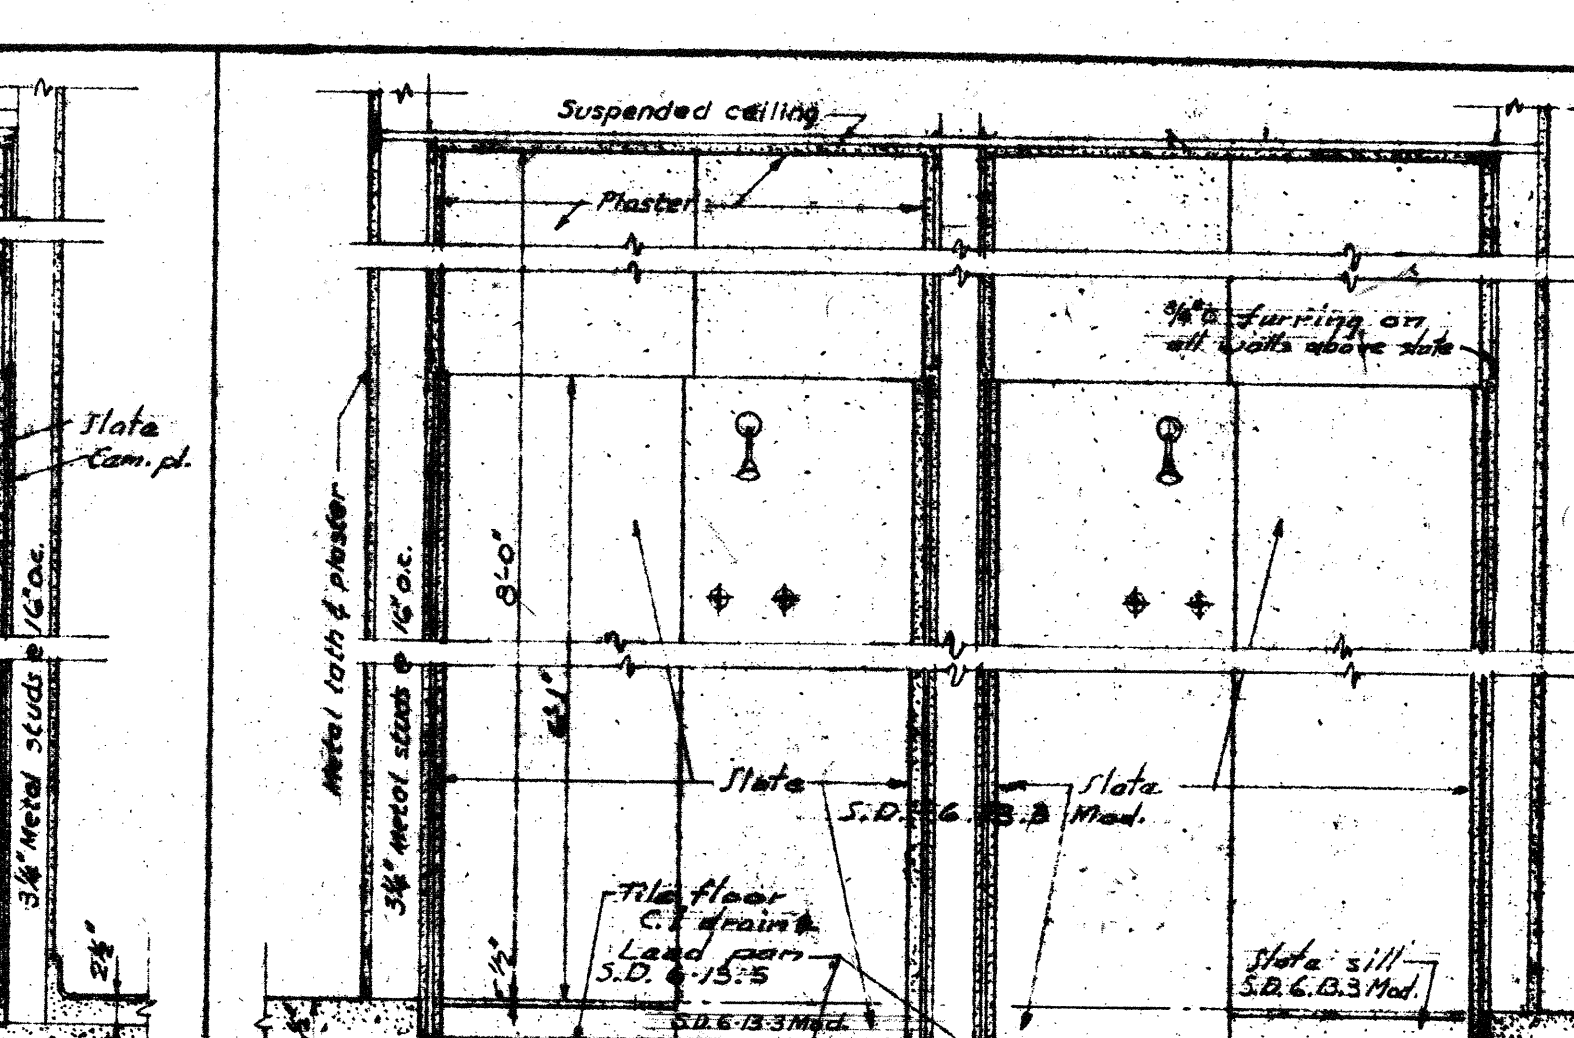


SECTION THRU SHOWERS Scale 3/4" = 1'-0"

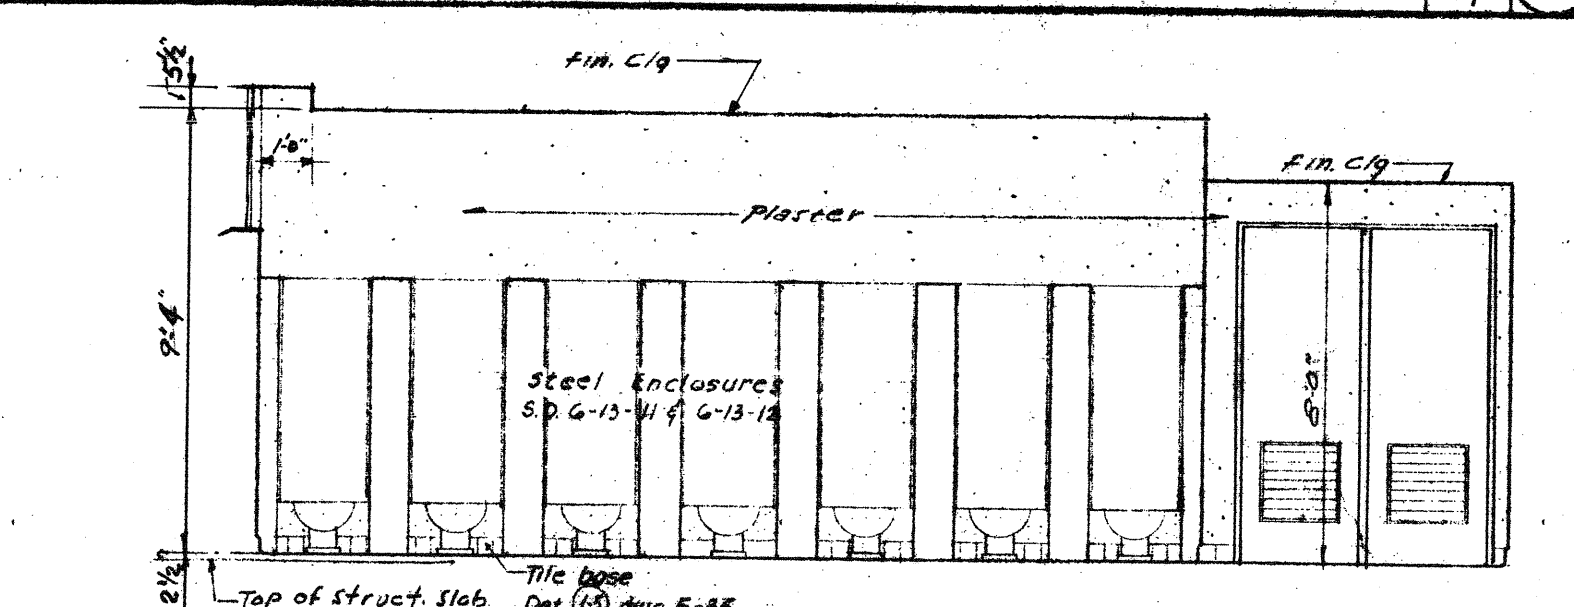


EAST WALL MEN 340 Scale 1/4" = 1'-0"

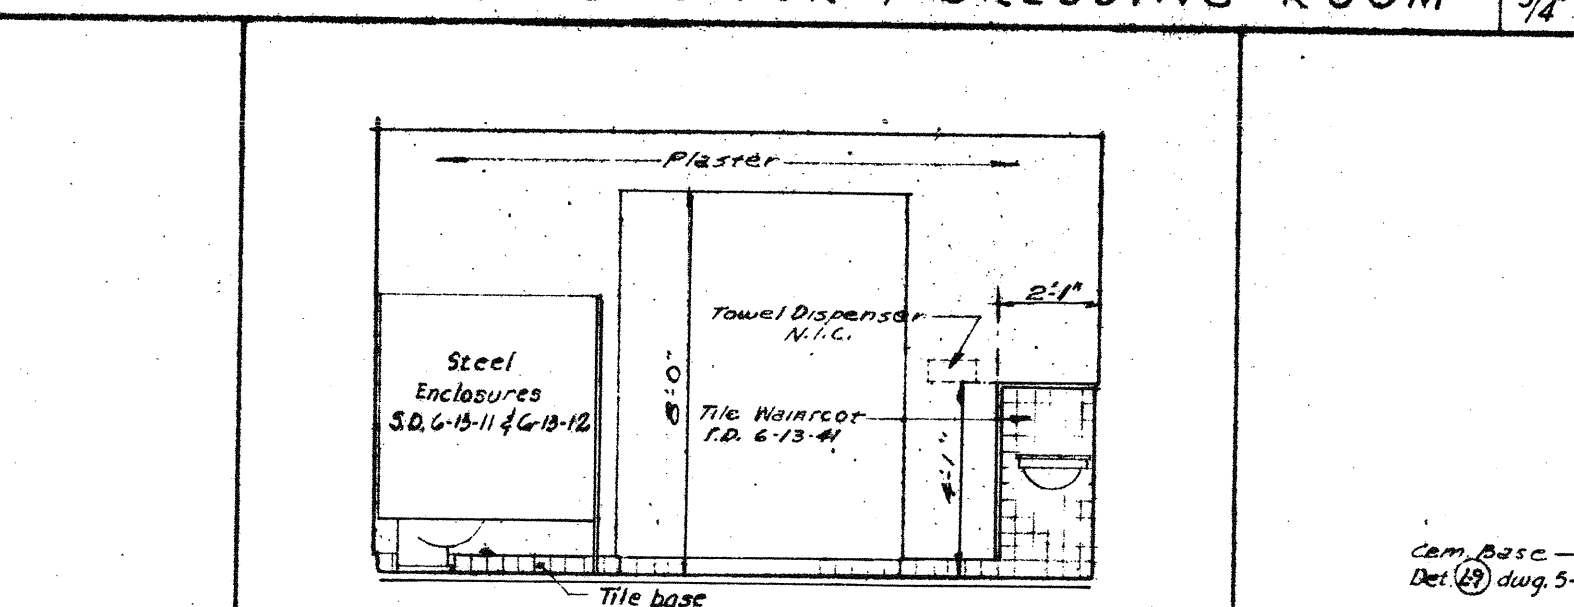


SOUTH WALL MEN 340 Scale 1/4" = 1'-0"

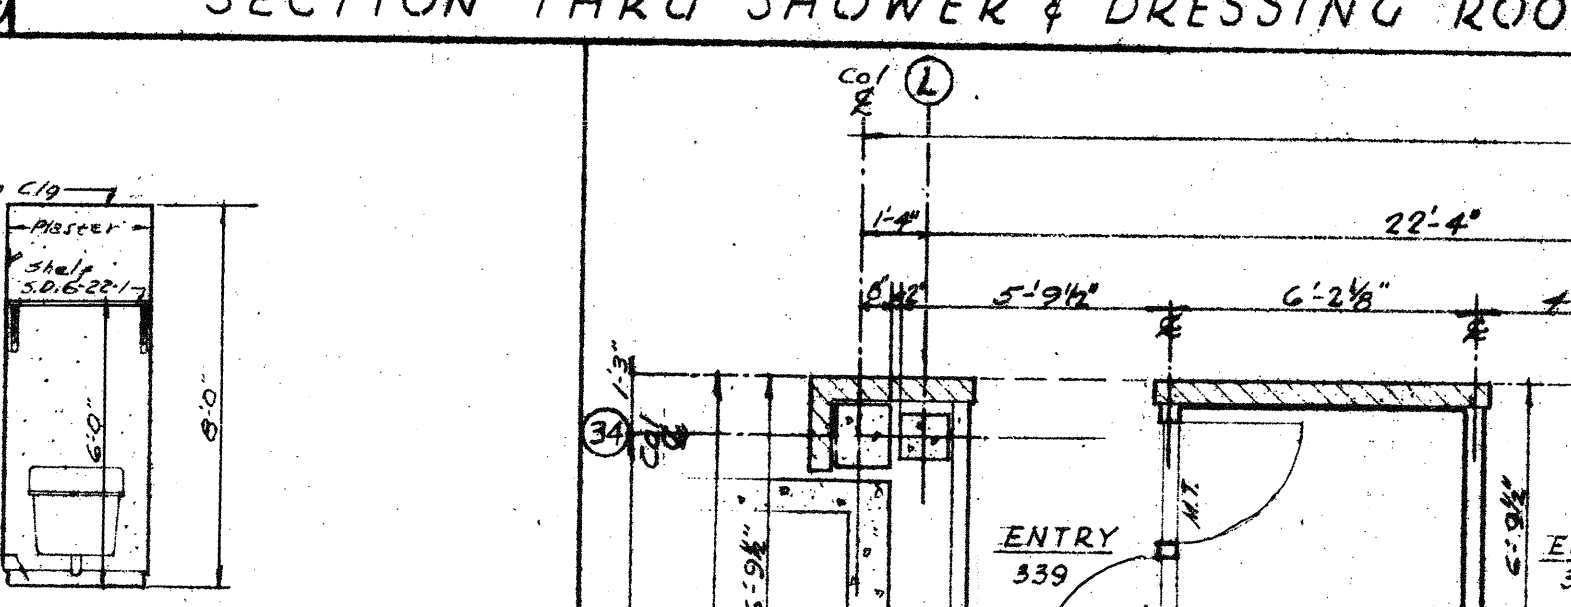


NORTH WALL JANITOR 347 Scale 1/4" = 1'-0"

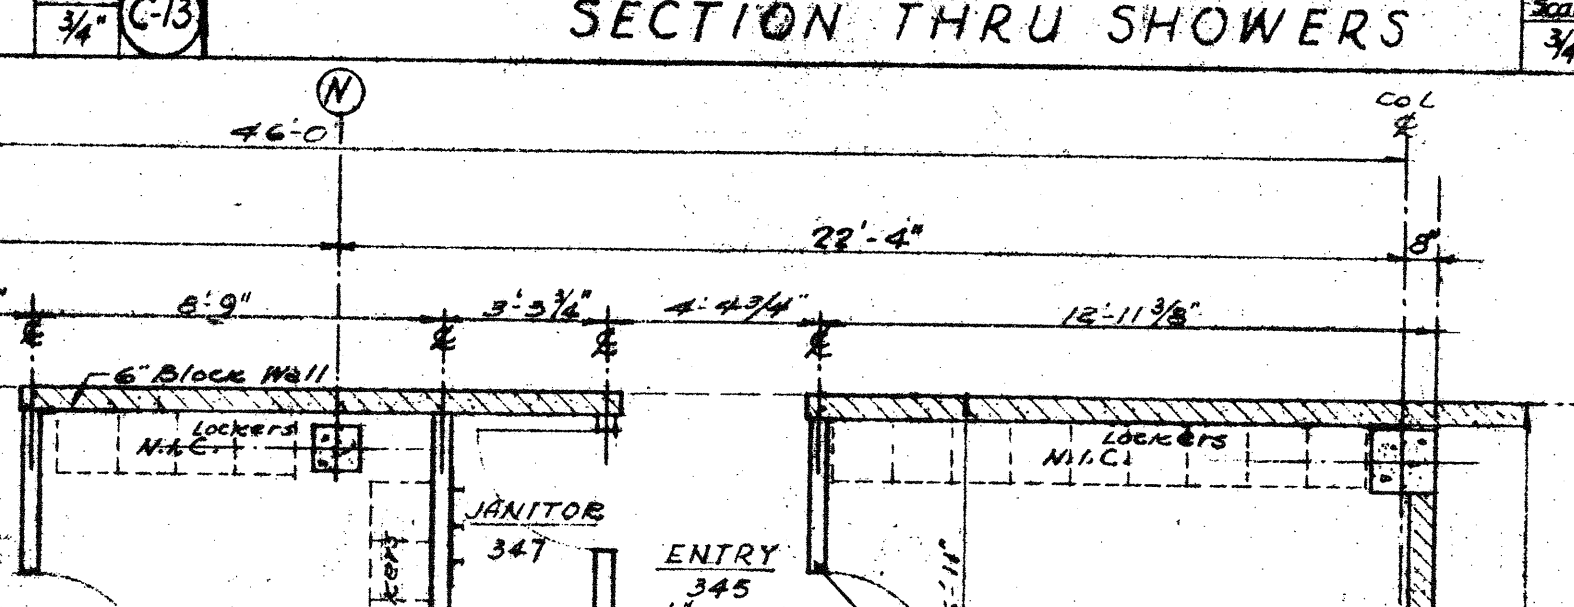


PLAN Scale 1/4" = 1'-0"

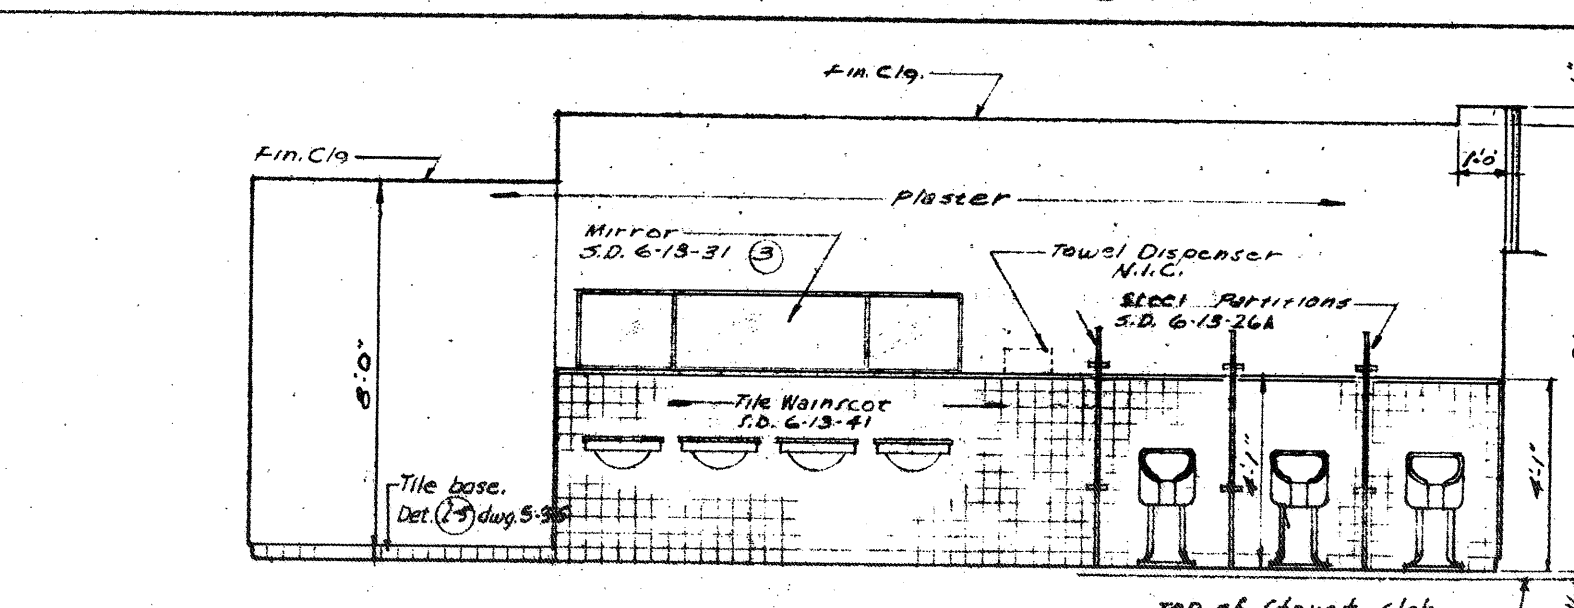


WEST WALL MEN 340 Scale 1/4" = 1'-0"

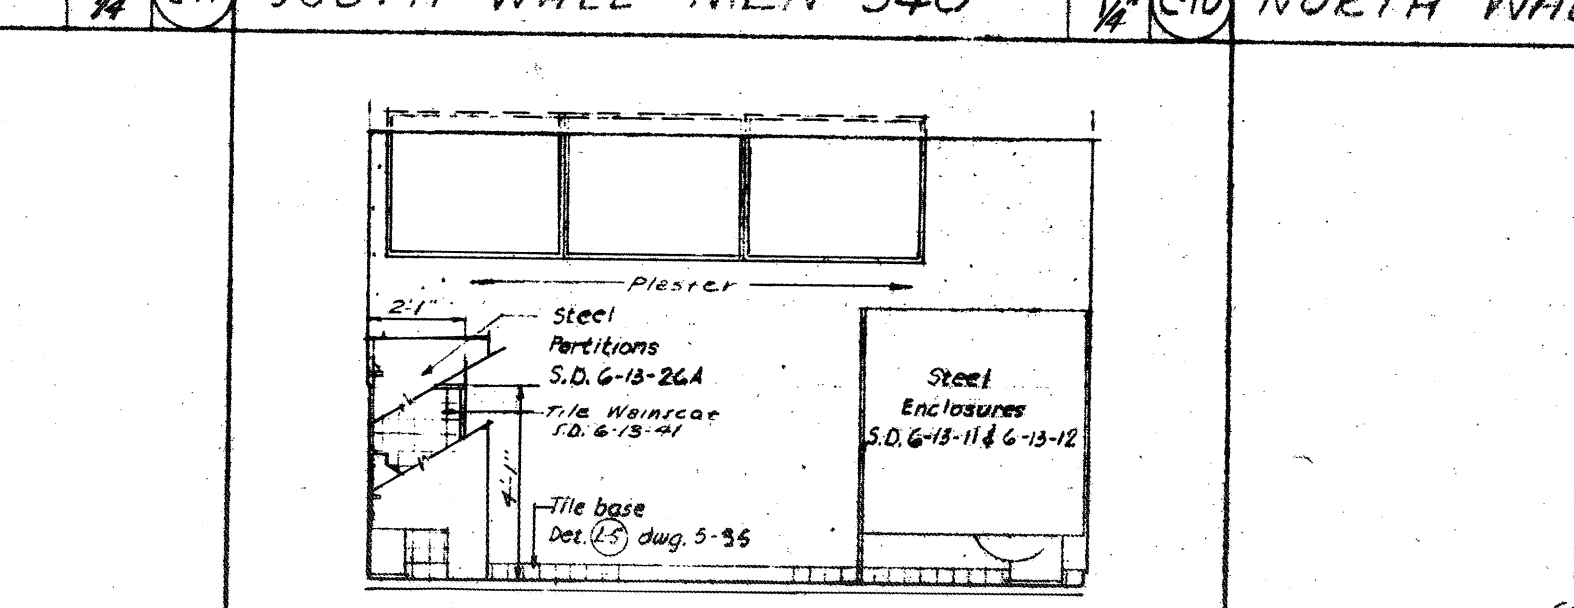


NORTH WALL MEN 340 Scale 1/4" = 1'-0"

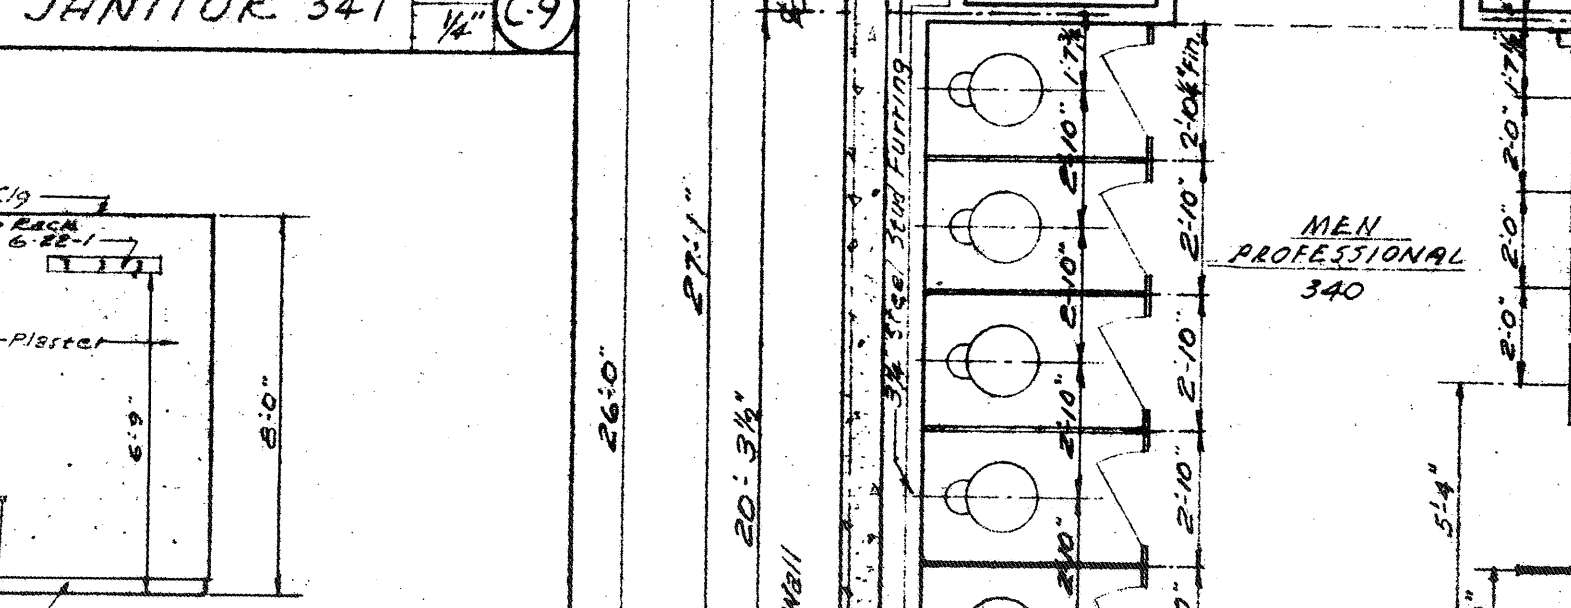


EAST WALL JANITOR 347 Scale 1/4" = 1'-0"

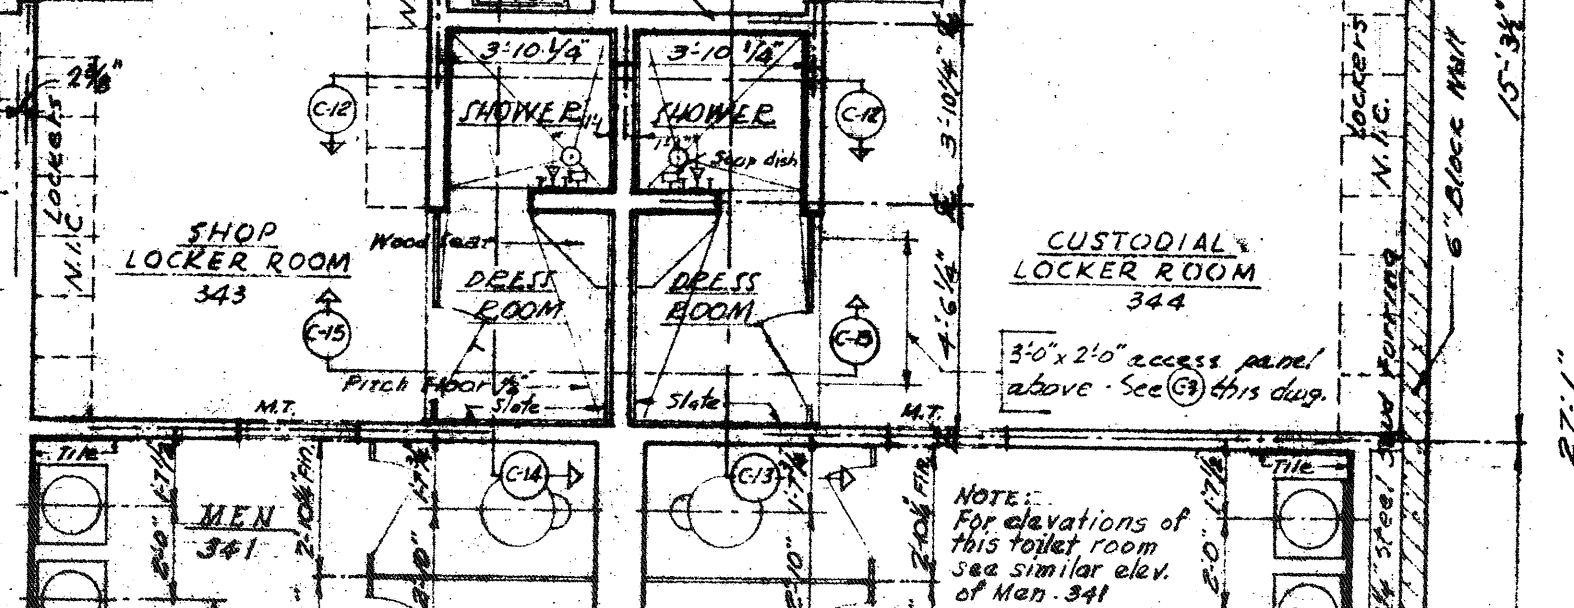


PLAN Scale 1/4" = 1'-0"

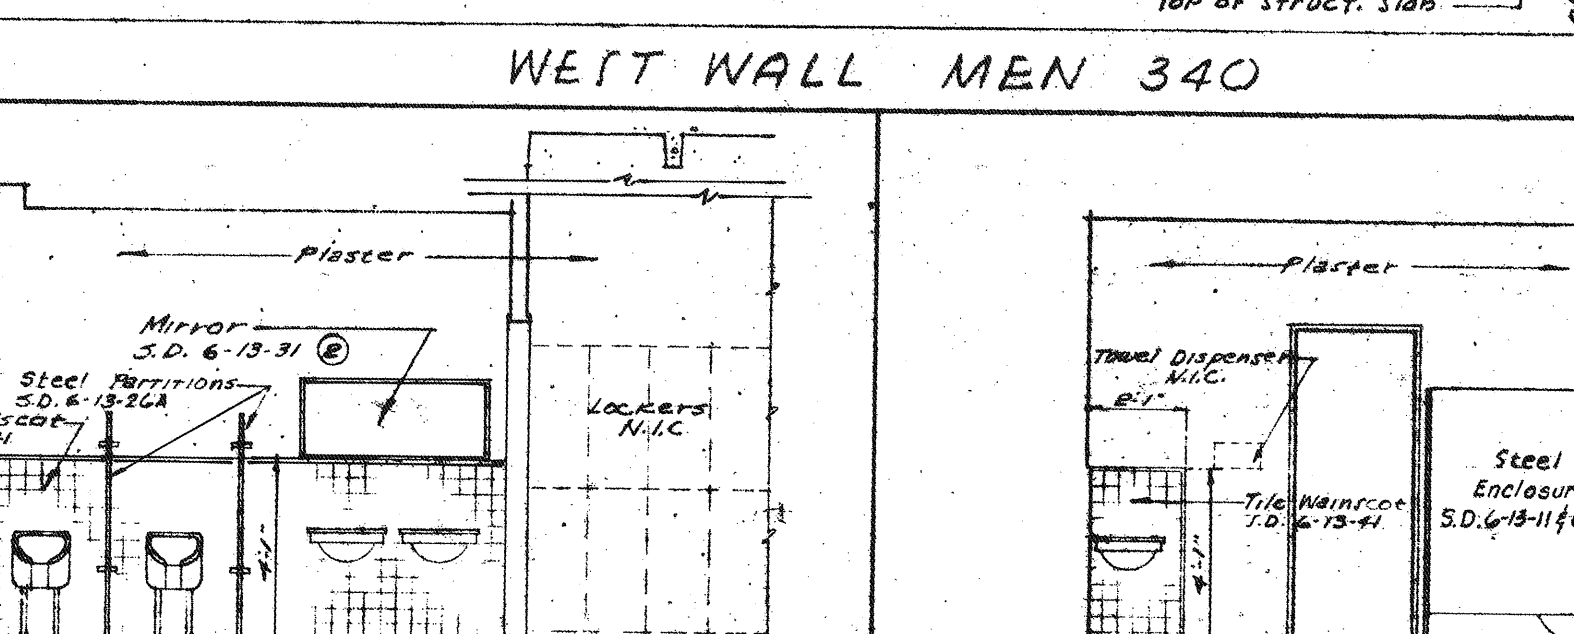


EAST WALL MEN 341 Scale 1/4" = 1'-0"

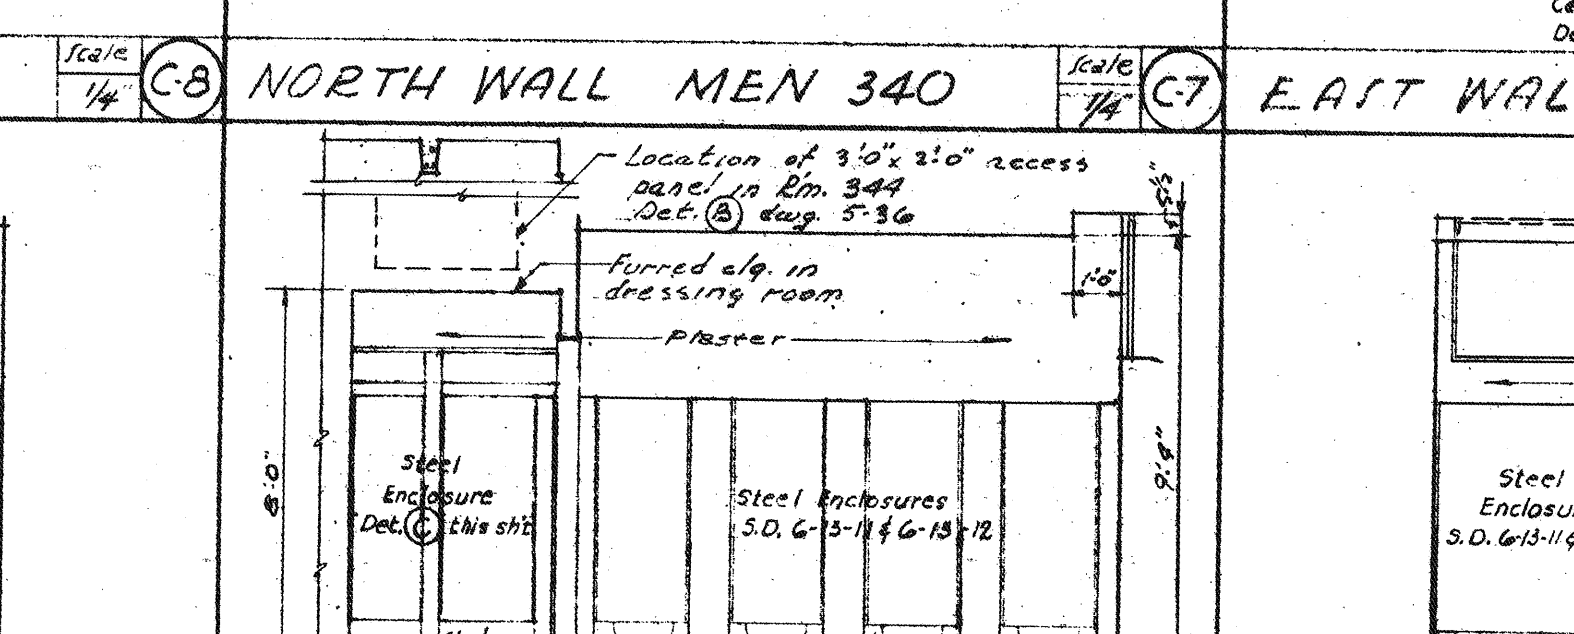


SOUTH WALL MEN 341 Scale 1/4" = 1'-0"

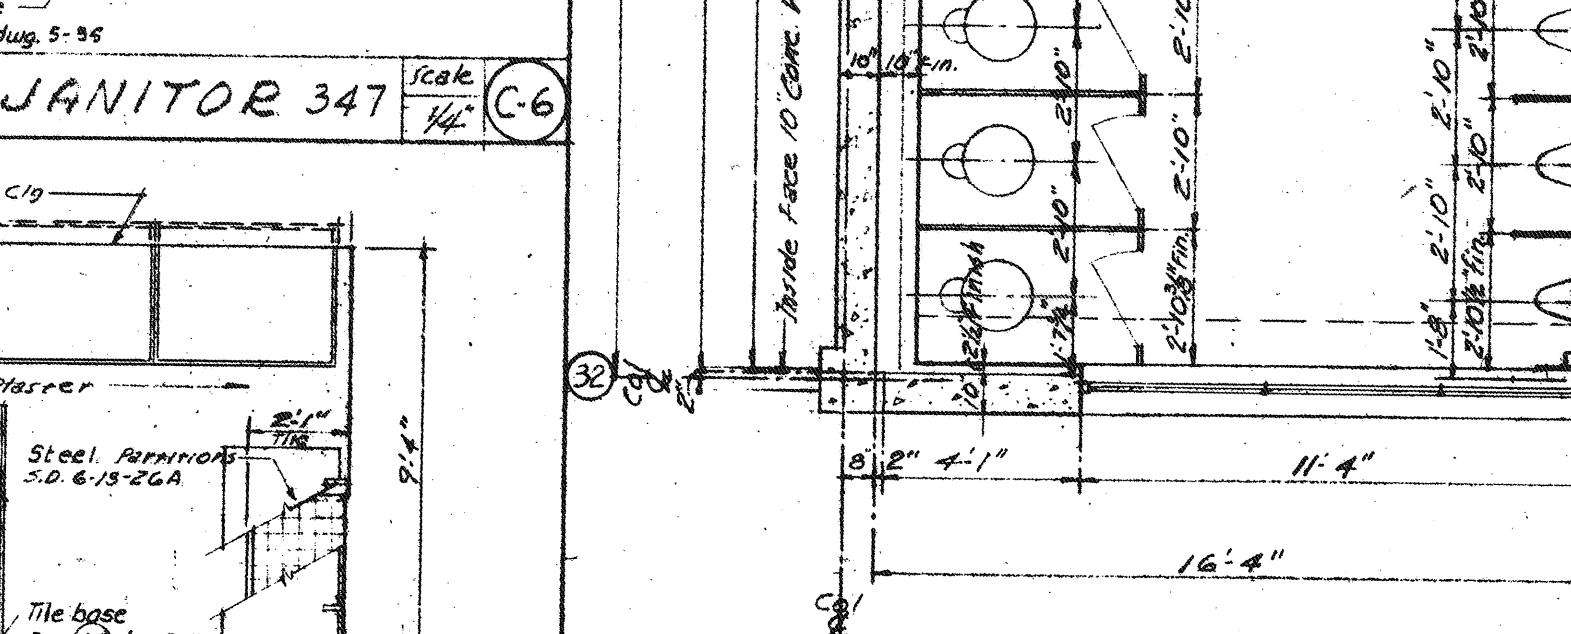


WEST WALL MEN 341 Scale 1/4" = 1'-0"

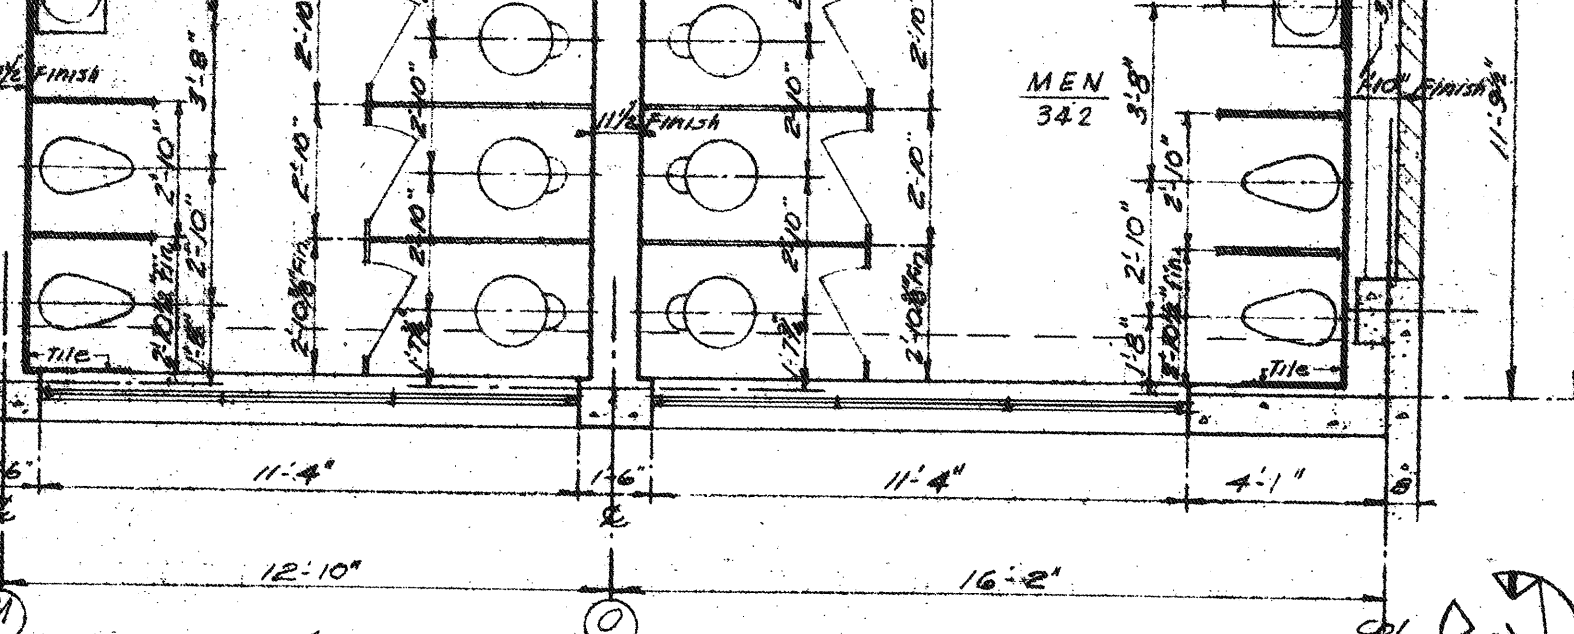


NORTH WALL MEN 341 Scale 1/4" = 1'-0"

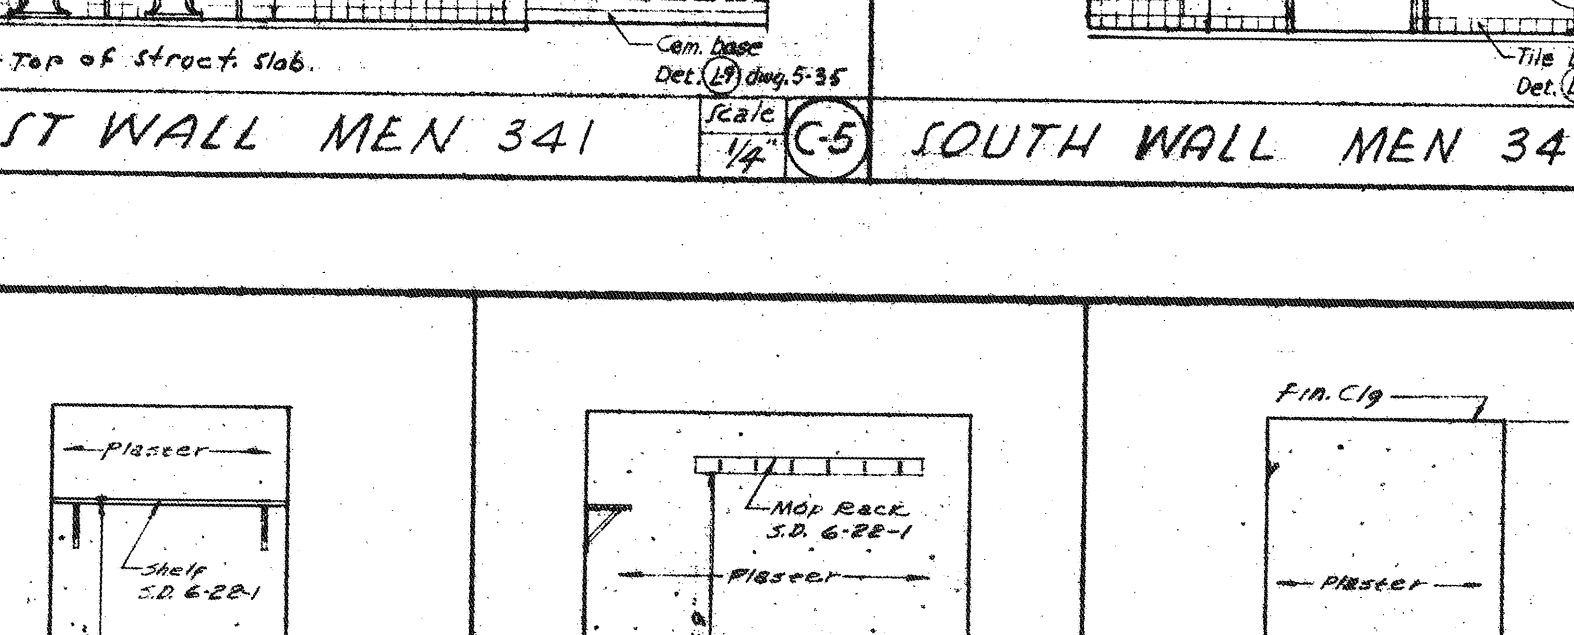


EAST WALL MEN 342 Scale 1/4" = 1'-0"

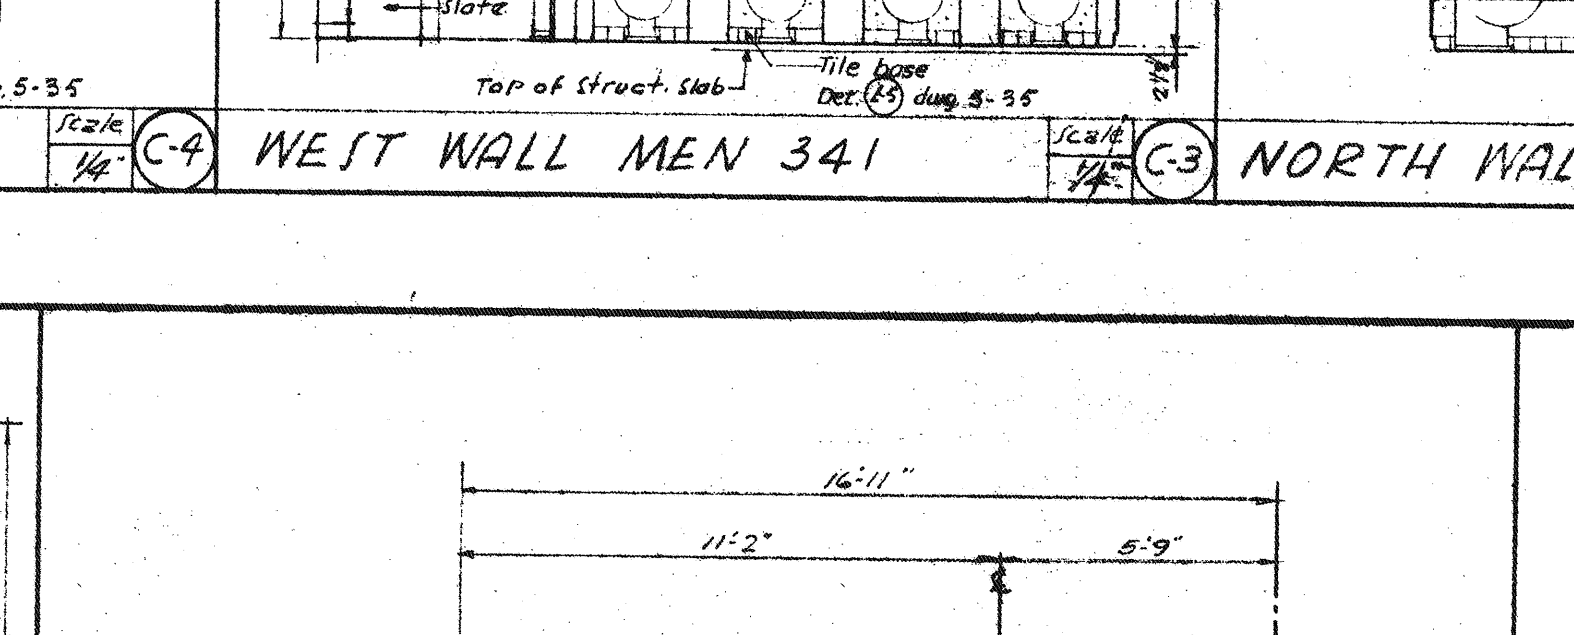


SOUTH WALL MEN 342 Scale 1/4" = 1'-0"

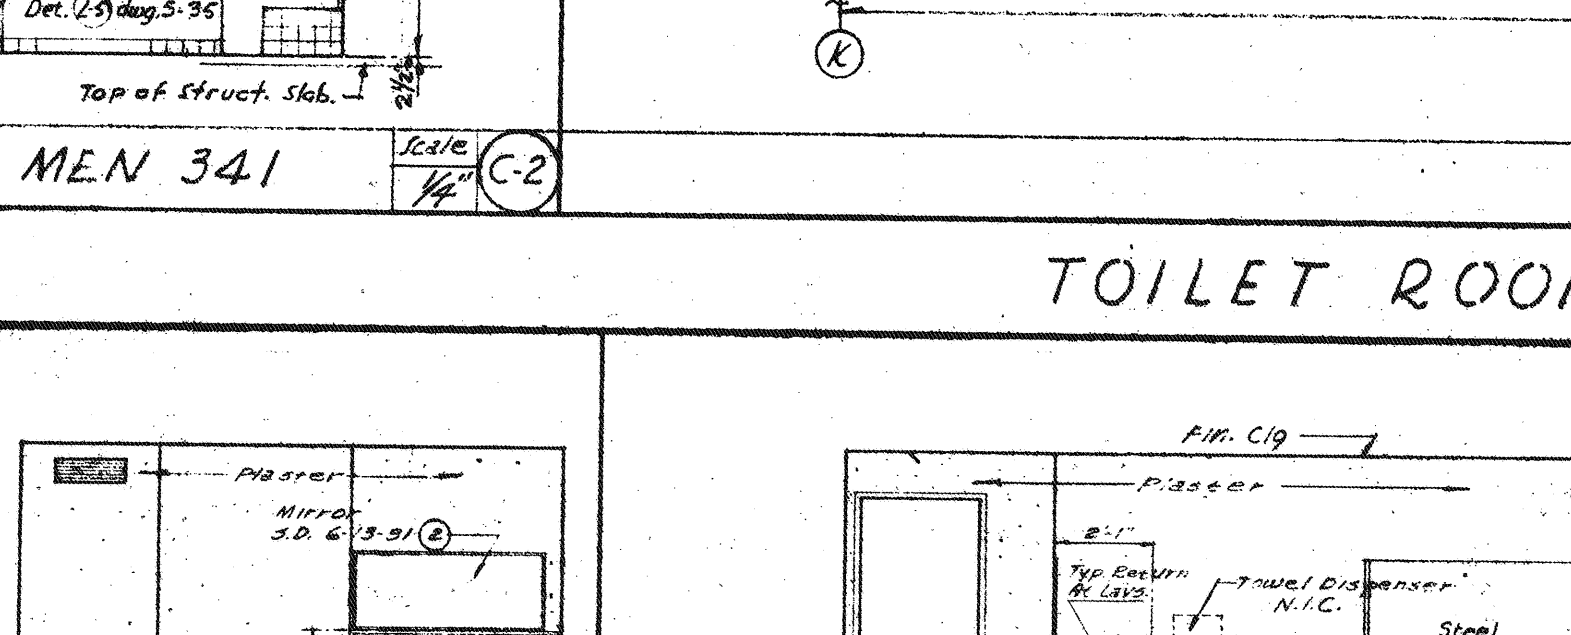


WEST WALL MEN 342 Scale 1/4" = 1'-0"

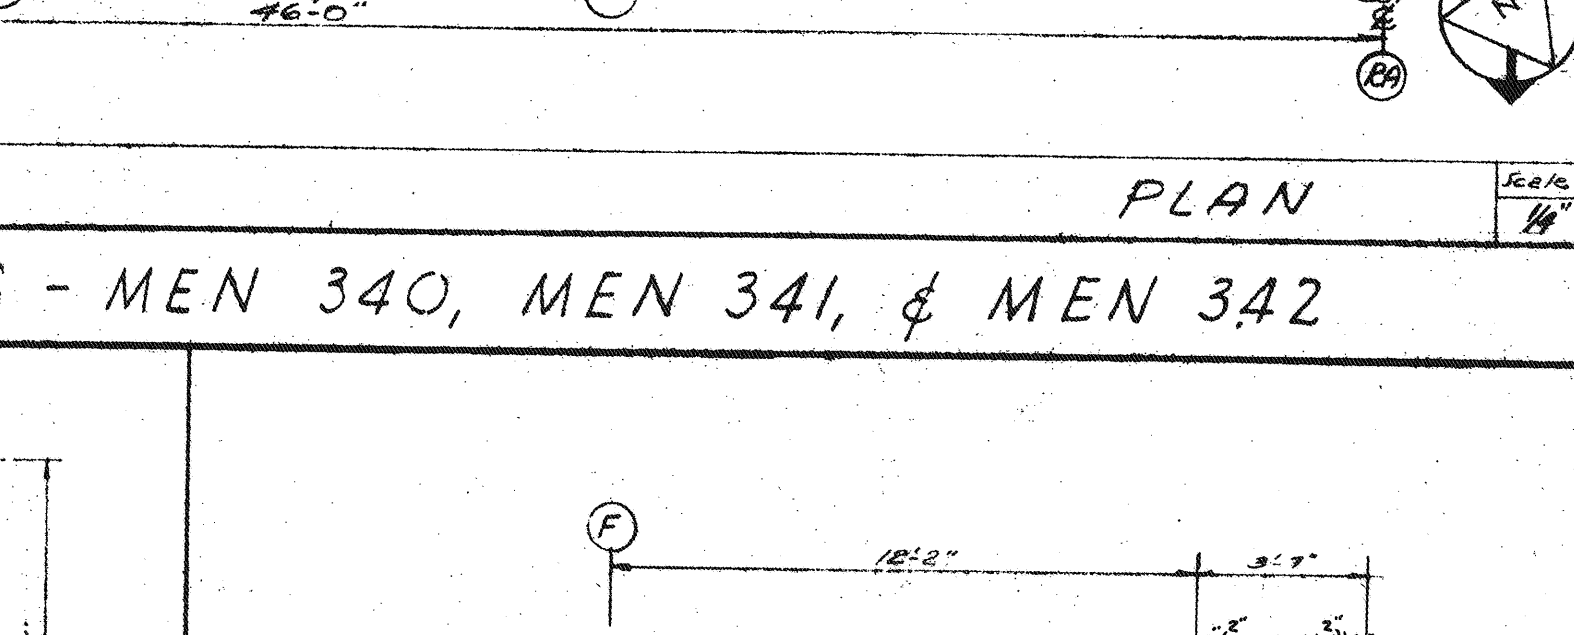


NORTH WALL MEN 342 Scale 1/4" = 1'-0"

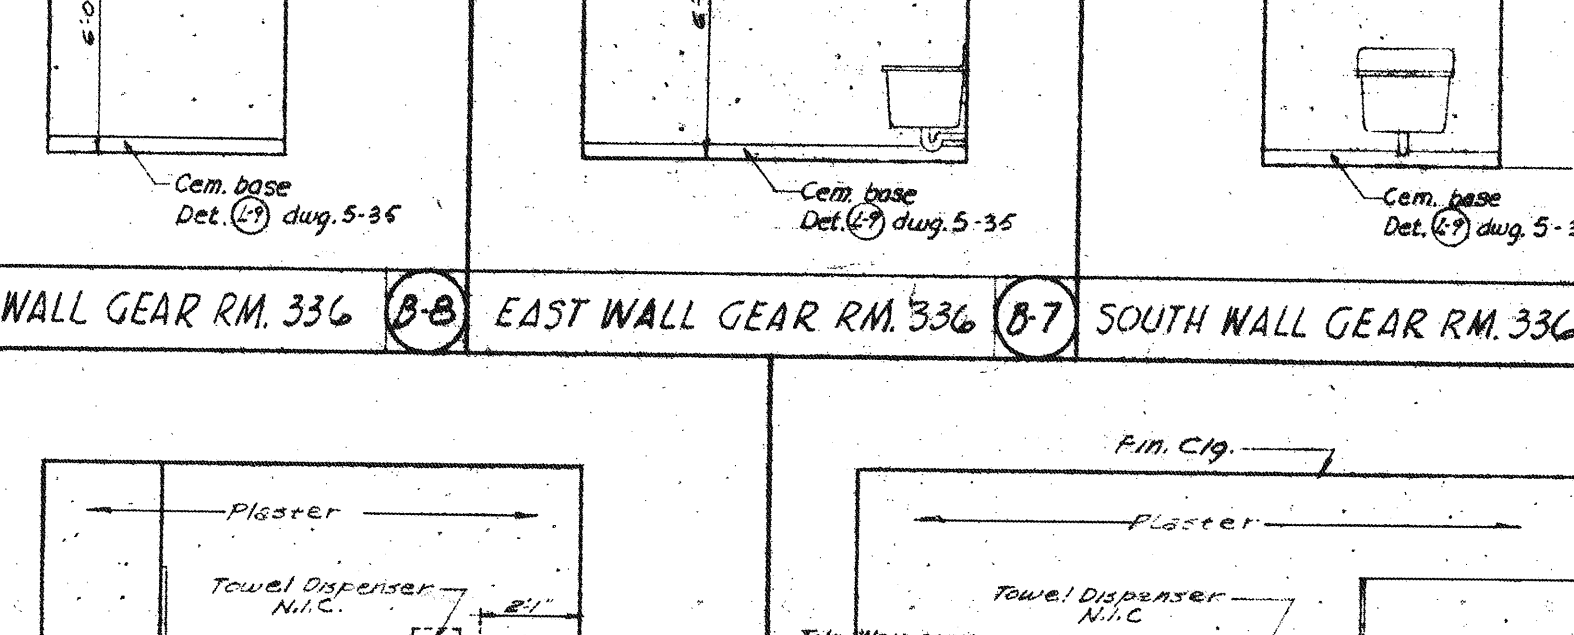


EAST WALL GEAR RM. 336 Scale 1/4" = 1'-0"

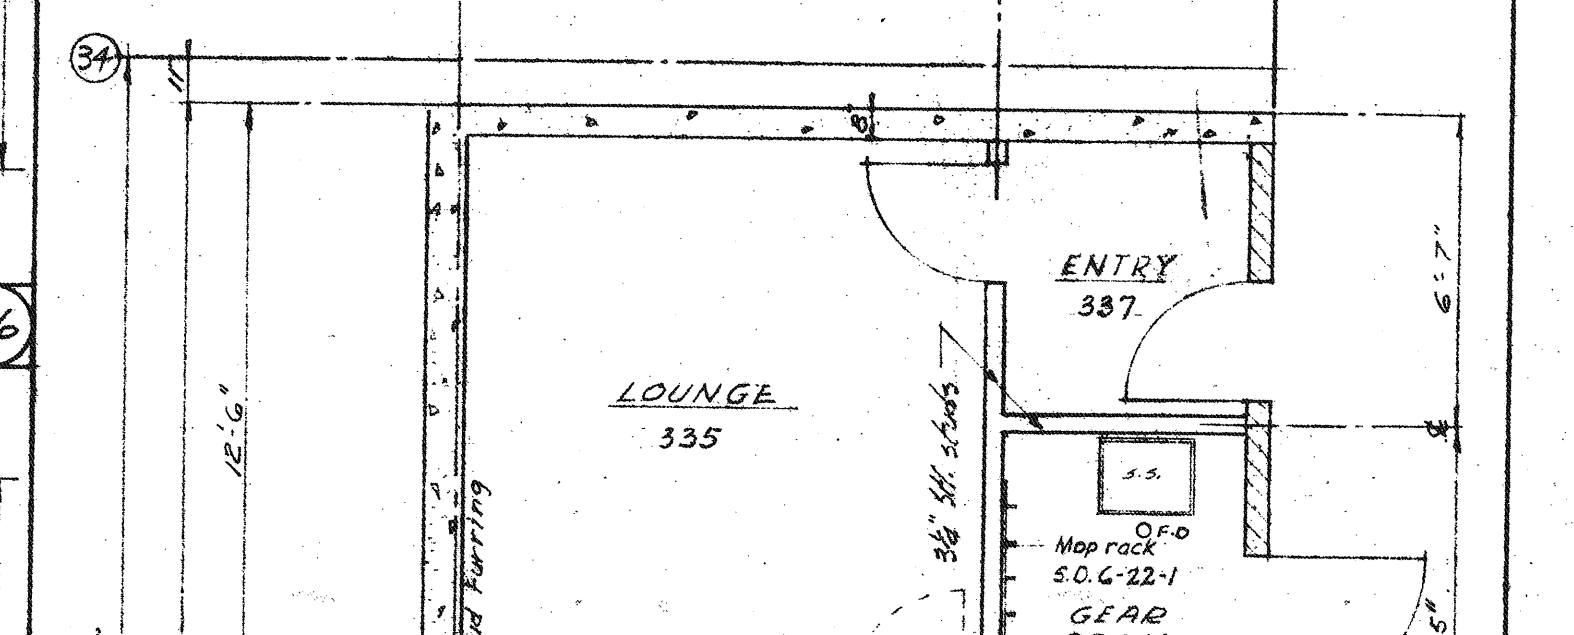


SOUTH WALL GEAR RM. 336 Scale 1/4" = 1'-0"

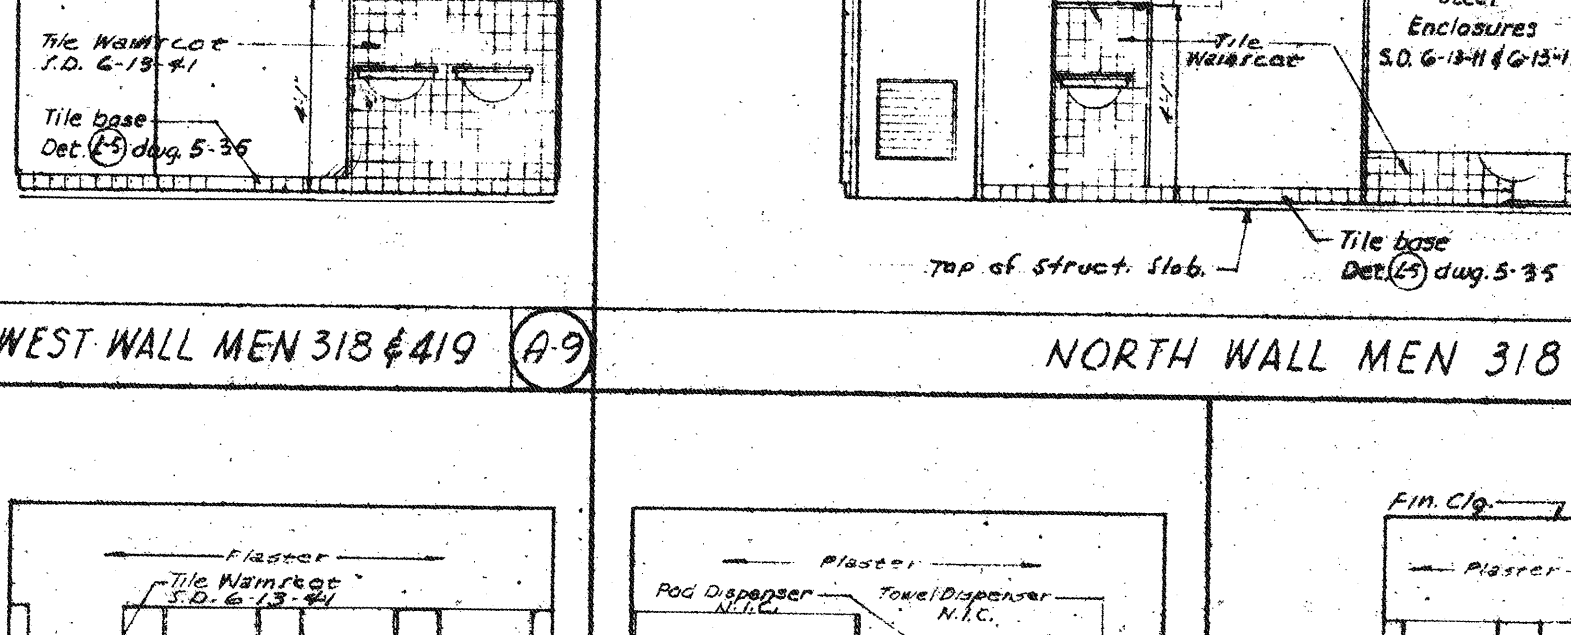


WEST WALL MEN 318 & 419 Scale 1/4" = 1'-0"

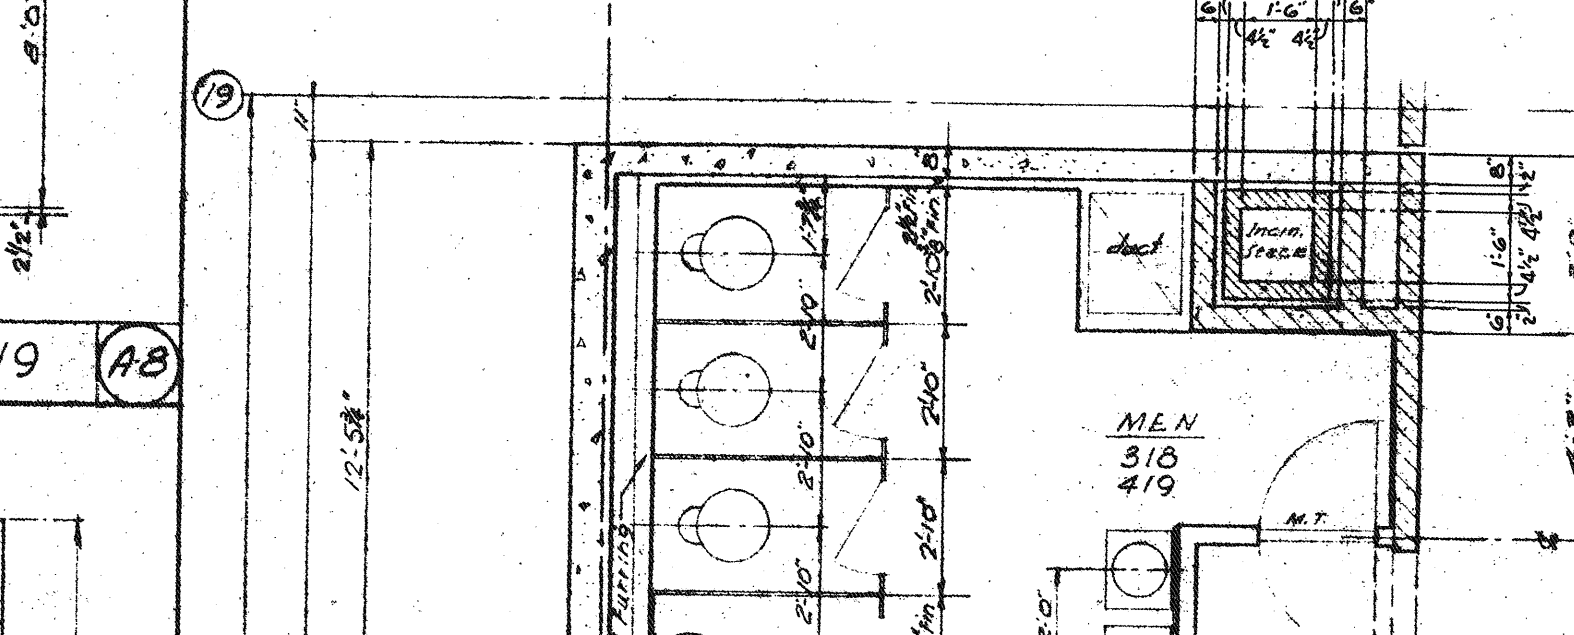


NORTH WALL MEN 318 & 419 Scale 1/4" = 1'-0"

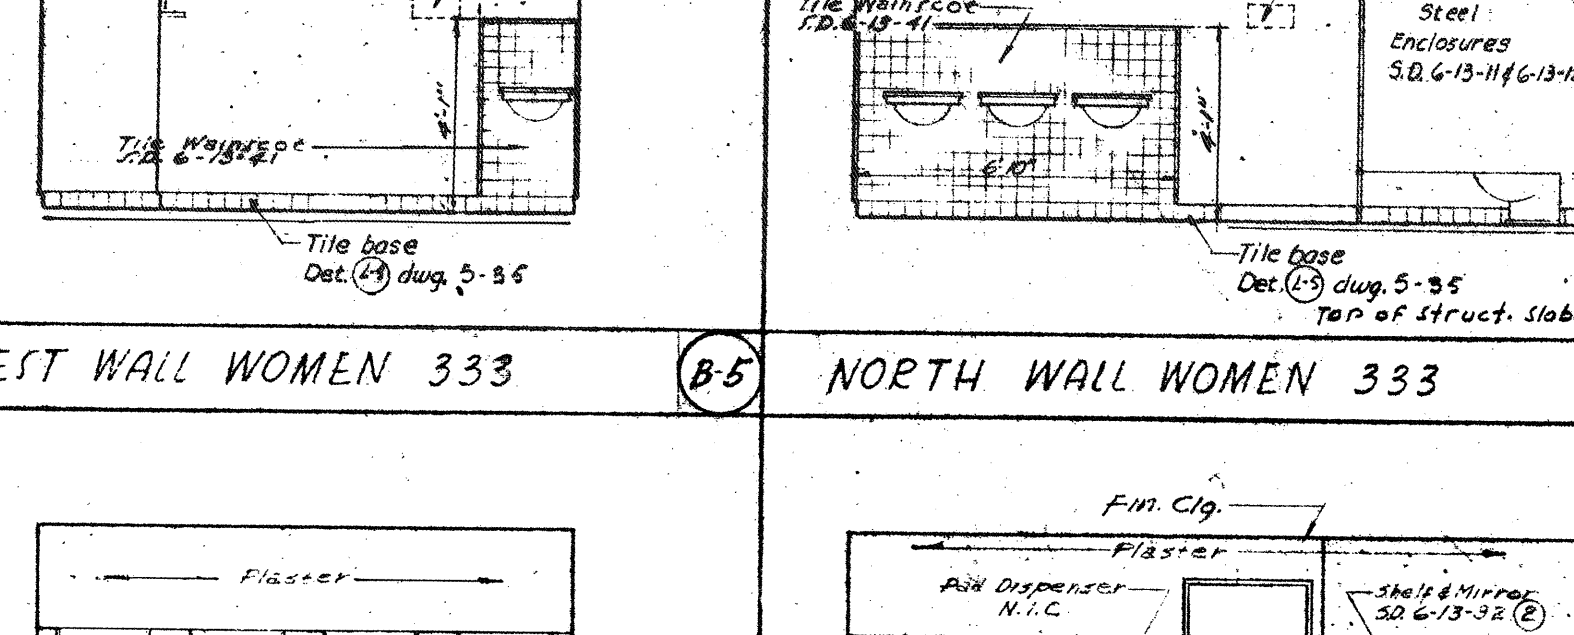


WEST WALL WOMEN 333 Scale 1/4" = 1'-0"

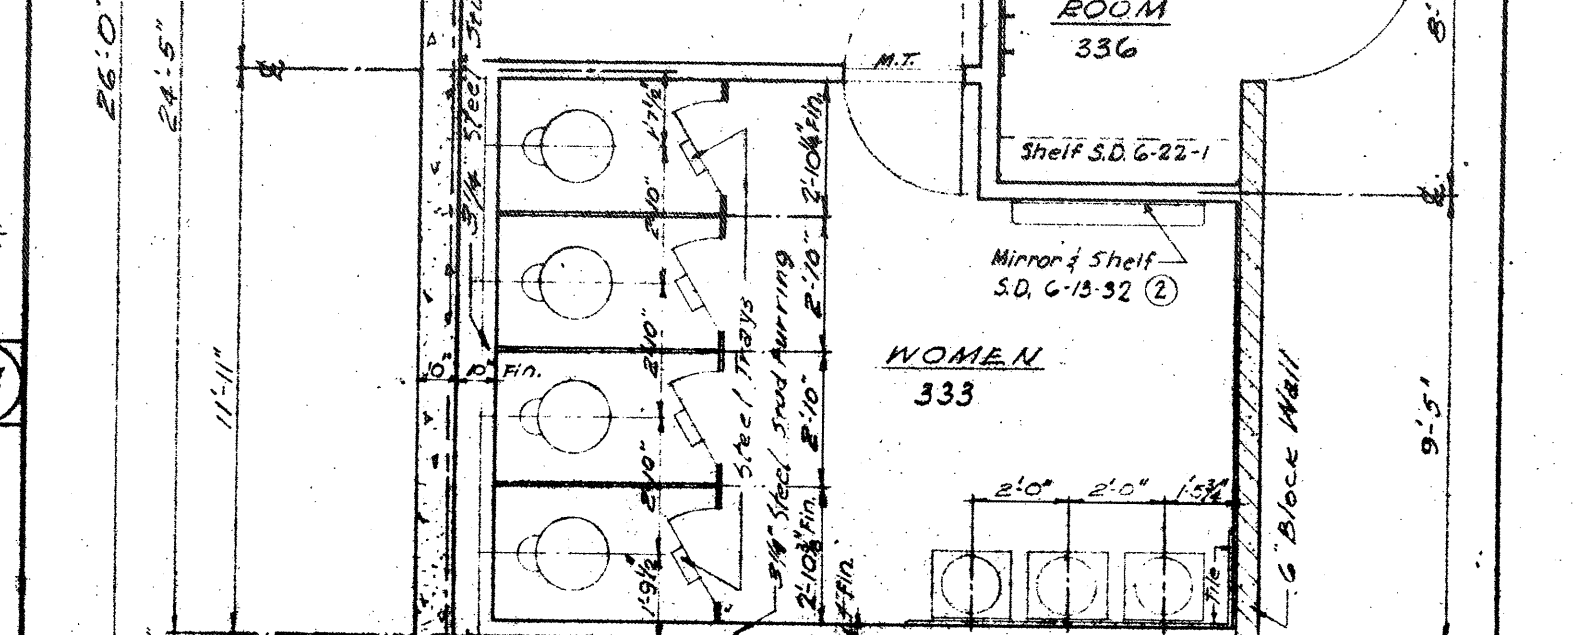


NORTH WALL WOMEN 333 Scale 1/4" = 1'-0"

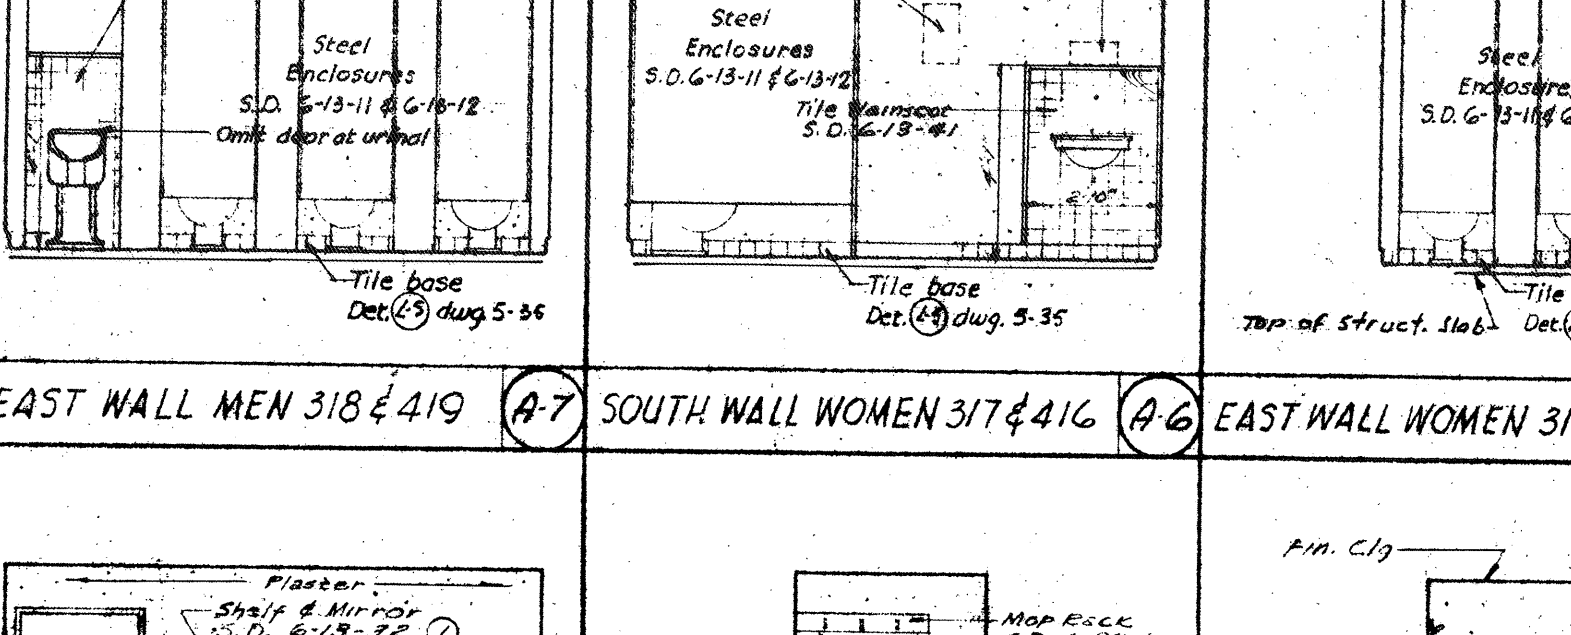


EAST WALL MEN 318 & 419 Scale 1/4" = 1'-0"

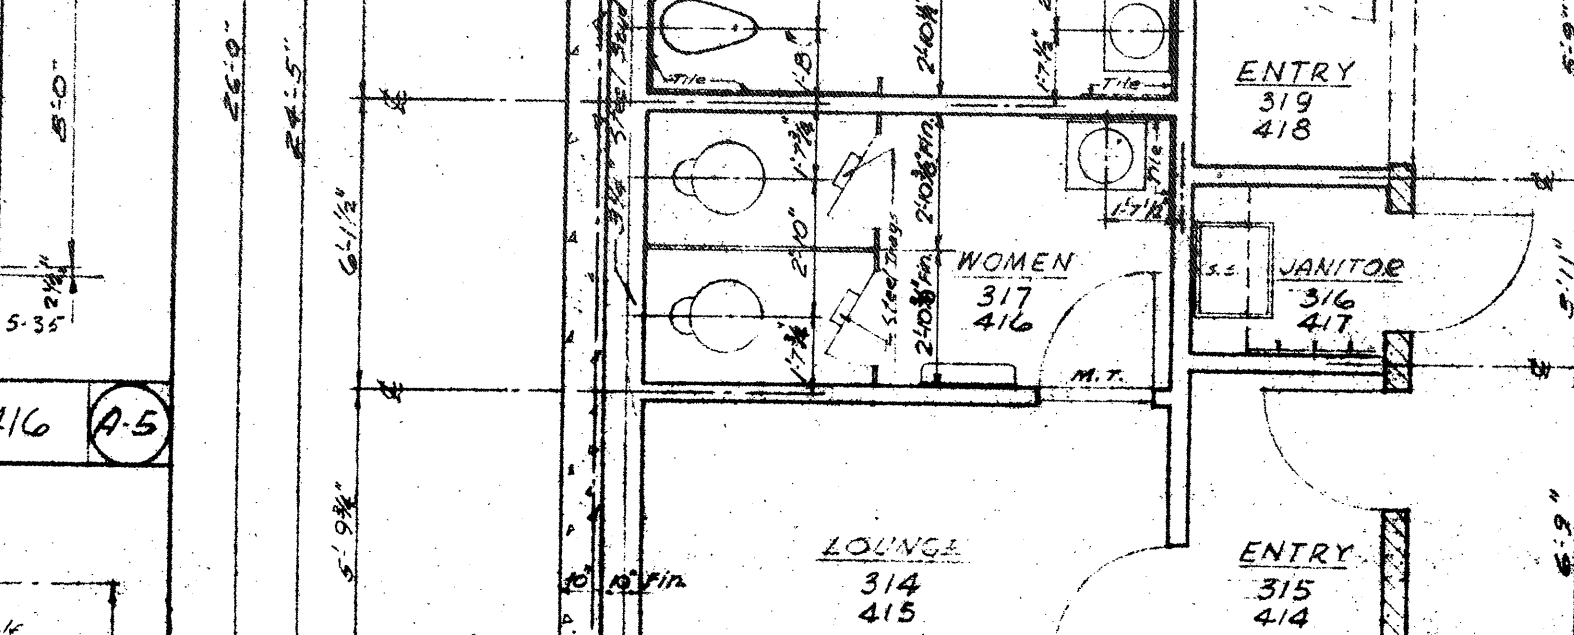


SOUTH WALL WOMEN 317 & 416 Scale 1/4" = 1'-0"

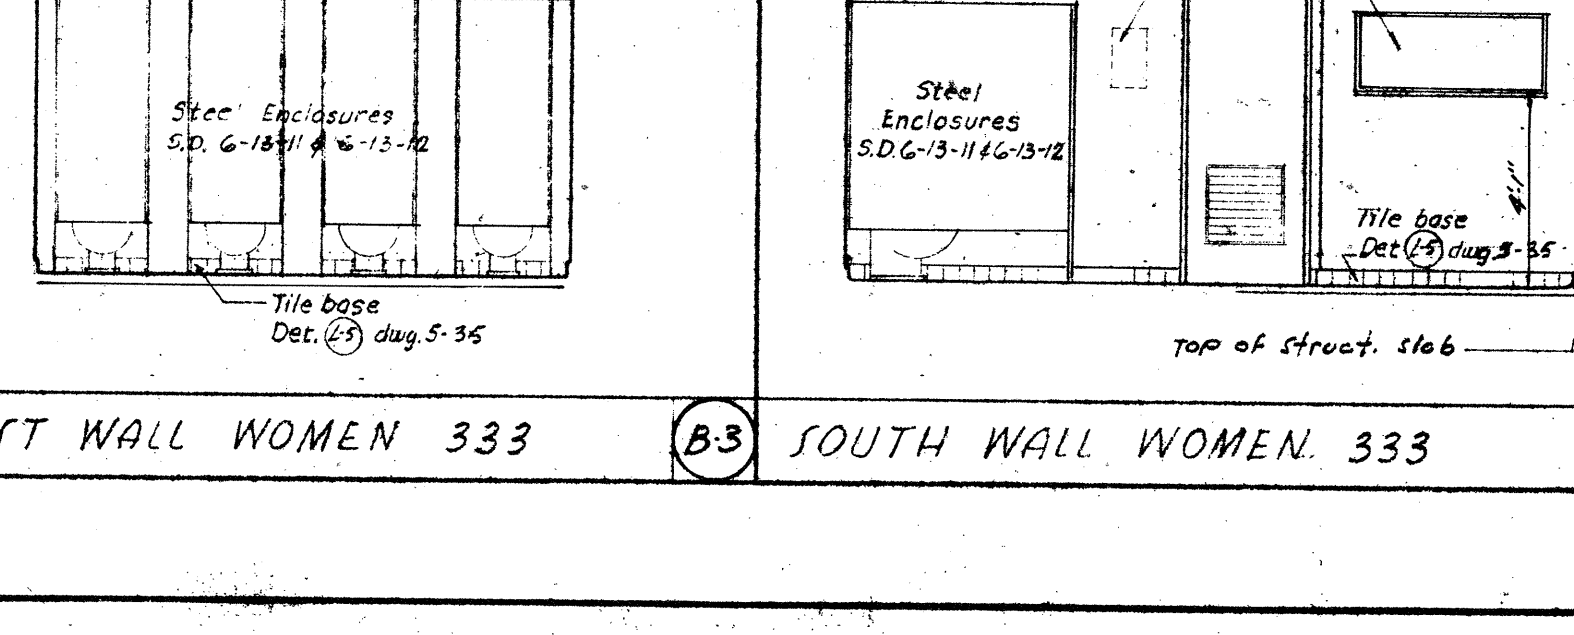


EAST WALL WOMEN 333 Scale 1/4" = 1'-0"

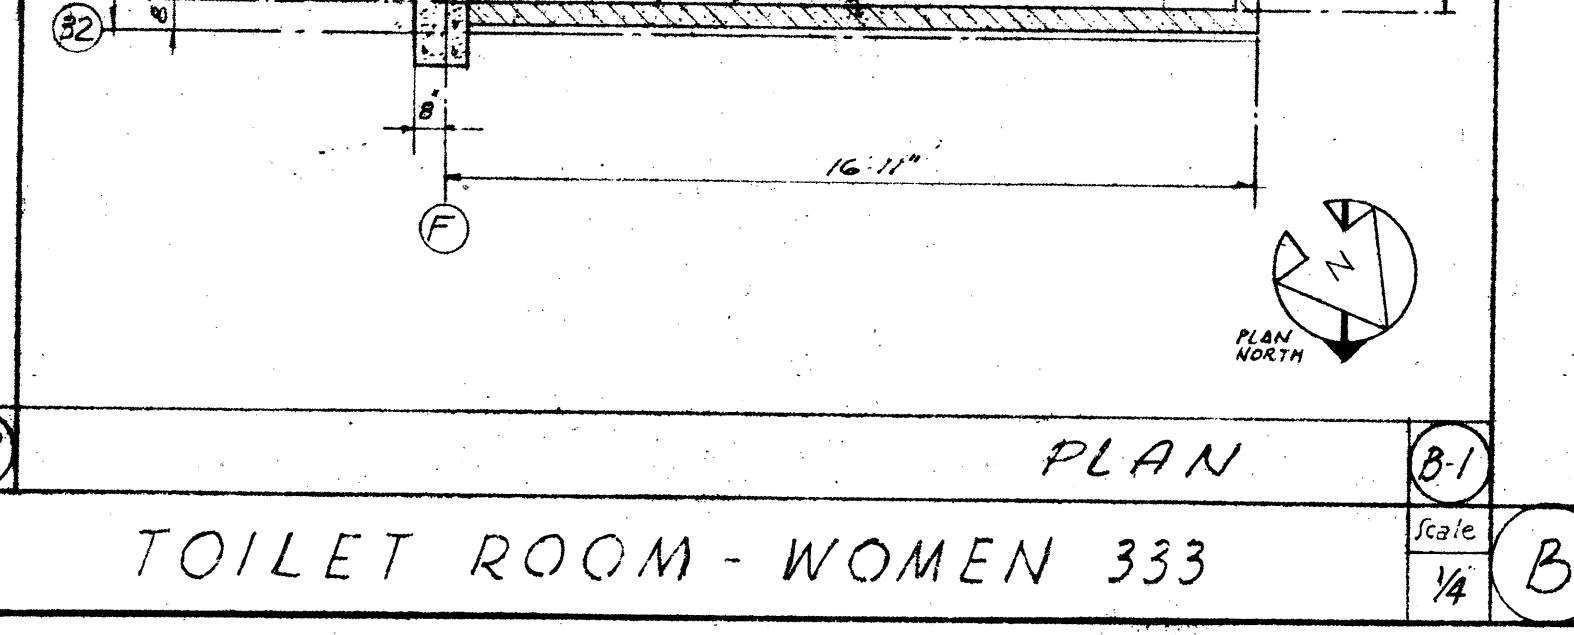

SOUTH WALL WOMEN 333 Scale 1/4" = 1'-0"

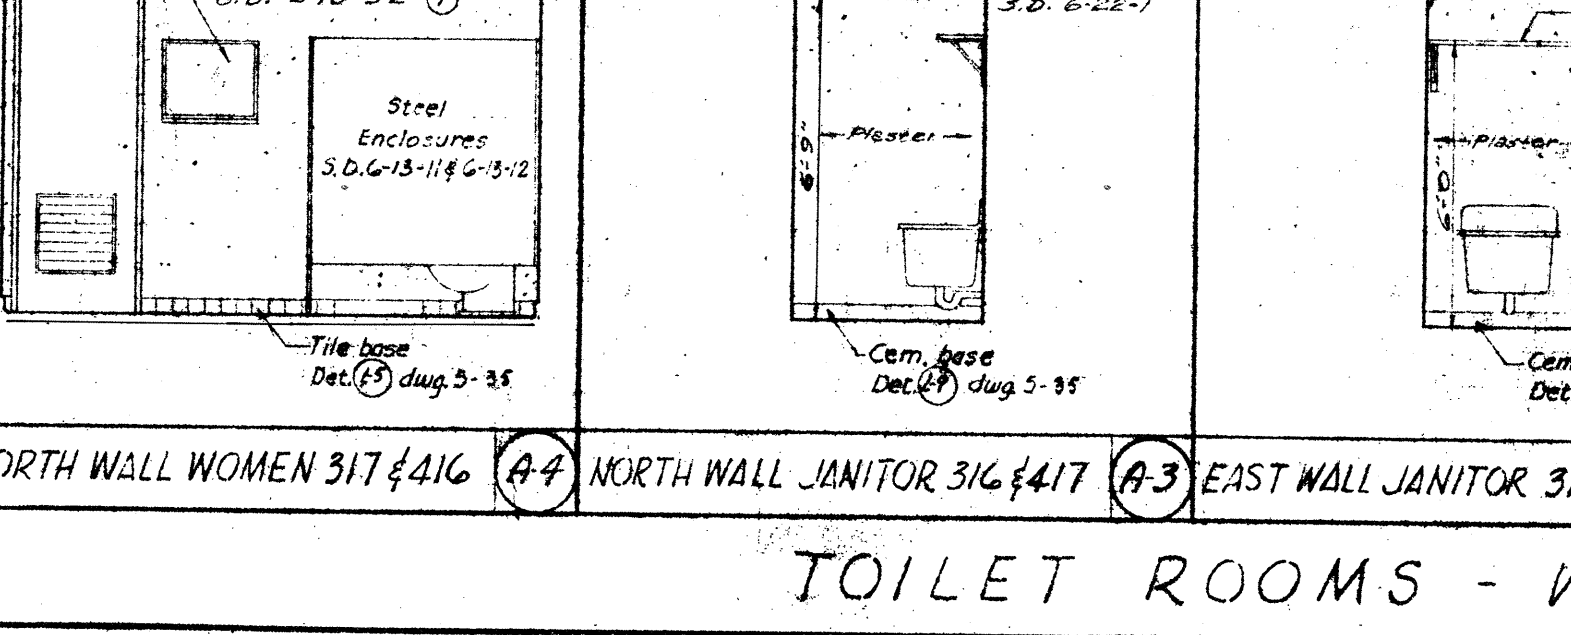

NORTH WALL WOMEN 317 & 416 Scale 1/4" = 1'-0"

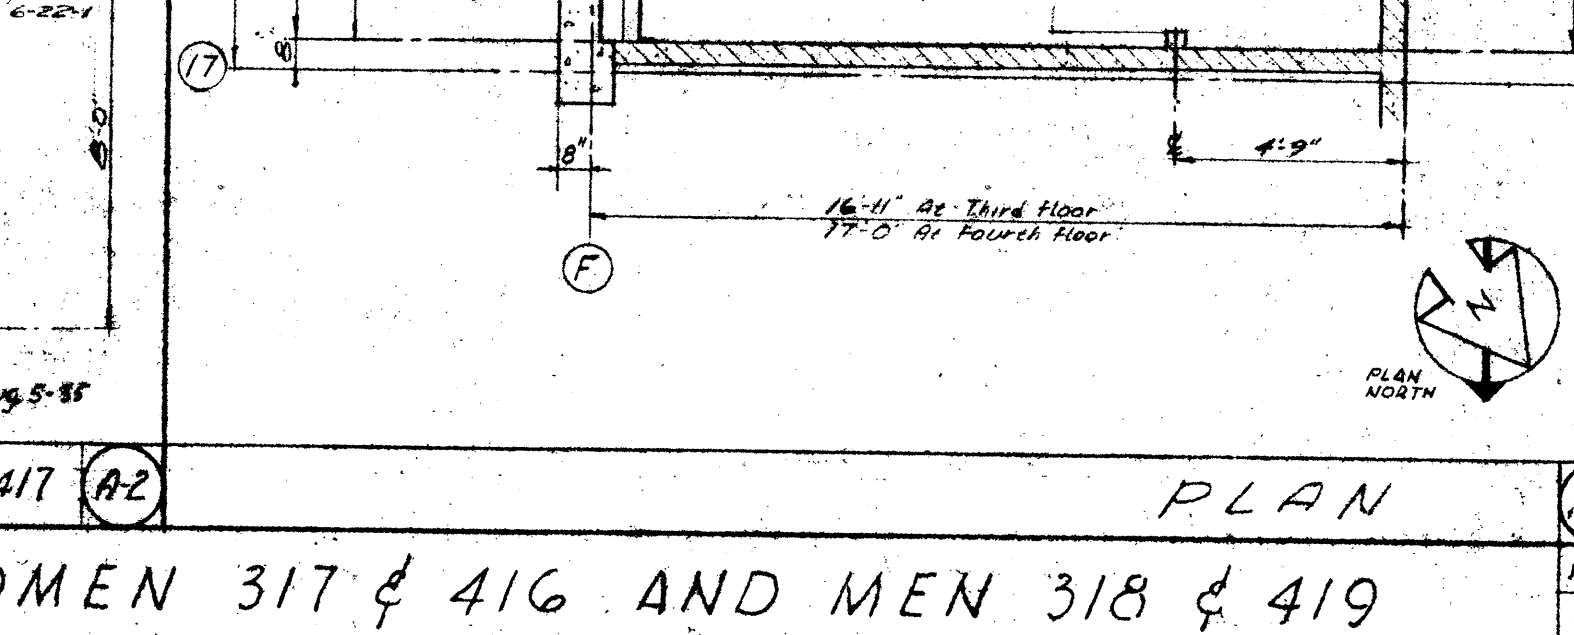

EAST WALL JANITOR 316 & 417 Scale 1/4" = 1'-0"



PLAN Scale 1/4" = 1'-0"



PLAN Scale 1/4" = 1'-0"



PLAN Scale 1/4" = 1'-0"















PLAN Scale 1/4" = 1'-0"

Notes:
M.T. Designates Marble Threshold
I.D. 6-18-7 (1)
All finish ceilings to be suspended
plaster c/s. S.D. 8-8-10 (1)
MICROFILMED

PEREIRA & LUCKMAN
J. E. STANTON
ARCHITECTS AND ENGINEERS
LOS ANGELES, CALIFORNIA
ROBERT W. DITZEN
ASSOCIATE ARCHITECT
BOULDER, COLORADO

PUBLIC BUILDINGS SERVICE			
GENERAL SERVICES ADMINISTRATION, WASHINGTON, D. C.			
PROJECT	BOULDER LABORATORIES		
LOCATION	BOULDER, COLORADO		
STREET	STATE HIGHWAY 170		
PROJ. NO.	5-044	FILE NO.	
DRAWN BY	J.M., H.T.	CHECKED BY	E.M.S.
DRAWING TITLE	TOILET ROOM DETAILS		
DRAWING NO.	B-20066 ARCHITECTURAL		
	5-39		


RETURN TO D & C DRAWING FILES UNIT

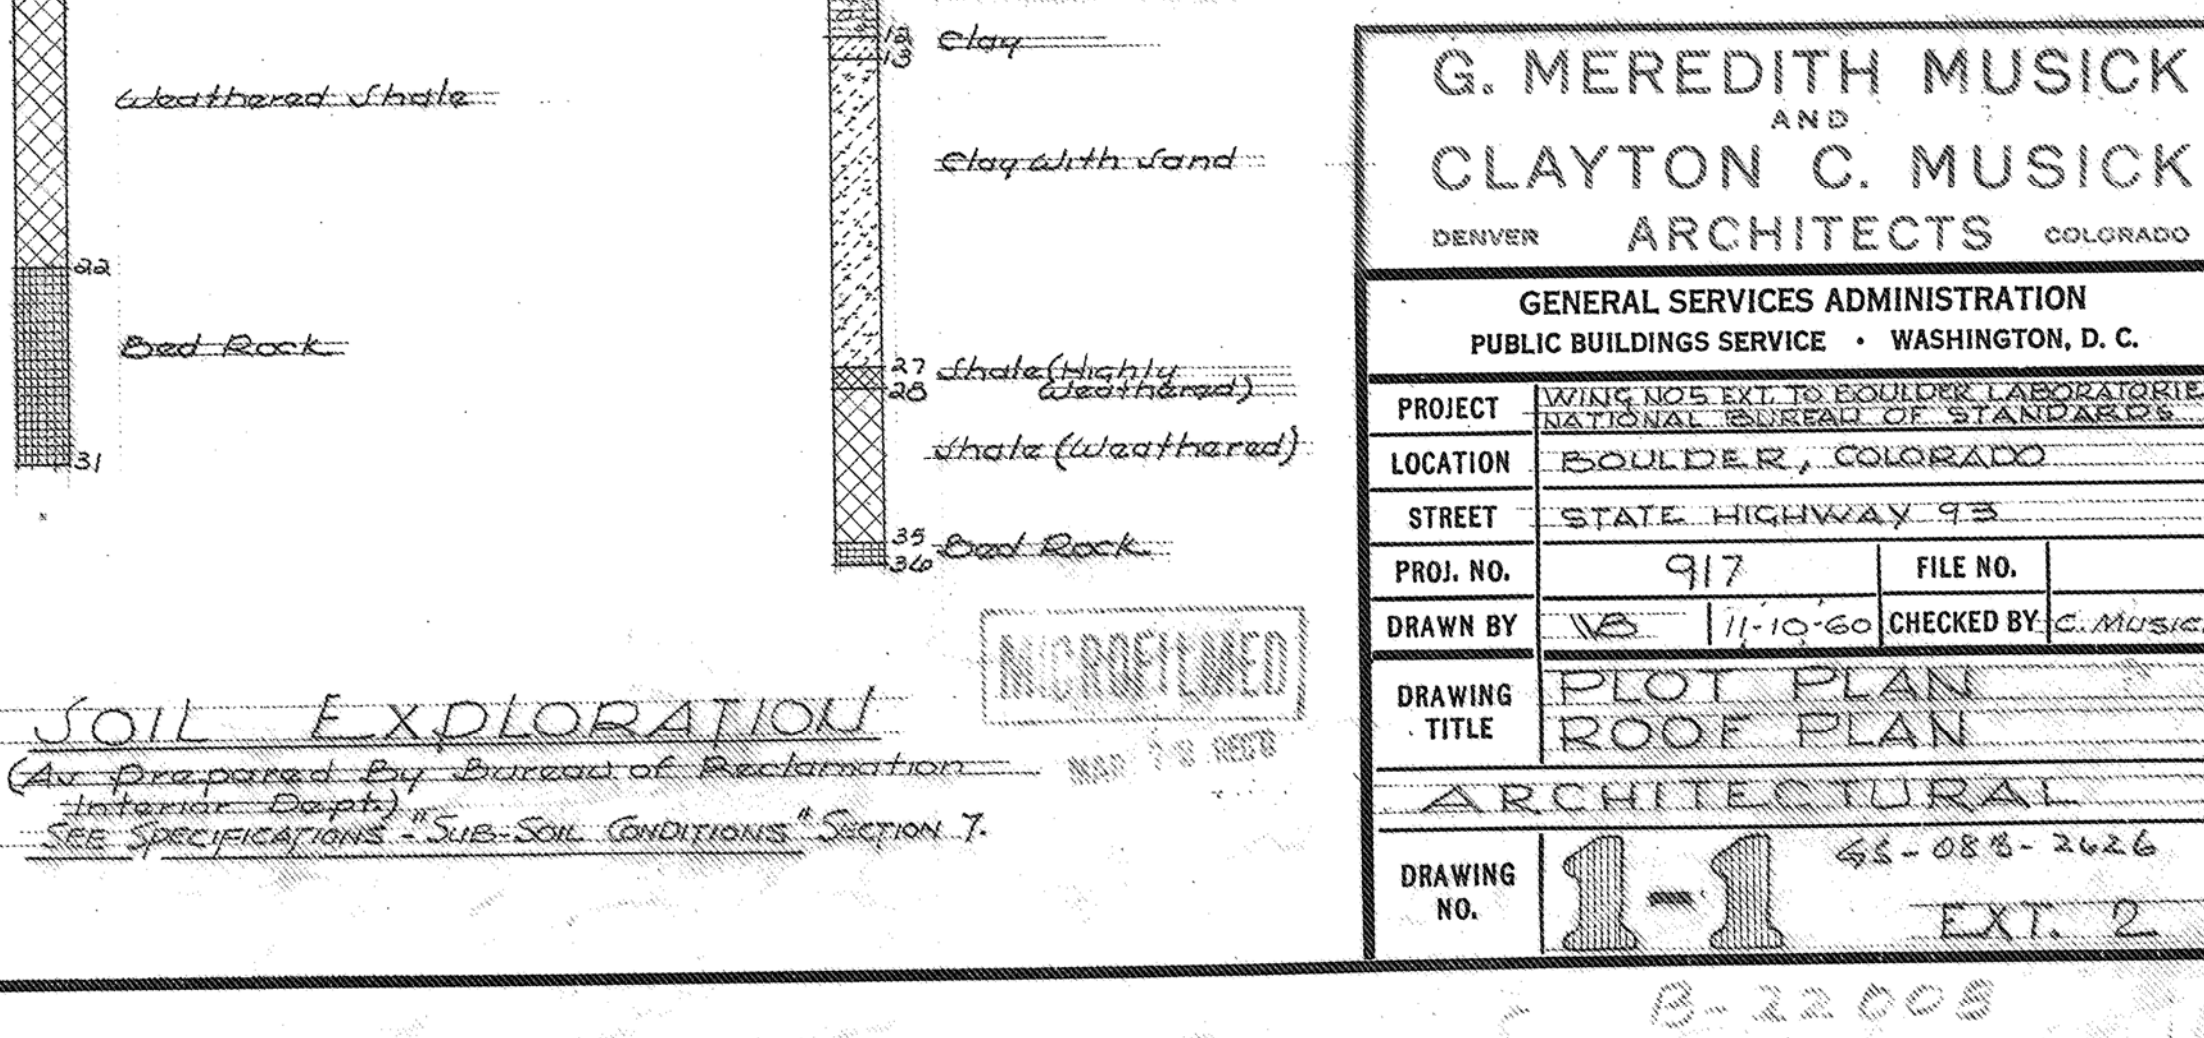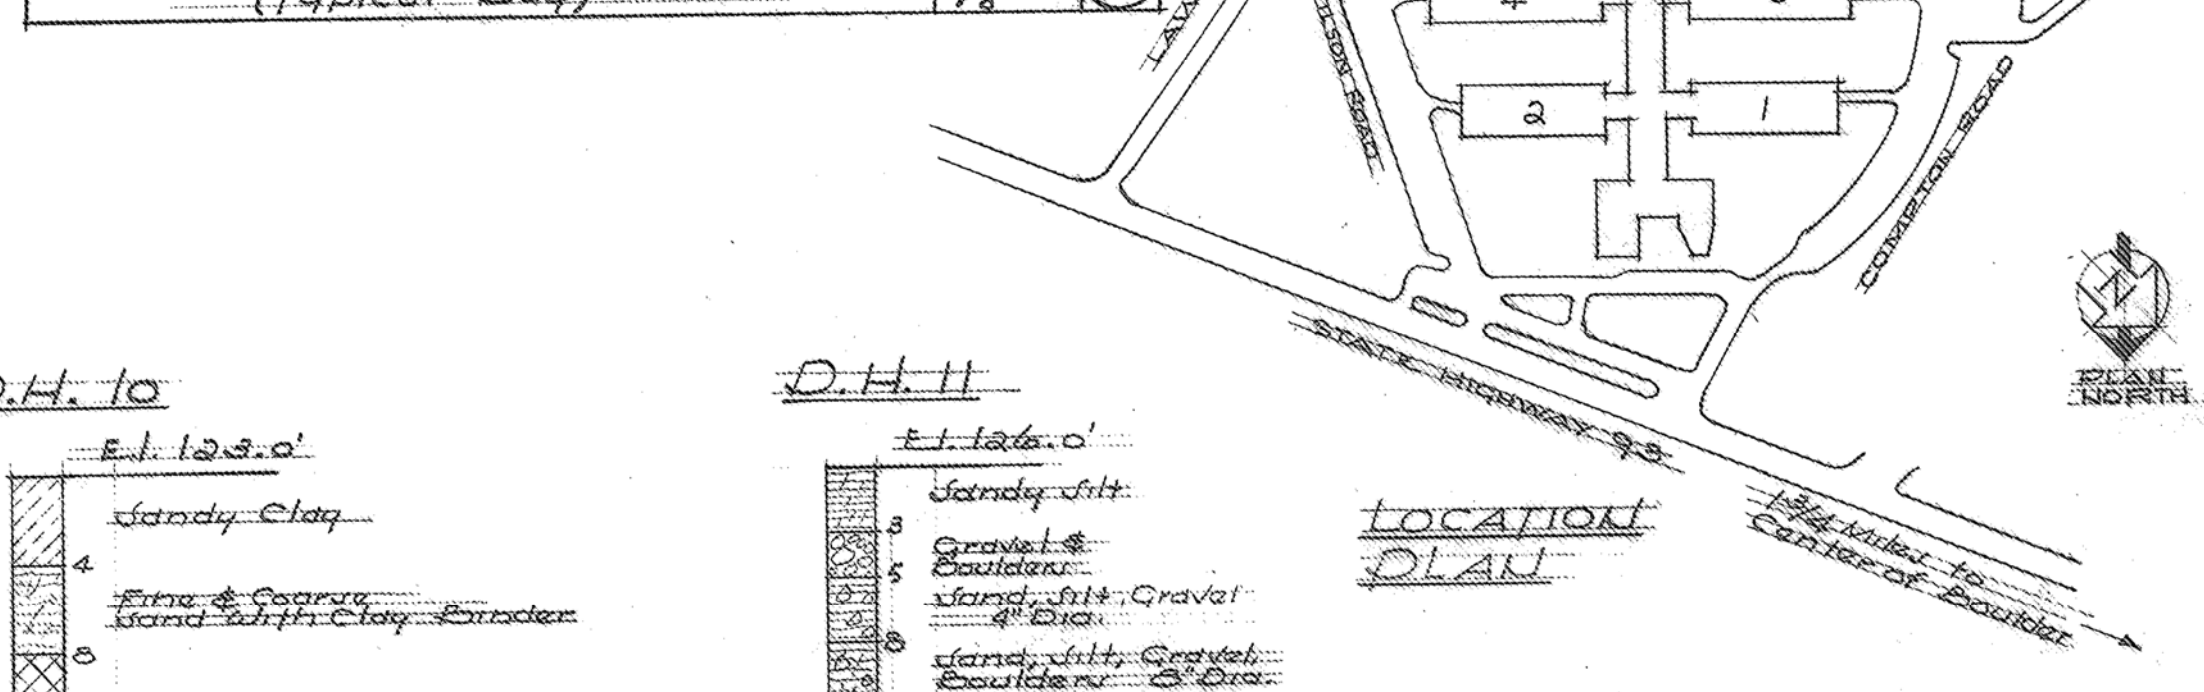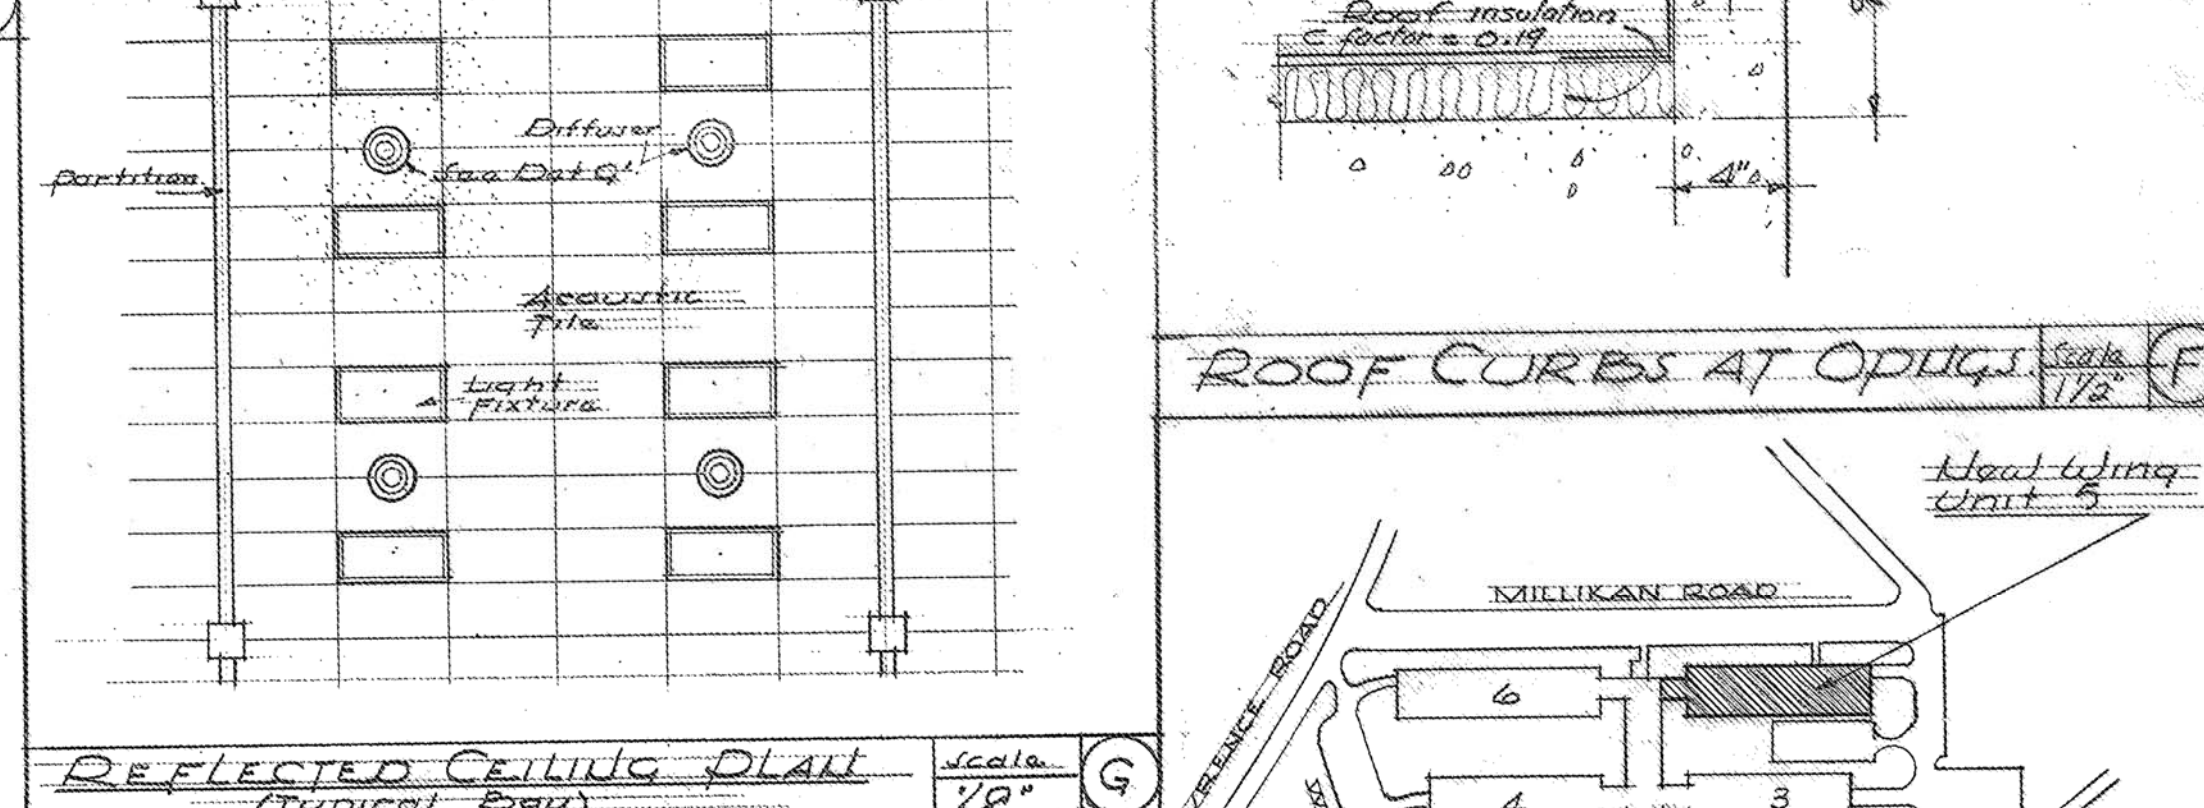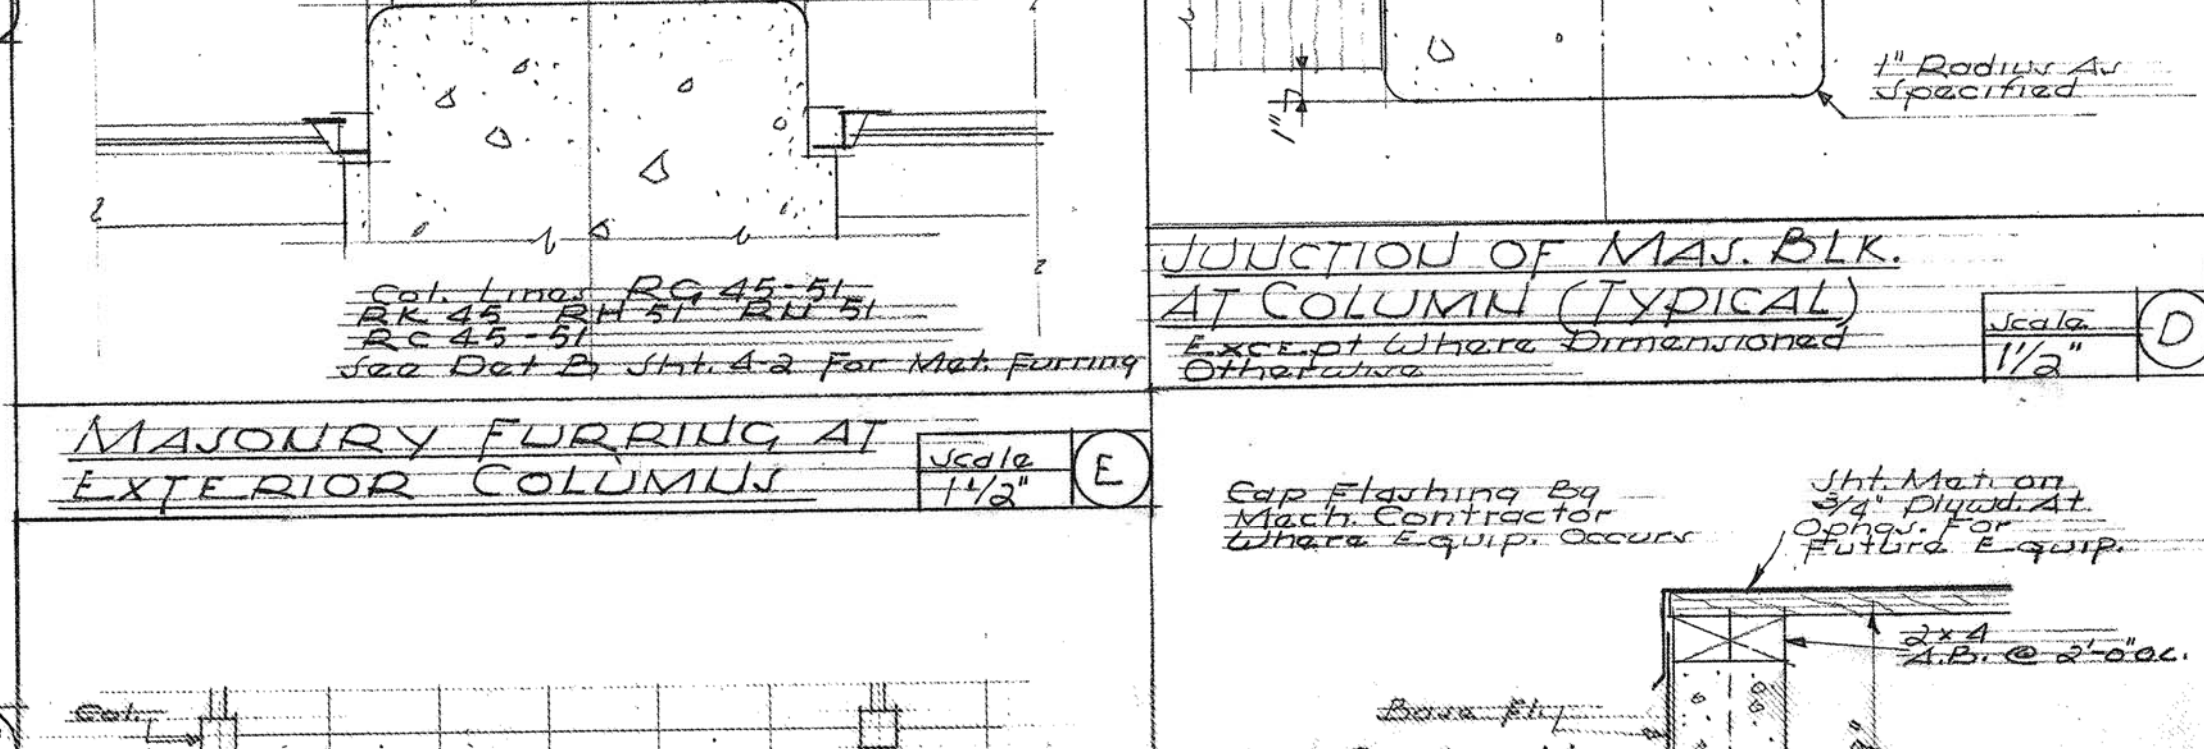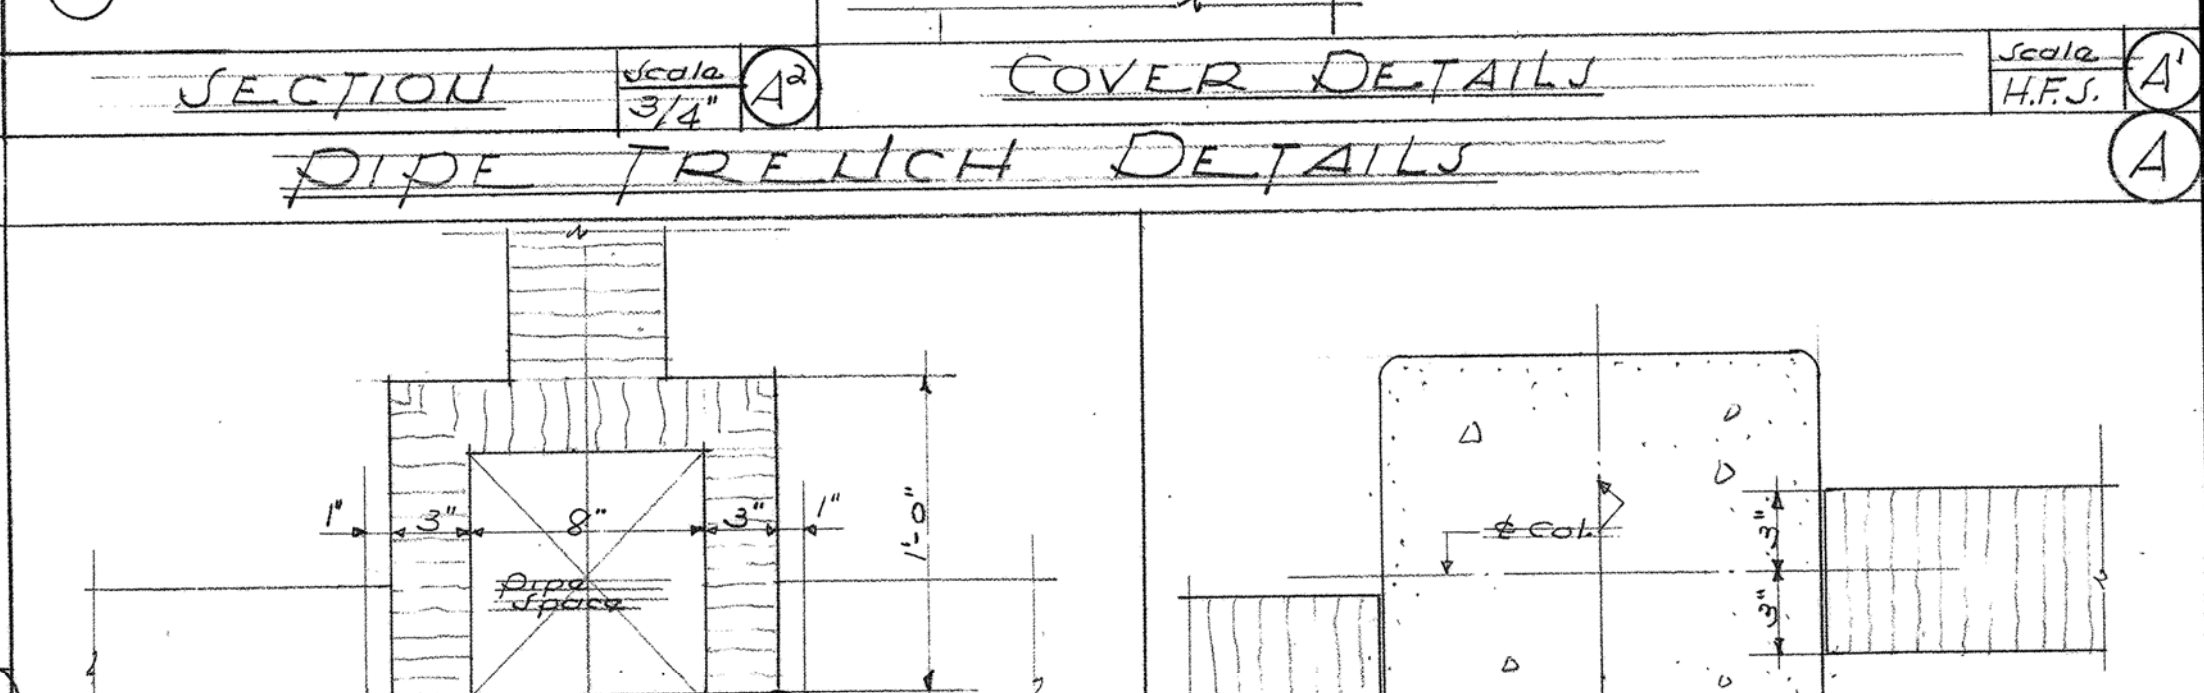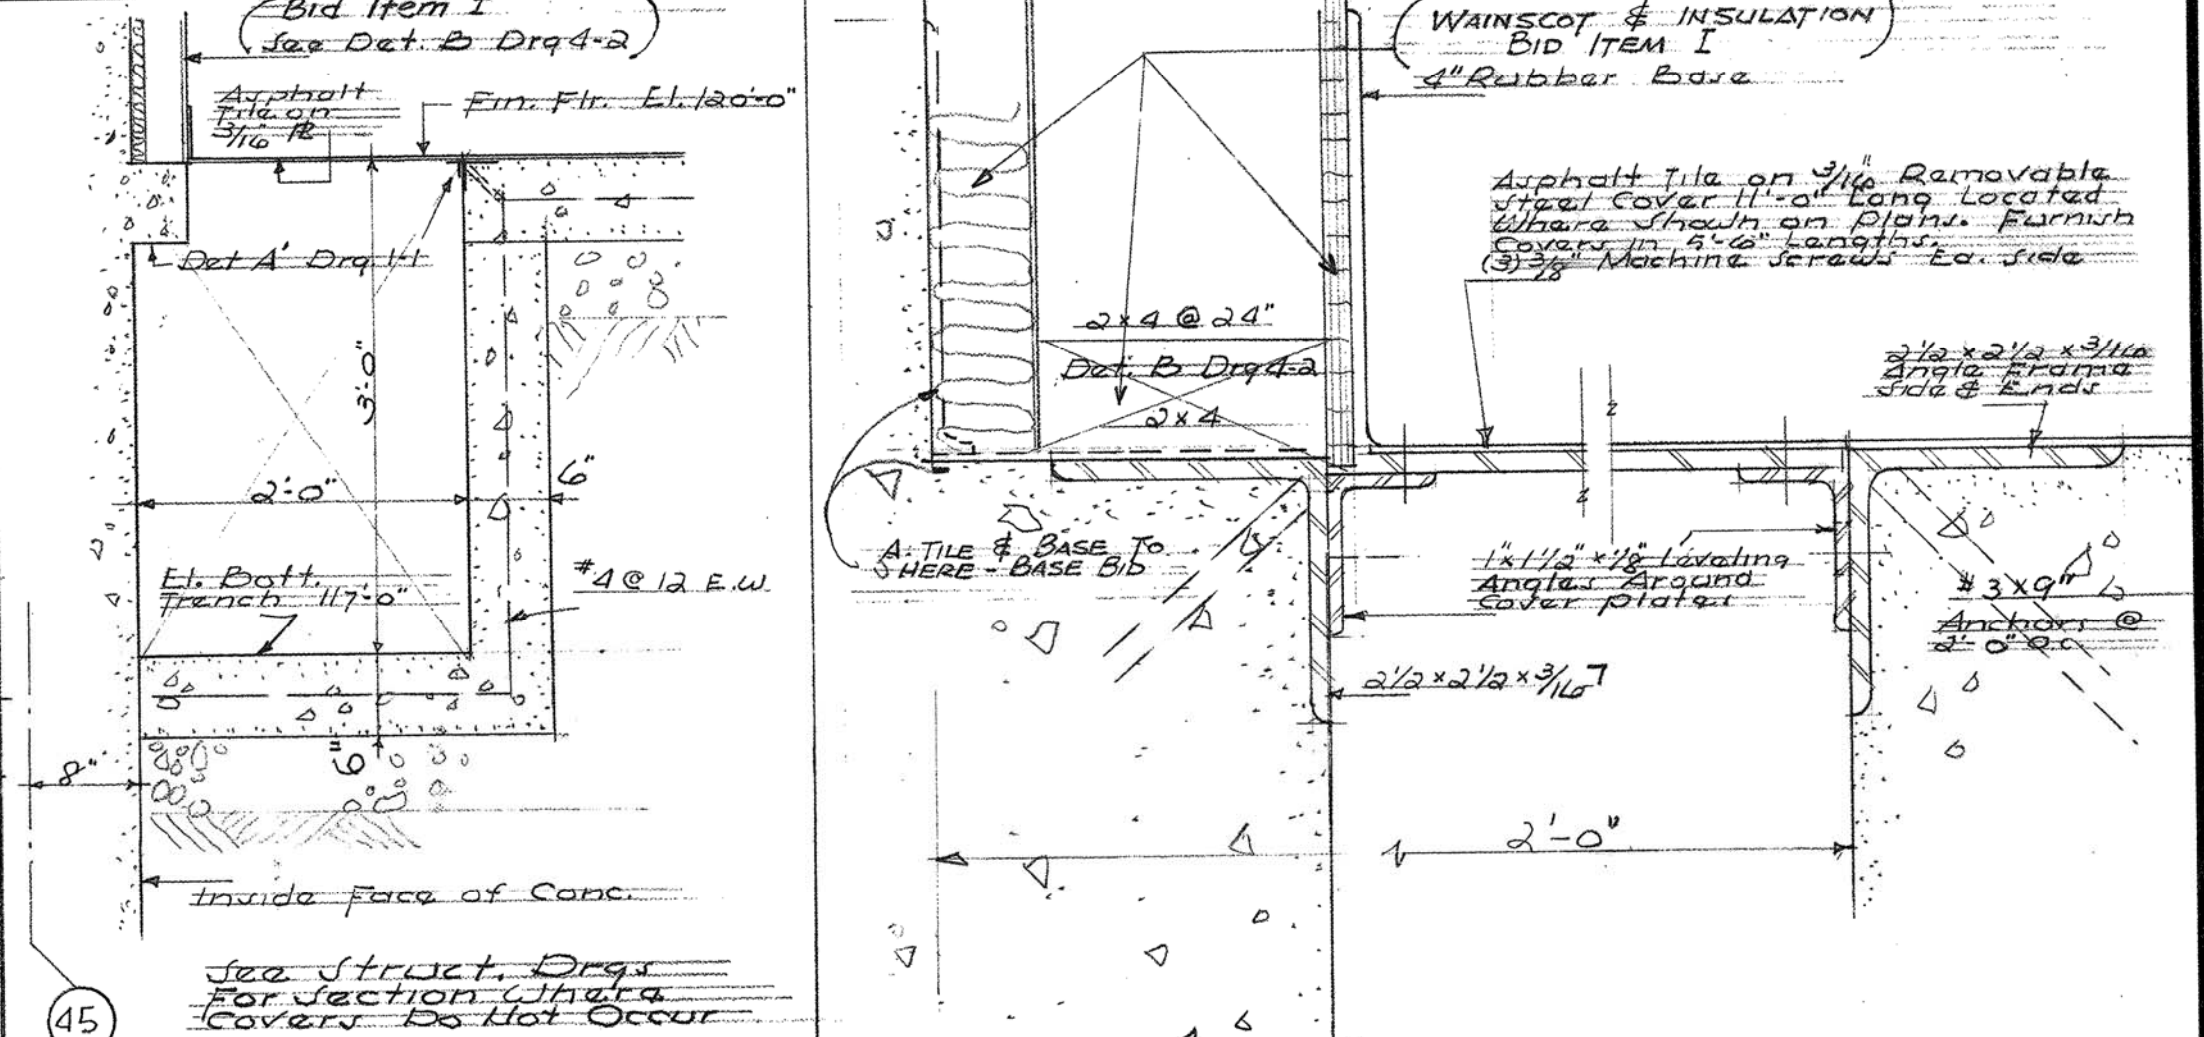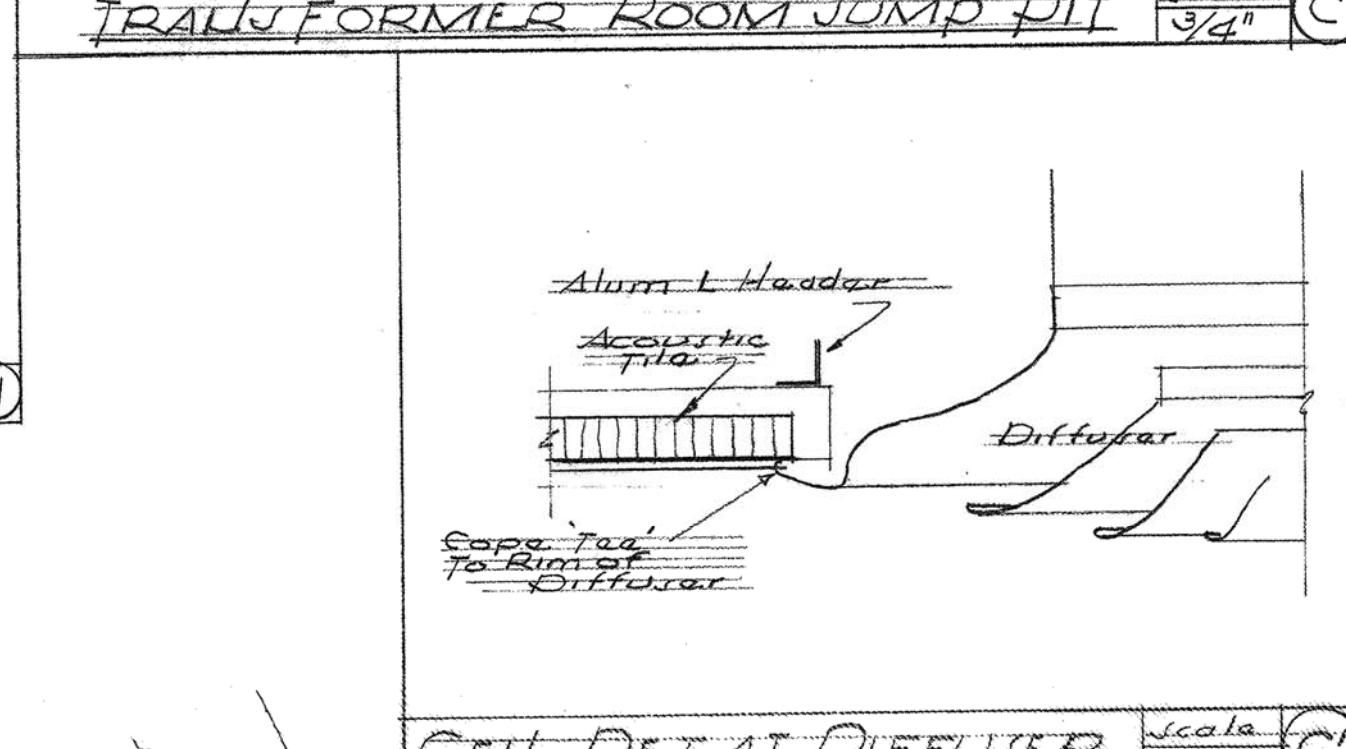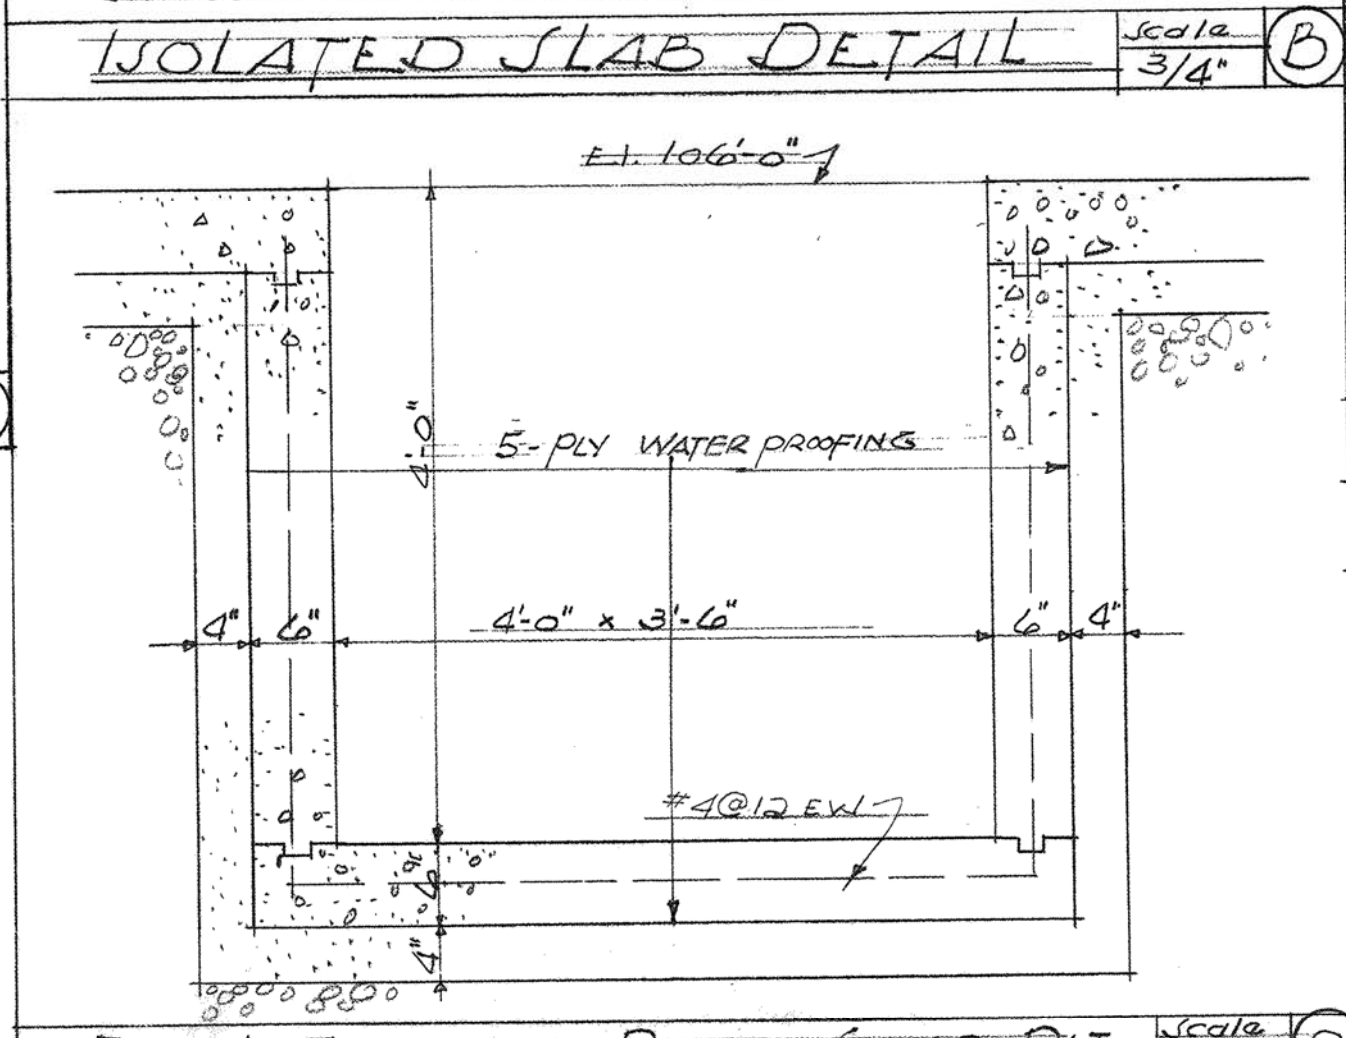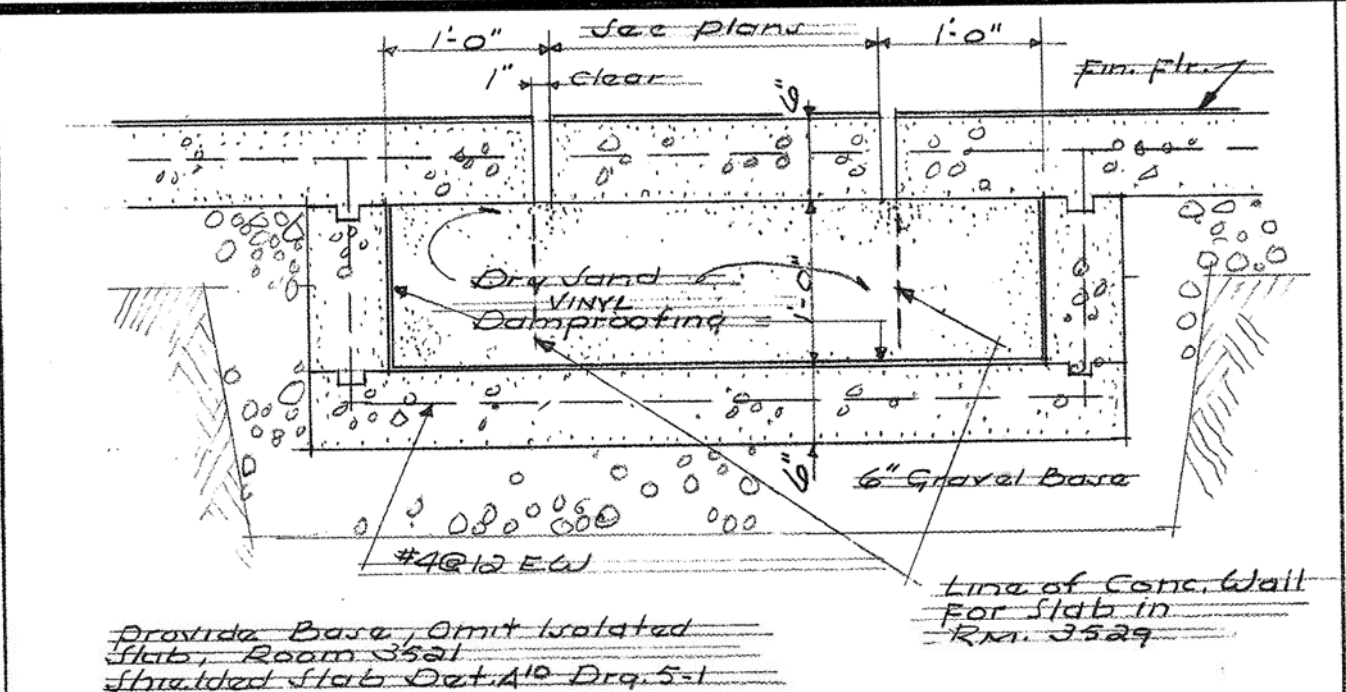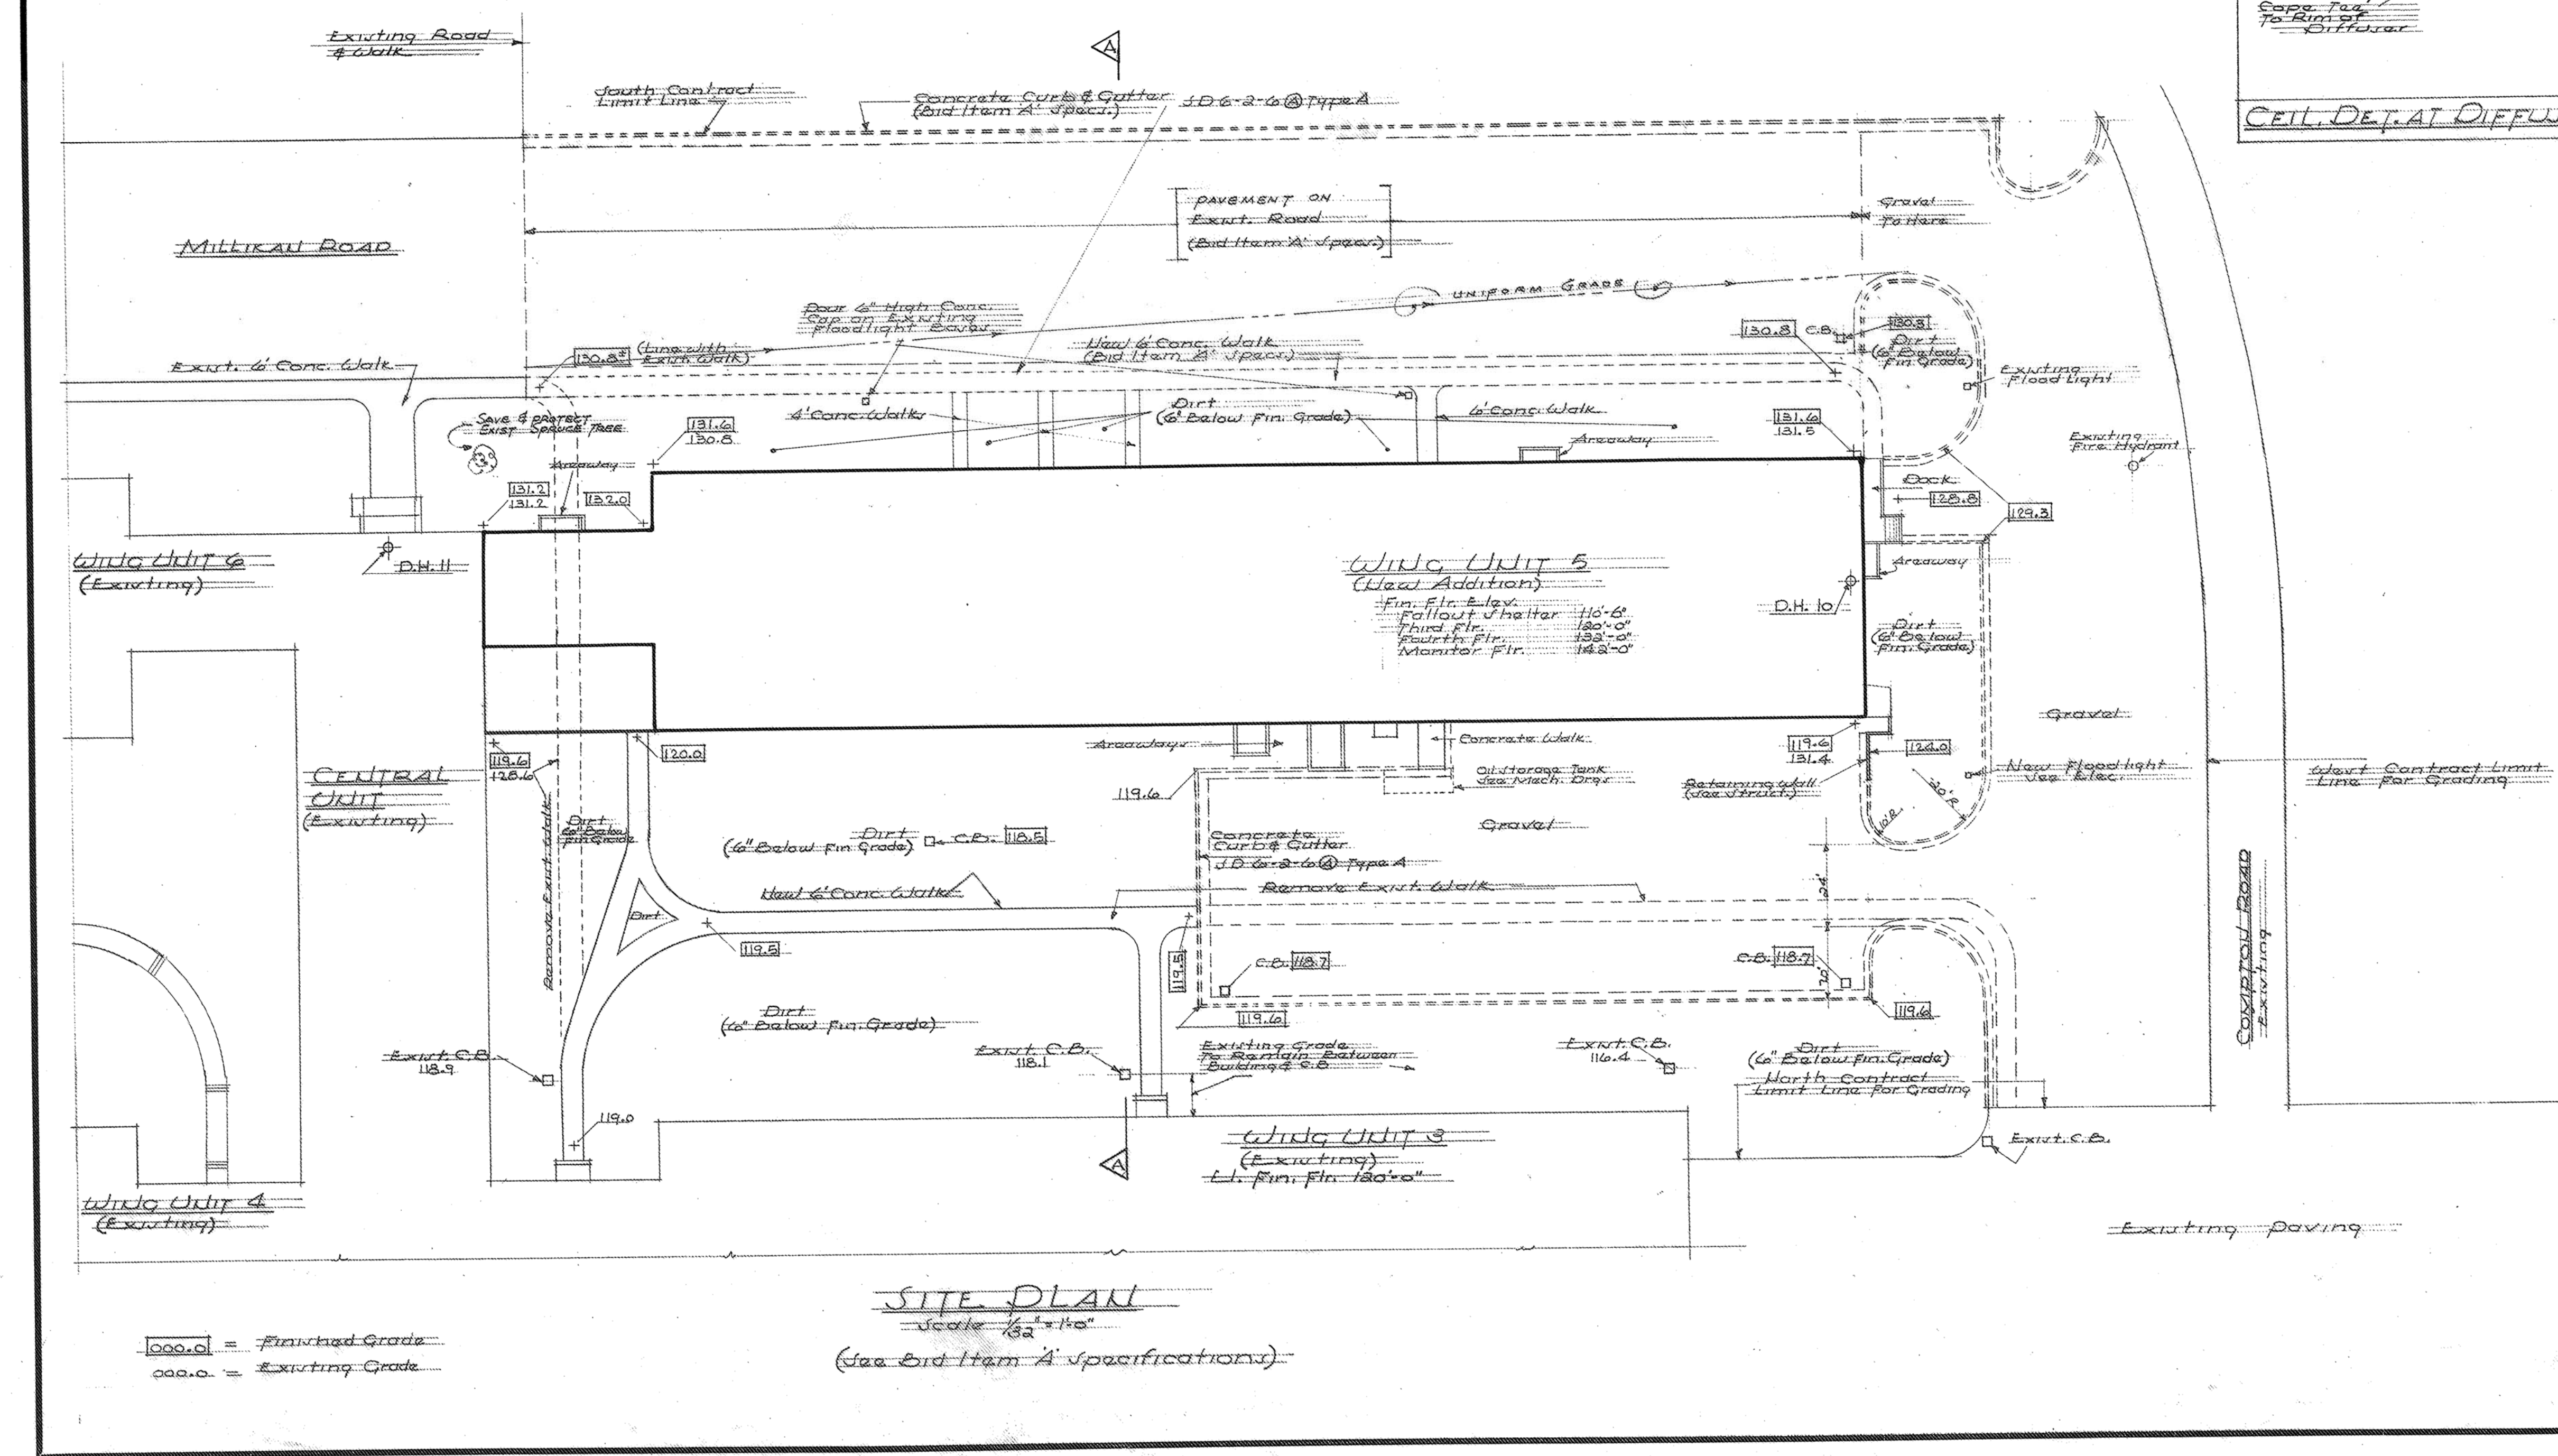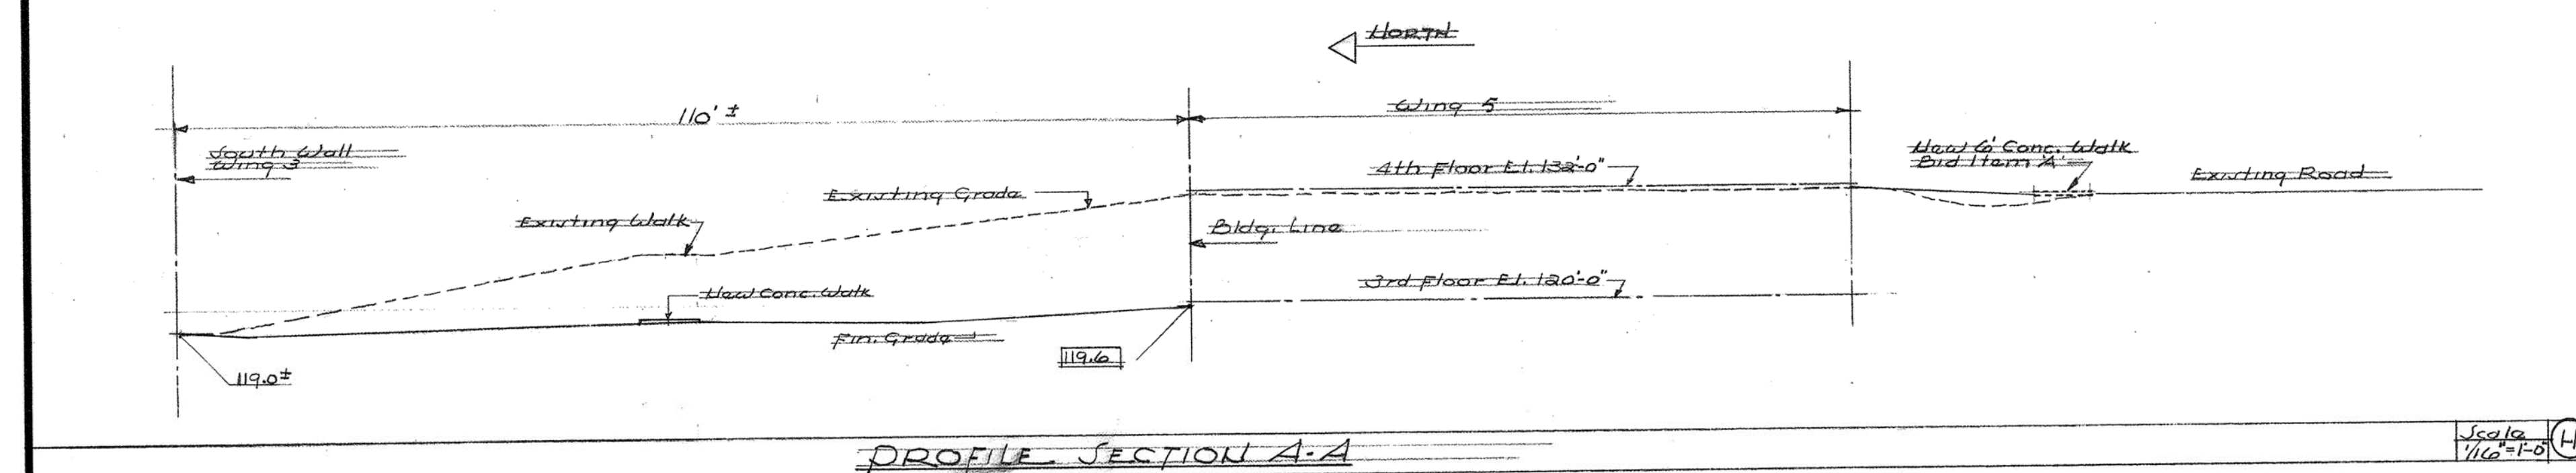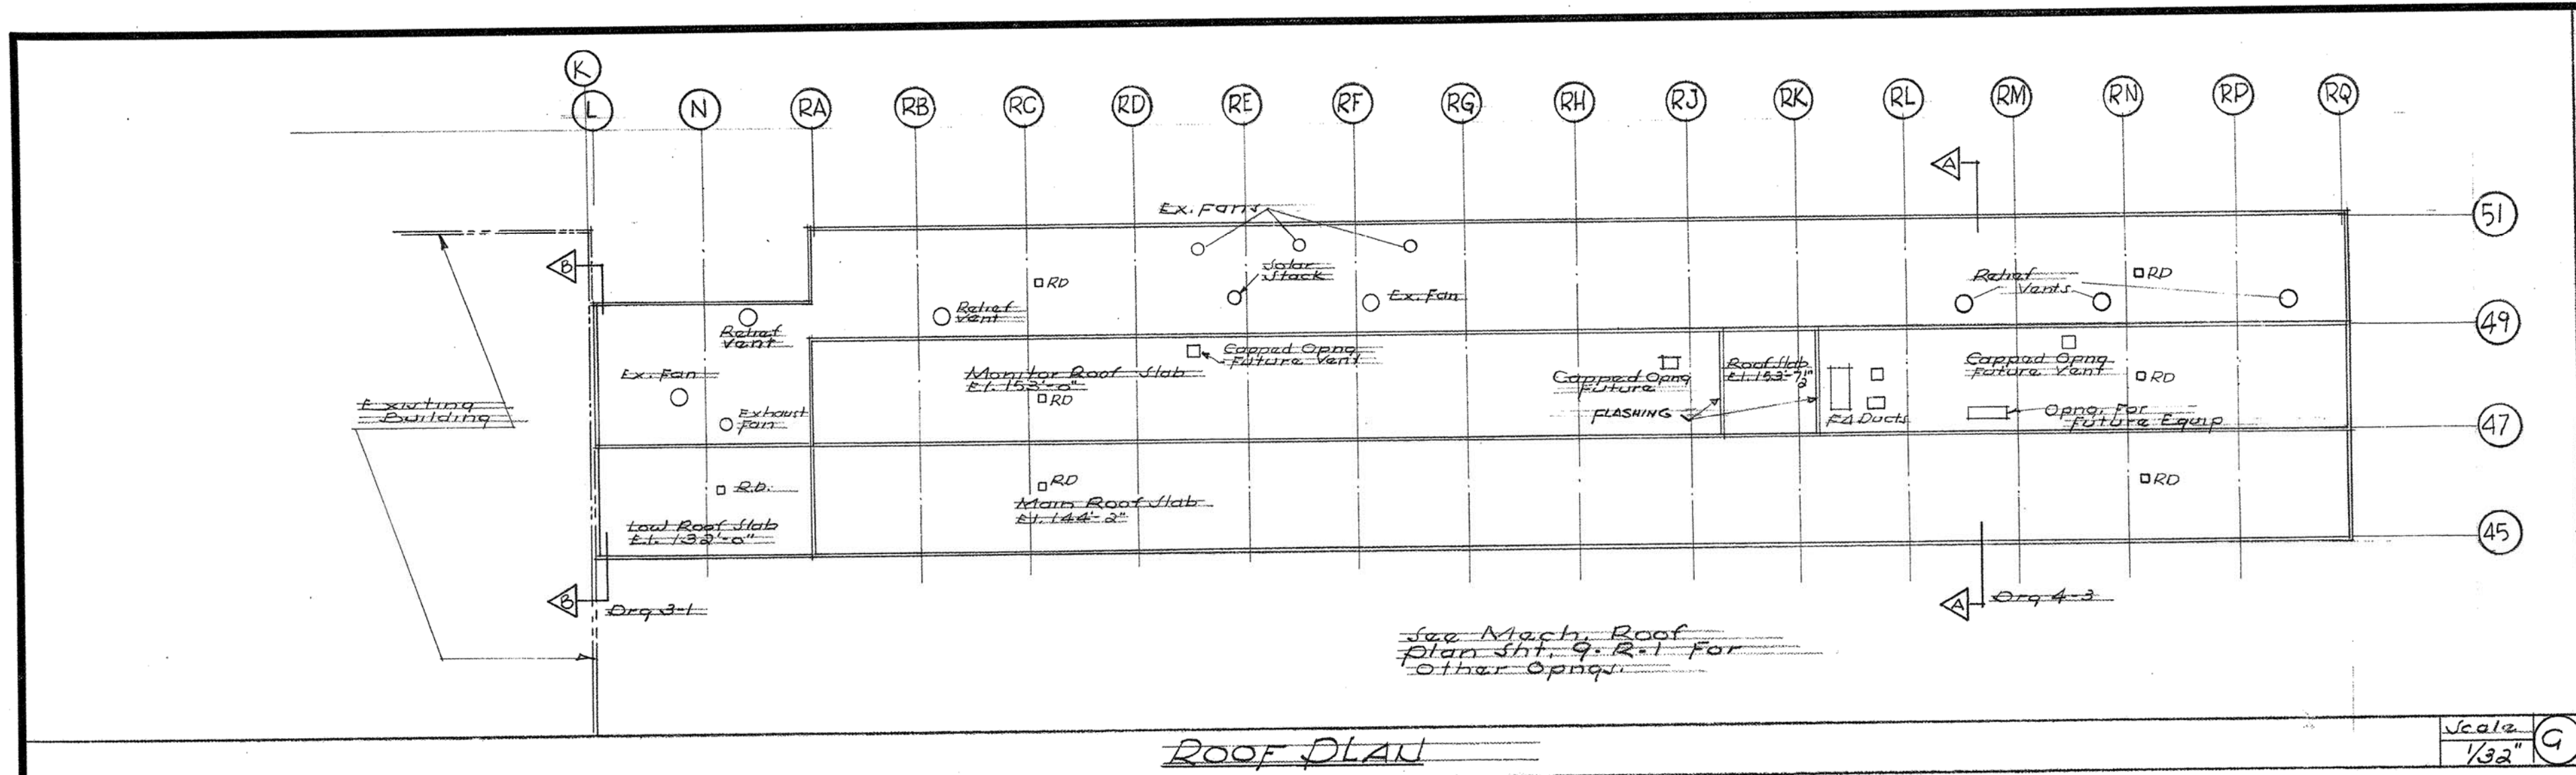

G. MEREDITH MUSICK AND CLAYTON C. MUSICK ARCHITECTS	
GENERAL SERVICES ADMINISTRATION PUBLIC BUILDINGS SERVICE - WASHINGTON, D. C.	
PROJECT	WING UNIT 5 EXT. TO EQUIPMENT LABORATORIES
LOCATION	NATIONAL BUREAU OF STANDARDS
STREET	STATE HIGHWAY 93
PROJ. NO.	917
DRAWN BY	11-10-60
CHECKED BY	C. MUSICK
DRAWING TITLE	PILOT PLAN ROOF PLAN
DRAWING NO.	1-1
EXT.	2

ALTERNATE "C" & "D"

1. Construction as described in the specifications.
2. Omit knock-out panels, roof-eave curbs & flashings, and utility caps, valves etc. at locations where Extension 2 Joins Extension 1.
3. Omit sidewalks, curbs and driveways shown on dwg 2-1 Ext. 1 and not on dwg 2-1 Ext. 2.

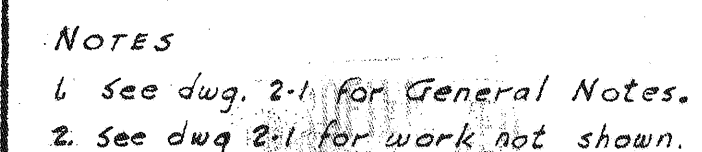

PEREIRA & LUCKMAN
AND
J. E. STANTON
ARCHITECTS AND ENGINEERS
LOS ANGELES, CALIFORNIA
ROBERT W. DITZEN
ASSOCIATE ARCHITECT
BOULDER, COLORADO

PUBLIC BUILDINGS SERVICE
GENERAL SERVICES ADMINISTRATION, WASHINGTON, D. C.

PROJECT	BOULDER LABORATORIES NATIONAL BUREAU OF STANDARDS
---------	--

LOCATION	BOULDER, COLORADO
----------	-------------------

STREET	STATE HIGHWAY 170		
SECTION			

PROJ. NO.	5-044		FILE NO.	
DRAWN BY	A.G.	2-22-52	CHECKED BY	E.M.S.

DRAWING				
---------	--	--	--	--

DRAWING TITLE	SITE PLAN
------------------	-----------


B.22001 ARCHITECTURAL

B22001 ARISTOTELIS


DRAWING NO. 2- EXT 2

RETURN TO:

RETURN TO D & C DRAWING FILES UNIT

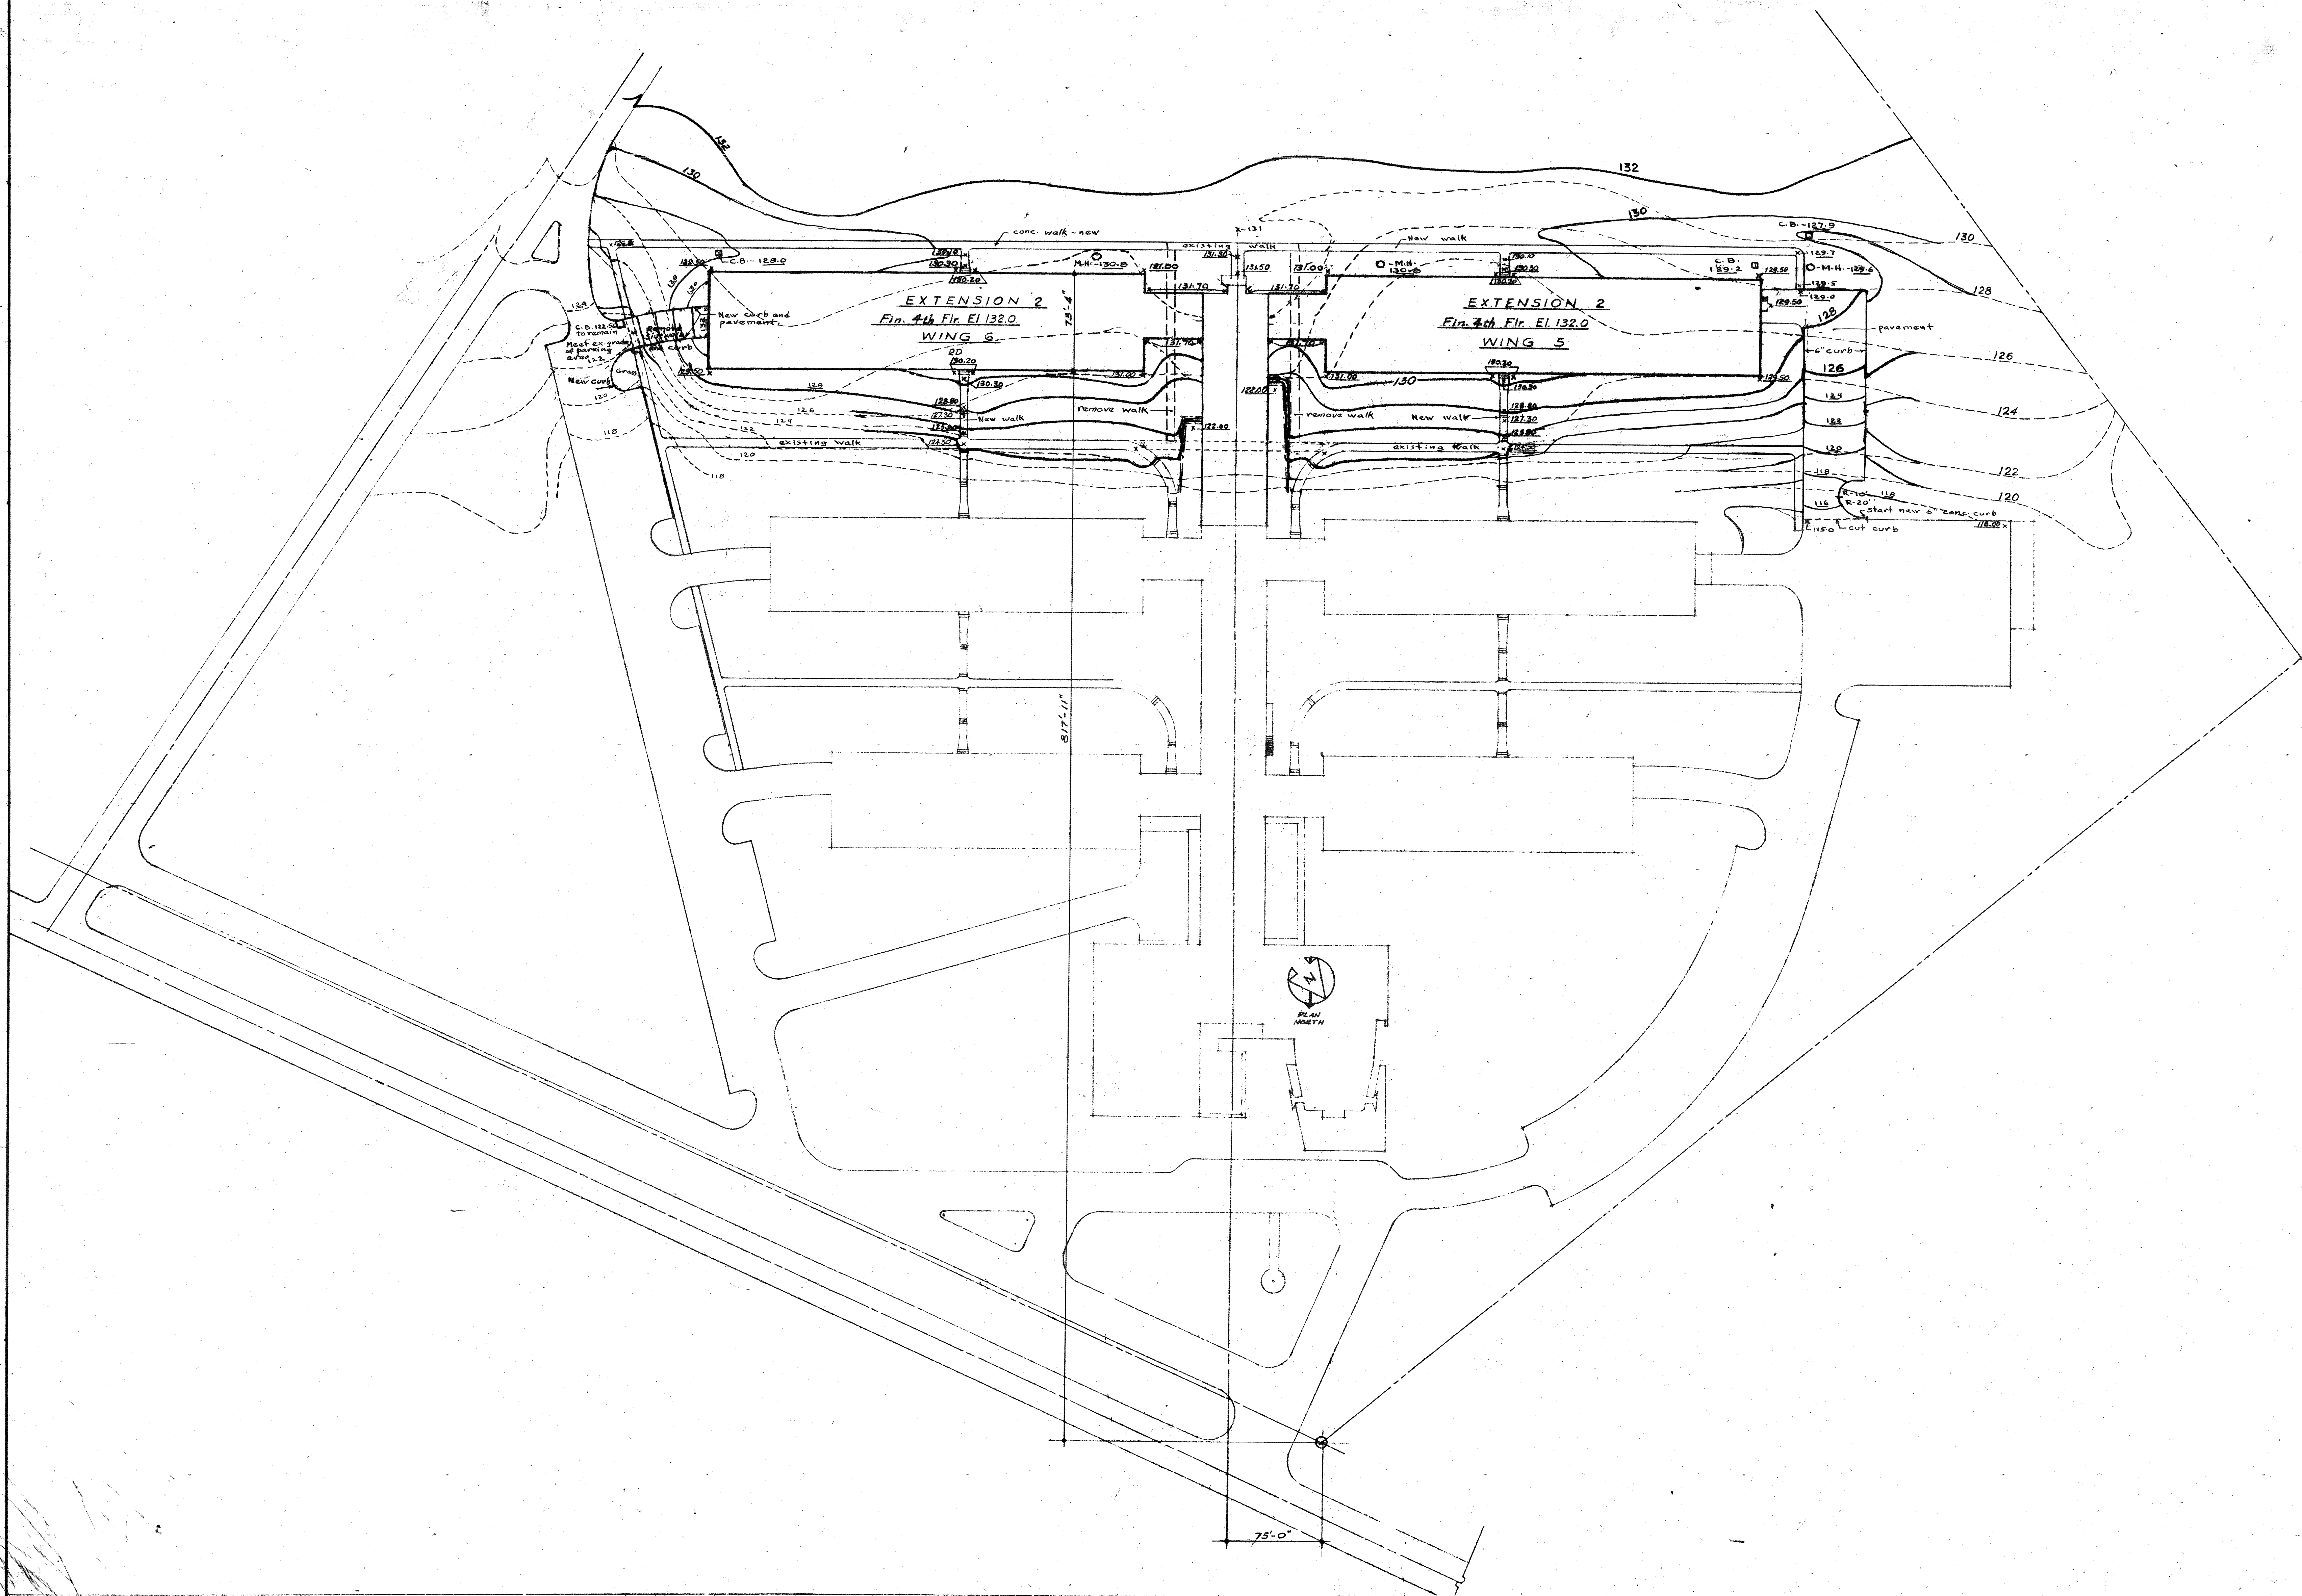

~LEGEND~
 ■ Catch Basin (Detail 6-2-15 mod 462/154 mod)
 ○ Manhole Storm Drain
 SE - Vitrified Clay Pipe
 RD - Roof Drain
 Existing ground contours for Extension 2 correspond with finish grade contours for Drwg. No. 2-2 Ext. 1.

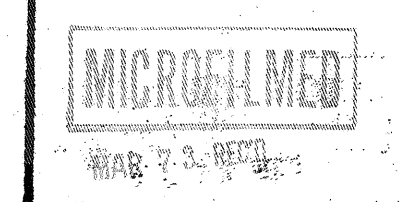


PEREIRA & LUCKMAN
 AND
J. E. STANTON
 ARCHITECTS AND ENGINEERS
 608 ARBELLER, CALIFORNIA
ROBERT W. DITZEN
 ASSOCIATE ARCHITECT
 BOULDER, COLORADO

PROJECT	BOULDER LABORATORIES
LOCATION	NATIONAL BUREAU OF STANDARDS
STREET	BOULDER, COLORADO
STATE	STATE HIGHWAY 170
PROJ. NO.	8-044
FILE NO.	2-22-52
DRAWN BY	J.M.
CHECKED BY	C.S.
TITLE	CONTOURS & GRADING PLAN

B22002 ARCHITECTURAL
 2-2 EXT 2

GRADING PLAN - EXTENSION 2


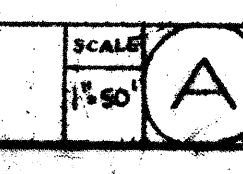


LEGEND

- (E) FIRE EXTINGUISHER
- (E) FIRE ALARM BELL ON WALL
- (E) FIRE ALARM PULL STATION
- (E) ILLUMINATED "EXIT" SIGNAGE
- (E) EMERGENCY LIGHT FIXTURE
- (E) TRANSFER GRILLE OR RETURN AIR GRILLE THROUGH CORRIDOR WALL
- (E) ILLUMINATED "STAIRWAY" SIGNAGE
- (E) FIRE ALARM HORN AND STROBE



KEY NOTES

- 1 DUMBWAITER
- 2 (E) CMU WALLS, FULL HEIGHT
- 3 (E) GYP. BD. WALLS, TO UNDERSIDE OF CEILING OR STOPS SHORT OF CEILING.
- 4 (E) DUMBWAITER
- 5 (E) SMOKE DETECTOR ABOVE
- 6 (E) VINYL COVERED PANEL WALL SYSTEM.
- 7 3" STEP DOWN ONTO STAIRWAY LANDING.
- 8 (E) ACOUSTIC CEILING TILES GLUED TO BOTTOM OF STRUCTURE IN CORRIDOR.
- 9 (E) EXIT DOORS WITH WIRE GLASS LITES, EXIT DEVICE AND CLOSER.
- 10 (E) AREA BELOW STAIRWAY USED FOR STORAGE. UBC 1006.3.3.6
- 11 (E) DAMPER ON WALL. PURPOSE UNKNOWN.
- 12 (E) EXIT DOOR WITH CLOSER AND NO EXIT DEVICE.
- 13 (E) NO CEILING. OPEN TO STRUCTURE. (E) CMU CORRIDOR WALLS TO BOTTOM OF STRUCTURE.
- 14 (E) S.A.C. (7'-3" AFF), IT APPEARS GYP. BD. WALLS TO UNDERSIDE OF CEILING.
- 15 WALL BUILT INTO (E) INACTIVE DOOR LEAF OF DOUBLE DOOR OPENING.
- 16 (E) R.A. GRILLE, NO DAMPER
- 17 (E) TRANSFER GRILLE, NO DAMPER
- 18 (E) HANDRAILS STOP AT EDGE OF FIRST AND LAST TREAD. DOES NOT COMPLY.
- 19 (E) HANDRAIL IS MOUNTED HIGHER THAN ALLOWED.
- 20 (E) 1-1/2 HR FIRE-RATED EXIT DOOR IN NON-FIRE RATED FRAME WITH EXIT DEVICE & 6" X 24" WIRE GLASS BORROWED LIGHT. DOOR DOES NOT SWING IN DIRECTION OF TRAVEL (EXIT TO GRADE)
- 21 DOOR TYPE 'A': EXIST. NON-FIRE RATED DOOR, NON-FIRE RATED DOOR FRAME
- 22 DOOR TYPE 'B': EXIST. NON-FIRE RATED DOOR, NON-FIRE RATED DOOR FRAME; LOUVER
- 23 DOOR TYPE 'D': EXIST. NON-FIRE RATED DOOR, NON-FIRE RATED DOOR FRAME; NON-WIRE GLASS; LOUVER
- 24 DOOR TYPE 'E': EXIST. 20 MIN. OR HIGHER FIRE RATED DOOR; NON-FIRE RATED DOOR FRAME; NON-WIRE GLASS
- 25 SUB BASEMENT IS NOT SPRINKLERED AS REQUIRED BY UBC 904.2.2

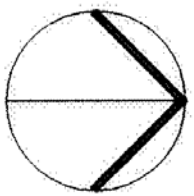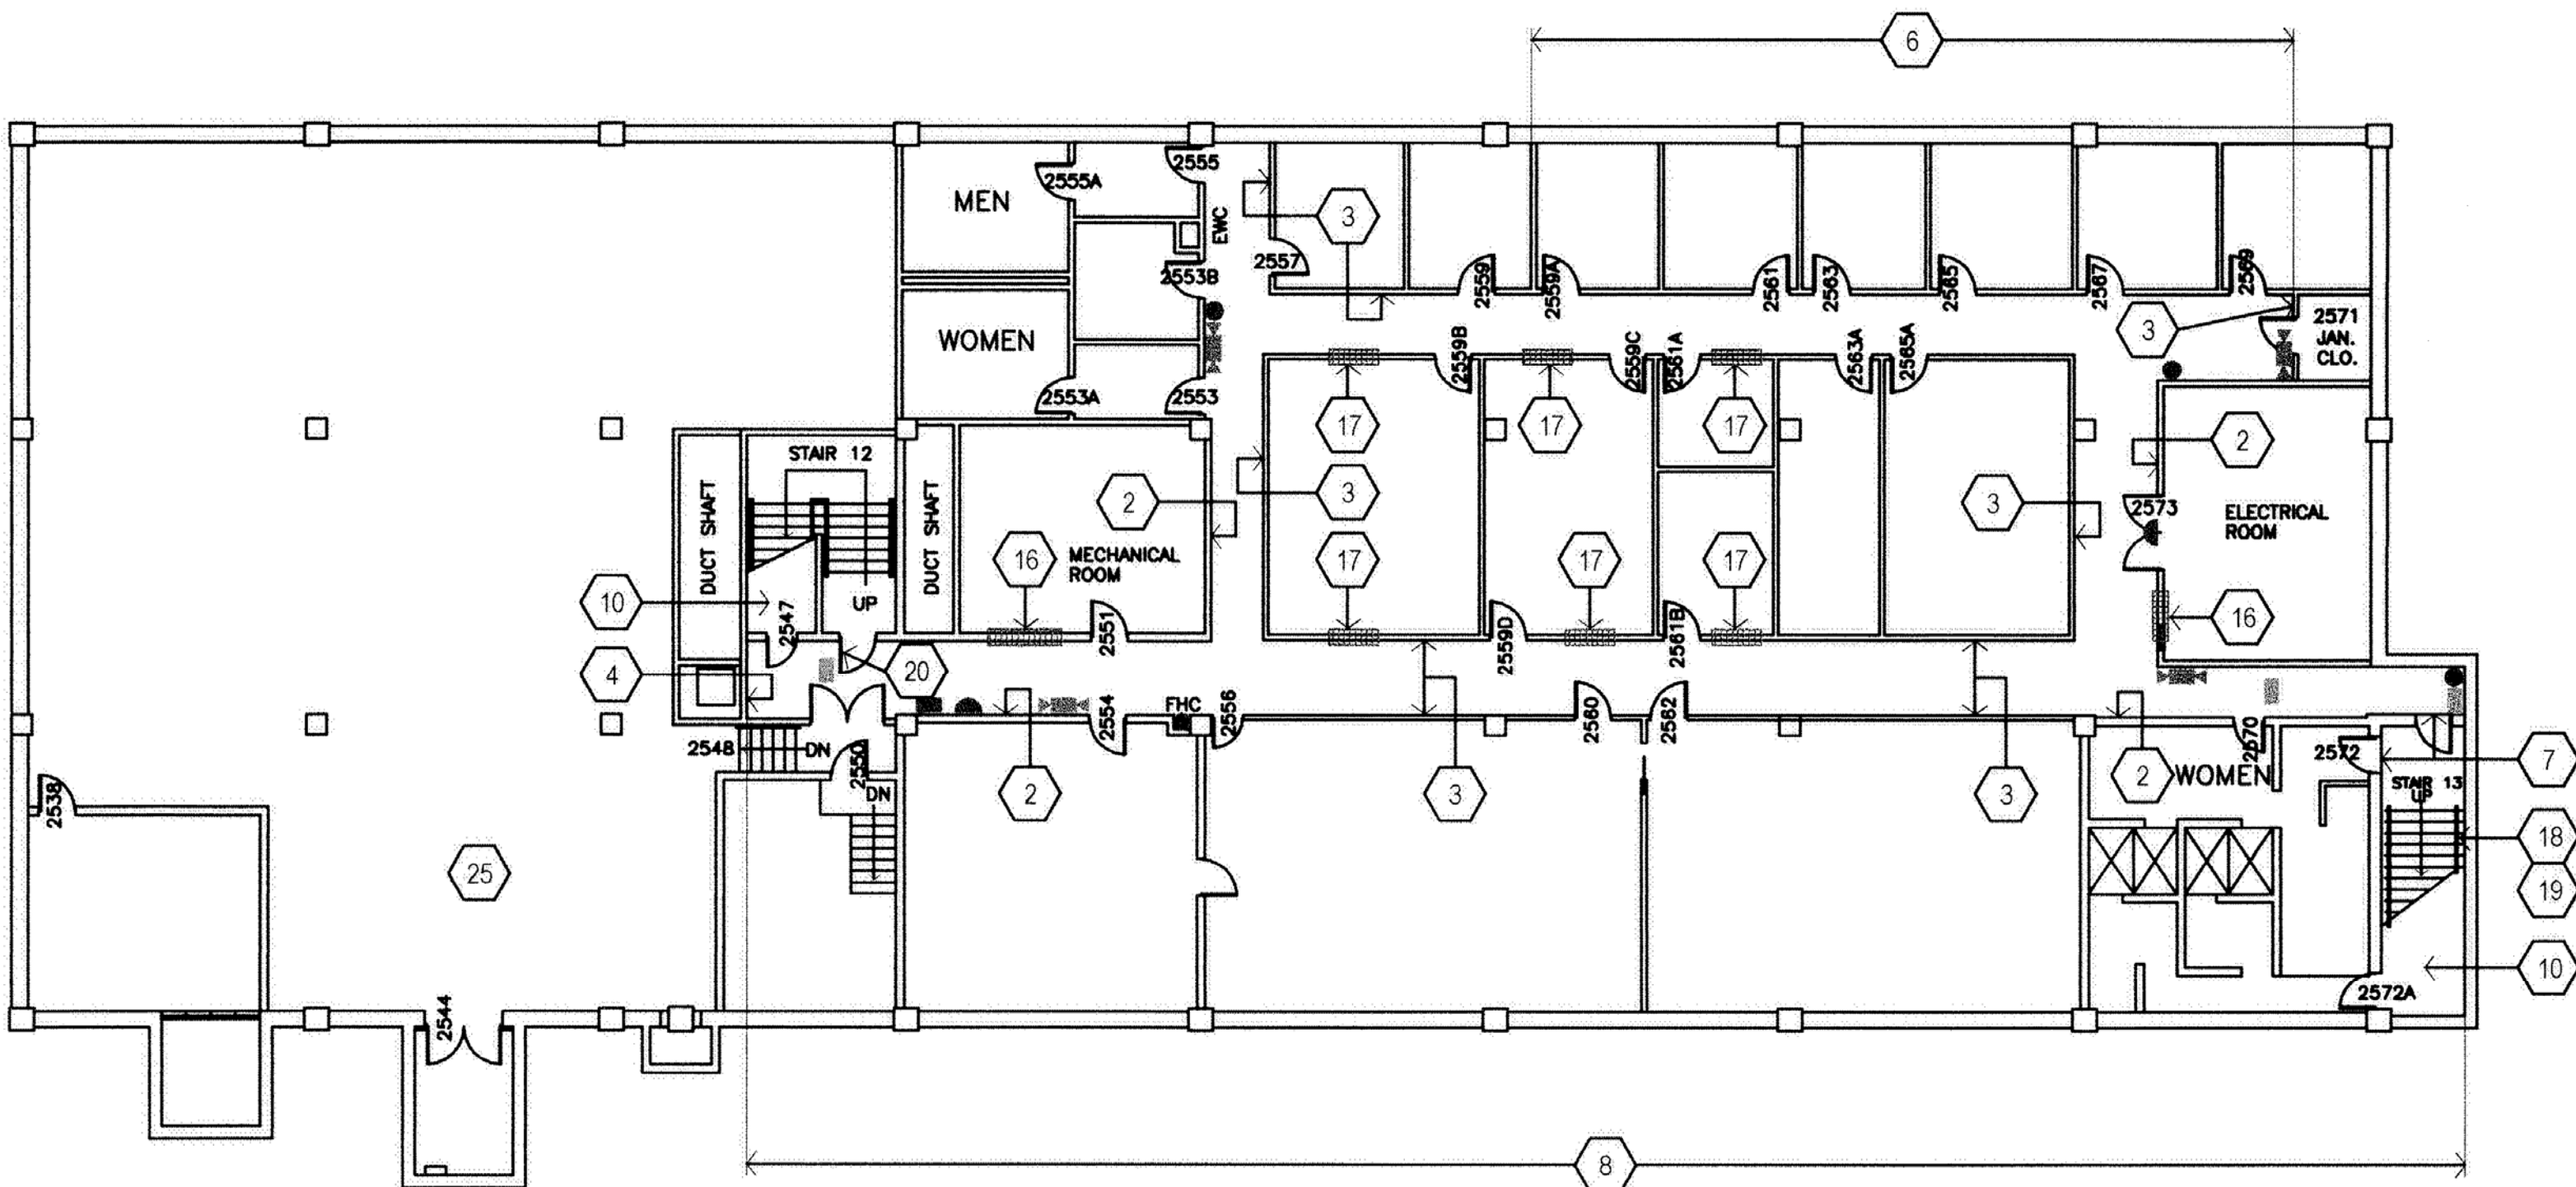


SUB-BASEMENT FLOOR PLAN - EXIST. CONDITIONS

N.T.S.

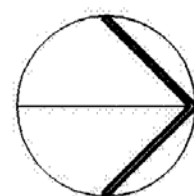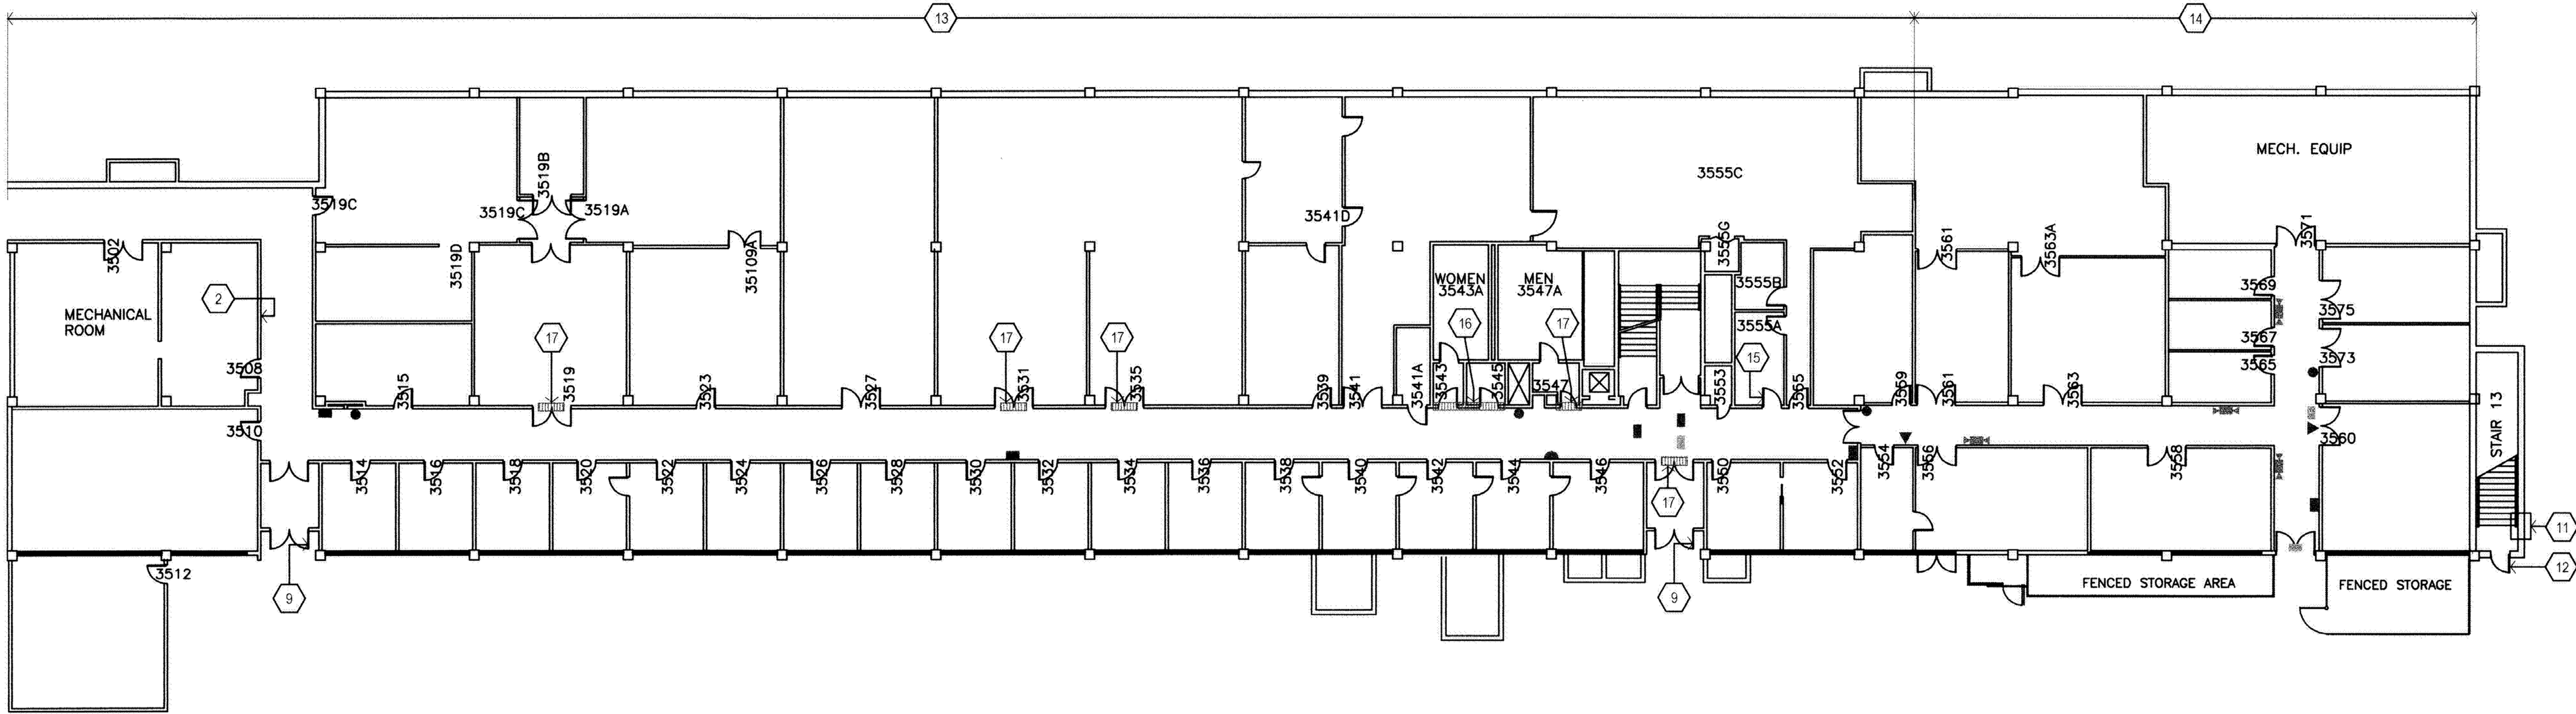

BASEMENT FLOOR PLAN - EXIST. CONDITIONS

N.T.S.

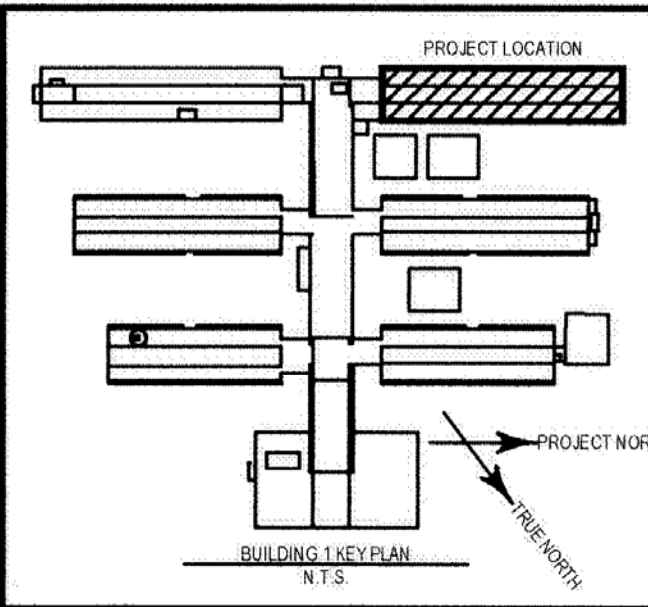

REVISIONS	
NO.	DATE
1	
2	
3	
4	
5	
6	
7	
8	
9	
10	
11	
12	
13	
14	
15	
16	
17	
18	
19	
20	
21	
22	
23	
24	
25	

PROJECT NO.	20206.00
DATE	05.17.02
DRAWN BY	PL
CHECKED BY	PG
ISSUE FOR:	XXX

CRP-1

1 OF 3


GREENBERG + GREENBERG

1700 EAST 17TH AVENUE
DENVER, COLORADO 80218
303.521.2043
FAX 303.521.2090


EMERGENCY
EGRESS STUDY
NIST, B1, W5
SUB BASEMENT
BASEMENT

325 BROADWAY
BOULDER, COLORADO

ARCHITECTURE
CODE ANALYSIS PLANS

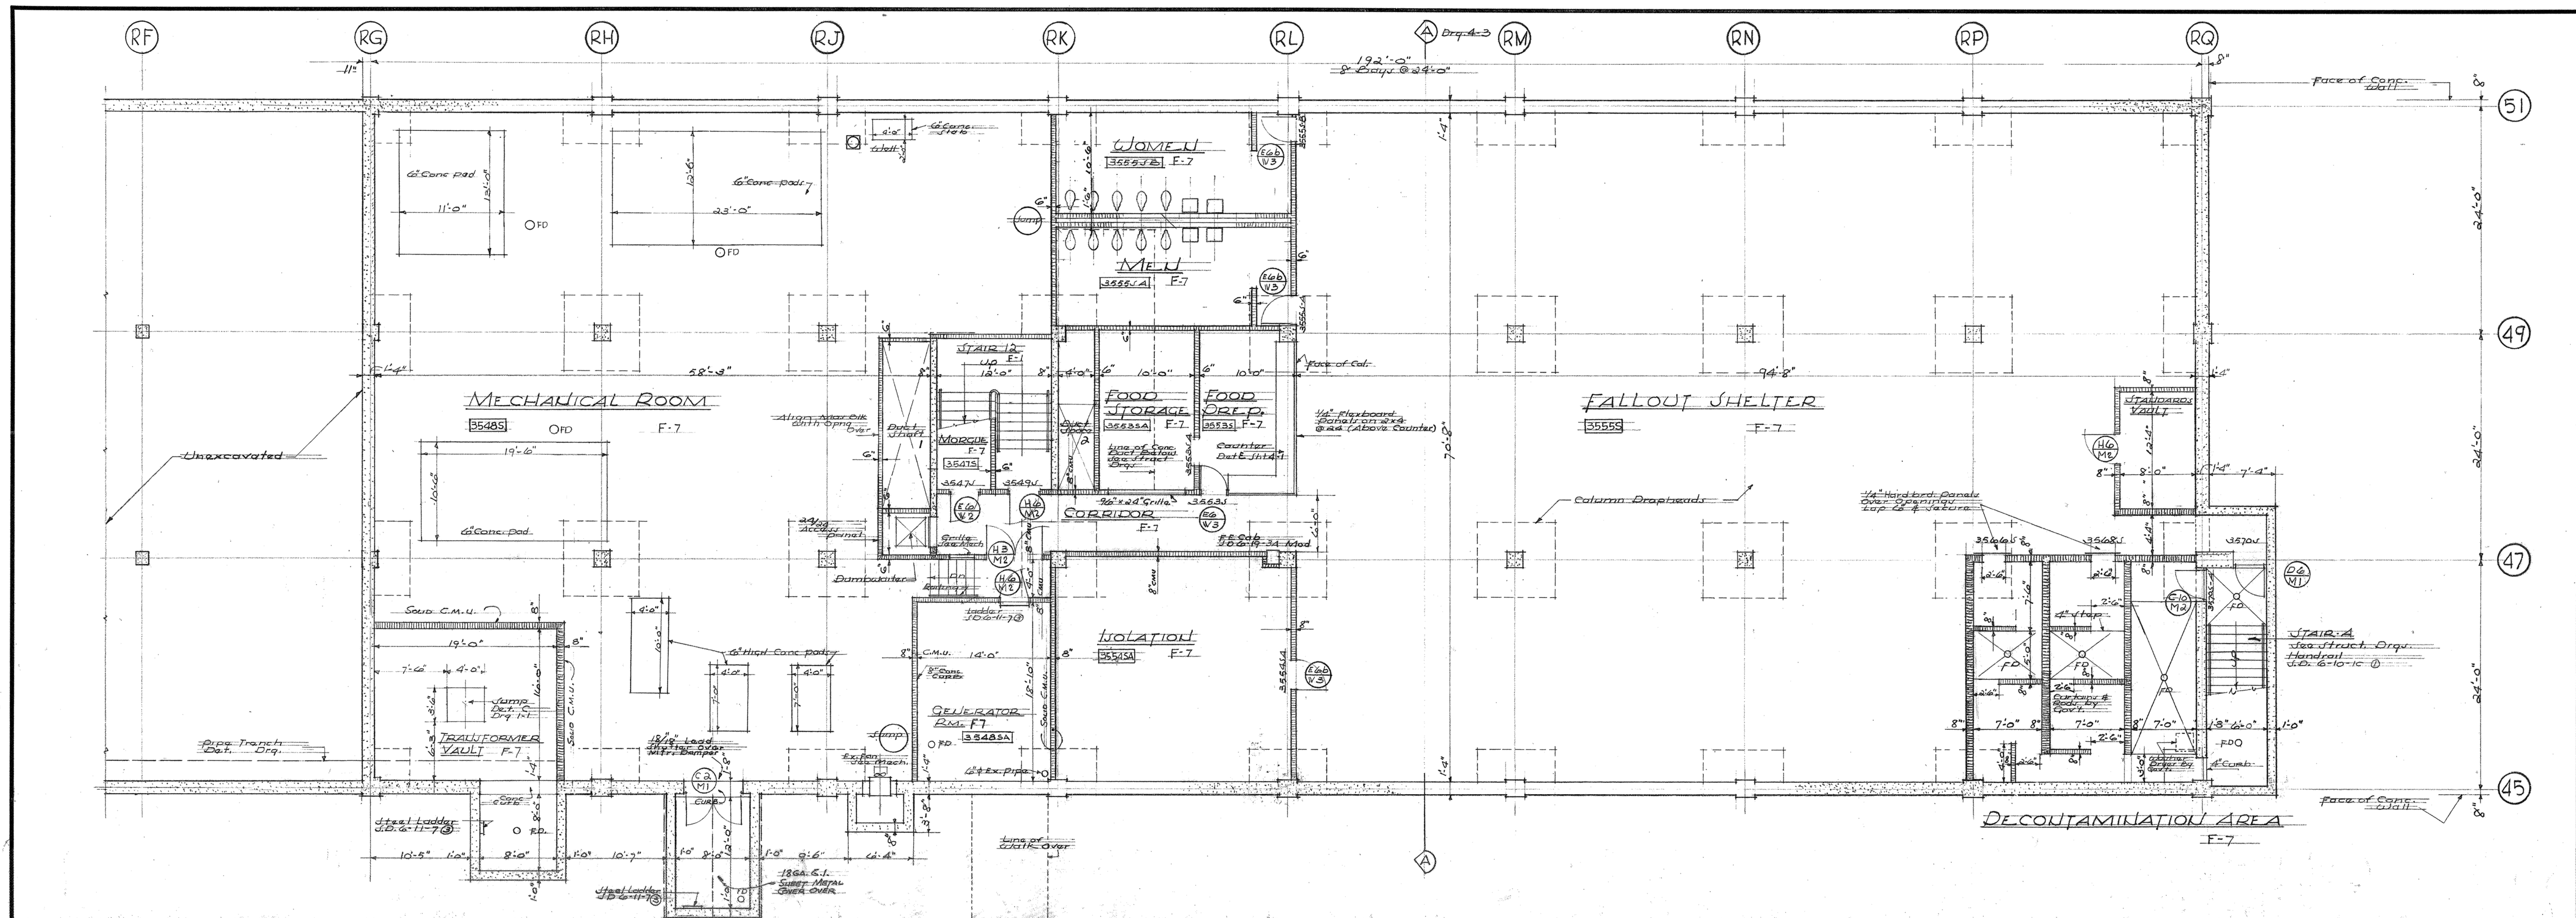

BASEMENT PLAN - WING UNIT 5

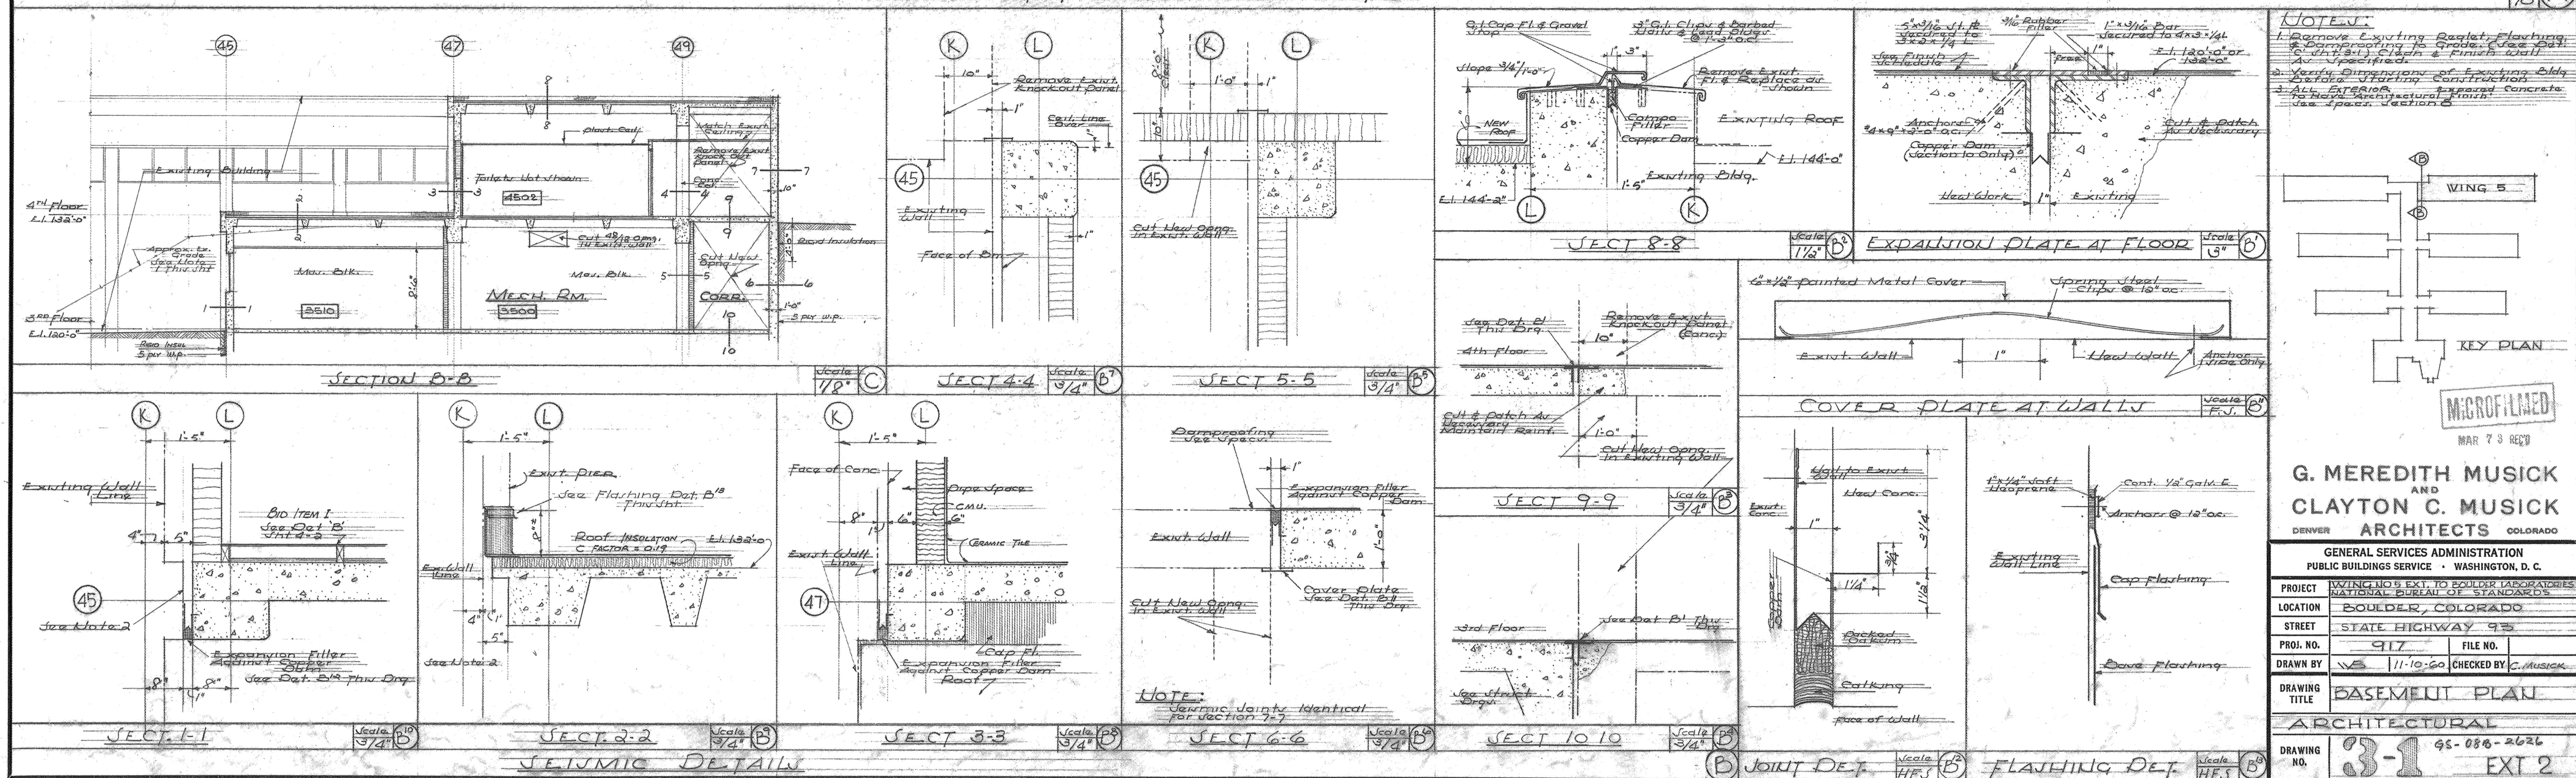

NOTES:

1. Remove Existing Rebar, Flashing, Damp-proofing to Grade. Use 2" x 6" x 1/2" Ply. & Finish Wall.
2. Verify Dimensions of Existing Bldg. Before Starting Construction.
3. ALL EXTERIOR EXPOSED CONCRETE TO HAVE ANCHORING FLOORS.
4. Use Spec. Section 8.

KEY PLAN


WING 5

G. MEREDITH MUSICK AND CLAYTON C. MUSICK ARCHITECTS COLORADO

GENERAL SERVICES ADMINISTRATION PUBLIC BUILDINGS SERVICE - WASHINGTON, D. C.


PROJECT	WING NO. 5 EXT. TO BOULDER LABORATORIES NATIONAL BUREAU OF STANDARDS
LOCATION	BOULDER, COLORADO
STREET	STATE HIGHWAY 93
PROJ. NO.	917
FILE NO.	11-10-50
DRAWN BY	W.S.
CHECKED BY	C. Musick
DRAWING TITLE	BASEMENT PLAN
ARCHITECTURAL	
DRAWING NO.	3-1 EXT 2

B-22009

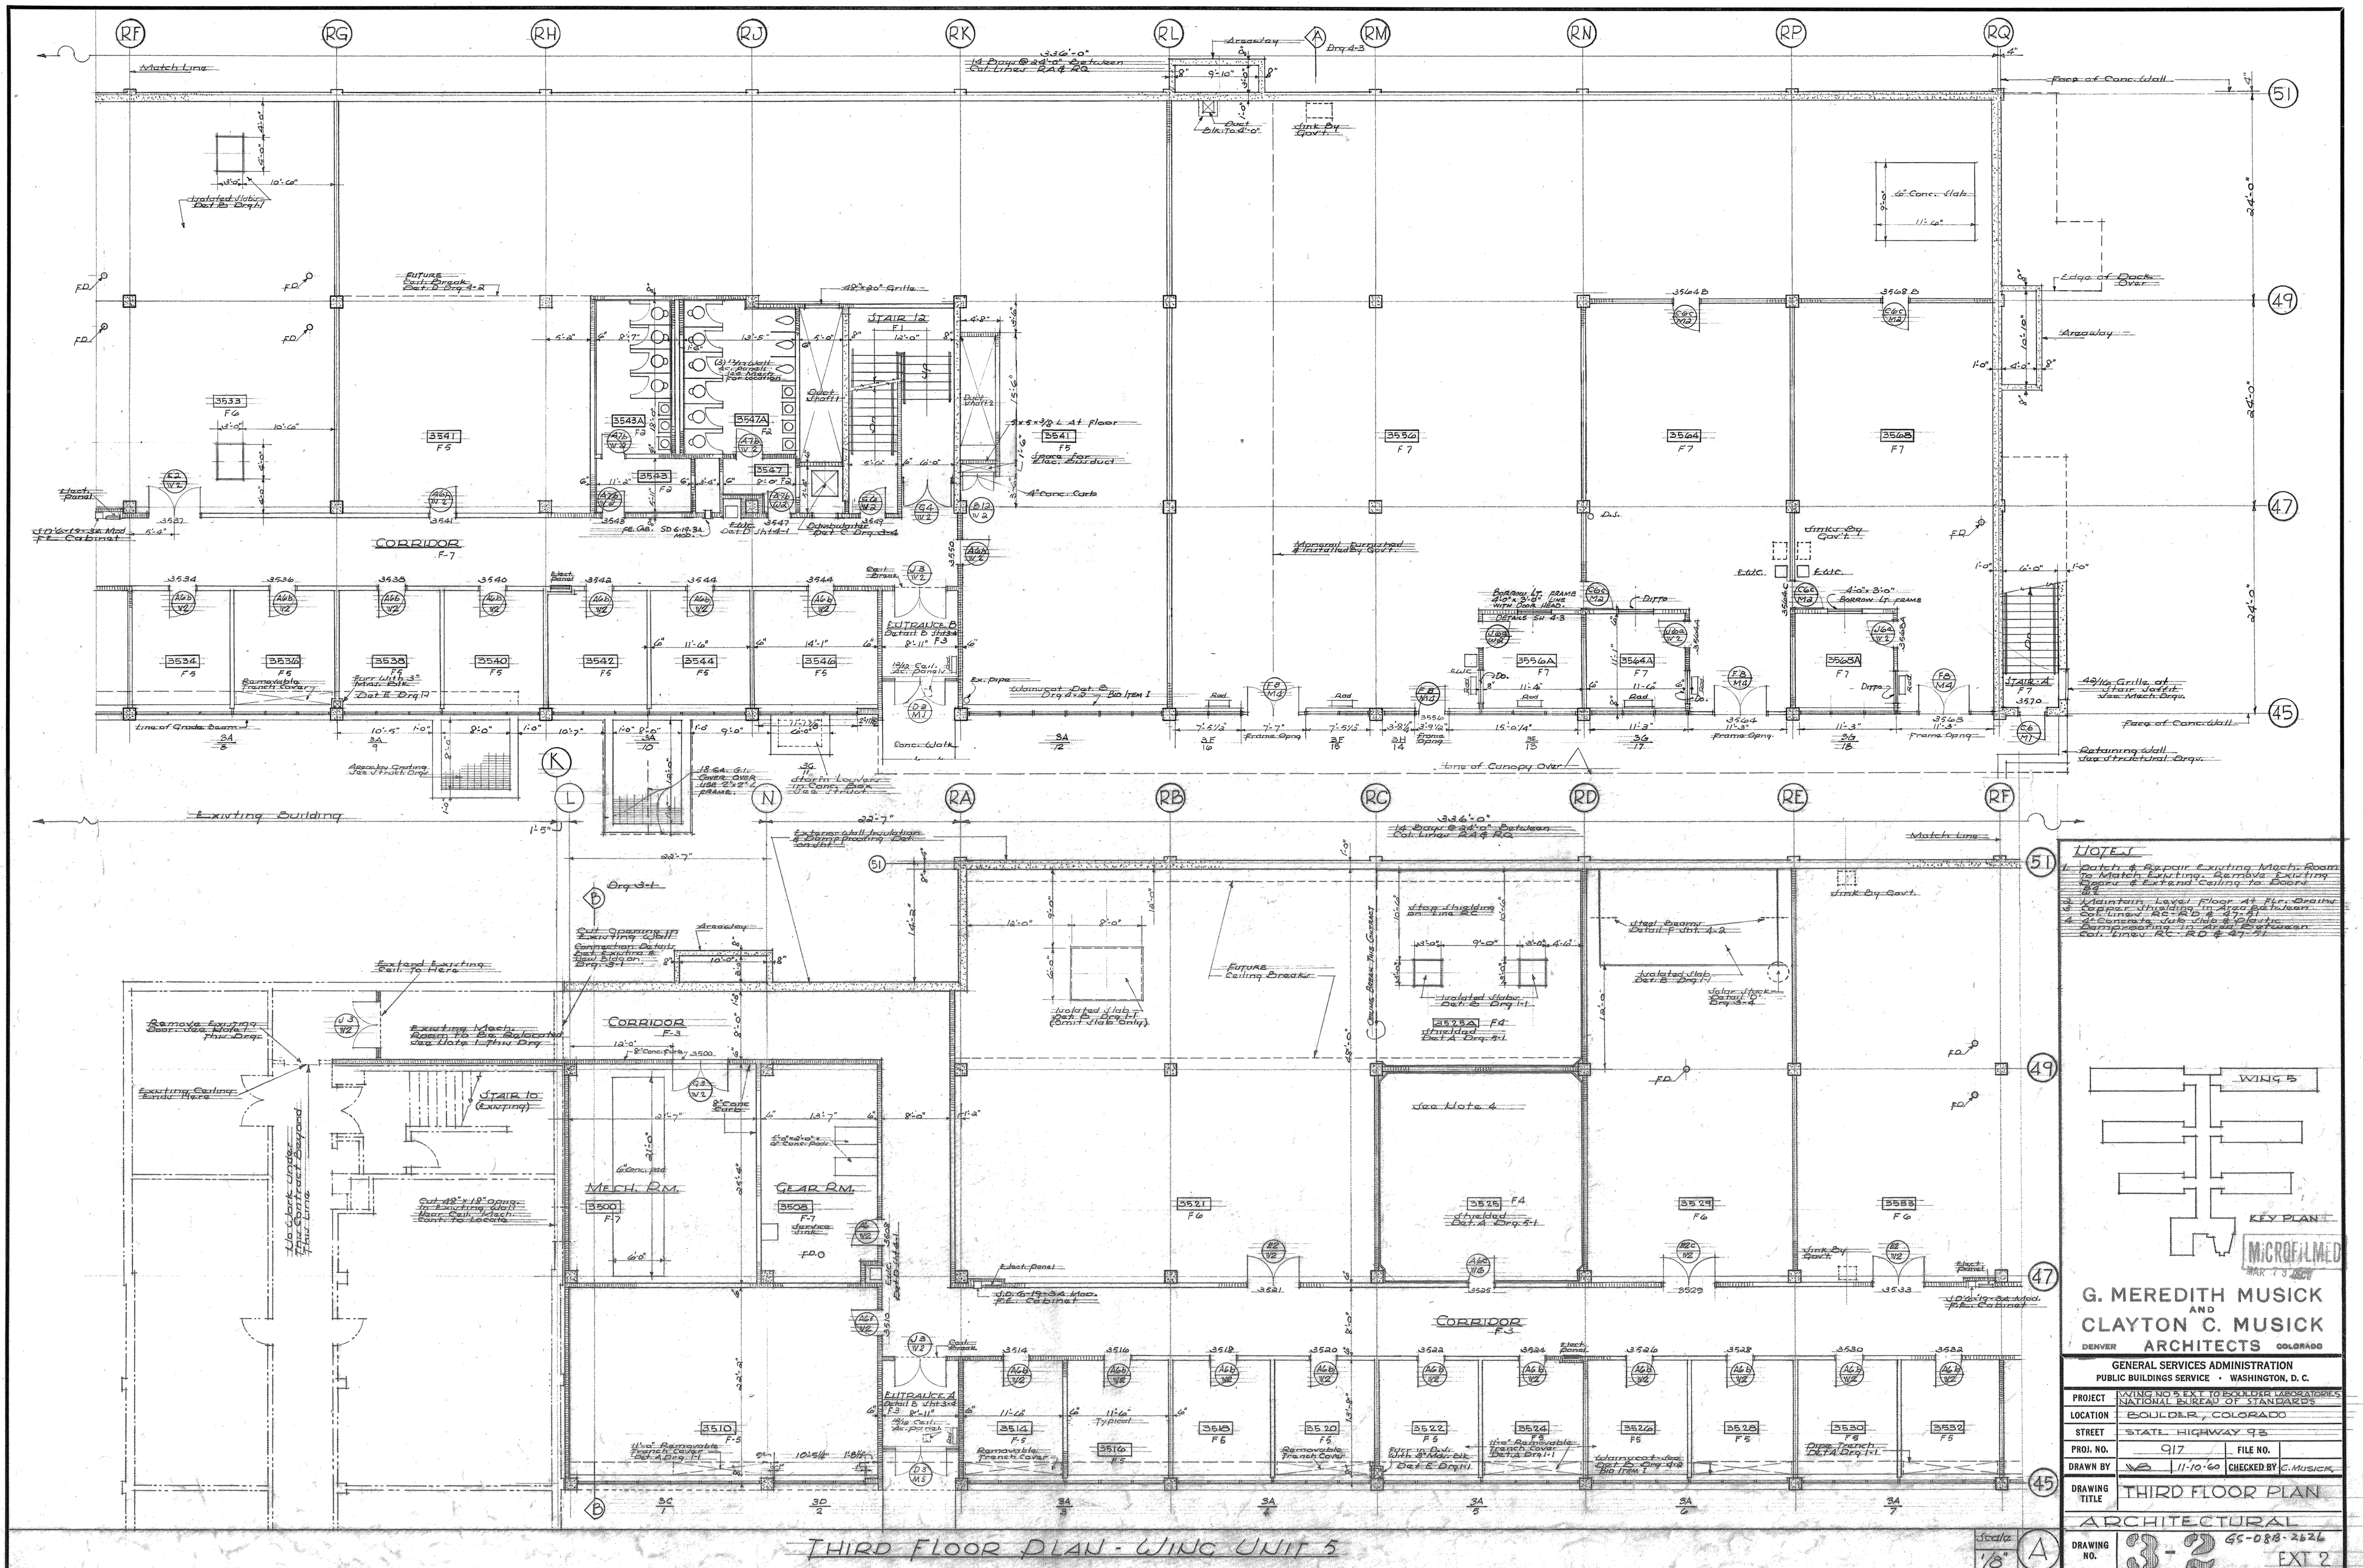

NOTES

1. Patch & Repair Existing Mech. Room to Match Existing. Remove Existing Gypsum & Extend Ceiling to Door.
2. Mount Level Floor At H.R. Drainage. Copper Shielding in Area Between Col. Lines RC-20 & 21-2.
3. At Concrete Job Joints & Plastic Compensating in Slabs & Columns Col. Lines RC-20 & 21-2.


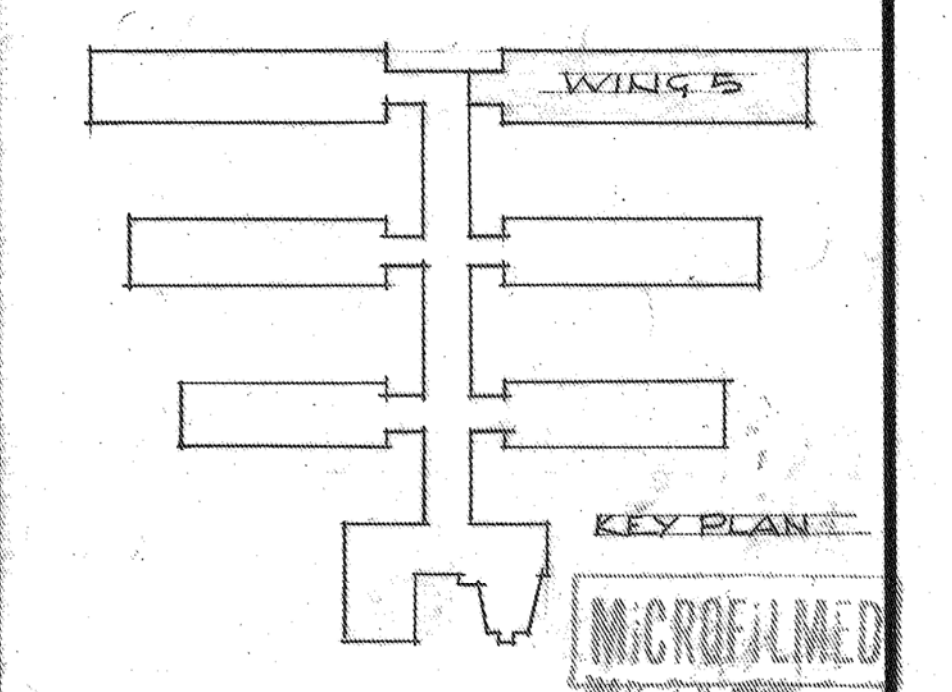


G. MEREDITH MUSICK AND CLAYTON C. MUSICK ARCHITECTS
DENVER COLORADO

GENERAL SERVICES ADMINISTRATION
PUBLIC BUILDINGS SERVICE • WASHINGTON, D. C.

PROJECT	WING NO. 5 EXT. TO BOULDER LABORATORIES
LOCATION	BOULDER, COLORADO
STREET	STATE HIGHWAY 98
PROJ. NO.	917
FILE NO.	11-10-60
DRAWN BY	C. MUSICK
CHECKED BY	C. MUSICK
DRAWING TITLE	THIRD FLOOR PLAN
ARCHITECTURAL	
DRAWING NO.	3-2
EXT.	2

B-22010

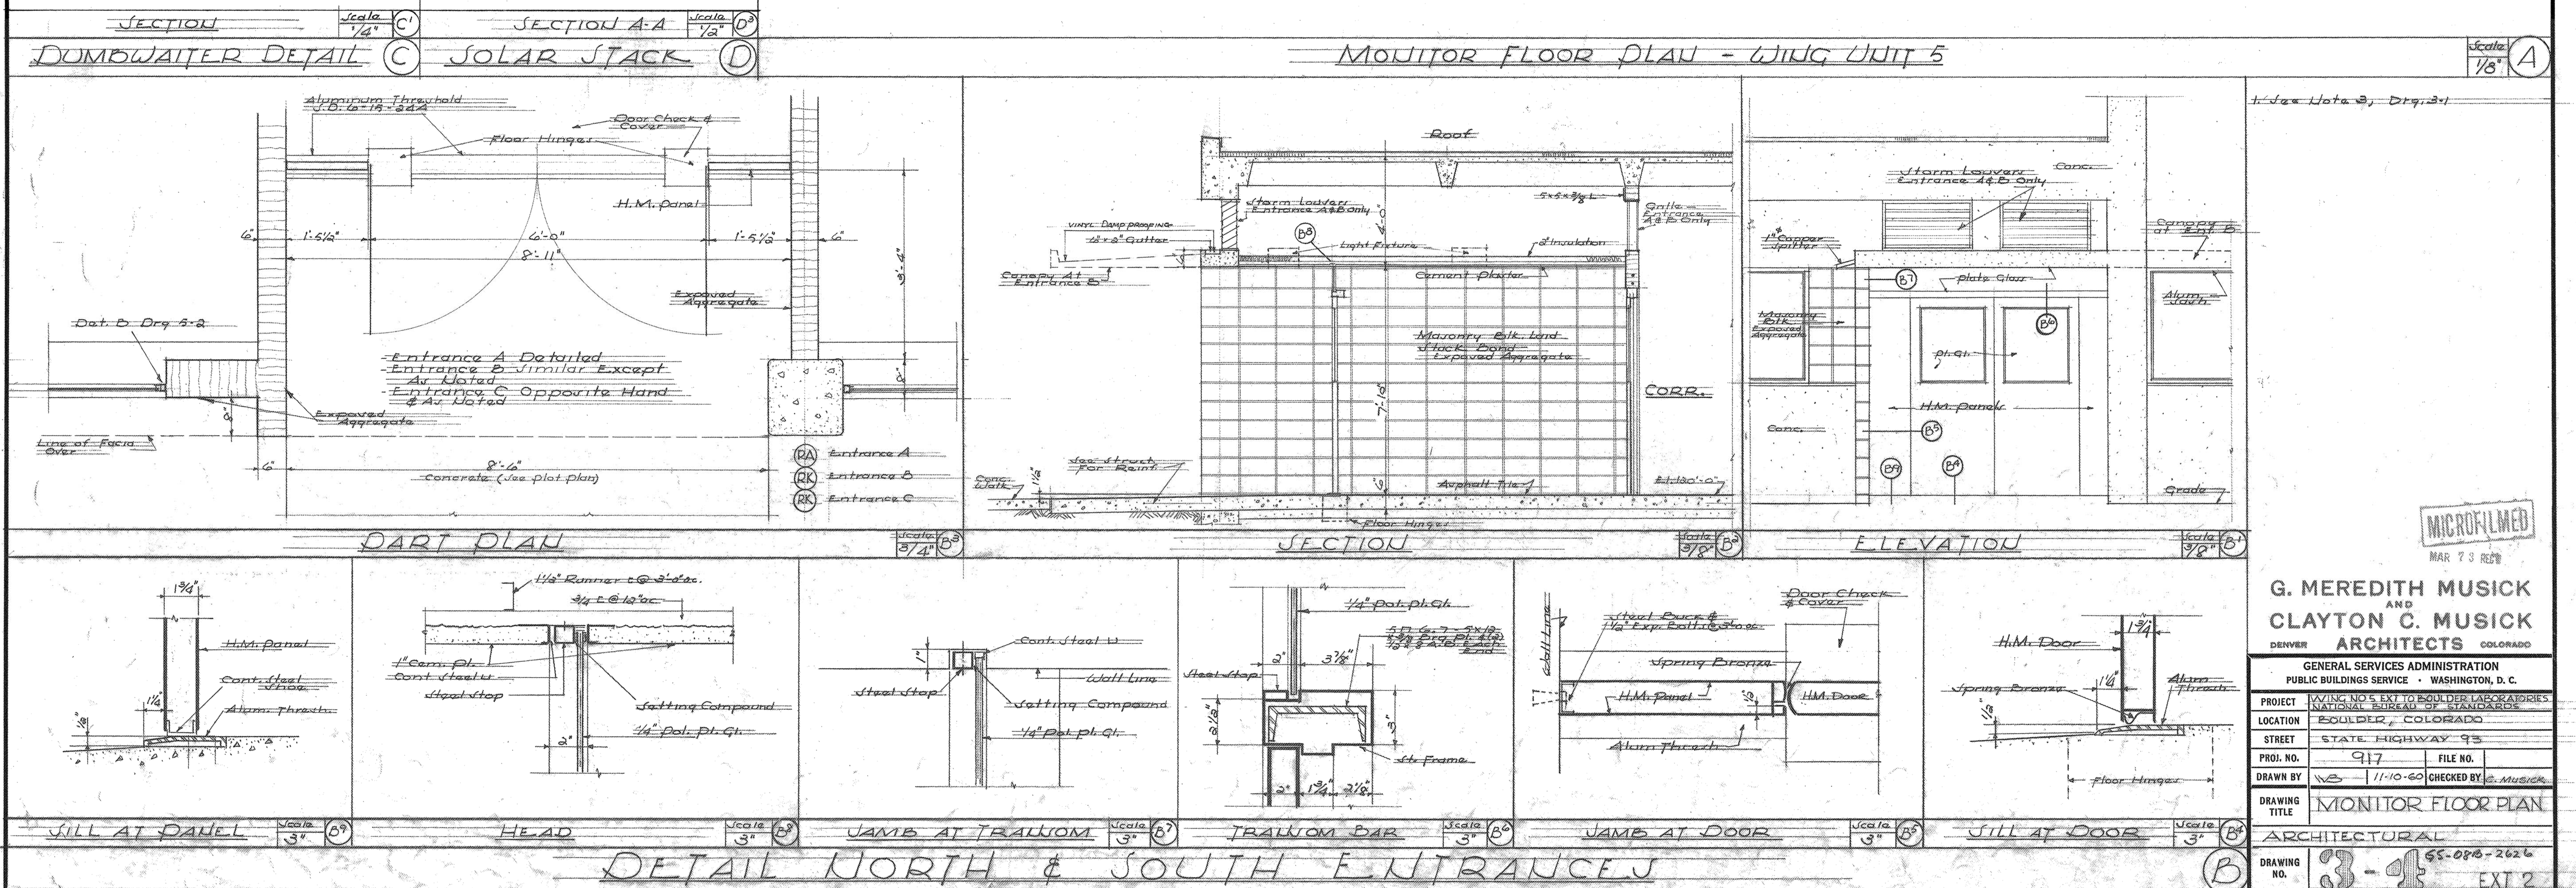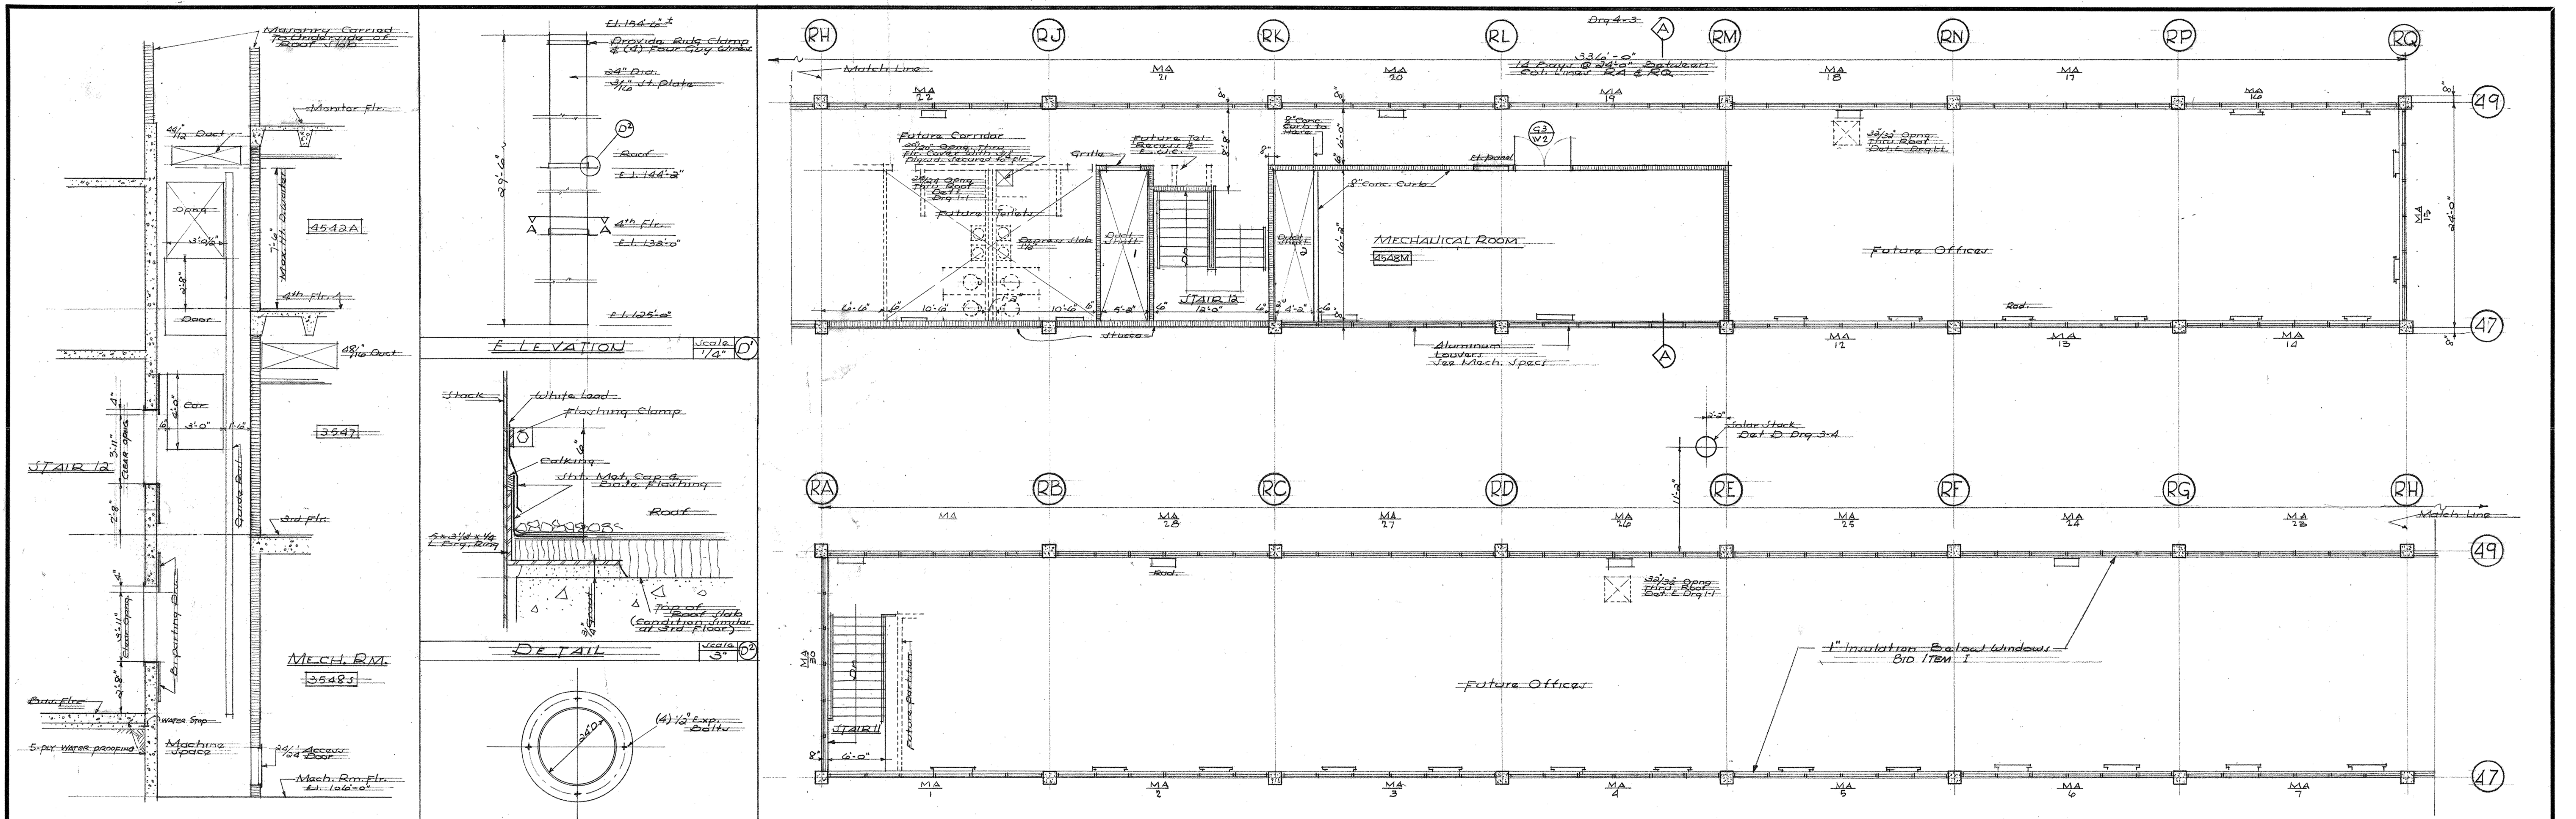

G. MEREDITH MUSICK AND CLAYTON C. MUSICK ARCHITECTS
DENVER COLORADO




GENERAL SERVICES ADMINISTRATION
PUBLIC BUILDINGS SERVICE - WASHINGTON, D. C.

PROJECT: WING NO. 5 EXT. TO BOULDER LABORATORIES
LOCATION: NATIONAL BUREAU OF STANDARDS
STREET: STATE HIGHWAY 95
PROJ. NO.: 917 FILE NO.:
DRAWN BY: 11-10-60 CHECKED BY: G. Musick
DRAWING TITLE: MONITOR FLOOR PLAN
ARCHITECTURAL
DRAWING NO.: 3-1 EXT 2

MICROFILMED
MAR 7 3 1968


B-22012

Monitor

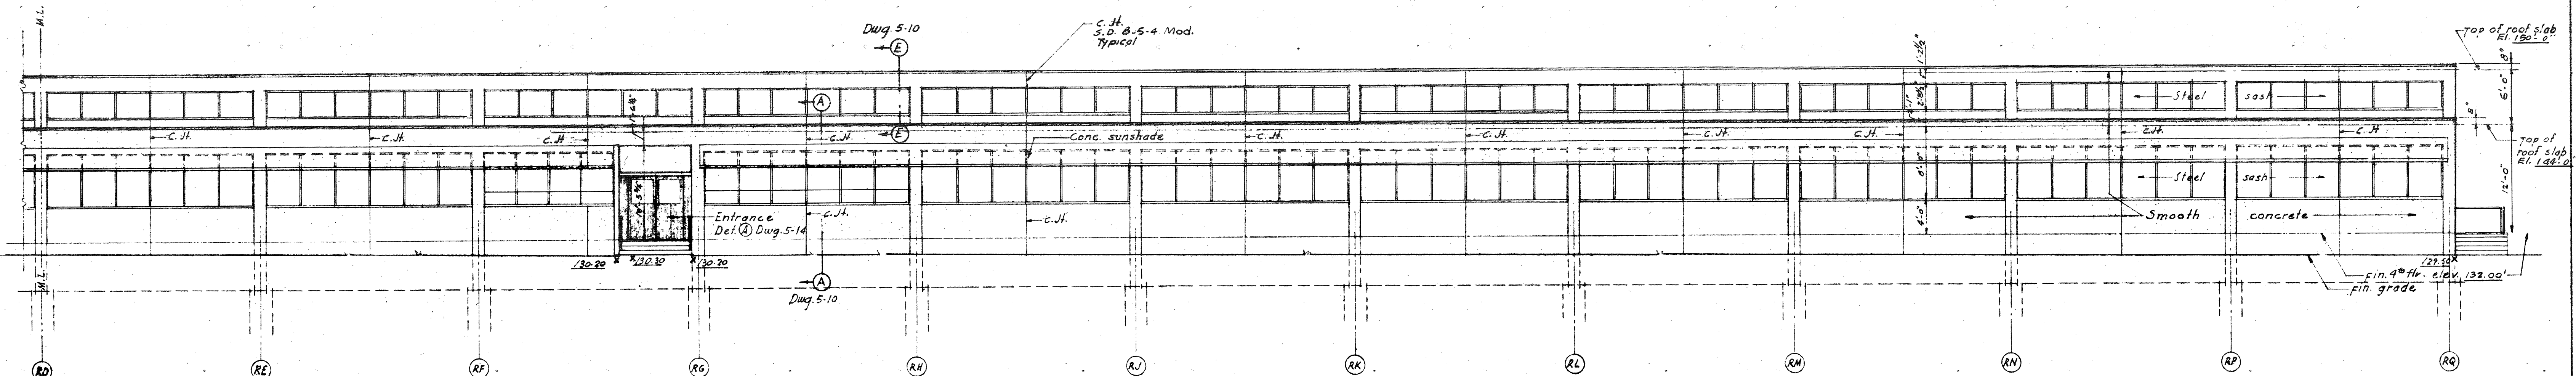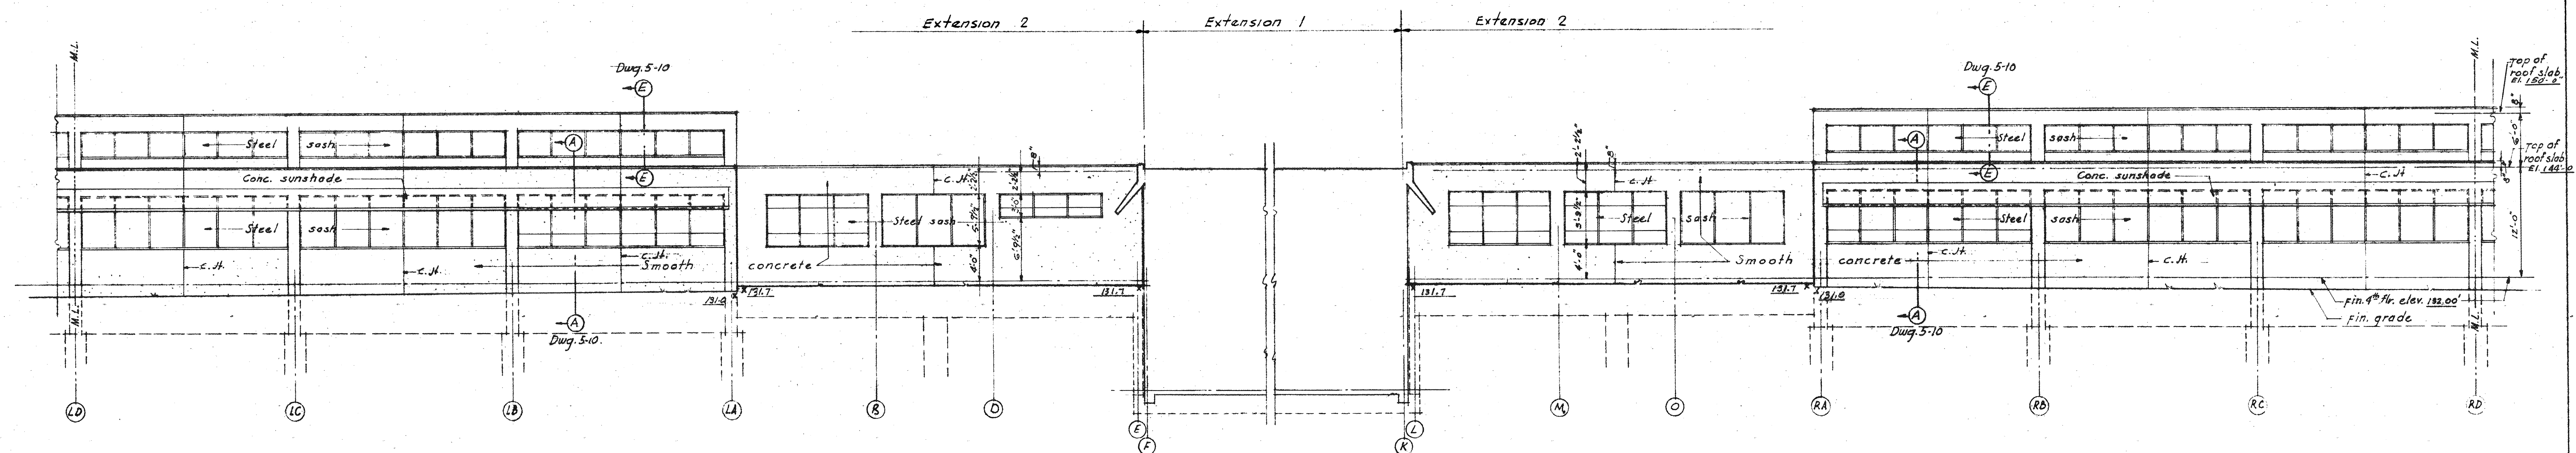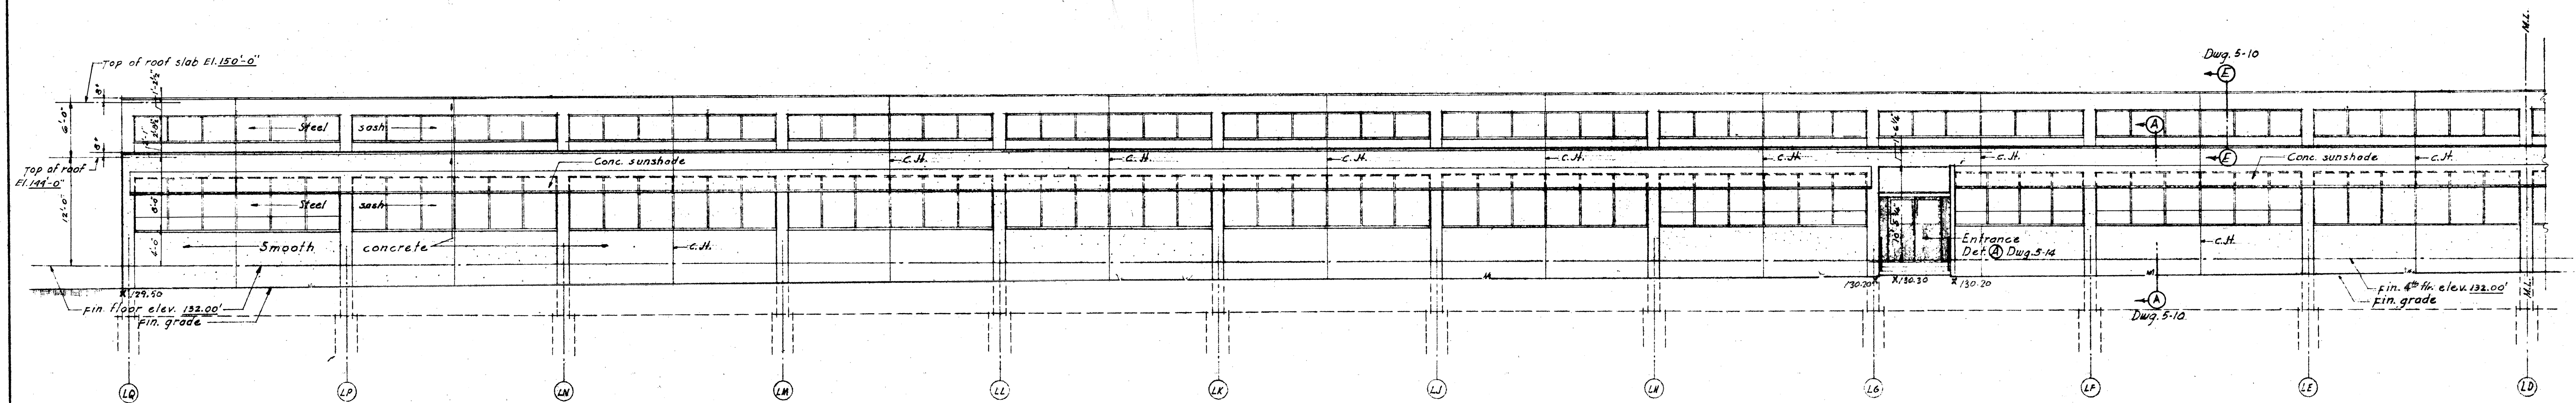

NORTH ELEVATION WING UNITS 5 & 6

Note:
For elevations, dimensions, &
operation of windows, see Dwg. 5-18



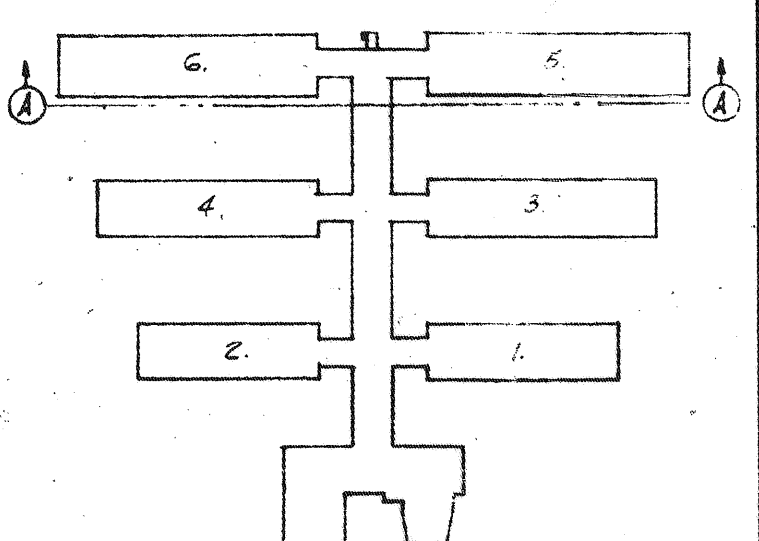


PEREIRA & LUCKMAN
AND
J. E. STANTON
ARCHITECTS AND ENGINEERS
LOS ANGELES, CALIFORNIA
ROBERT W. DITZEN
ASSOCIATE ARCHITECT
BOULDER, COLORADO

PROJECT	BOULDER LABORATORIES
LOCATION	BOULDER, COLORADO
STREET	STATE HIGHWAY 170
PROJ. NO.	5-044
DRAWN BY	J. A.
CHECKED BY	E.M.S.
DRAWING TITLE	ELEVATIONS
	WING UNITS 5 & 6
	B-22005 ARCHITECTURAL B23005

4-1 EXT 2

RETURN TO D & C DRAWING FILES UNIT

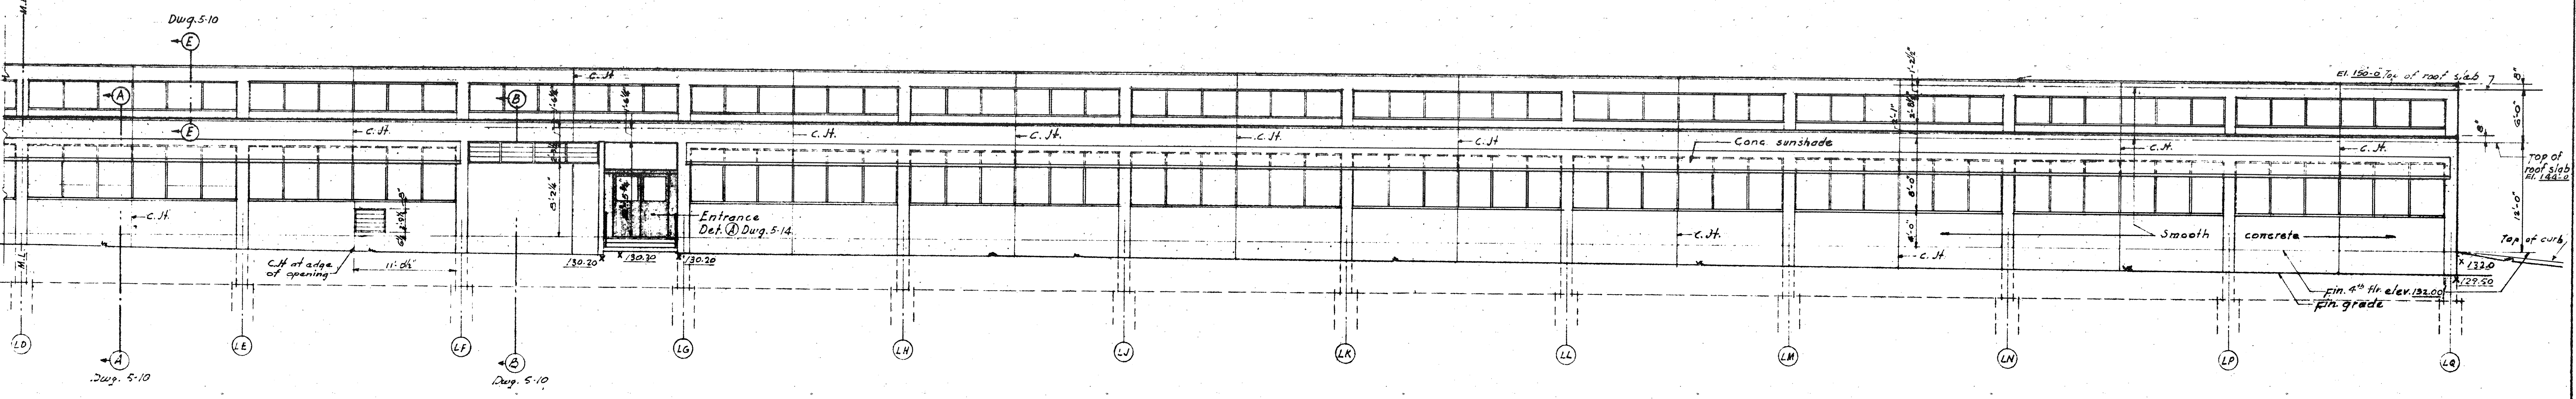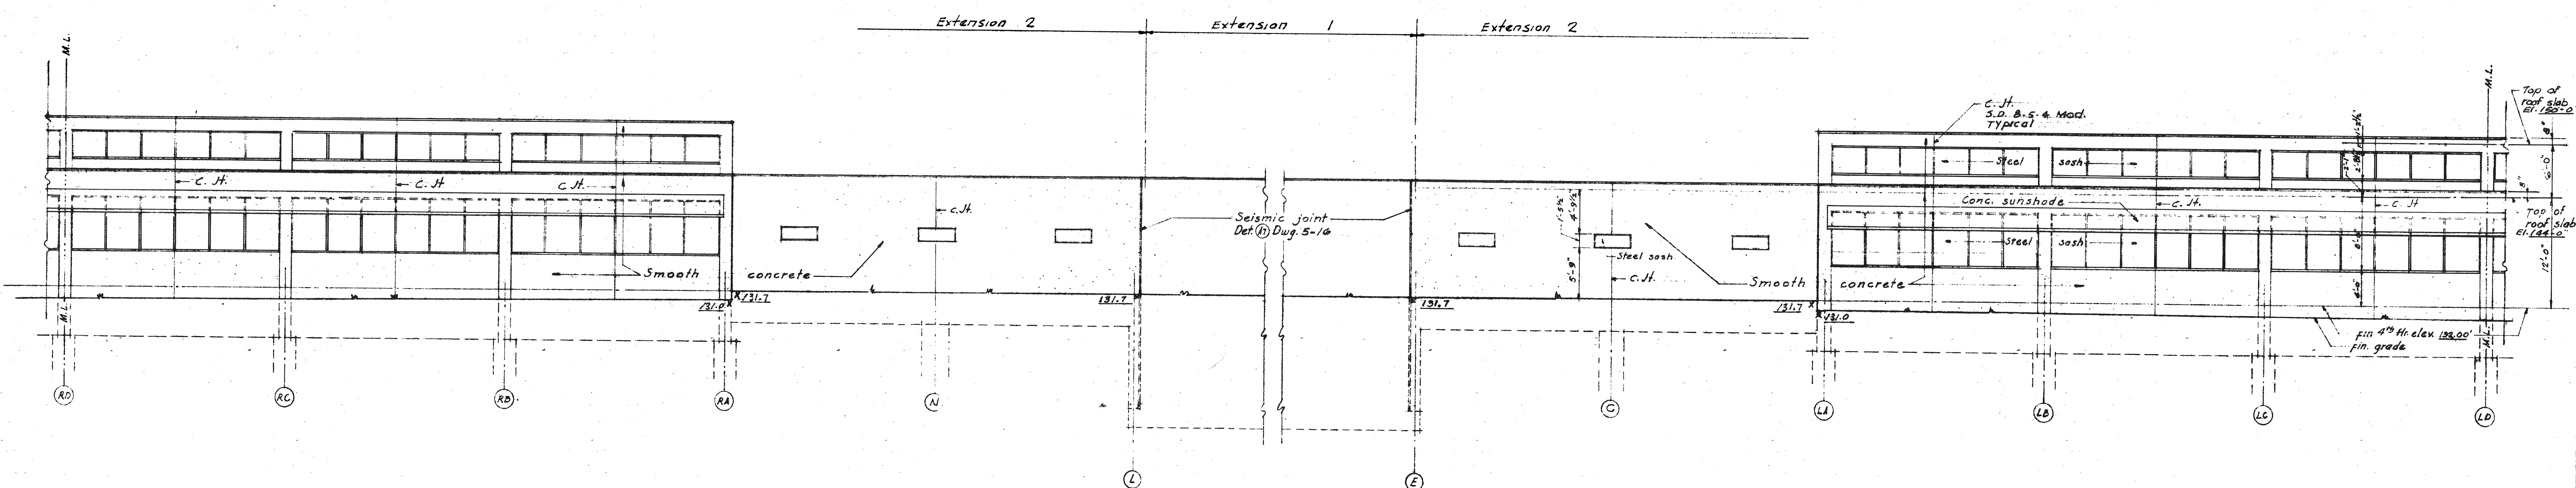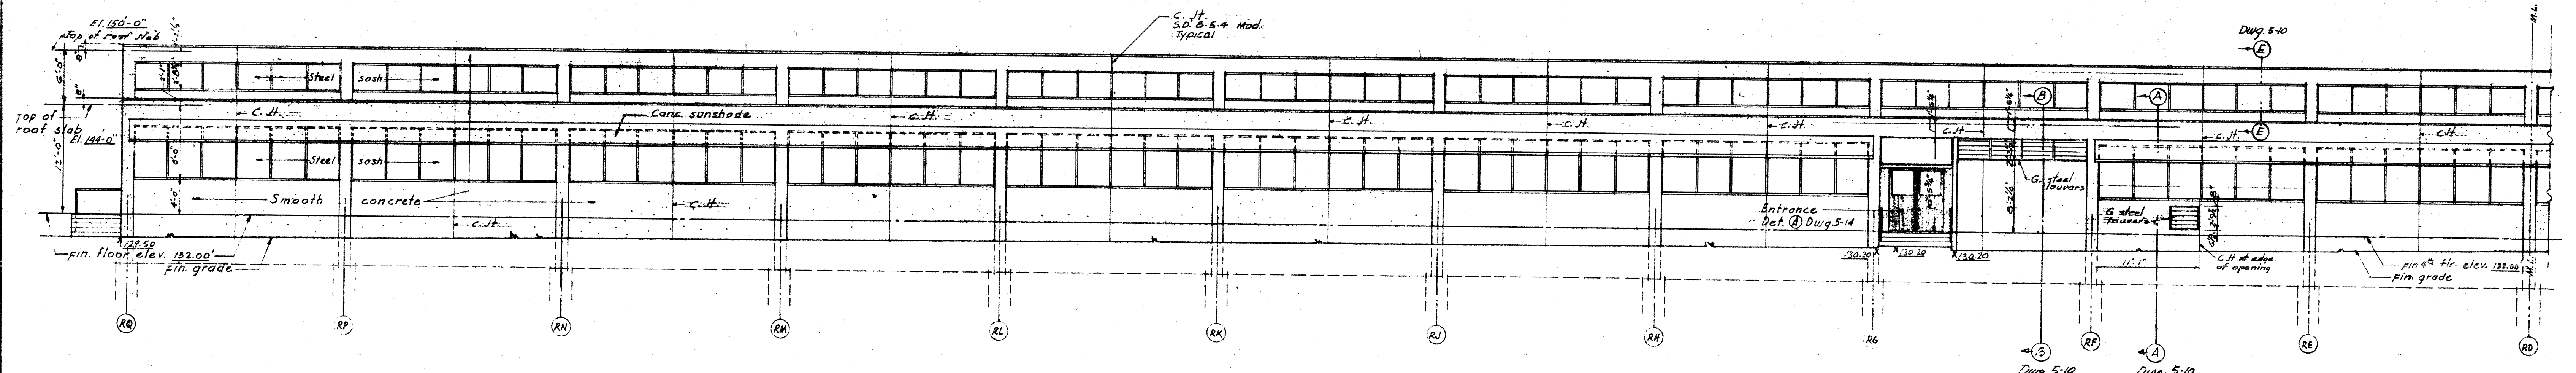

SOUTH ELEVATION WING UNITS 5 & 6

KEY PLAN

PEREIRA & LUCKMAN
AND
J. E. STANTON
ARCHITECTS AND ENGINEERS
LOS ANGELES, CALIFORNIA
ROBERT W. DITZEN
ASSOCIATE ARCHITECT
BOULDER, COLORADO

PUBLIC BUILDINGS SERVICE	
GENERAL SERVICES ADMINISTRATION, WASHINGTON, D. C.	
PROJECT	BOULDER LABORATORIES
LOCATION	BOULDER COLORADO
STREET	STATE HIGHWAY 170
PROJ. NO.	5-044
DRAWN BY	J.E.
CHECKED BY	E.M.S.
DRAWING TITLE	ELEV. S & SECT. S
DRAWING NO.	B-22006 ARCHITECTURAL B-23006
Scale	1/8" = 1'-0"
Sheet	4-2 EXT 2

RETURN TO D & L DRAWING FILES UNIT

